Route 199 ~ Patrick Creek Narrows , Location 3

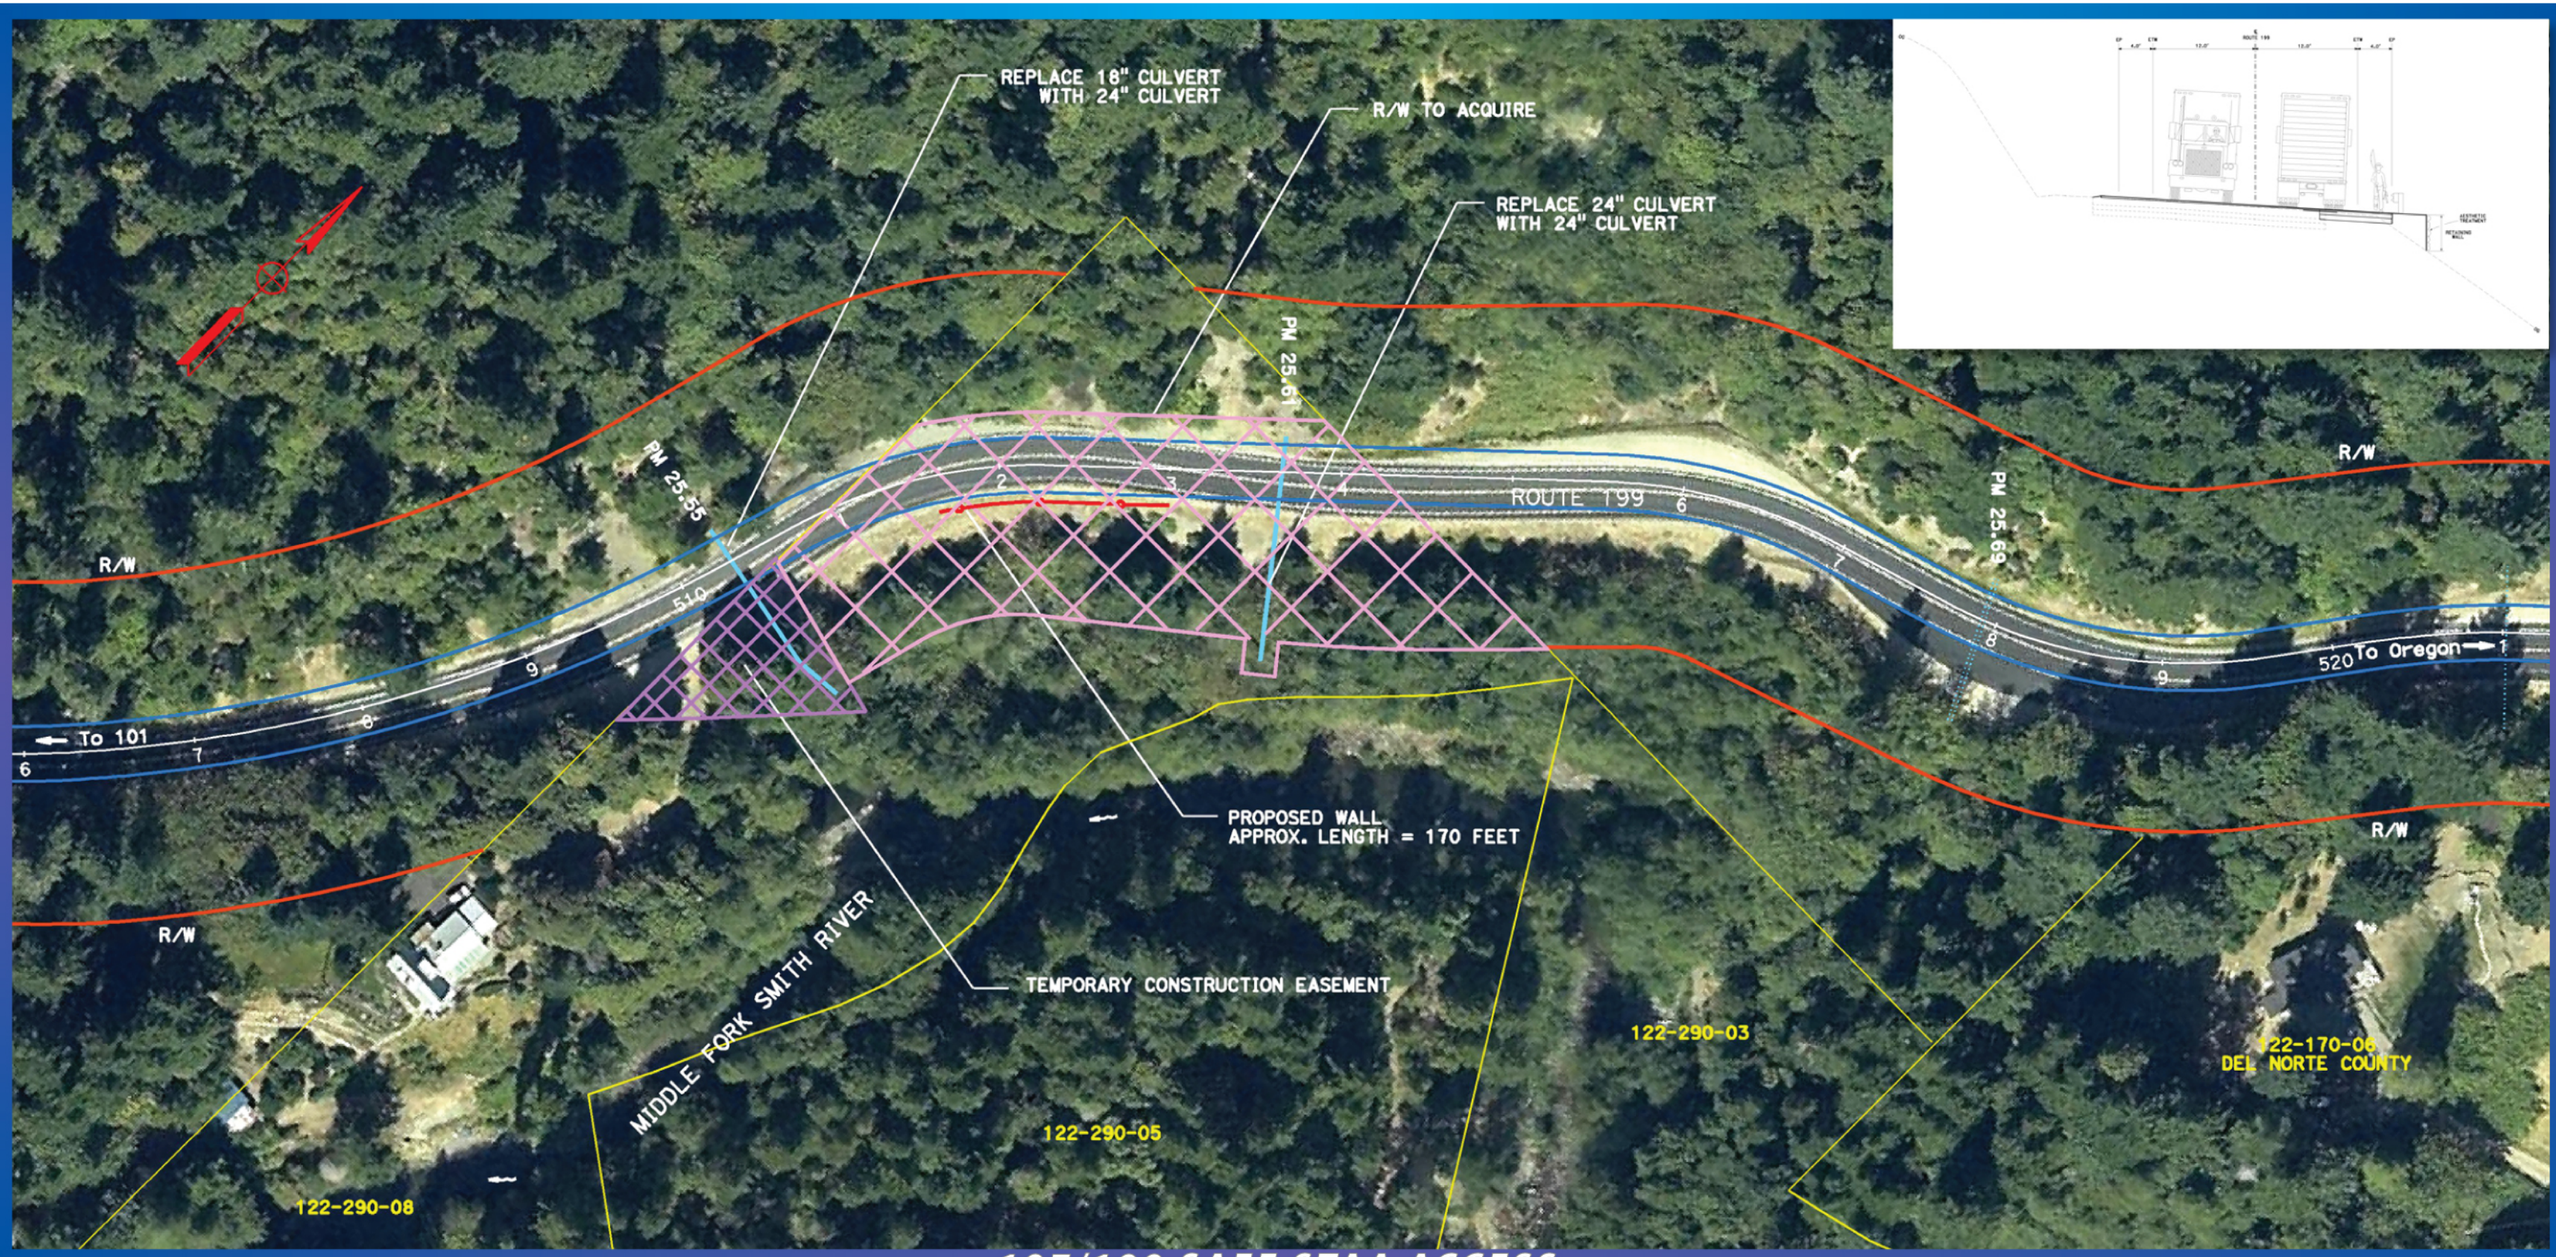

197/199 SAFE STAA ACCESS

Legend:
- Proposed Edge of Pavement
- Embankment Limits
- Excavation Limits
- Existing Culvert
- Parcel APN/Boundary
- Proposed or Existing Right of Way

Del Norte Local Transportation Commission

FHWA

California Department of Transportation Caltrans