INDEX OF PLANS

STATE OF CALIFORNIA
DEPARTMENT OF TRANSPORTATION

PROJECT PLANS FOR CONSTRUCTION ON
STATE HIGHWAY

Dist	COUNTY	ROUTE	POST MILES TOTAL PROJECT	SHEET No.	TOTAL SHEETS
03	Sac	5	09.7/22.5		

LOCATION MAP

END CONSTRUCTION (PHASE 2)
BEGIN CONSTRUCTION (PHASE 1)
PM 13.1
"B" 343+00

TO BE SUPPLEMENTED BY STANDARD PLANS DATED MAY 2006

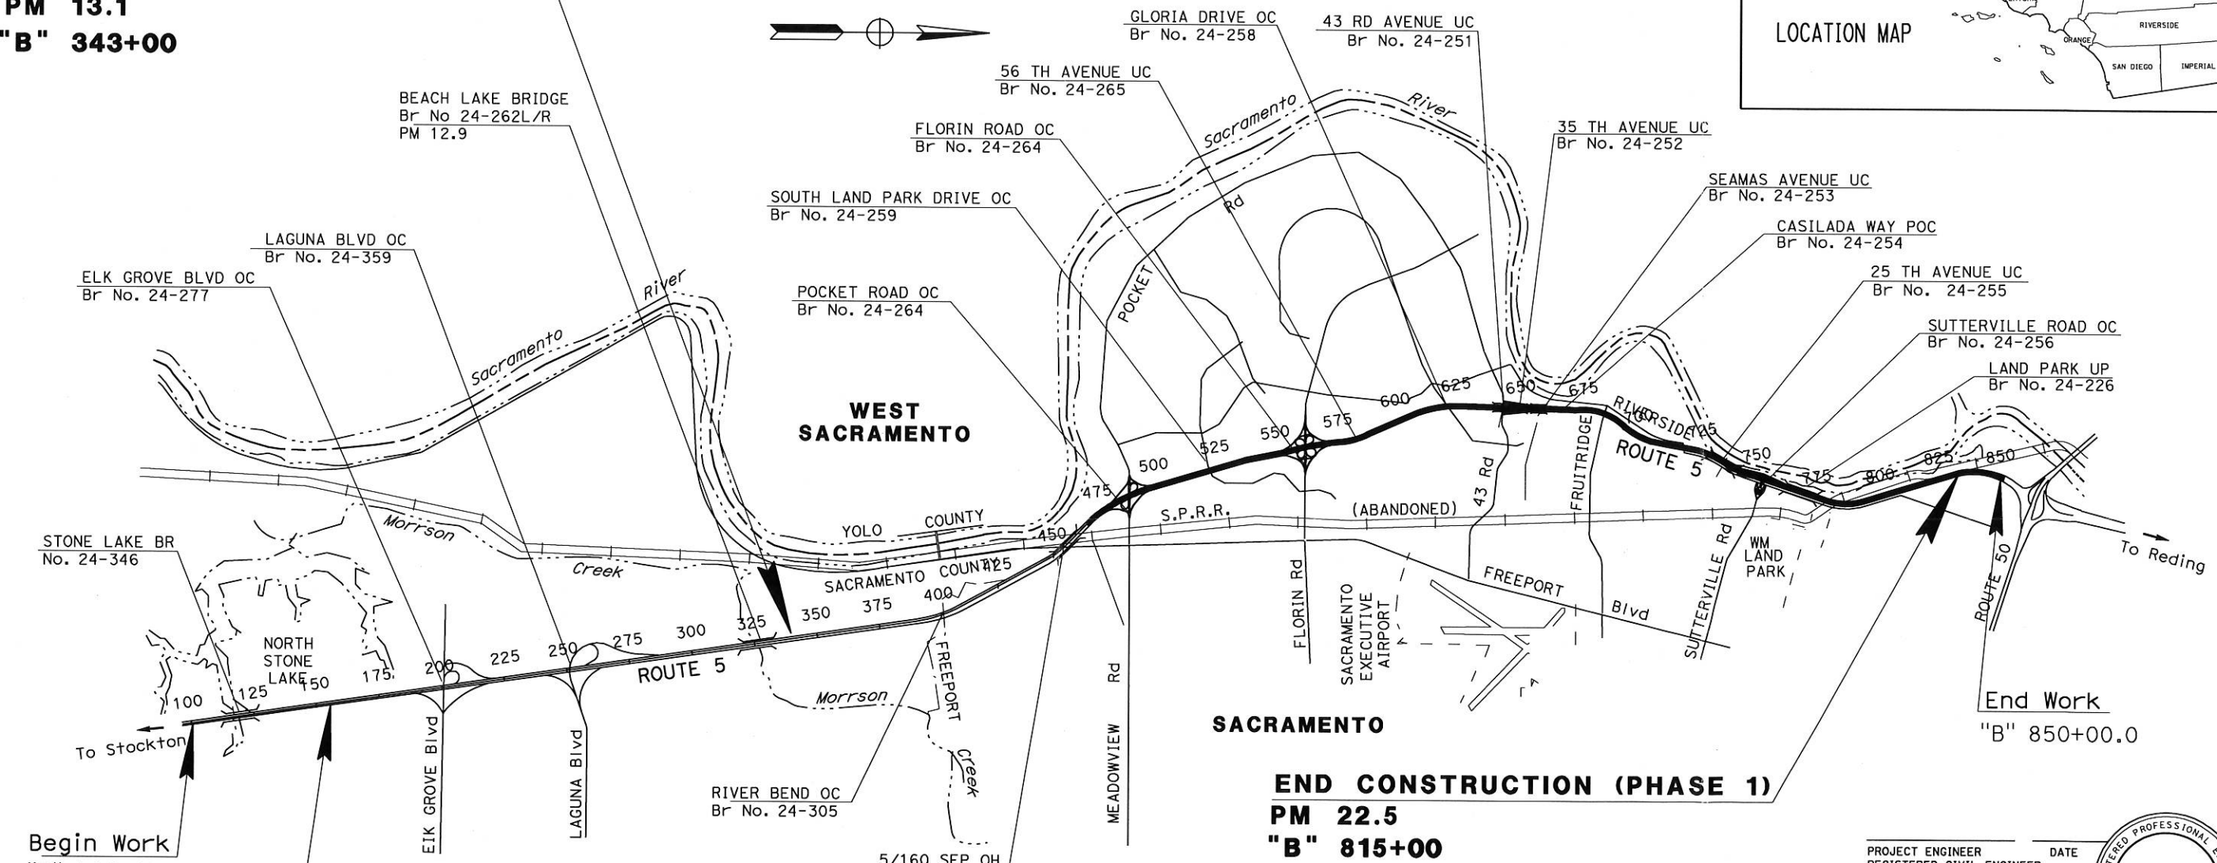

THE CONTRACTOR SHALL POSSESS THE CLASS (OR CLASSES) OF LICENSE AS SPECIFIED IN THE "NOTICE TO CONTRACTORS."

NO SCALE

PROJECT ENGINEER DATE
REGISTERED CIVIL ENGINEER

PLANS APPROVAL DATE

REGISTERED PROFESSIONAL ENGINEER No. Exp. CIVIL STATE OF CALIFORNIA

THE STATE OF CALIFORNIA OR ITS OFFICERS OR AGENTS SHALL NOT BE RESPONSIBLE FOR THE ACCURACY OR COMPLETENESS OF ELECTRONIC COPIES OF THIS PLAN SHEET.

PROJECT MANAGER
DESIGN ENGINEER

LAST REVISION 00-00-00
DATE PLOTTED => 07-JAN-2013 10:49

CONTRACT No.	03-3C0004
CU 03260	EA 3c0001