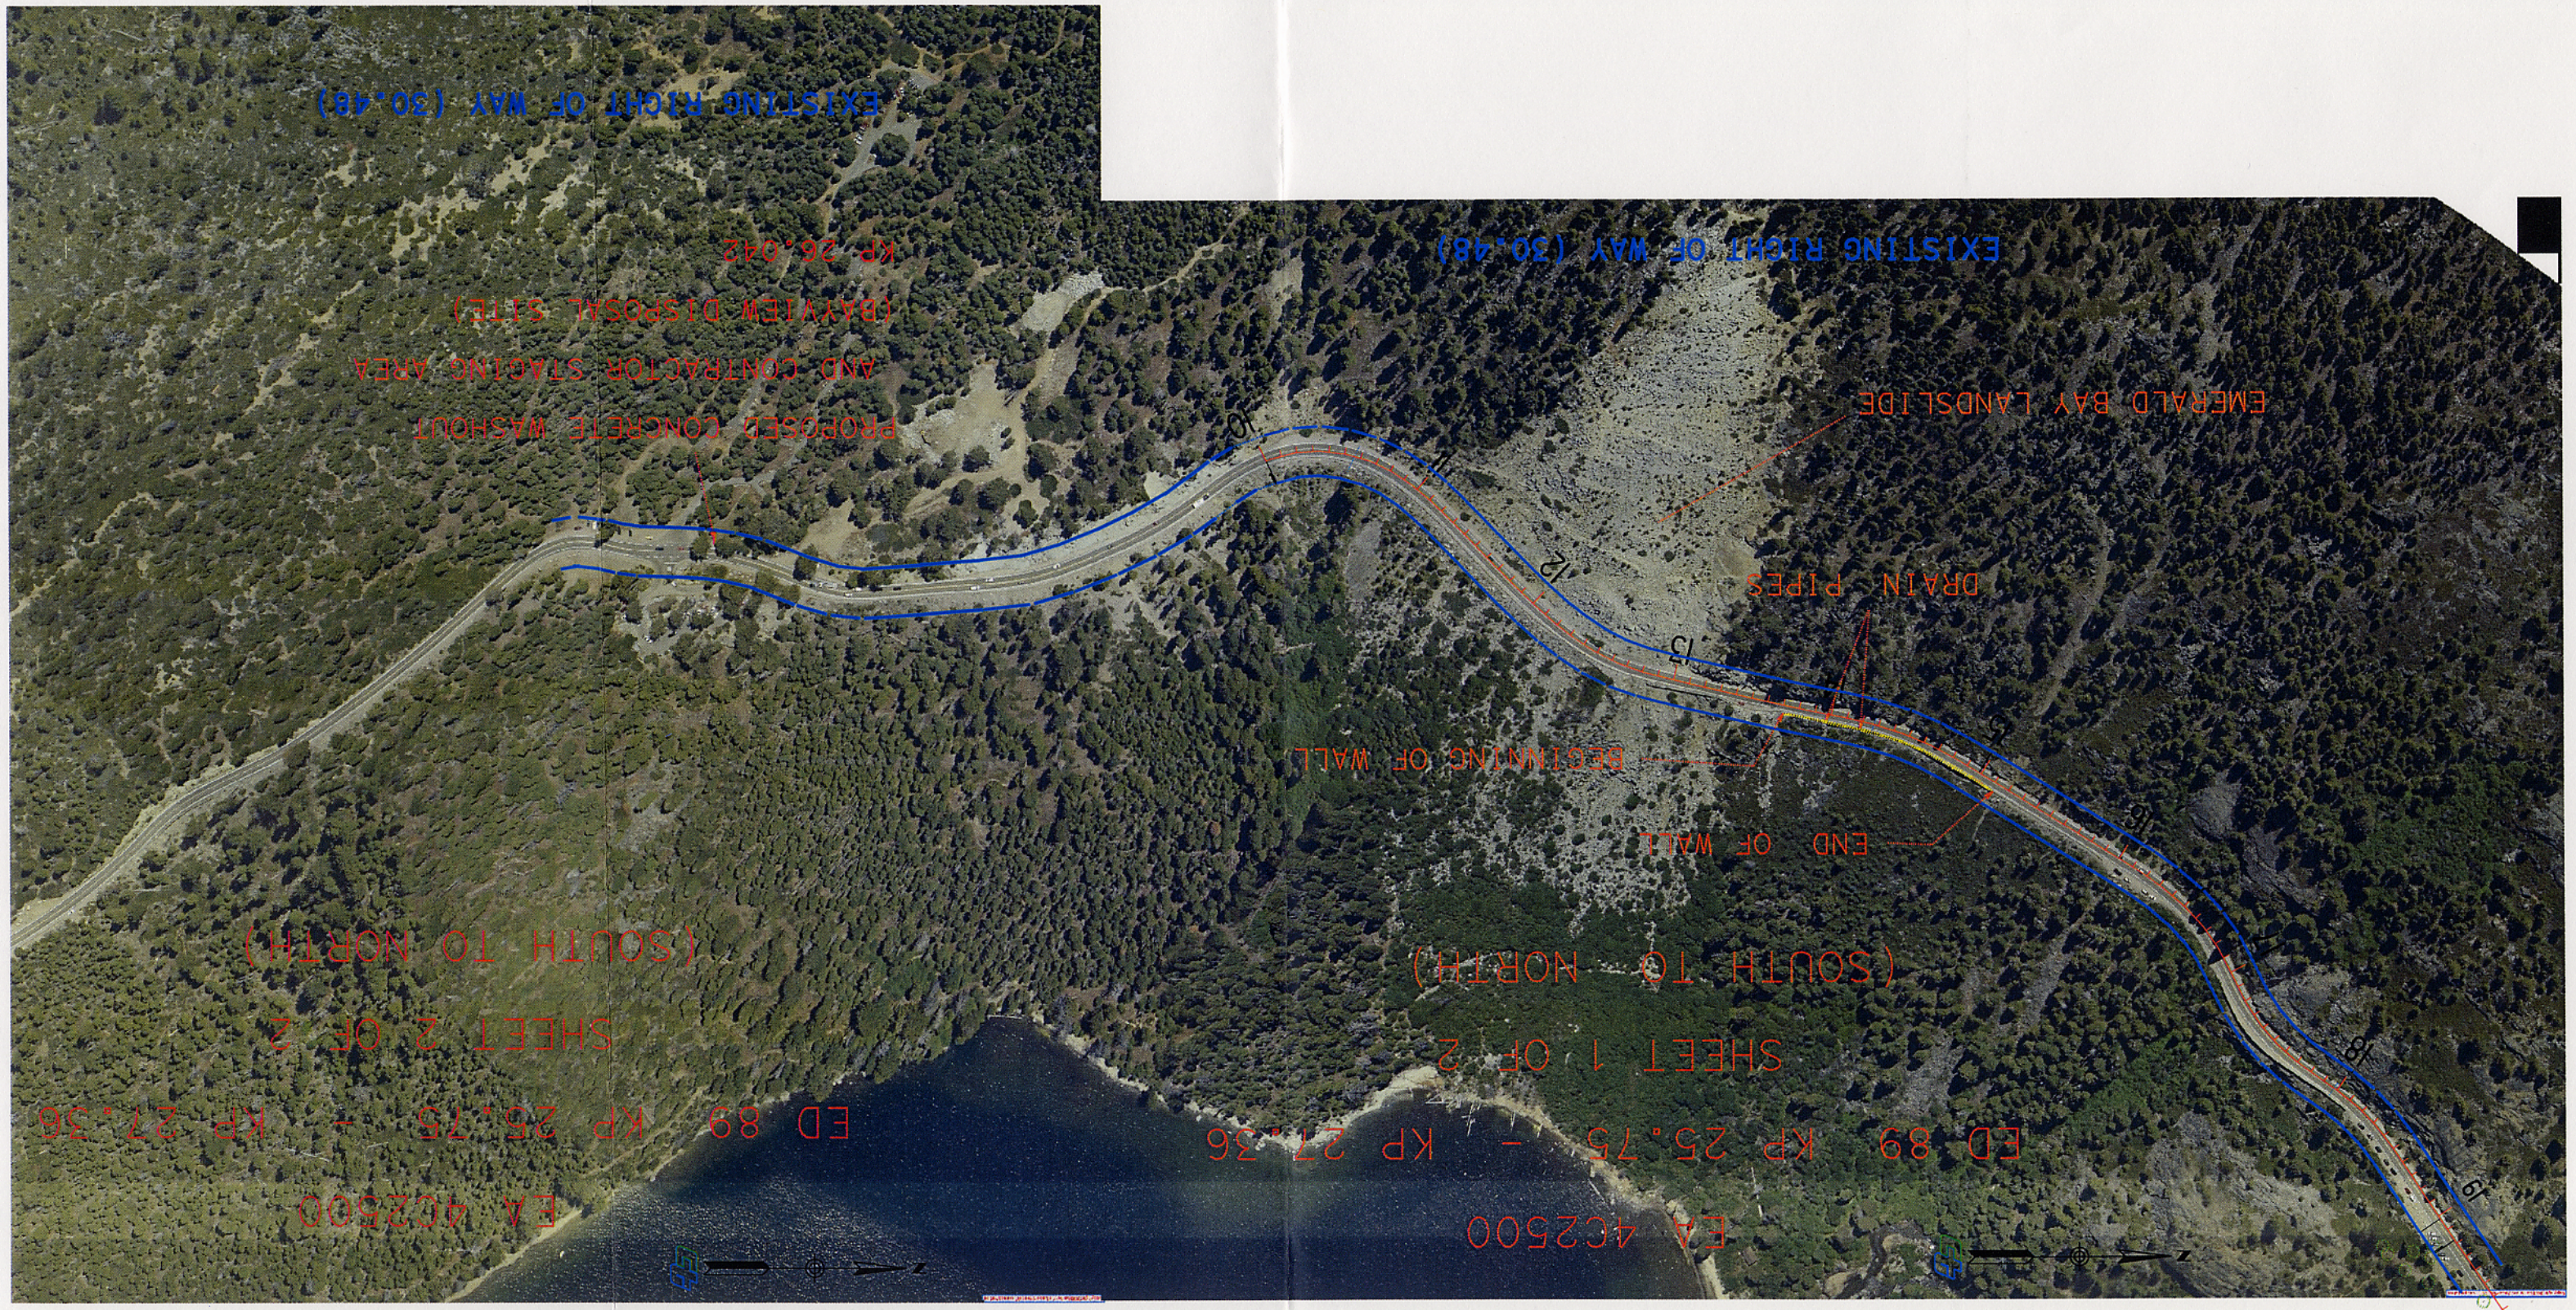
EXISTING RIGHT OF WAY (30.48)
EMERALD BAY LANDSLIDE
DRAIN PIPES
BEGINNING OF WALL
END OF WALL
EXISTING RIGHT OF WAY (30.48)
PROPOSED CONCRETE WASHOUT
AND CONTRACTOR STAGING AREA
(BAYVIEW DISPOSAL SITE)
KP 26.042
EA 4C2500
ED 89 KP 25.75 - KP 27.36
SHEET 1 OF 2
(SOUTH TO NORTH)
EA 4C2500
ED 89 KP 25.75 - KP 27.36
SHEET 2 OF 2
(SOUTH TO NORTH)