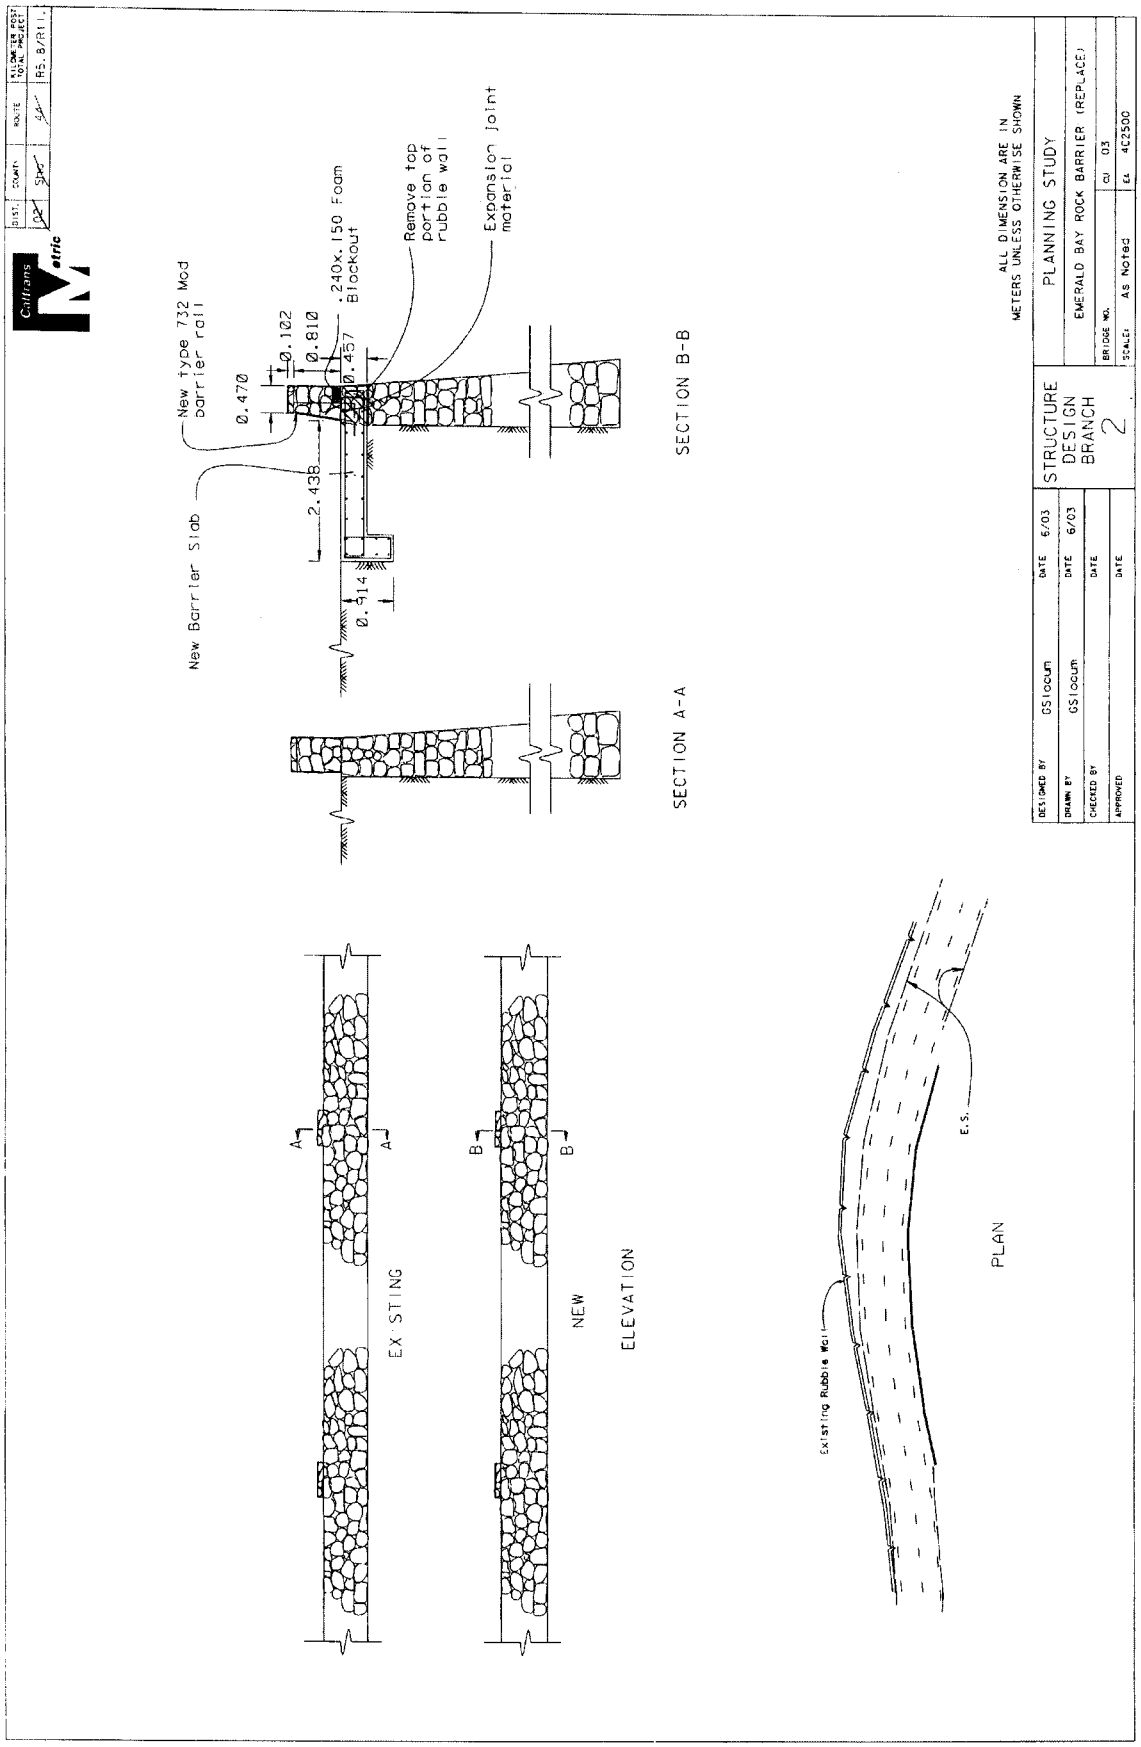


**Construction drawing showing the architectural features of the parapet wall**