Dist	COUNTY	ROUTE	KILOMETER POST TOTAL PROJECT	SHEET No.	TOTAL SHEETS
01	Men	1,20,101	Var		

Sarju D. Patel 4-7-08
REGISTERED CIVIL ENGINEER DATE

PLANS APPROVAL DATE

REGISTERED PROFESSIONAL ENGINEER SARJU D. PATEL No. C 65611 Exp. 09-30-09 CIVIL STATE OF CALIFORNIA

THE STATE OF CALIFORNIA OR ITS OFFICERS OR AGENTS SHALL NOT BE RESPONSIBLE FOR THE ACCURACY OR COMPLETENESS OF ELECTRONIC COPIES OF THIS PLAN SHEET.

Caltrans Metric

LOCATIONS OF CONSTRUCTION

Loc	COUNTY	ROUTE	KP	PM
1	Men	1	6.23	3.87
2	Men	1	6.28	3.90
3	Men	1	6.61	4.11
4	Men	1	8.58	5.33
5	Men	1	8.65	5.38
6	Men	1	8.82	5.48
7	Men	1	10.62	6.60
8	Men	1	10.80	6.71
9	Men	1	13.02	8.09
10	Men	1	39.32	24.43
11	Men	1	44.66	27.75
12	Men	1	47.10	29.27
13	Men	1	47.76	29.68
14	Men	1	48.57	30.18
15	Men	1	50.24	31.22
16	Men	1	54.56	33.90
17	Men	1	55.76	34.65
18	Men	1	55.91	34.74
19	Men	1	56.39	35.04
20	Men	1	60.28	37.46
21	Men	1	60.98	37.89
22	Men	1	66.28	41.19
23	Men	1	67.03	41.65
24	Men	1	74.32	46.18
25	Men	1	75.94	47.19

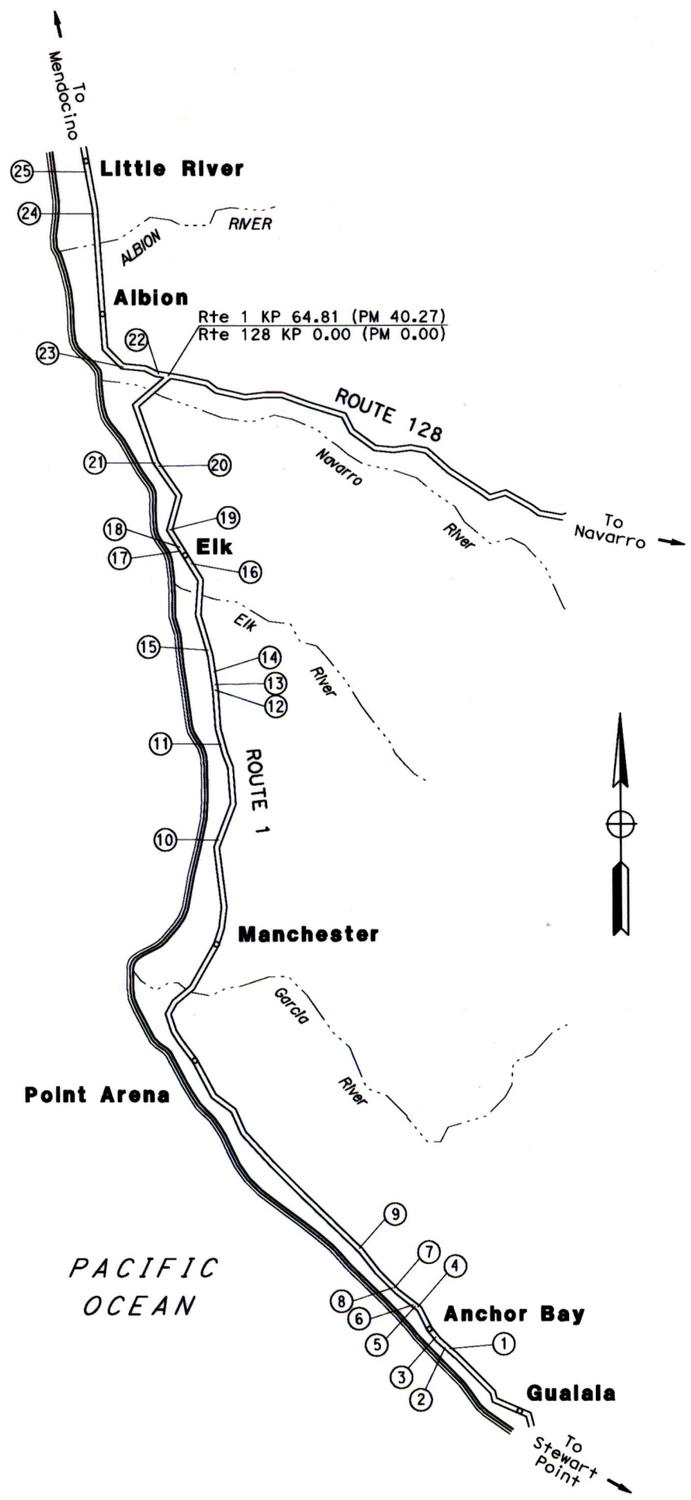

LOCATIONS OF CONSTRUCTION
NO SCALE

STATE OF CALIFORNIA - DEPARTMENT OF TRANSPORTATION
Caltrans
03-DESIGN

FUNCTIONAL SUPERVISOR: ROBERT E. POLGAR
CALCULATED-DESIGNED BY: W. KEITH MACK
CHECKED BY: SARJU D. PATEL
REVISED BY: W. MACK
DATE REVISED: 03/18/08

LAST REVISION 11-08-06
DATE PLOTTED => 14-JAN-2009
TIME PLOTTED => 16:36