# FOR EARTHWORK DEVELOPMENT ONLY

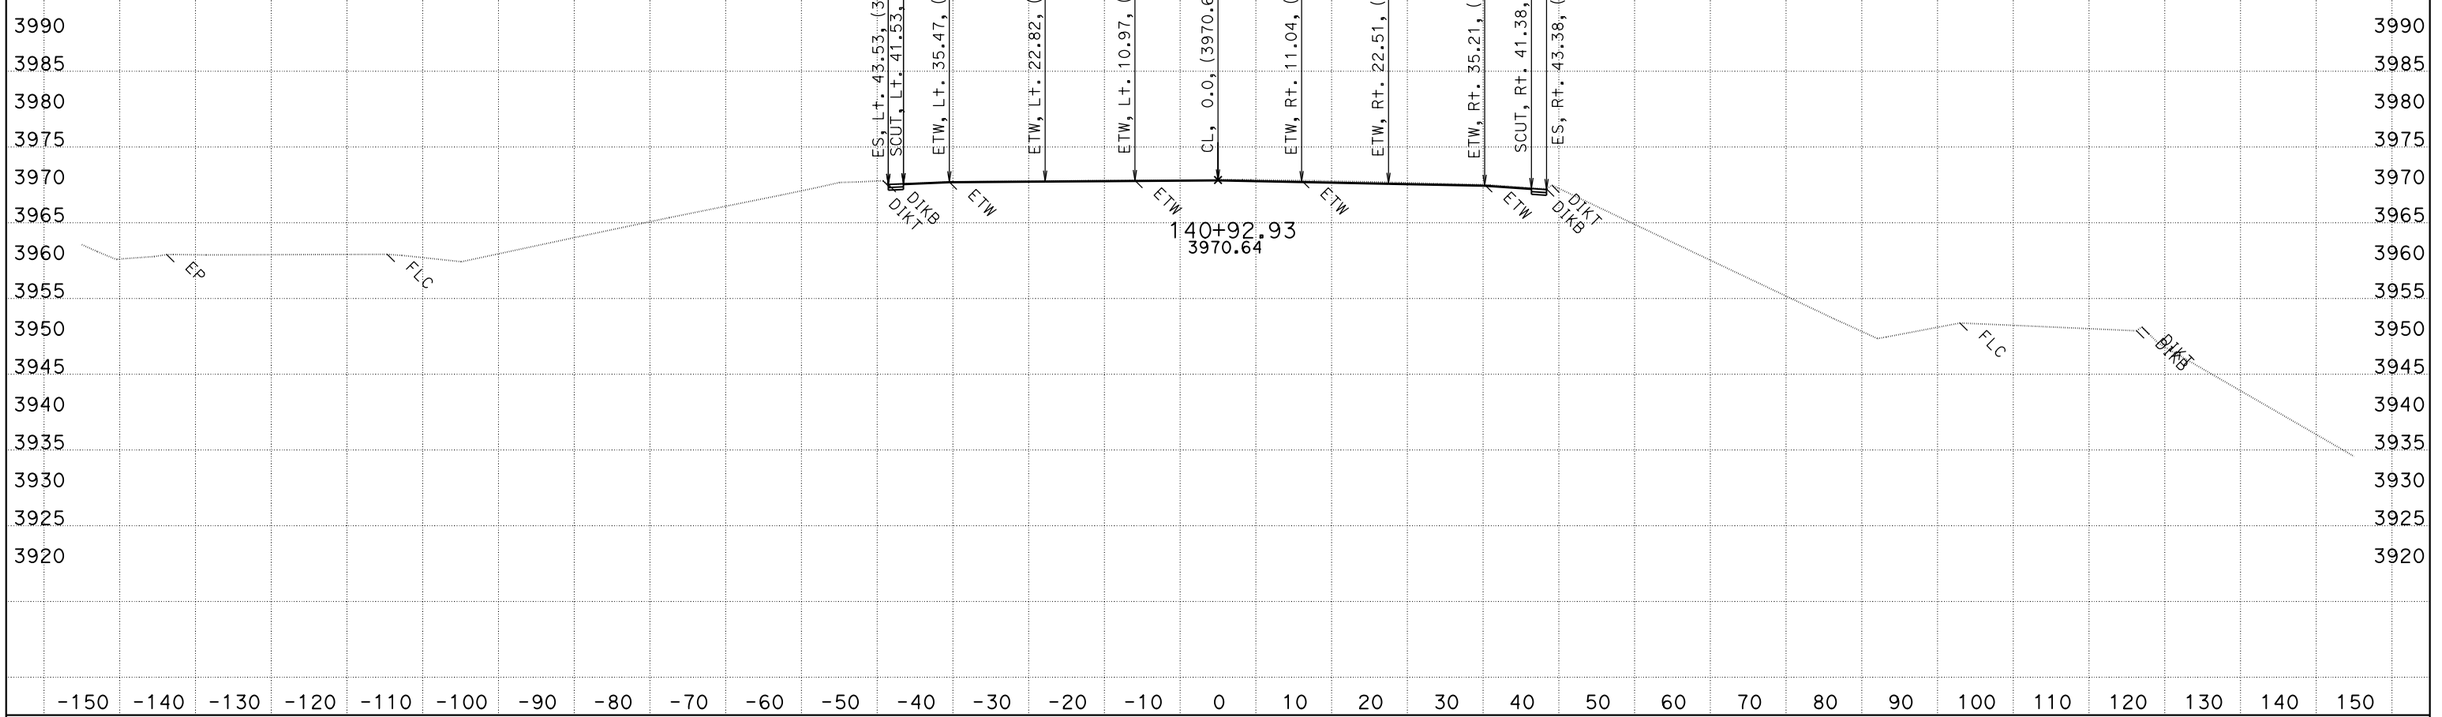


CREATED BY: DESIGN DIVISION
DATE: 3/5/2013

CONTRACT: 03-0f2204
DIST/CO/RTE/PM: 03/ED/50/R30.7-R31.7

SCALE: 1" = 10' Horiz.
1" = 10' Vert.

**All Dimensions are US Survey Feet**

**A1**
**CROSS SECTIONS**
SHEET 1 OF 15

# FOR EARTHWORK DEVELOPMENT ONLY

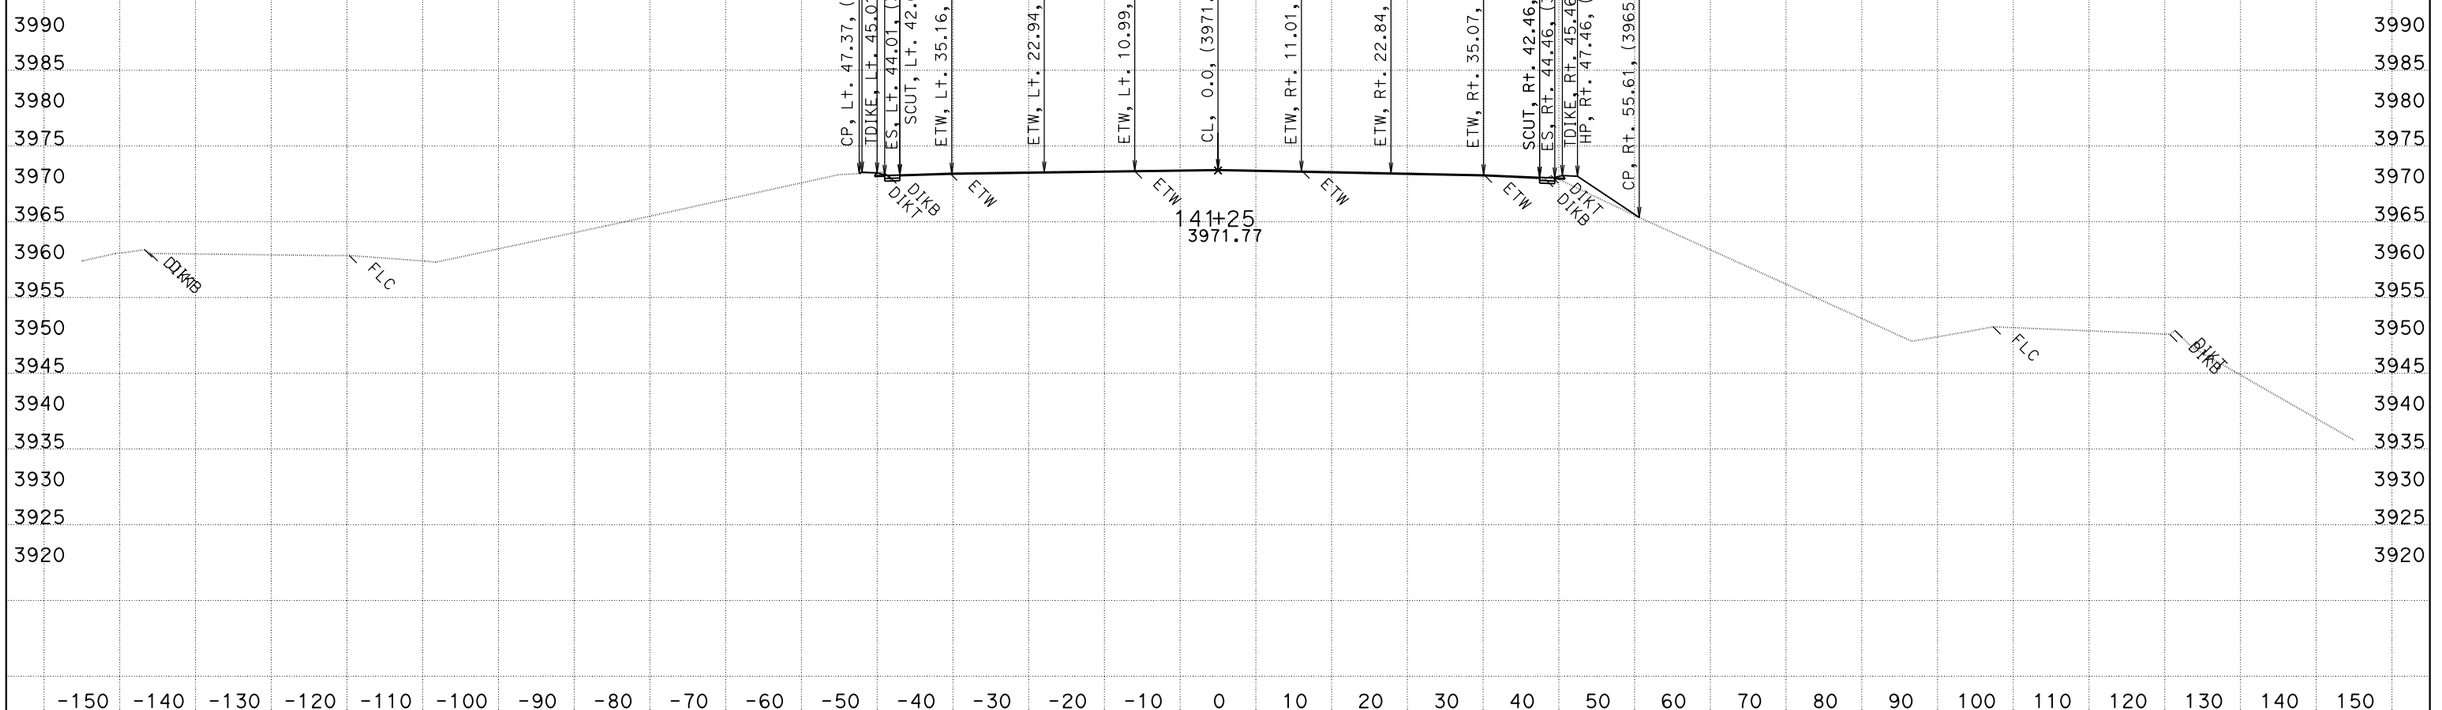


CREATED BY: DESIGN DIVISION
DATE: 3/5/2013

CONTRACT: 03-0f2204
DIST/CO/RTE/PM: 03/ED/50/R30.7-R31.7

SCALE: 1" = 10' Horiz.
1" = 10' Vert.

**All Dimensions are US Survey Feet**

**A1**
**CROSS SECTIONS**
SHEET 2 OF 15

# FOR EARTHWORK DEVELOPMENT ONLY

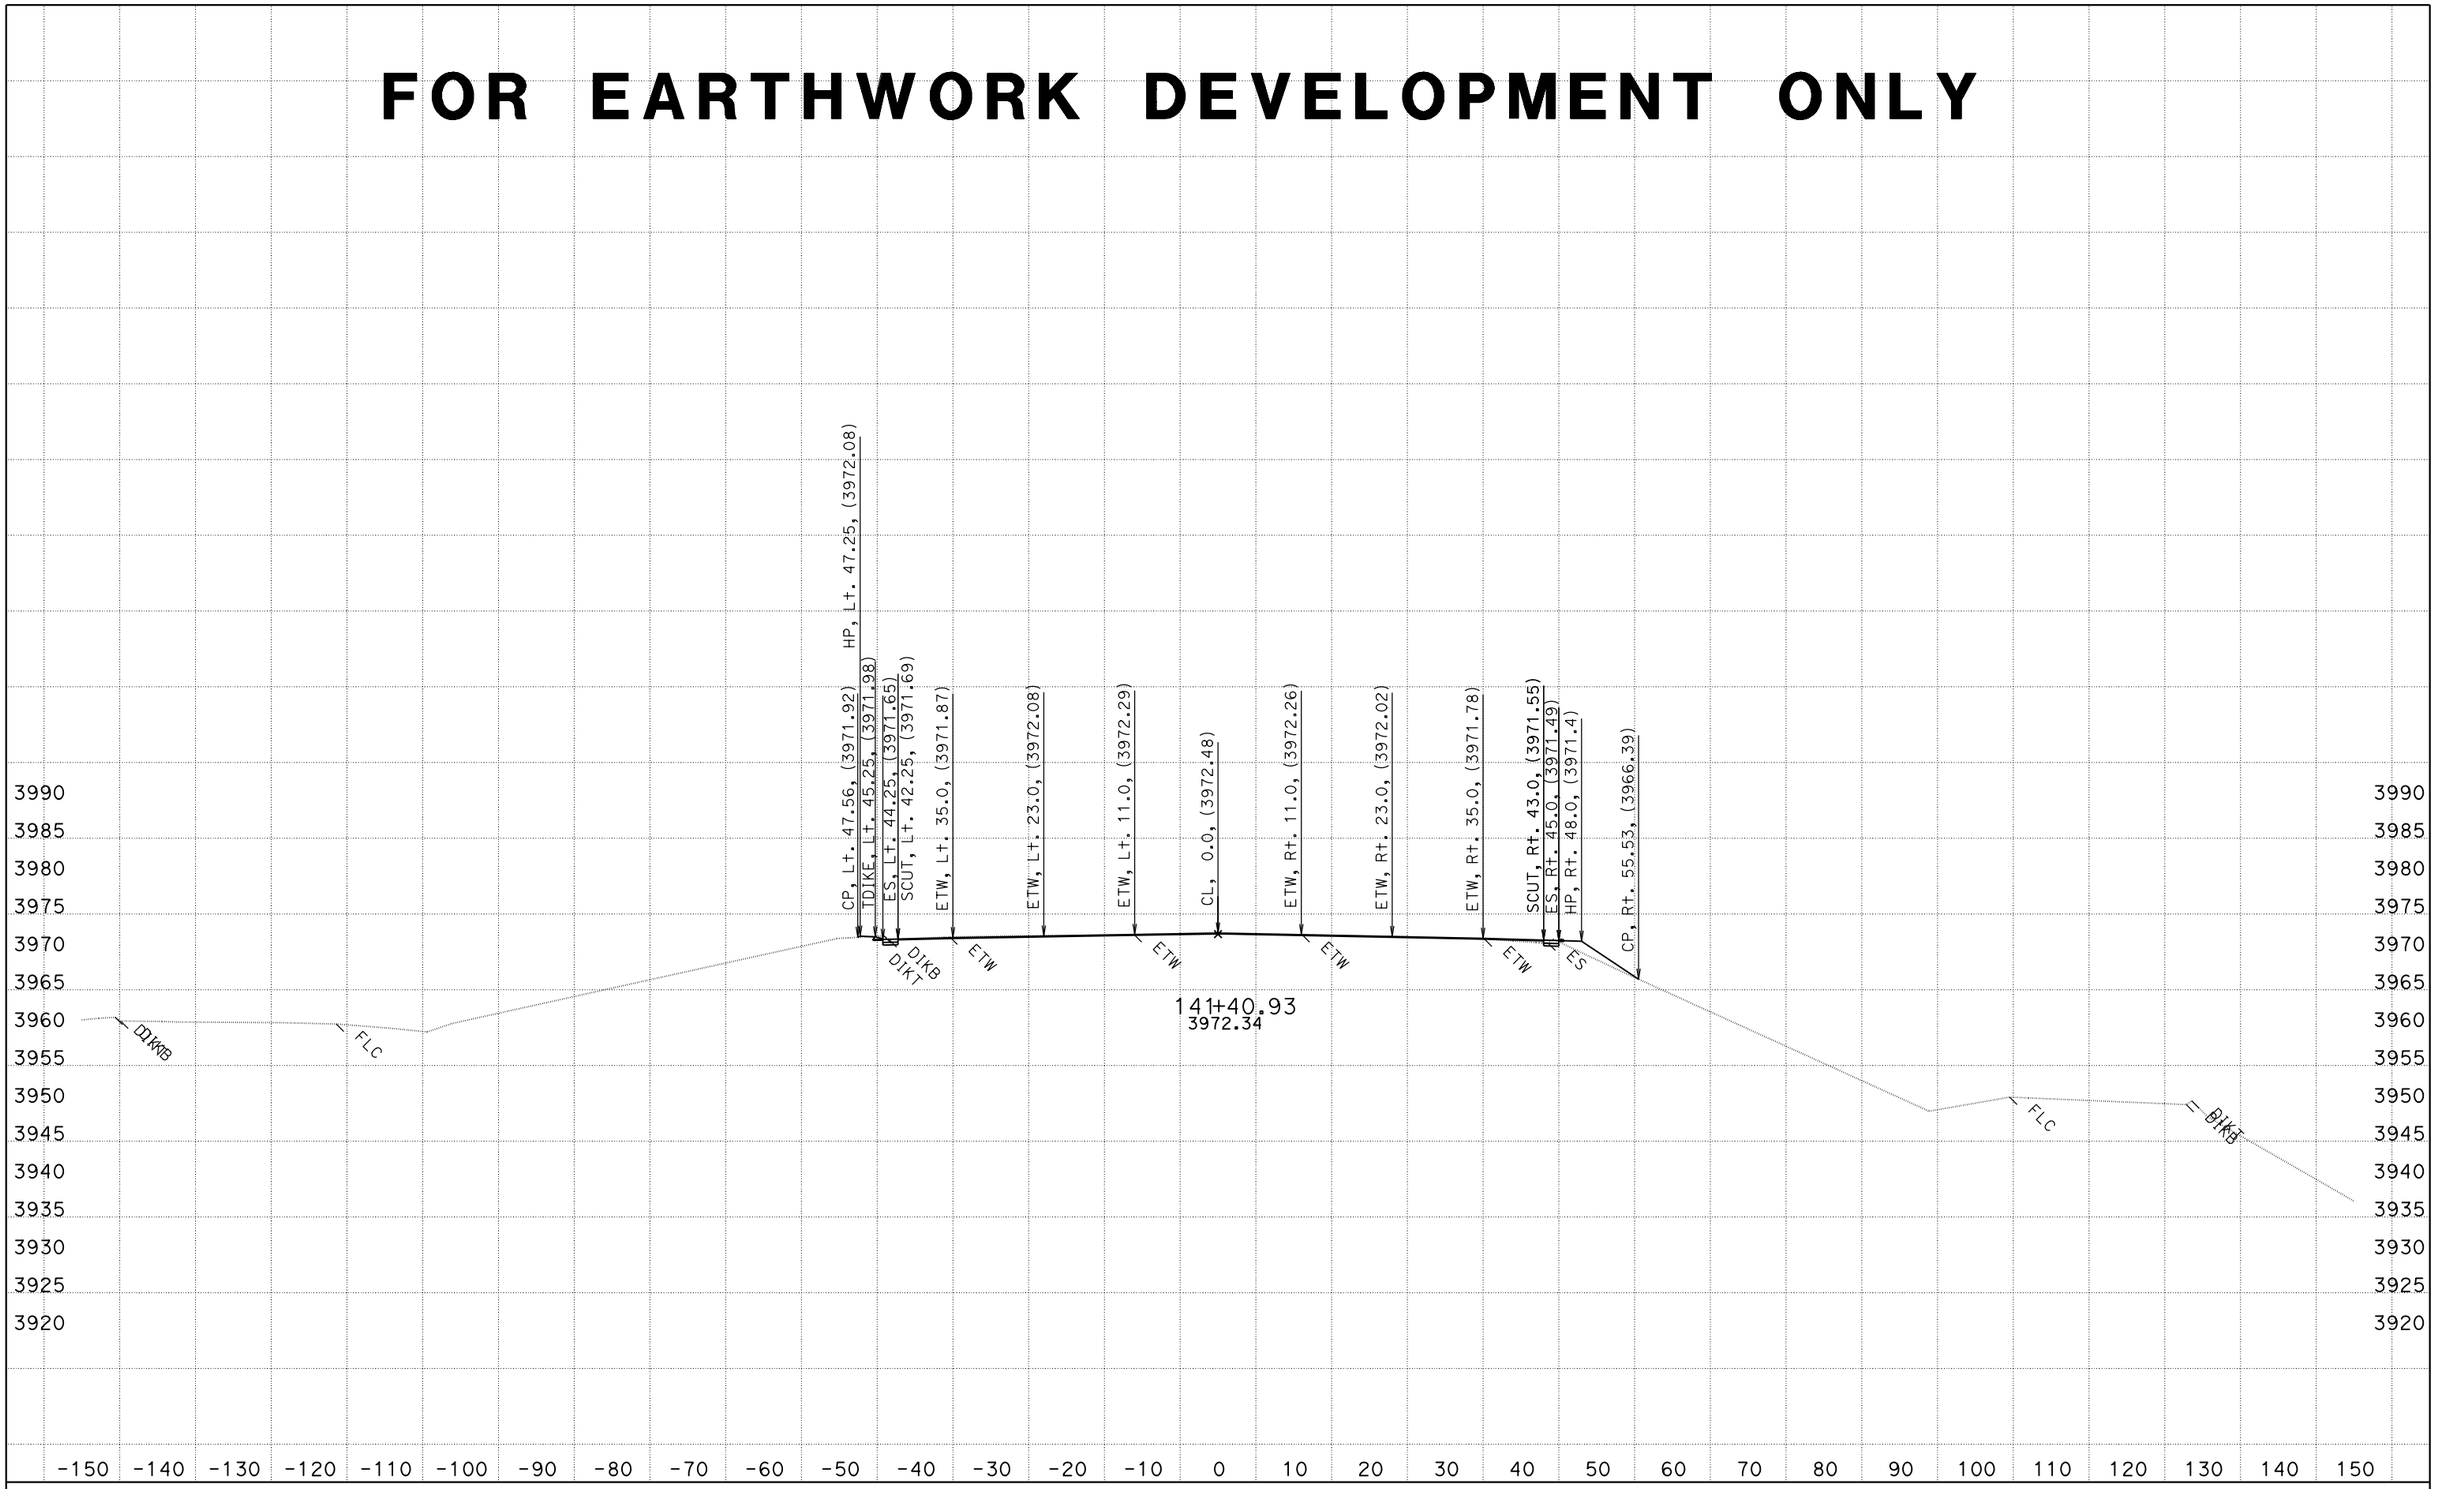


CREATED BY: DESIGN DIVISION
DATE: 3/5/2013

CONTRACT: 03-0f2204
DIST/CO/RTE/PM: 03/ED/50/R30.7-R31.7

SCALE: 1" = 10' Horiz.
1" = 10' Vert.

**All Dimensions are US Survey Feet**

**A1**
**CROSS SECTIONS**
SHEET 3 OF 15

# FOR EARTHWORK DEVELOPMENT ONLY

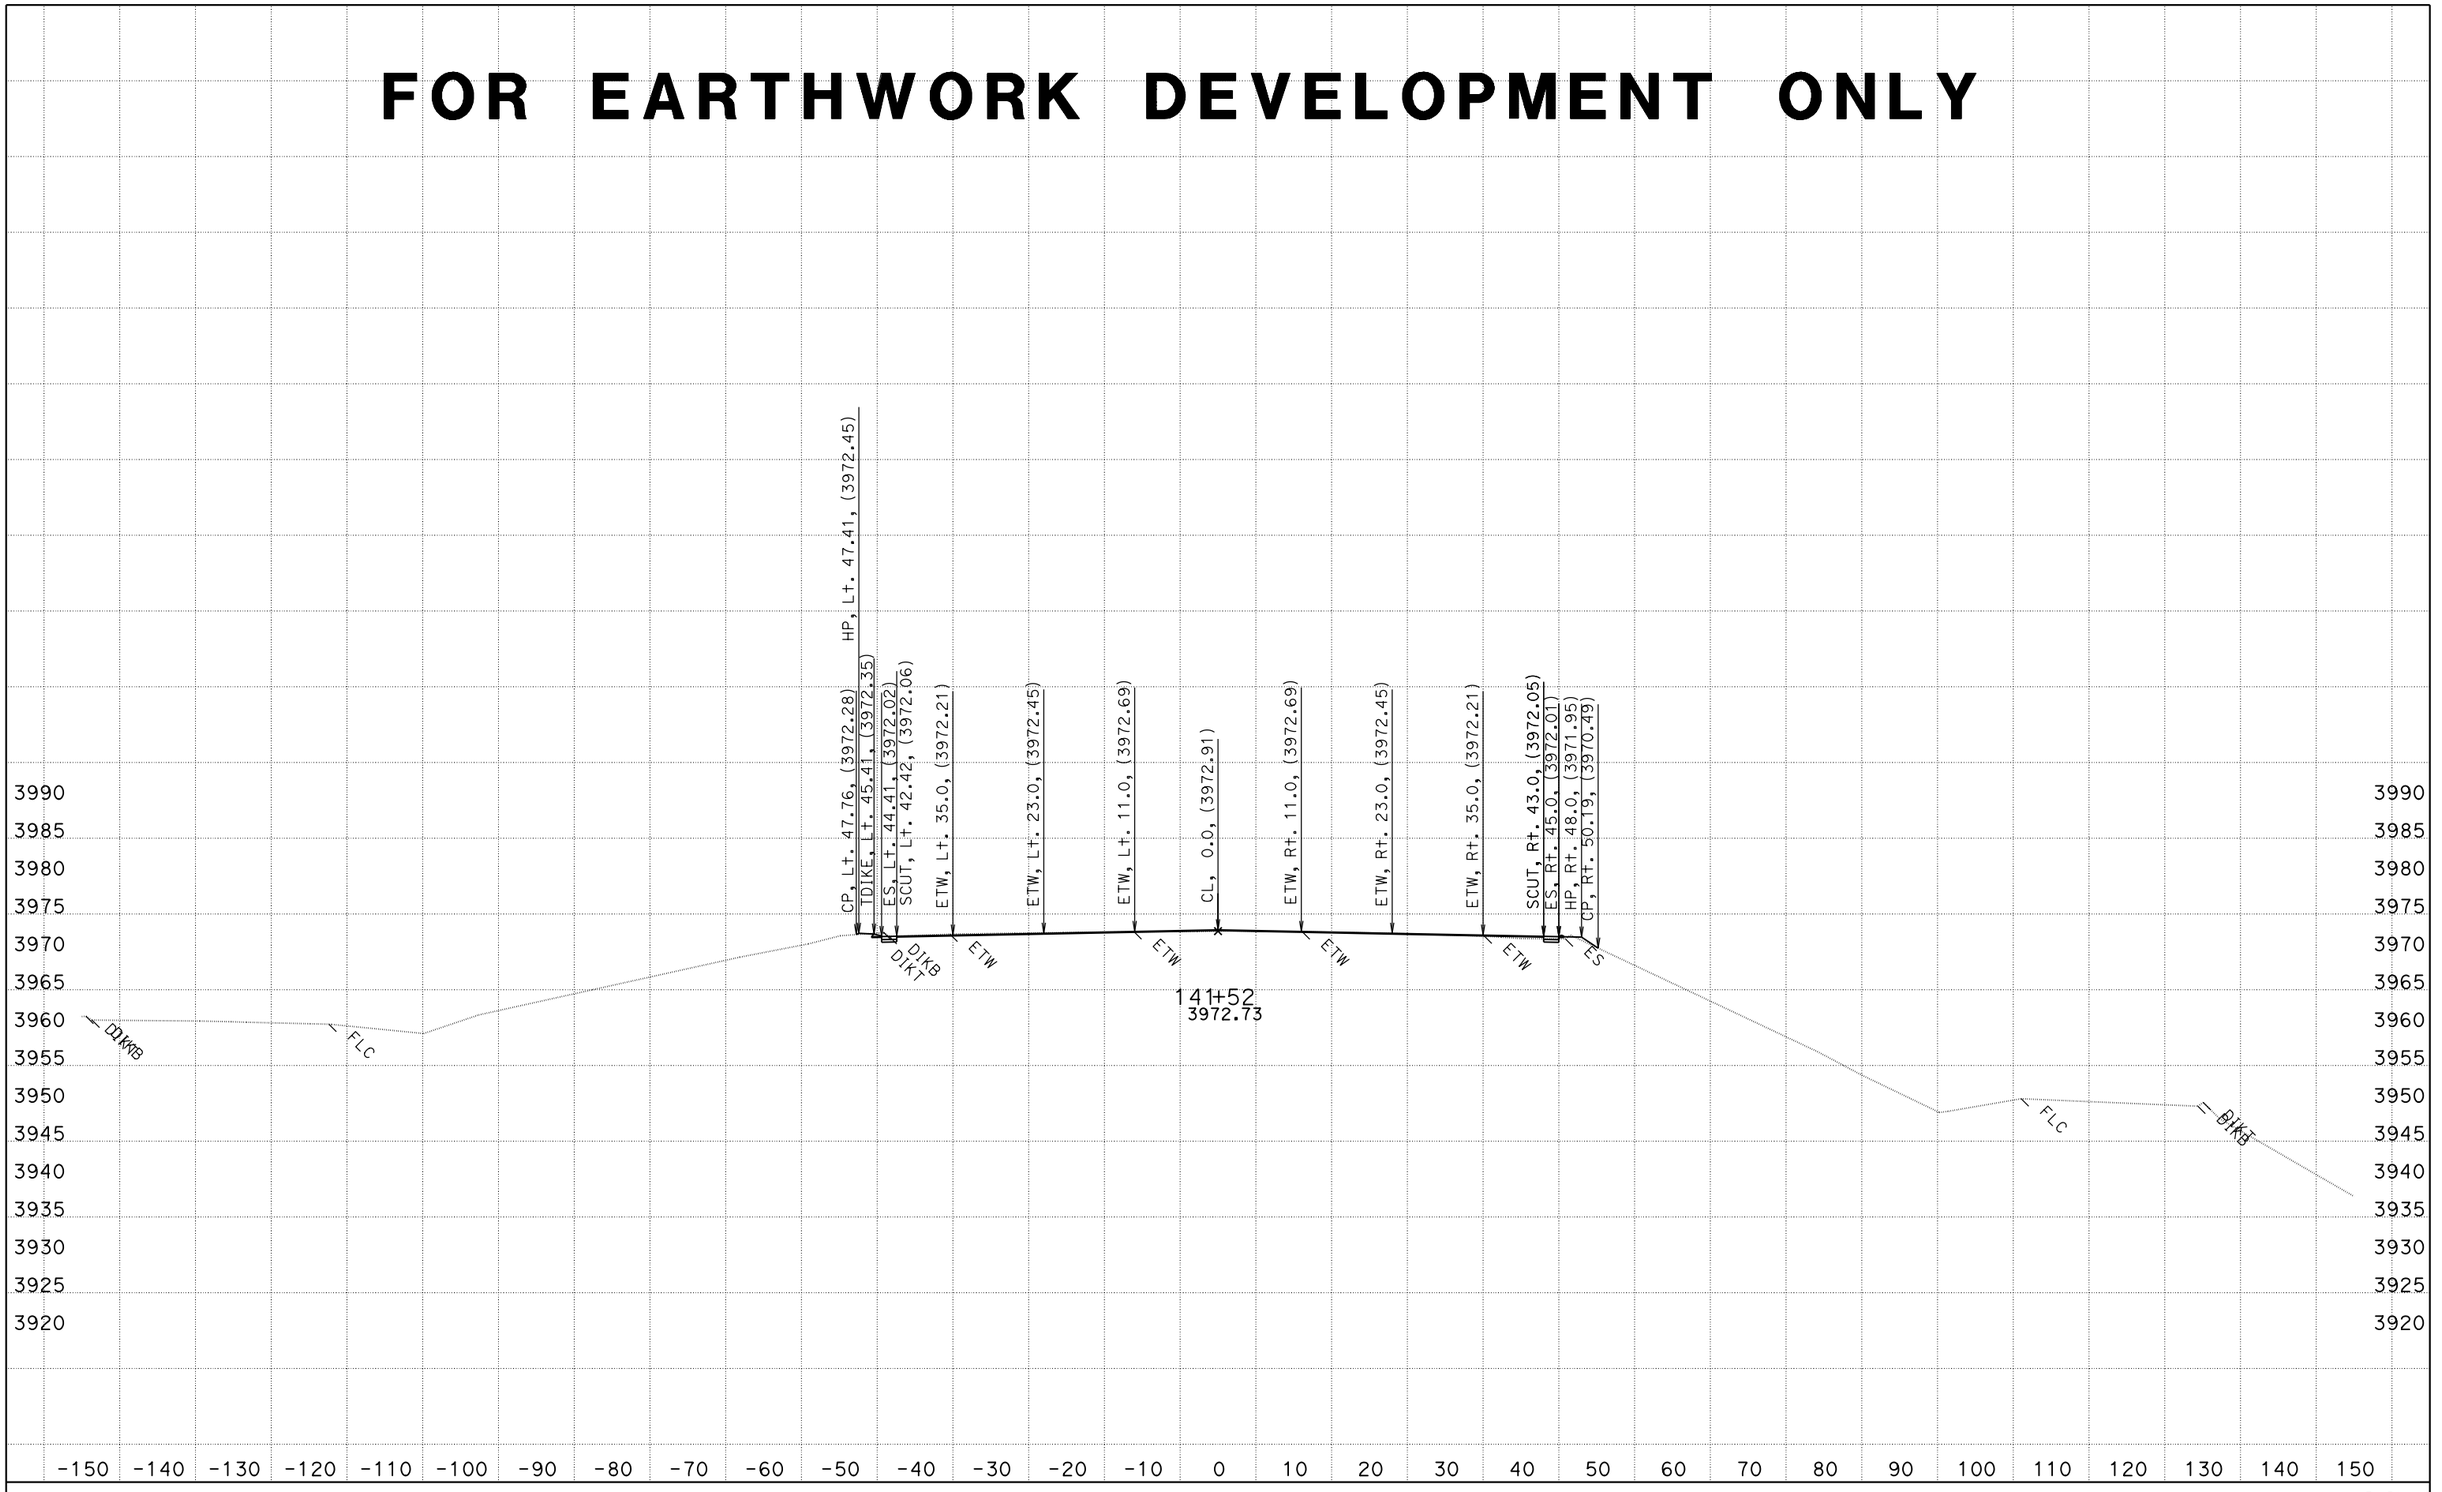


CREATED BY: DESIGN DIVISION
DATE: 3/5/2013

CONTRACT: 03-0f2204
DIST/CO/RTE/PM: 03/ED/50/R30.7-R31.7

SCALE: 1" = 10' Horiz.
1" = 10' Vert.

**All Dimensions are US Survey Feet**

**A1**
**CROSS SECTIONS**
SHEET 4 OF 15

# FOR EARTHWORK DEVELOPMENT ONLY

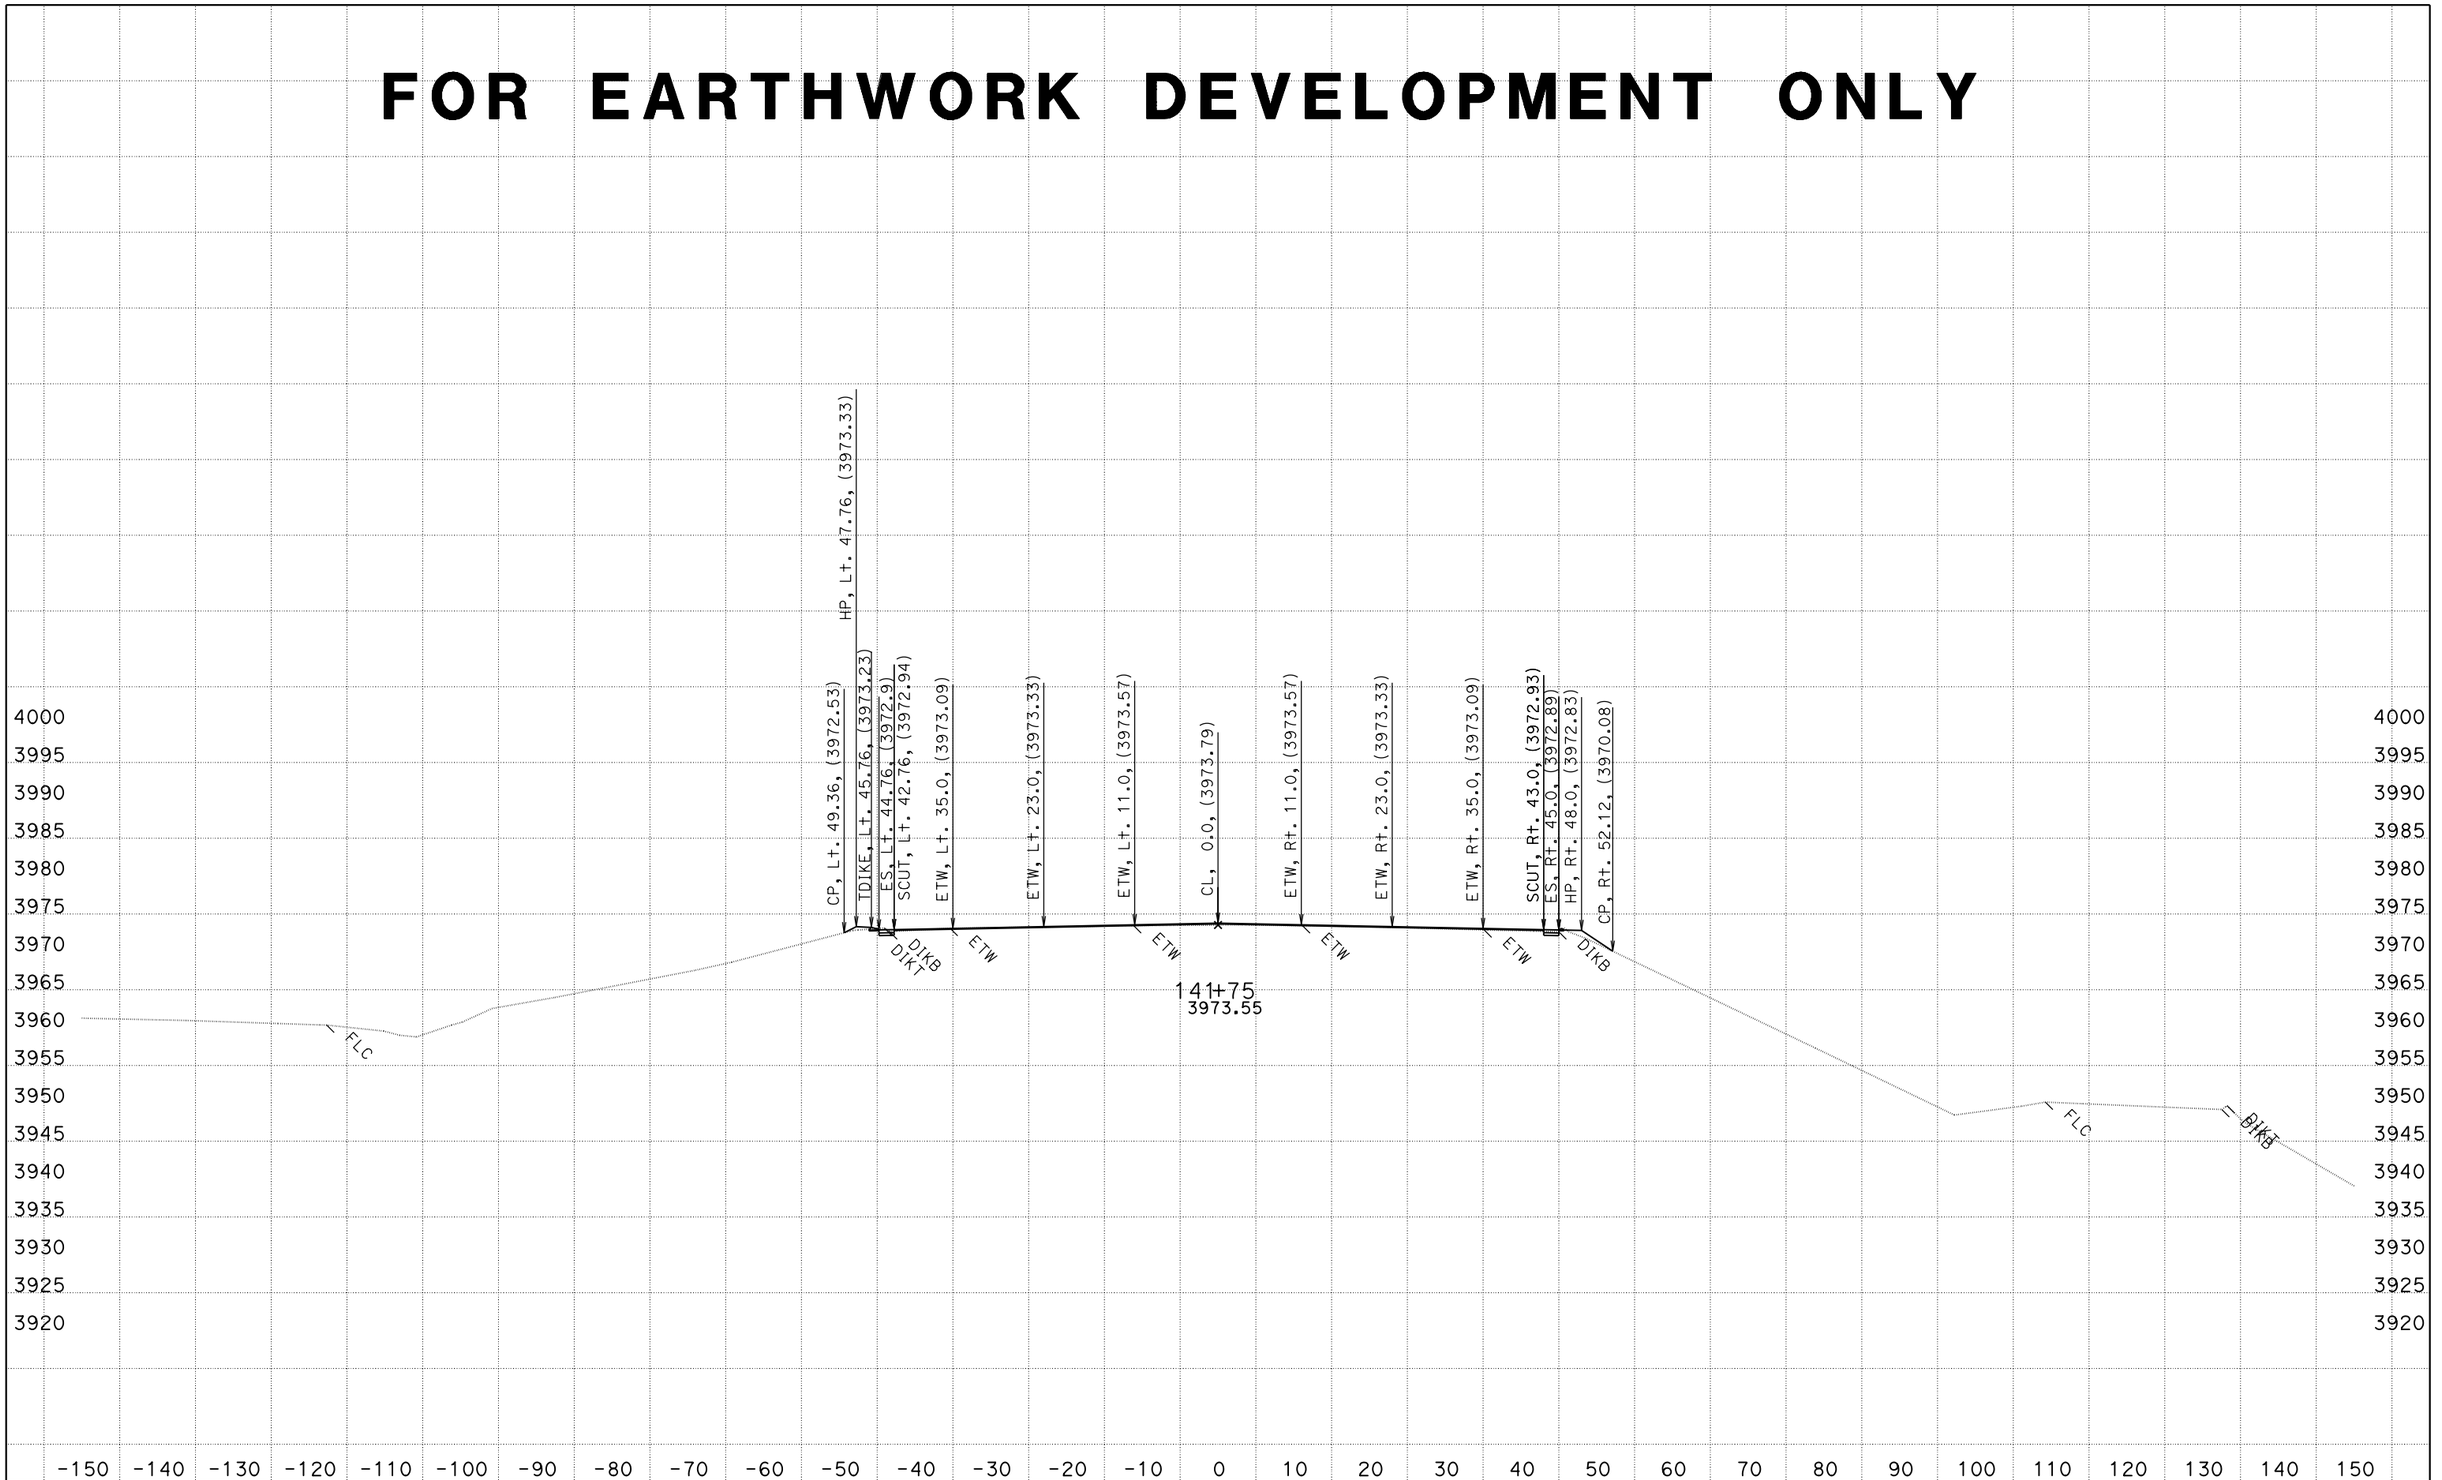


CREATED BY: DESIGN DIVISION
DATE: 3/5/2013

CONTRACT: 03-0f2204
DIST/CO/RTE/PM: 03/ED/50/R30.7-R31.7

SCALE: 1" = 10' Horiz.
1" = 10' Vert.

**All Dimensions are US Survey Feet**

**A1**
**CROSS SECTIONS**
SHEET 5 OF 15

# FOR EARTHWORK DEVELOPMENT ONLY

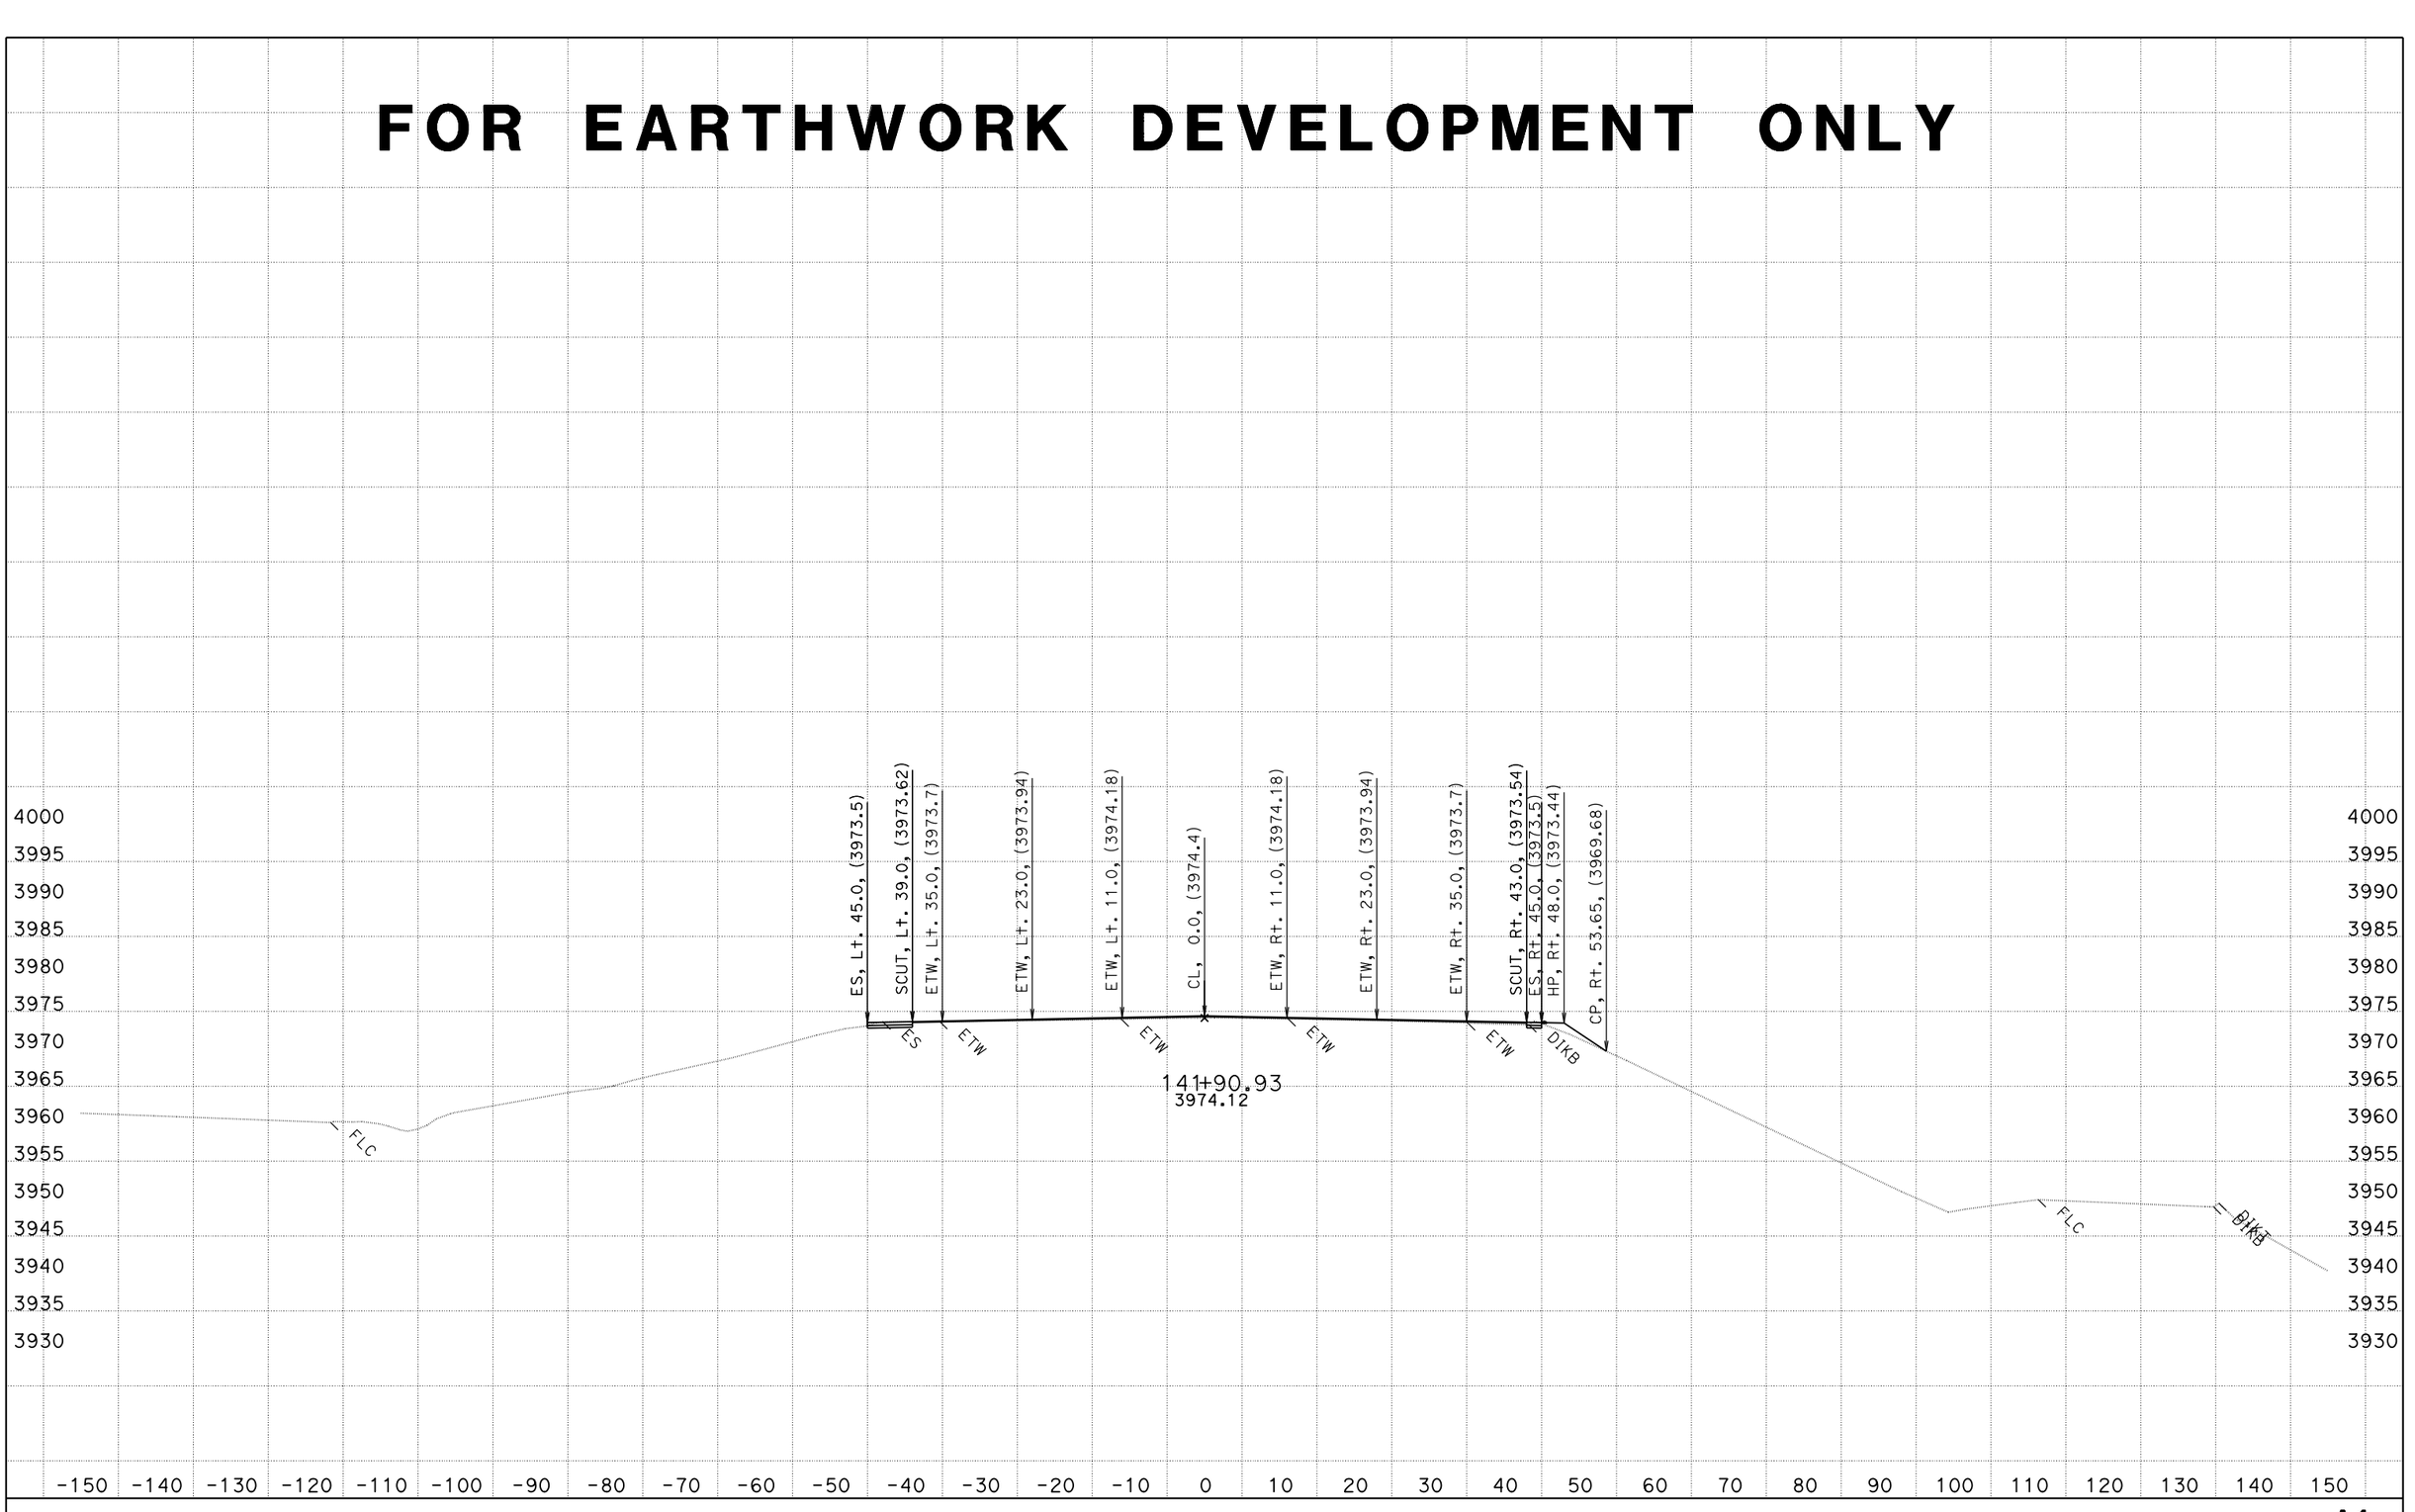


CREATED BY: DESIGN DIVISION
DATE: 3/5/2013

CONTRACT: 03-0f2204
DIST/CO/RTE/PM: 03/ED/50/R30.7-R31.7

SCALE: 1" = 10' Horiz.
1" = 10' Vert.

**All Dimensions are US Survey Feet**

**A1**
**CROSS SECTIONS**
SHEET 6 OF 15

# FOR EARTHWORK DEVELOPMENT ONLY

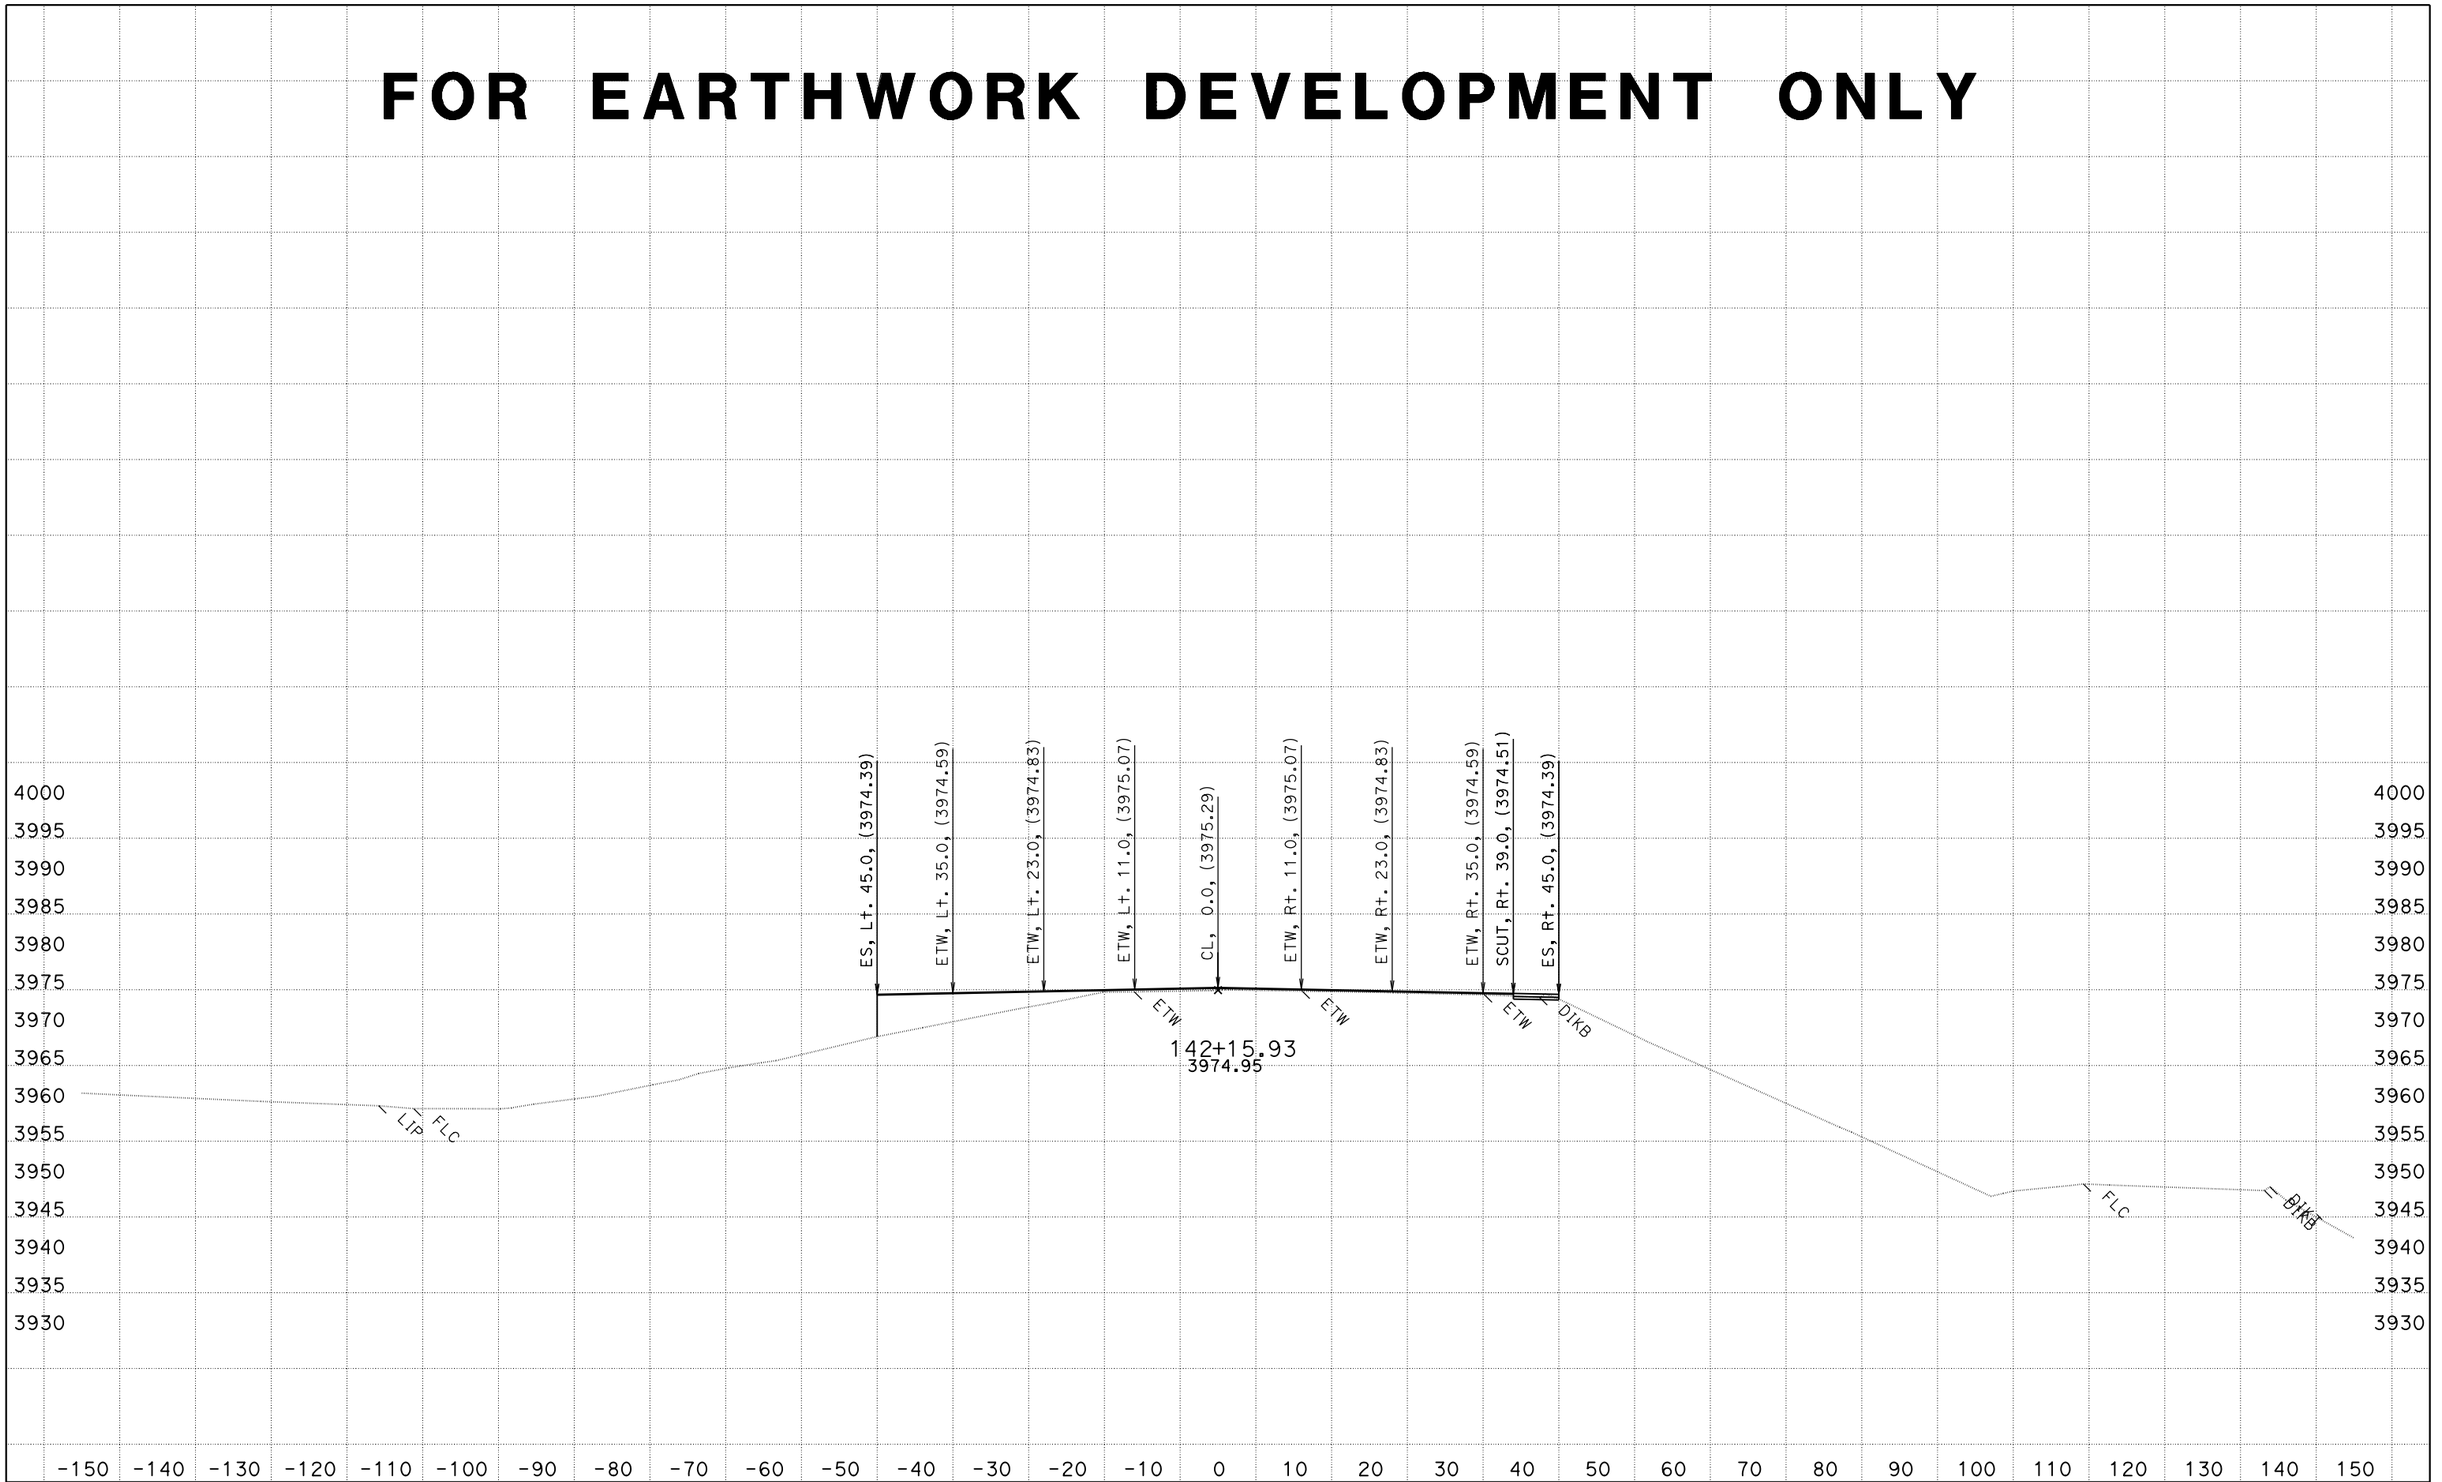


CREATED BY: DESIGN DIVISION
DATE: 3/5/2013

CONTRACT: 03-0f2204
DIST/CO/RTE/PM: 03/ED/50/R30.7-R31.7

SCALE: 1" = 10' Horiz.
1" = 10' Vert.

**All Dimensions are US Survey Feet**

**A1**
**CROSS SECTIONS**
SHEET 7 OF 15

# FOR EARTHWORK DEVELOPMENT ONLY

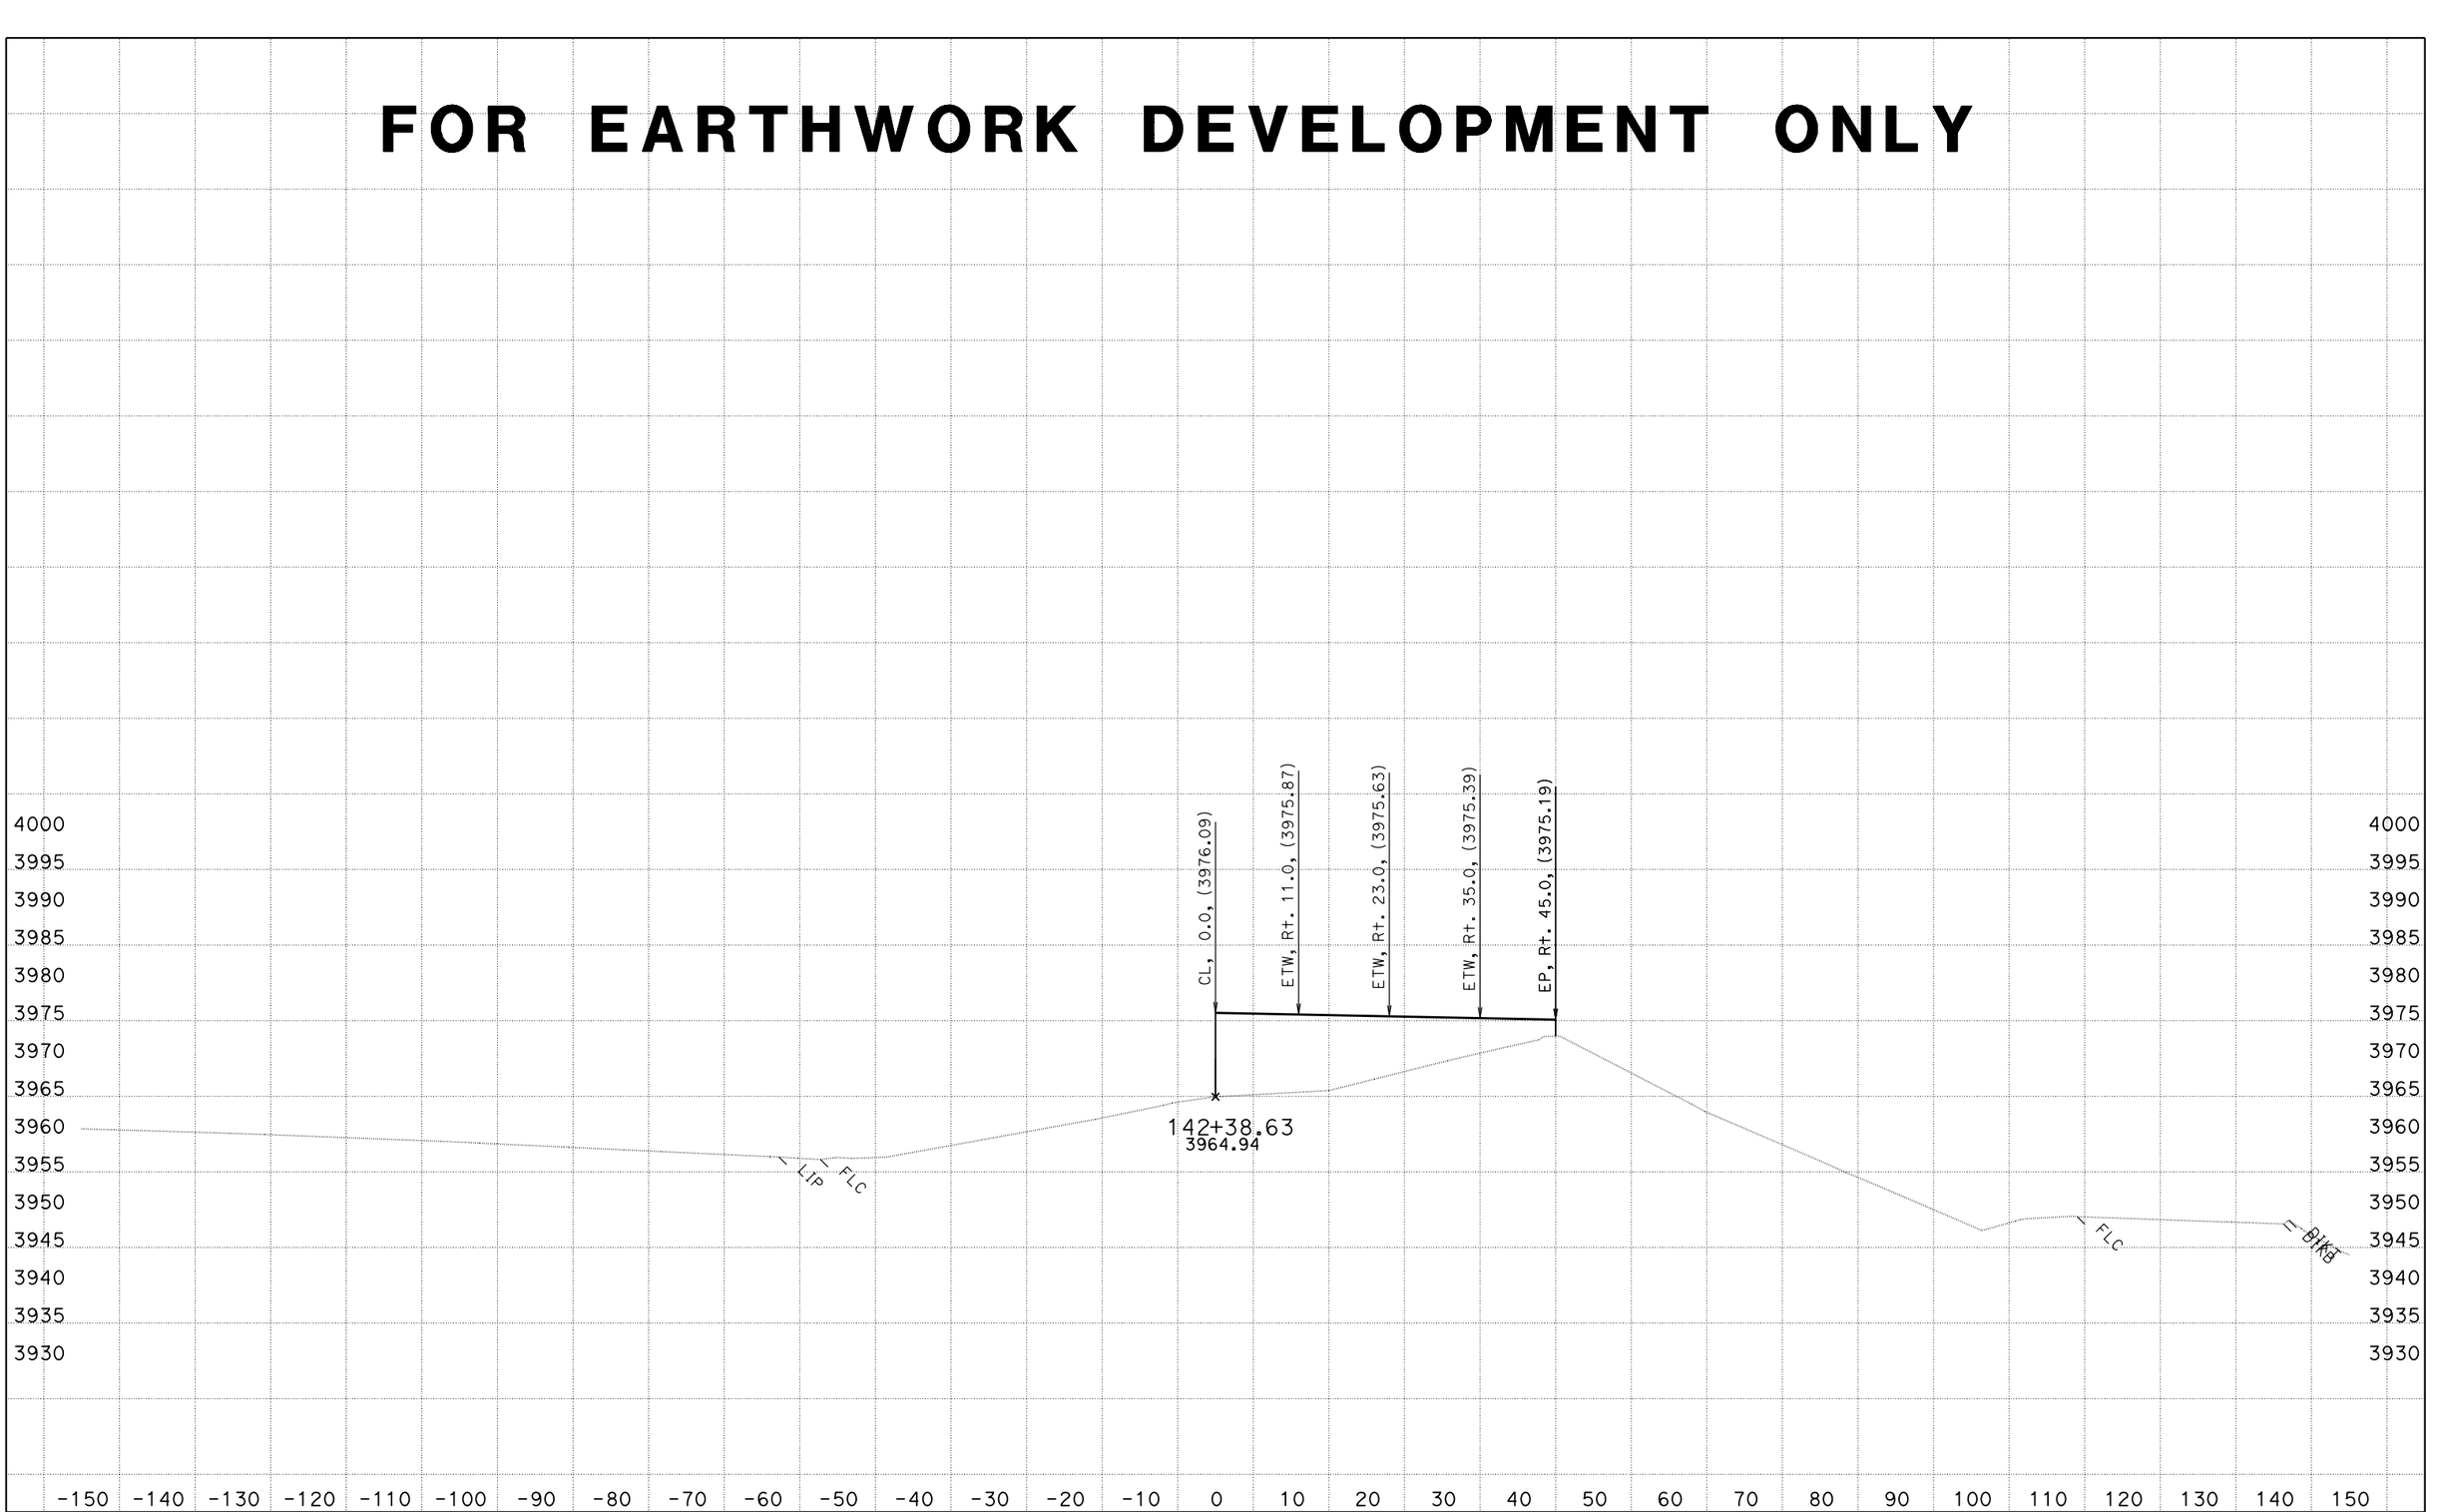


CREATED BY: DESIGN DIVISION
DATE: 3/5/2013

CONTRACT: 03-0f2204
DIST/CO/RTE/PM: 03/ED/50/R30.7-R31.7

SCALE: 1" = 10' Horiz.
1" = 10' Vert.

**All Dimensions are US Survey Feet**

**A1**
**CROSS SECTIONS**
SHEET 8 OF 15

# FOR EARTHWORK DEVELOPMENT ONLY

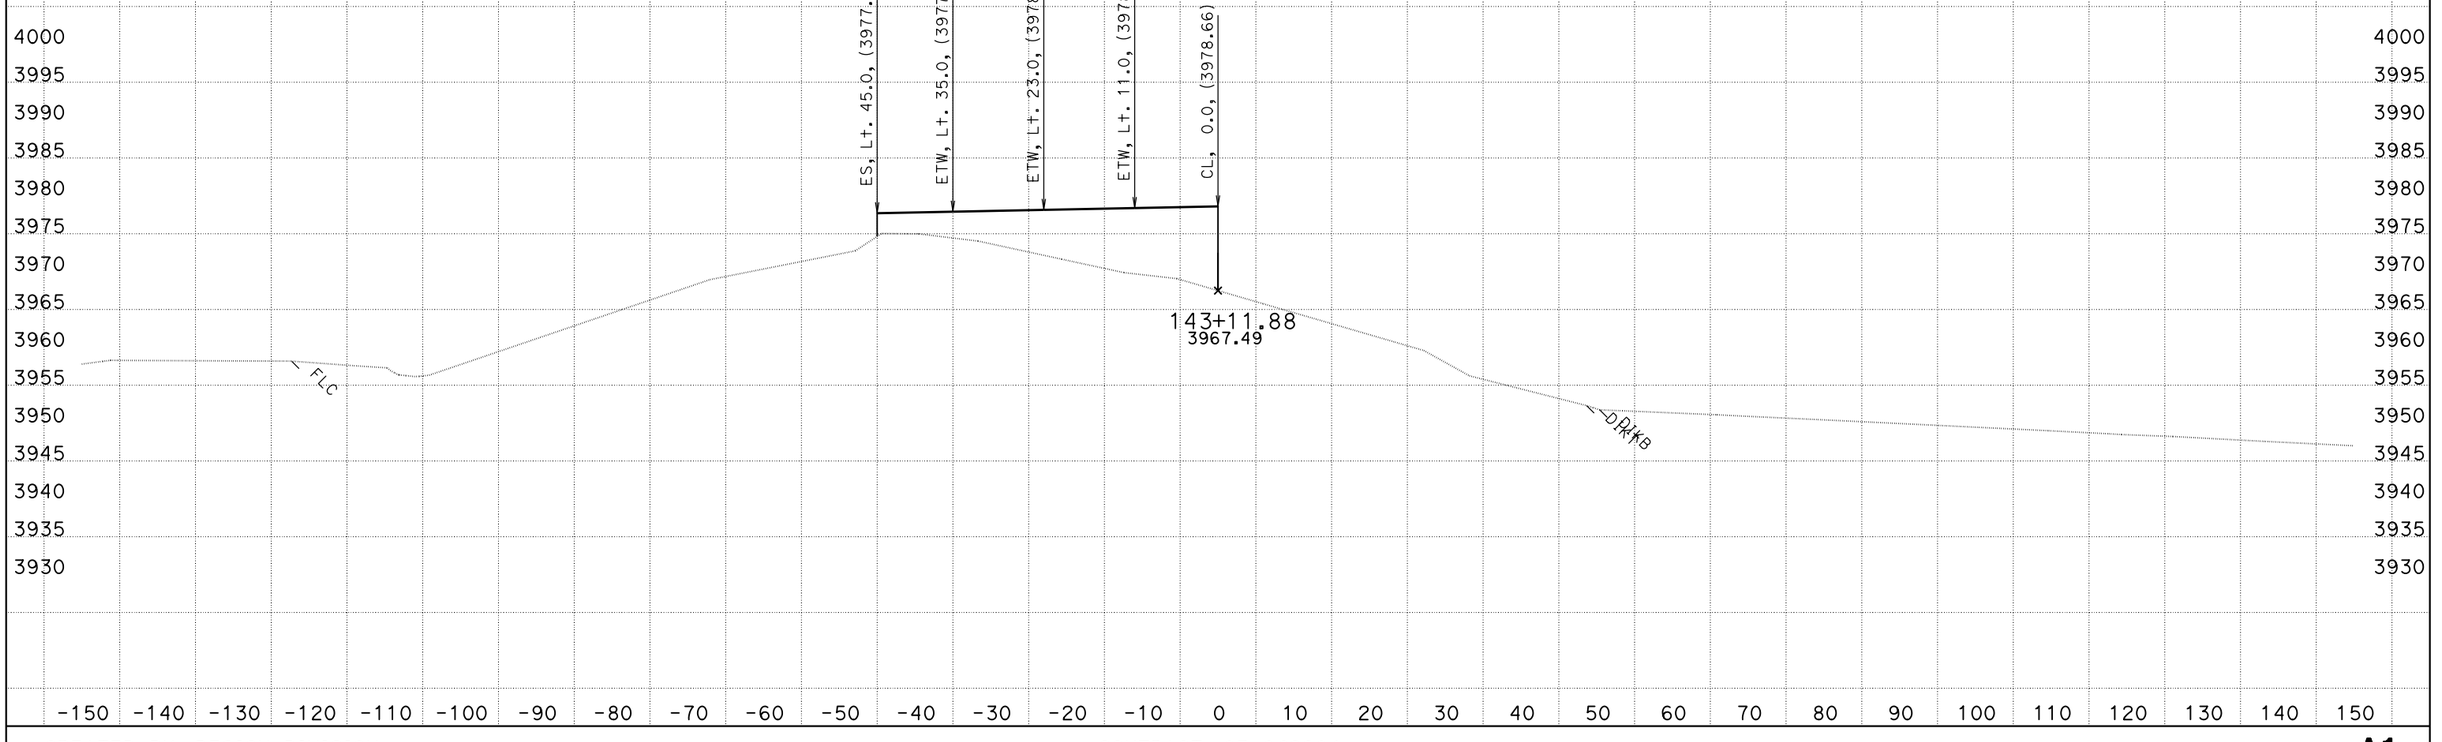


CREATED BY: DESIGN DIVISION
DATE: 3/5/2013

CONTRACT: 03-0f2204
DIST/CO/RTE/PM: 03/ED/50/R30.7-R31.7

SCALE: 1" = 10' Horiz.
1" = 10' Vert.

**All Dimensions are US Survey Feet**

**A1**
**CROSS SECTIONS**
SHEET 9 OF 15

# FOR EARTHWORK DEVELOPMENT ONLY

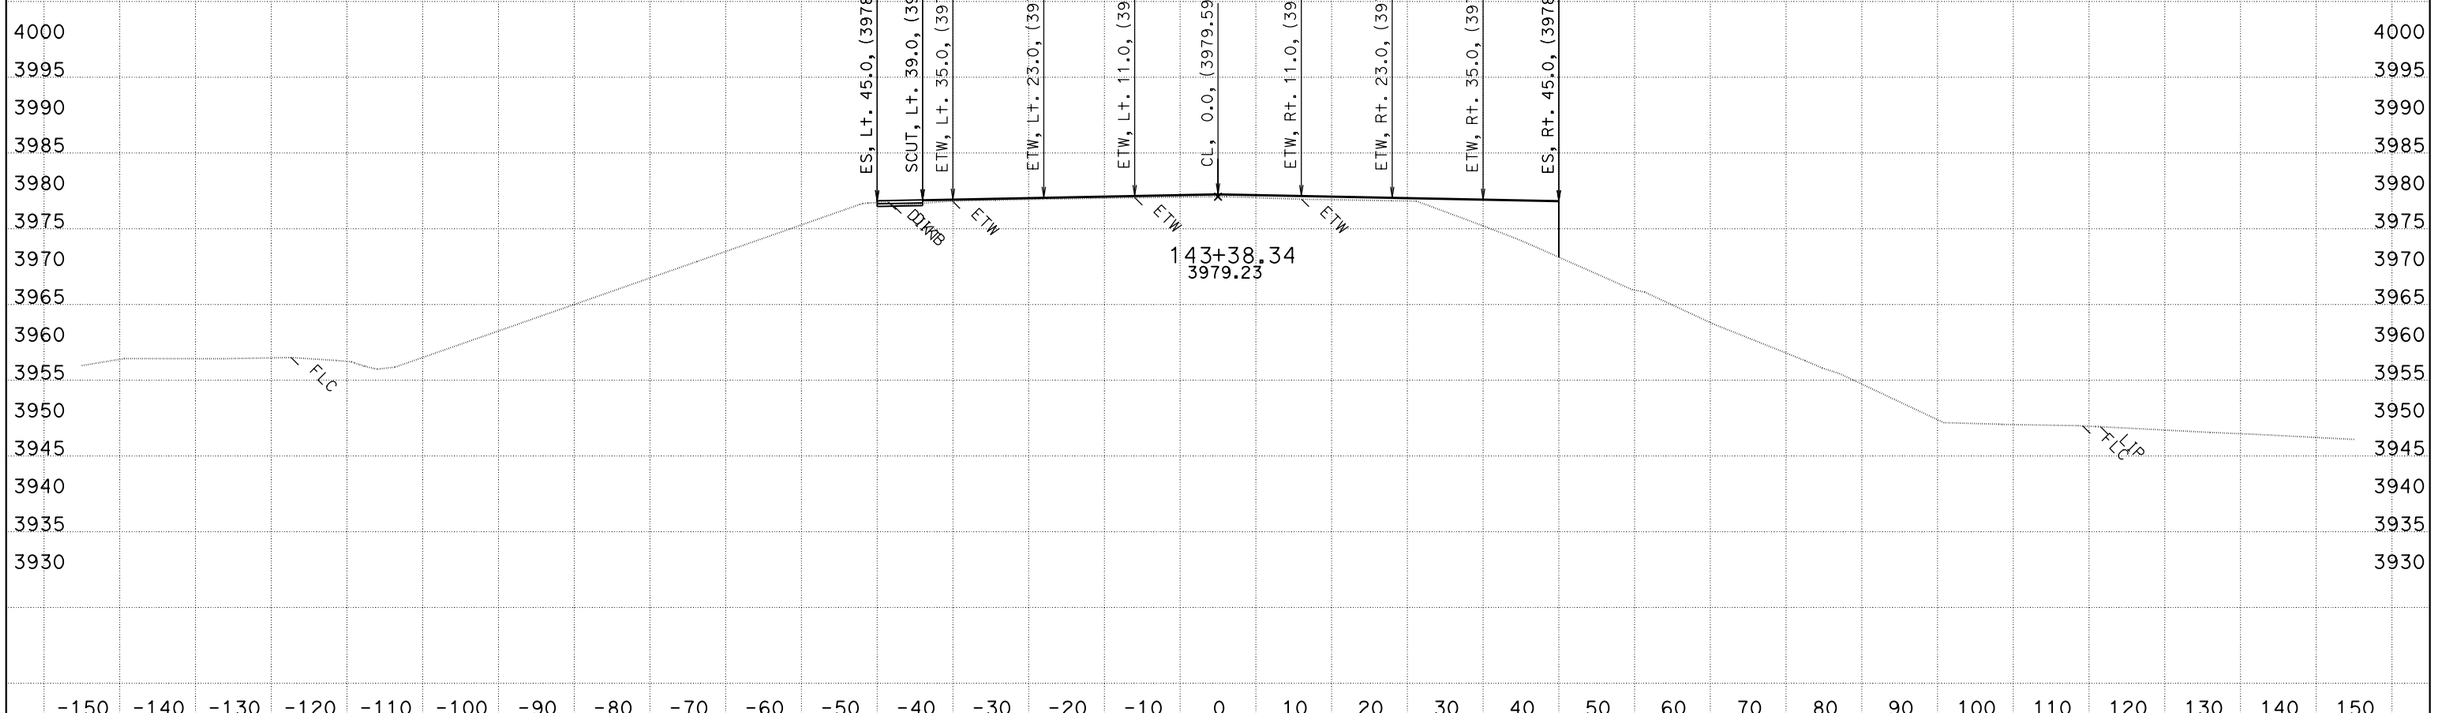


CREATED BY: DESIGN DIVISION
DATE: 3/5/2013

CONTRACT: 03-0f2204
DIST/CO/RTE/PM: 03/ED/50/R30.7-R31.7

SCALE: 1" = 10' Horiz.
1" = 10' Vert.

**All Dimensions are US Survey Feet**

**A1**
**CROSS SECTIONS**
SHEET 10 OF 15

# FOR EARTHWORK DEVELOPMENT ONLY

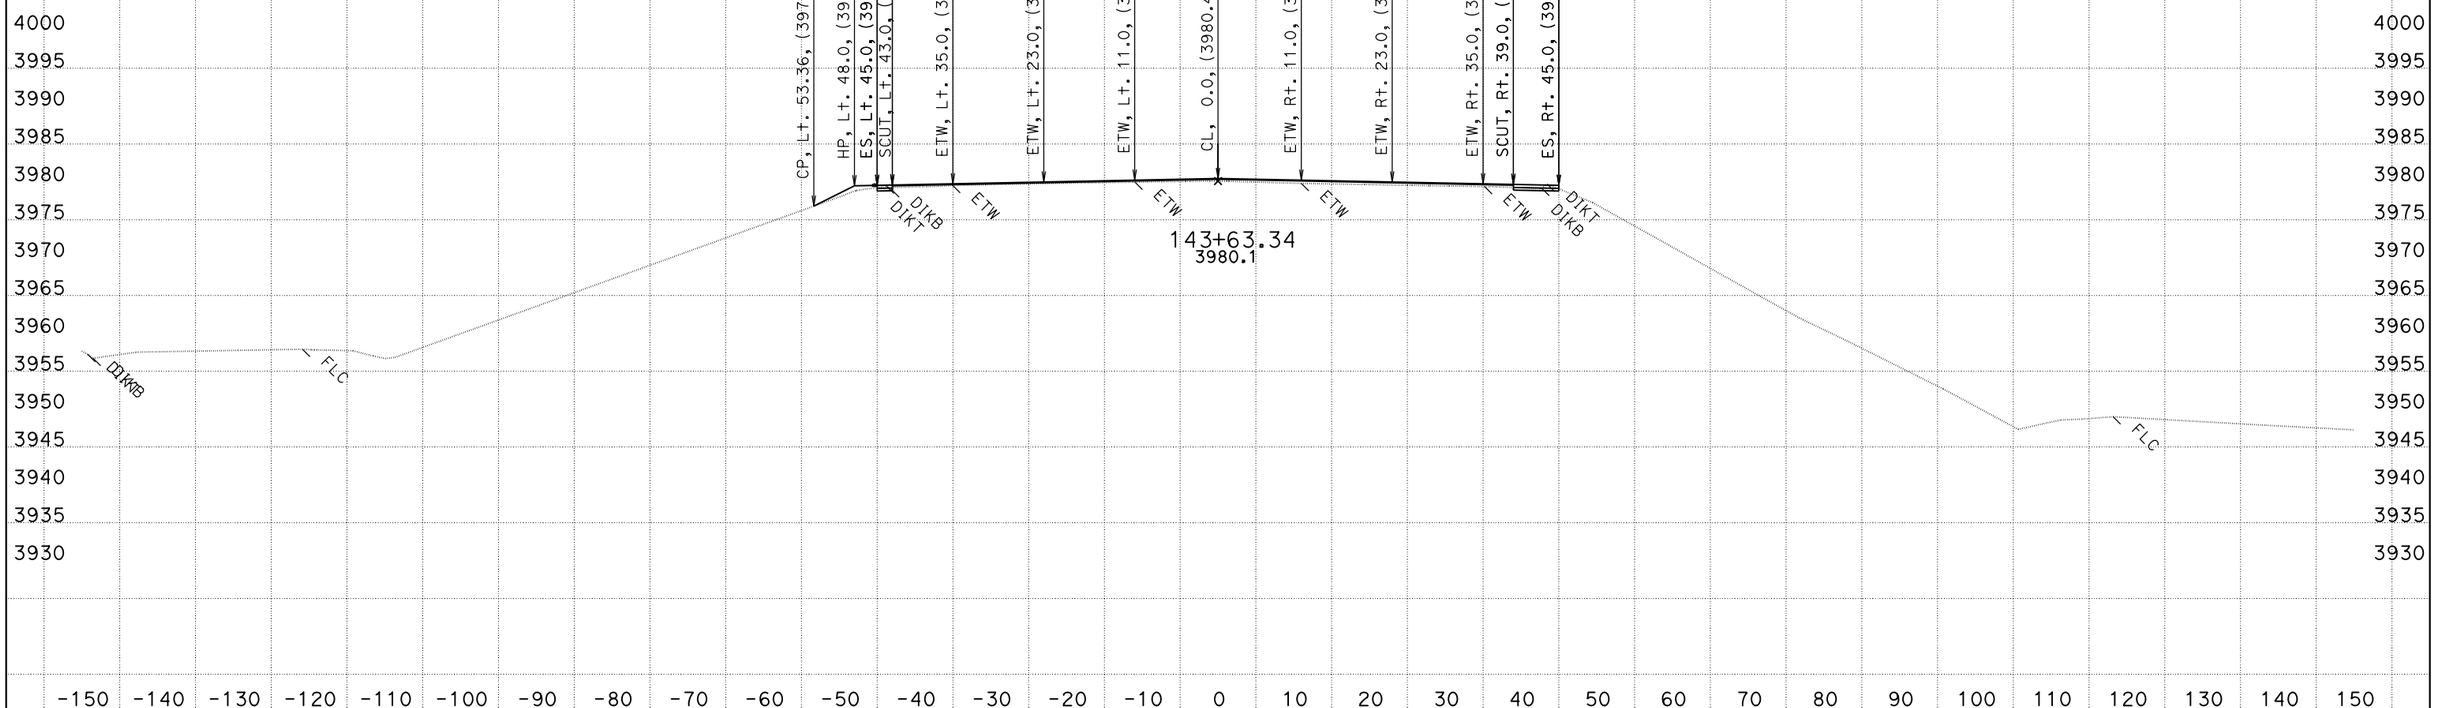


CREATED BY: DESIGN DIVISION
DATE: 3/5/2013

CONTRACT: 03-0f2204
DIST/CO/RTE/PM: 03/ED/50/R30.7-R31.7

SCALE: 1" = 10' Horiz.
1" = 10' Vert.

**All Dimensions are US Survey Feet**

**A1**
**CROSS SECTIONS**
SHEET 11 OF 15

# FOR EARTHWORK DEVELOPMENT ONLY

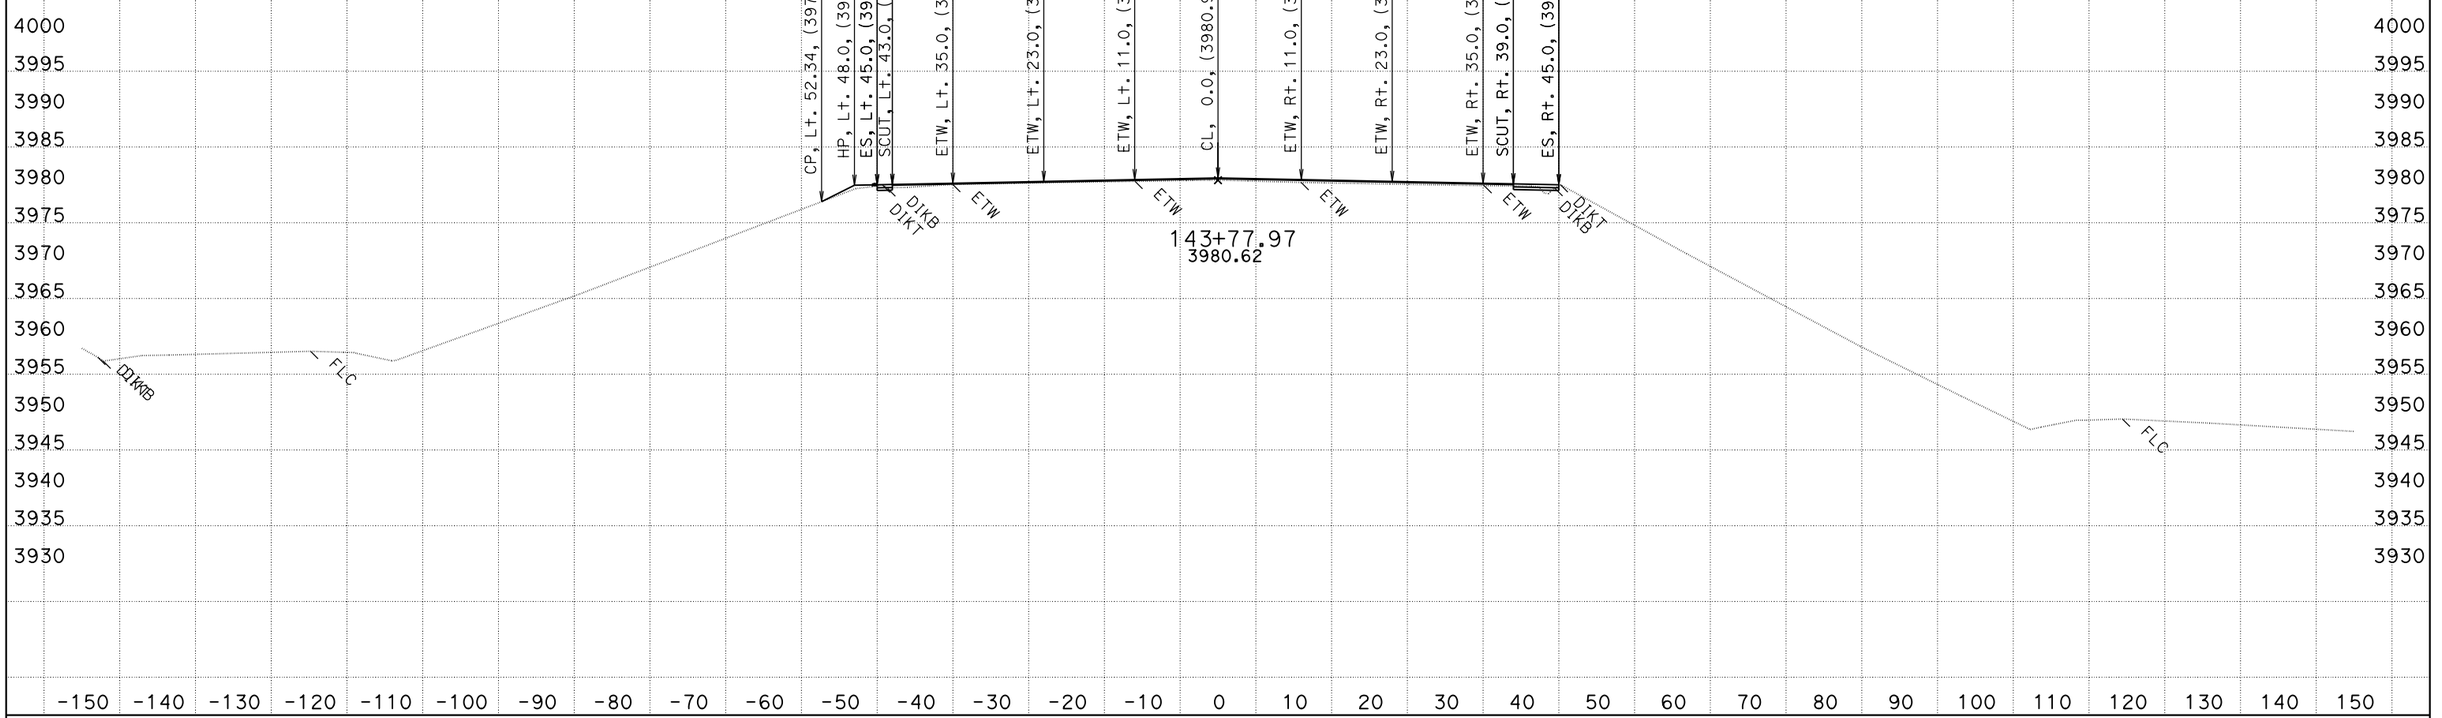


CREATED BY: DESIGN DIVISION
DATE: 3/5/2013

CONTRACT: 03-0f2204
DIST/CO/RTE/PM: 03/ED/50/R30.7-R31.7

SCALE: 1" = 10' Horiz.
1" = 10' Vert.

**All Dimensions are US Survey Feet**

**A1**
**CROSS SECTIONS**
SHEET 12 OF 15

# FOR EARTHWORK DEVELOPMENT ONLY

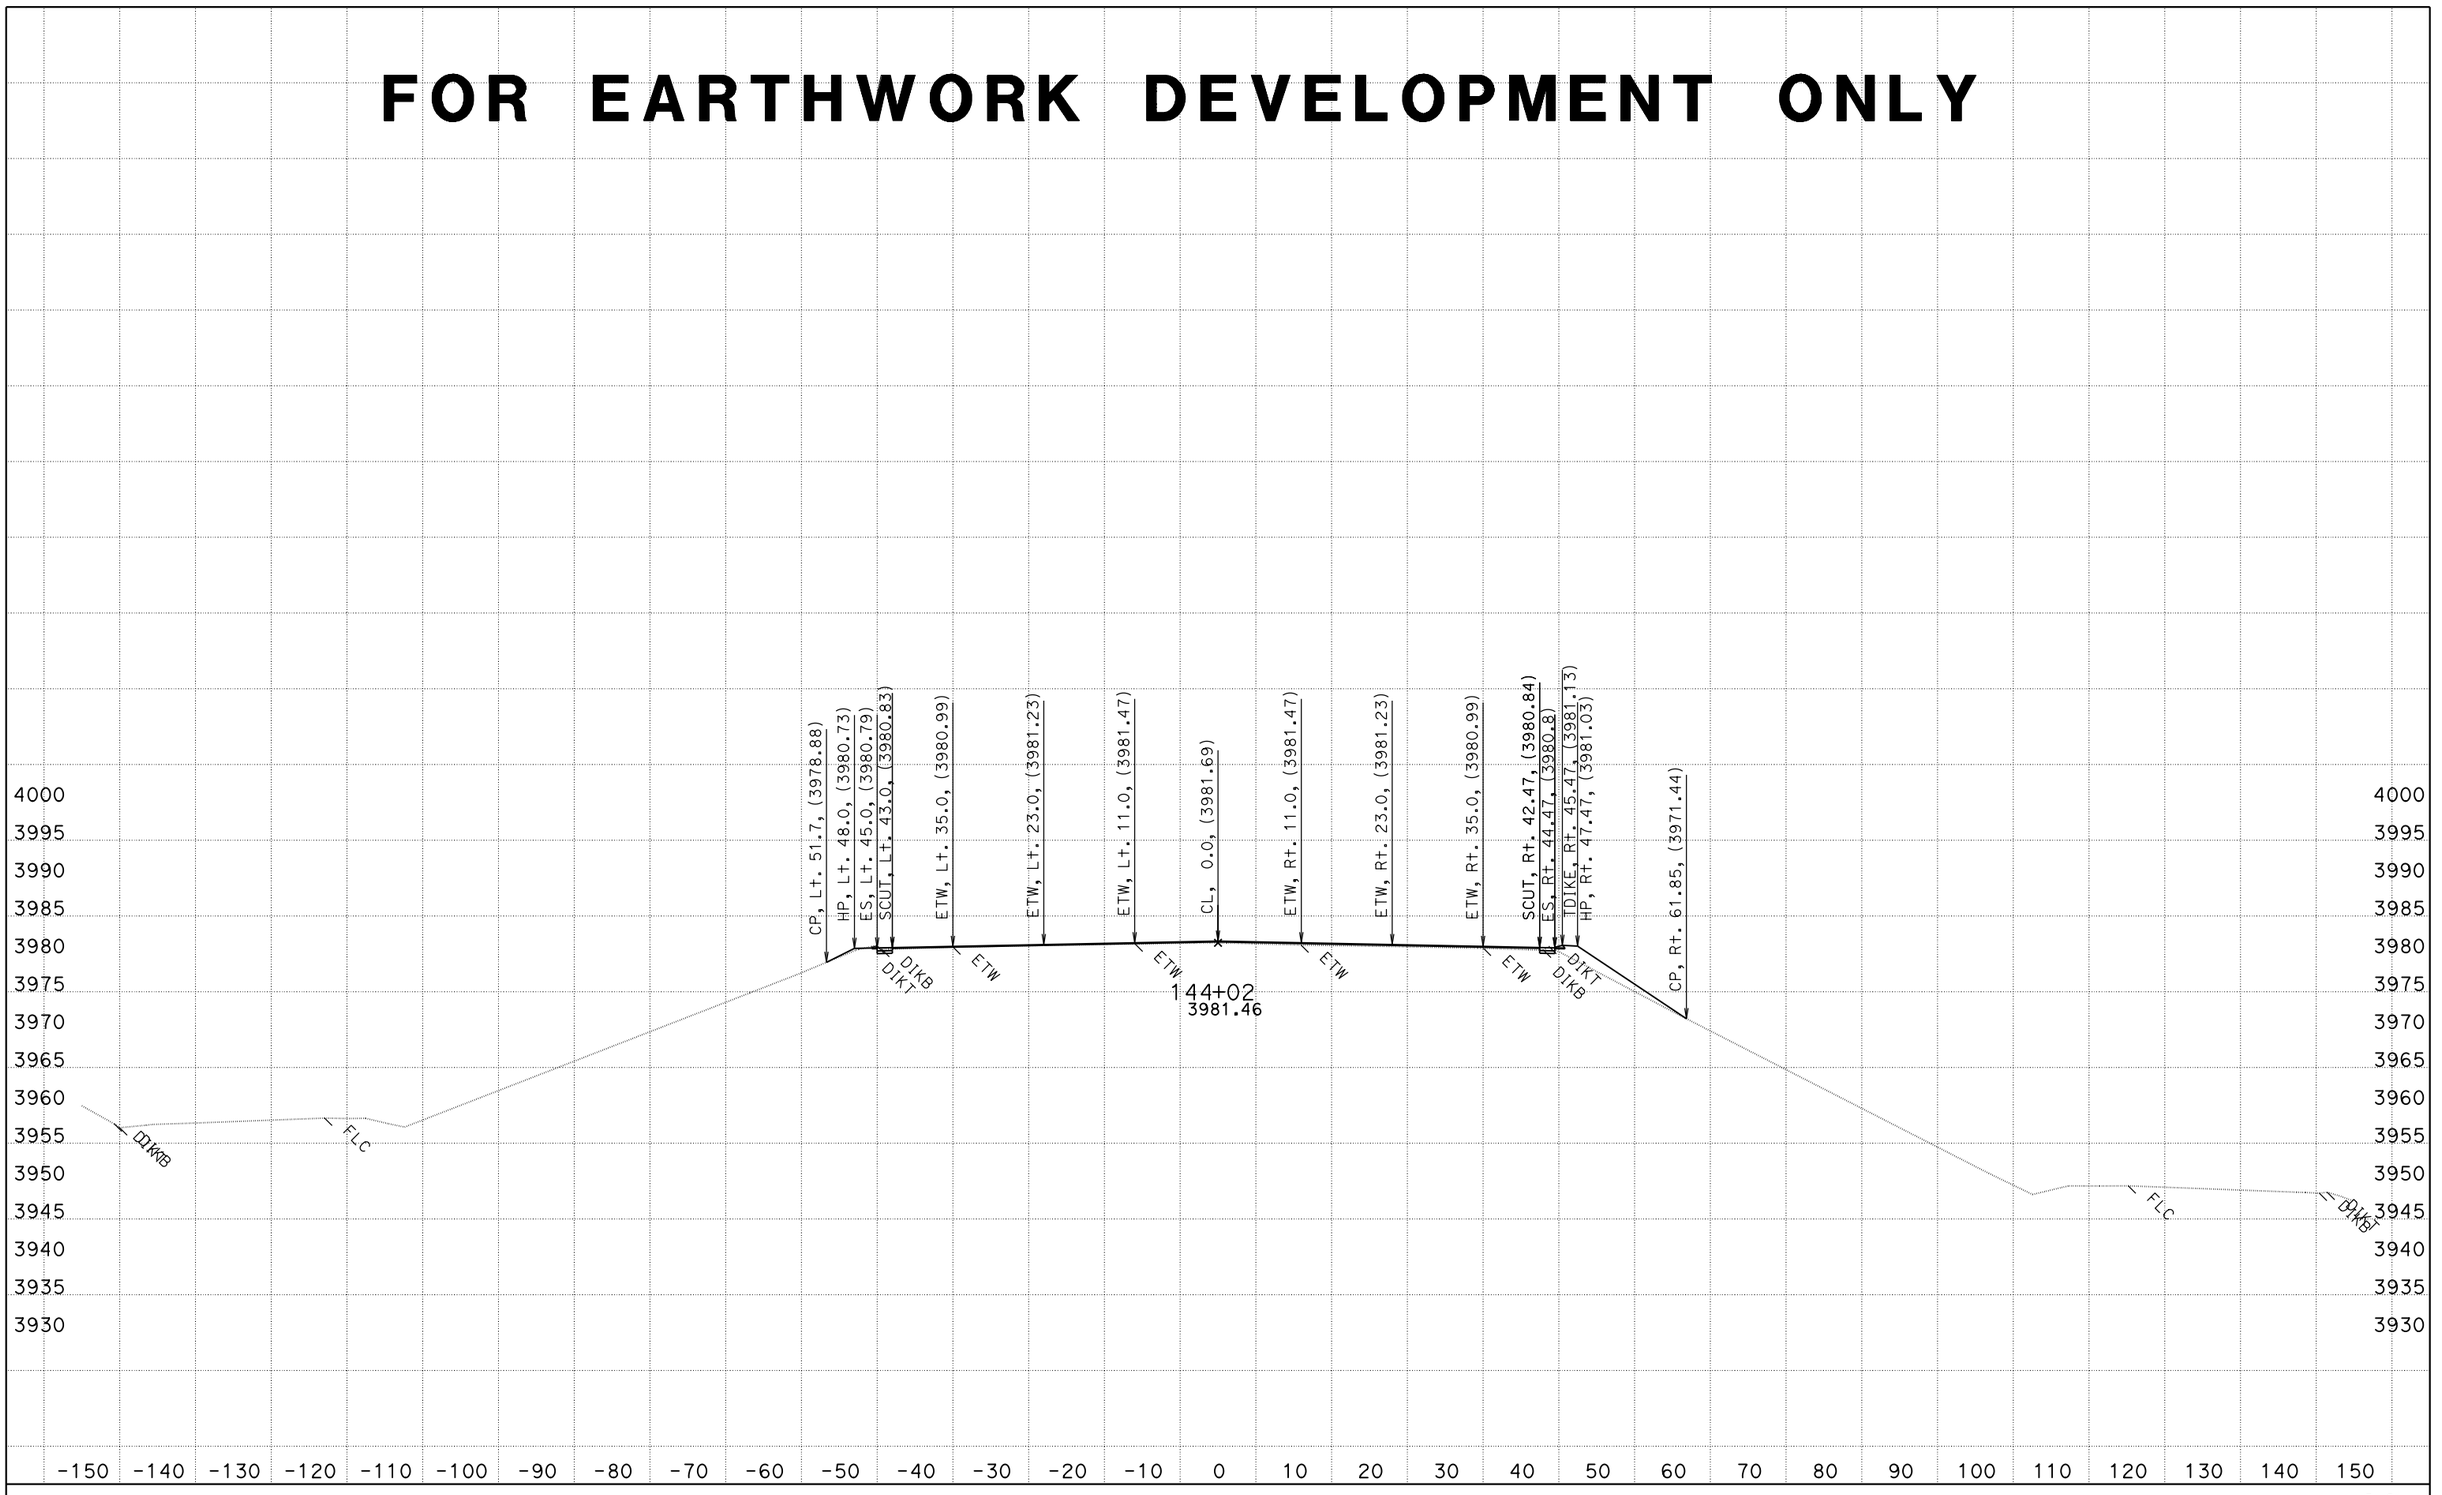


CREATED BY: DESIGN DIVISION
DATE: 3/5/2013

CONTRACT: 03-0f2204
DIST/CO/RTE/PM: 03/ED/50/R30.7-R31.7

SCALE: 1" = 10' Horiz.
1" = 10' Vert.

**All Dimensions are US Survey Feet**

**A1**
**CROSS SECTIONS**
SHEET 13 OF 15

# FOR EARTHWORK DEVELOPMENT ONLY

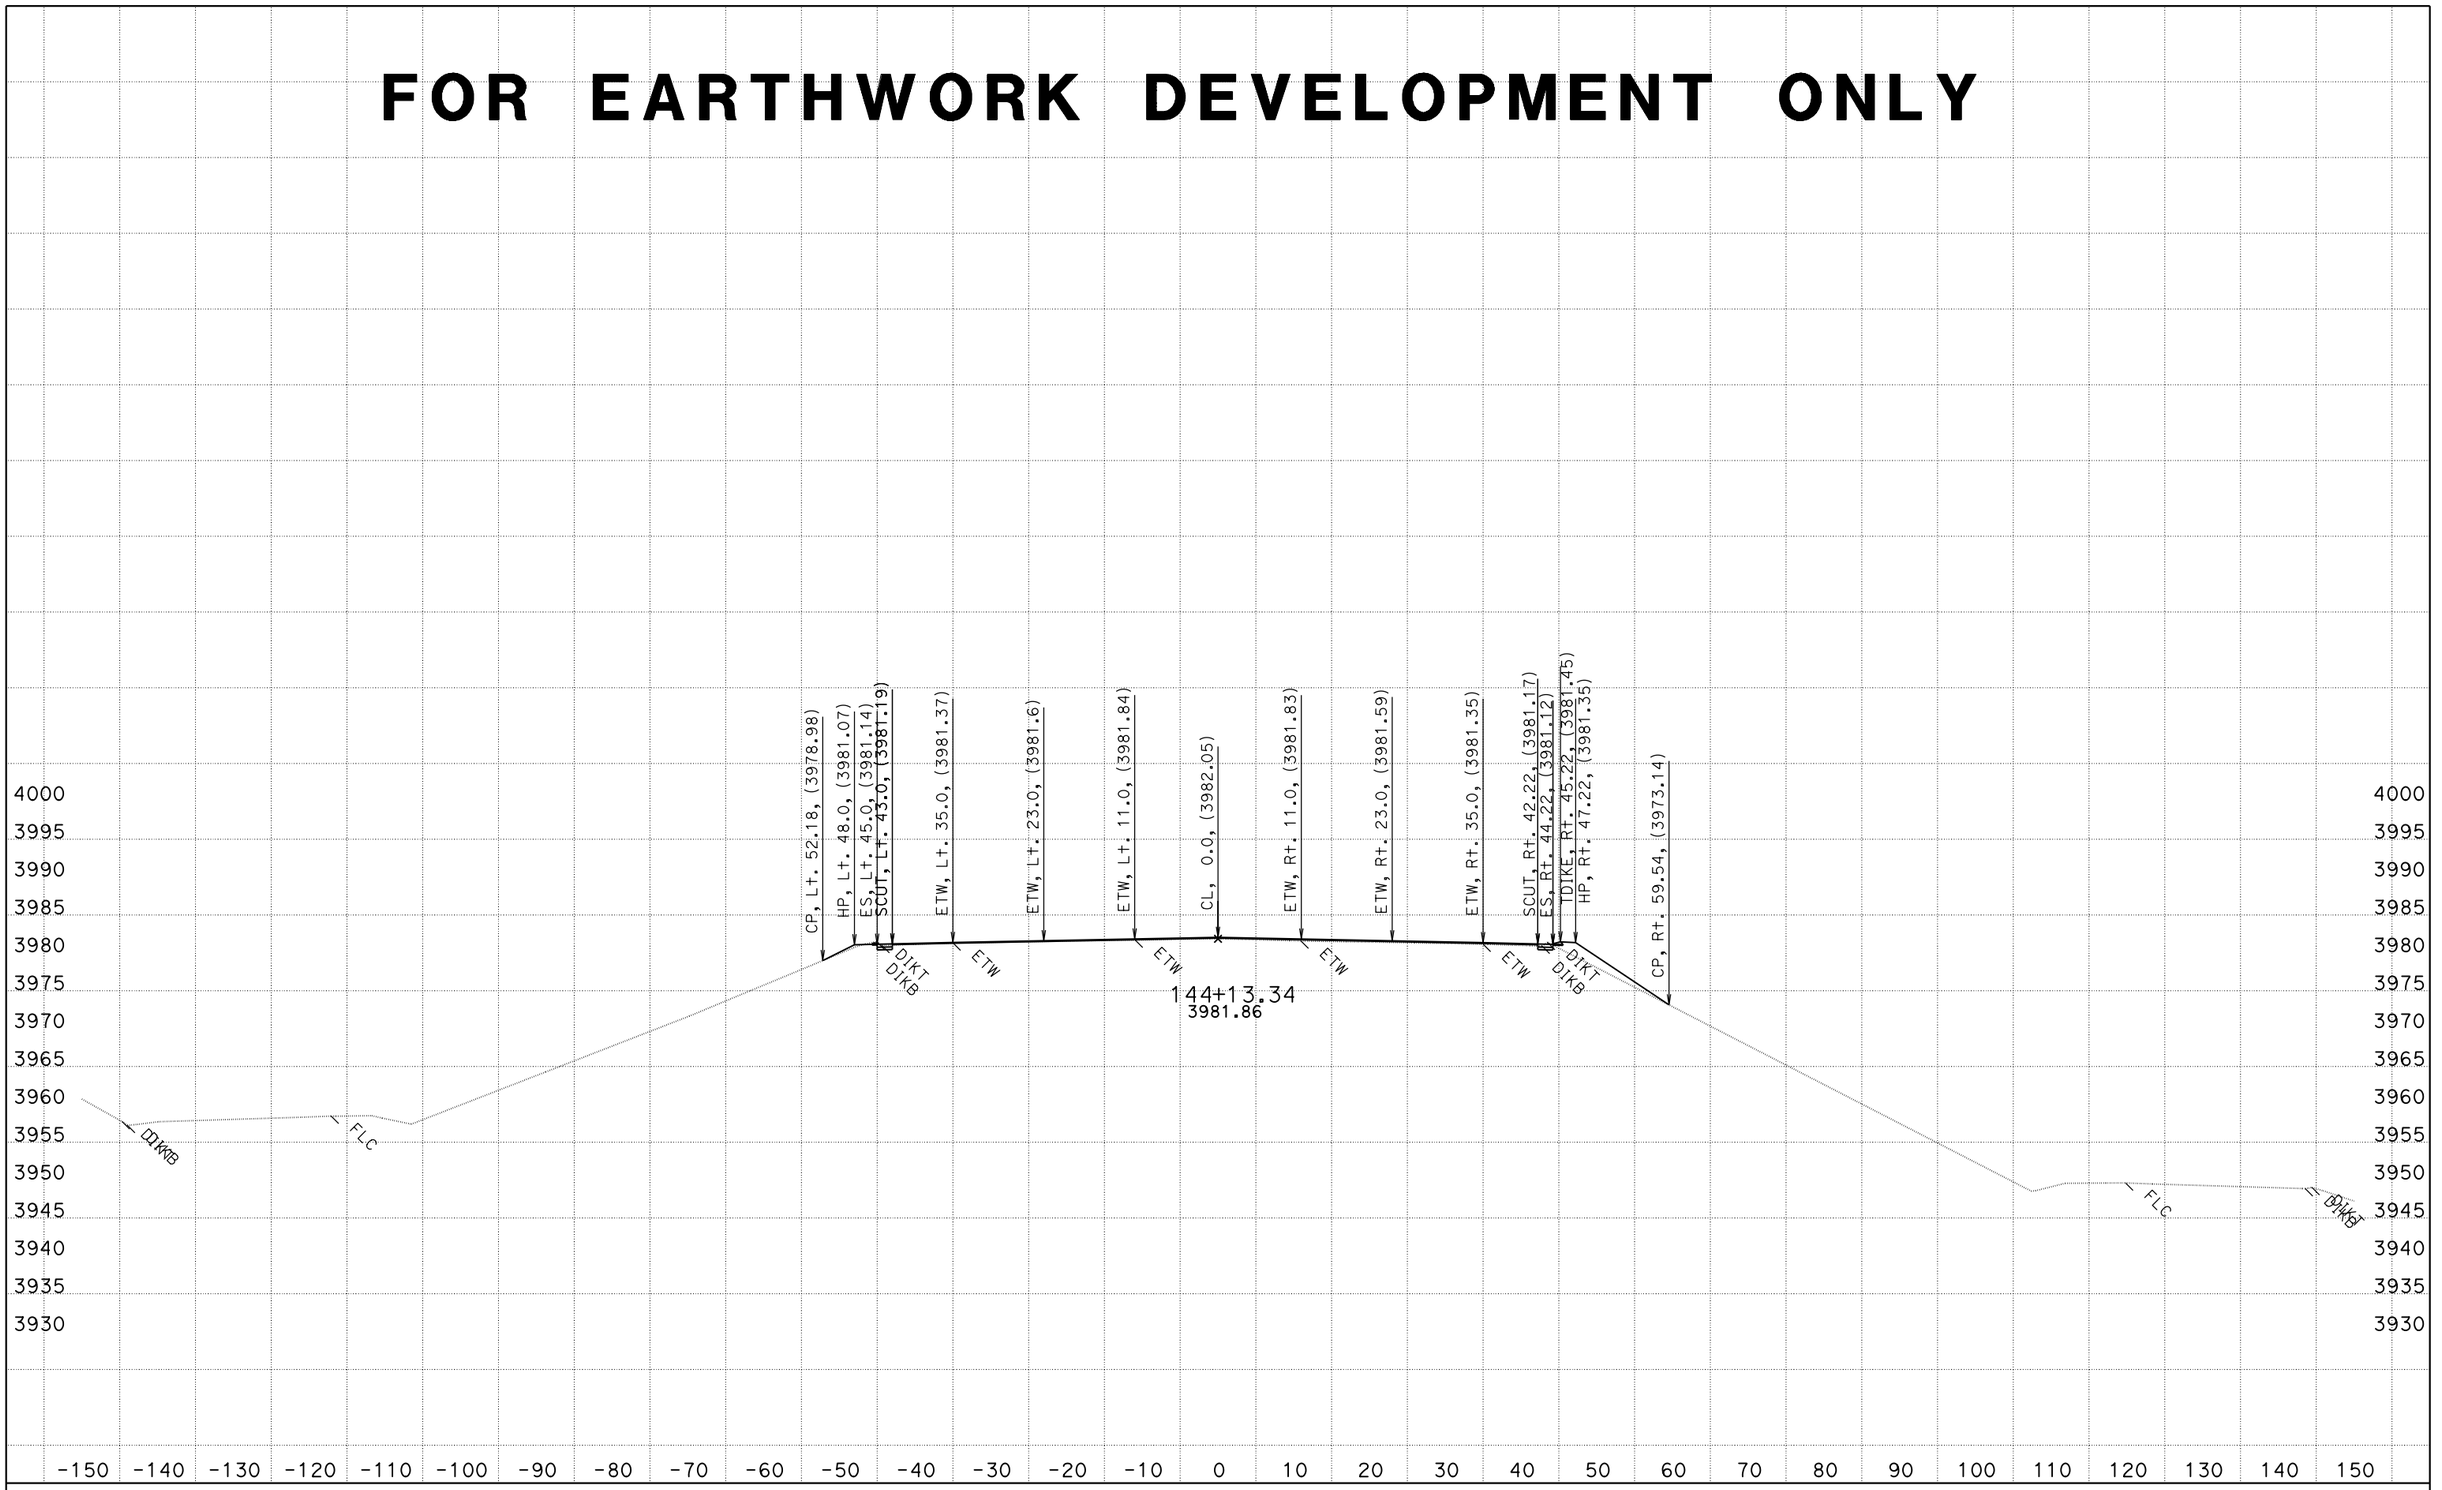


CREATED BY: DESIGN DIVISION
DATE: 3/5/2013

CONTRACT: 03-0f2204
DIST/CO/RTE/PM: 03/ED/50/R30.7-R31.7

SCALE: 1" = 10' Horiz.
1" = 10' Vert.

**All Dimensions are US Survey Feet**

**A1**
**CROSS SECTIONS**
SHEET 14 OF 15

# FOR EARTHWORK DEVELOPMENT ONLY

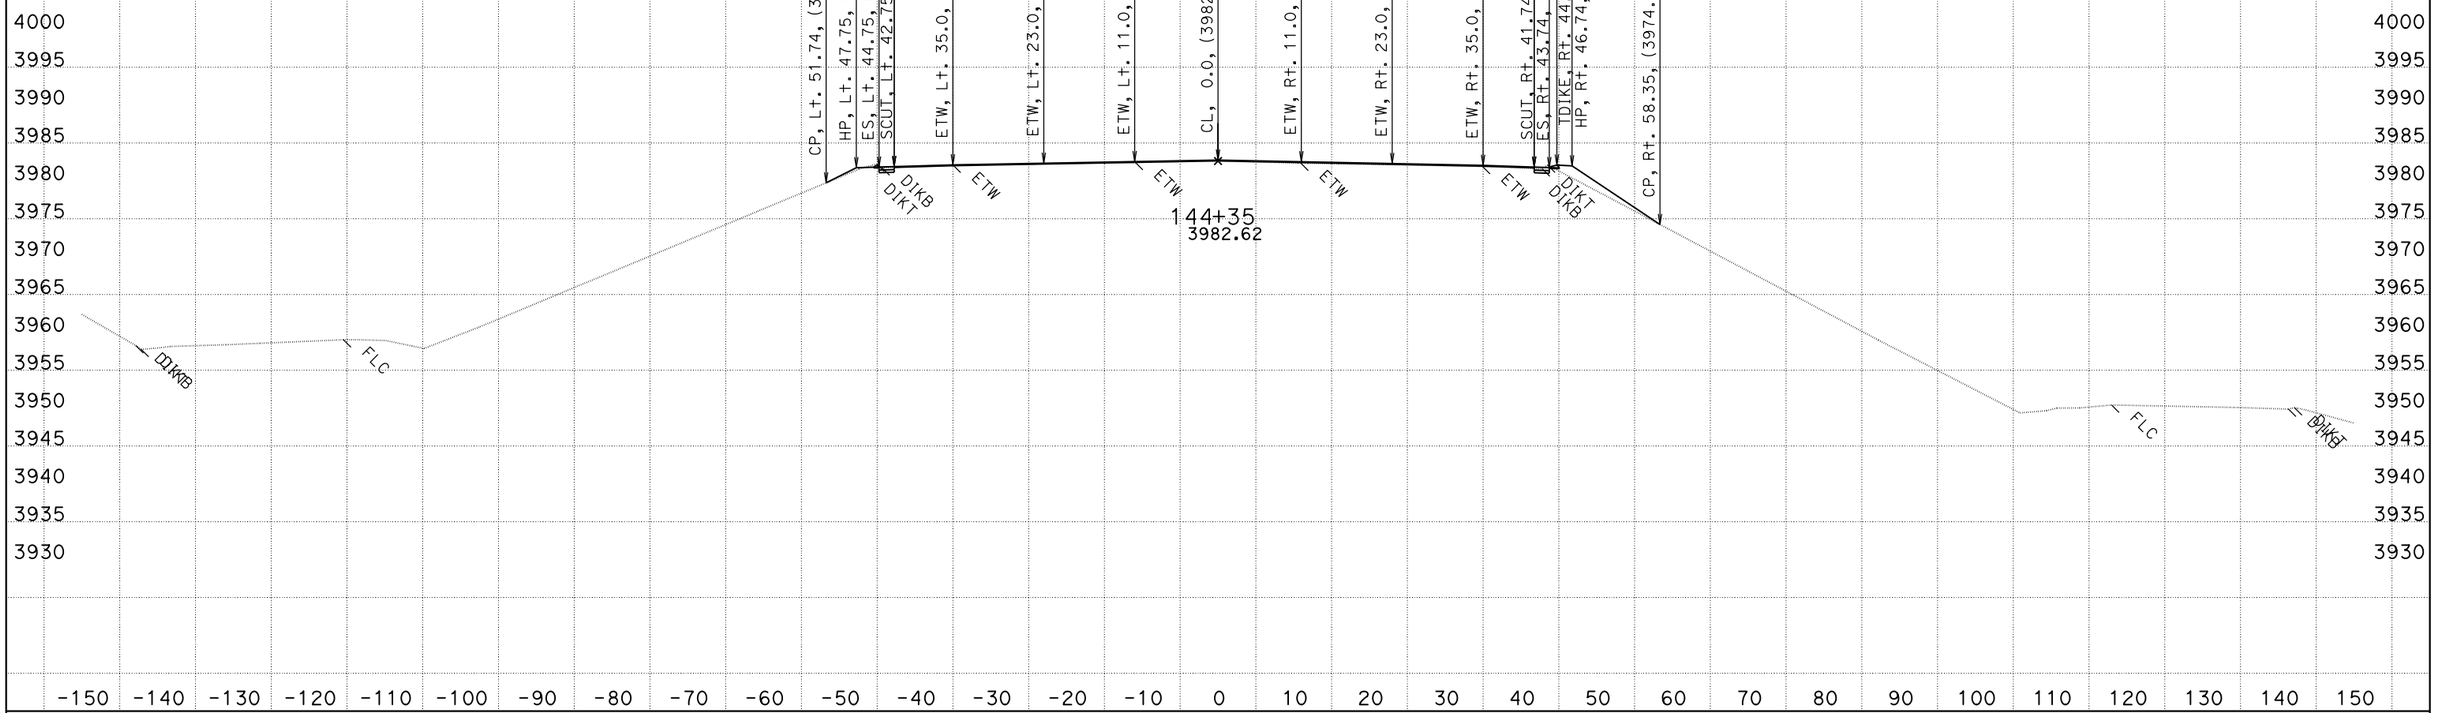


CREATED BY: DESIGN DIVISION
DATE: 3/5/2013

CONTRACT: 03-03-0f22044
DIST/CO/RTE/PM: 03/ED/50/R30.7-R31.7

SCALE: 1" = 10' Horiz.
1" = 10' Vert.

**All Dimensions are US Survey Feet**

**A1**
**CROSS SECTIONS**
SHEET 15 OF 15

# FOR EARTHWORK DEVELOPMENT ONLY

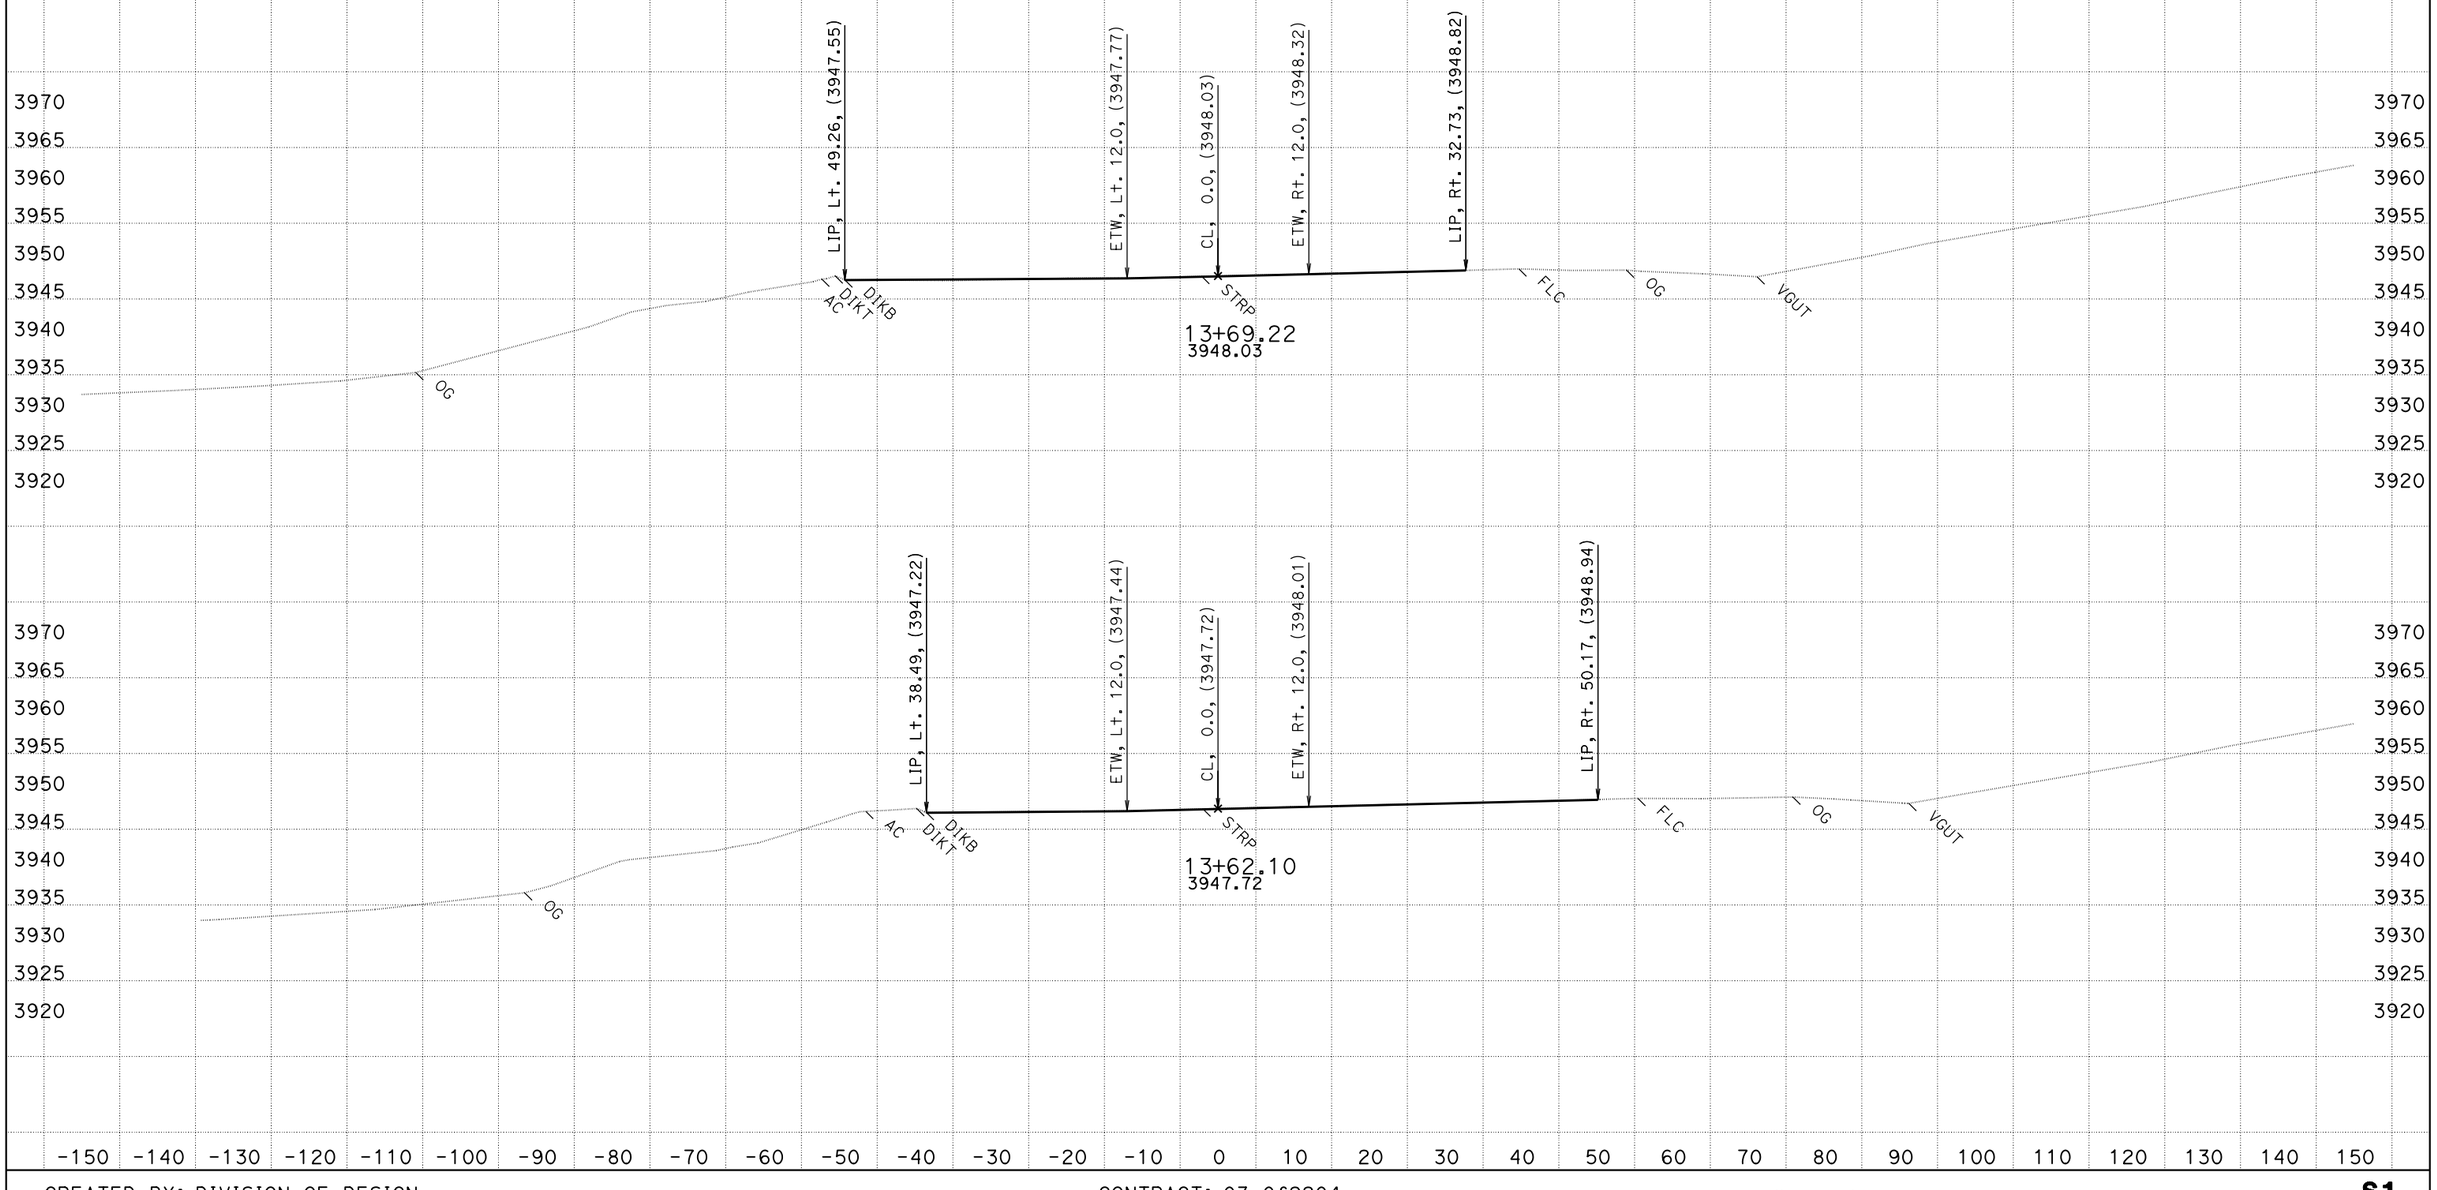


CREATED BY: DIVISION OF DESIGN
DATE: 7/10/2013

CONTRACT: 03-0f2204
DIST/CO/RTE/PM: 03/ED/50/R30.7-R31.7

SCALE: 1" = 10' Horiz.
1" = 10' Vert.

**All Dimensions are US Survey Feet**

**S1**
**CROSS SECTIONS**
SHEET 1 OF 12

# FOR EARTHWORK DEVELOPMENT ONLY

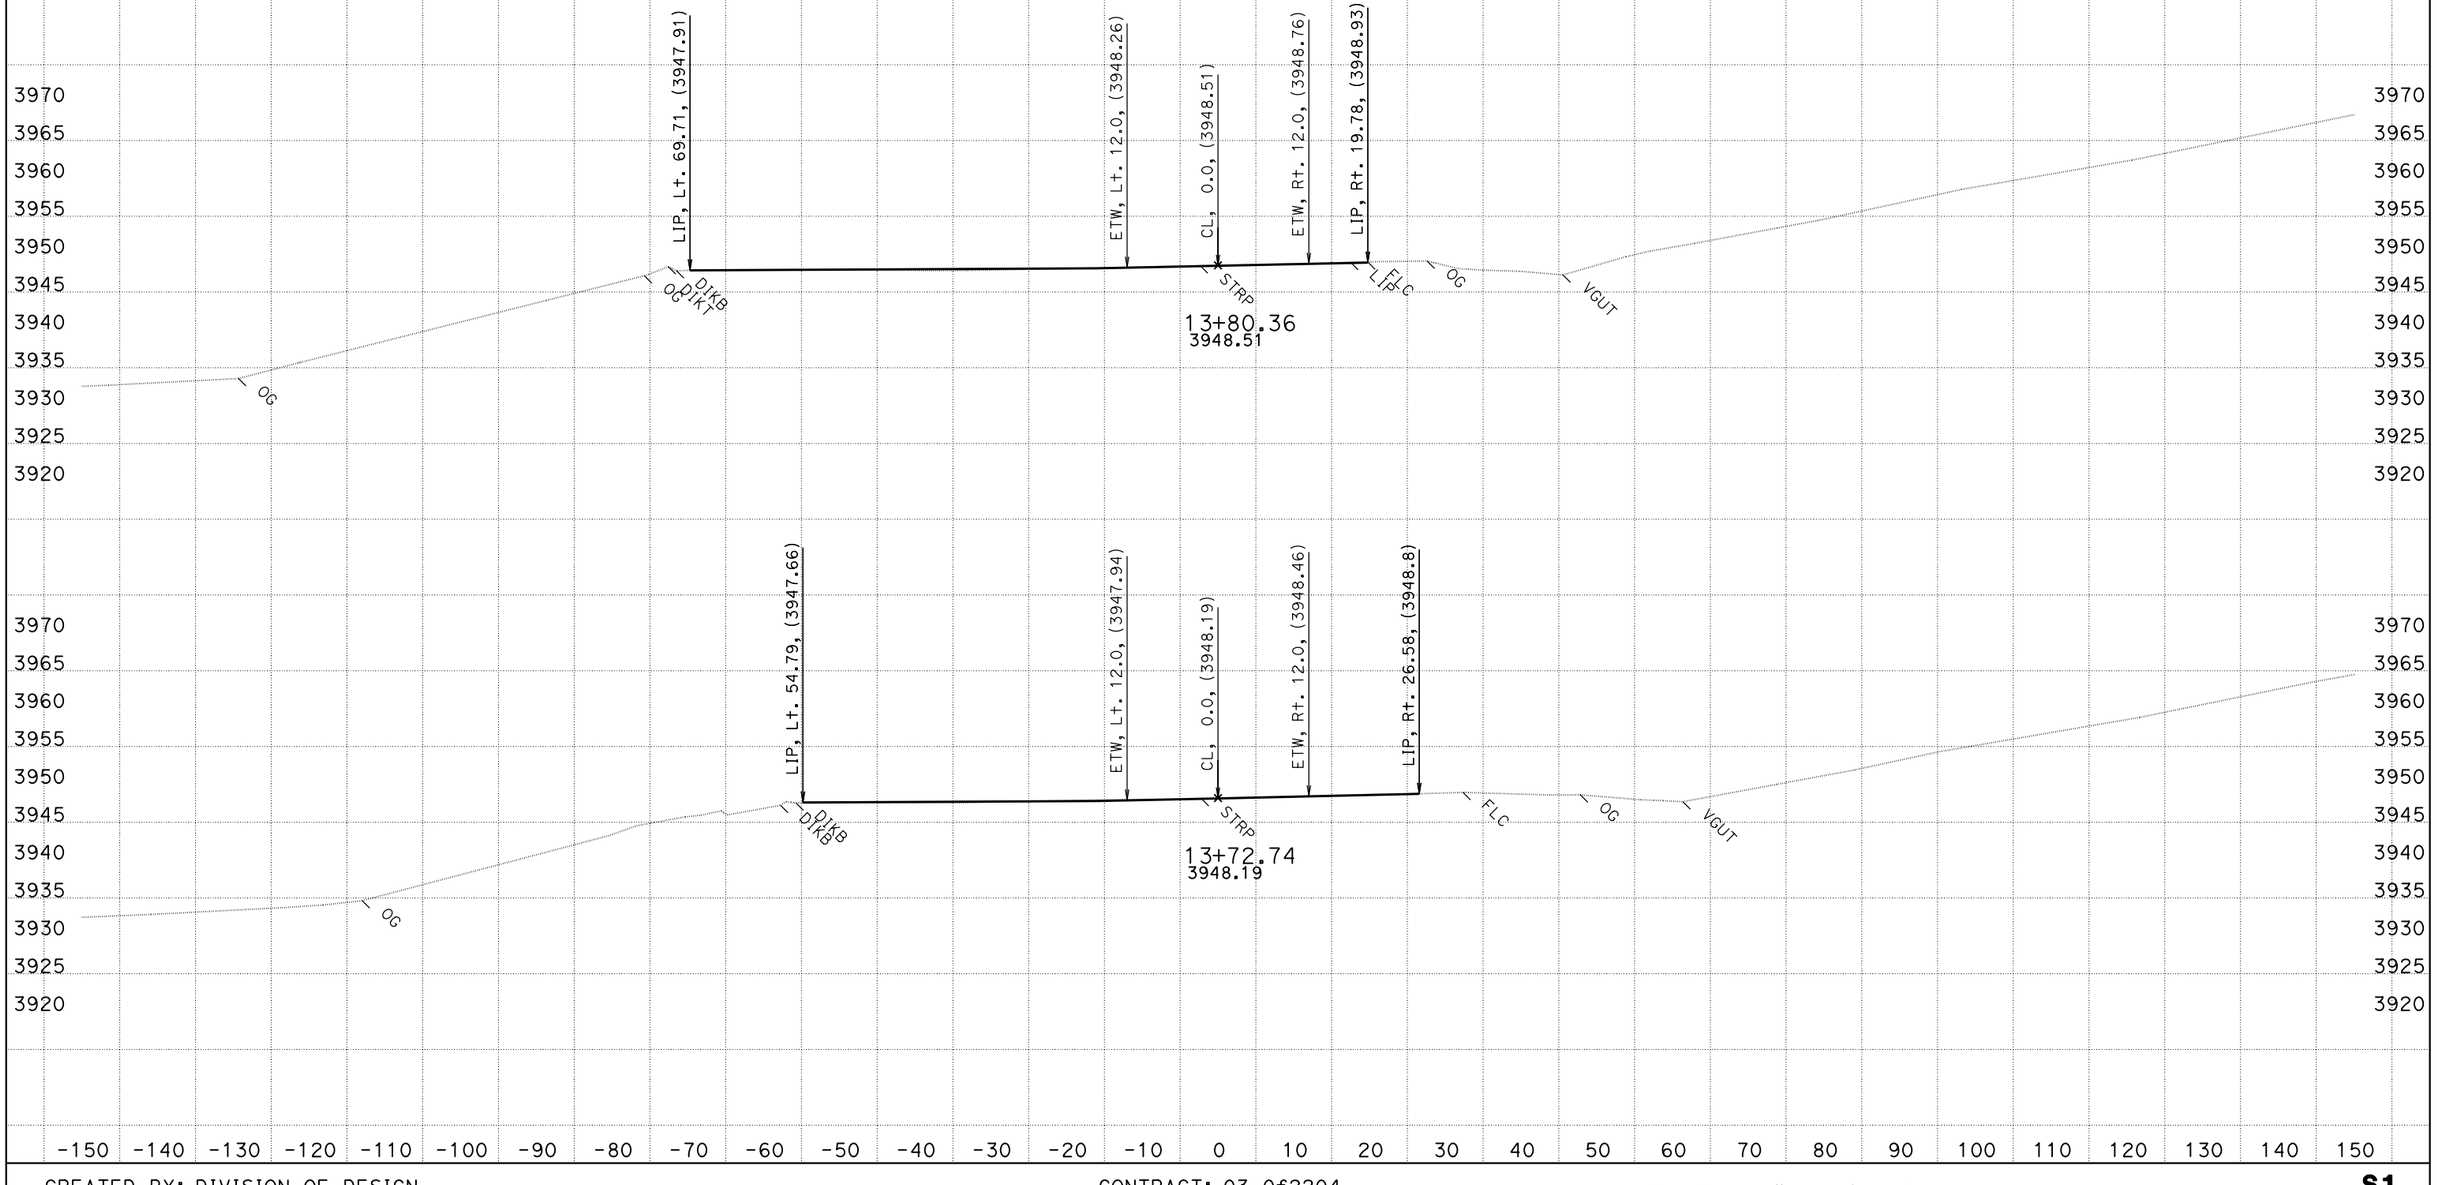


CREATED BY: DIVISION OF DESIGN
DATE: 7/10/2013

CONTRACT: 03-0f2204
DIST/CO/RTE/PM: 03/ED/50/R30.7-R31.7

SCALE: 1" = 10' Horiz.
1" = 10' Vert.

**All Dimensions are US Survey Feet**

**S1**
**CROSS SECTIONS**
SHEET 2 OF 12

# FOR EARTHWORK DEVELOPMENT ONLY

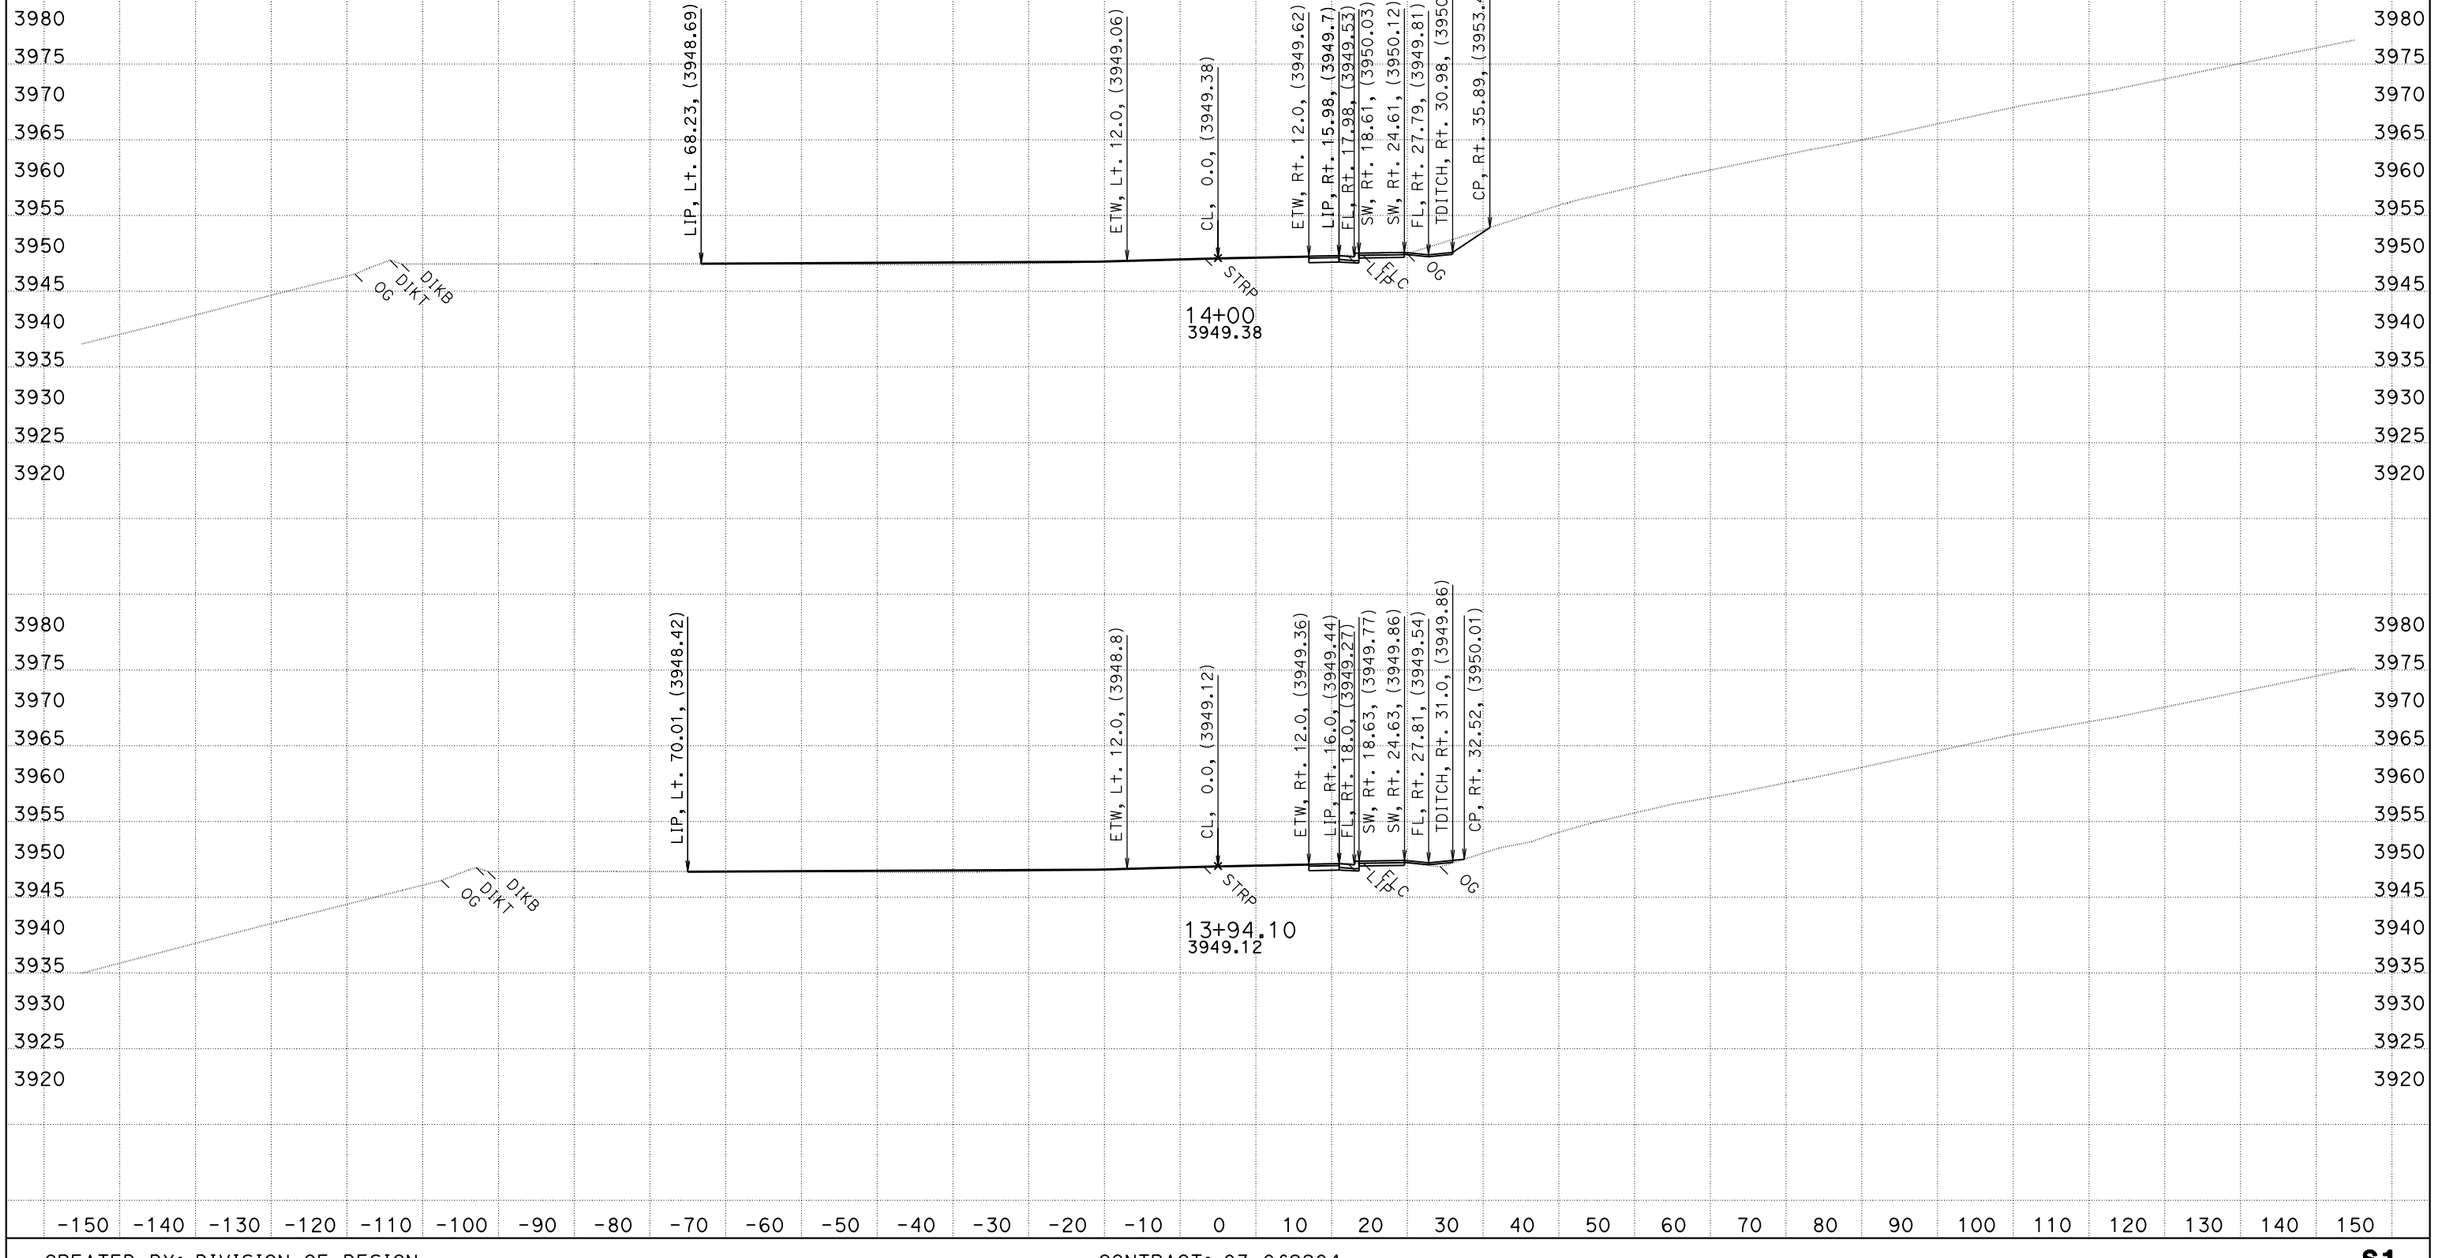


CREATED BY: DIVISION OF DESIGN
DATE: 7/10/2013

CONTRACT: 03-0f2204
DIST/CO/RTE/PM: 03/ED/50/R30.7-R31.7

SCALE: 1" = 10' Horiz.
1" = 10' Vert.

**All Dimensions are US Survey Feet**

**S1**
**CROSS SECTIONS**
SHEET 3 OF 12

# FOR EARTHWORK DEVELOPMENT ONLY

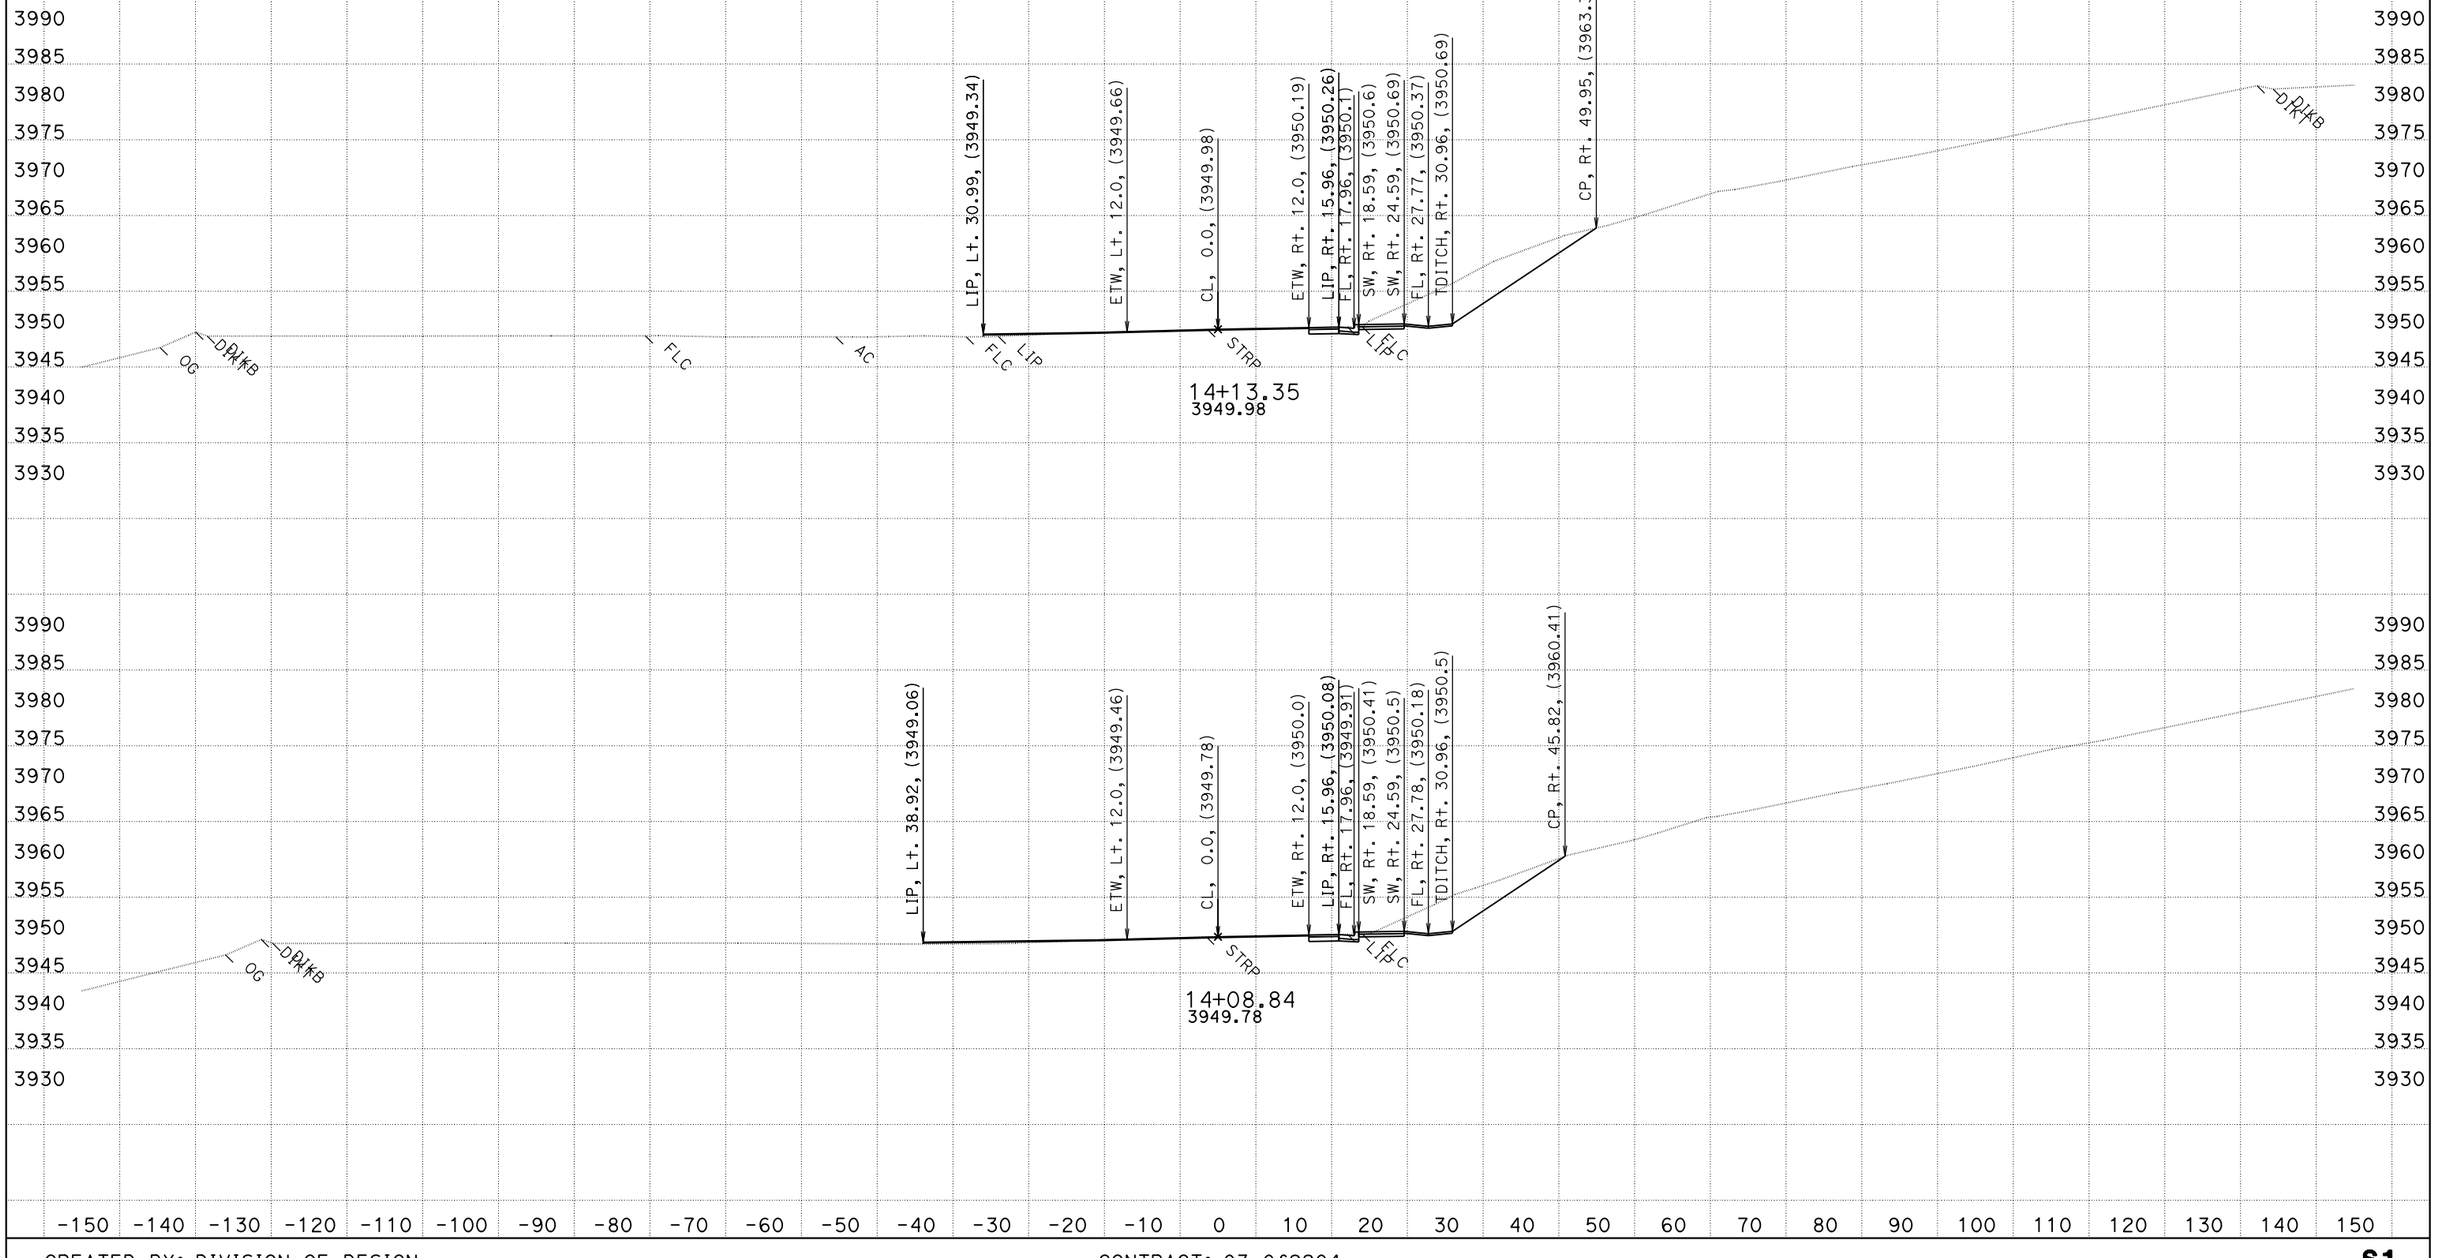


CREATED BY: DIVISION OF DESIGN
DATE: 7/10/2013

CONTRACT: 03-0f2204
DIST/CO/RTE/PM: 03/ED/50/R30.7-R31.7

SCALE: 1" = 10' Horiz.
1" = 10' Vert.

**All Dimensions are US Survey Feet**

**S1**
**CROSS SECTIONS**
SHEET 4 OF 12

# FOR EARTHWORK DEVELOPMENT ONLY

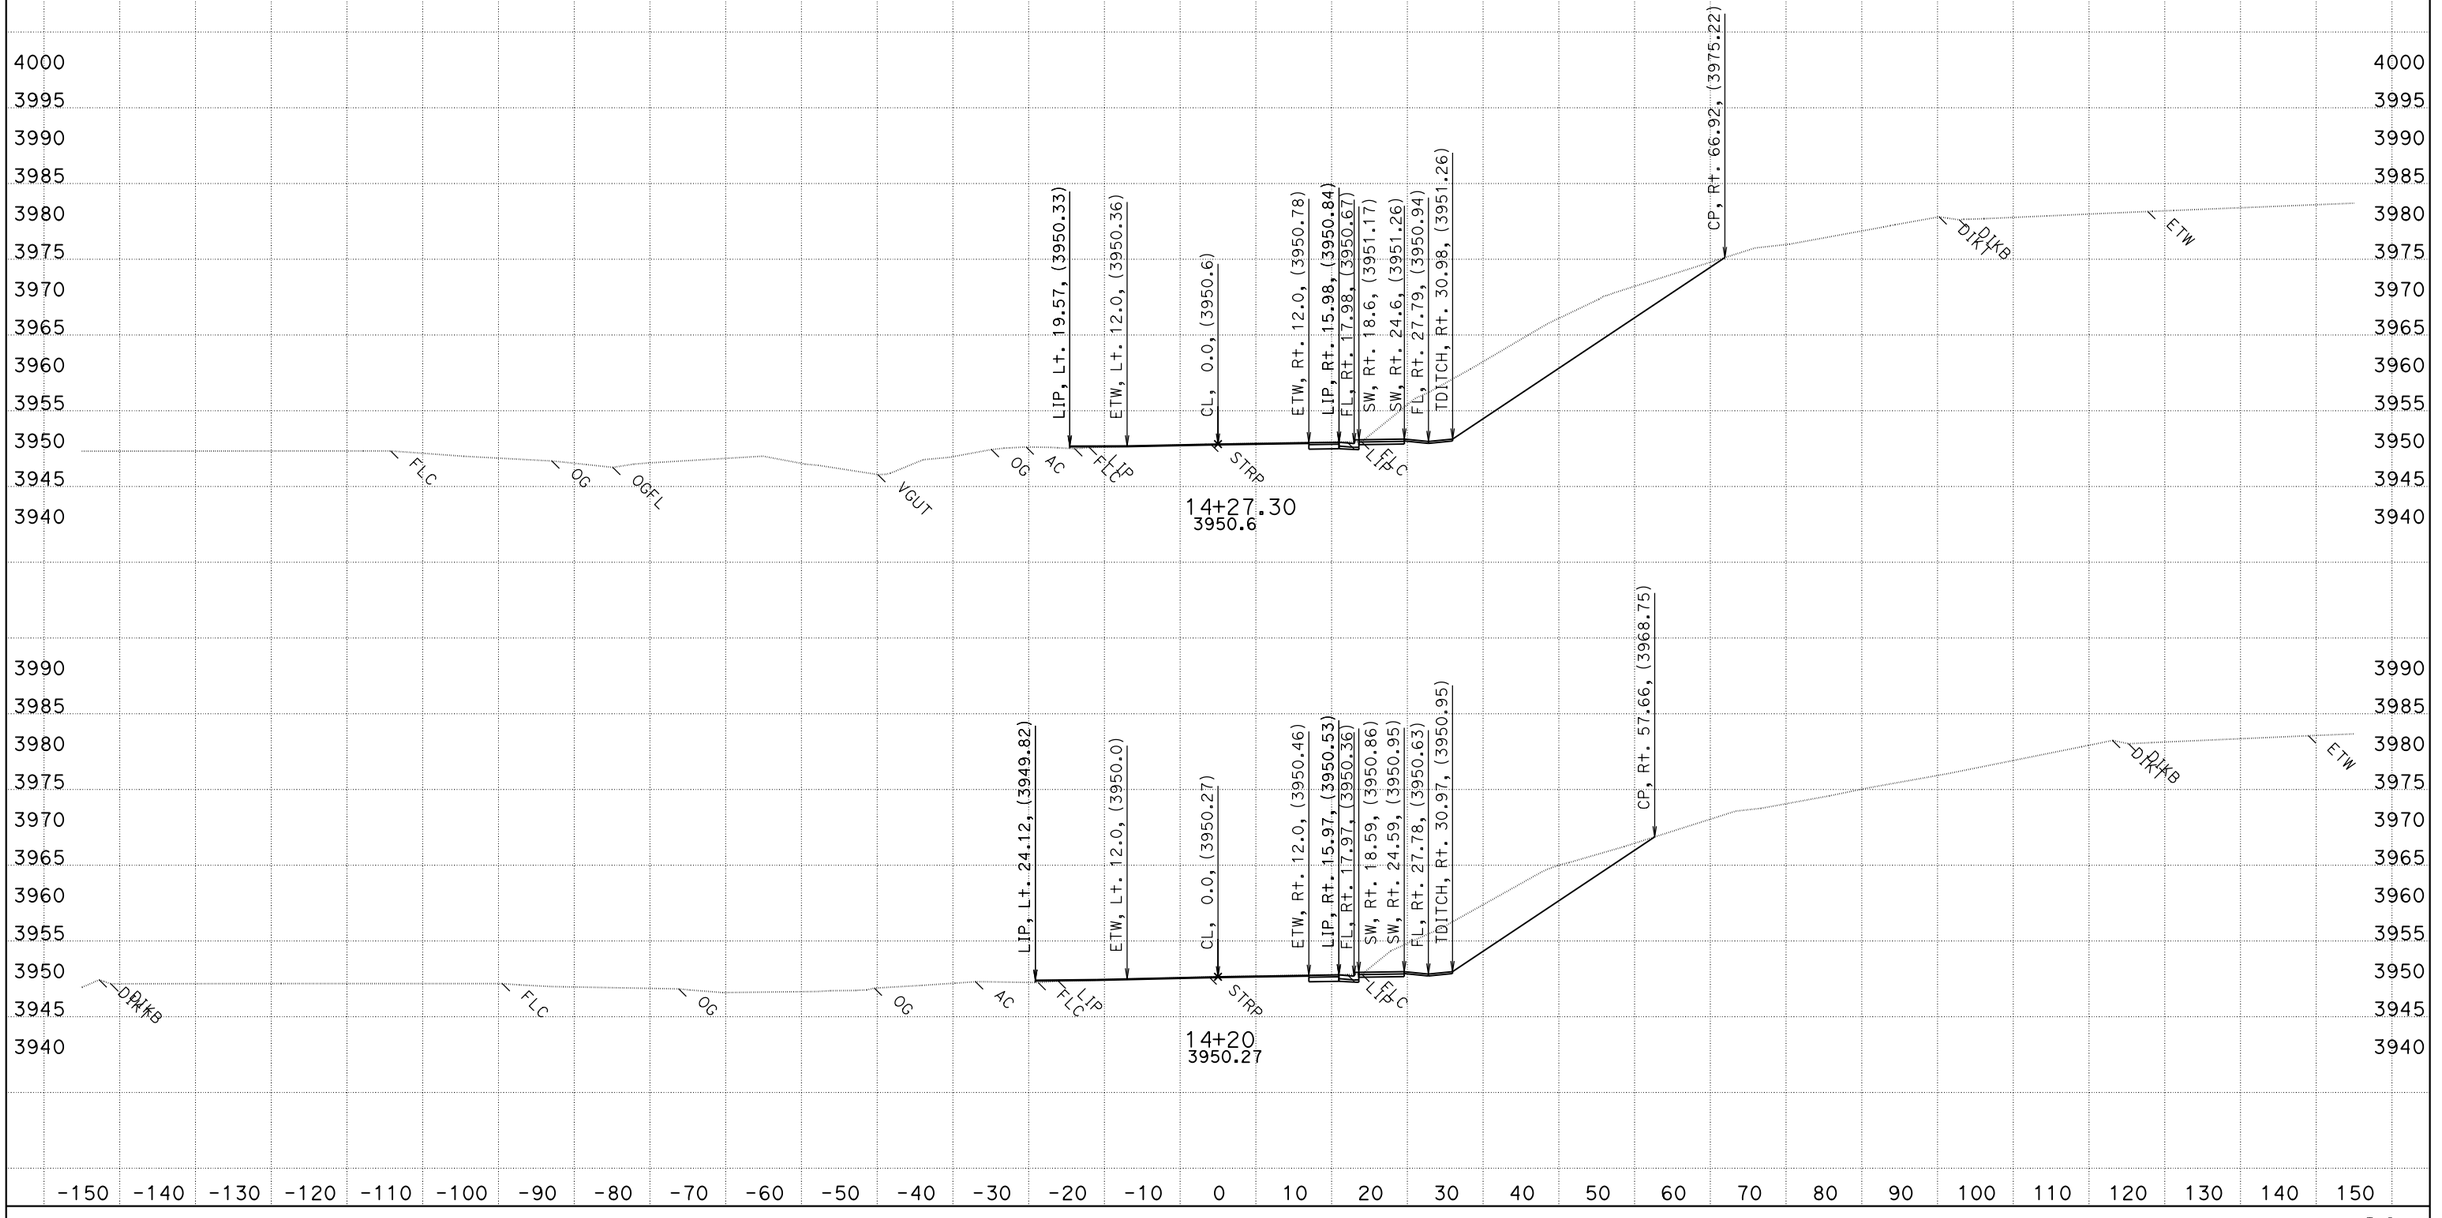


CREATED BY: DIVISION OF DESIGN
DATE: 7/10/2013

CONTRACT: 03-0f2204
DIST/CO/RTE/PM: 03/ED/50/R30.7-R31.7

SCALE: 1" = 10' Horiz.
1" = 10' Vert.

**All Dimensions are US Survey Feet**

**S1**
**CROSS SECTIONS**
SHEET 5 OF 12

# FOR EARTHWORK DEVELOPMENT ONLY

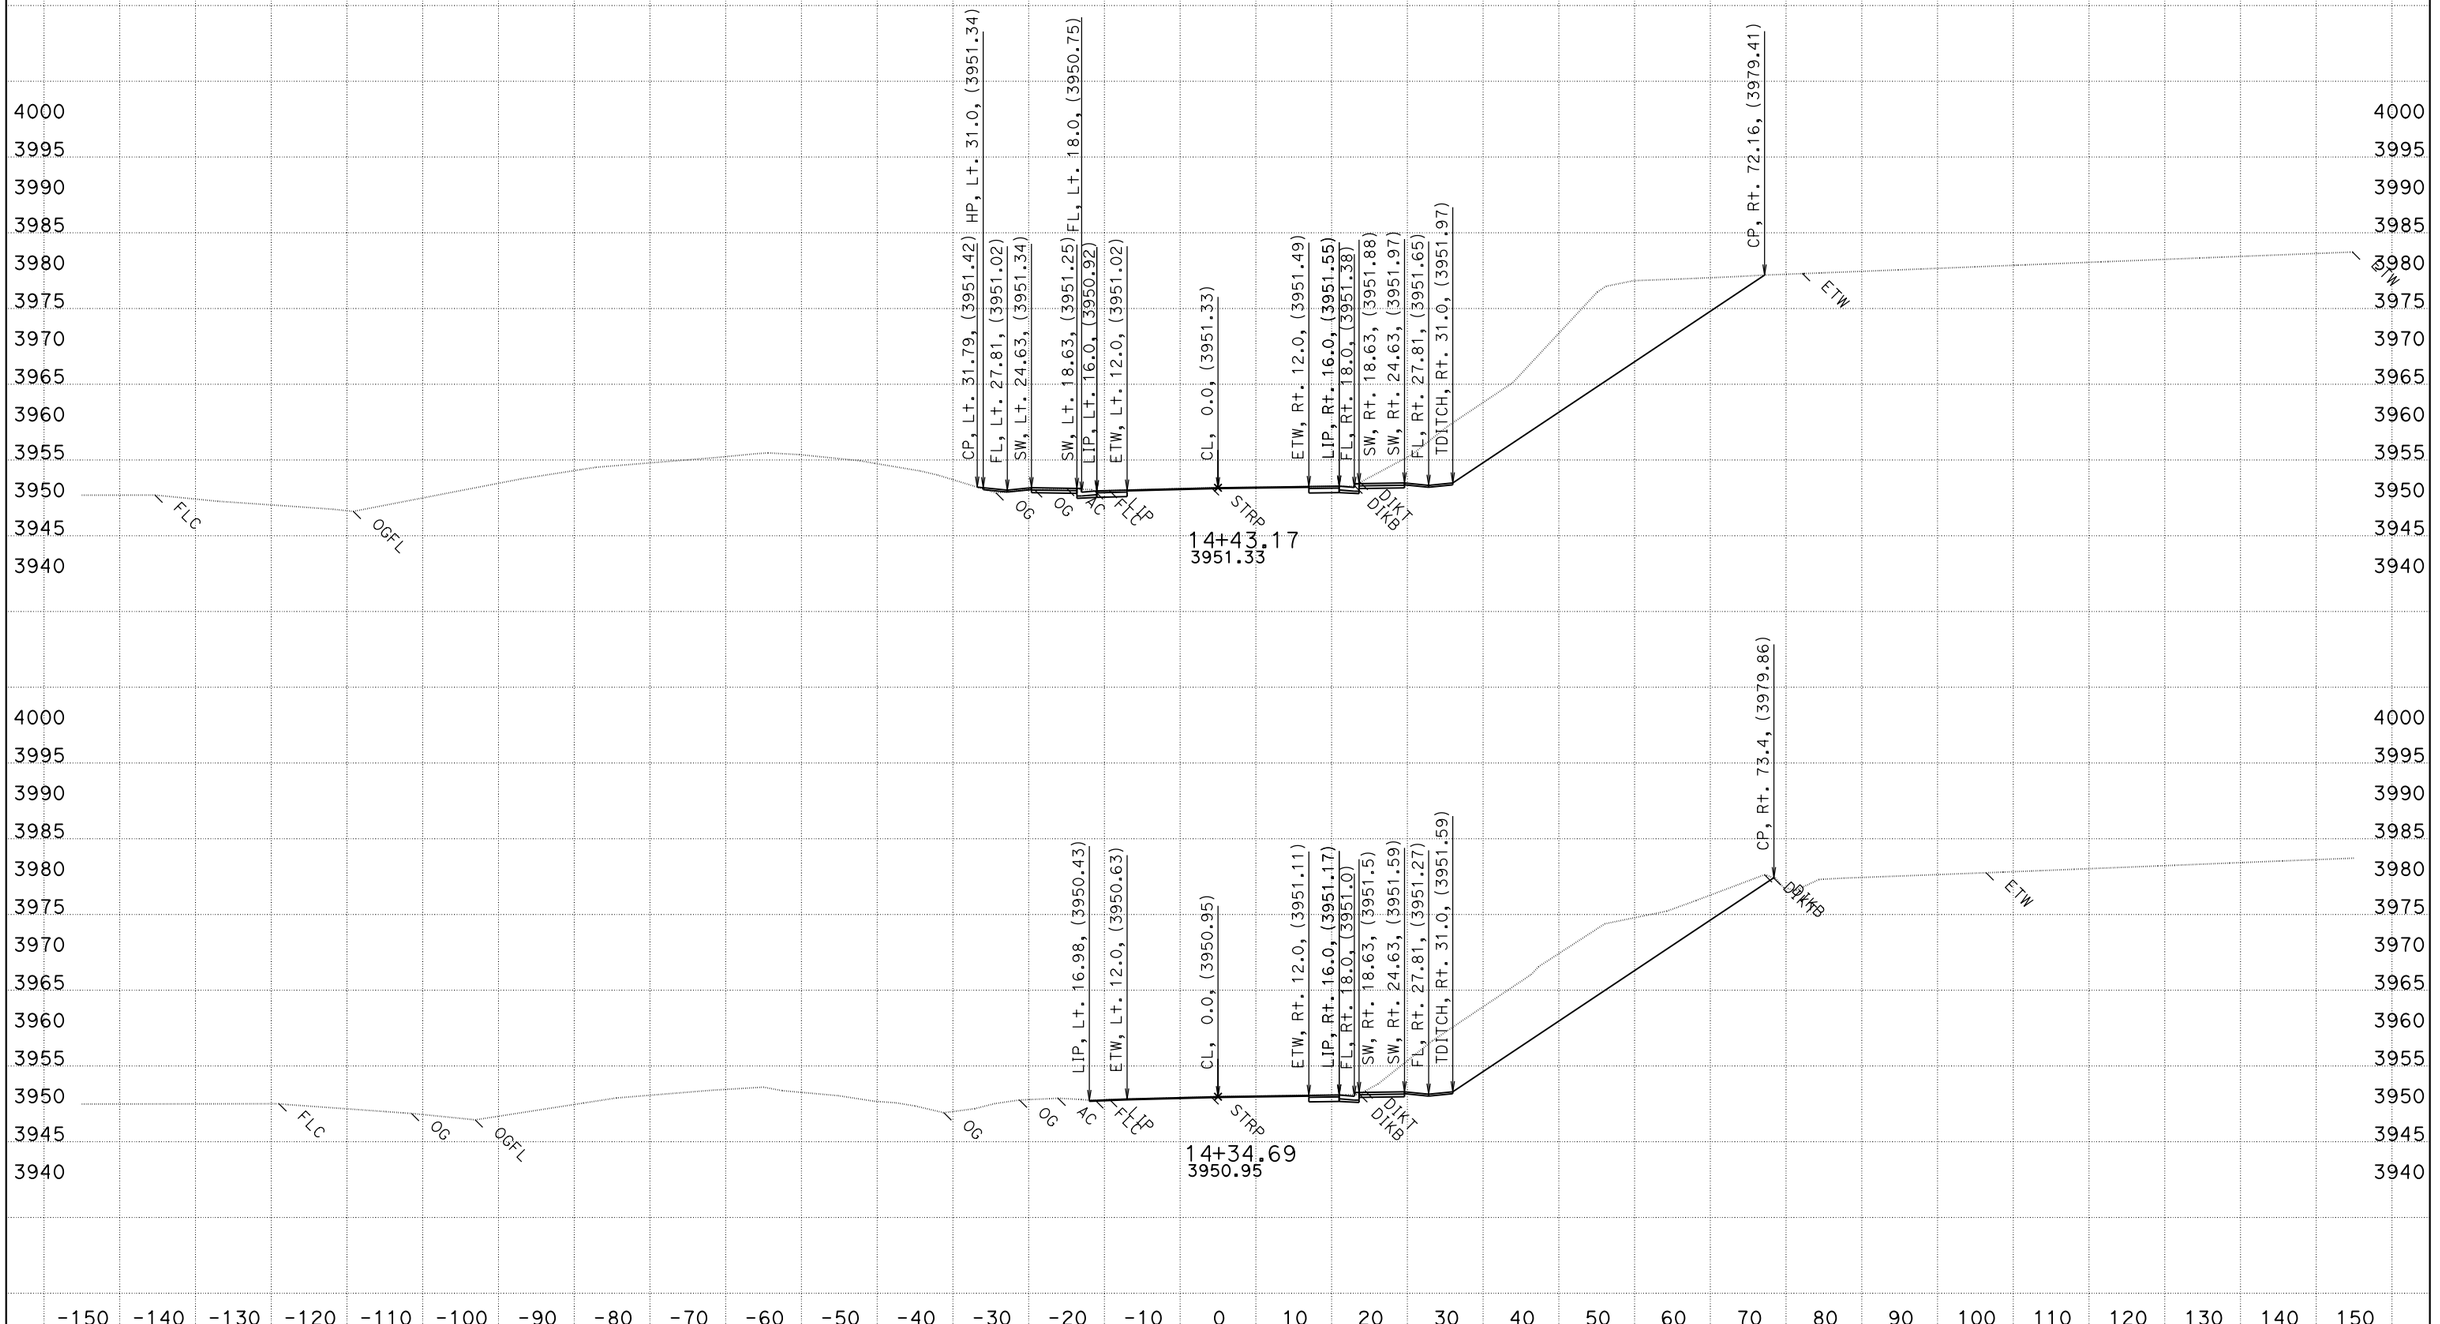


CREATED BY: DIVISION OF DESIGN
DATE: 7/10/2013

CONTRACT: 03-0f2204
DIST/CO/RTE/PM: 03/ED/50/R30.7-R31.7

SCALE: 1" = 10' Horiz.
1" = 10' Vert.

**All Dimensions are US Survey Feet**

**S1**
**CROSS SECTIONS**
SHEET 6 OF 12

# FOR EARTHWORK DEVELOPMENT ONLY

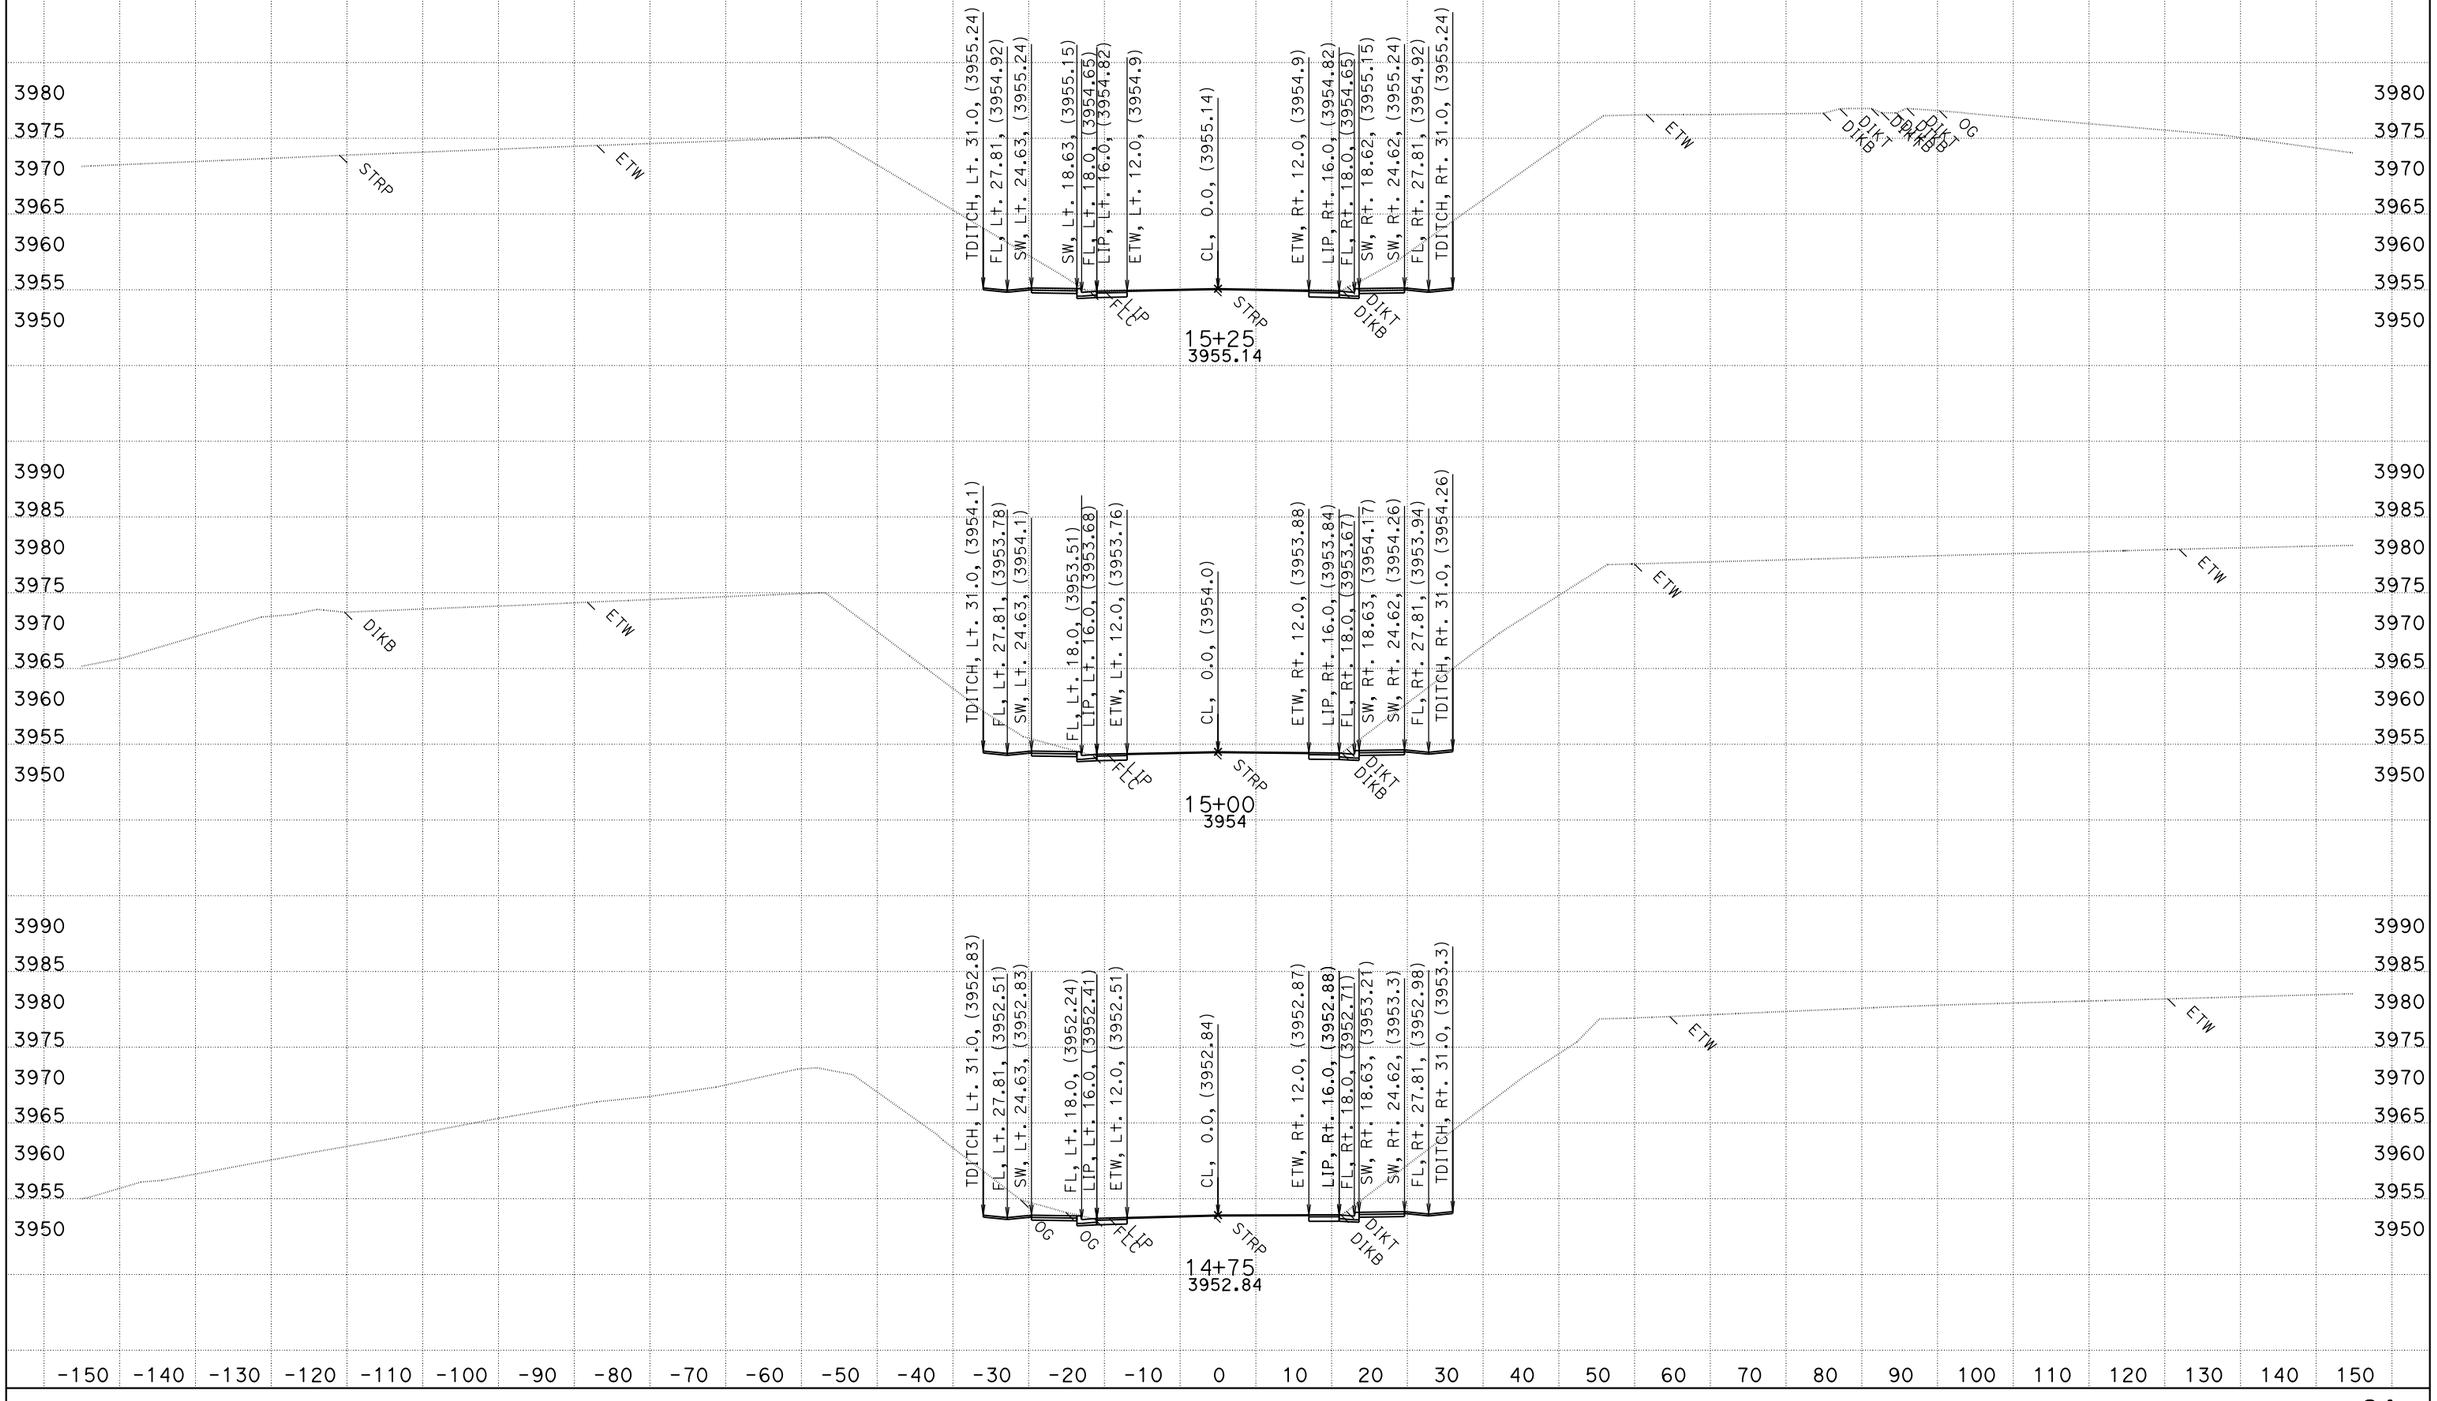


CREATED BY: DIVISION OF DESIGN
DATE: 7/10/2013

CONTRACT: 03-0f2204
DIST/CO/RTE/PM: 03/ED/50/R30.7-R31.7

SCALE: 1" = 10' Horiz.
1" = 10' Vert.

**All Dimensions are US Survey Feet**

**S1**
**CROSS SECTIONS**
SHEET 7 OF 12

# FOR EARTHWORK DEVELOPMENT ONLY

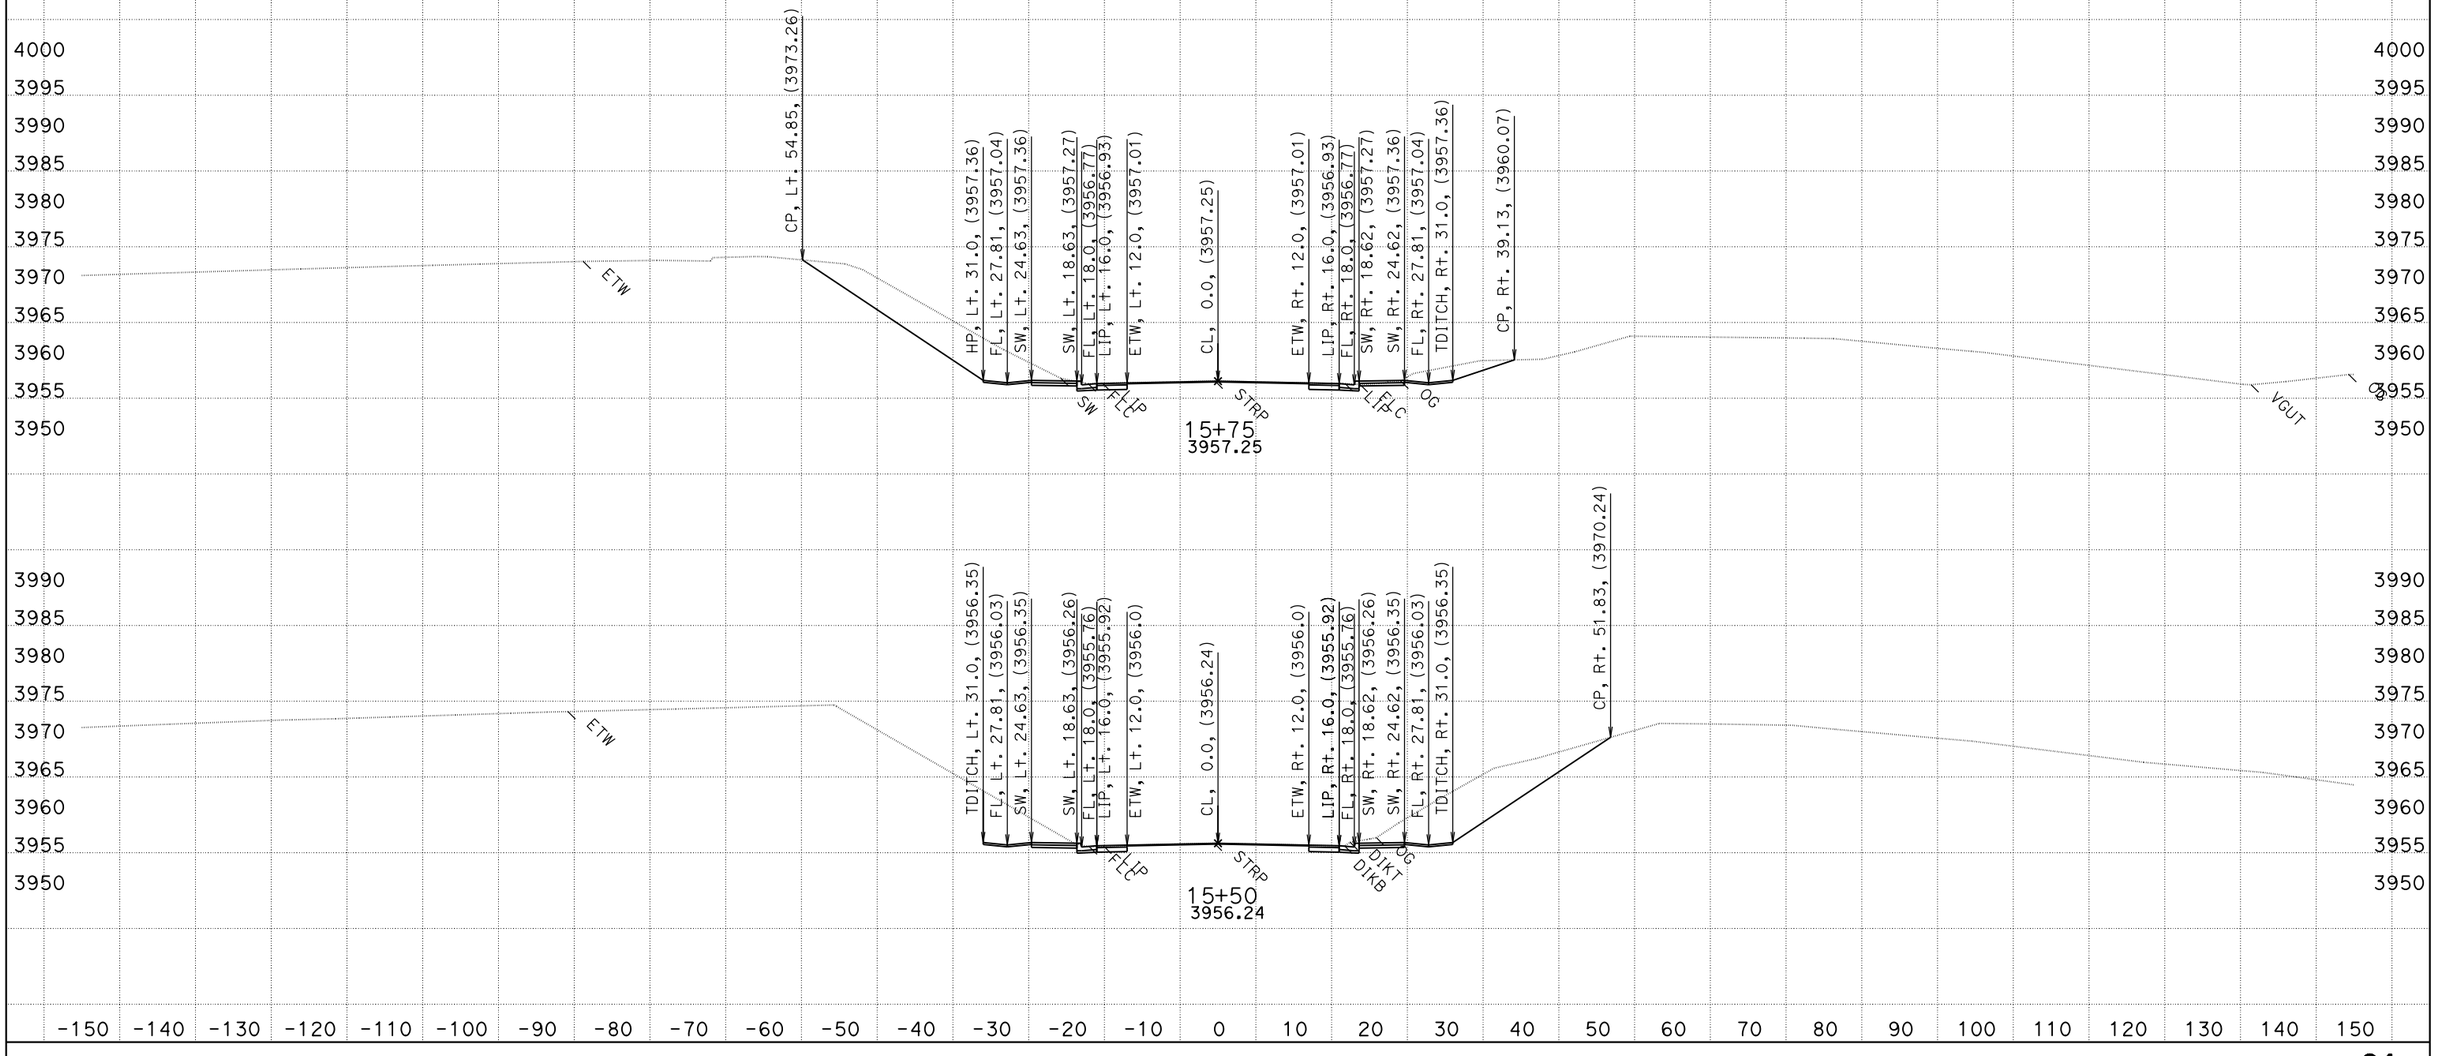


CREATED BY: DIVISION OF DESIGN
DATE: 7/10/2013

CONTRACT: 03-0f2204
DIST/CO/RTE/PM: 03/ED/50/R30.7-R31.7

SCALE: 1" = 10' Horiz.
1" = 10' Vert.

**All Dimensions are US Survey Feet**

**S1**
**CROSS SECTIONS**
SHEET 8 OF 12

# FOR EARTHWORK DEVELOPMENT ONLY

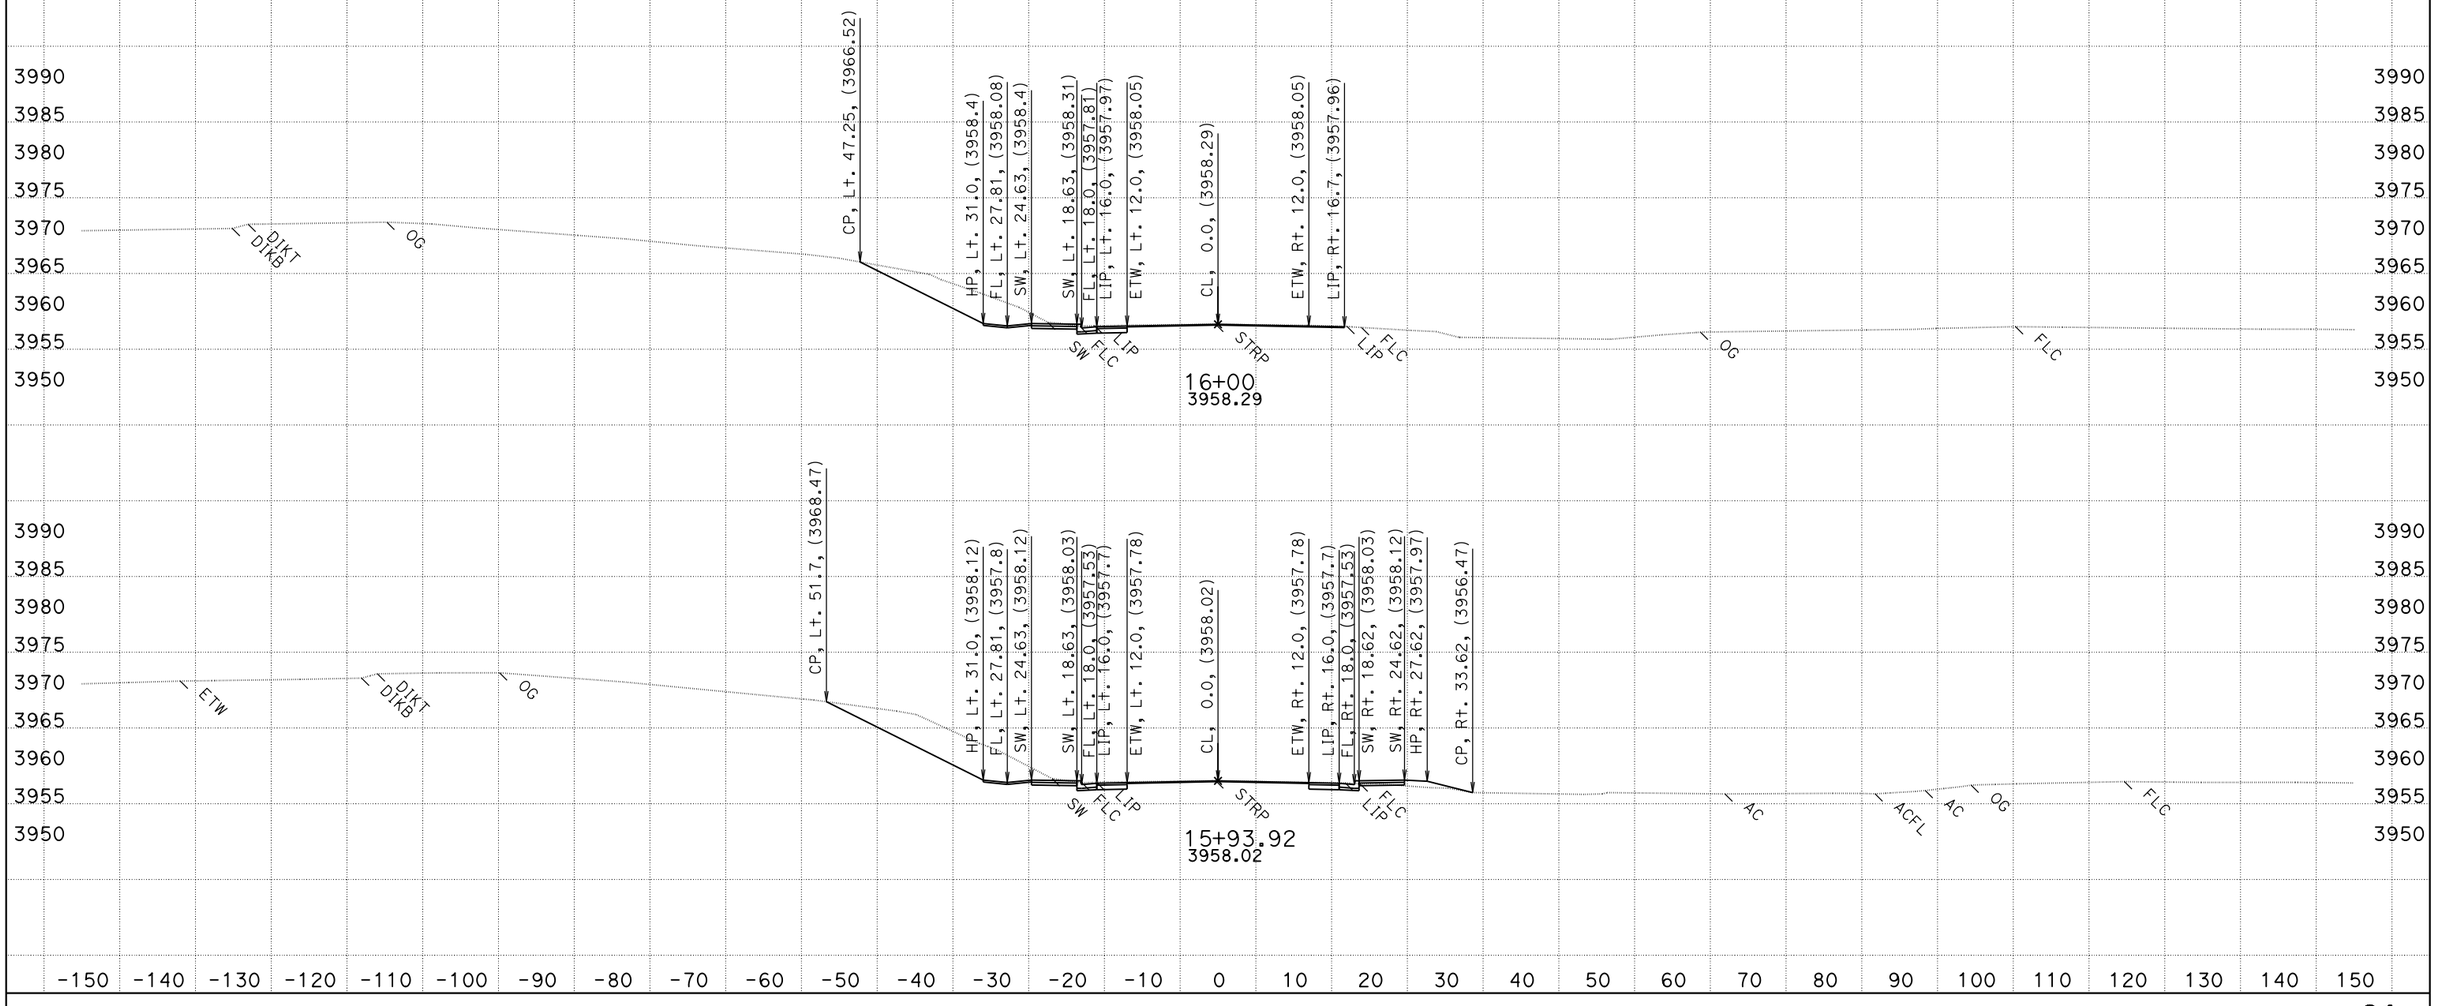


CREATED BY: DIVISION OF DESIGN
DATE: 7/10/2013

CONTRACT: 03-0f2204
DIST/CO/RTE/PM: 03/ED/50/R30.7-R31.7

SCALE: 1" = 10' Horiz.
1" = 10' Vert.

**All Dimensions are US Survey Feet**

**S1**
**CROSS SECTIONS**
SHEET 9 OF 12

# FOR EARTHWORK DEVELOPMENT ONLY

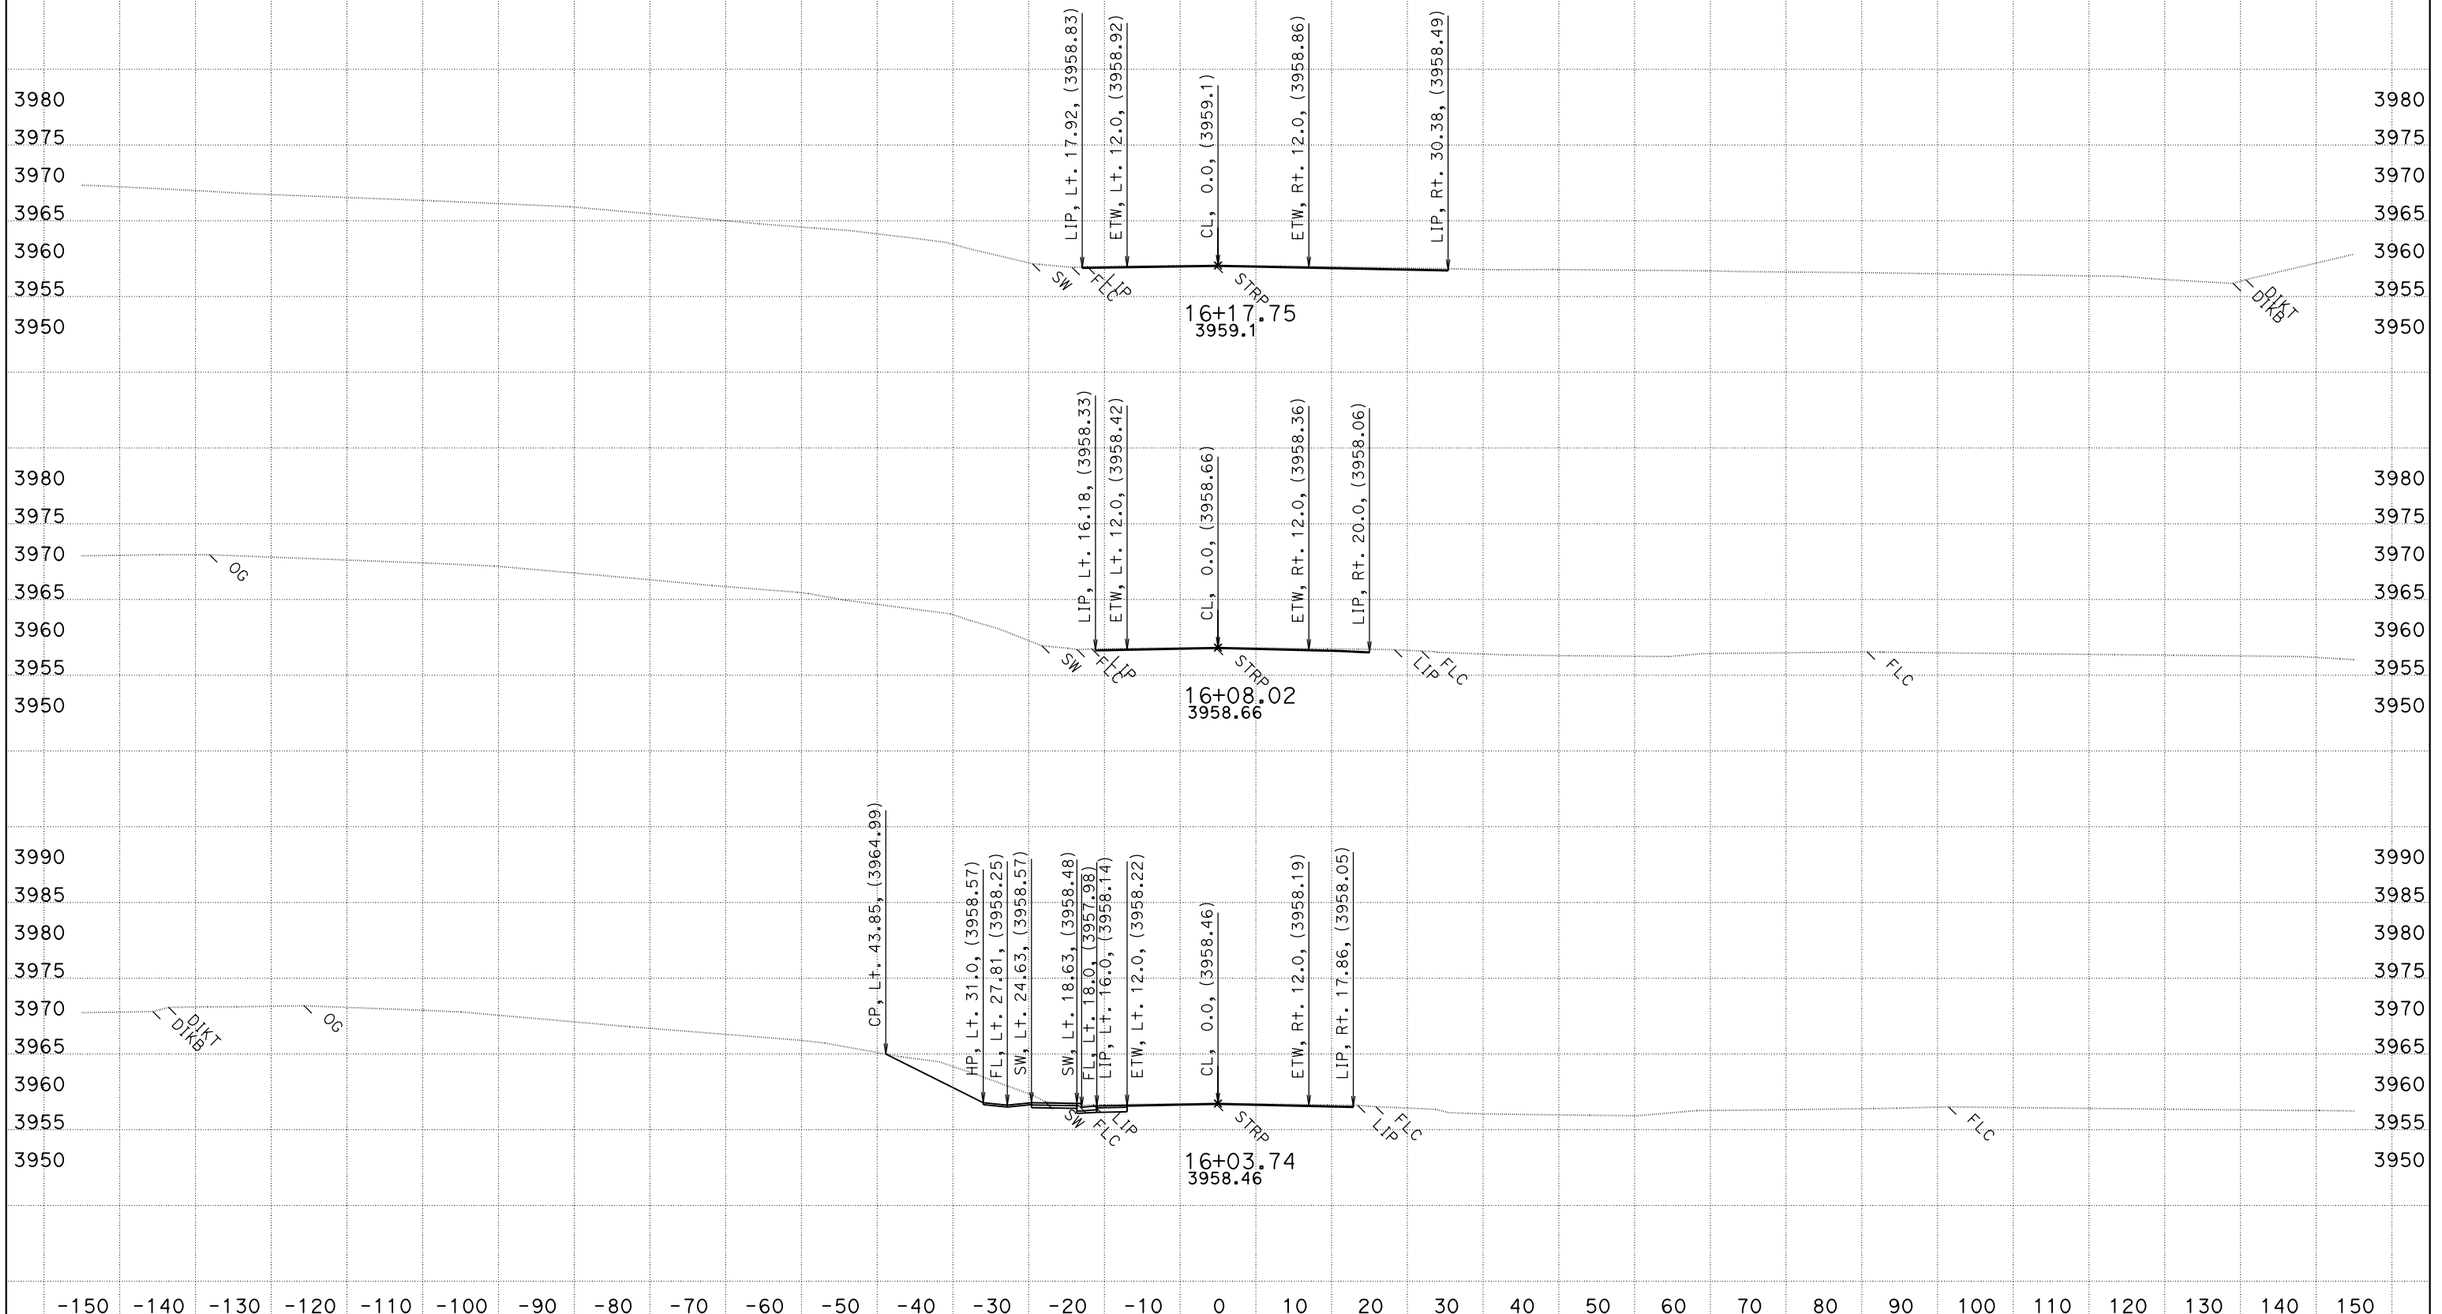


CREATED BY: DIVISION OF DESIGN
DATE: 7/10/2013

CONTRACT: 03-0f2204
DIST/CO/RTE/PM: 03/ED/50/R30.7-R31.7

SCALE: 1" = 10' Horiz.
1" = 10' Vert.

**All Dimensions are US Survey Feet**

**S1**
**CROSS SECTIONS**
SHEET 10 OF 12

# FOR EARTHWORK DEVELOPMENT ONLY

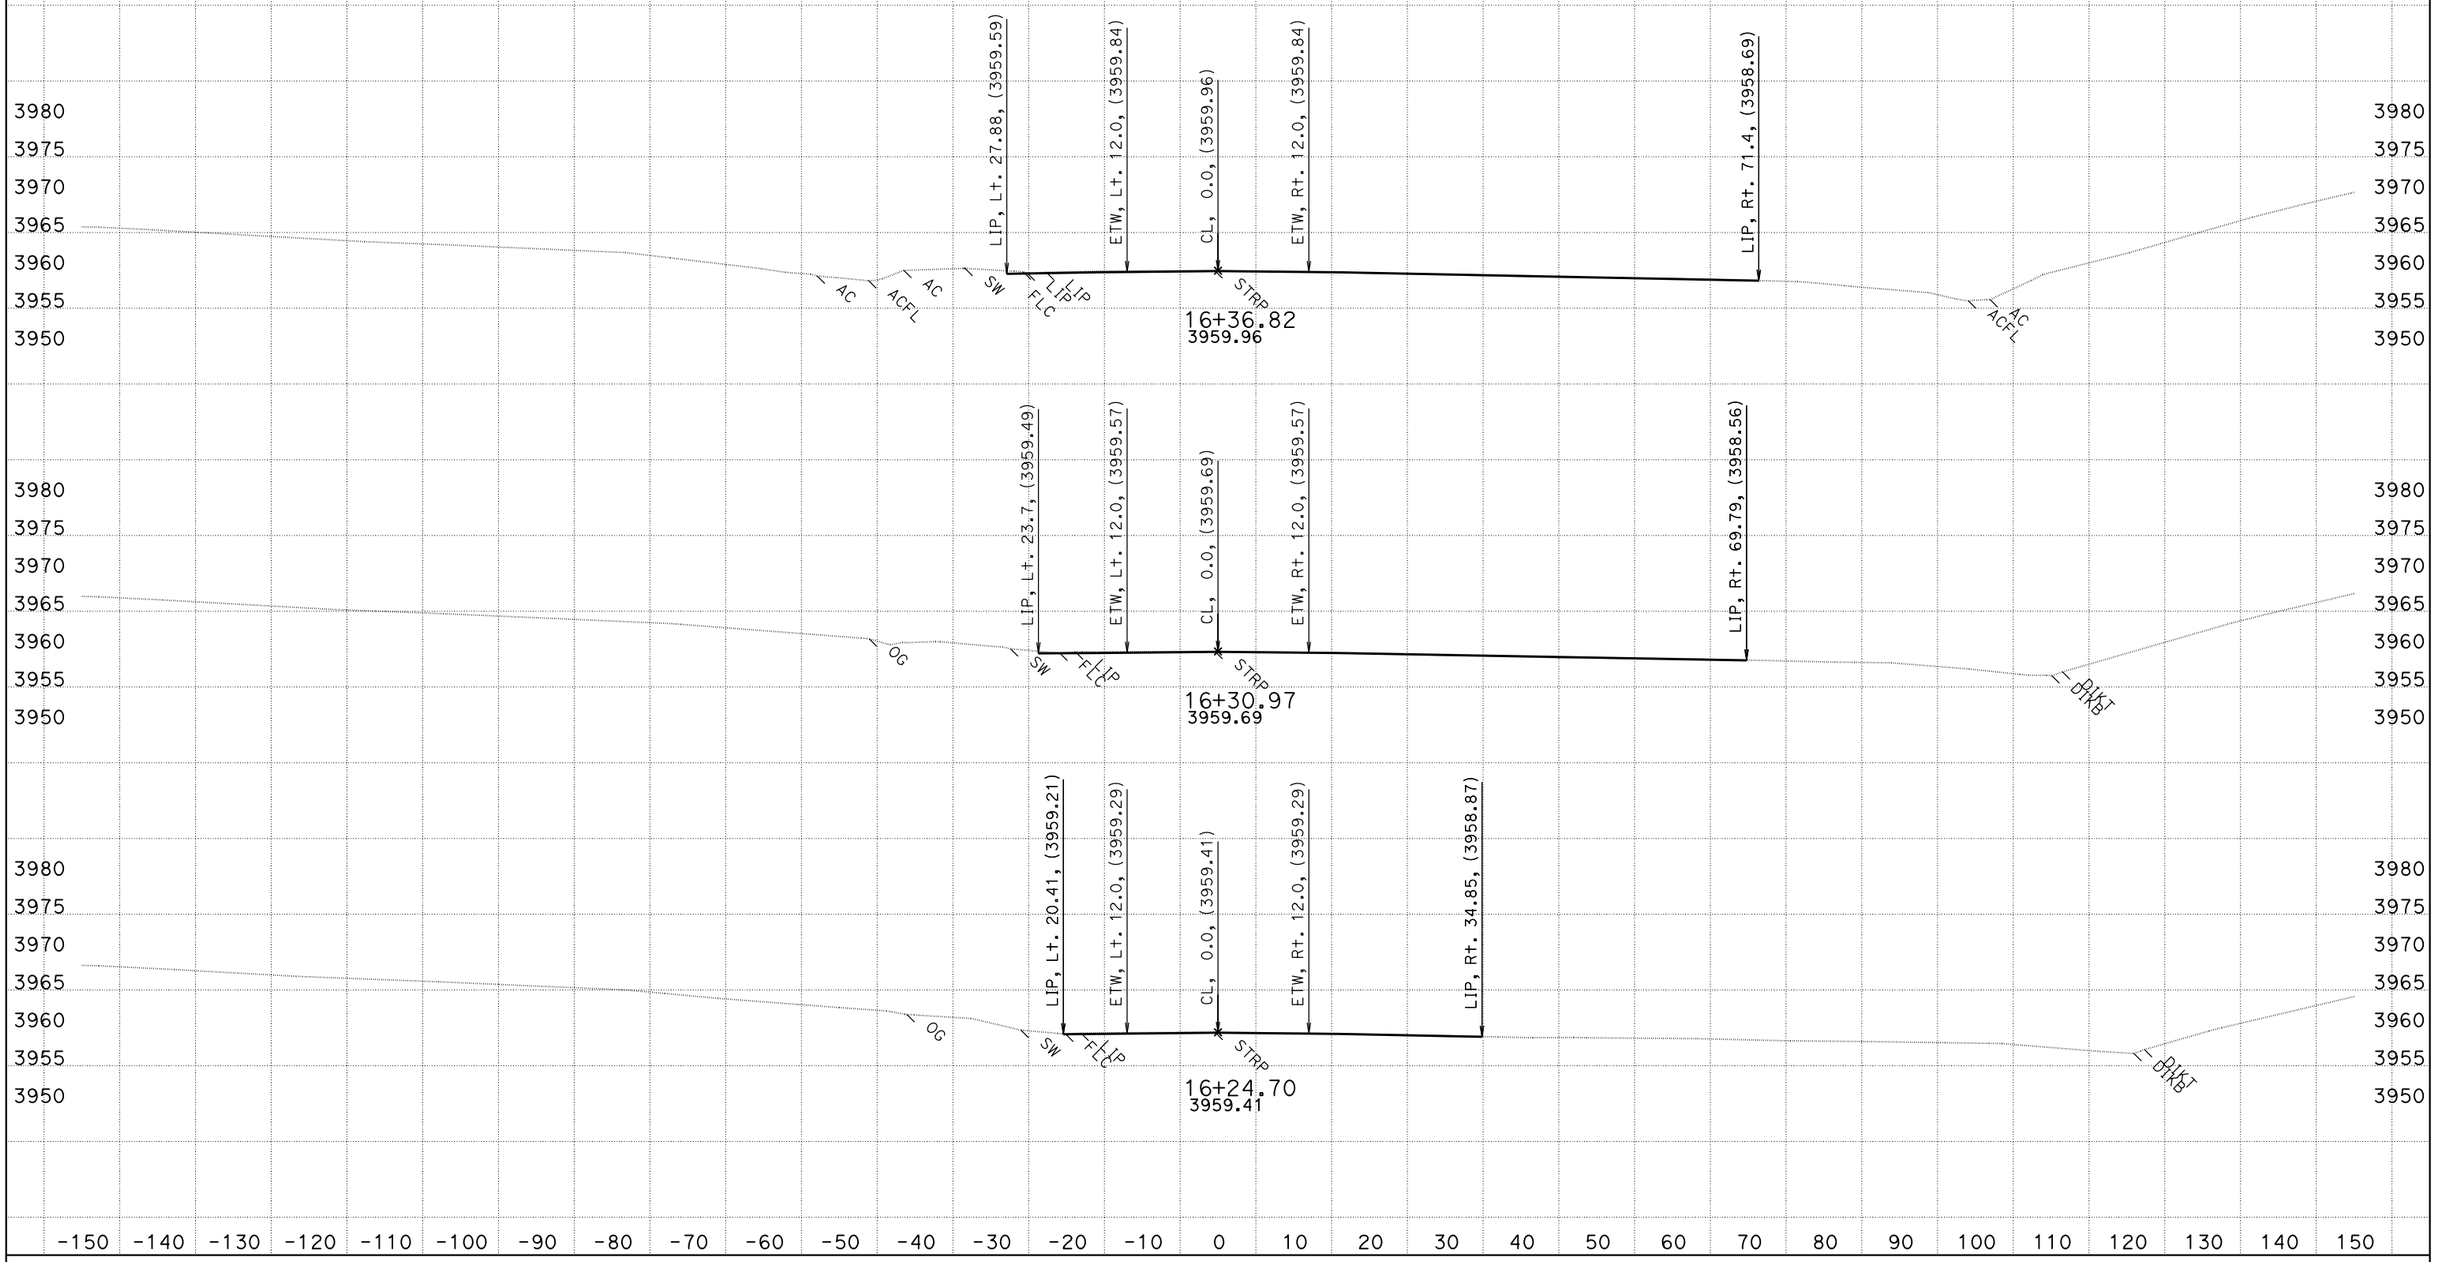


CREATED BY: DIVISION OF DESIGN
DATE: 7/10/2013

CONTRACT: 03-0f2204
DIST/CO/RTE/PM: 03/ED/50/R30.7-R31.7

SCALE: 1" = 10' Horiz.
1" = 10' Vert.

**All Dimensions are US Survey Feet**

**S1**
**CROSS SECTIONS**
SHEET 11 OF 12

# FOR EARTHWORK DEVELOPMENT ONLY

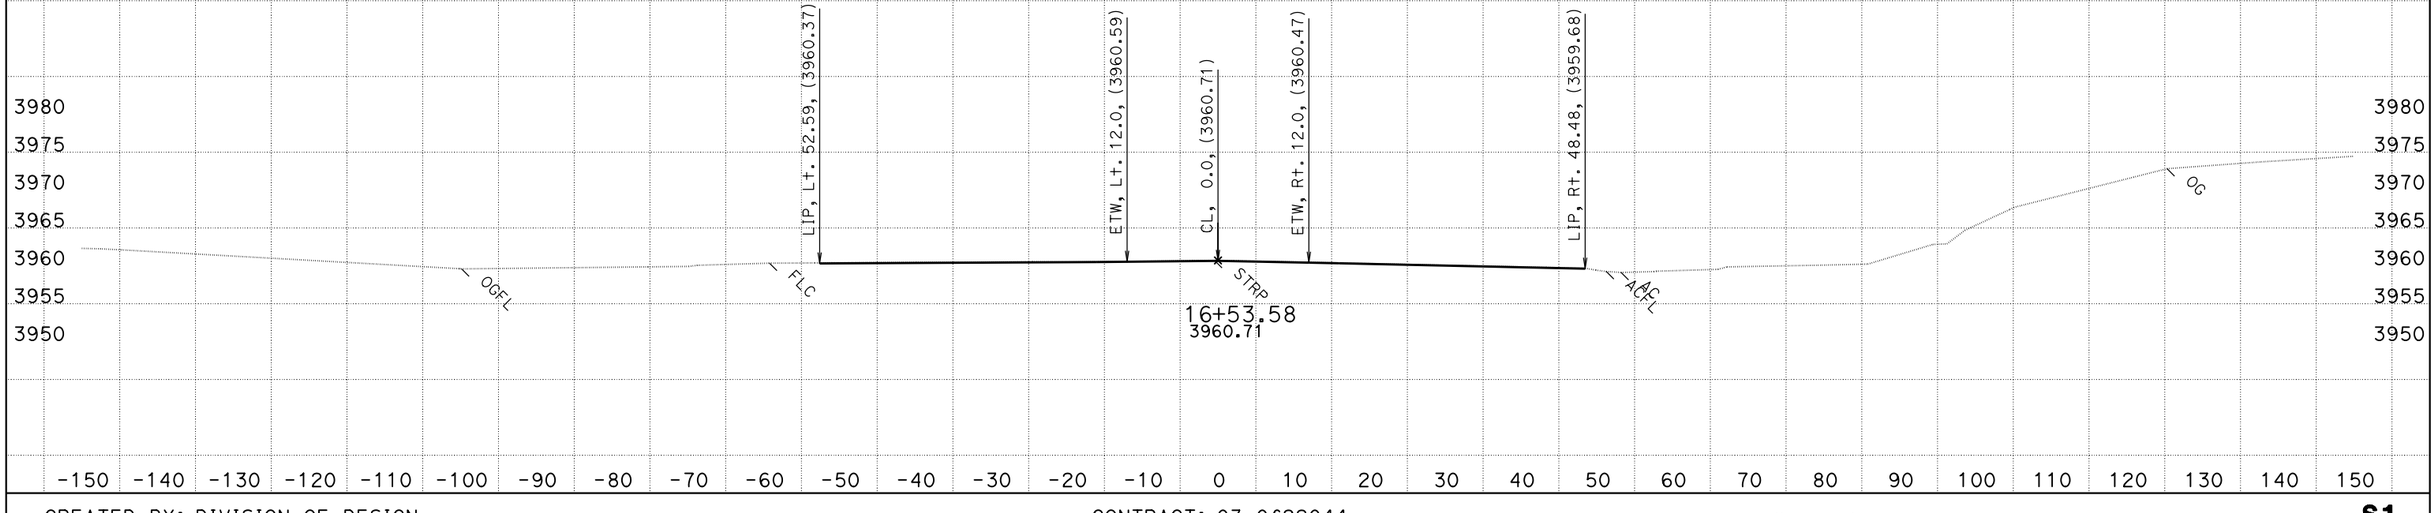


CREATED BY: DIVISION OF DESIGN
DATE: 7/10/2013

CONTRACT: 03-0f22044
DIST/CO/RTE/PM: 03/ED/50/R30.7-R31.7

SCALE: 1" = 10' Horiz.
1" = 10' Vert.

**All Dimensions are US Survey Feet**

**S1**
**CROSS SECTIONS**
SHEET 12 OF 12