FOR EARTHWORK DEVELOPMENT ONLY

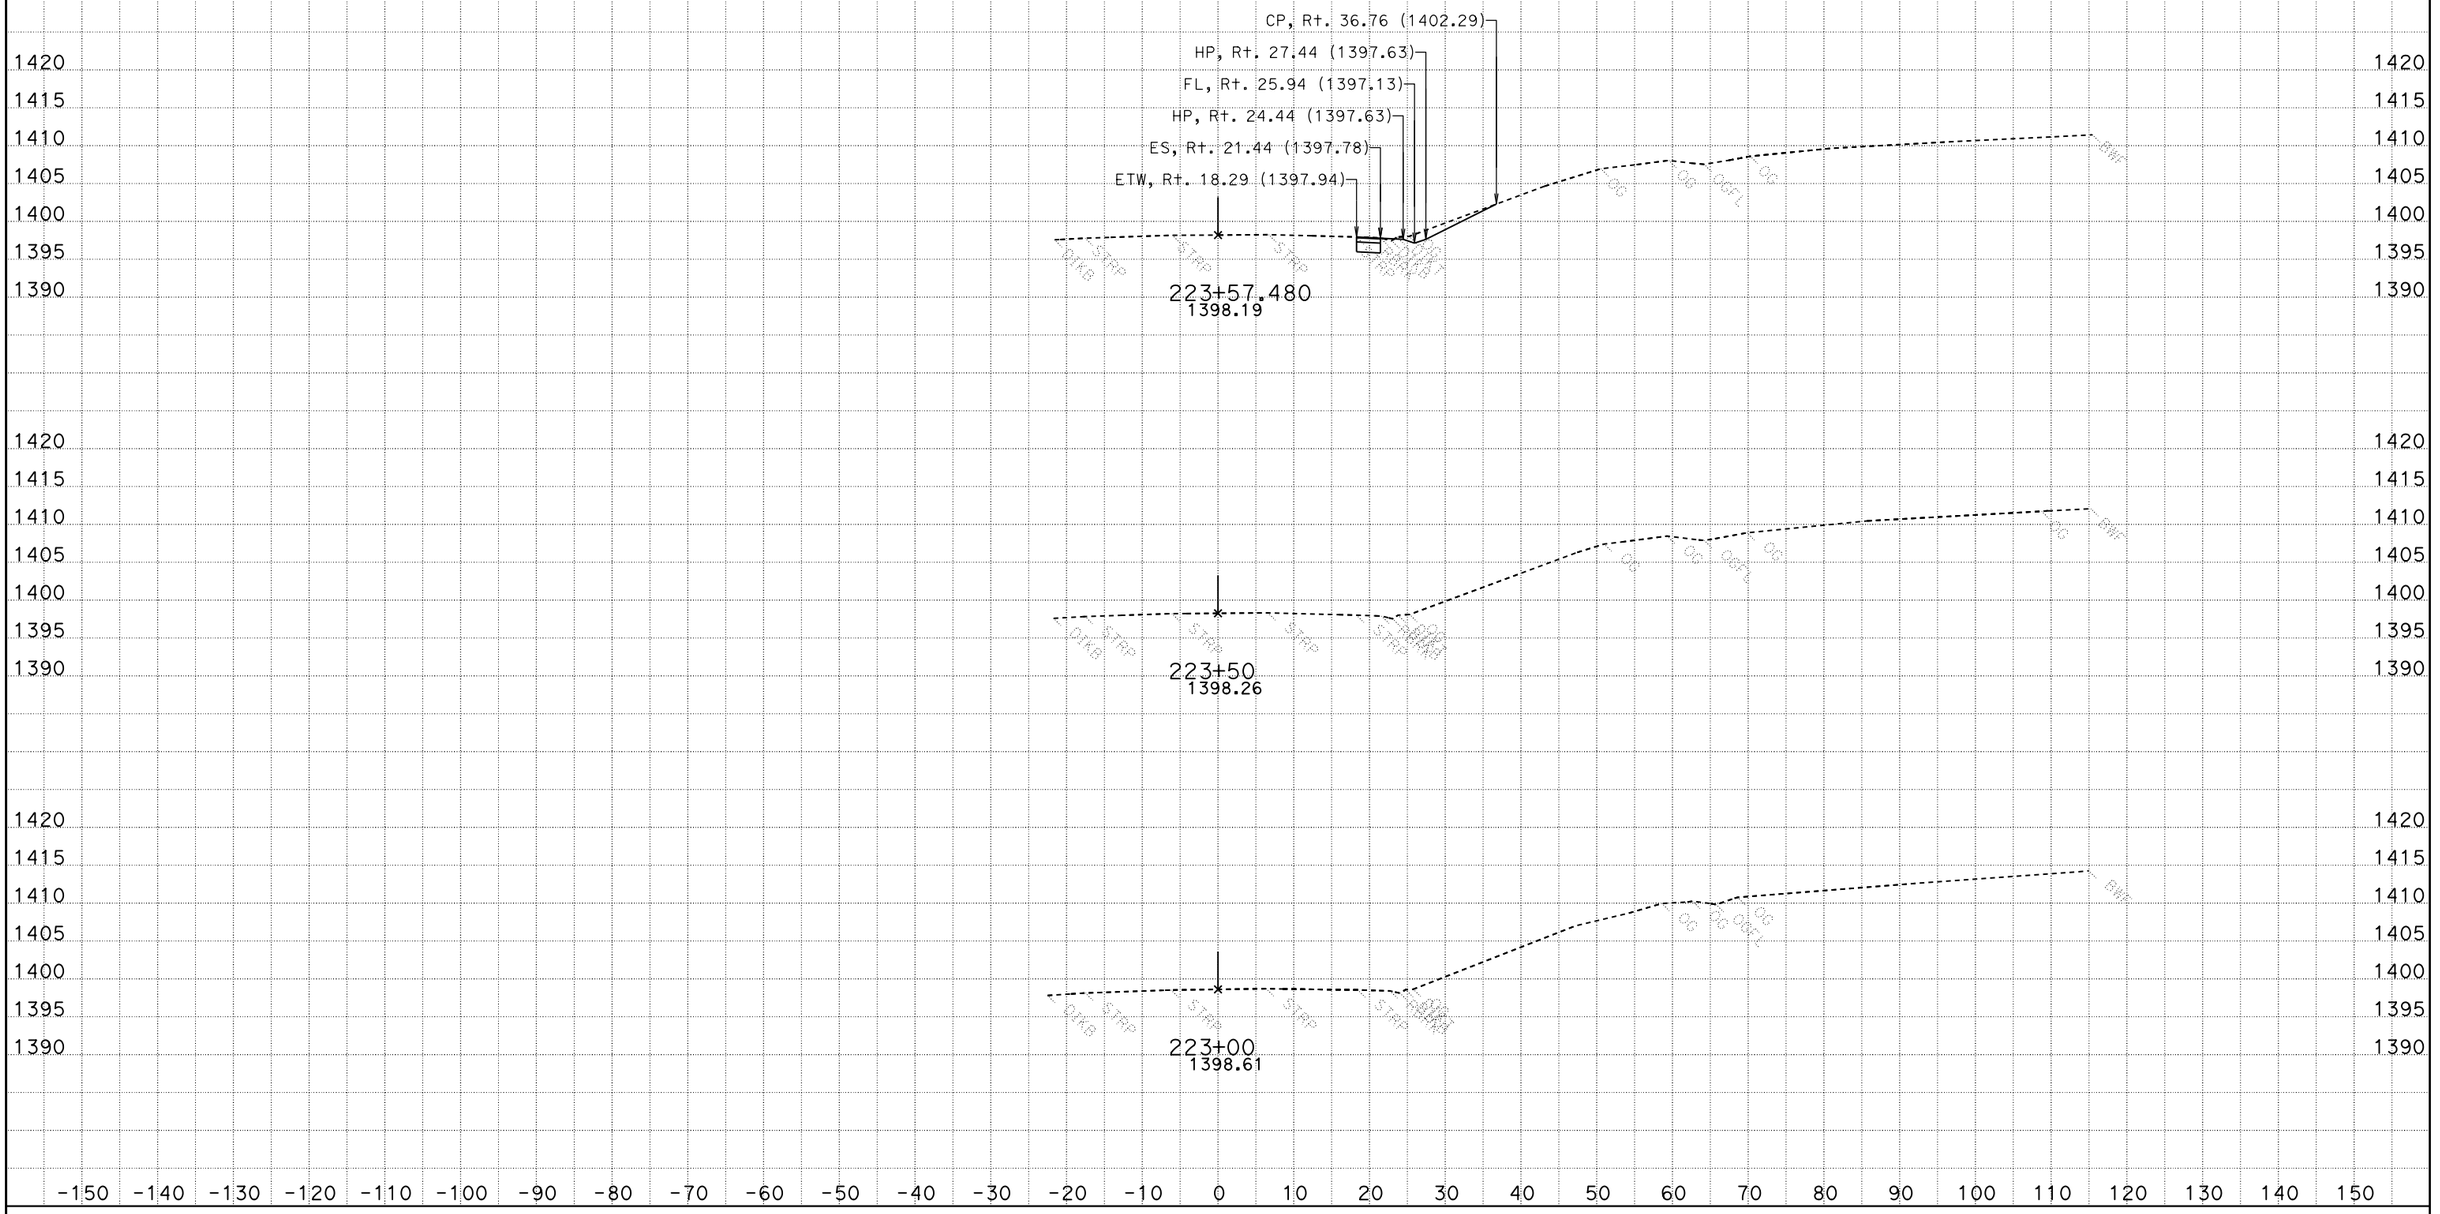

CREATED BY: narayan
DATE: 6/7/2013
KC Project: 1F910

CONTRACT: 03-1F9104
DIST/CO/RTE/PM: 03-Nev-49-PM 4.3/PM 4.8
File: P:\proj5**f910\design\Caice*F910\Design_Folder\A1\ear\a1design060713.ear

SCALE: 1" = 10' Horiz.
1" = 10' Vert.

All Dimensions are US Survey Feet

A1
CROSS SECTIONS
SHEET 1 OF 36

FOR EARTHWORK DEVELOPMENT ONLY

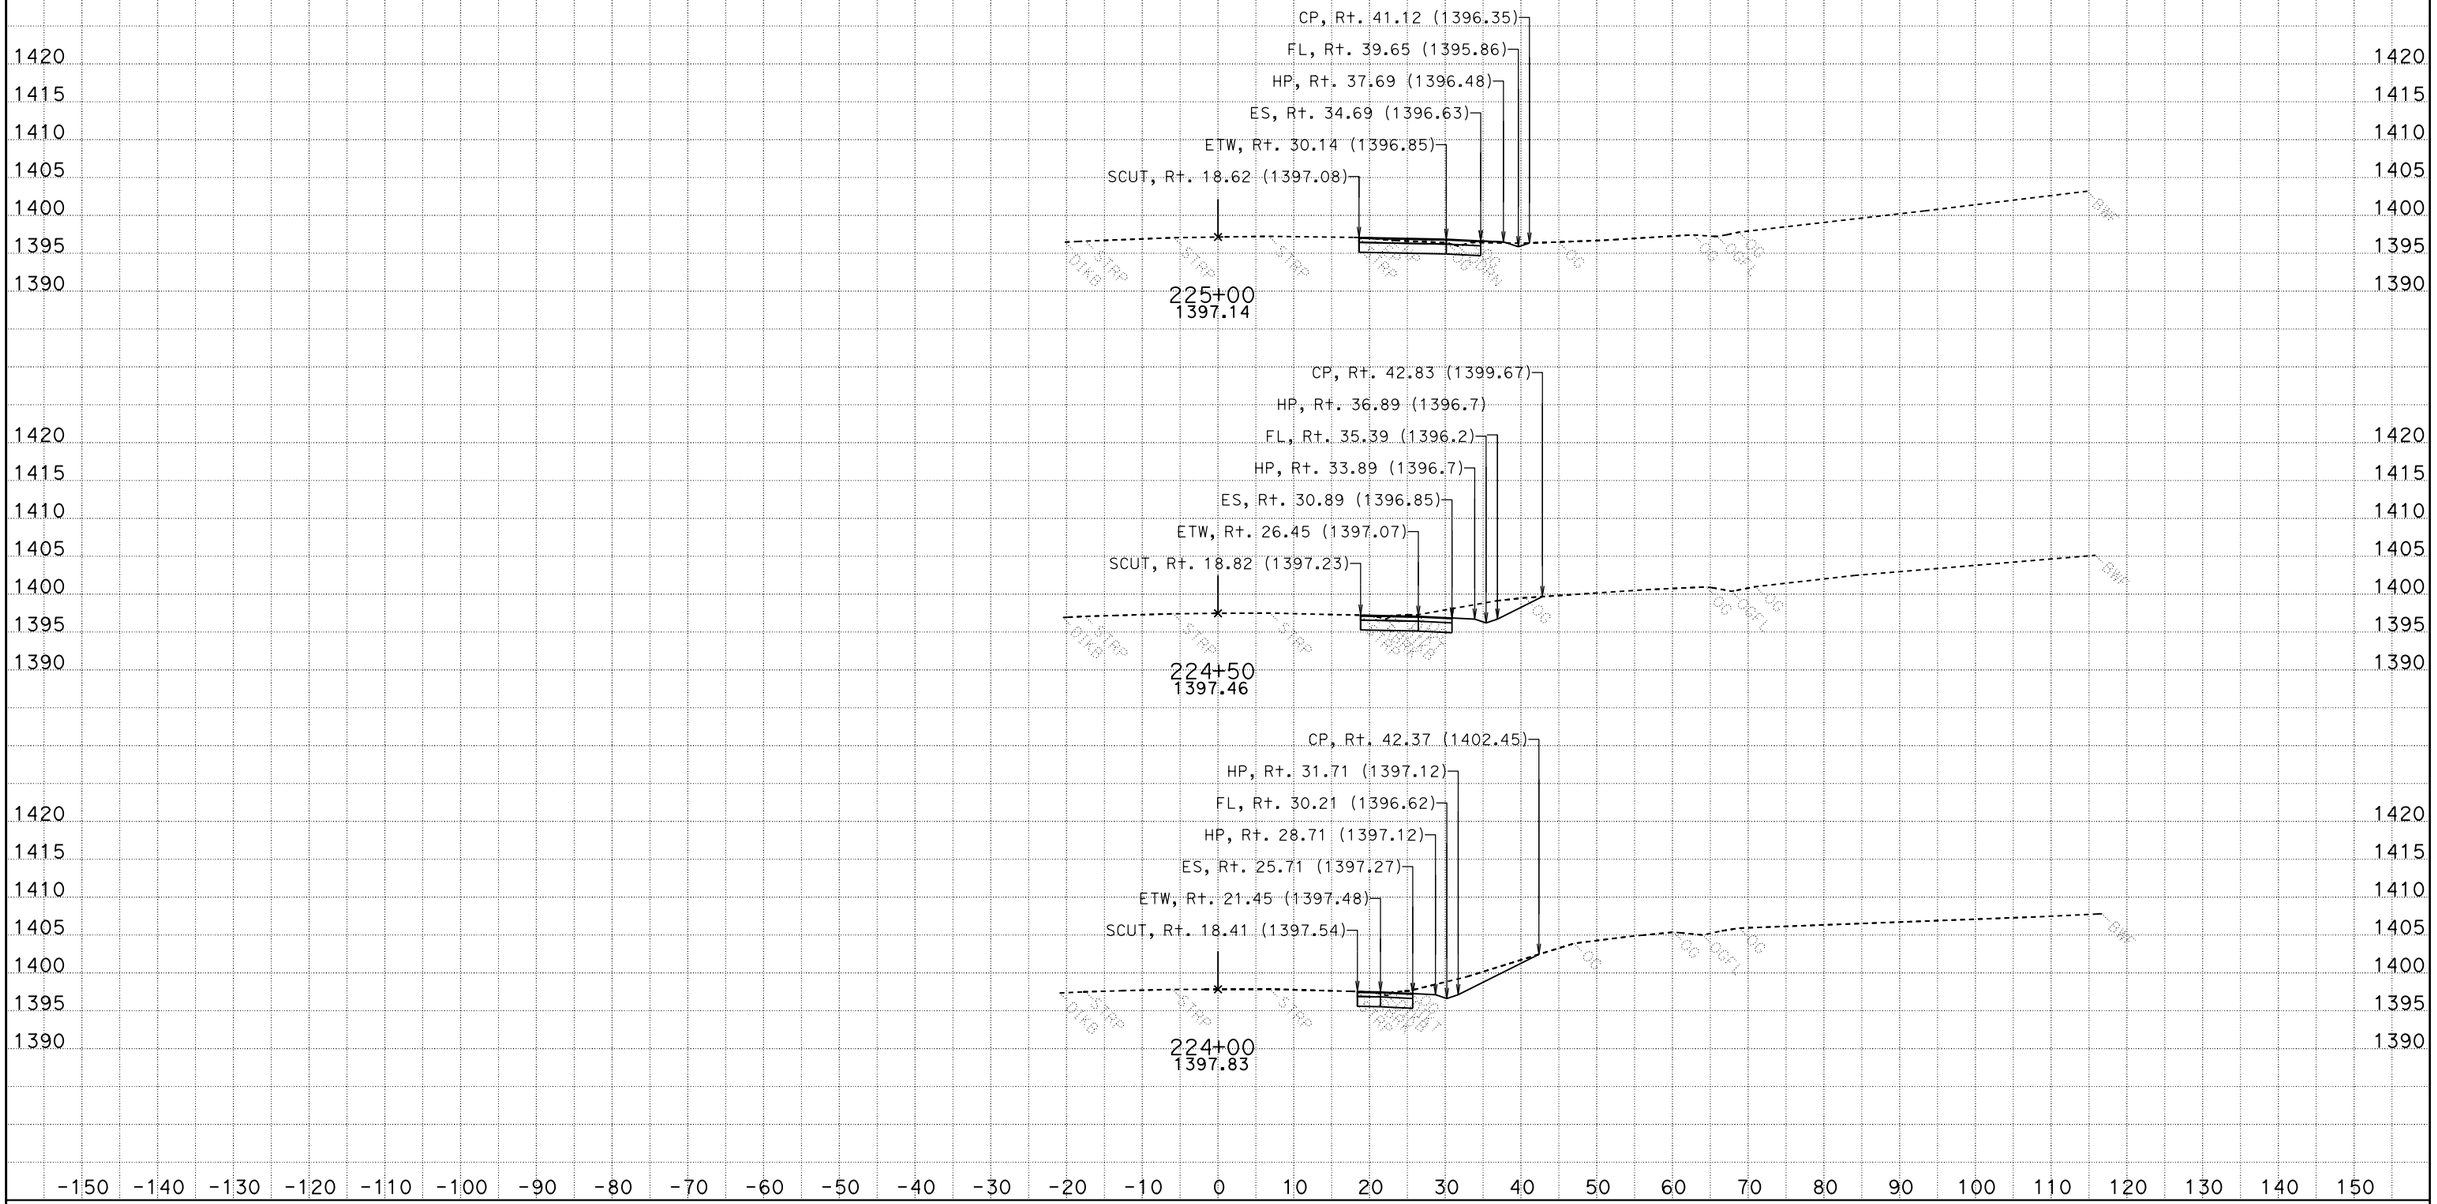

CREATED BY: narayan
DATE: 6/7/2013
KC Project: 1F910

CONTRACT: 03-1F9104
DIST/CO/RTE/PM: 03-Nev-49-PM 4.3/PM 4.8
File: P:\proj5**f910\design\Caice*F910\Design_Folder\A1\ear\a1design060713.ear

SCALE: 1" = 10' Horiz.
1" = 10' Vert.

All Dimensions are US Survey Feet

A1
CROSS SECTIONS
SHEET 2 OF 36

FOR EARTHWORK DEVELOPMENT ONLY

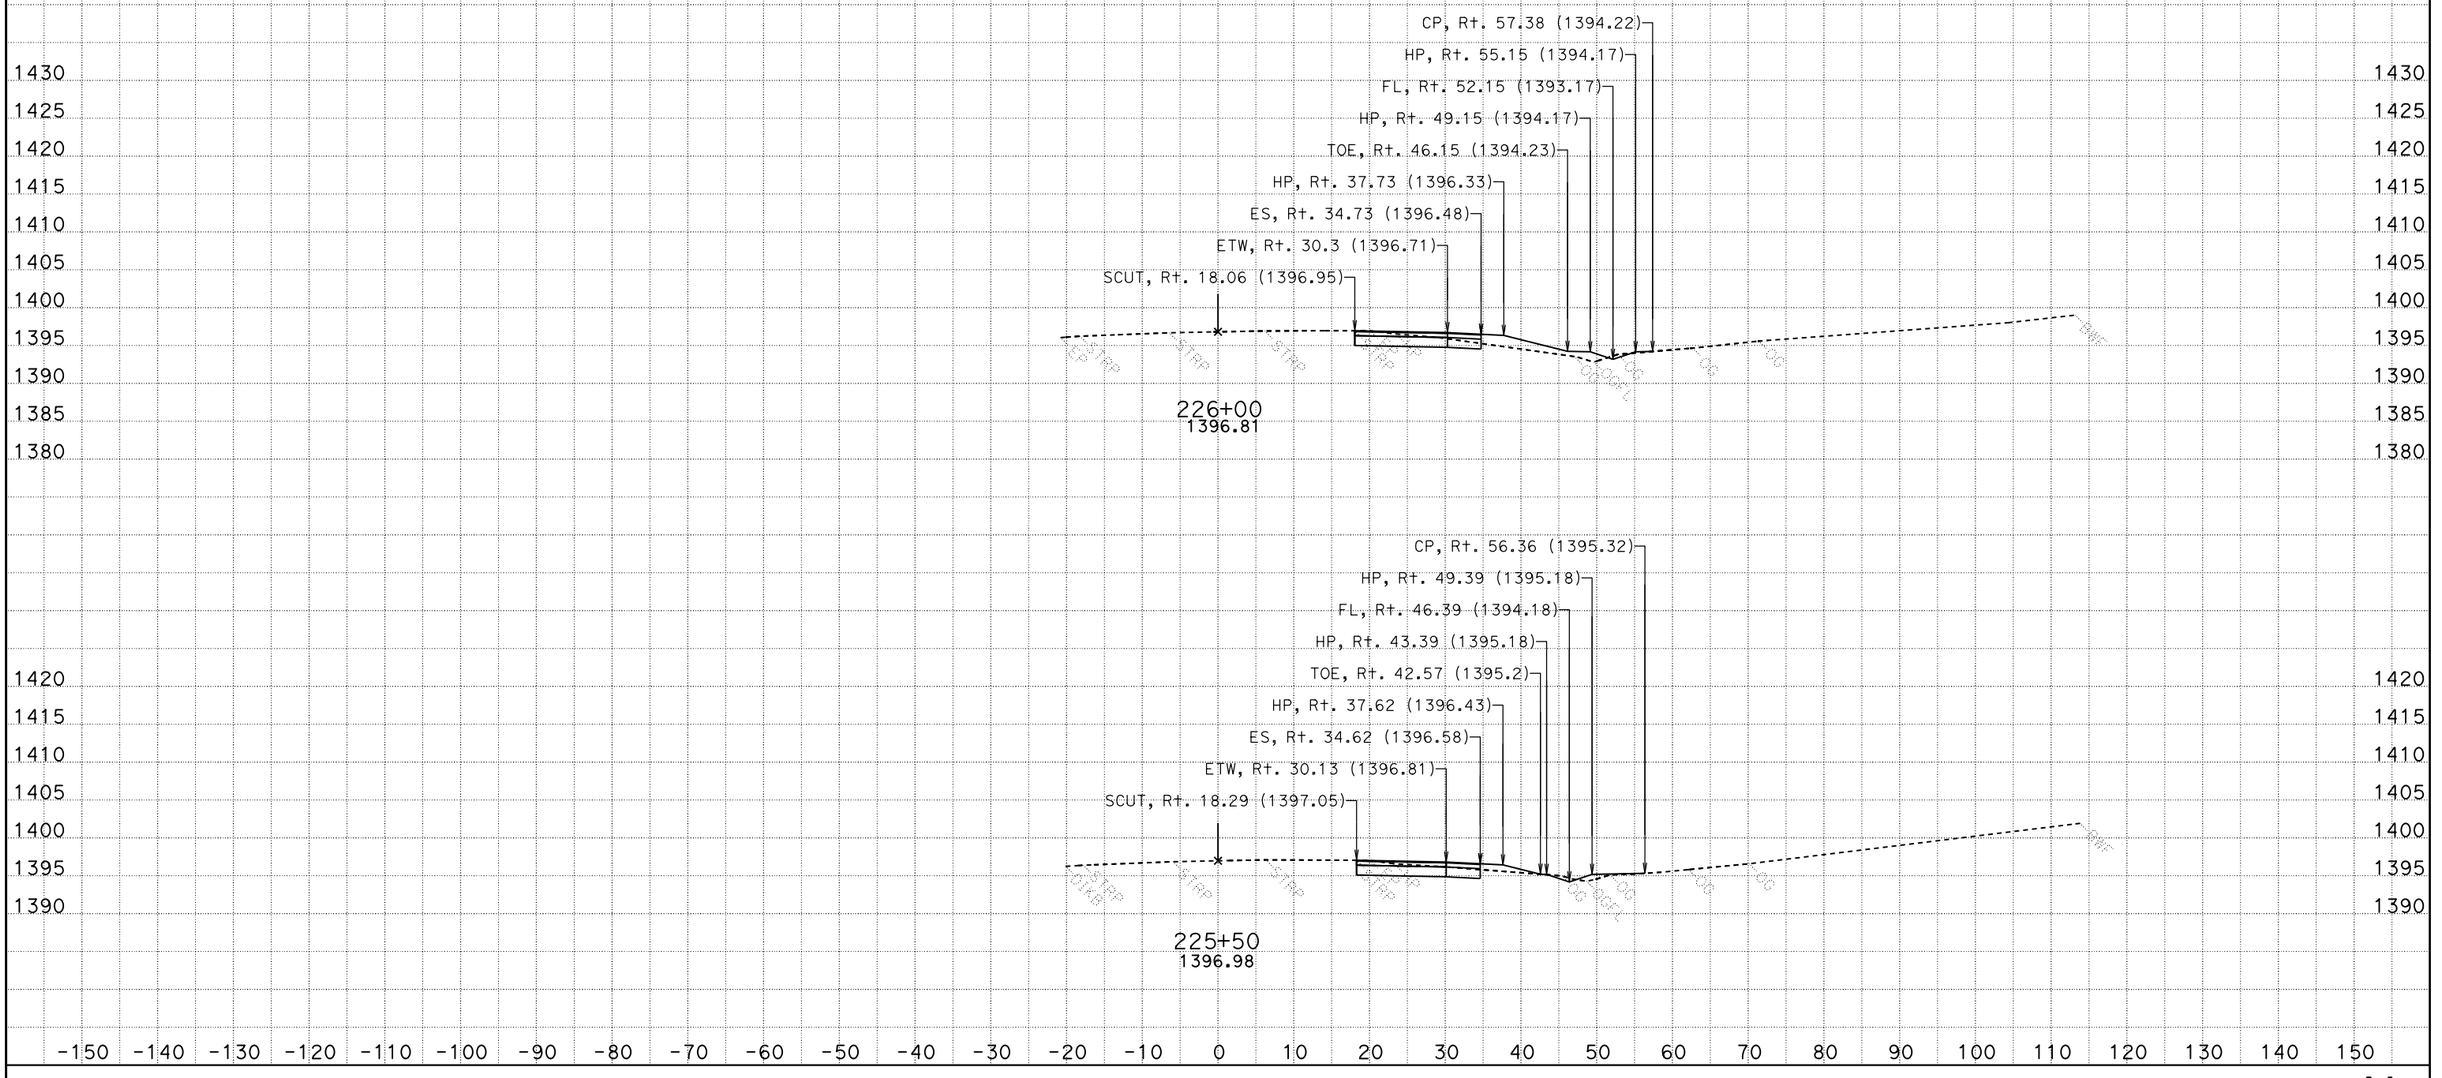

CREATED BY: narayan
DATE: 6/7/2013
KC Project: 1F910

CONTRACT: 03-1F9104
DIST/CO/RTE/PM: 03-Nev-49-PM 4.3/PM 4.8
File: P:\proj5**f910\design\Caice*F910\Design_Folder\A1\ear\a1design060713.ear

SCALE: 1" = 10' Horiz.
1" = 10' Vert.

All Dimensions are US Survey Feet

A1
CROSS SECTIONS
SHEET 3 OF 36

FOR EARTHWORK DEVELOPMENT ONLY

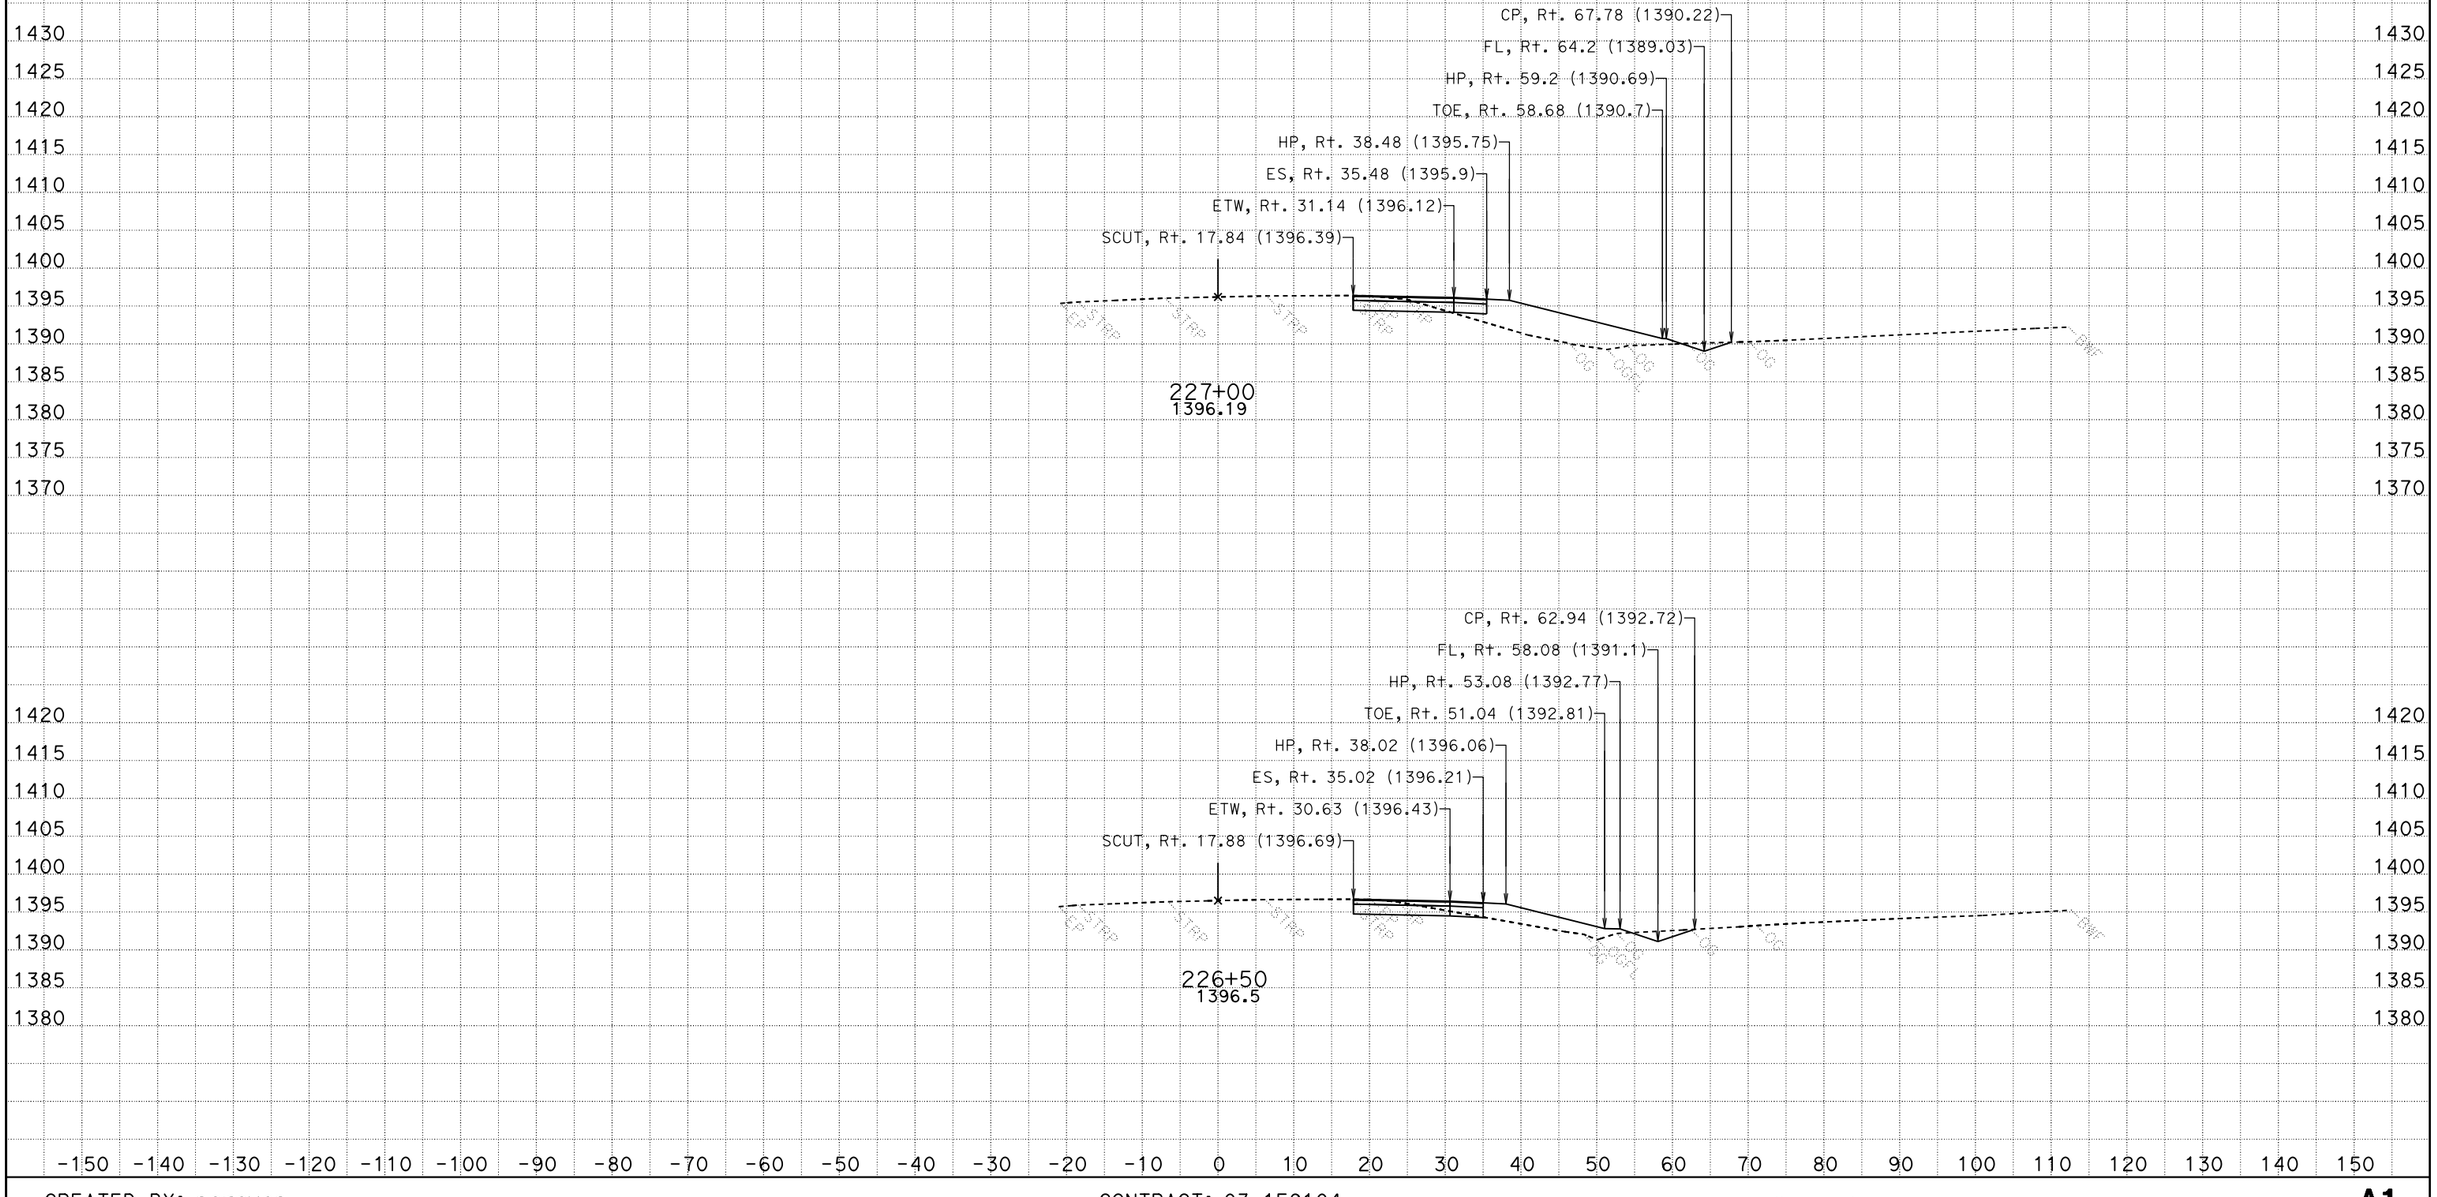

CREATED BY: narayan
DATE: 6/7/2013
KC Project: 1F910

CONTRACT: 03-1F9104
DIST/CO/RTE/PM: 03-Nev-49-PM 4.3/PM 4.8
File: P:\proj5**f910\design\Caice*F910\Design_Folder\A1\ear\a1design060713.ear

SCALE: 1" = 10' Horiz.
1" = 10' Vert.

All Dimensions are US Survey Feet

A1
CROSS SECTIONS
SHEET 4 OF 36

FOR EARTHWORK DEVELOPMENT ONLY

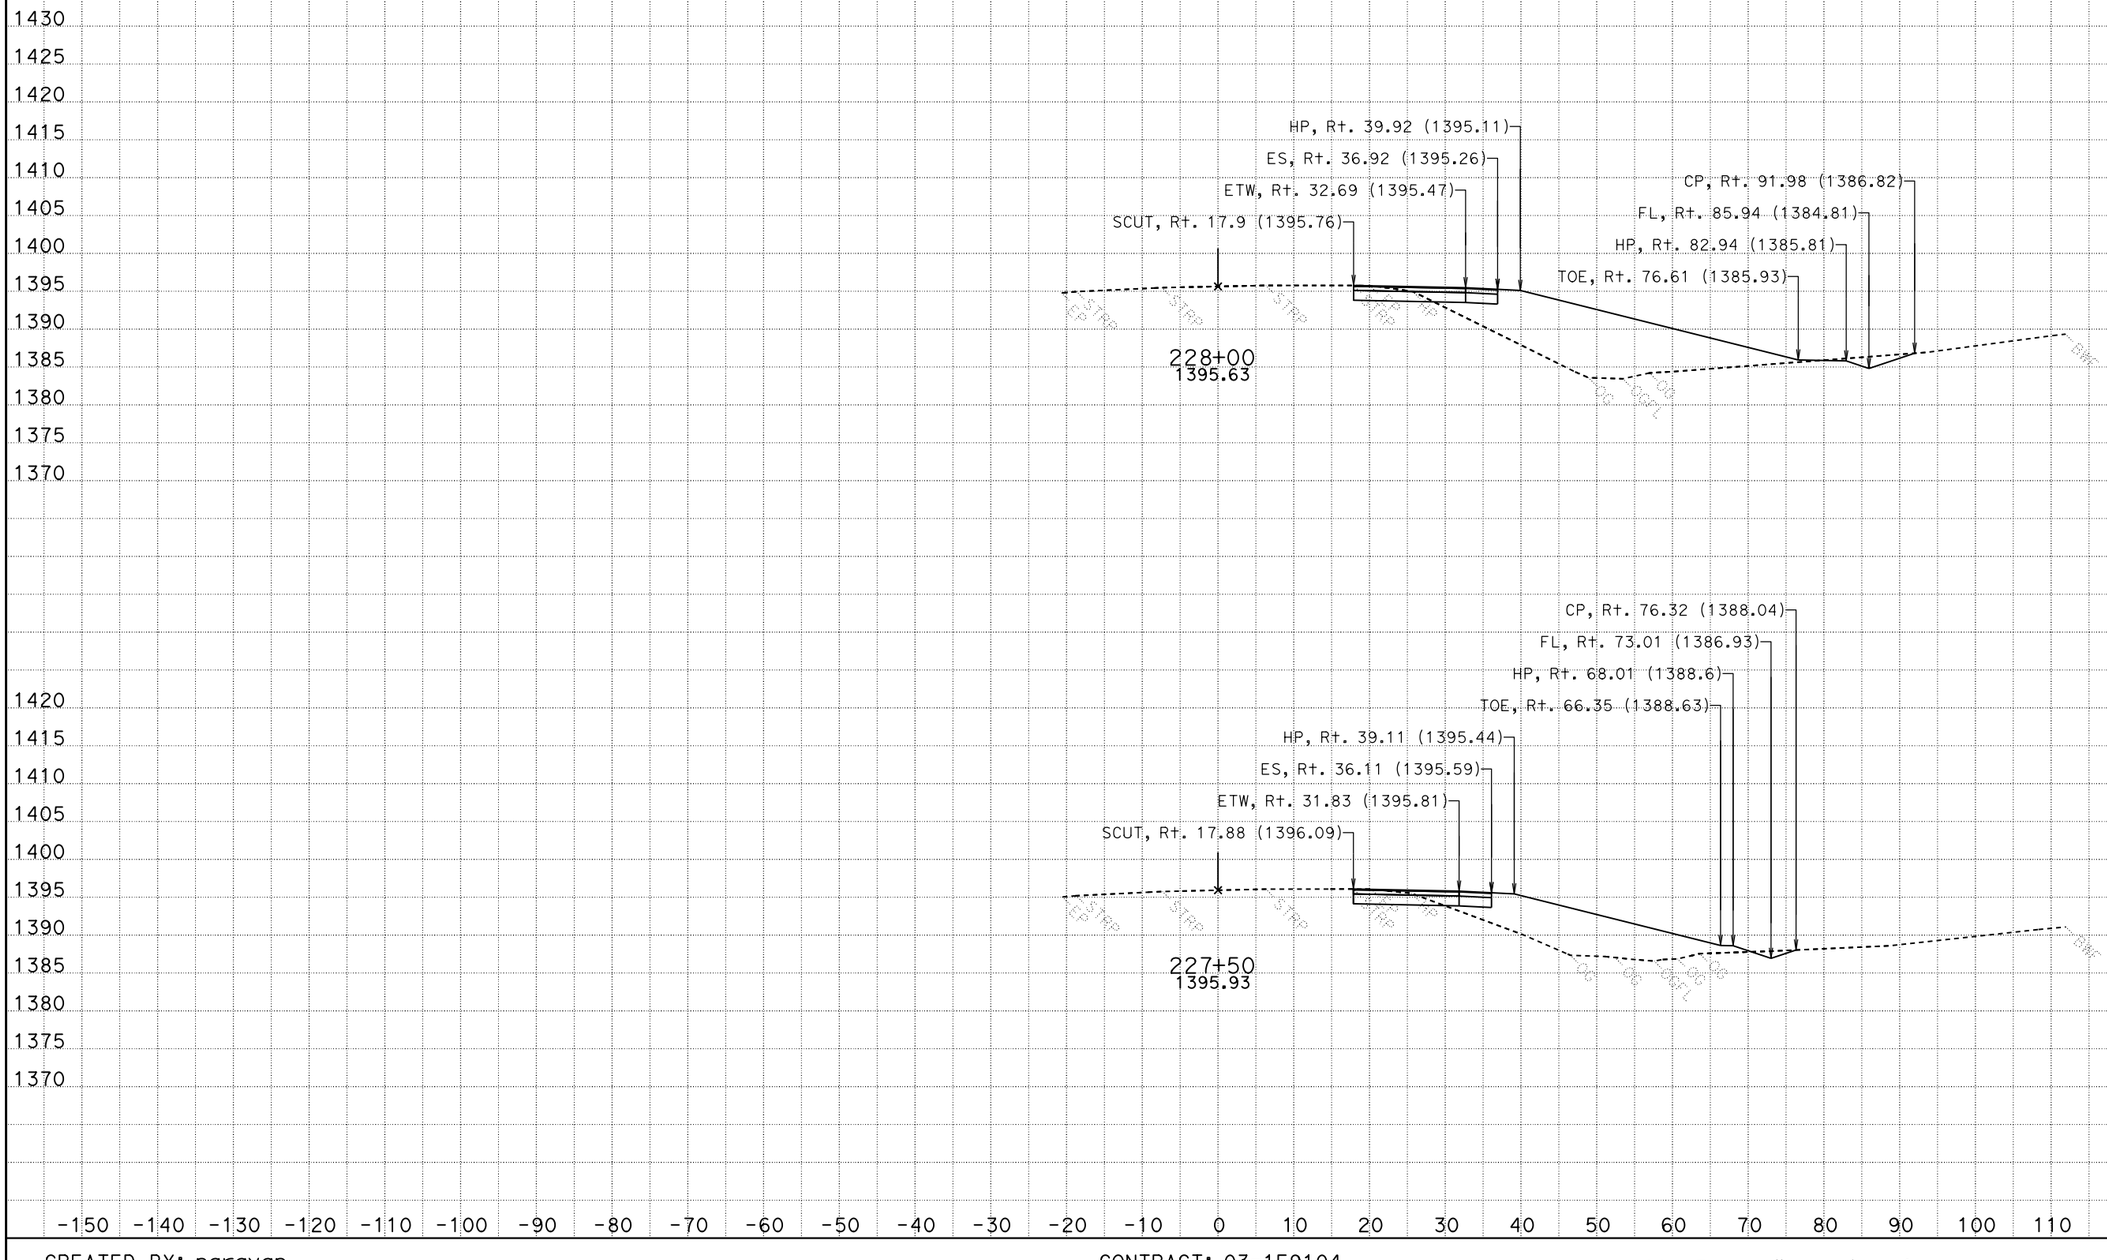

CREATED BY: narayan
DATE: 6/7/2013
KC Project: 1F910

CONTRACT: 03-1F9104
DIST/CO/RTE/PM: 03-Nev-49-PM 4.3/PM 4.8
File: P:\proj5**f910\design\Caice*F910\Design_Folder\A1\ear\a1design060713.ear

SCALE: 1" = 10' Horiz.
1" = 10' Vert.

All Dimensions are US Survey Feet

A1
CROSS SECTIONS
SHEET 5 OF 36

FOR EARTHWORK DEVELOPMENT ONLY

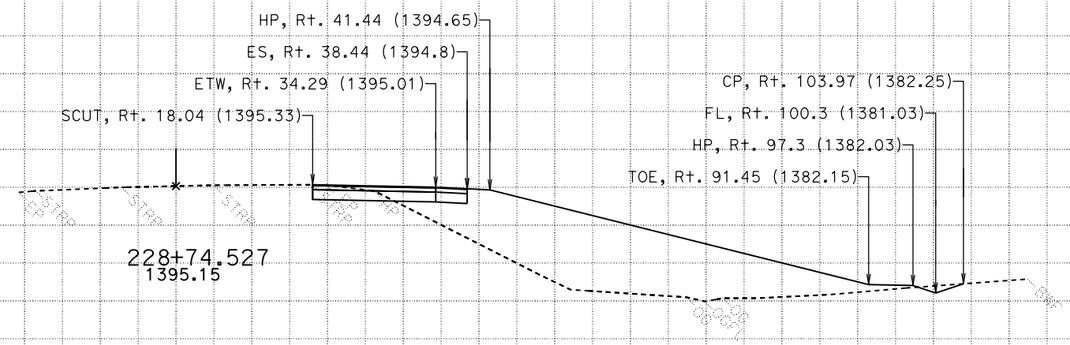

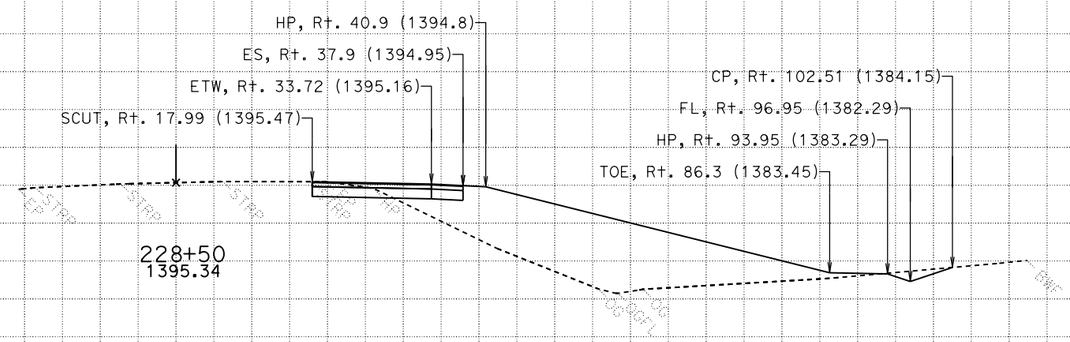

CREATED BY: narayan
DATE: 6/7/2013
KC Project: 1F910

CONTRACT: 03-1F9104
DIST/CO/RTE/PM: 03-Nev-49-PM 4.3/PM 4.8
File: P:\proj5**f910\design\Caice*F910\Design_Folder\A1\ear\a1design060713.ear

SCALE: 1" = 10' Horiz.
1" = 10' Vert.

All Dimensions are US Survey Feet

A1
CROSS SECTIONS
SHEET 6 OF 36

FOR EARTHWORK DEVELOPMENT ONLY

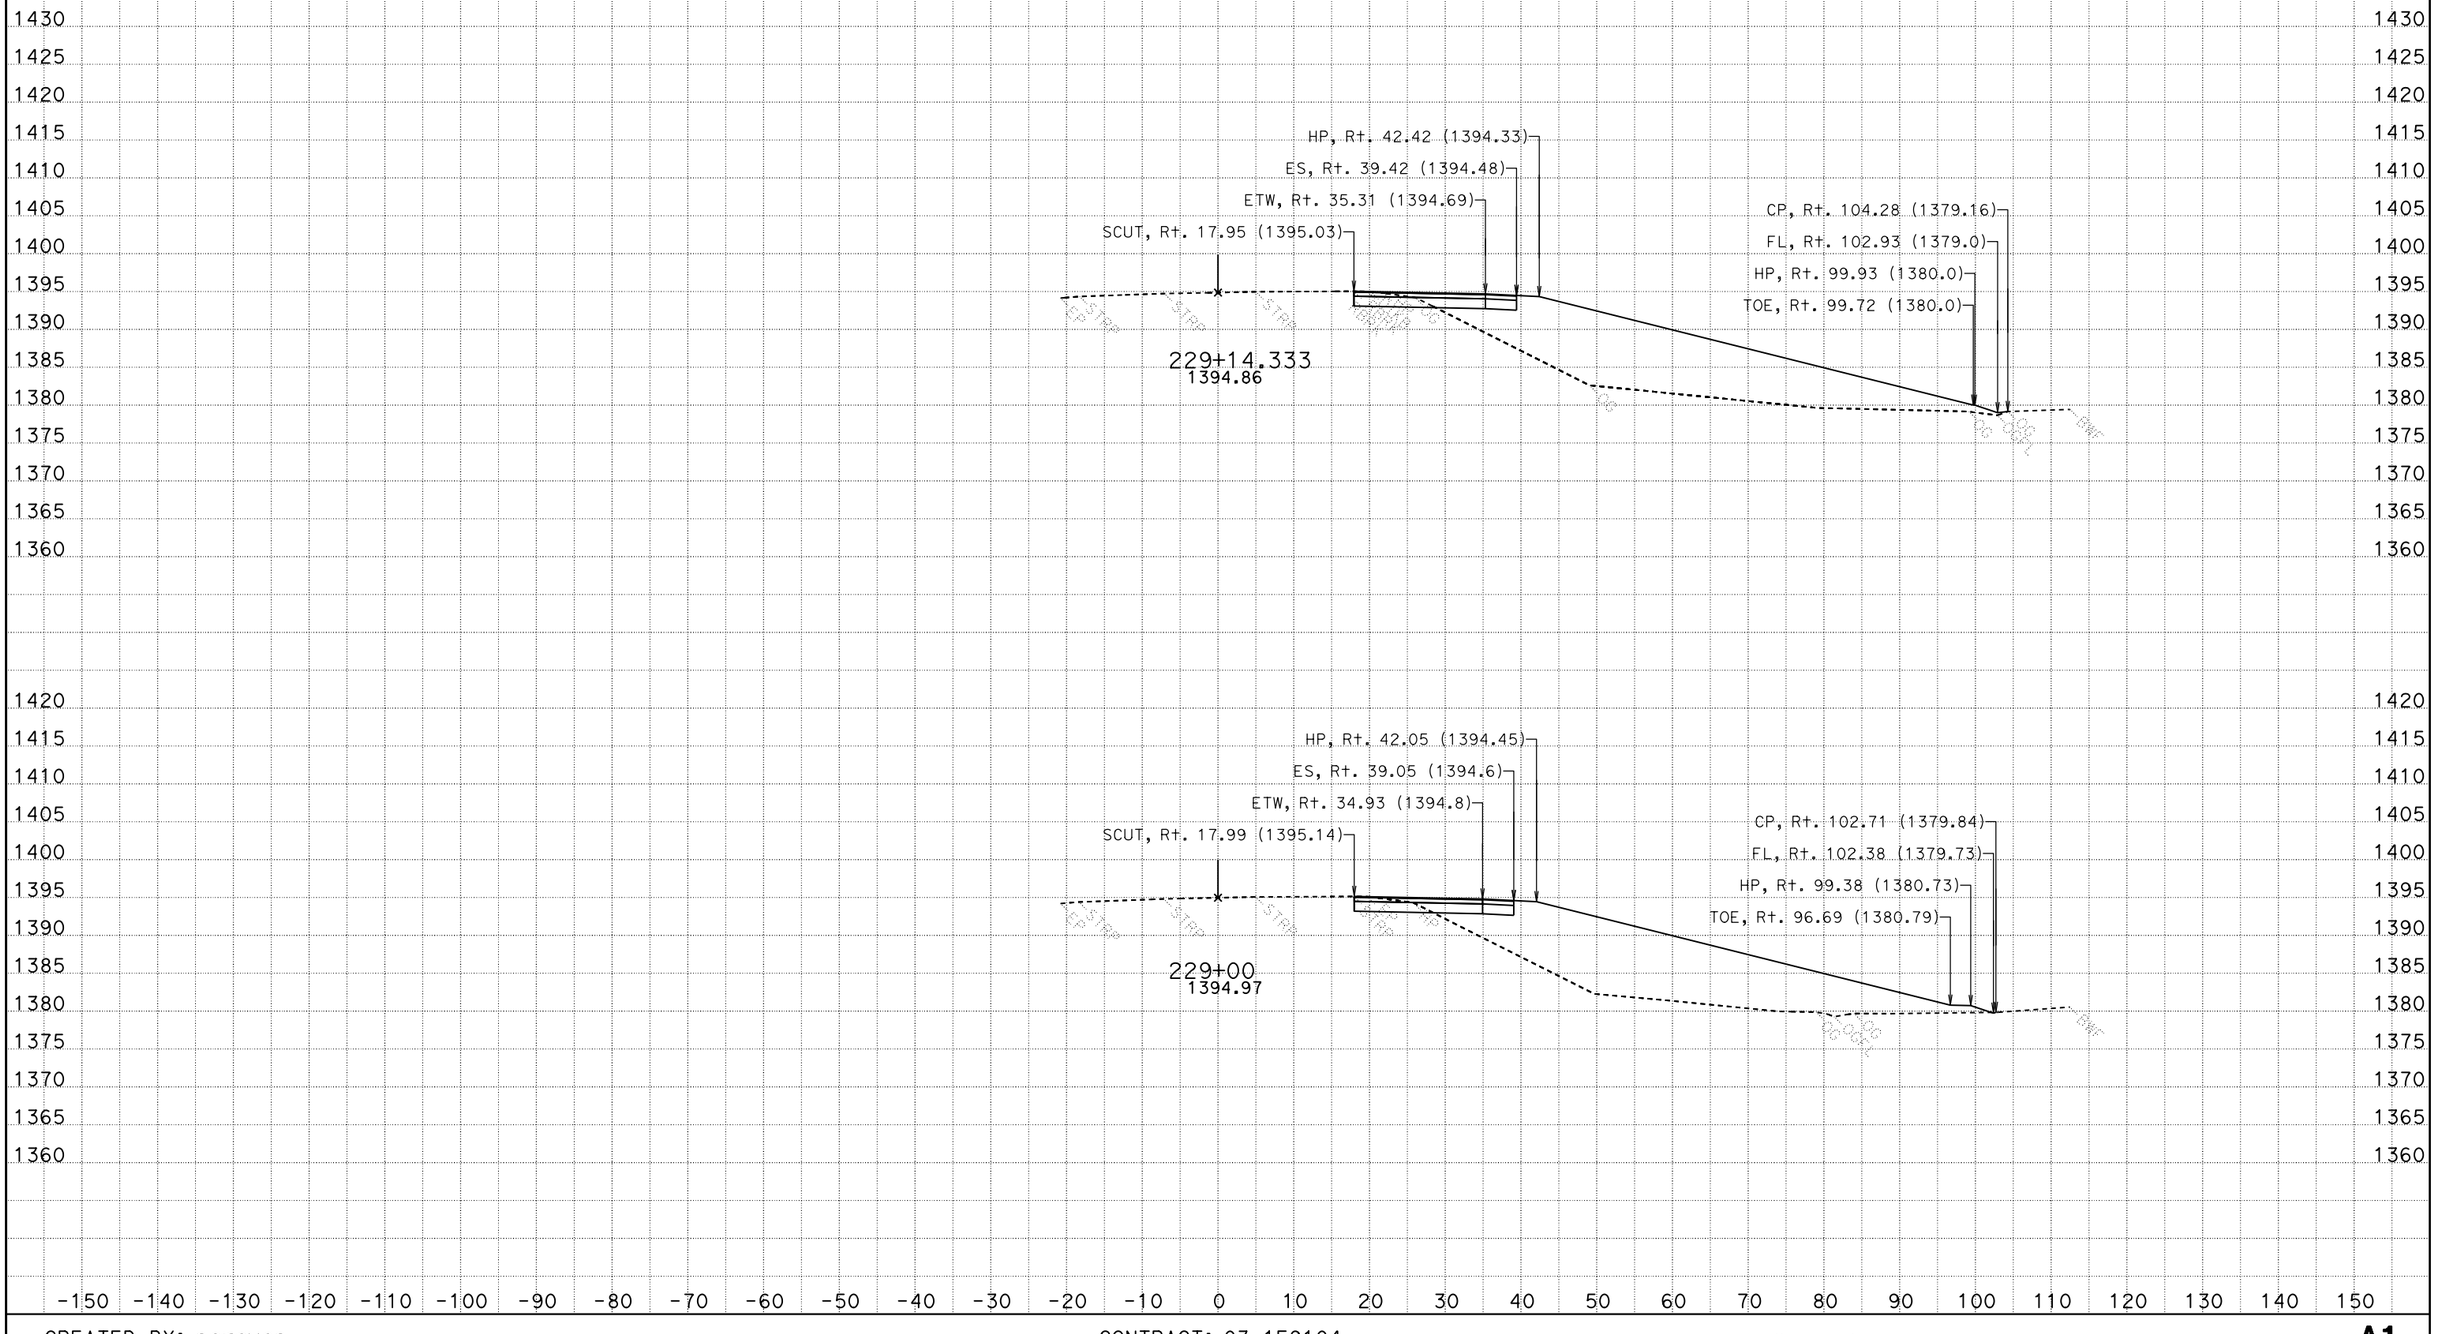

CREATED BY: narayan
DATE: 6/7/2013
KC Project: 1F910

CONTRACT: 03-1F9104
DIST/CO/RTE/PM: 03-Nev-49-PM 4.3/PM 4.8
File: P:\proj5**f910\design\Caice*F910\Design_Folder\A1\ear\a1design060713.ear

SCALE: 1" = 10' Horiz.
1" = 10' Vert.

All Dimensions are US Survey Feet

A1
CROSS SECTIONS
SHEET 7 OF 36

FOR EARTHWORK DEVELOPMENT ONLY

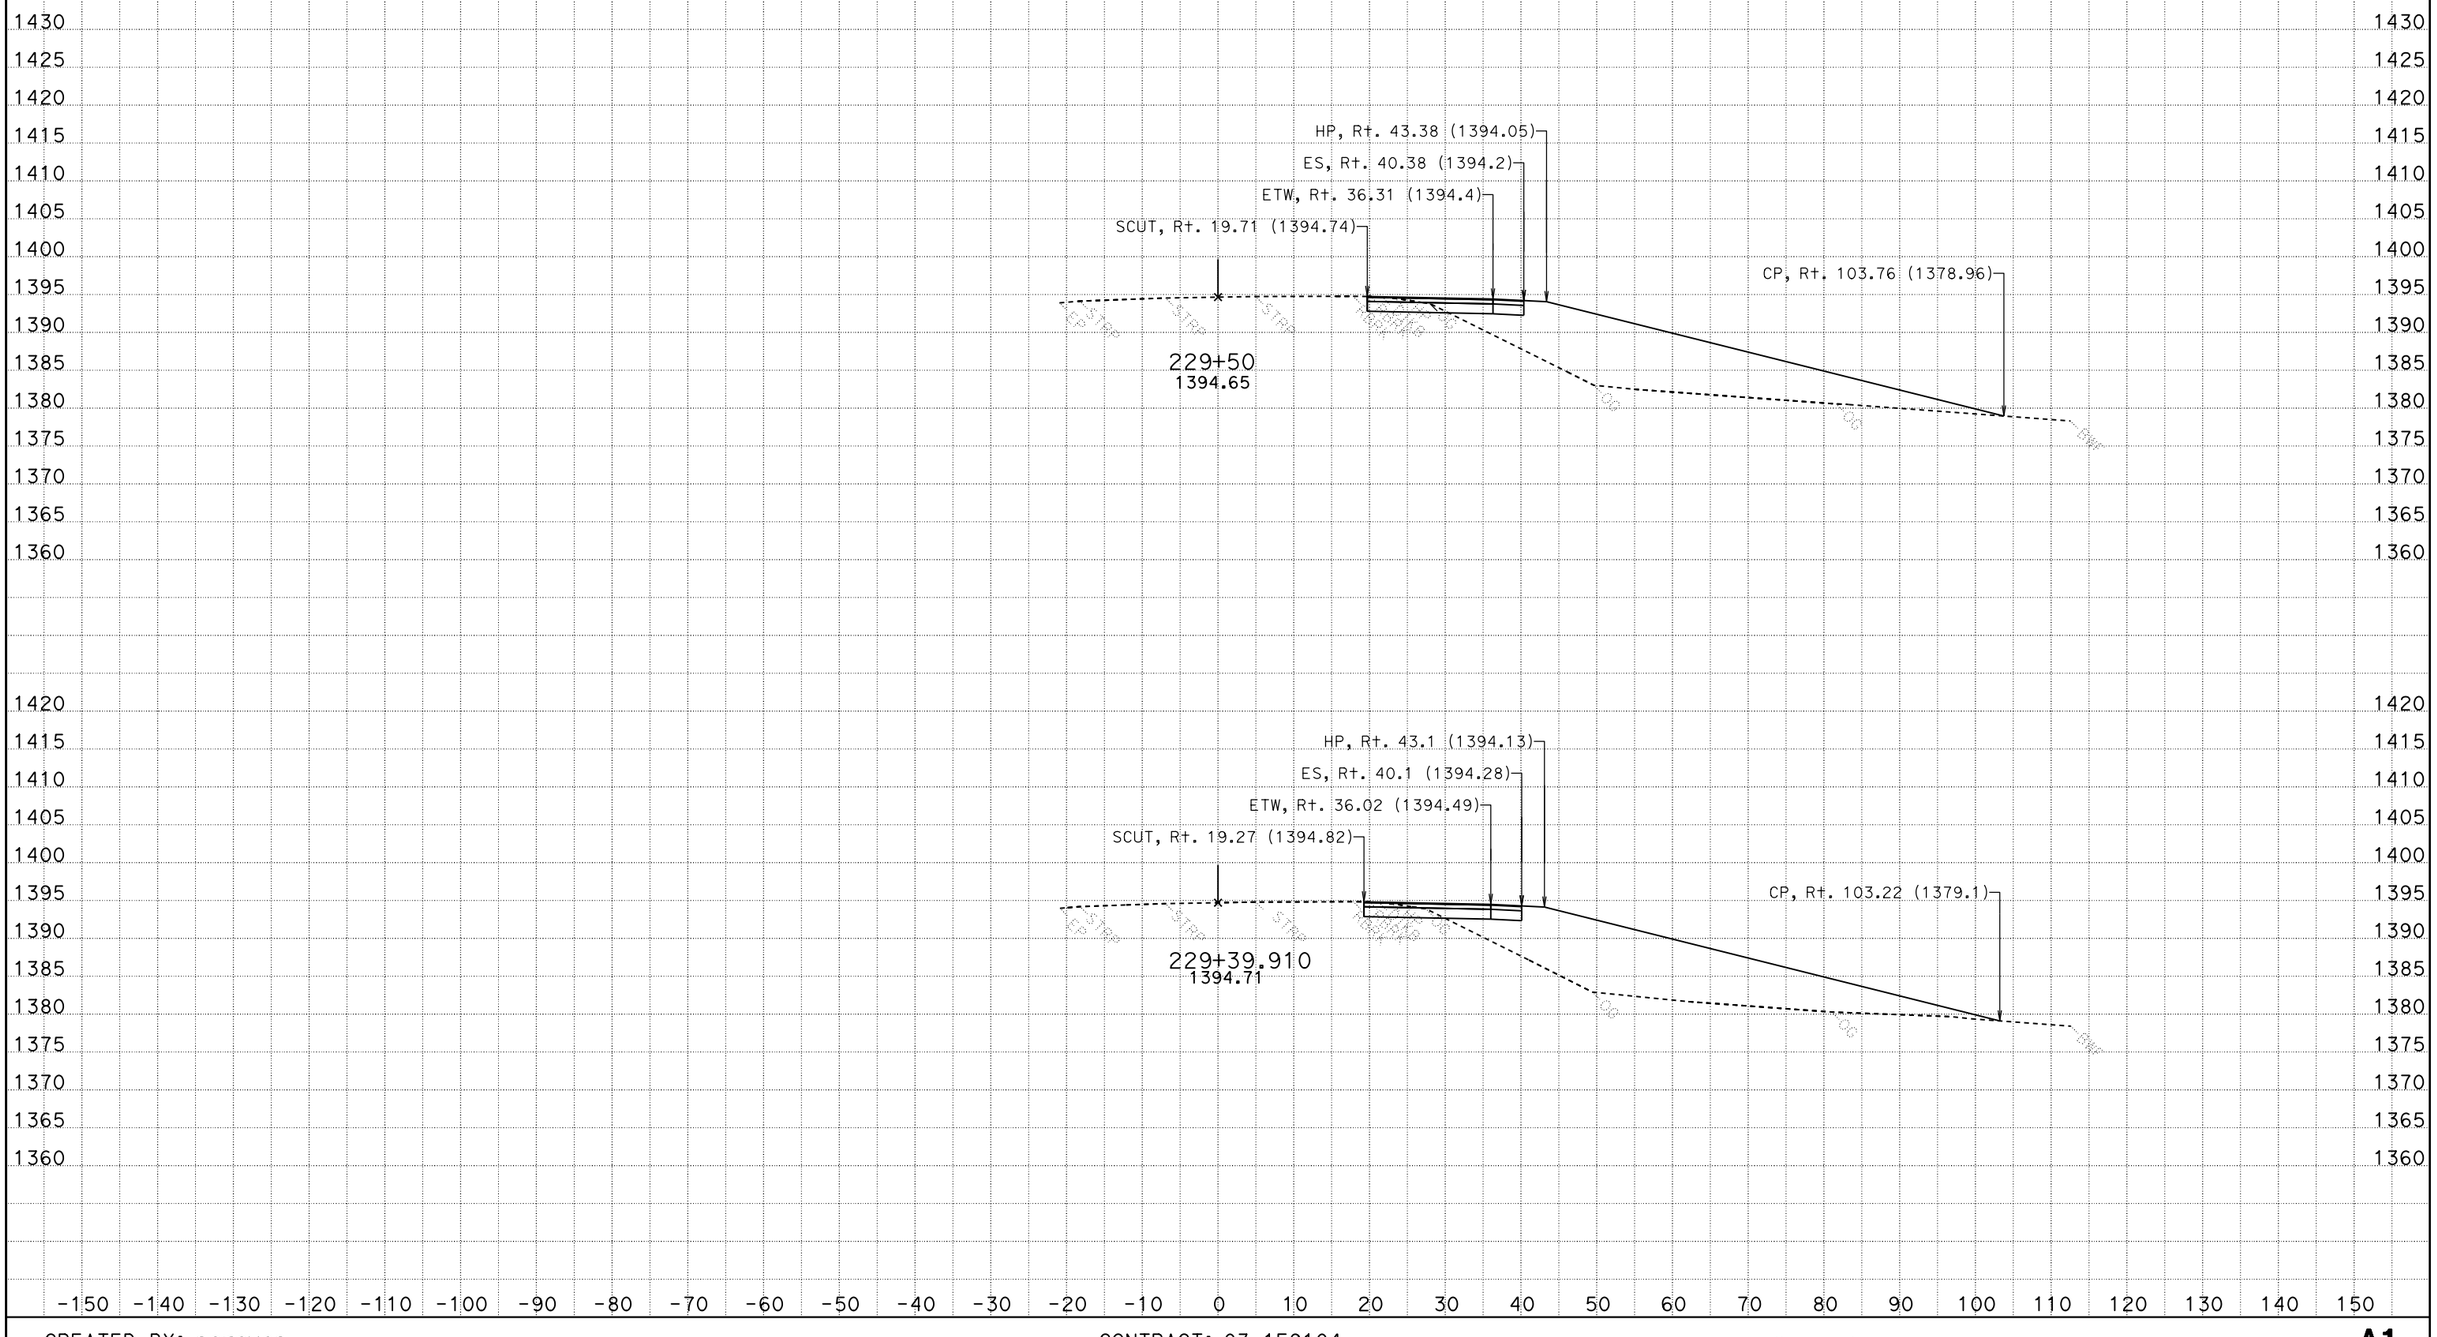

CREATED BY: narayan
DATE: 6/7/2013
KC Project: 1F910

CONTRACT: 03-1F9104
DIST/CO/RTE/PM: 03-Nev-49-PM 4.3/PM 4.8
File: P:\proj5**f910\design\Caice*F910\Design_Folder\A1\ear\a1design060713.ear

SCALE: 1" = 10' Horiz.
1" = 10' Vert.

All Dimensions are US Survey Feet

A1
CROSS SECTIONS
SHEET 8 OF 36

FOR EARTHWORK DEVELOPMENT ONLY

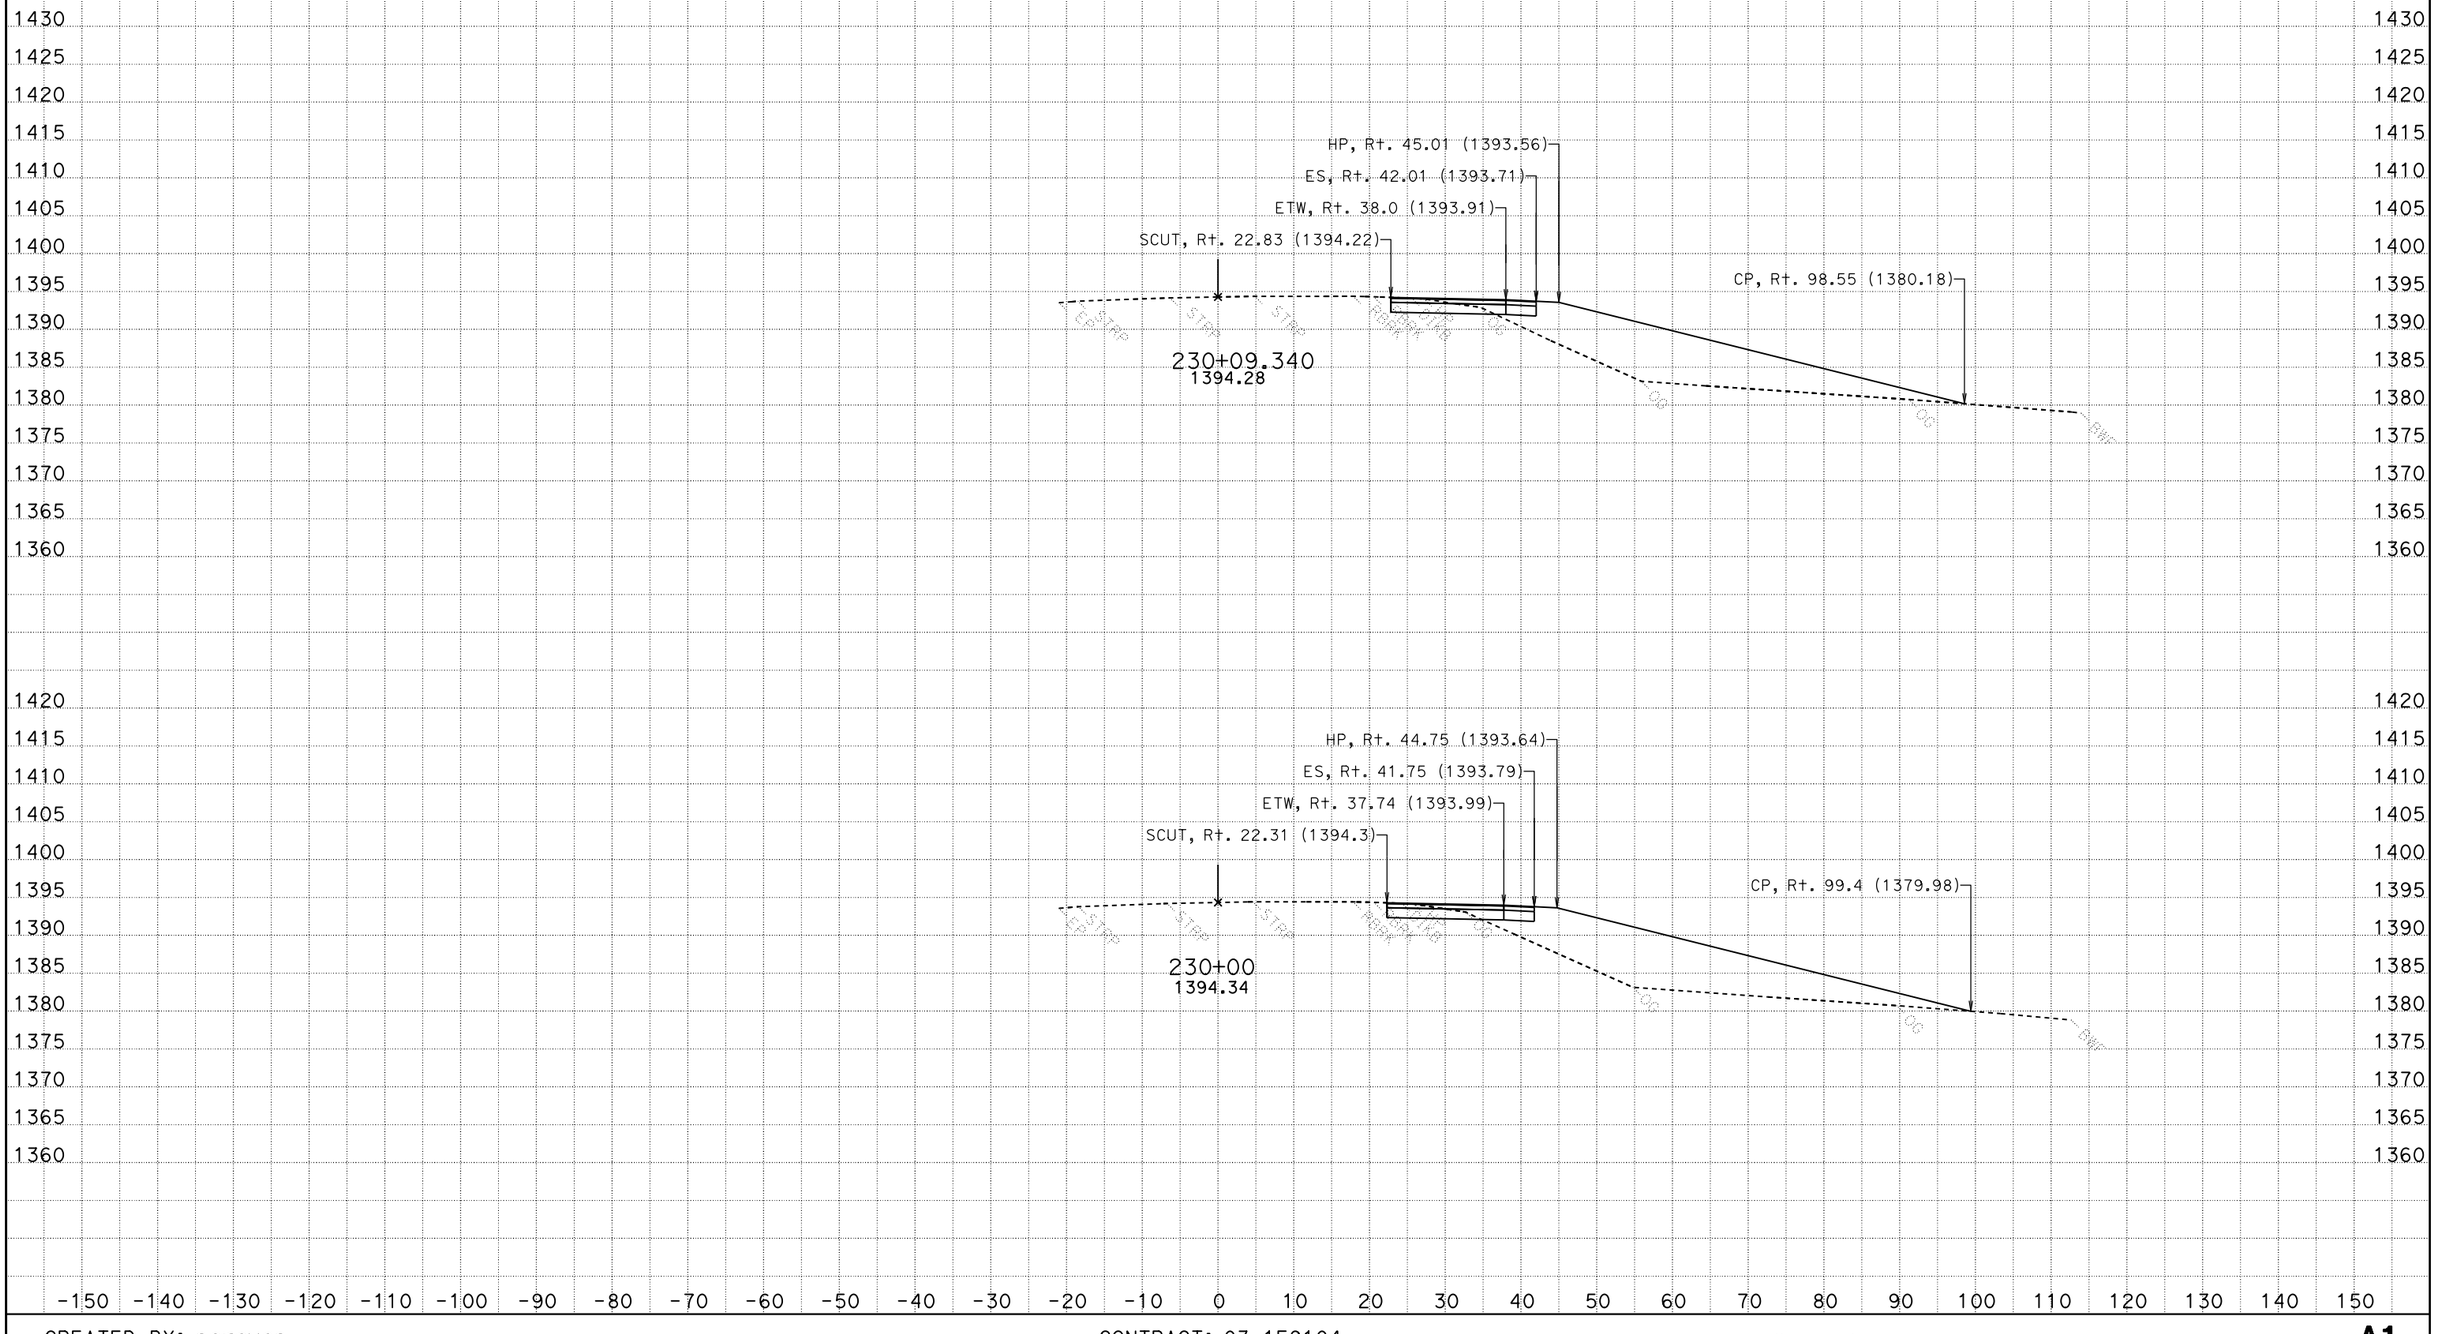

CREATED BY: narayan
DATE: 6/7/2013
KC Project: 1F910

CONTRACT: 03-1F9104
DIST/CO/RTE/PM: 03-Nev-49-PM 4.3/PM 4.8
File: P:\proj5**f910\design\Caice*F910\Design_Folder\A1\ear\a1design060713.ear

SCALE: 1" = 10' Horiz.
1" = 10' Vert.

All Dimensions are US Survey Feet

A1
CROSS SECTIONS
SHEET 9 OF 36

FOR EARTHWORK DEVELOPMENT ONLY

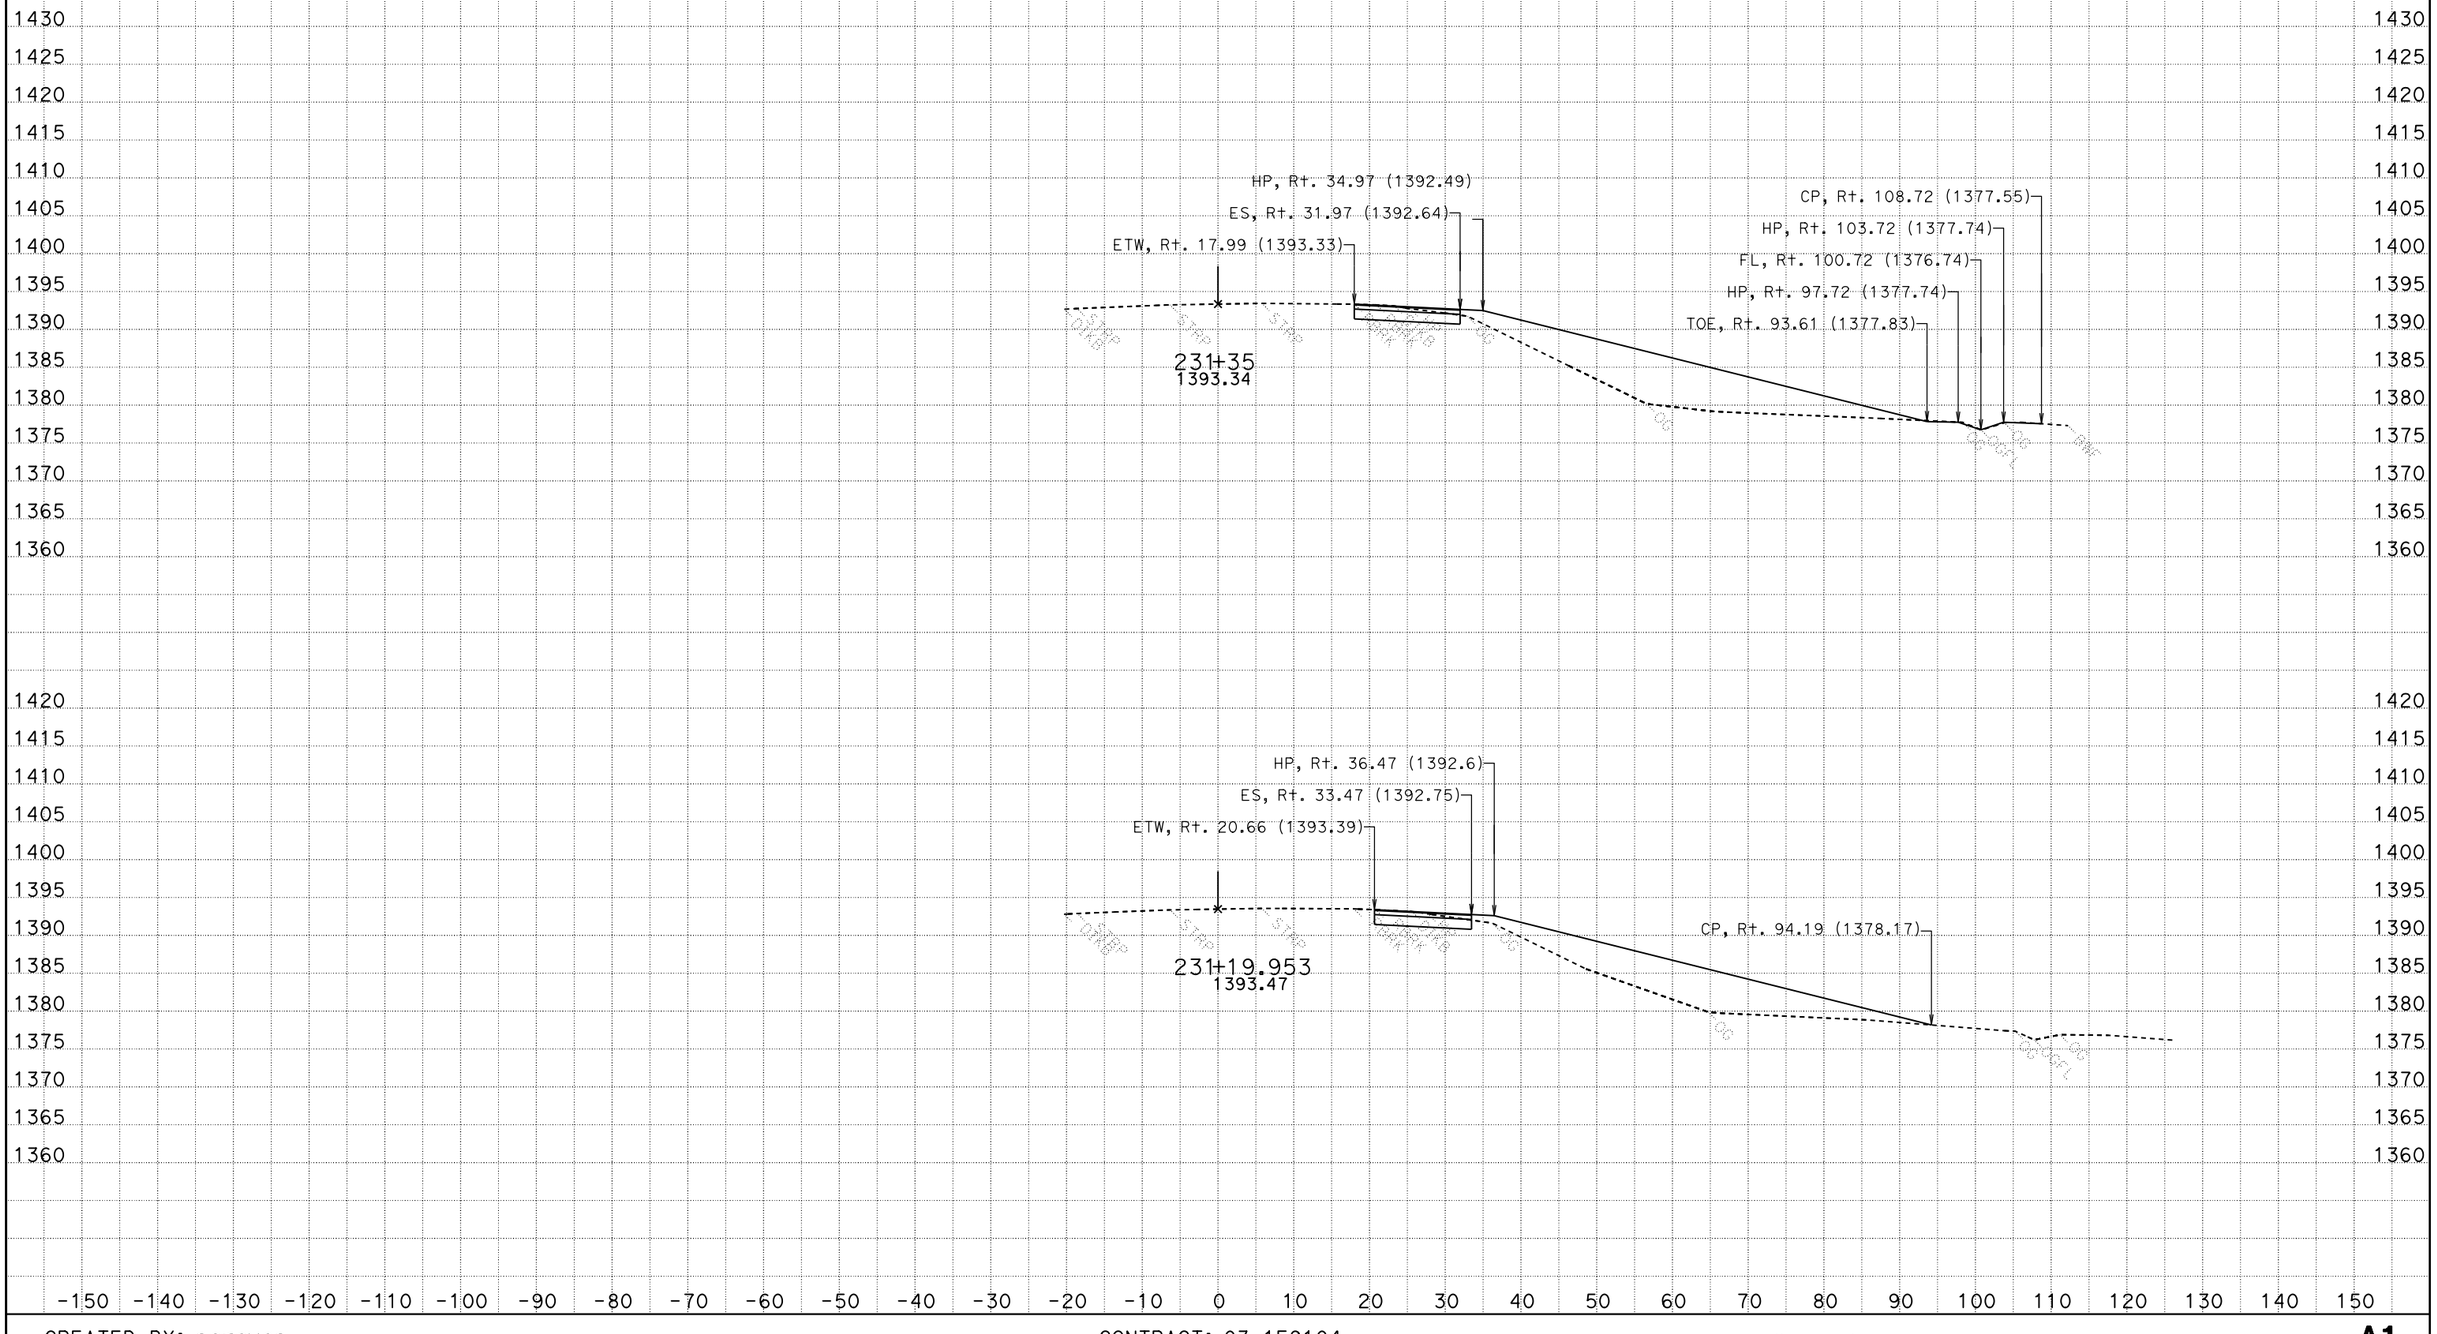

CREATED BY: narayan
DATE: 6/7/2013
KC Project: 1F910 File: P:\proj5**f910\design\Caice*F910\Design_Folder\A1\ear\a1design060713.ear

CONTRACT: 03-1F9104
DIST/CO/RTE/PM: 03-Nev-49-PM 4.3/PM 4.8

SCALE: 1" = 10' Horiz.
1" = 10' Vert.

All Dimensions are US Survey Feet

A1
CROSS SECTIONS
SHEET 10 OF 36

FOR EARTHWORK DEVELOPMENT ONLY

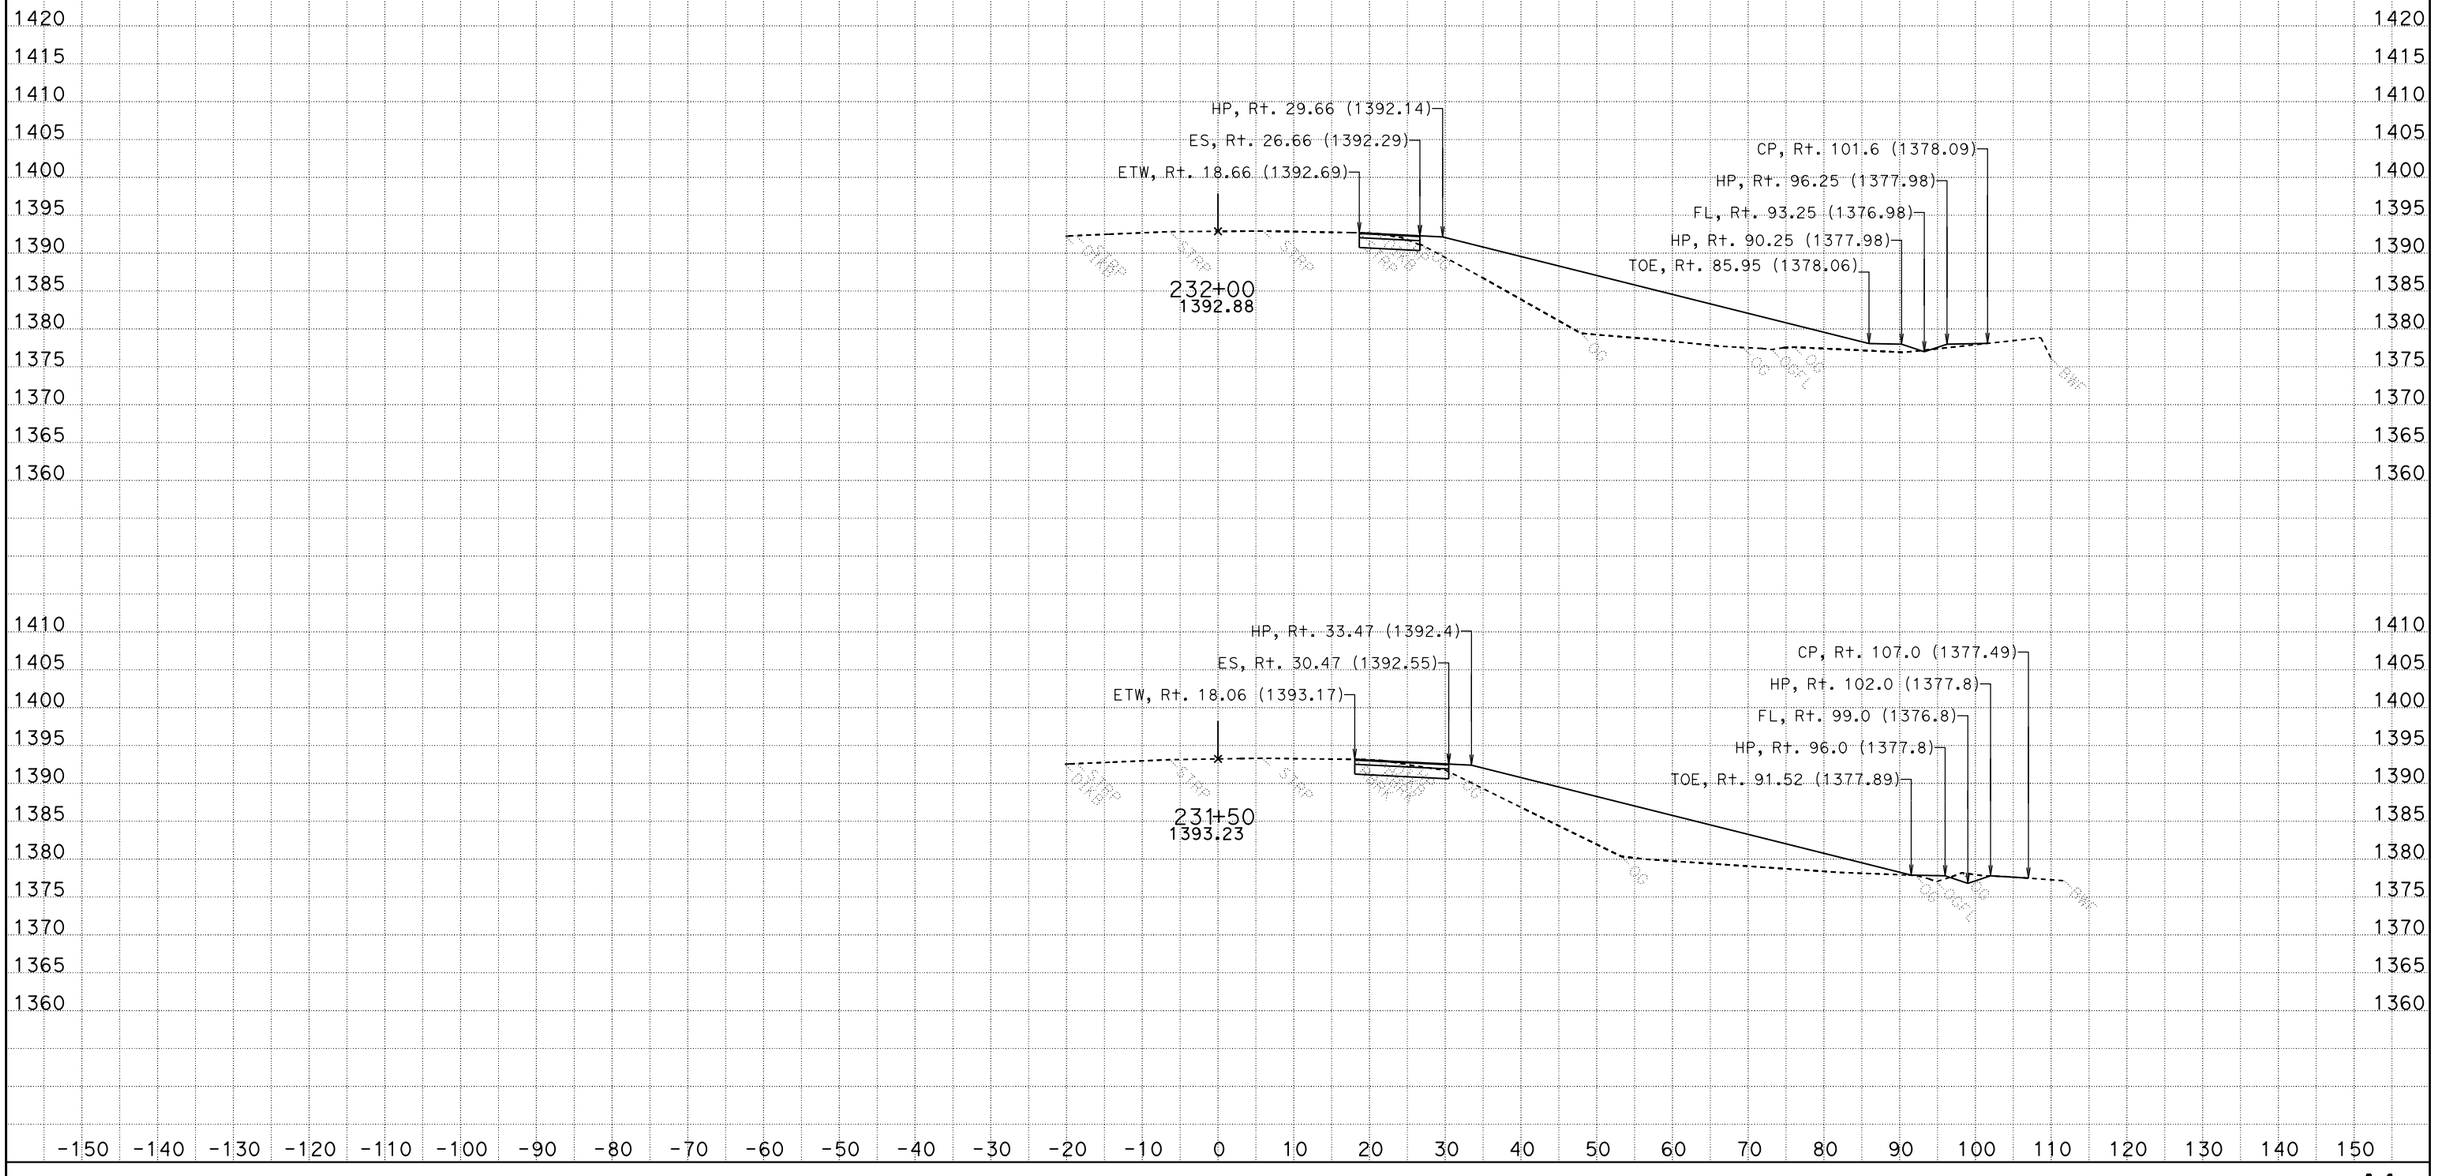

CREATED BY: narayan
DATE: 6/7/2013
KC Project: 1F910

CONTRACT: 03-1F9104
DIST/CO/RTE/PM: 03-Nev-49-PM 4.3/PM 4.8
File: P:\proj5**f910\design\Caice*F910\Design_Folder\A1\ear\a1design060713.ear

SCALE: 1" = 10' Horiz.
1" = 10' Vert.

All Dimensions are US Survey Feet

A1
CROSS SECTIONS
SHEET 11 OF 36

FOR EARTHWORK DEVELOPMENT ONLY

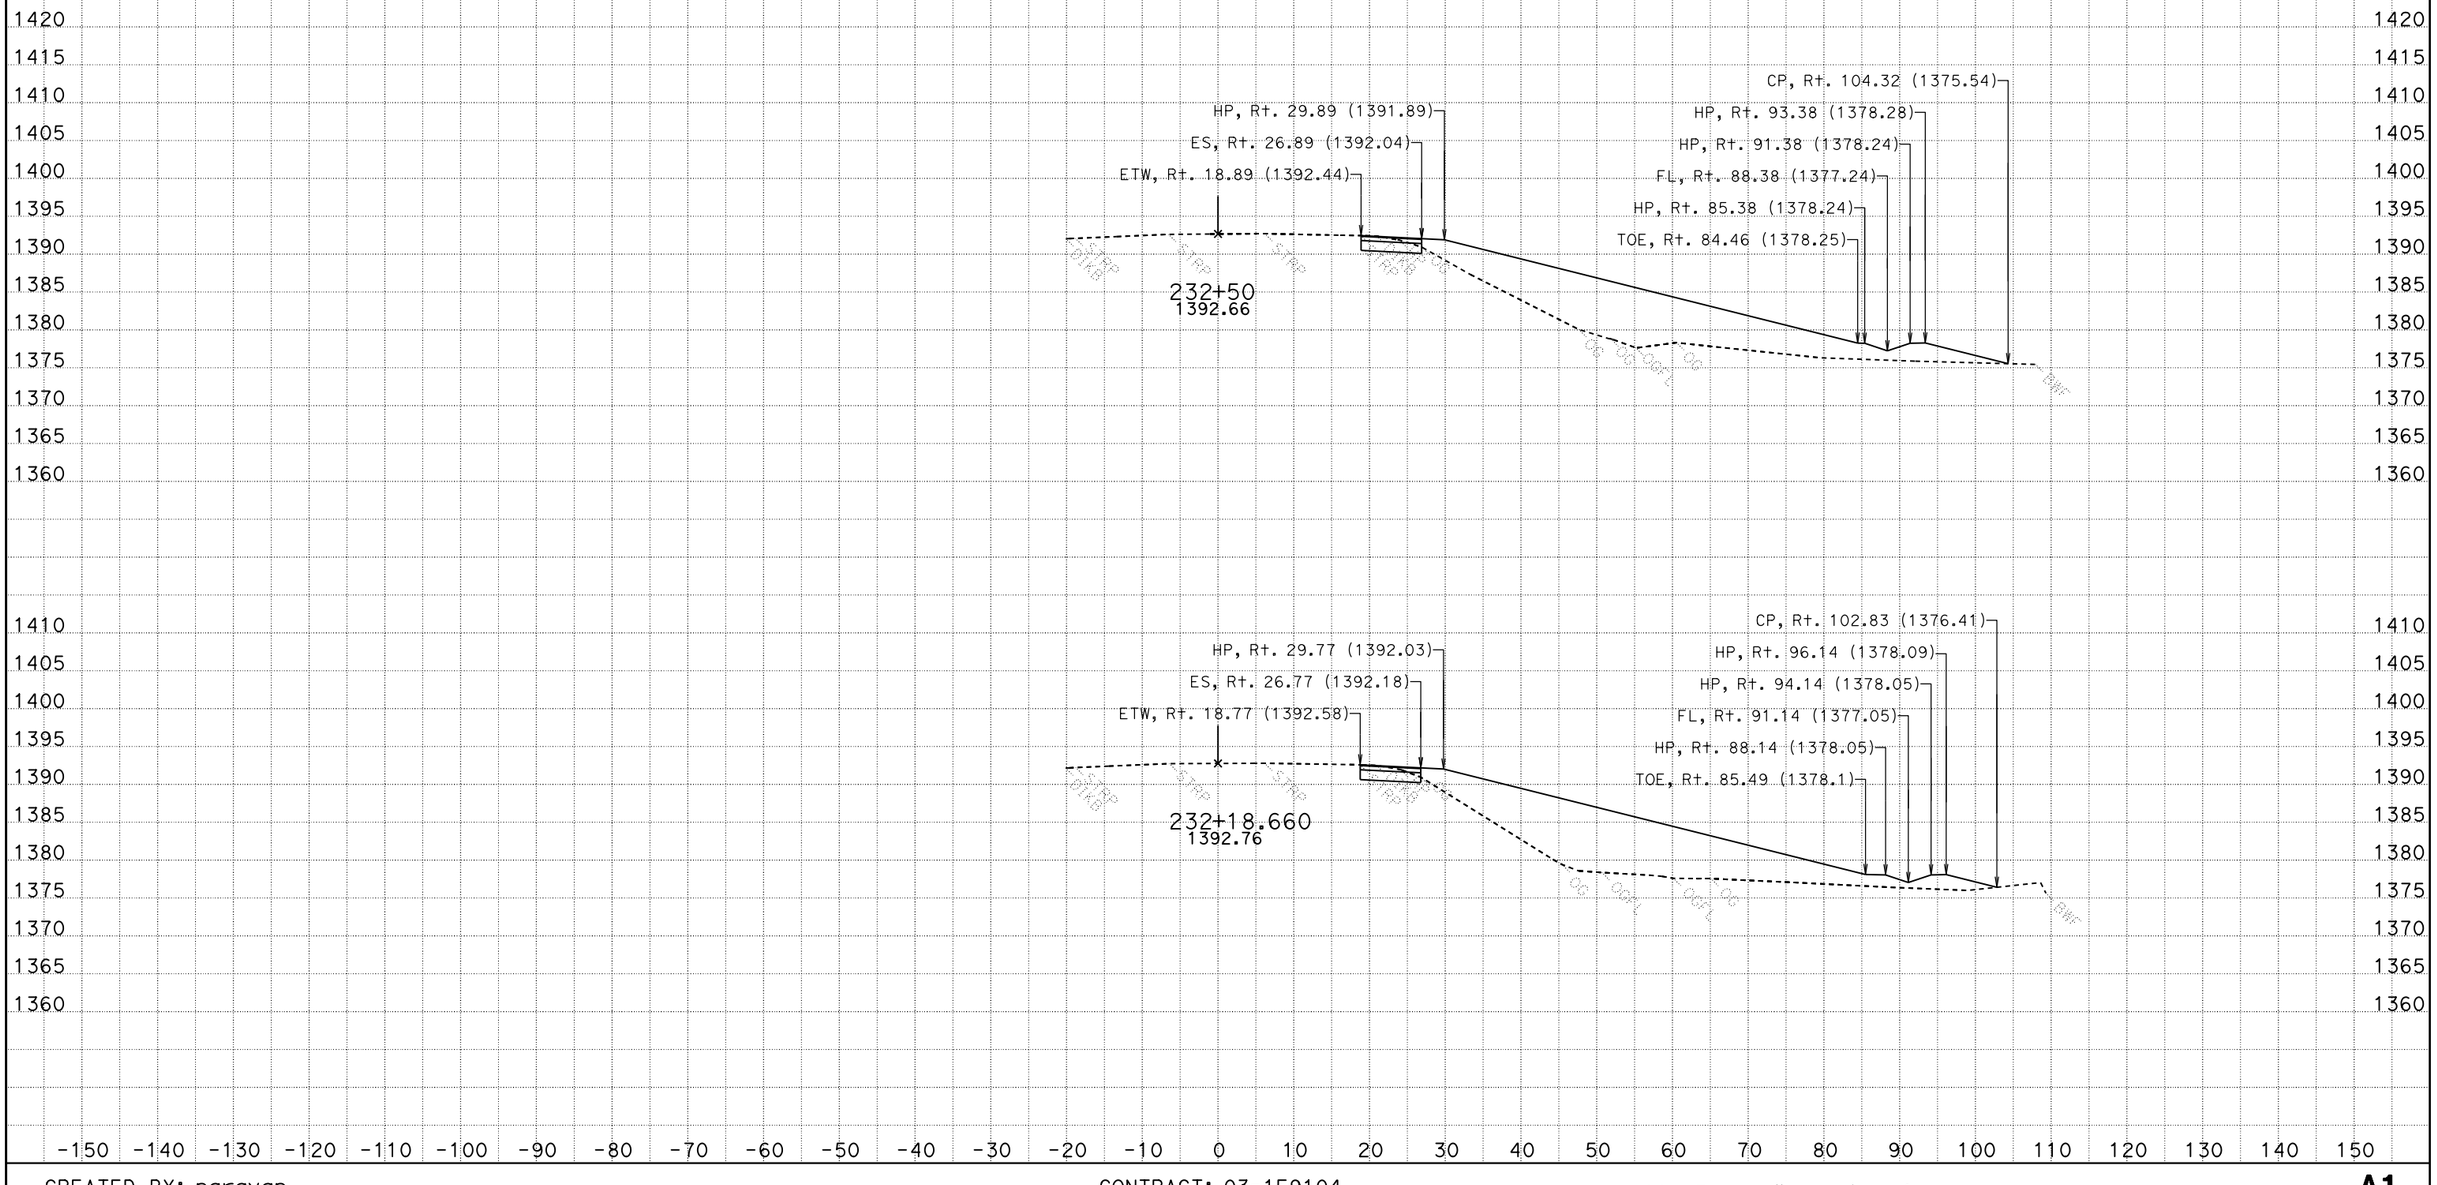

CREATED BY: narayan
DATE: 6/7/2013
KC Project: 1F910

CONTRACT: 03-1F9104
DIST/CO/RTE/PM: 03-Nev-49-PM 4.3/PM 4.8
File: P:\proj5**f910\design\Caice*F910\Design_Folder\A1\ear\a1design060713.ear

SCALE: 1" = 10' Horiz.
1" = 10' Vert.

All Dimensions are US Survey Feet

A1
CROSS SECTIONS
SHEET 12 OF 36

FOR EARTHWORK DEVELOPMENT ONLY

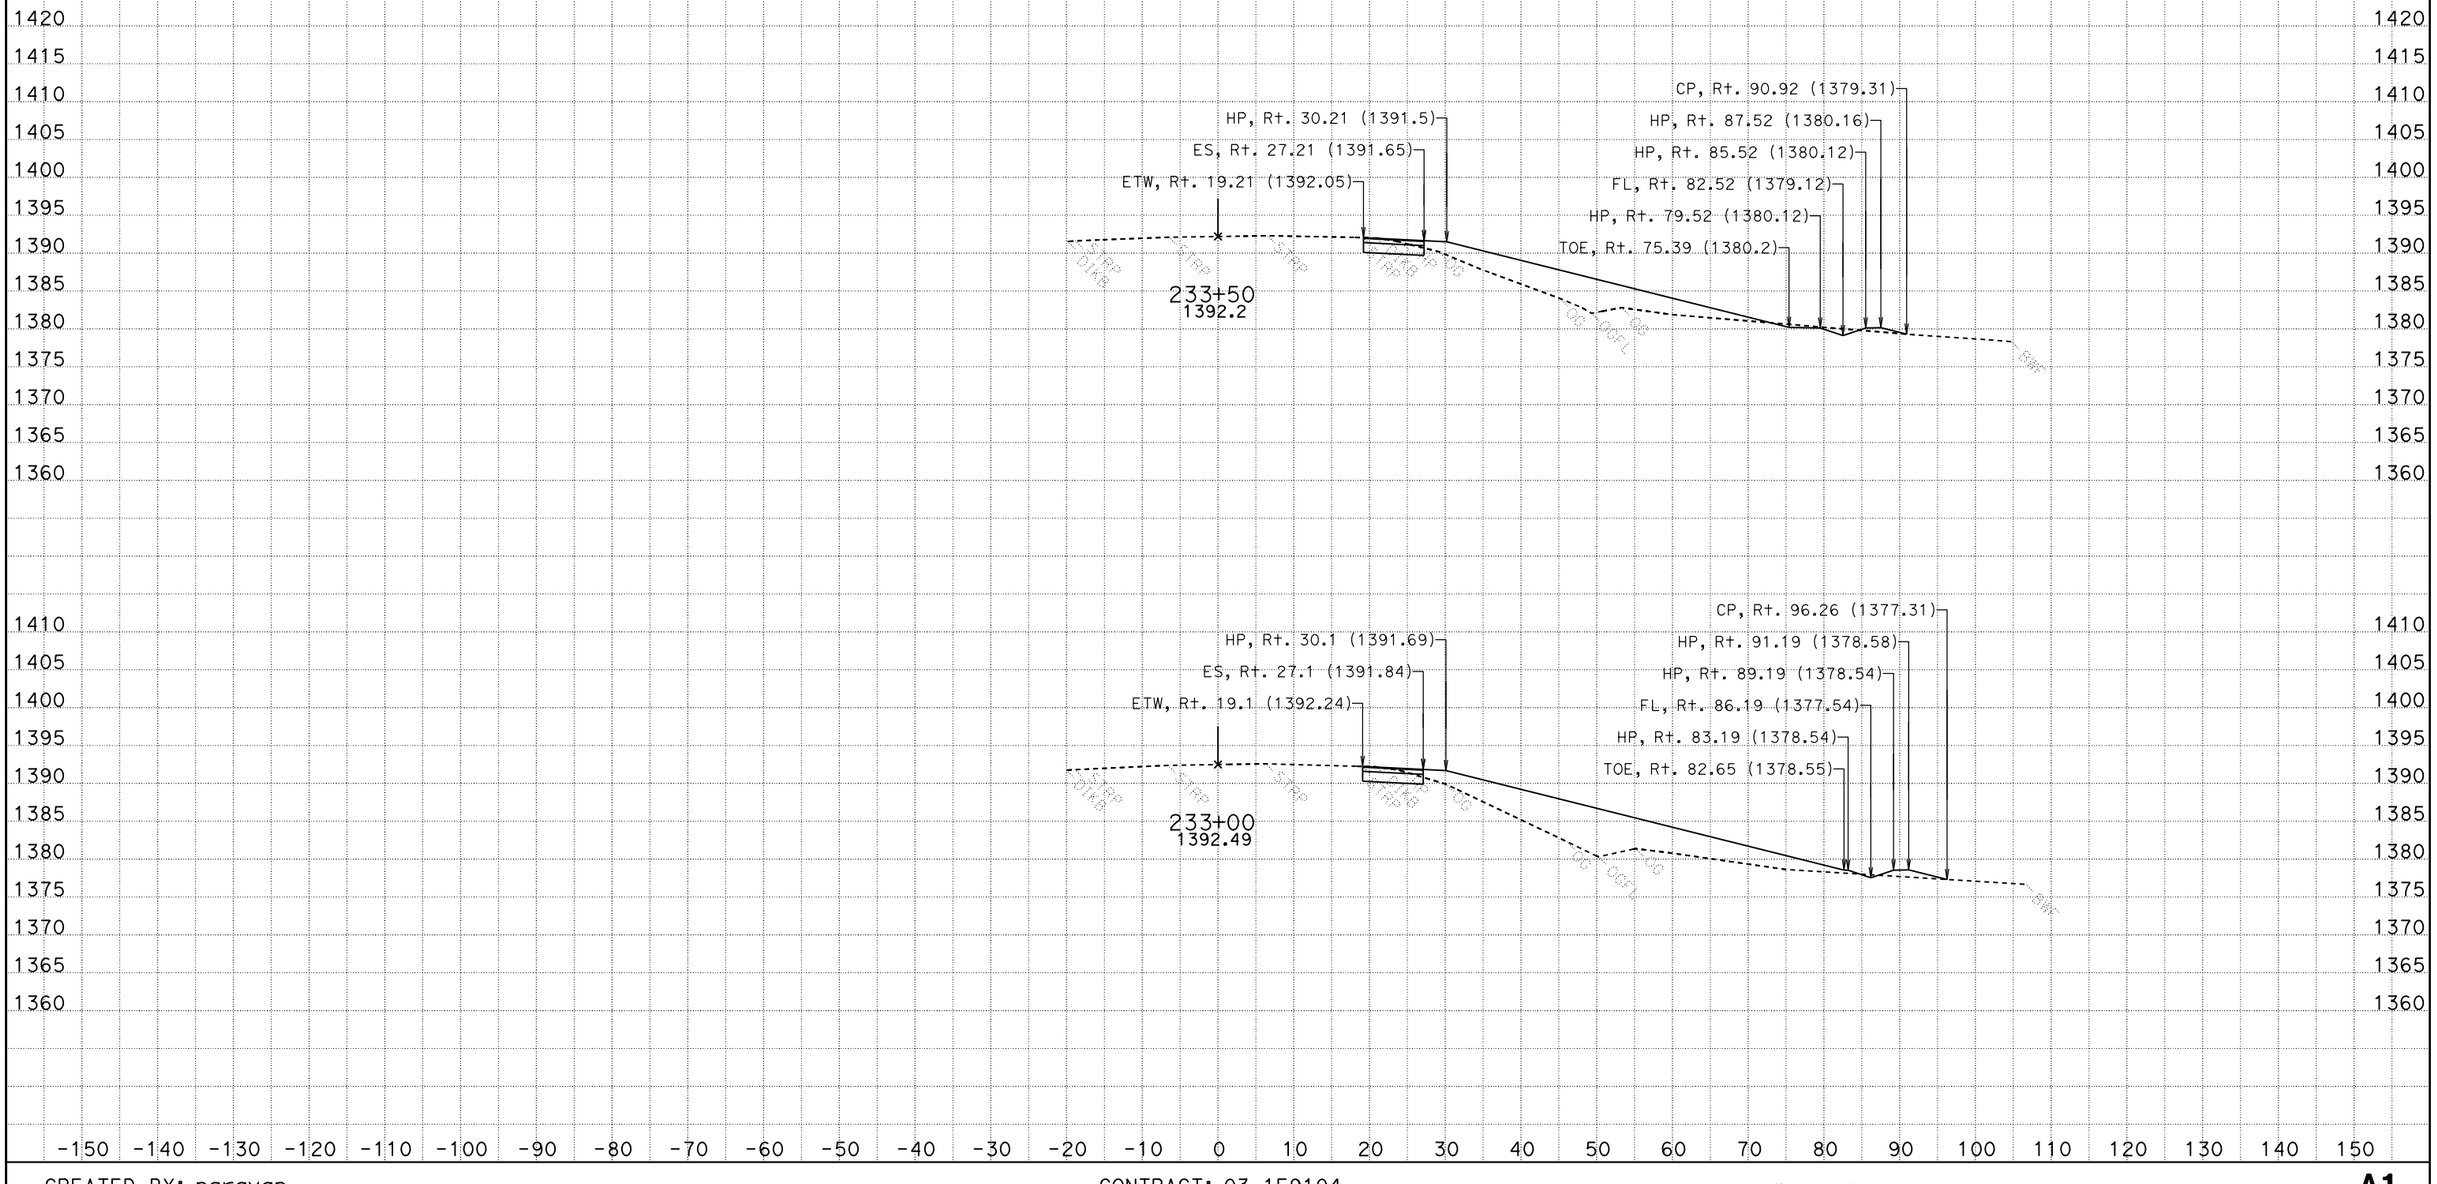

CREATED BY: narayan
DATE: 6/7/2013
KC Project: 1F910

CONTRACT: 03-1F9104
DIST/CO/RTE/PM: 03-Nev-49-PM 4.3/PM 4.8
File: P:\proj5**f910\design\Caice*F910\Design_Folder\A1\ear\a1design060713.ear

SCALE: 1" = 10' Horiz.
1" = 10' Vert.

All Dimensions are US Survey Feet

A1
CROSS SECTIONS
SHEET 13 OF 36

FOR EARTHWORK DEVELOPMENT ONLY

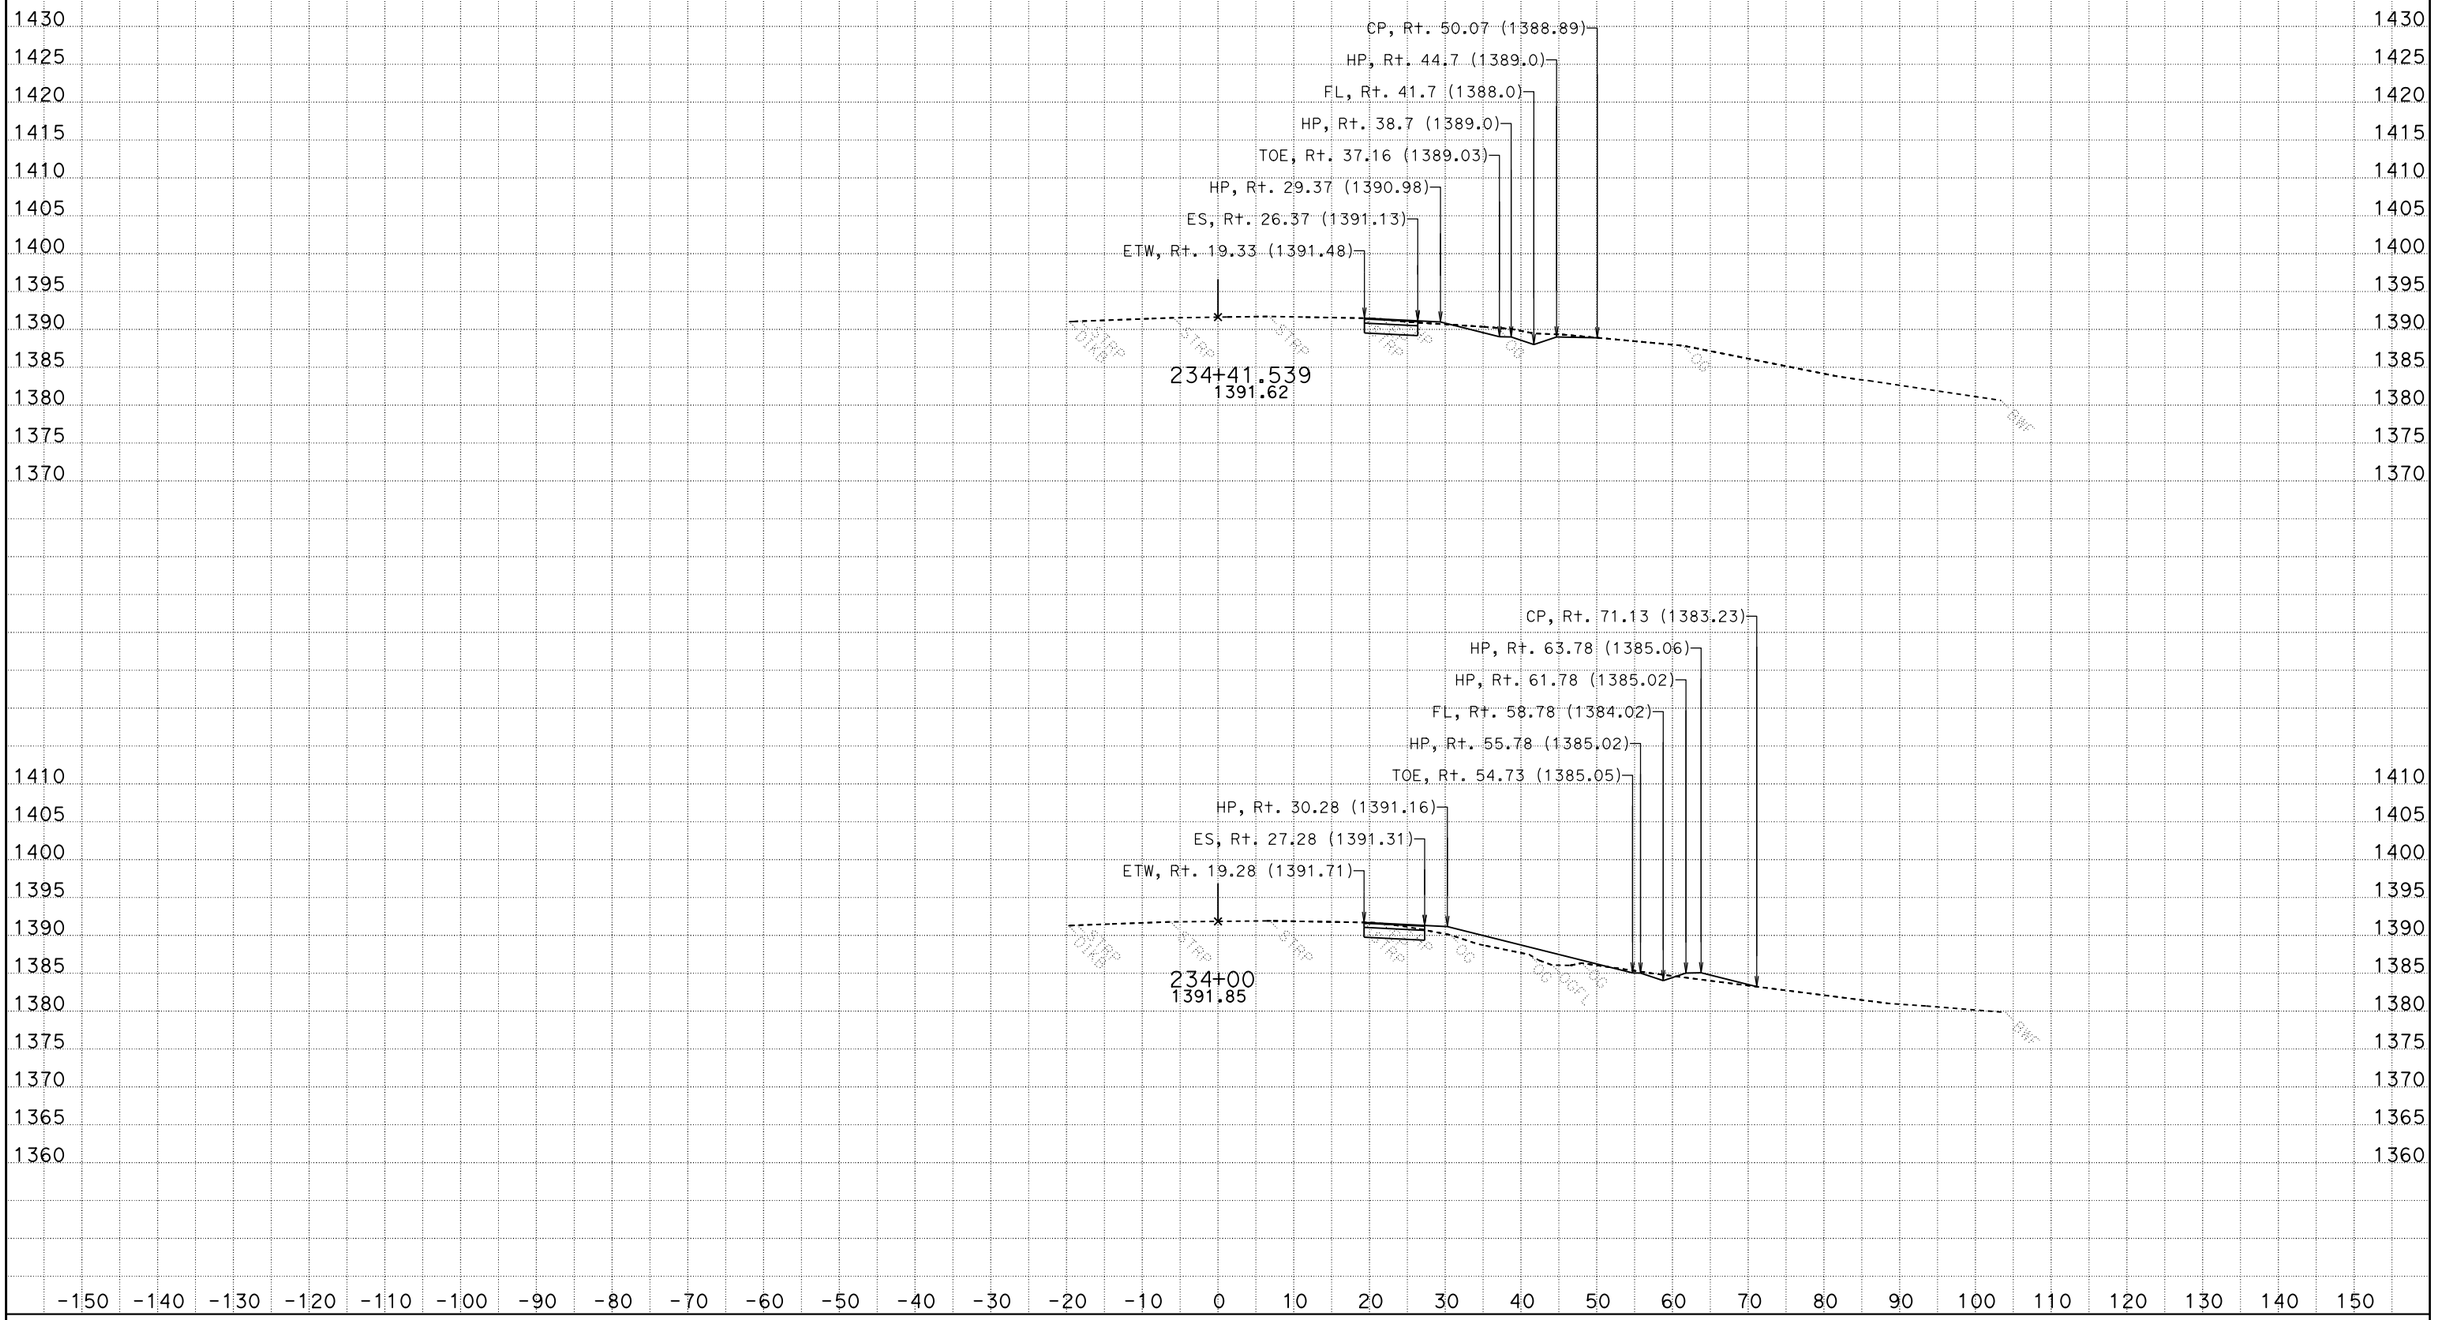

CREATED BY: narayan
DATE: 6/7/2013
KC Project: 1F910 File: P:\proj5**f910\design\Caice*F910\Design_Folder\A1\ear\a1design060713.ear

CONTRACT: 03-1F9104
DIST/CO/RTE/PM: 03-Nev-49-PM 4.3/PM 4.8

SCALE: 1" = 10' Horiz.
1" = 10' Vert.

All Dimensions are US Survey Feet

A1
CROSS SECTIONS
SHEET 14 OF 36

FOR EARTHWORK DEVELOPMENT ONLY

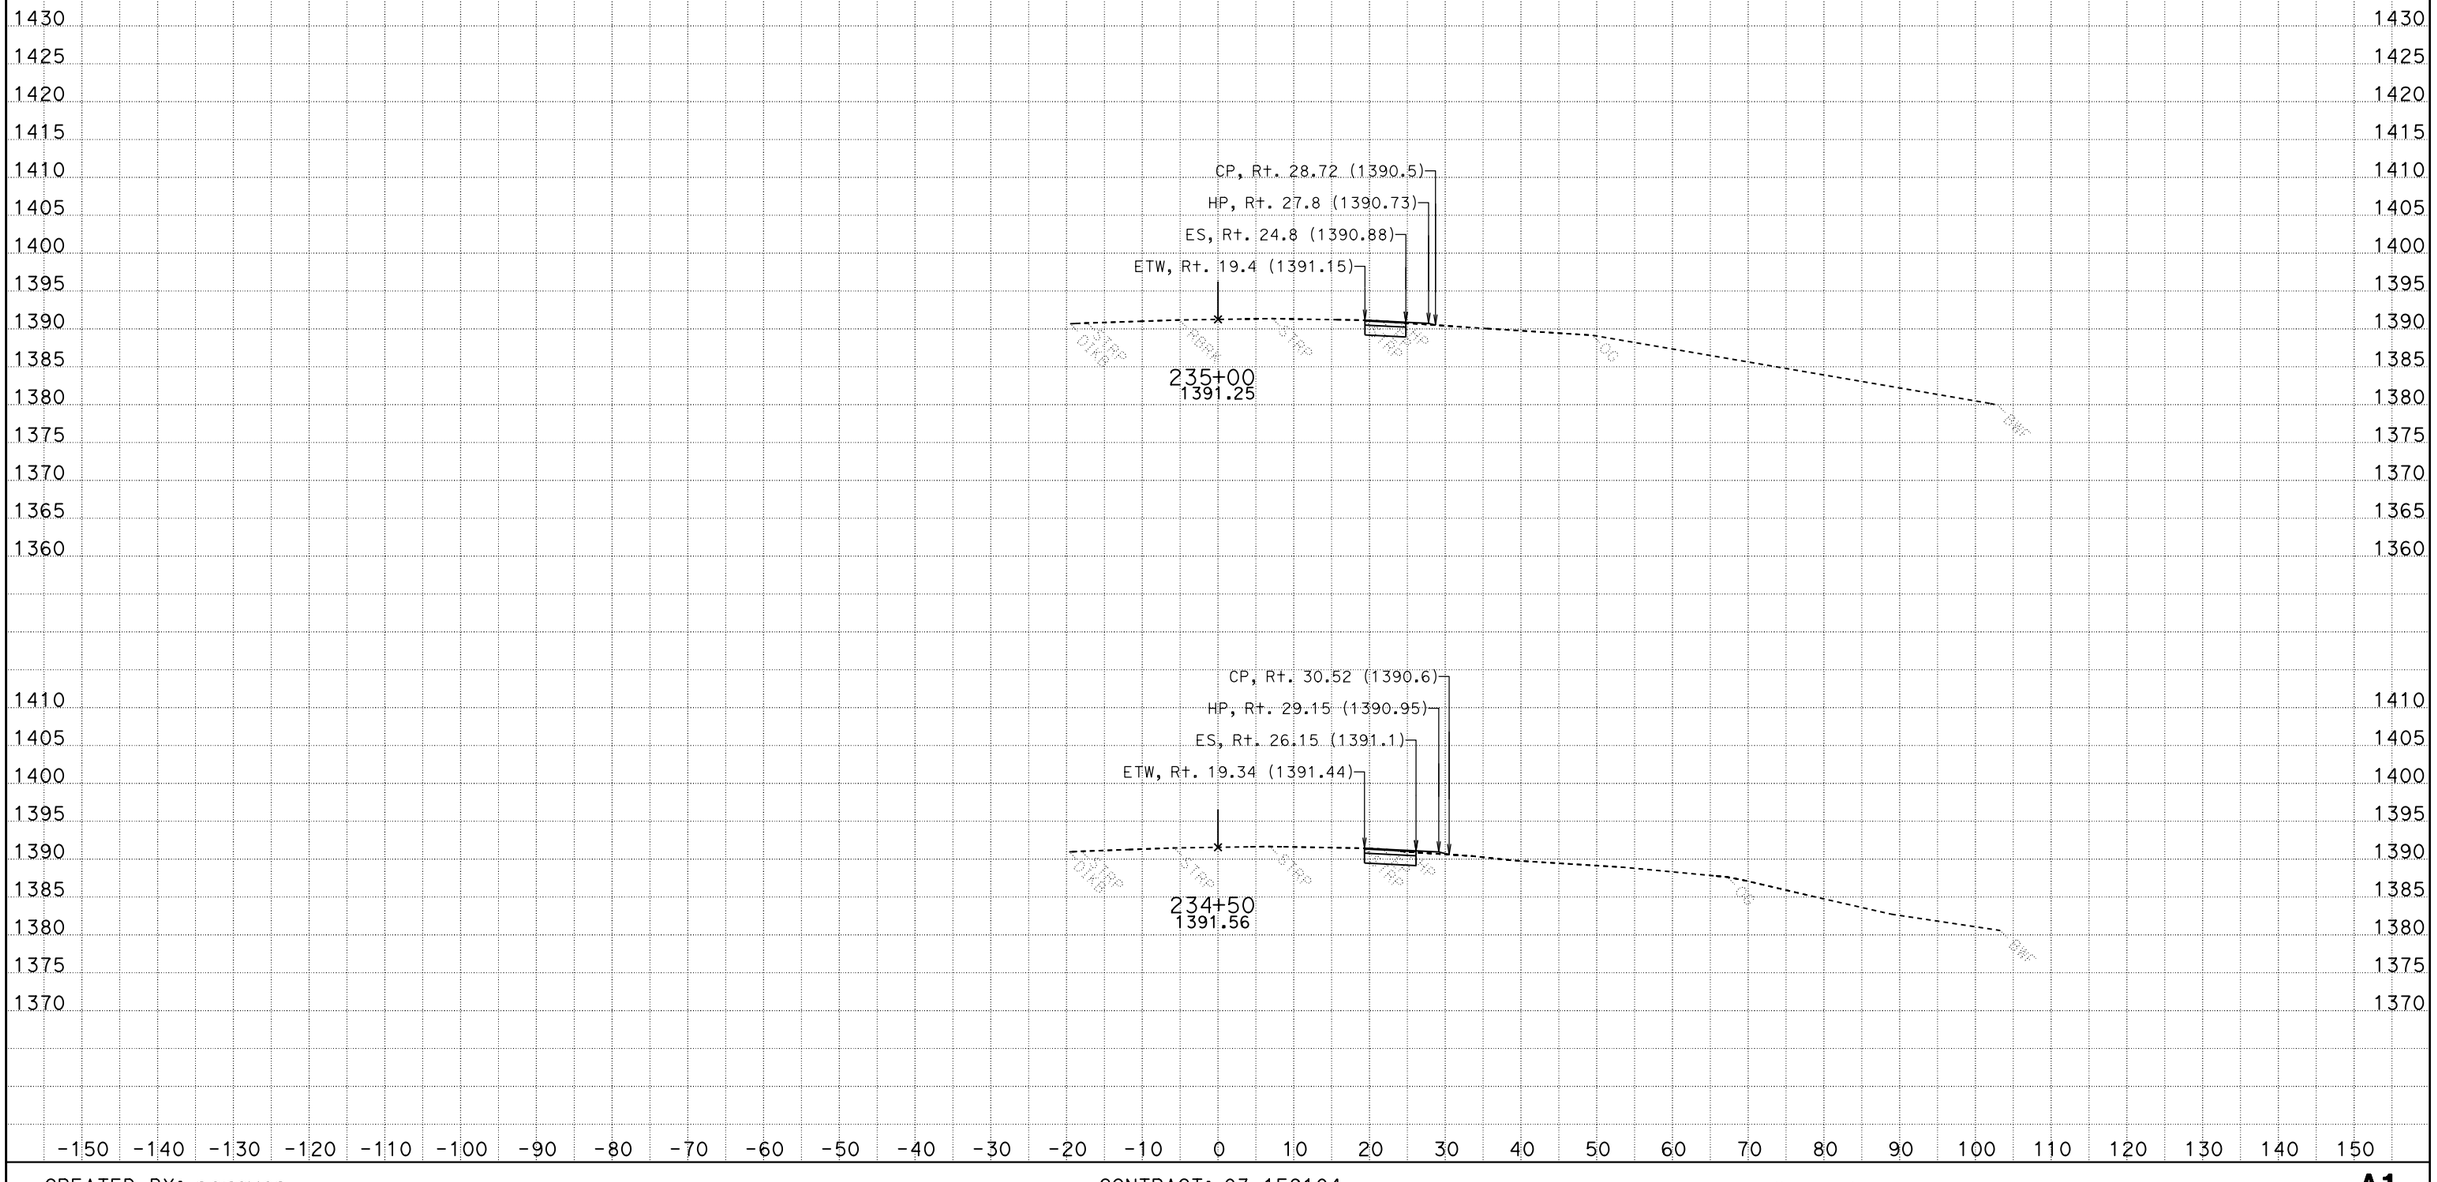

CREATED BY: narayan
DATE: 6/7/2013
KC Project: 1F910

CONTRACT: 03-1F9104
DIST/CO/RTE/PM: 03-Nev-49-PM 4.3/PM 4.8
File: P:\proj5**f910\design\Caice*F910\Design_Folder\A1\ear\a1design060713.ear

SCALE: 1" = 10' Horiz.
1" = 10' Vert.

All Dimensions are US Survey Feet

A1
CROSS SECTIONS
SHEET 15 OF 36

FOR EARTHWORK DEVELOPMENT ONLY

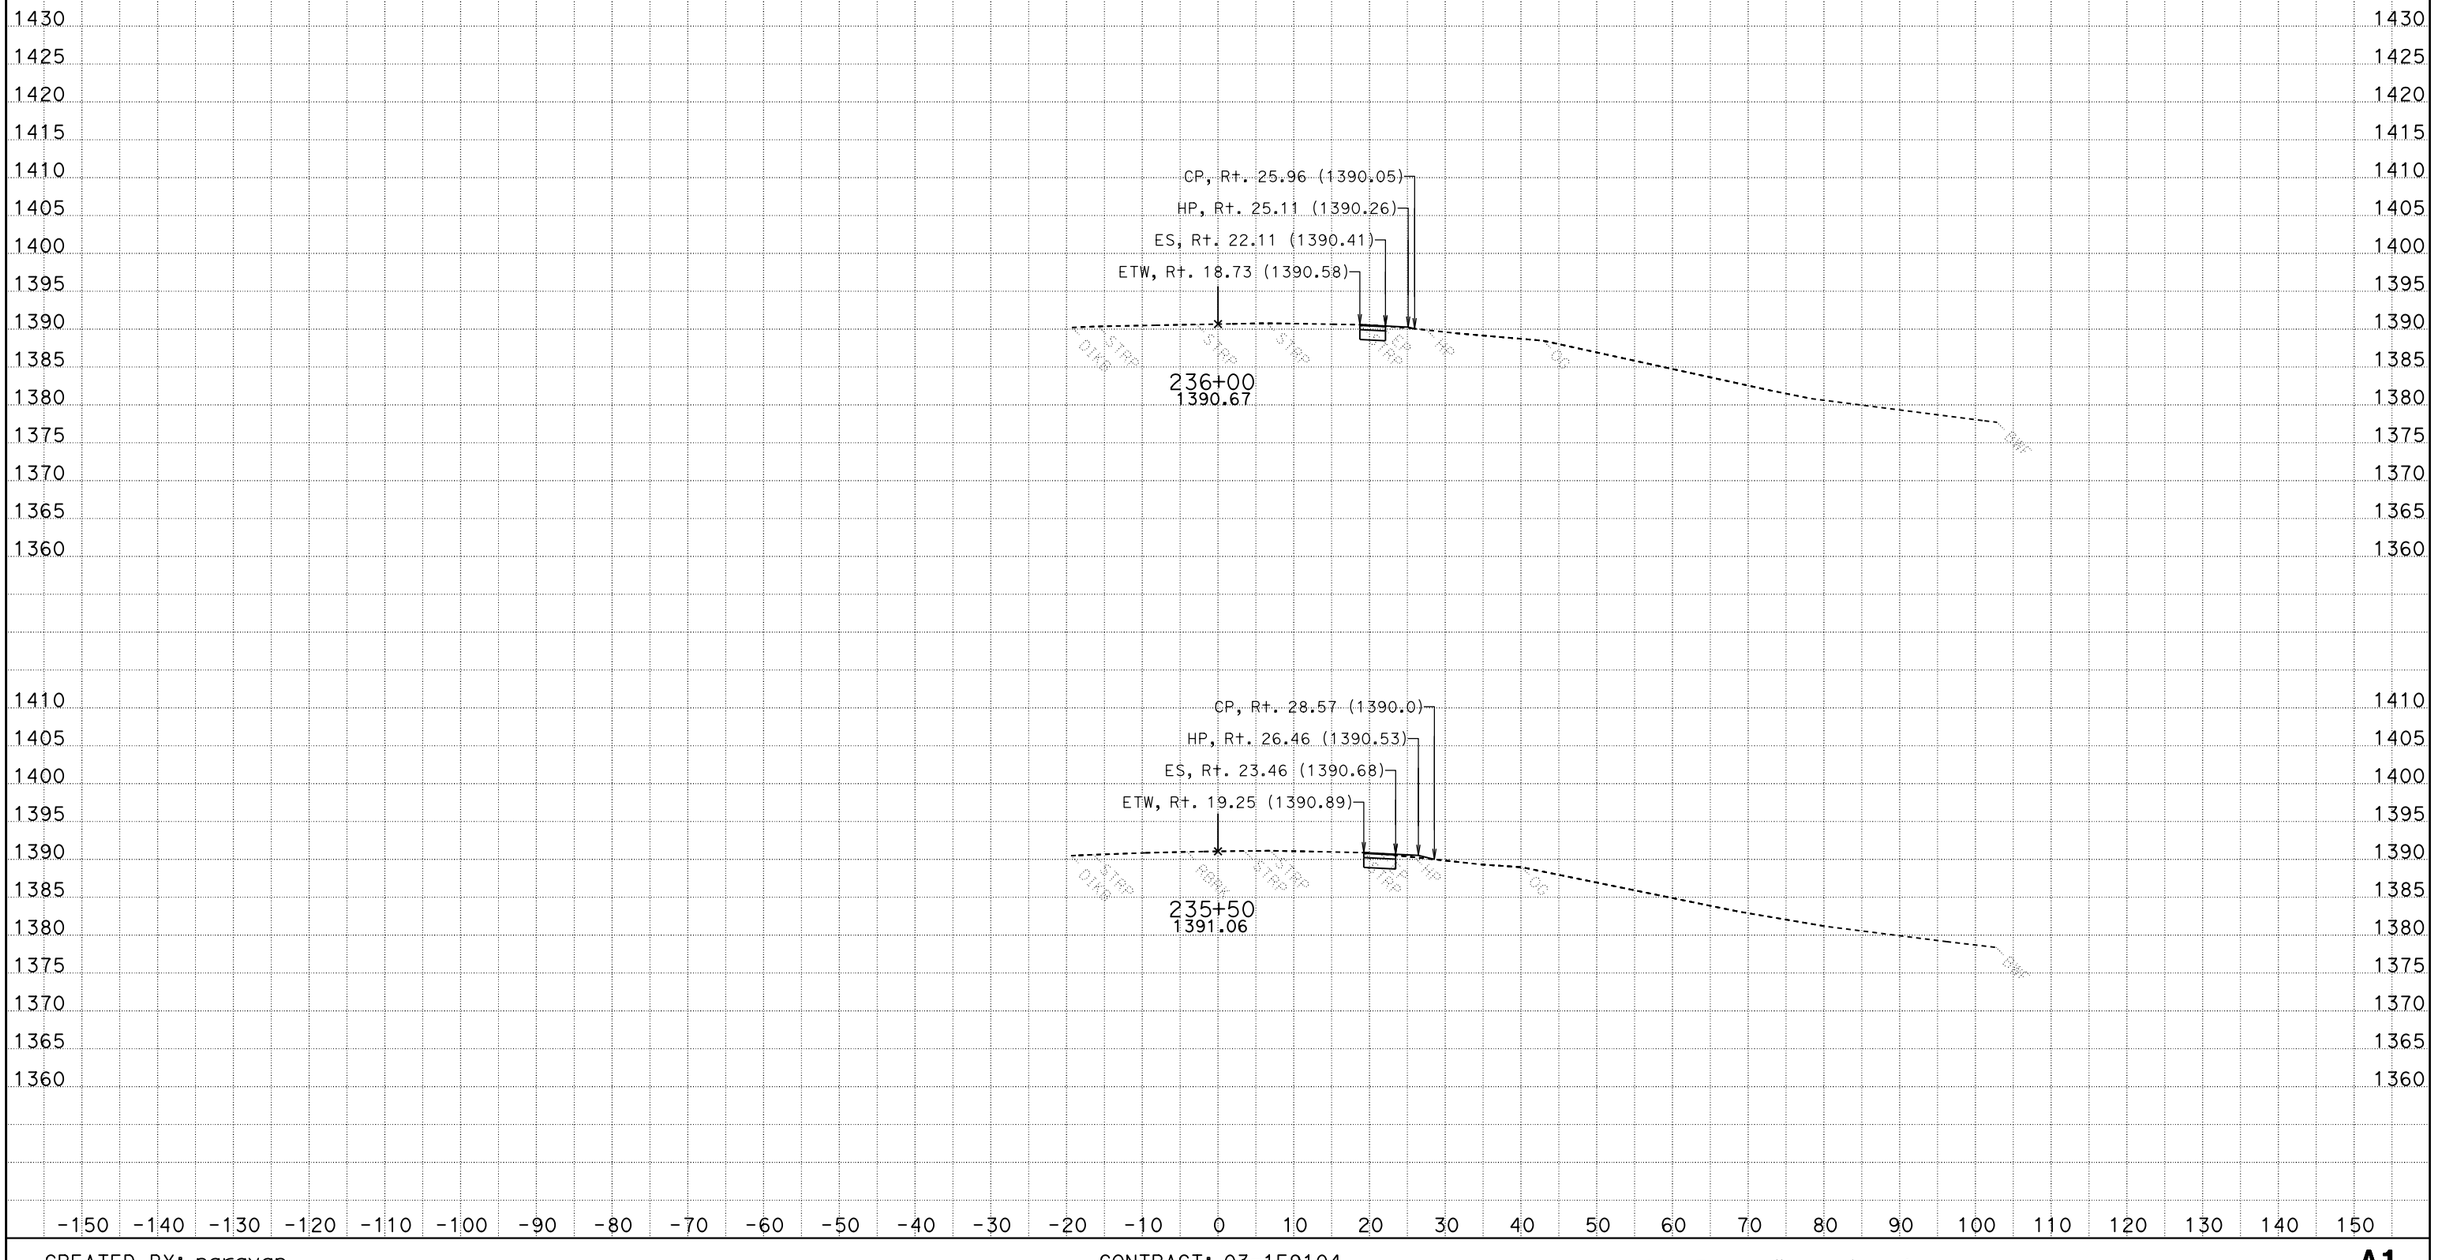

CREATED BY: narayan
DATE: 6/7/2013
KC Project: 1F910

CONTRACT: 03-1F9104
DIST/CO/RTE/PM: 03-Nev-49-PM 4.3/PM 4.8
File: P:\proj5**f910\design\Caice*F910\Design_Folder\A1\ear\a1design060713.ear

SCALE: 1" = 10' Horiz.
1" = 10' Vert.

All Dimensions are US Survey Feet

A1
CROSS SECTIONS
SHEET 16 OF 36

FOR EARTHWORK DEVELOPMENT ONLY

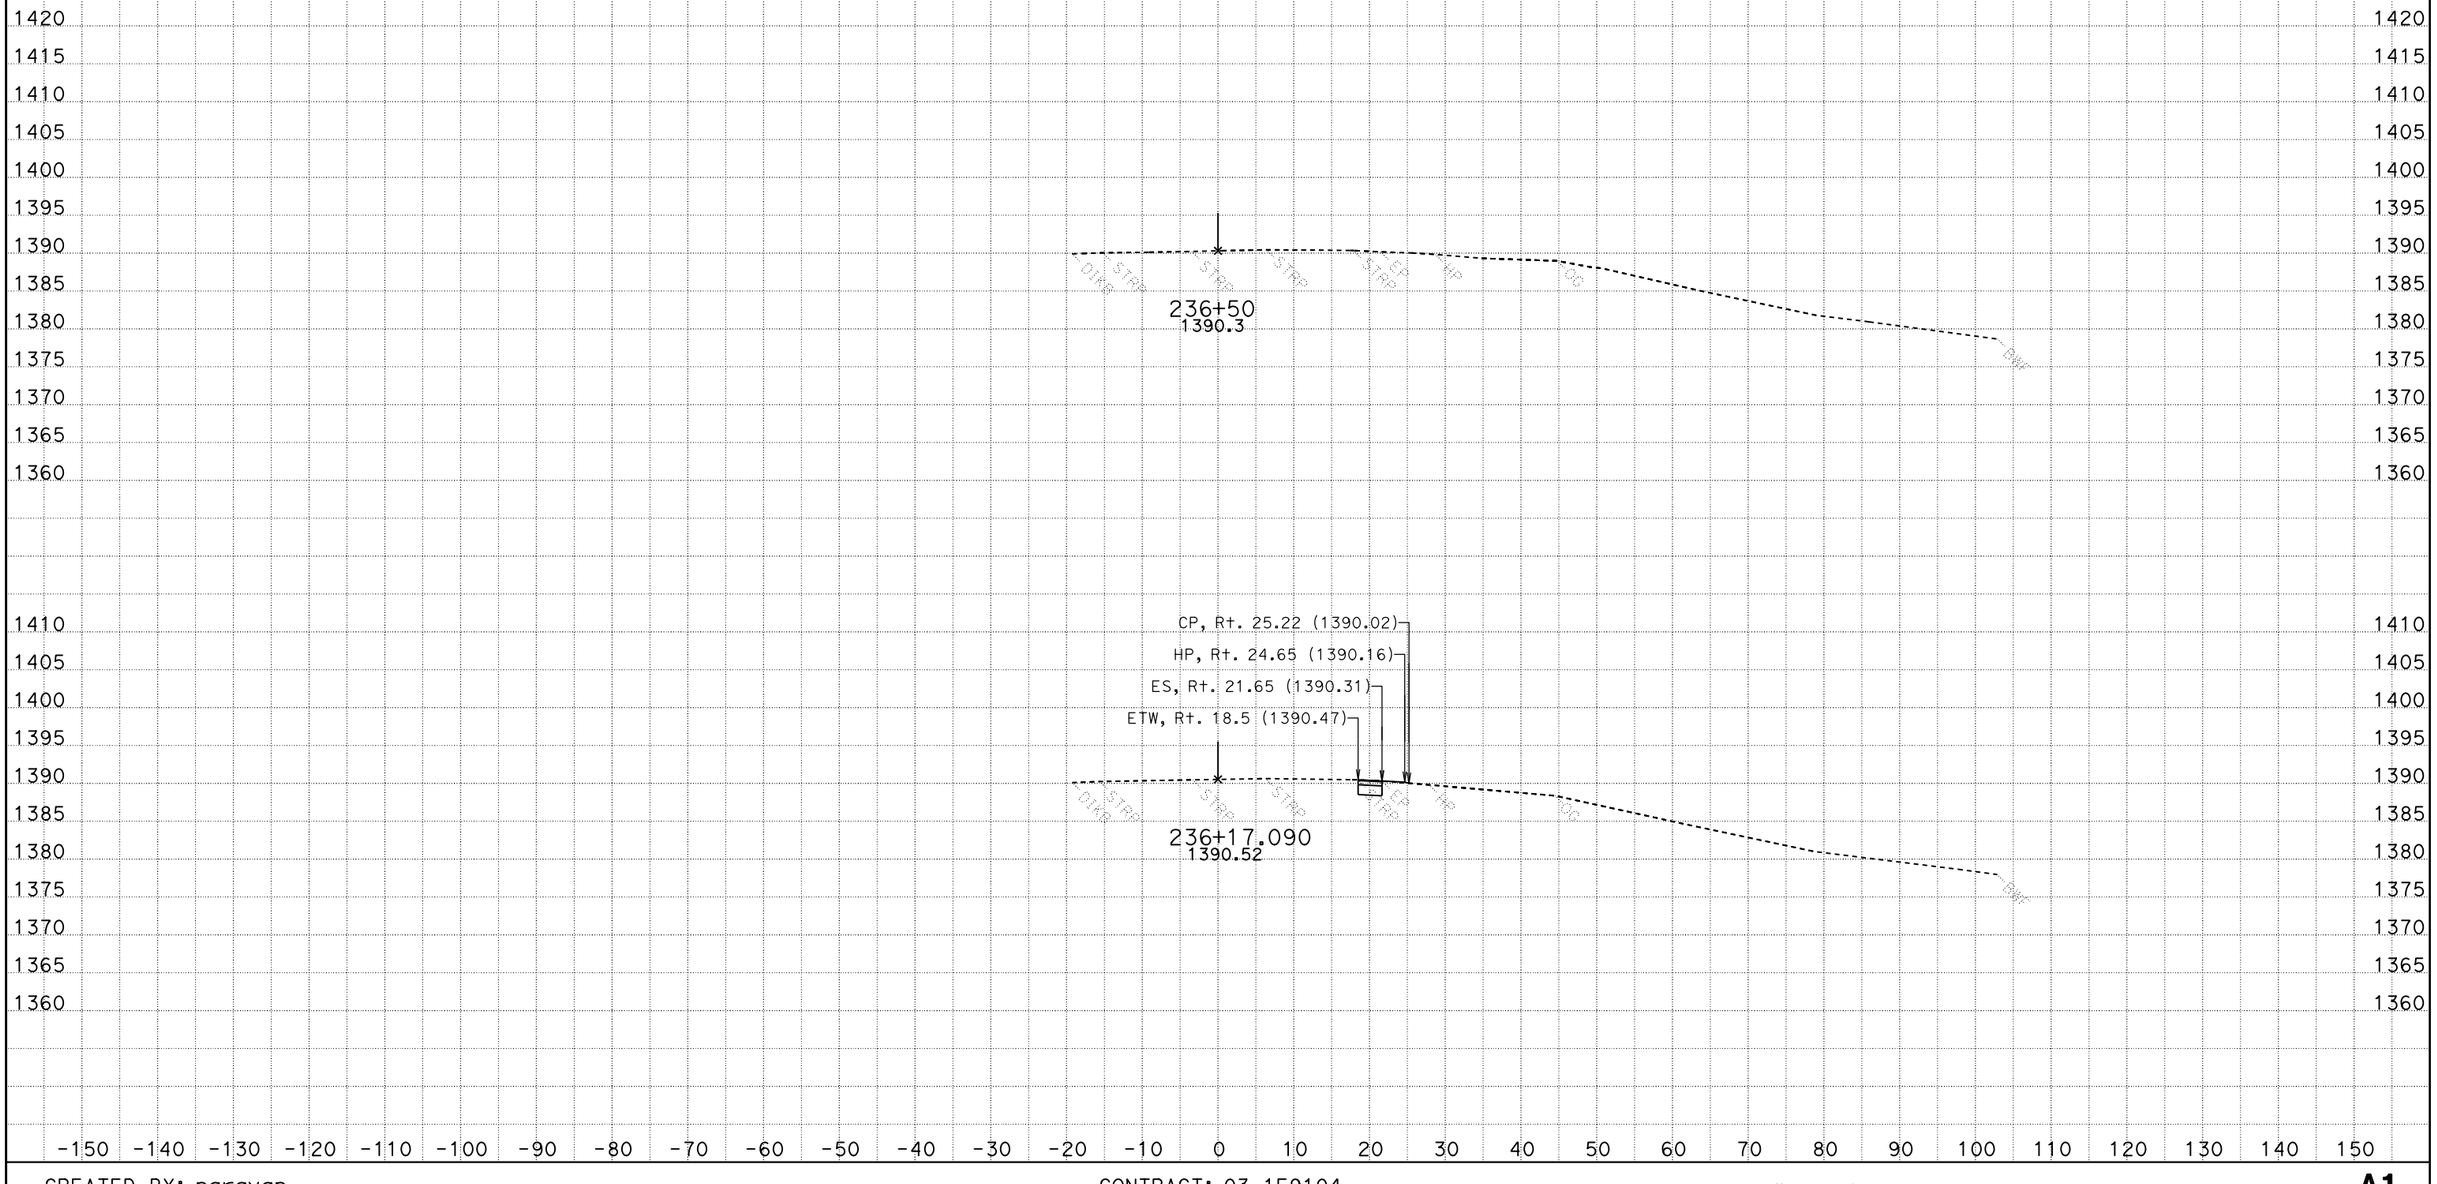

CREATED BY: narayan
DATE: 6/7/2013
KC Project: 1F910

CONTRACT: 03-1F9104
DIST/CO/RTE/PM: 03-Nev-49-PM 4.3/PM 4.8
File: P:\proj5**f910\design\Caice*F910\Design_Folder\A1\ear\a1design060713.ear

SCALE: 1" = 10' Horiz.
1" = 10' Vert.

All Dimensions are US Survey Feet

A1
CROSS SECTIONS
SHEET 17 OF 36

FOR EARTHWORK DEVELOPMENT ONLY

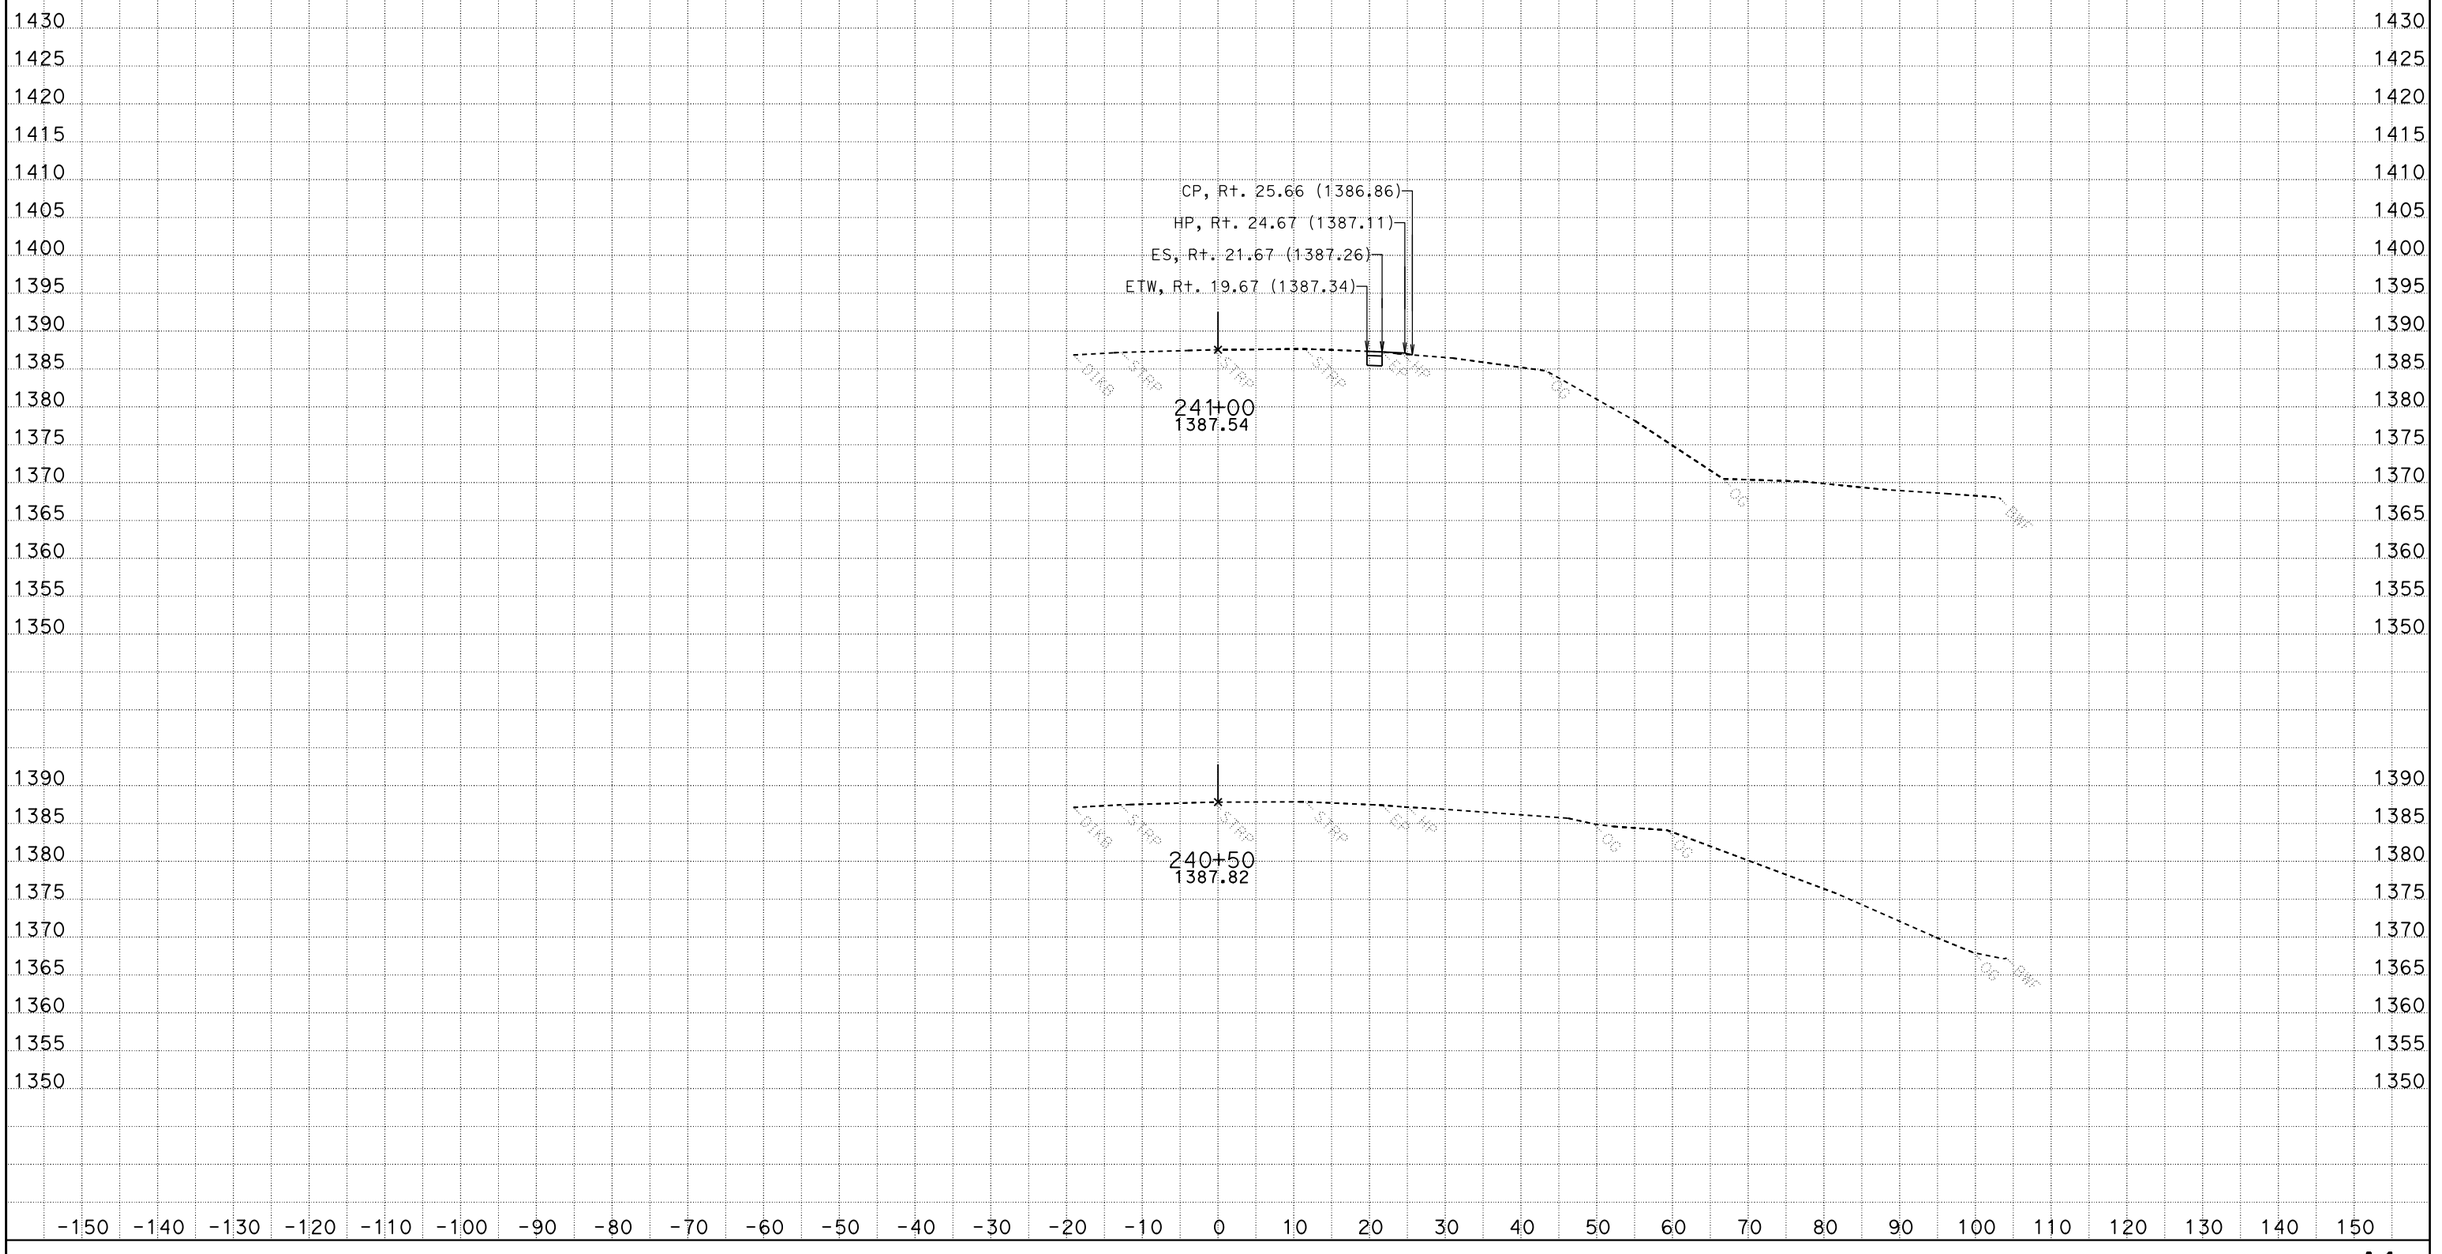

CREATED BY: narayan
DATE: 6/7/2013
KC Project: 1F910

File: P:\proj5**f910\design\Caice*F910\Design_Folder\A1\ear\a1design060713.ear

CONTRACT: 03-1F9104
DIST/CO/RTE/PM: 03-Nev-49-PM 4.3/PM 4.8

SCALE: 1" = 10' Horiz.
1" = 10' Vert.

All Dimensions are US Survey Feet

A1
CROSS SECTIONS
SHEET 18 OF 36

FOR EARTHWORK DEVELOPMENT ONLY

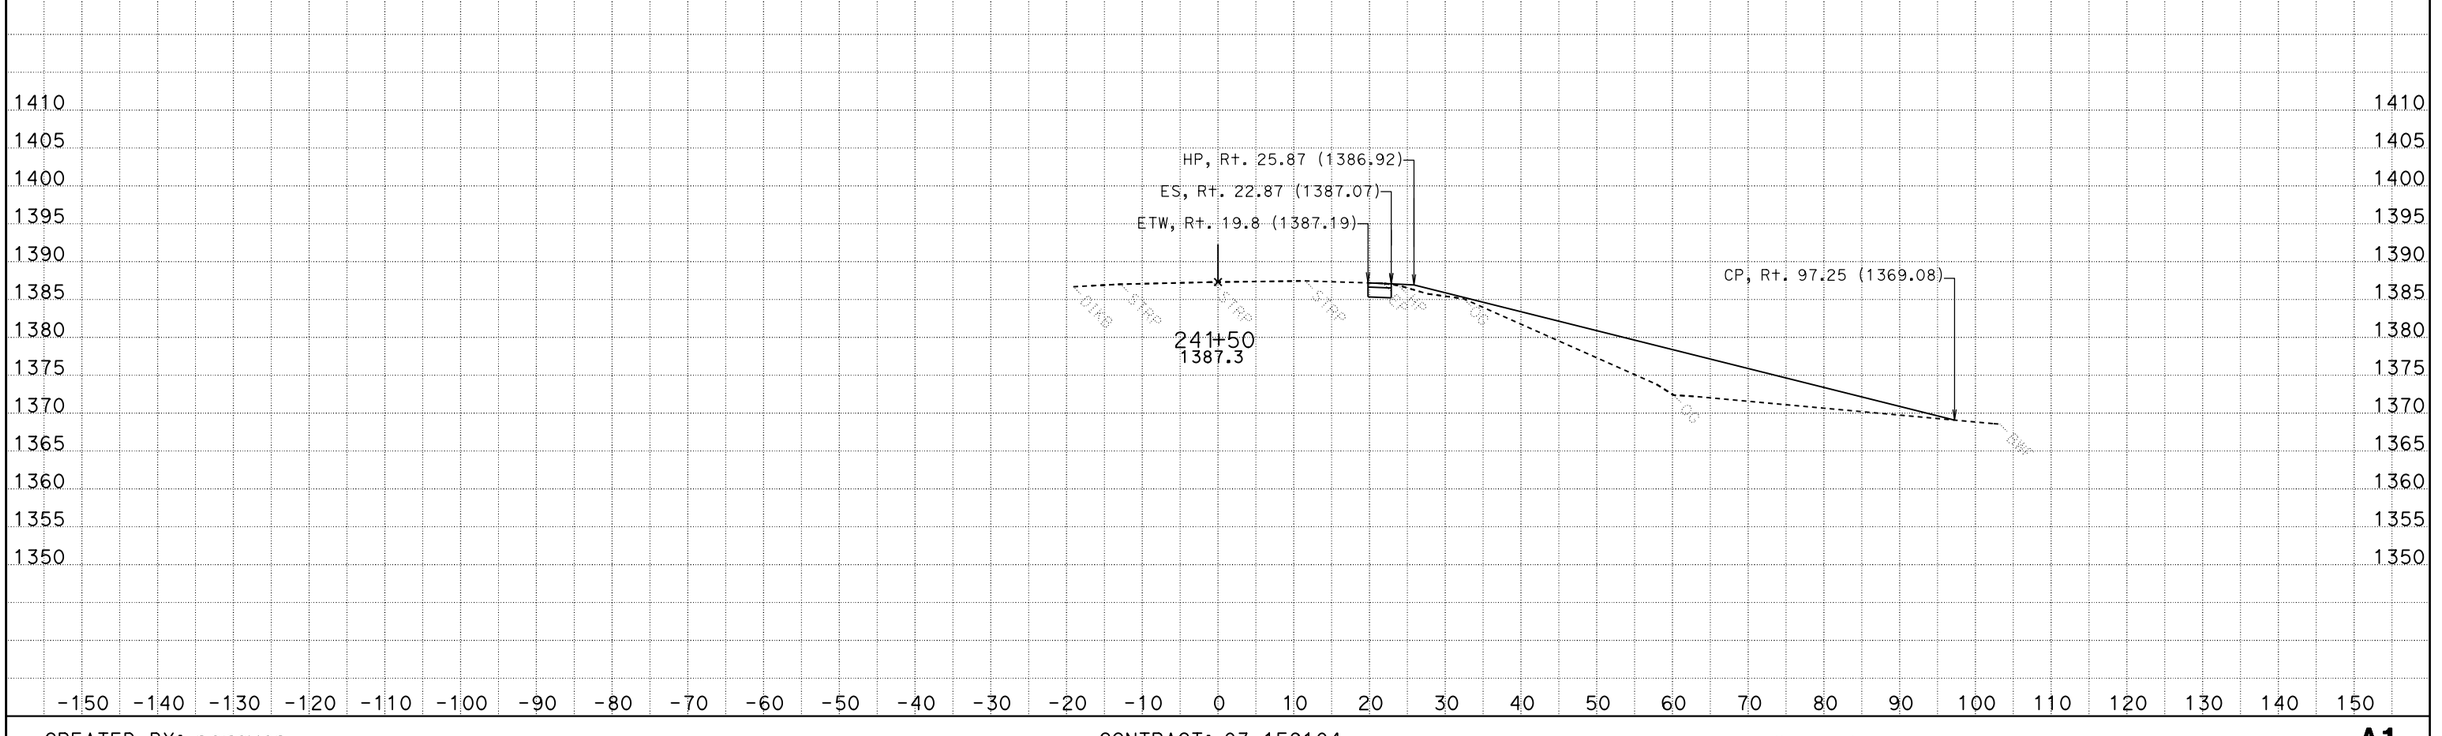

CREATED BY: narayan
DATE: 6/7/2013
KC Project: 1F910

CONTRACT: 03-1F9104
DIST/CO/RTE/PM: 03-Nev-49-PM 4.3/PM 4.8
File: P:\proj5**f910\design\Caice*F910\Design_Folder\A1\ear\a1design060713.ear

SCALE: 1" = 10' Horiz.
1" = 10' Vert.

All Dimensions are US Survey Feet

A1
CROSS SECTIONS
SHEET 19 OF 36

FOR EARTHWORK DEVELOPMENT ONLY

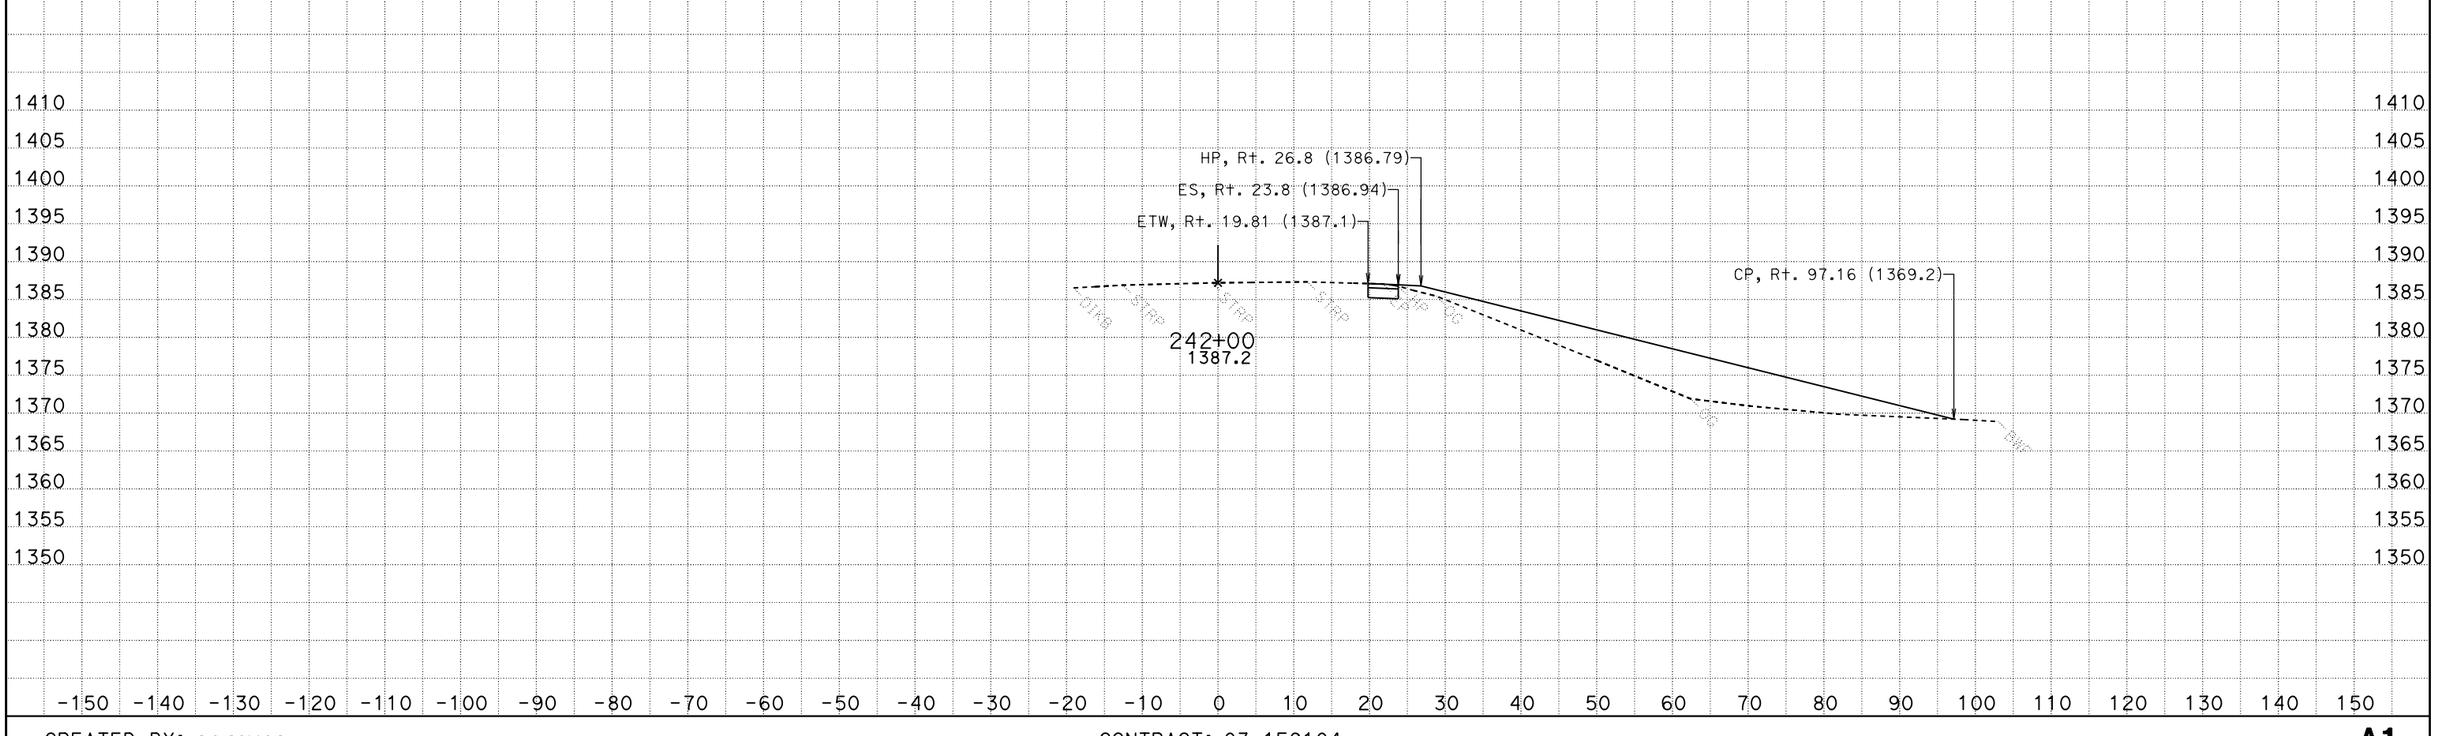

CREATED BY: narayan
DATE: 6/7/2013
KC Project: 1F910

CONTRACT: 03-1F9104
DIST/CO/RTE/PM: 03-Nev-49-PM 4.3/PM 4.8
File: P:\proj5**f910\design\Caice*F910\Design_Folder\A1\ear\a1design060713.ear

SCALE: 1" = 10' Horiz.
1" = 10' Vert.

All Dimensions are US Survey Feet

A1
CROSS SECTIONS
SHEET 20 OF 36

FOR EARTHWORK DEVELOPMENT ONLY

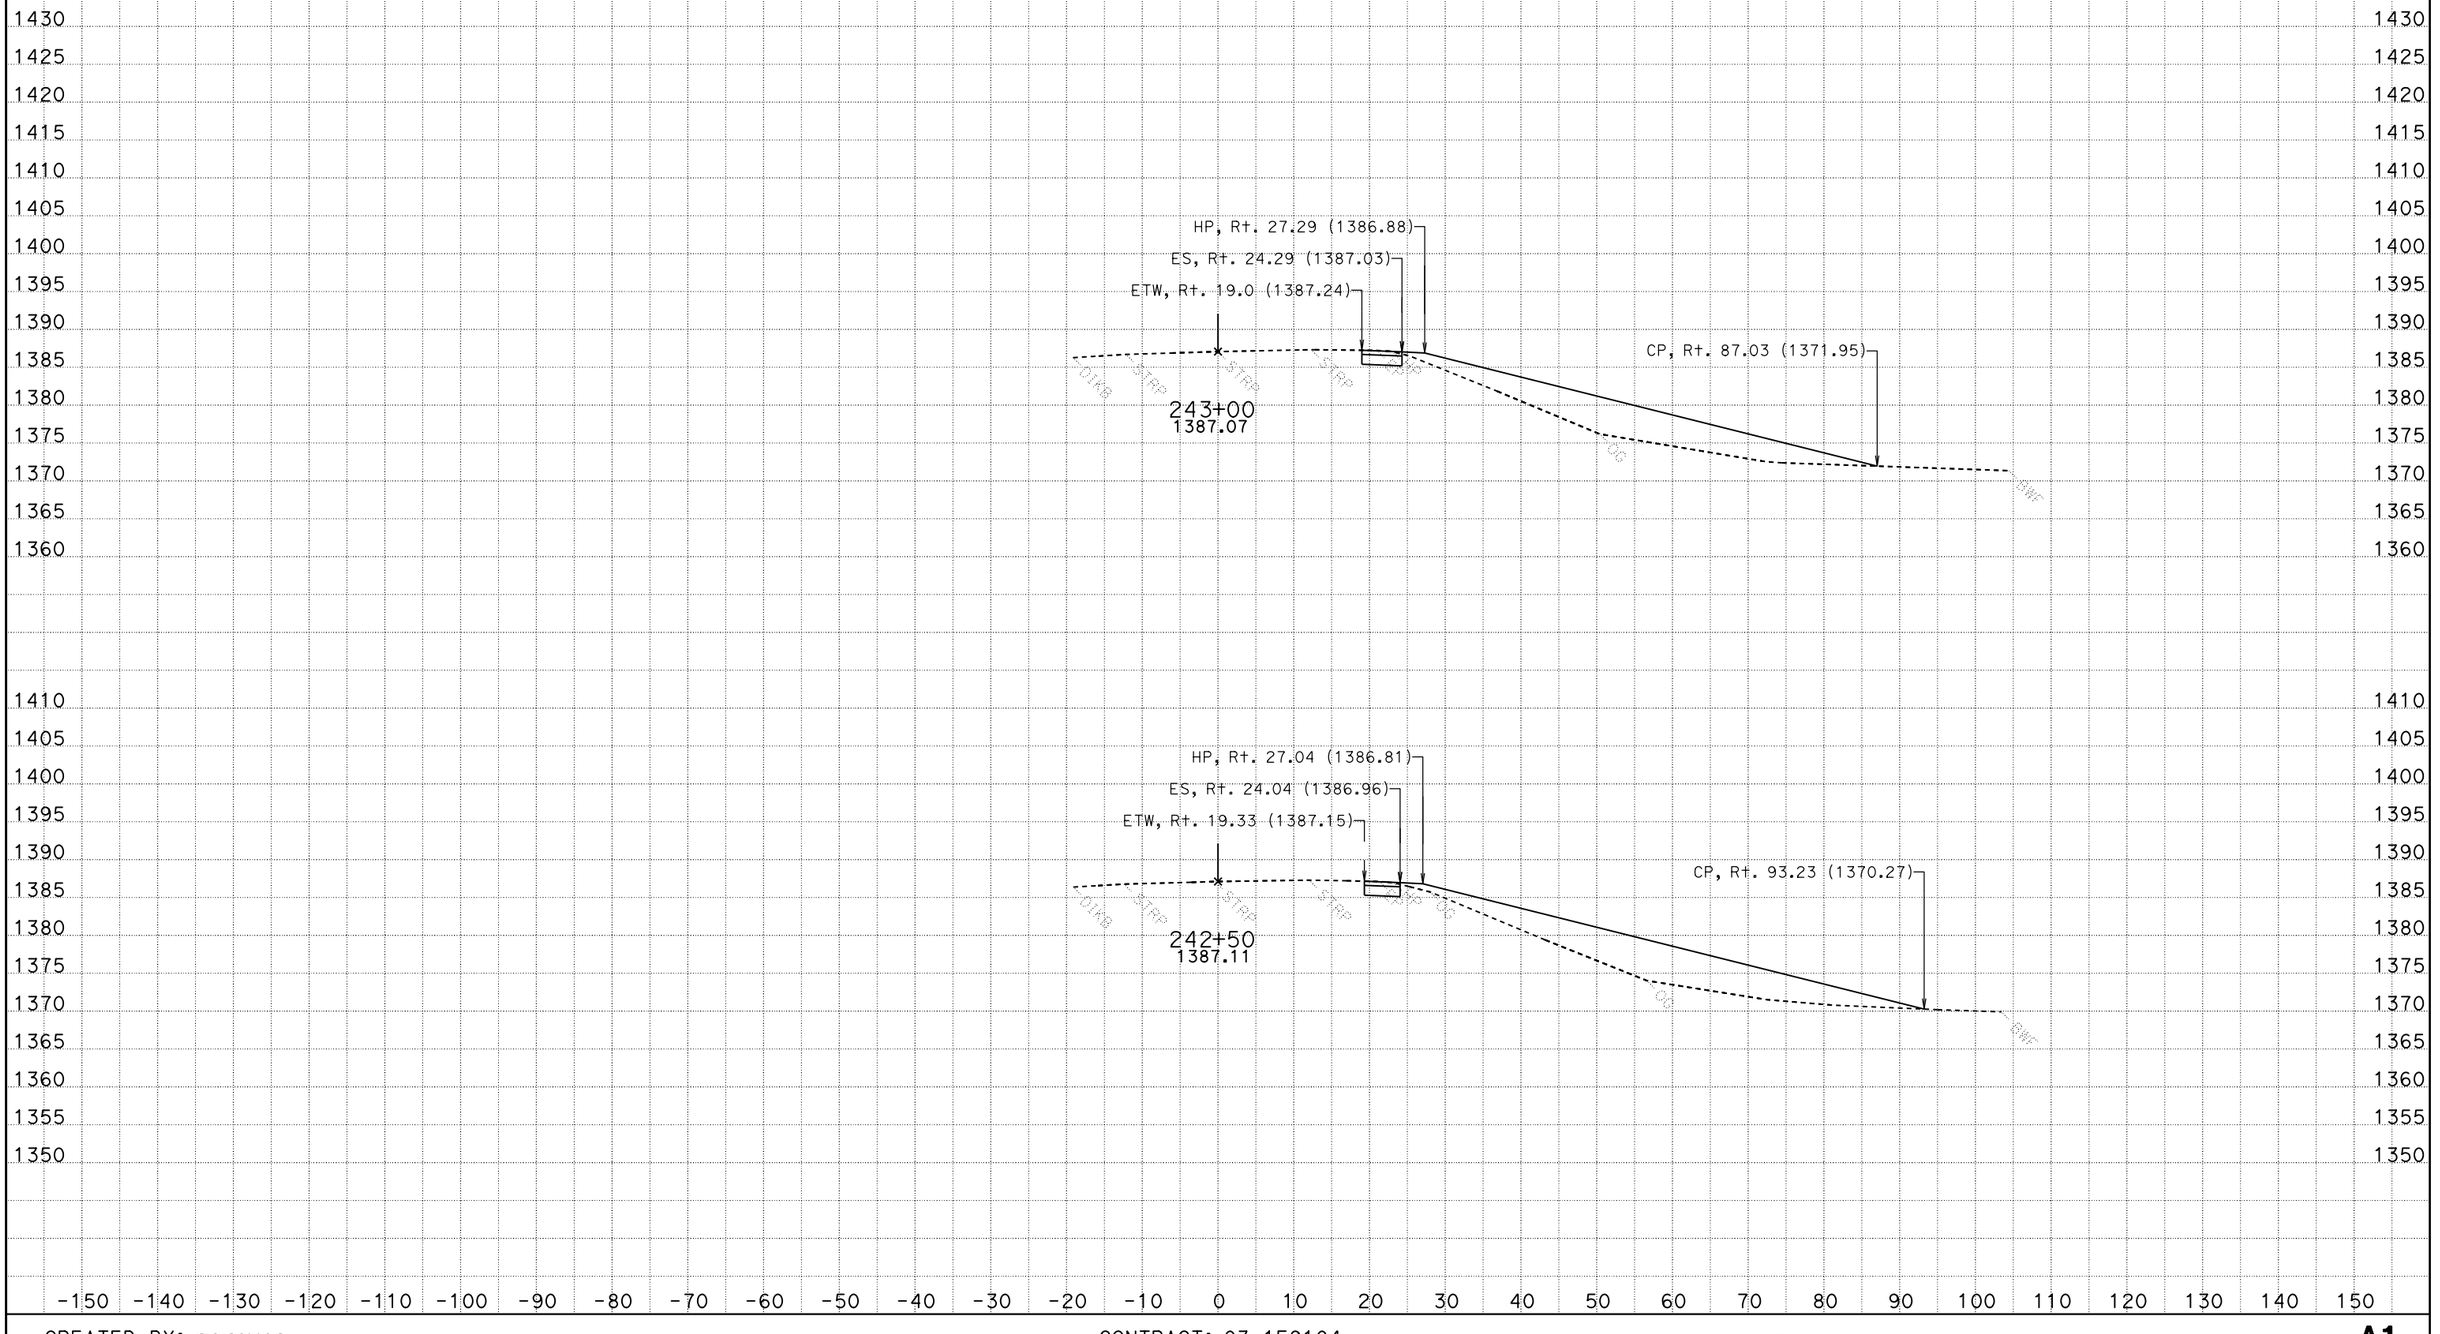

CREATED BY: narayan
DATE: 6/7/2013
KC Project: 1F910

CONTRACT: 03-1F9104
DIST/CO/RTE/PM: 03-Nev-49-PM 4.3/PM 4.8
File: P:\proj5**f910\design\Caice*F910\Design_Folder\A1\ear\a1design060713.ear

SCALE: 1" = 10' Horiz.
1" = 10' Vert.

All Dimensions are US Survey Feet

A1
CROSS SECTIONS
SHEET 21 OF 36

FOR EARTHWORK DEVELOPMENT ONLY

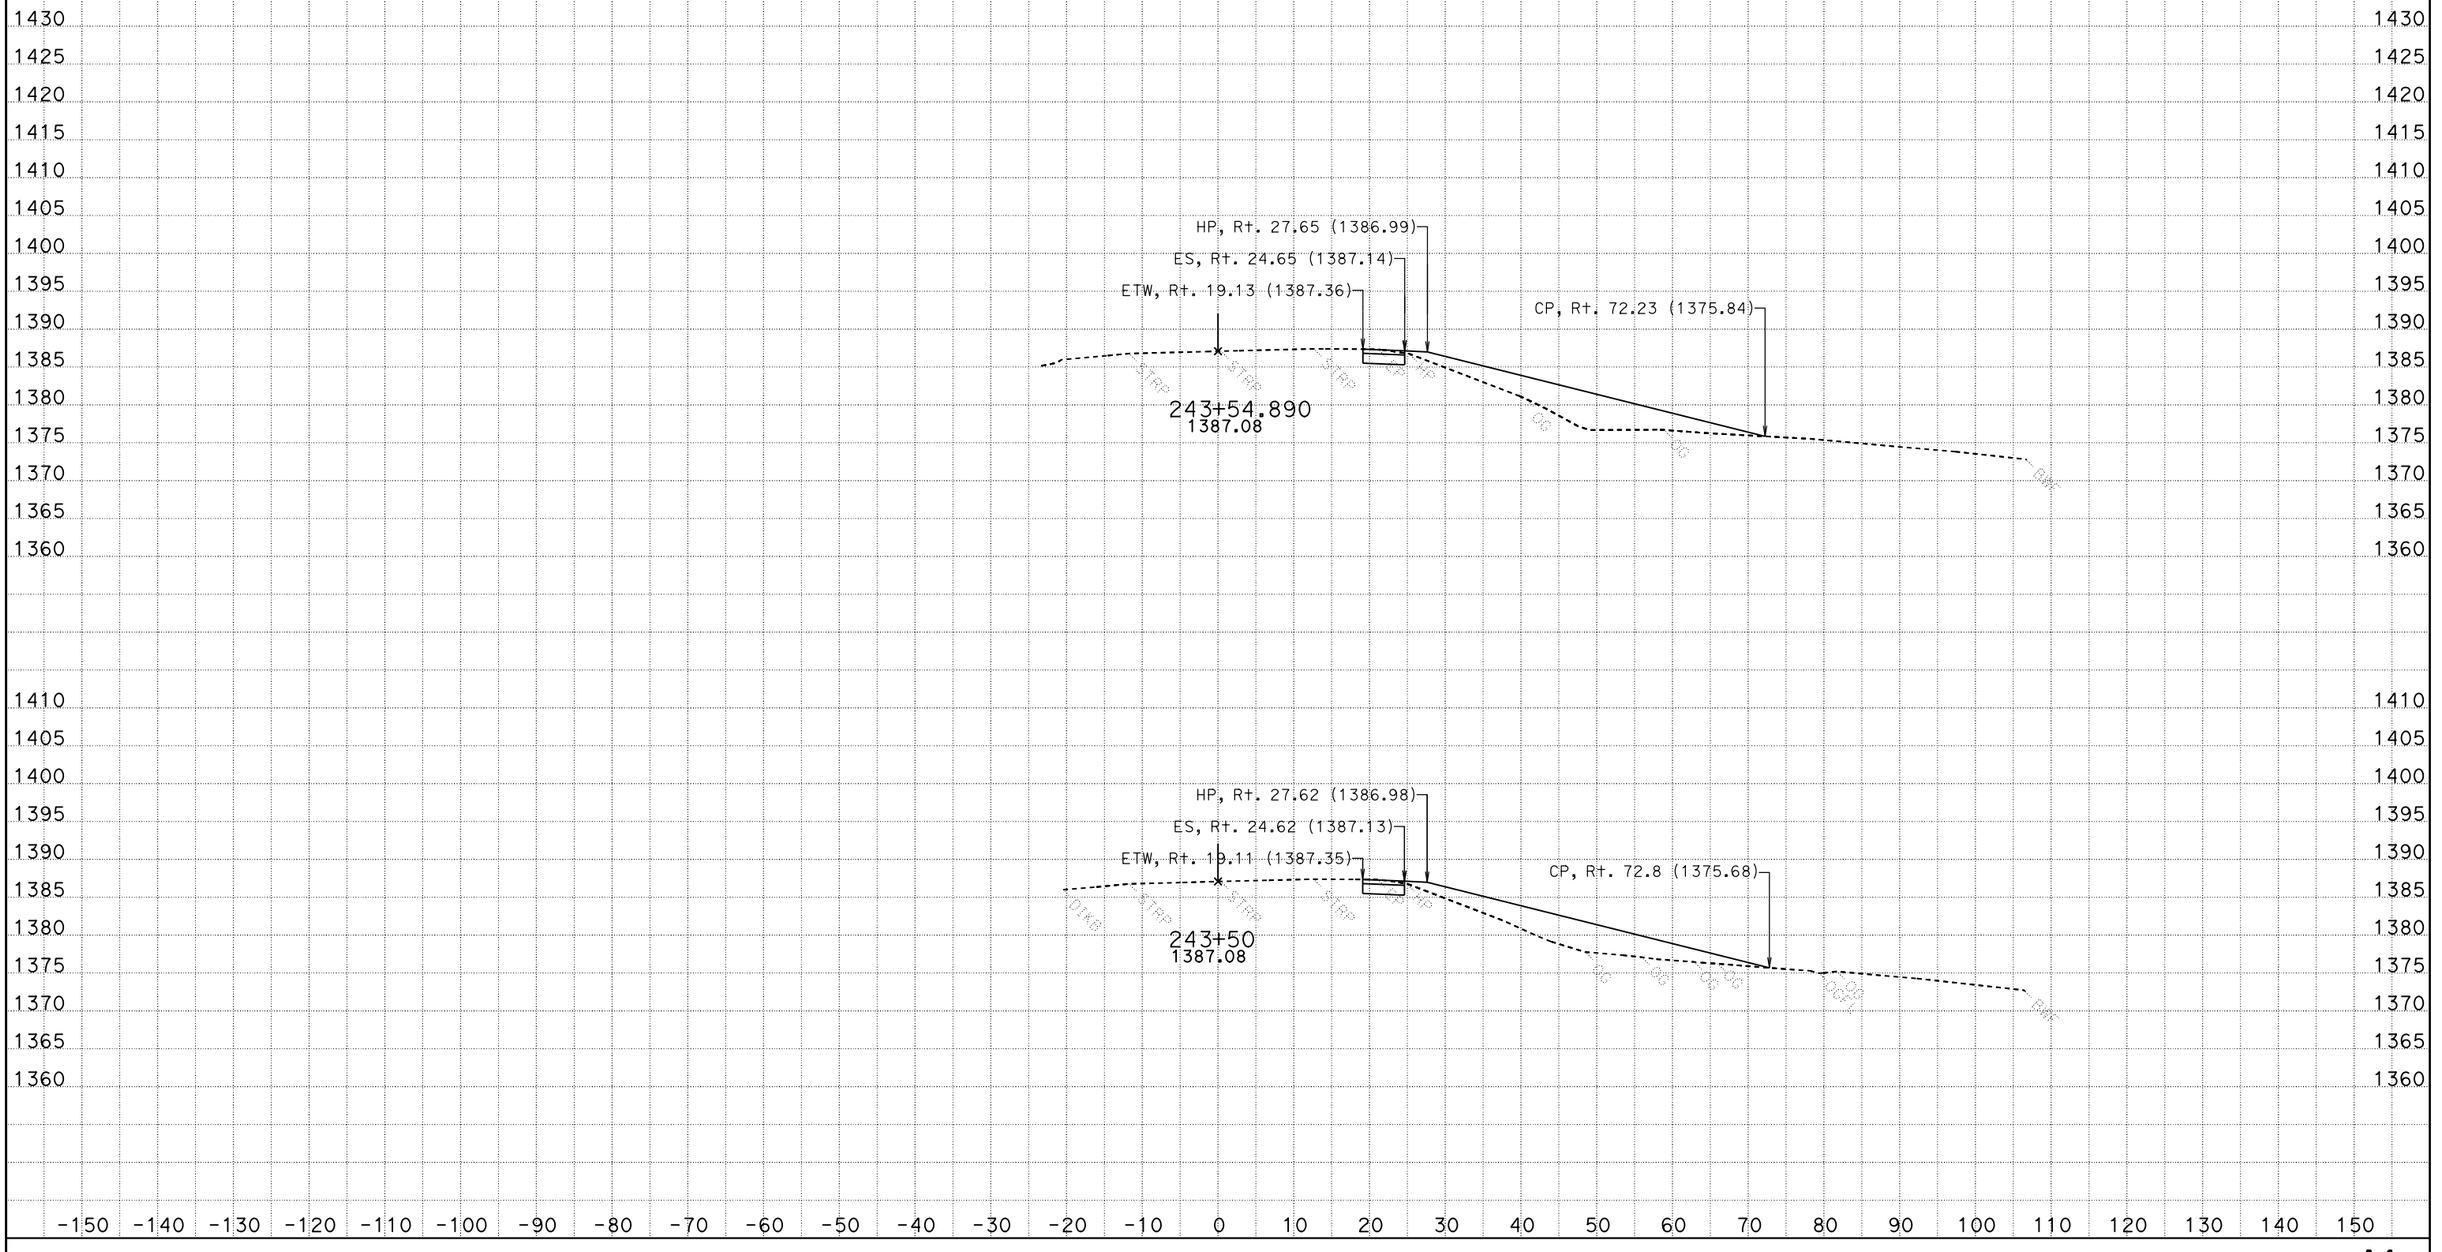

CREATED BY: narayan
DATE: 6/7/2013
KC Project: 1F910

CONTRACT: 03-1F9104
DIST/CO/RTE/PM: 03-Nev-49-PM 4.3/PM 4.8
File: P:\proj5**f910\design\Caice*F910\Design_Folder\A1\ear\a1design060713.ear

SCALE: 1" = 10' Horiz.
1" = 10' Vert.

All Dimensions are US Survey Feet

A1
CROSS SECTIONS
SHEET 22 OF 36

FOR EARTHWORK DEVELOPMENT ONLY

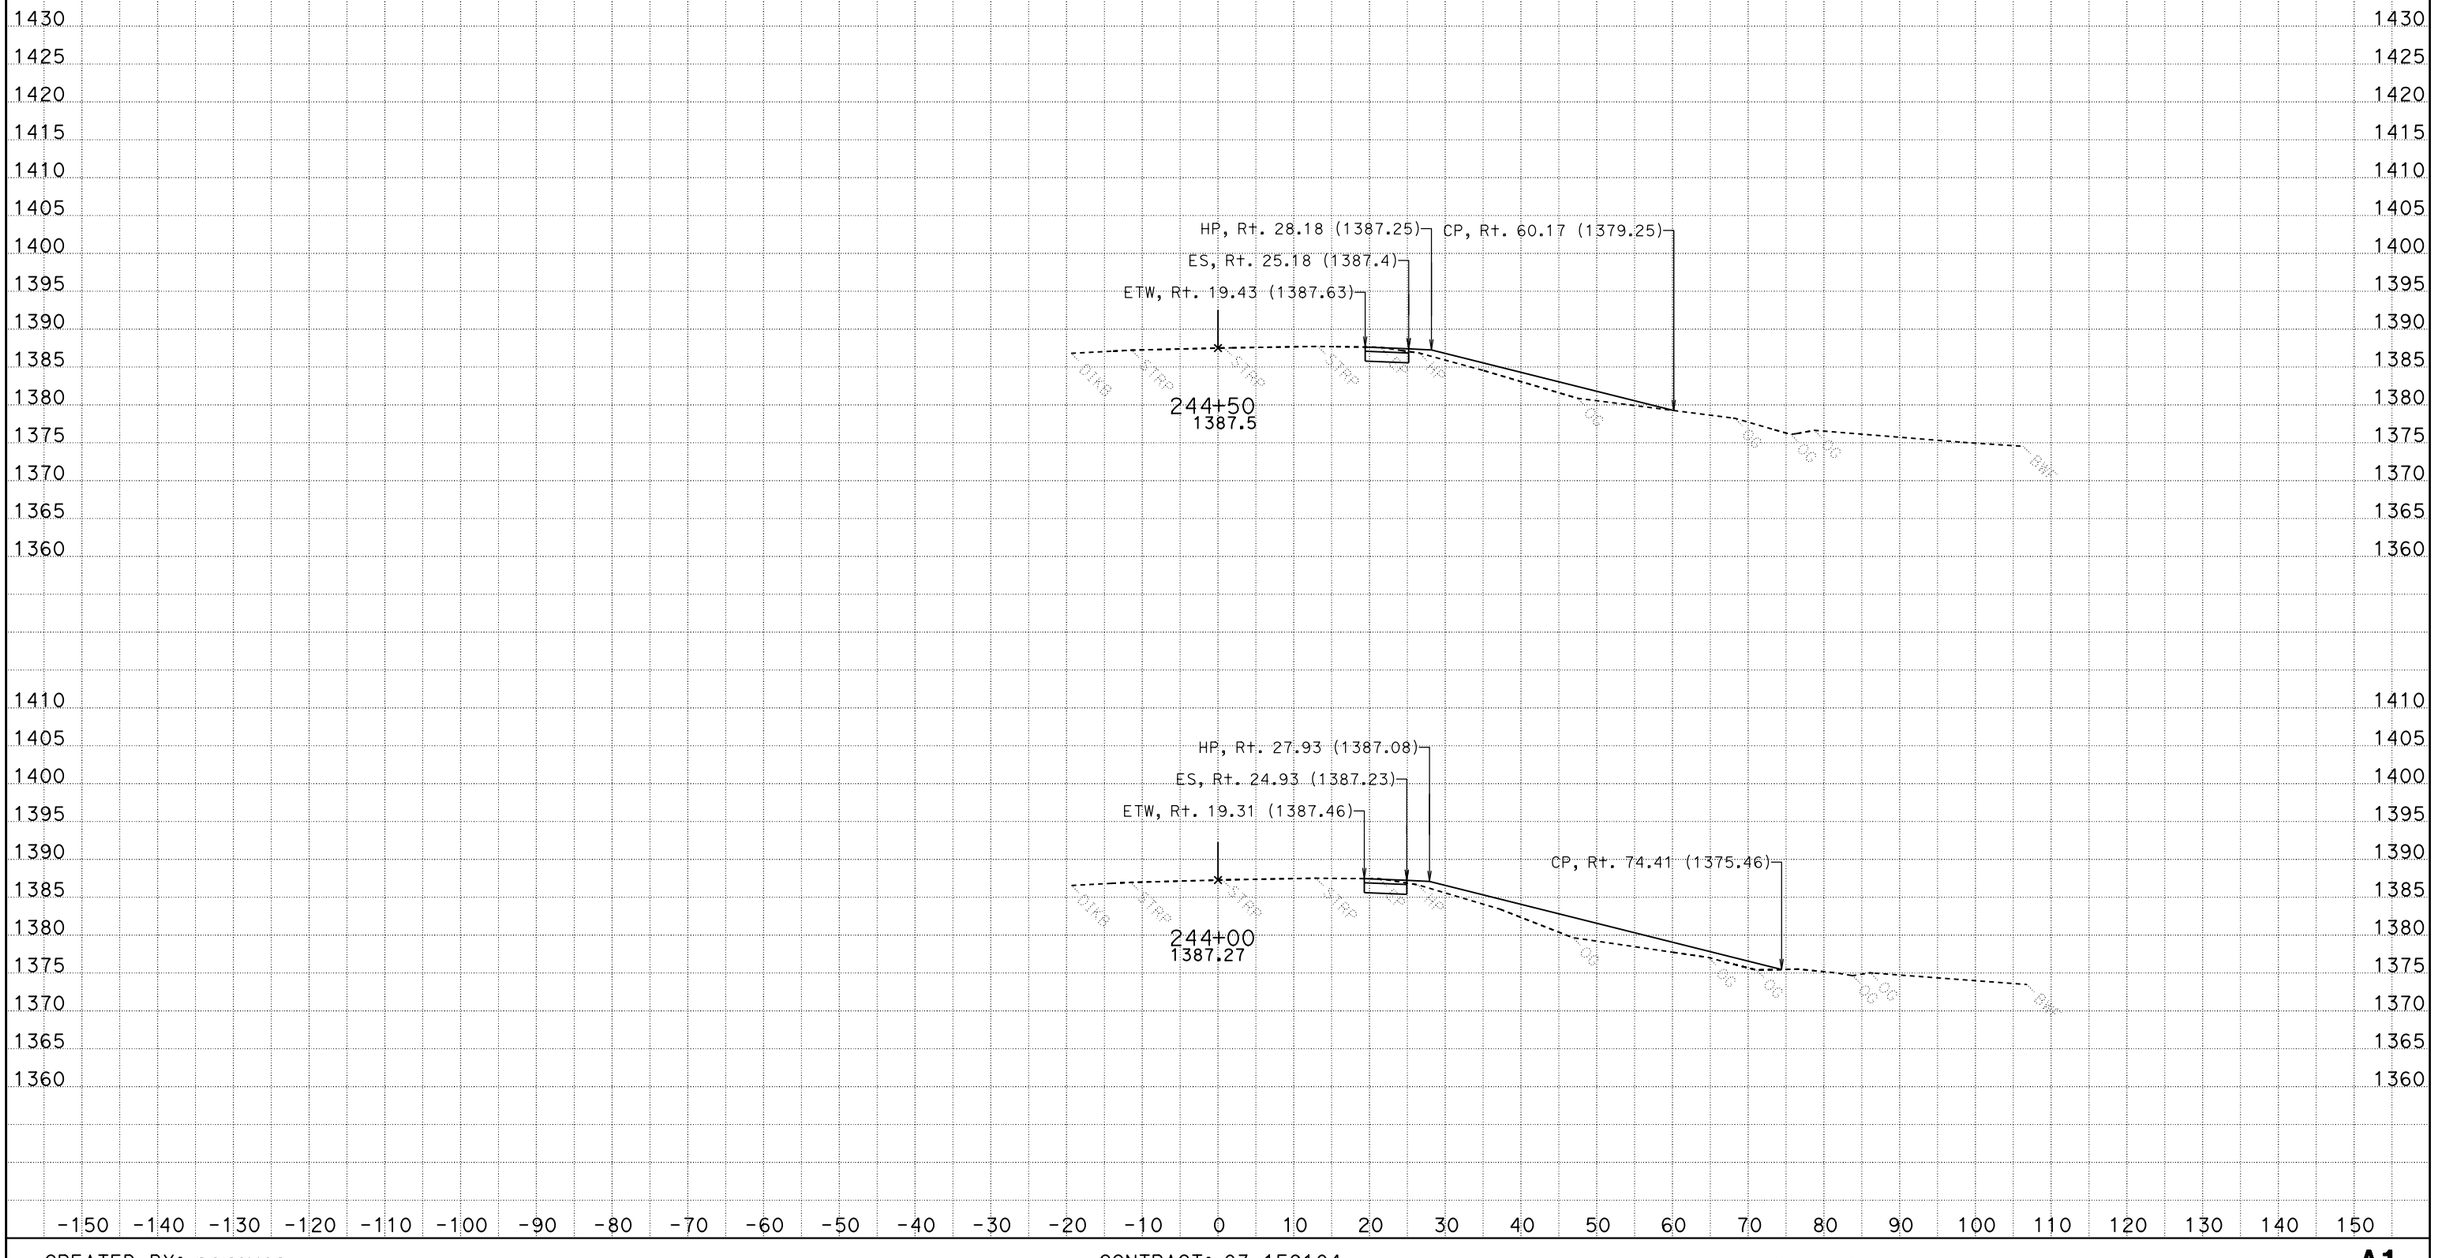

CREATED BY: narayan
DATE: 6/7/2013
KC Project: 1F910

CONTRACT: 03-1F9104
DIST/CO/RTE/PM: 03-Nev-49-PM 4.3/PM 4.8
File: P:\proj5**f910\design\Caice*F910\Design_Folder\A1\ear\a1design060713.ear

SCALE: 1" = 10' Horiz.
1" = 10' Vert.

All Dimensions are US Survey Feet

A1
CROSS SECTIONS
SHEET 23 OF 36

FOR EARTHWORK DEVELOPMENT ONLY

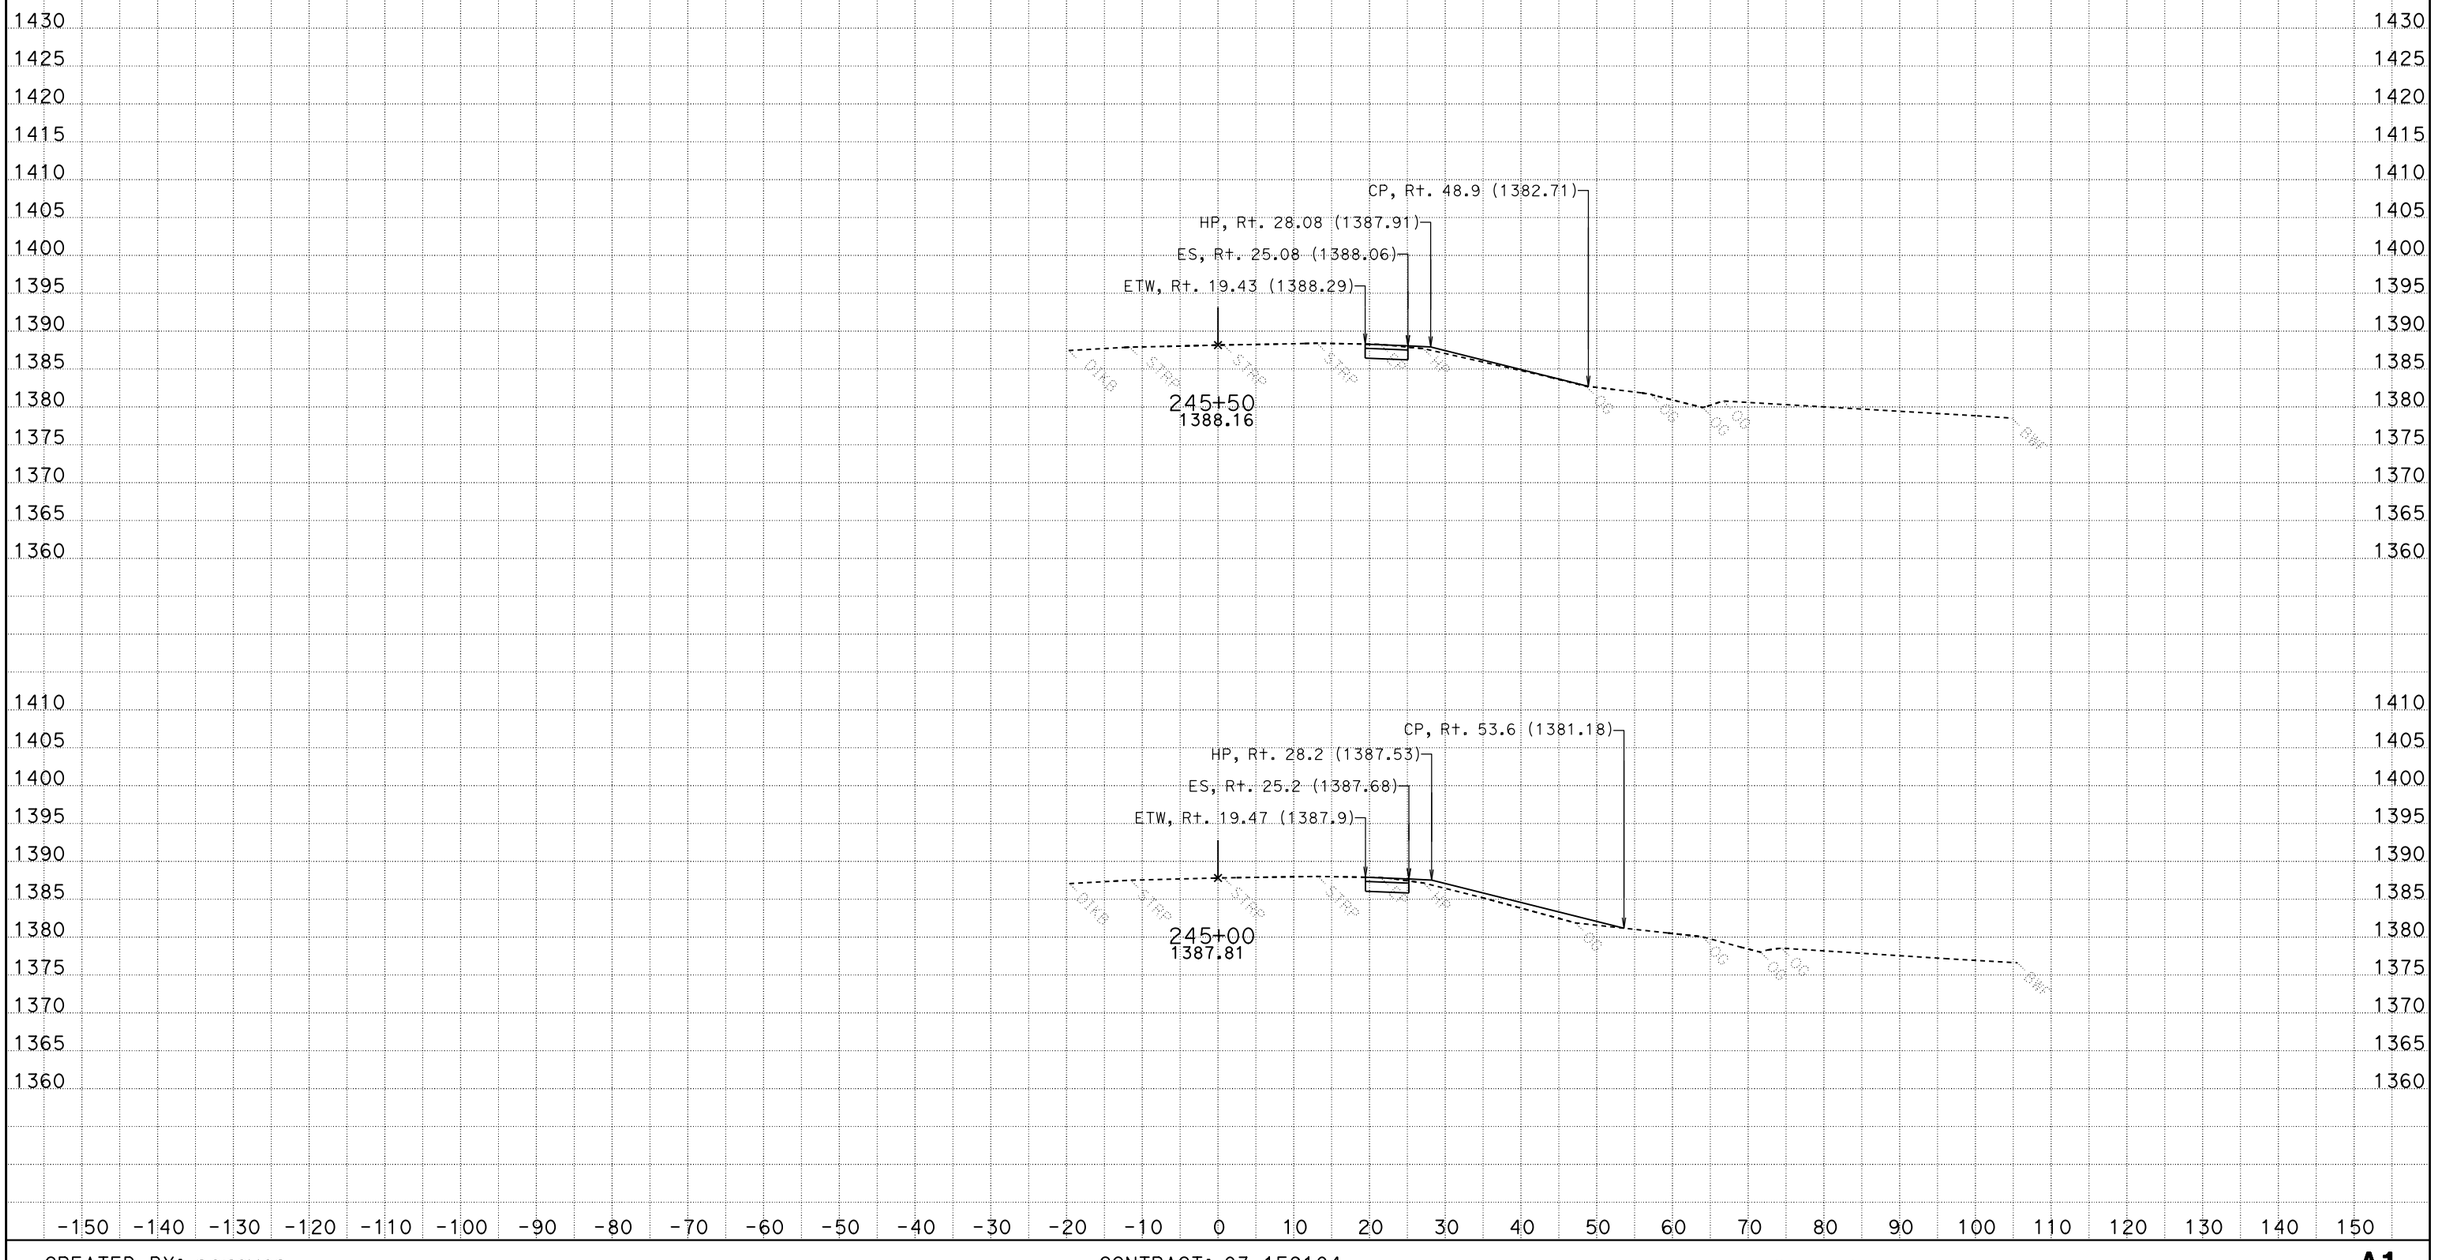

CREATED BY: narayan
DATE: 6/7/2013
KC Project: 1F910

CONTRACT: 03-1F9104
DIST/CO/RTE/PM: 03-Nev-49-PM 4.3/PM 4.8
File: P:\proj5**f910\design\Caice*F910\Design_Folder\A1\ear\a1design060713.ear

SCALE: 1" = 10' Horiz.
1" = 10' Vert.

All Dimensions are US Survey Feet

A1
CROSS SECTIONS
SHEET 24 OF 36

FOR EARTHWORK DEVELOPMENT ONLY

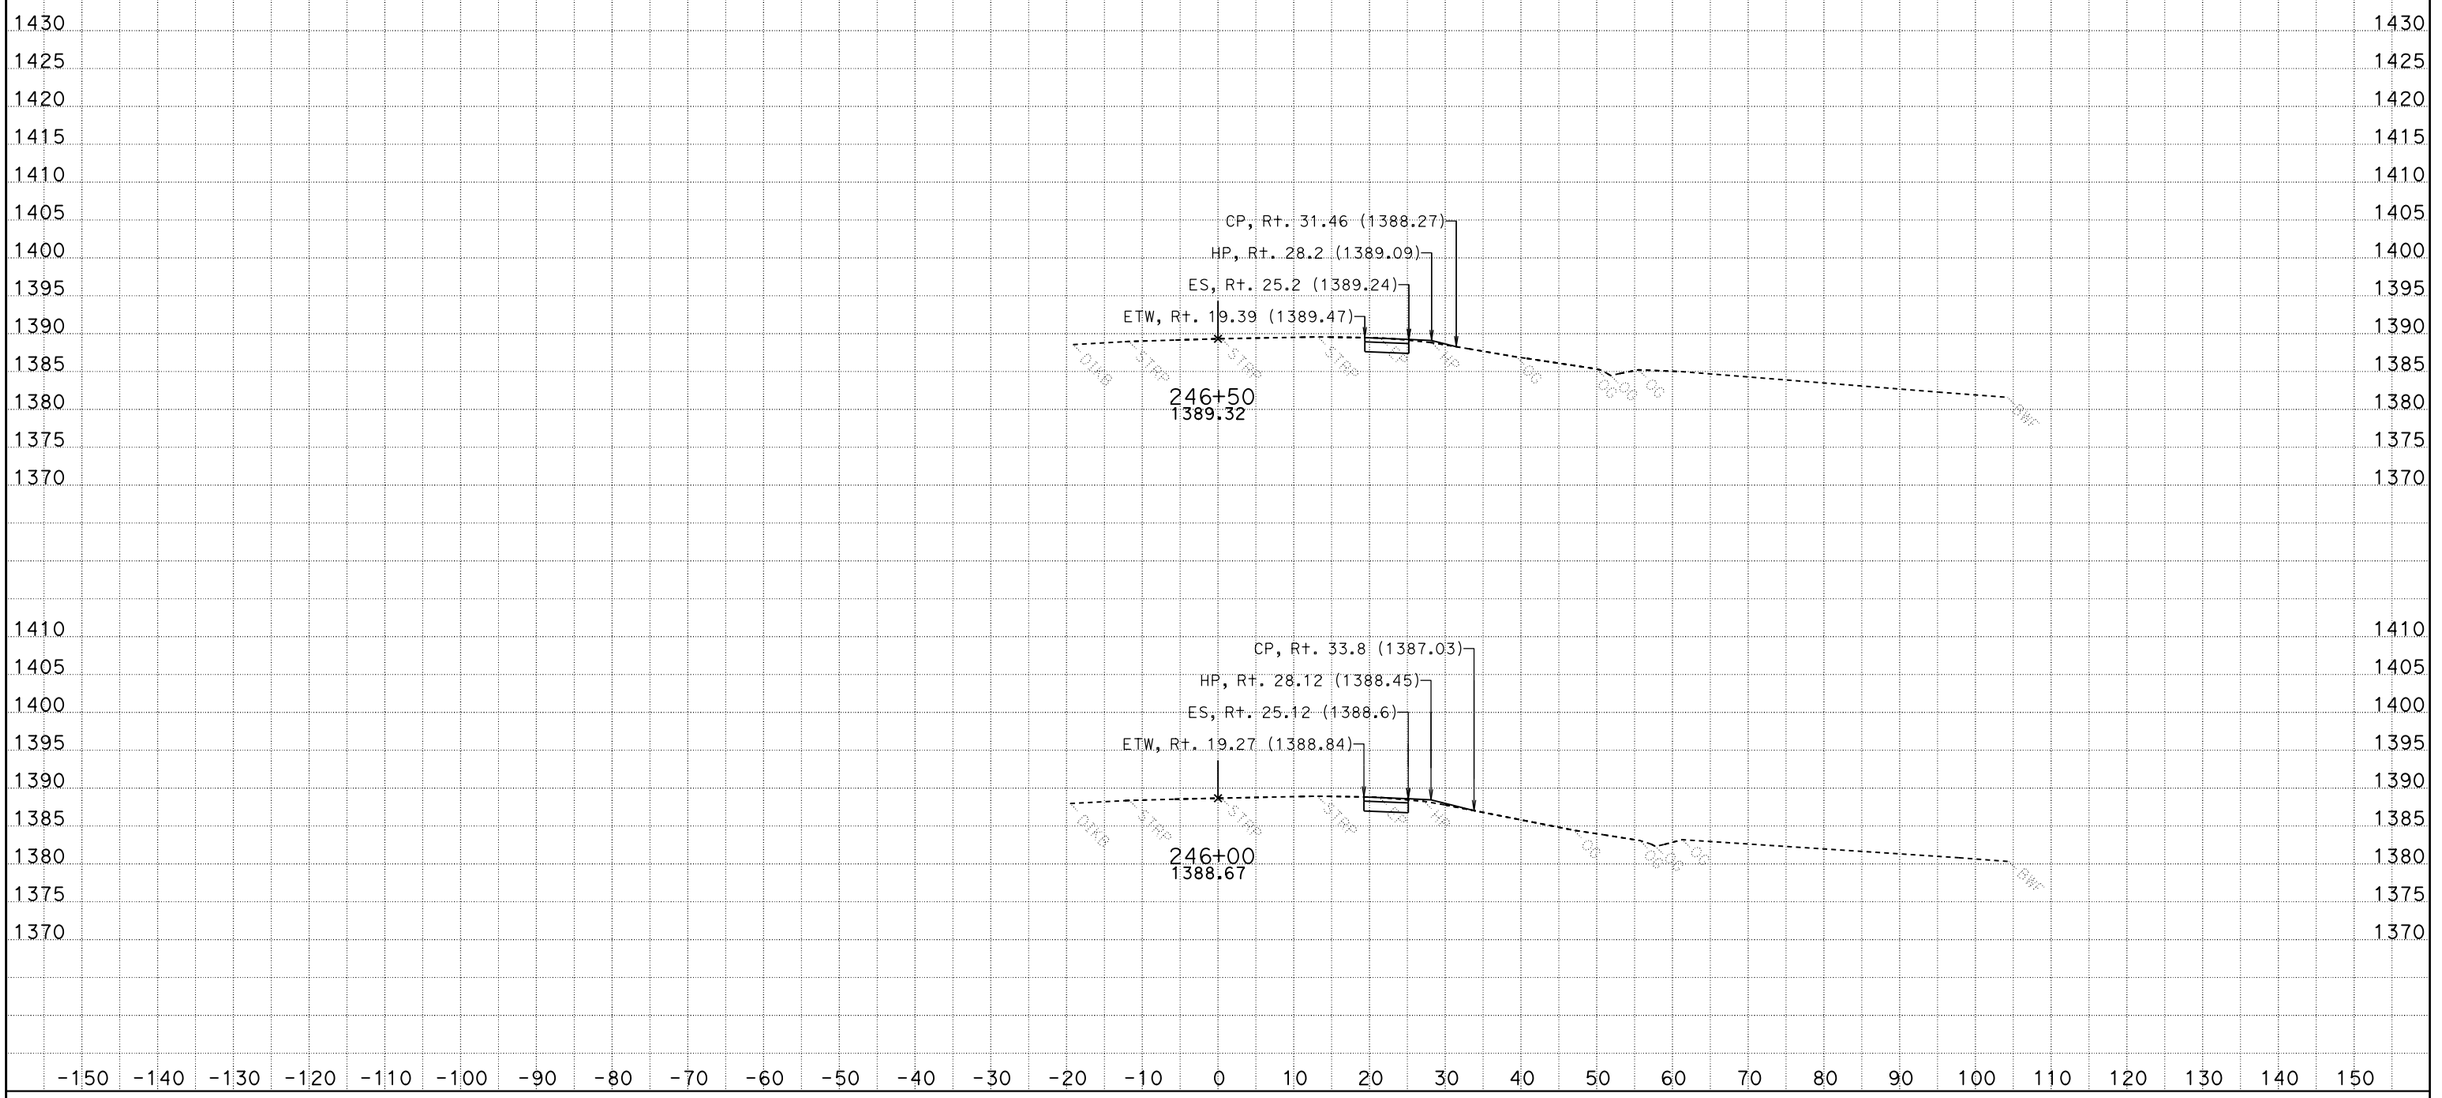

CREATED BY: narayan
DATE: 6/7/2013
KC Project: 1F910 File: P:\proj5**f910\design\Caice*F910\Design_Folder\A1\ear\a1design060713.ear

CONTRACT: 03-1F9104
DIST/CO/RTE/PM: 03-Nev-49-PM 4.3/PM 4.8

SCALE: 1" = 10' Horiz.
1" = 10' Vert.

All Dimensions are US Survey Feet

A1
CROSS SECTIONS
SHEET 25 OF 36

FOR EARTHWORK DEVELOPMENT ONLY

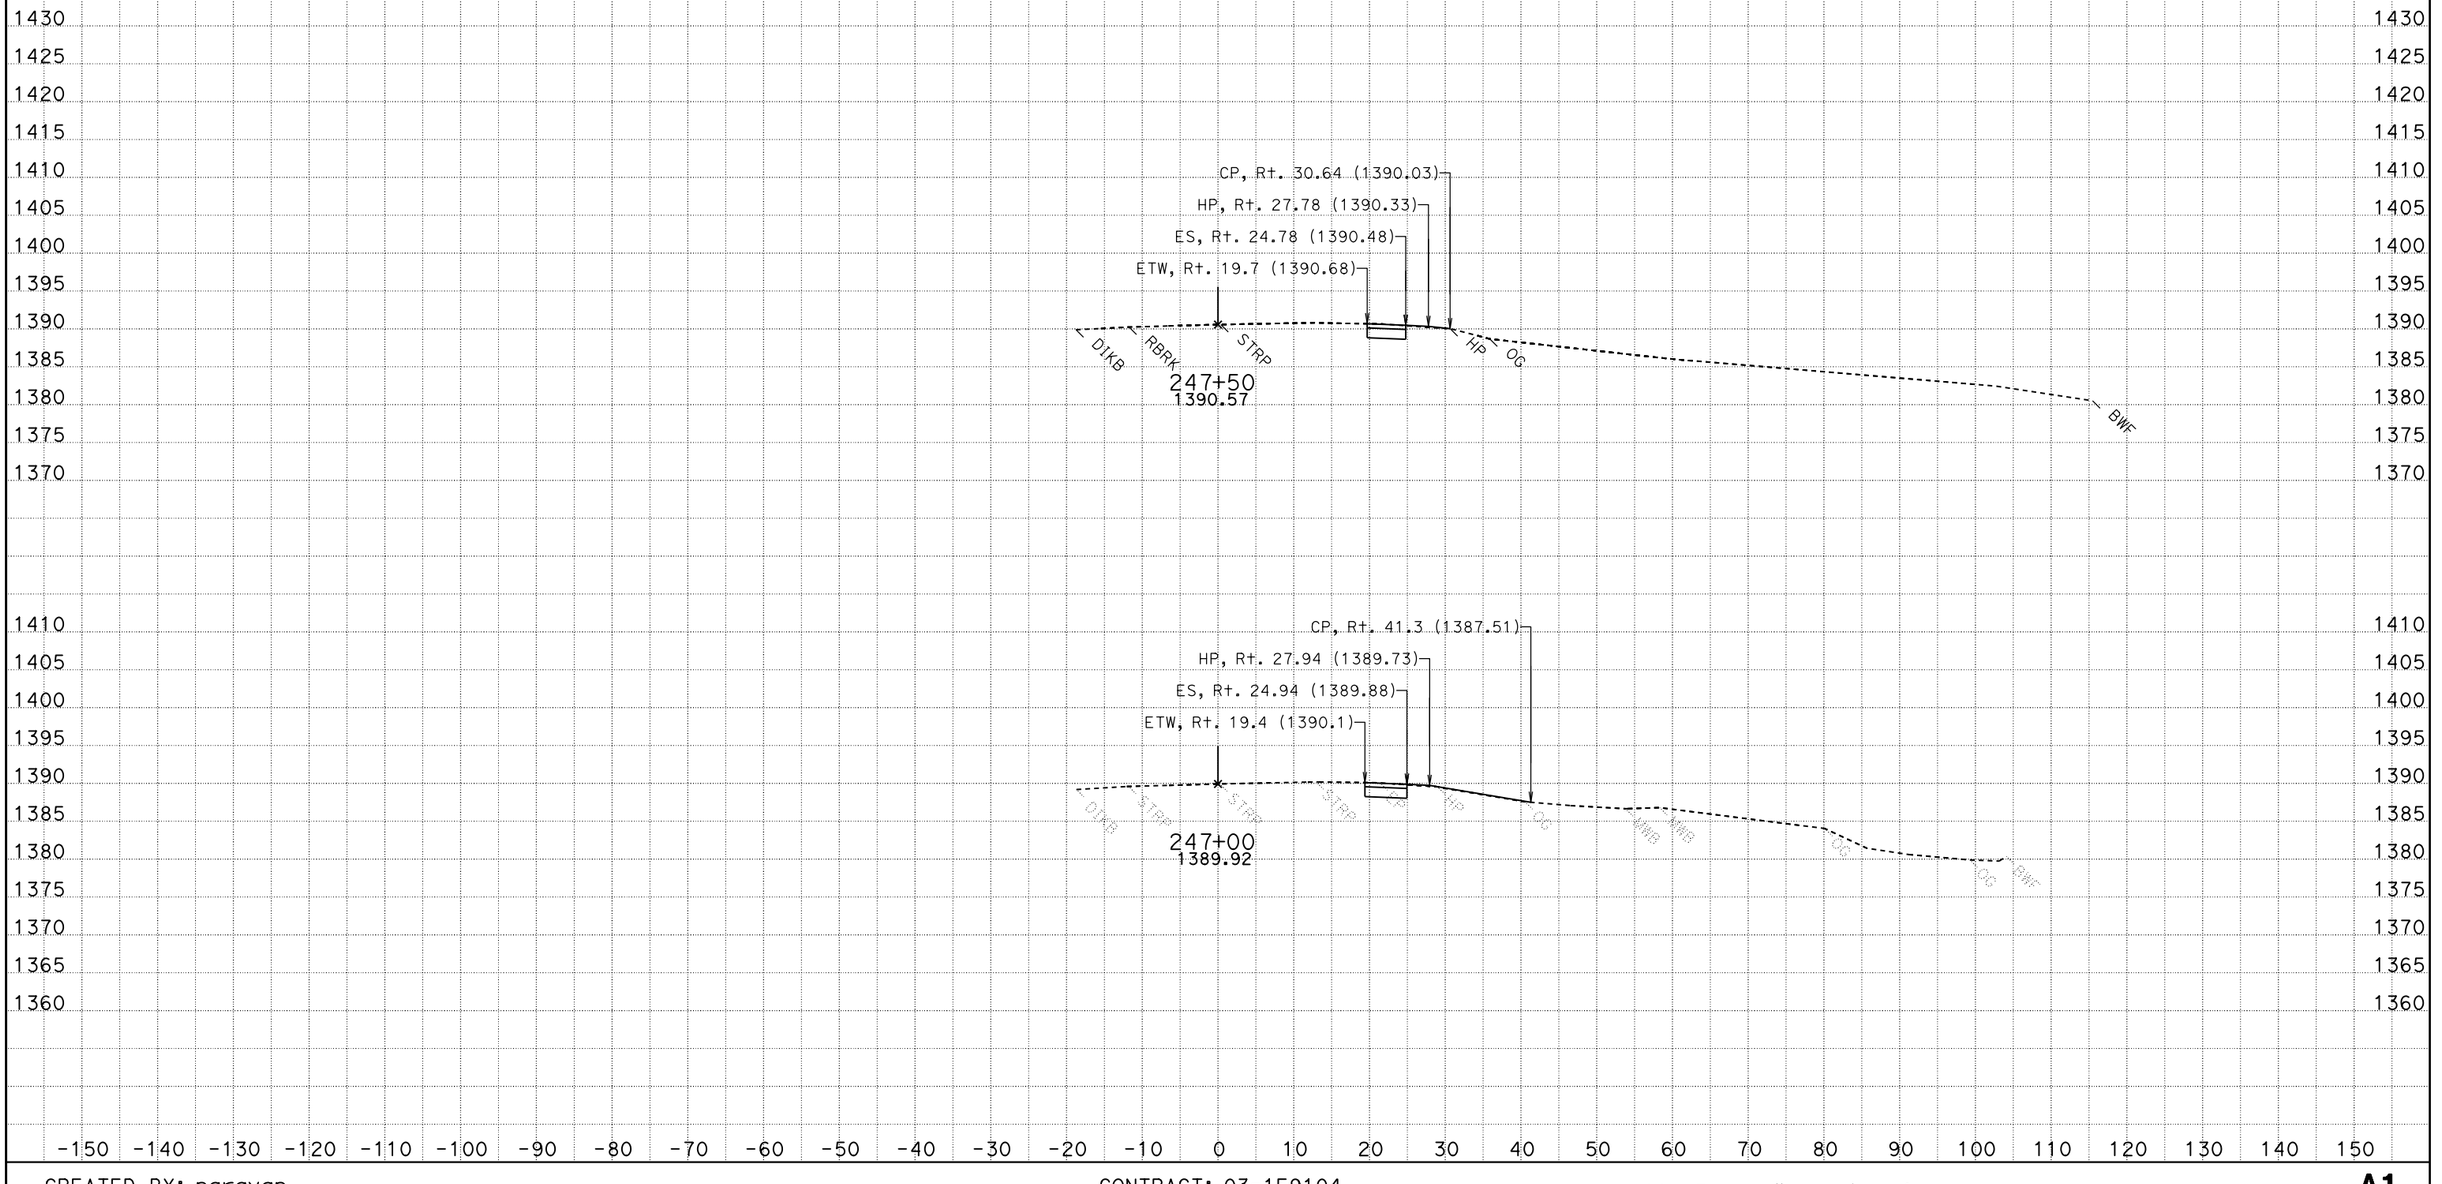

CREATED BY: narayan
DATE: 6/7/2013
KC Project: 1F910

CONTRACT: 03-1F9104
DIST/CO/RTE/PM: 03-Nev-49-PM 4.3/PM 4.8
File: P:\proj5**f910\design\Caice*F910\Design_Folder\A1\ear\a1design060713.ear

SCALE: 1" = 10' Horiz.
1" = 10' Vert.

All Dimensions are US Survey Feet

A1
CROSS SECTIONS
SHEET 26 OF 36

FOR EARTHWORK DEVELOPMENT ONLY

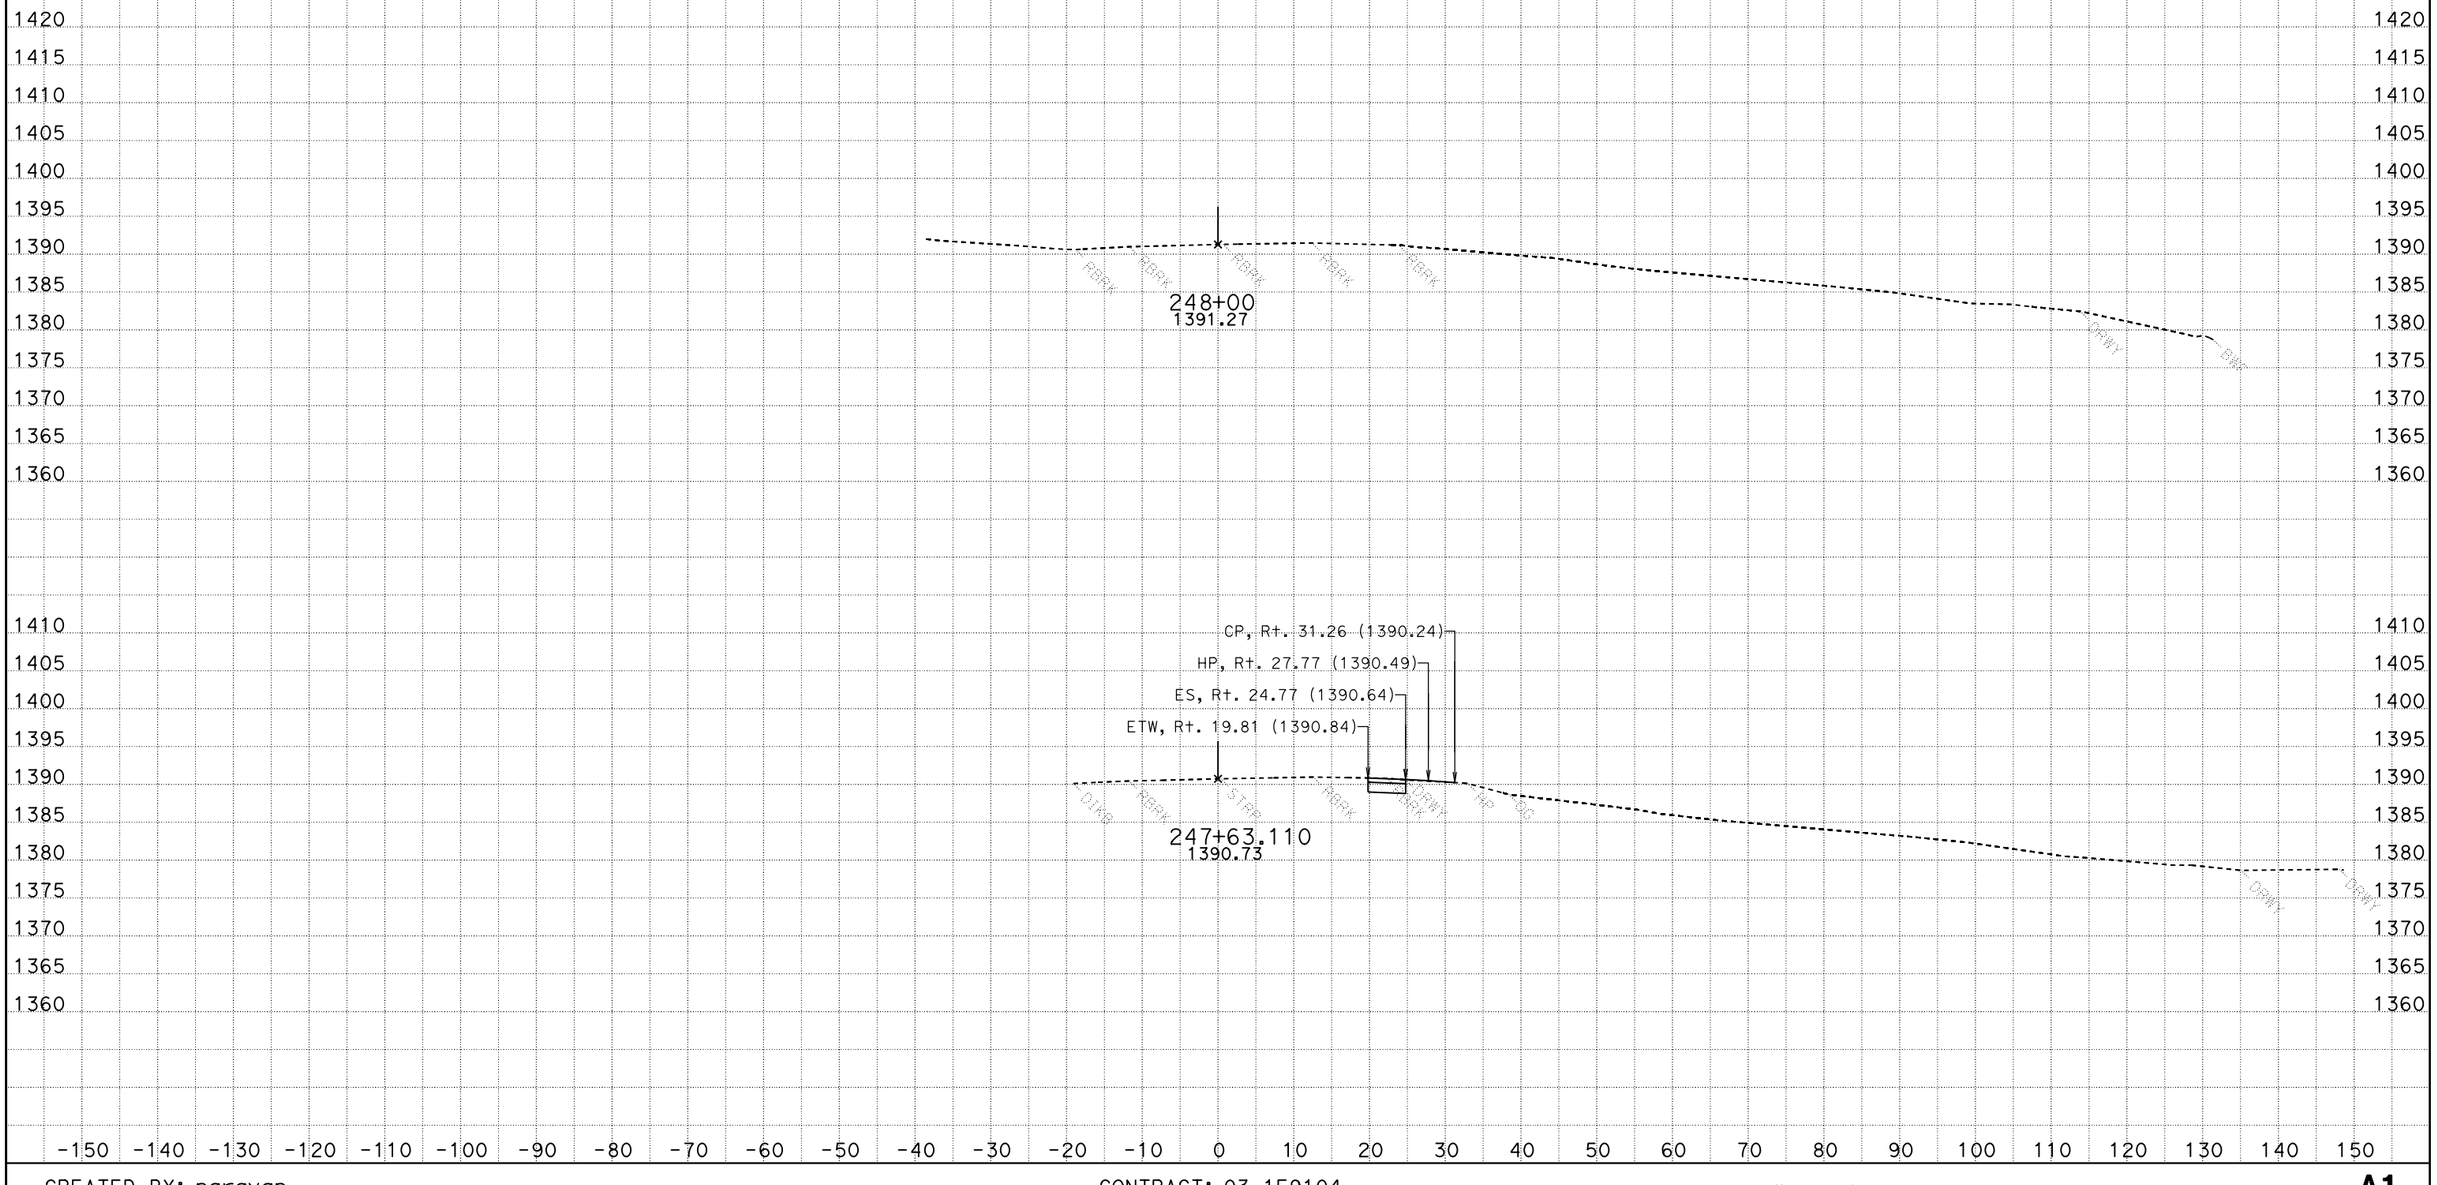

CREATED BY: narayan
DATE: 6/7/2013
KC Project: 1F910

CONTRACT: 03-1F9104
DIST/CO/RTE/PM: 03-Nev-49-PM 4.3/PM 4.8
File: P:\proj5**f910\design\Caice*F910\Design_Folder\A1\ear\a1design060713.ear

SCALE: 1" = 10' Horiz.
1" = 10' Vert.

All Dimensions are US Survey Feet

A1
CROSS SECTIONS
SHEET 27 OF 36

FOR EARTHWORK DEVELOPMENT ONLY

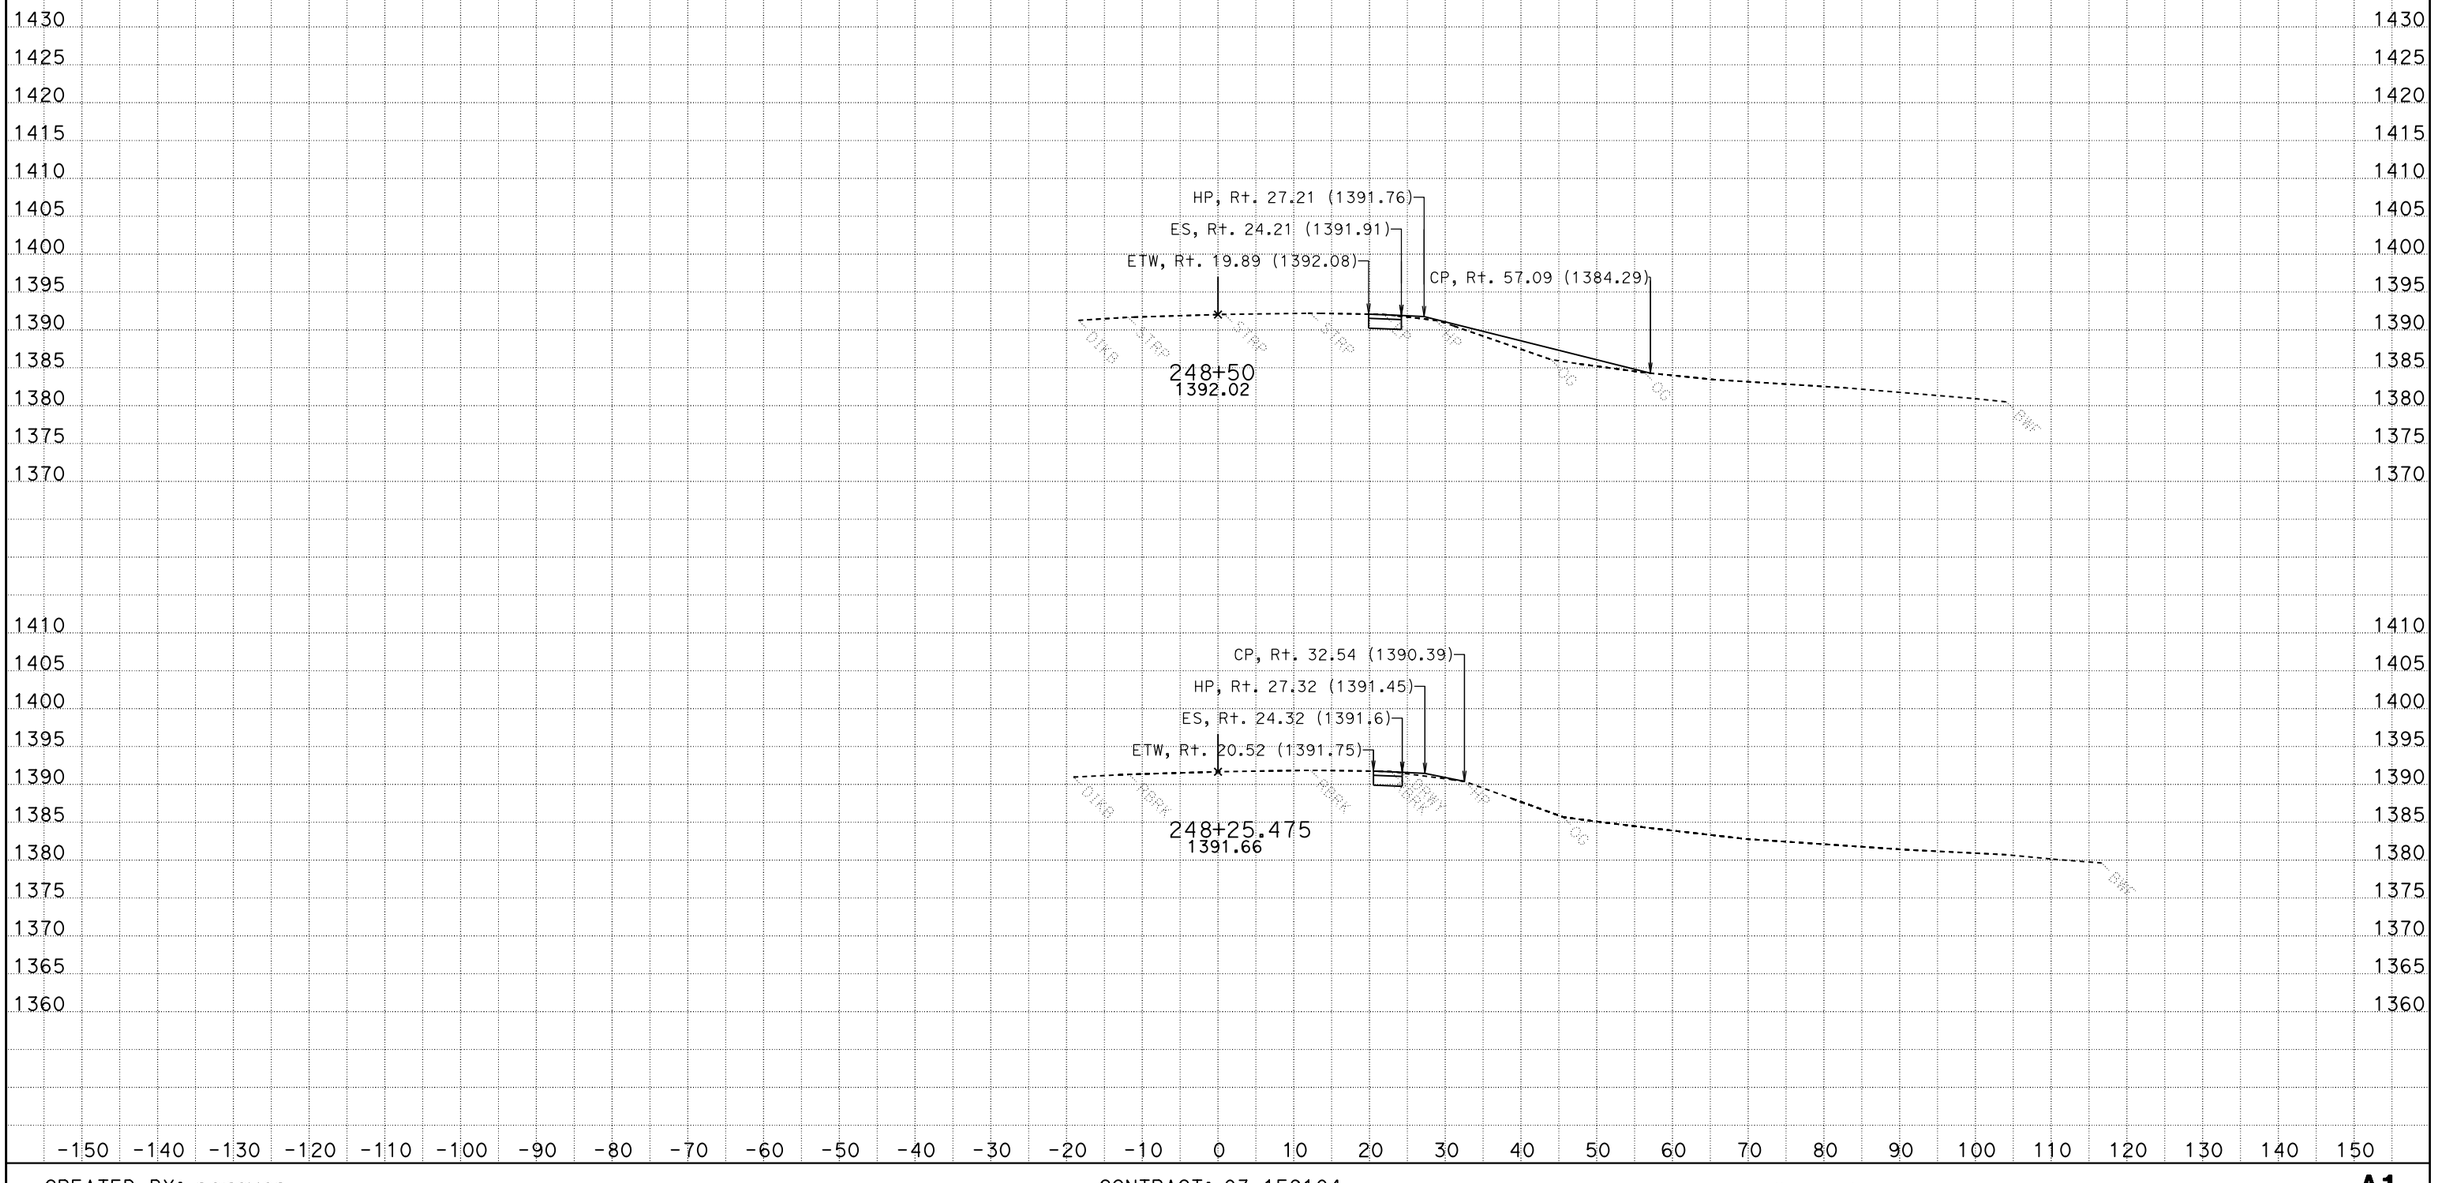

CREATED BY: narayan
DATE: 6/7/2013
KC Project: 1F910

CONTRACT: 03-1F9104
DIST/CO/RTE/PM: 03-Nev-49-PM 4.3/PM 4.8
File: P:\proj5**f910\design\Caice*F910\Design_Folder\A1\ear\a1design060713.ear

SCALE: 1" = 10' Horiz.
1" = 10' Vert.

All Dimensions are US Survey Feet

A1
CROSS SECTIONS
SHEET 28 OF 36

FOR EARTHWORK DEVELOPMENT ONLY

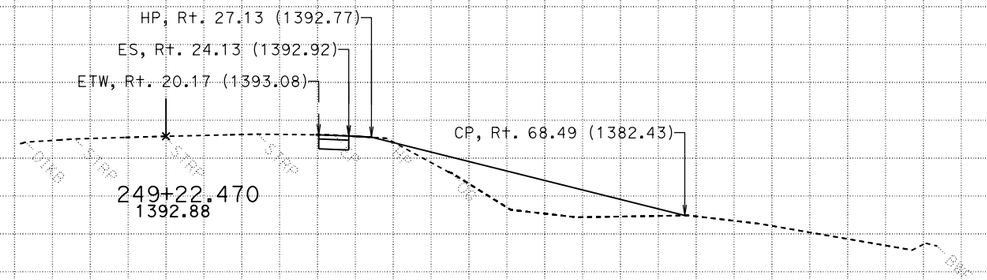

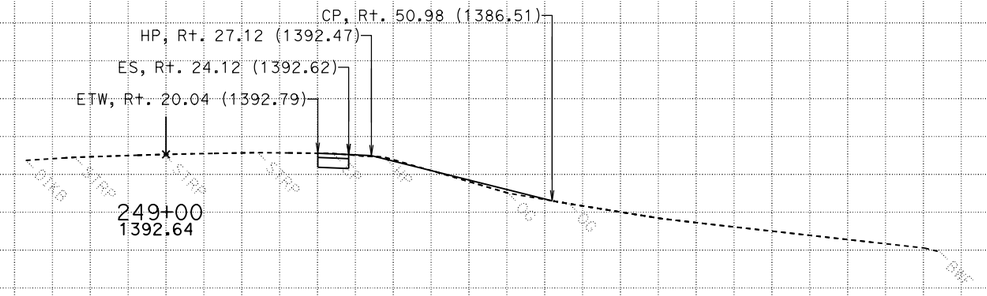

CREATED BY: narayan
DATE: 6/7/2013
KC Project: 1F910

File: P:\proj5**f910\design\Caice*F910\Design_Folder\A1\ear\a1design060713.ear

CONTRACT: 03-1F9104
DIST/CO/RTE/PM: 03-Nev-49-PM 4.3/PM 4.8

SCALE: 1" = 10' Horiz.
1" = 10' Vert.

All Dimensions are US Survey Feet

A1
CROSS SECTIONS
SHEET 29 OF 36

FOR EARTHWORK DEVELOPMENT ONLY

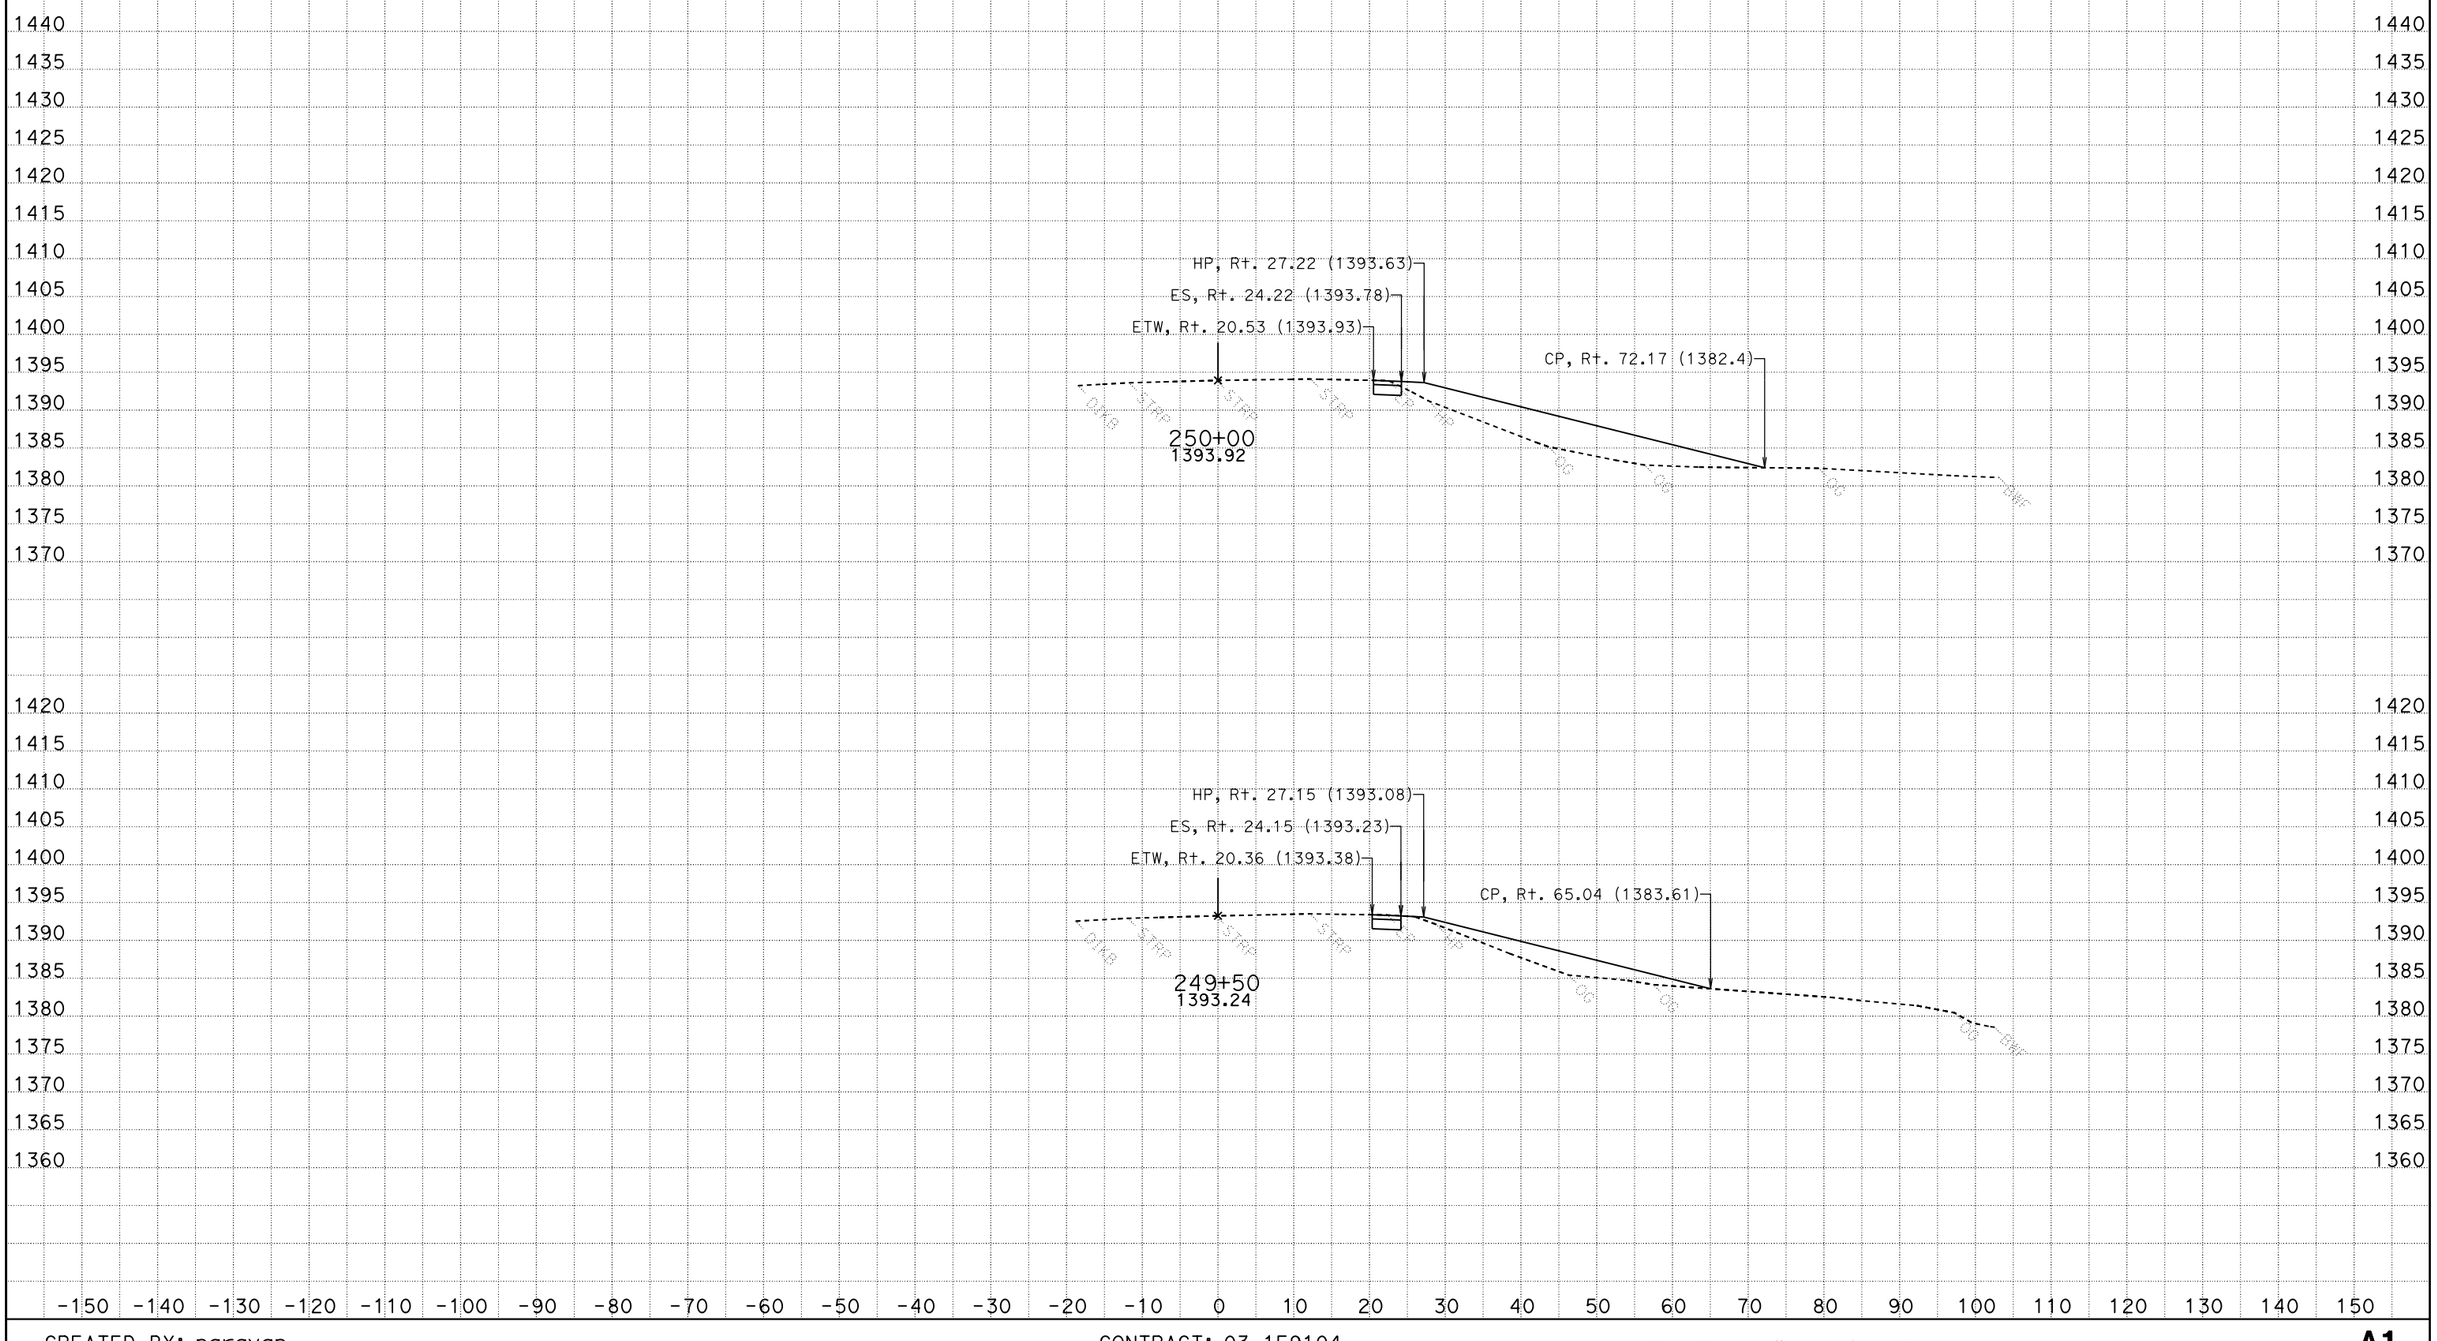

CREATED BY: narayan
DATE: 6/7/2013
KC Project: 1F910

CONTRACT: 03-1F9104
DIST/CO/RTE/PM: 03-Nev-49-PM 4.3/PM 4.8
File: P:\proj5**f910\design\Caice*F910\Design_Folder\A1\ear\a1design060713.ear

SCALE: 1" = 10' Horiz.
1" = 10' Vert.

All Dimensions are US Survey Feet

A1
CROSS SECTIONS
SHEET 30 OF 36

FOR EARTHWORK DEVELOPMENT ONLY

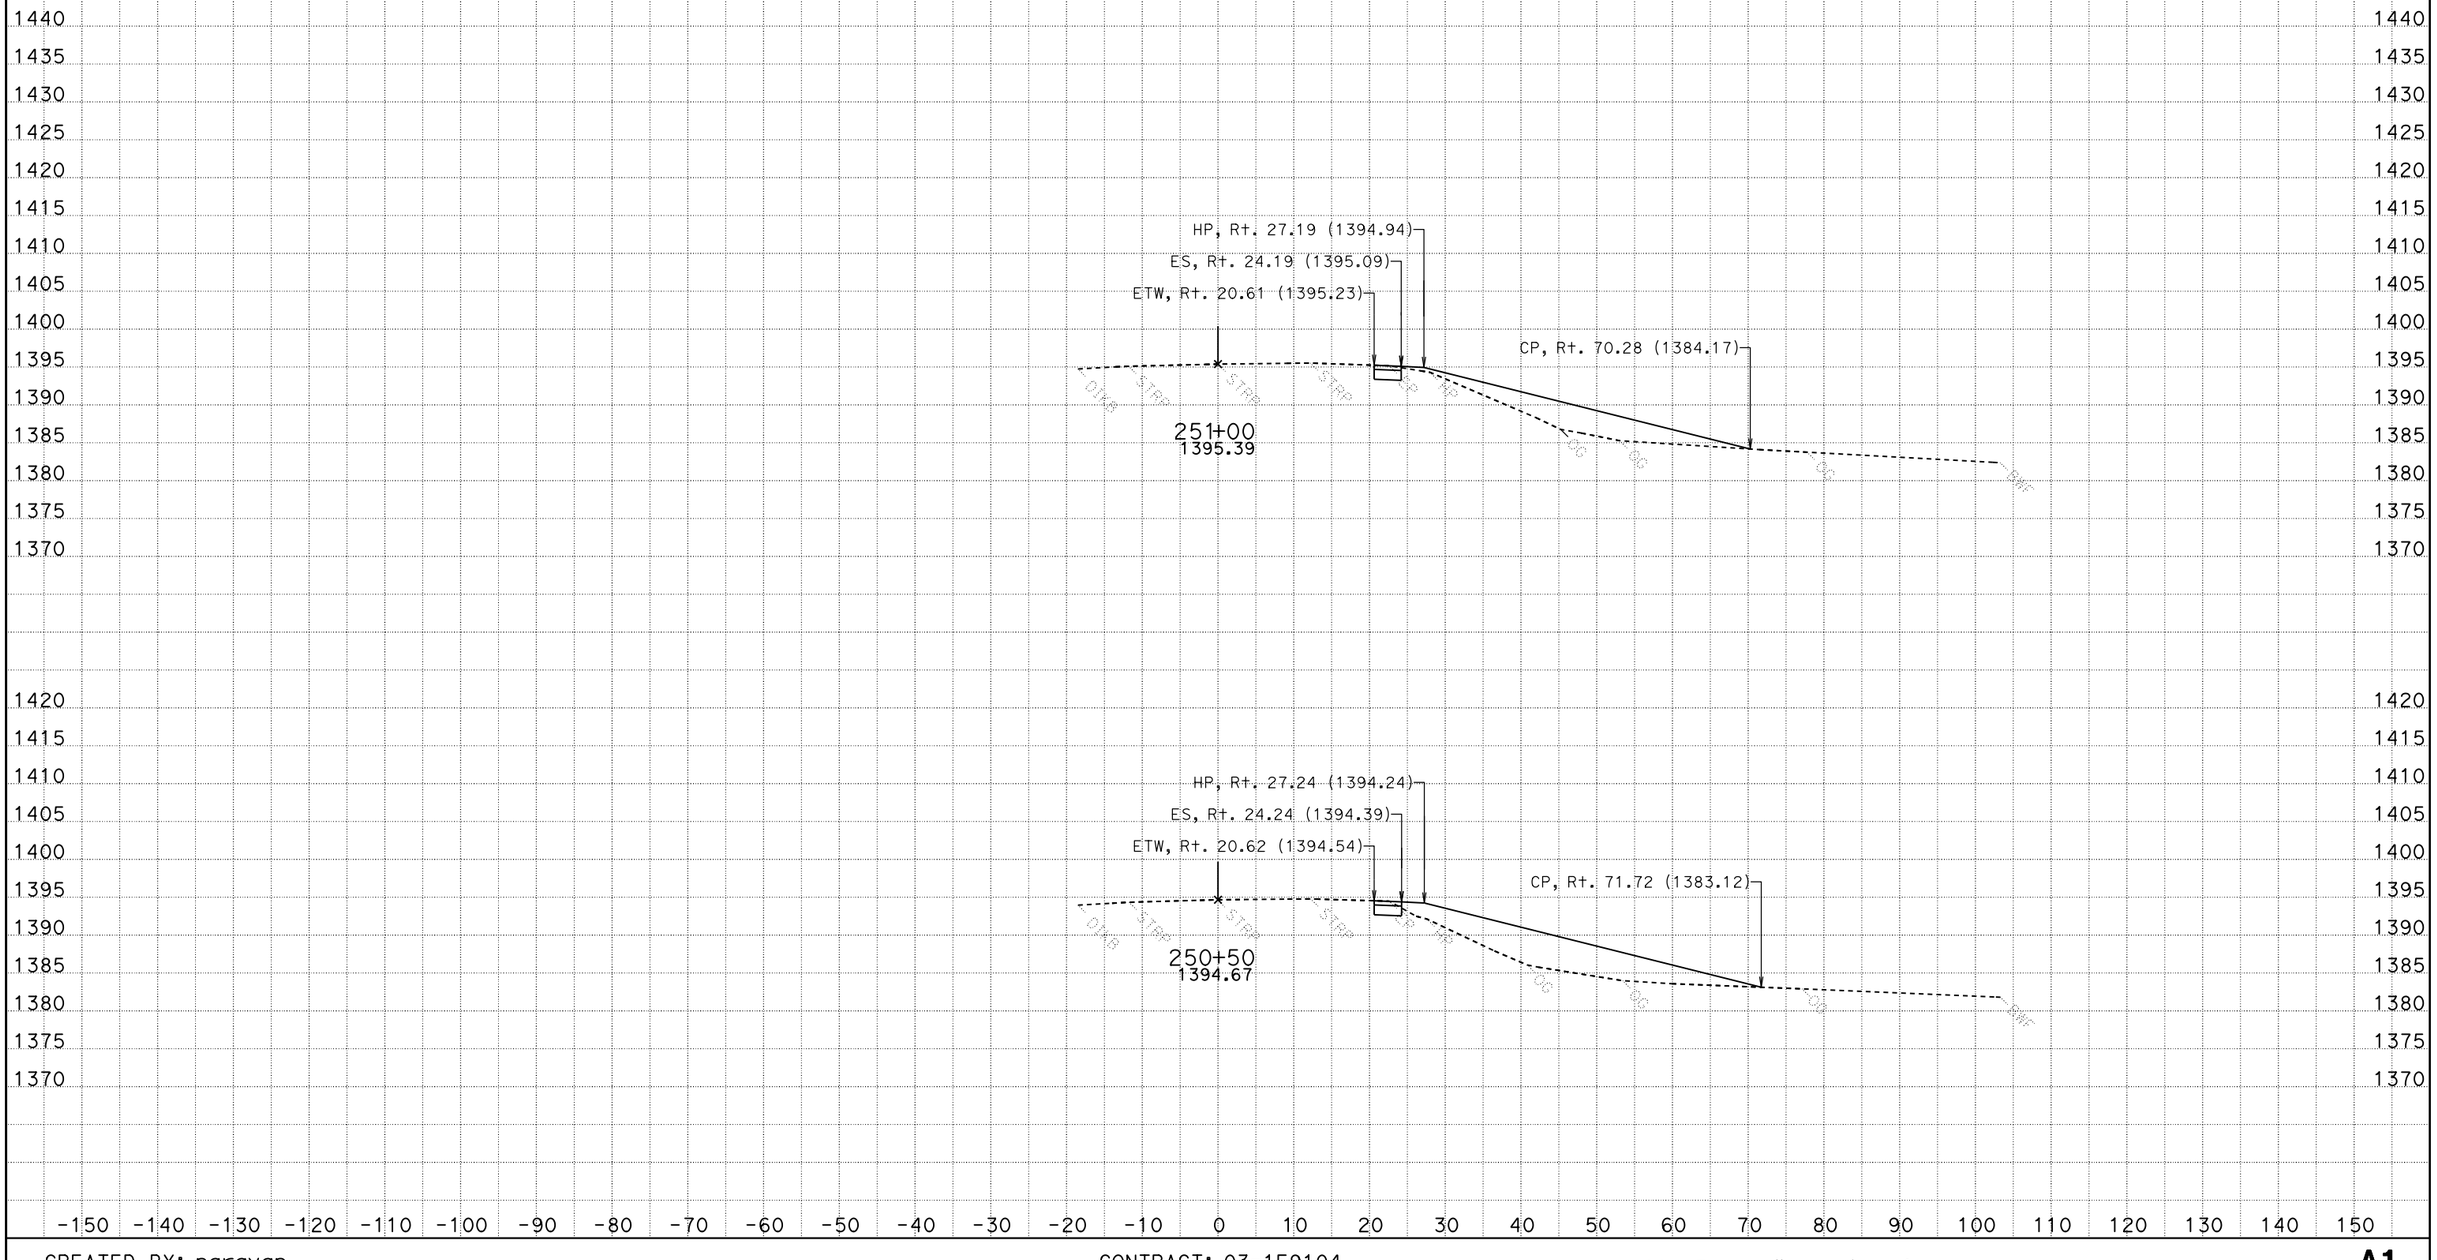

CREATED BY: narayan
DATE: 6/7/2013
KC Project: 1F910

CONTRACT: 03-1F9104
DIST/CO/RTE/PM: 03-Nev-49-PM 4.3/PM 4.8
File: P:\proj5**f910\design\Caice*F910\Design_Folder\A1\ear\a1design060713.ear

SCALE: 1" = 10' Horiz.
1" = 10' Vert.

All Dimensions are US Survey Feet

A1
CROSS SECTIONS
SHEET 31 OF 36

FOR EARTHWORK DEVELOPMENT ONLY

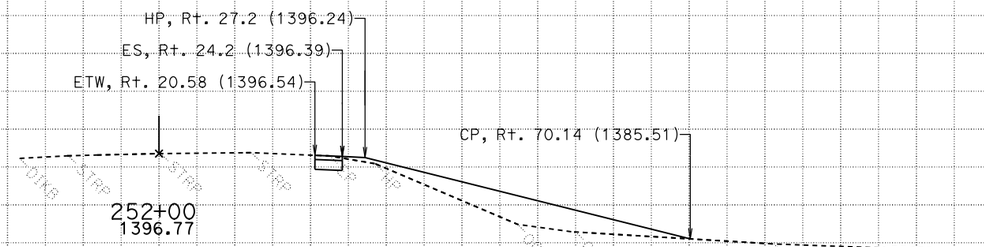

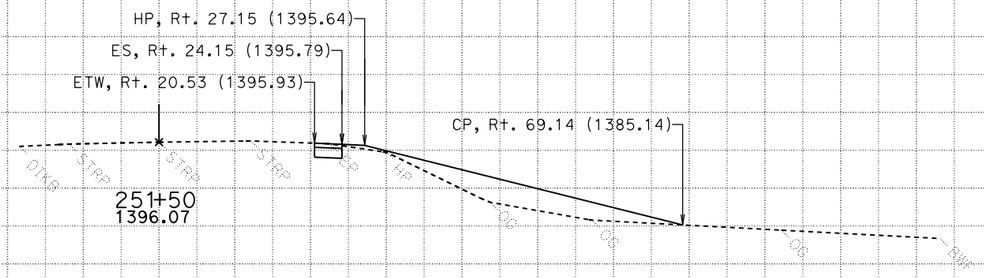

1440 1435 1430 1425 1420 1415 1410 1405 1400 1395 1390 1385 1380 1375 1370

1420 1415 1410 1405 1400 1395 1390 1385 1380 1375 1370

-150 -140 -130 -120 -110 -100 -90 -80 -70 -60 -50 -40 -30 -20 -10 0 10 20 30 40 50 60 70 80 90 100 110 120 130 140 150

CREATED BY: narayan
DATE: 6/7/2013
KC Project: 1F910

CONTRACT: 03-1F9104
DIST/CO/RTE/PM: 03-Nev-49-PM 4.3/PM 4.8
File: P:\proj5**f910\design\Caice*F910\Design_Folder\A1\ear\a1design060713.ear

SCALE: 1" = 10' Horiz.
1" = 10' Vert.

All Dimensions are US Survey Feet

A1
CROSS SECTIONS
SHEET 32 OF 36

FOR EARTHWORK DEVELOPMENT ONLY

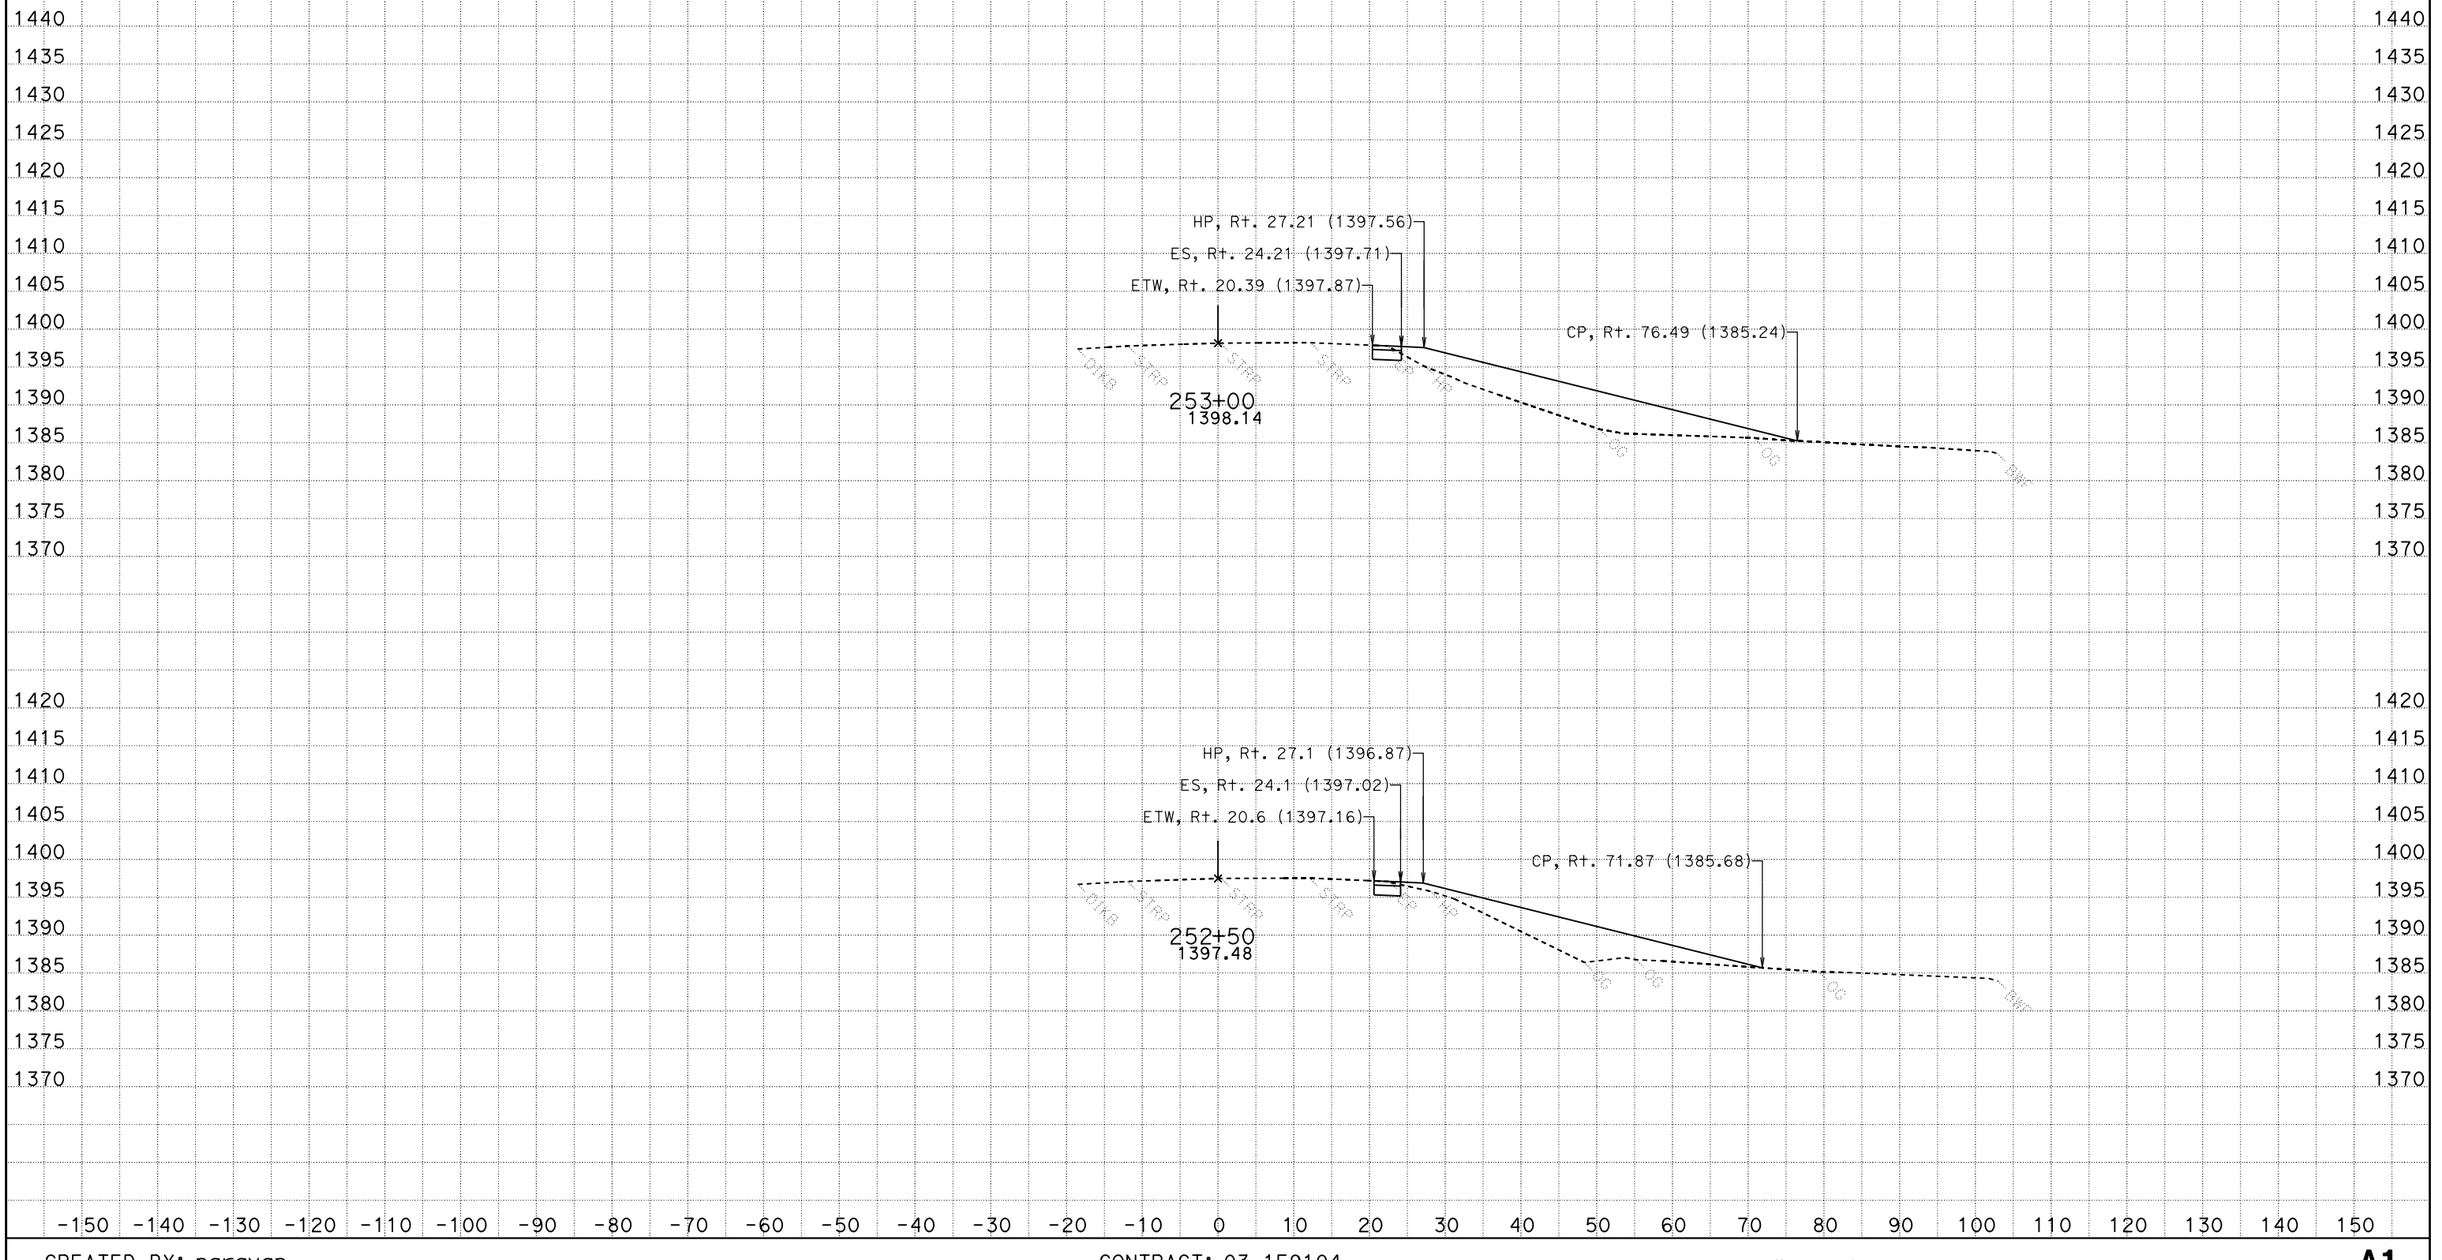

CREATED BY: narayan
DATE: 6/7/2013
KC Project: 1F910

CONTRACT: 03-1F9104
DIST/CO/RTE/PM: 03-Nev-49-PM 4.3/PM 4.8
File: P:\proj5**f910\design\Caice*F910\Design_Folder\A1\ear\a1design060713.ear

SCALE: 1" = 10' Horiz.
1" = 10' Vert.

All Dimensions are US Survey Feet

A1
CROSS SECTIONS
SHEET 33 OF 36

FOR EARTHWORK DEVELOPMENT ONLY

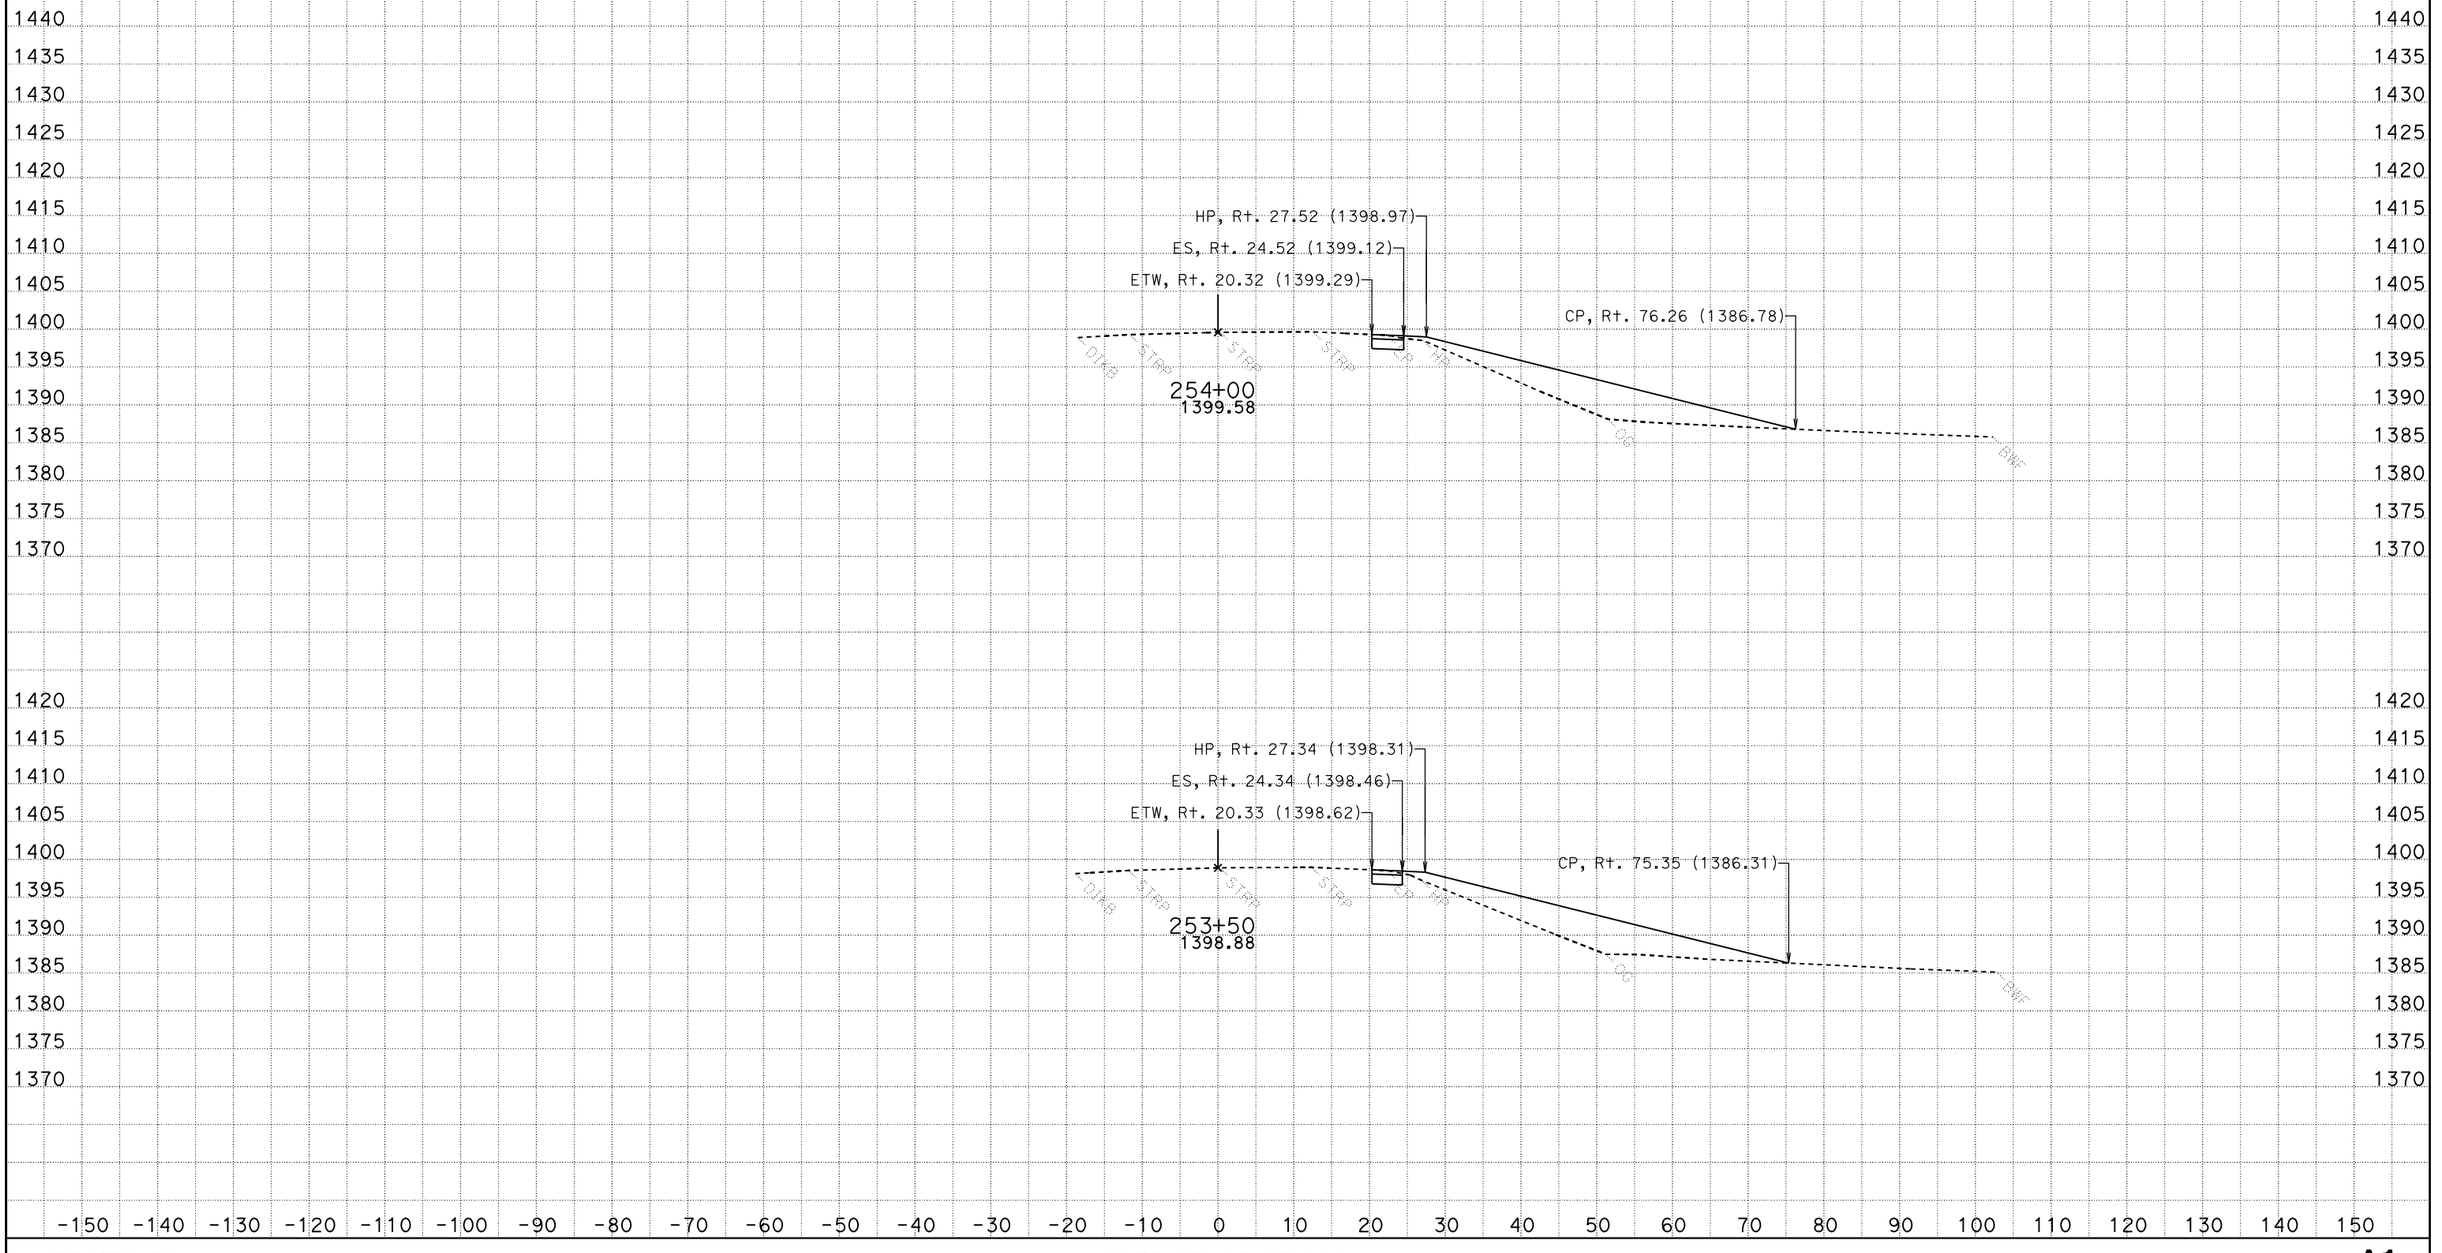

CREATED BY: narayan
DATE: 6/7/2013
KC Project: 1F910

CONTRACT: 03-1F9104
DIST/CO/RTE/PM: 03-Nev-49-PM 4.3/PM 4.8
File: P:\proj5**f910\design\Caice*F910\Design_Folder\A1\ear\a1design060713.ear

SCALE: 1" = 10' Horiz.
1" = 10' Vert.

All Dimensions are US Survey Feet

A1
CROSS SECTIONS
SHEET 34 OF 36

FOR EARTHWORK DEVELOPMENT ONLY

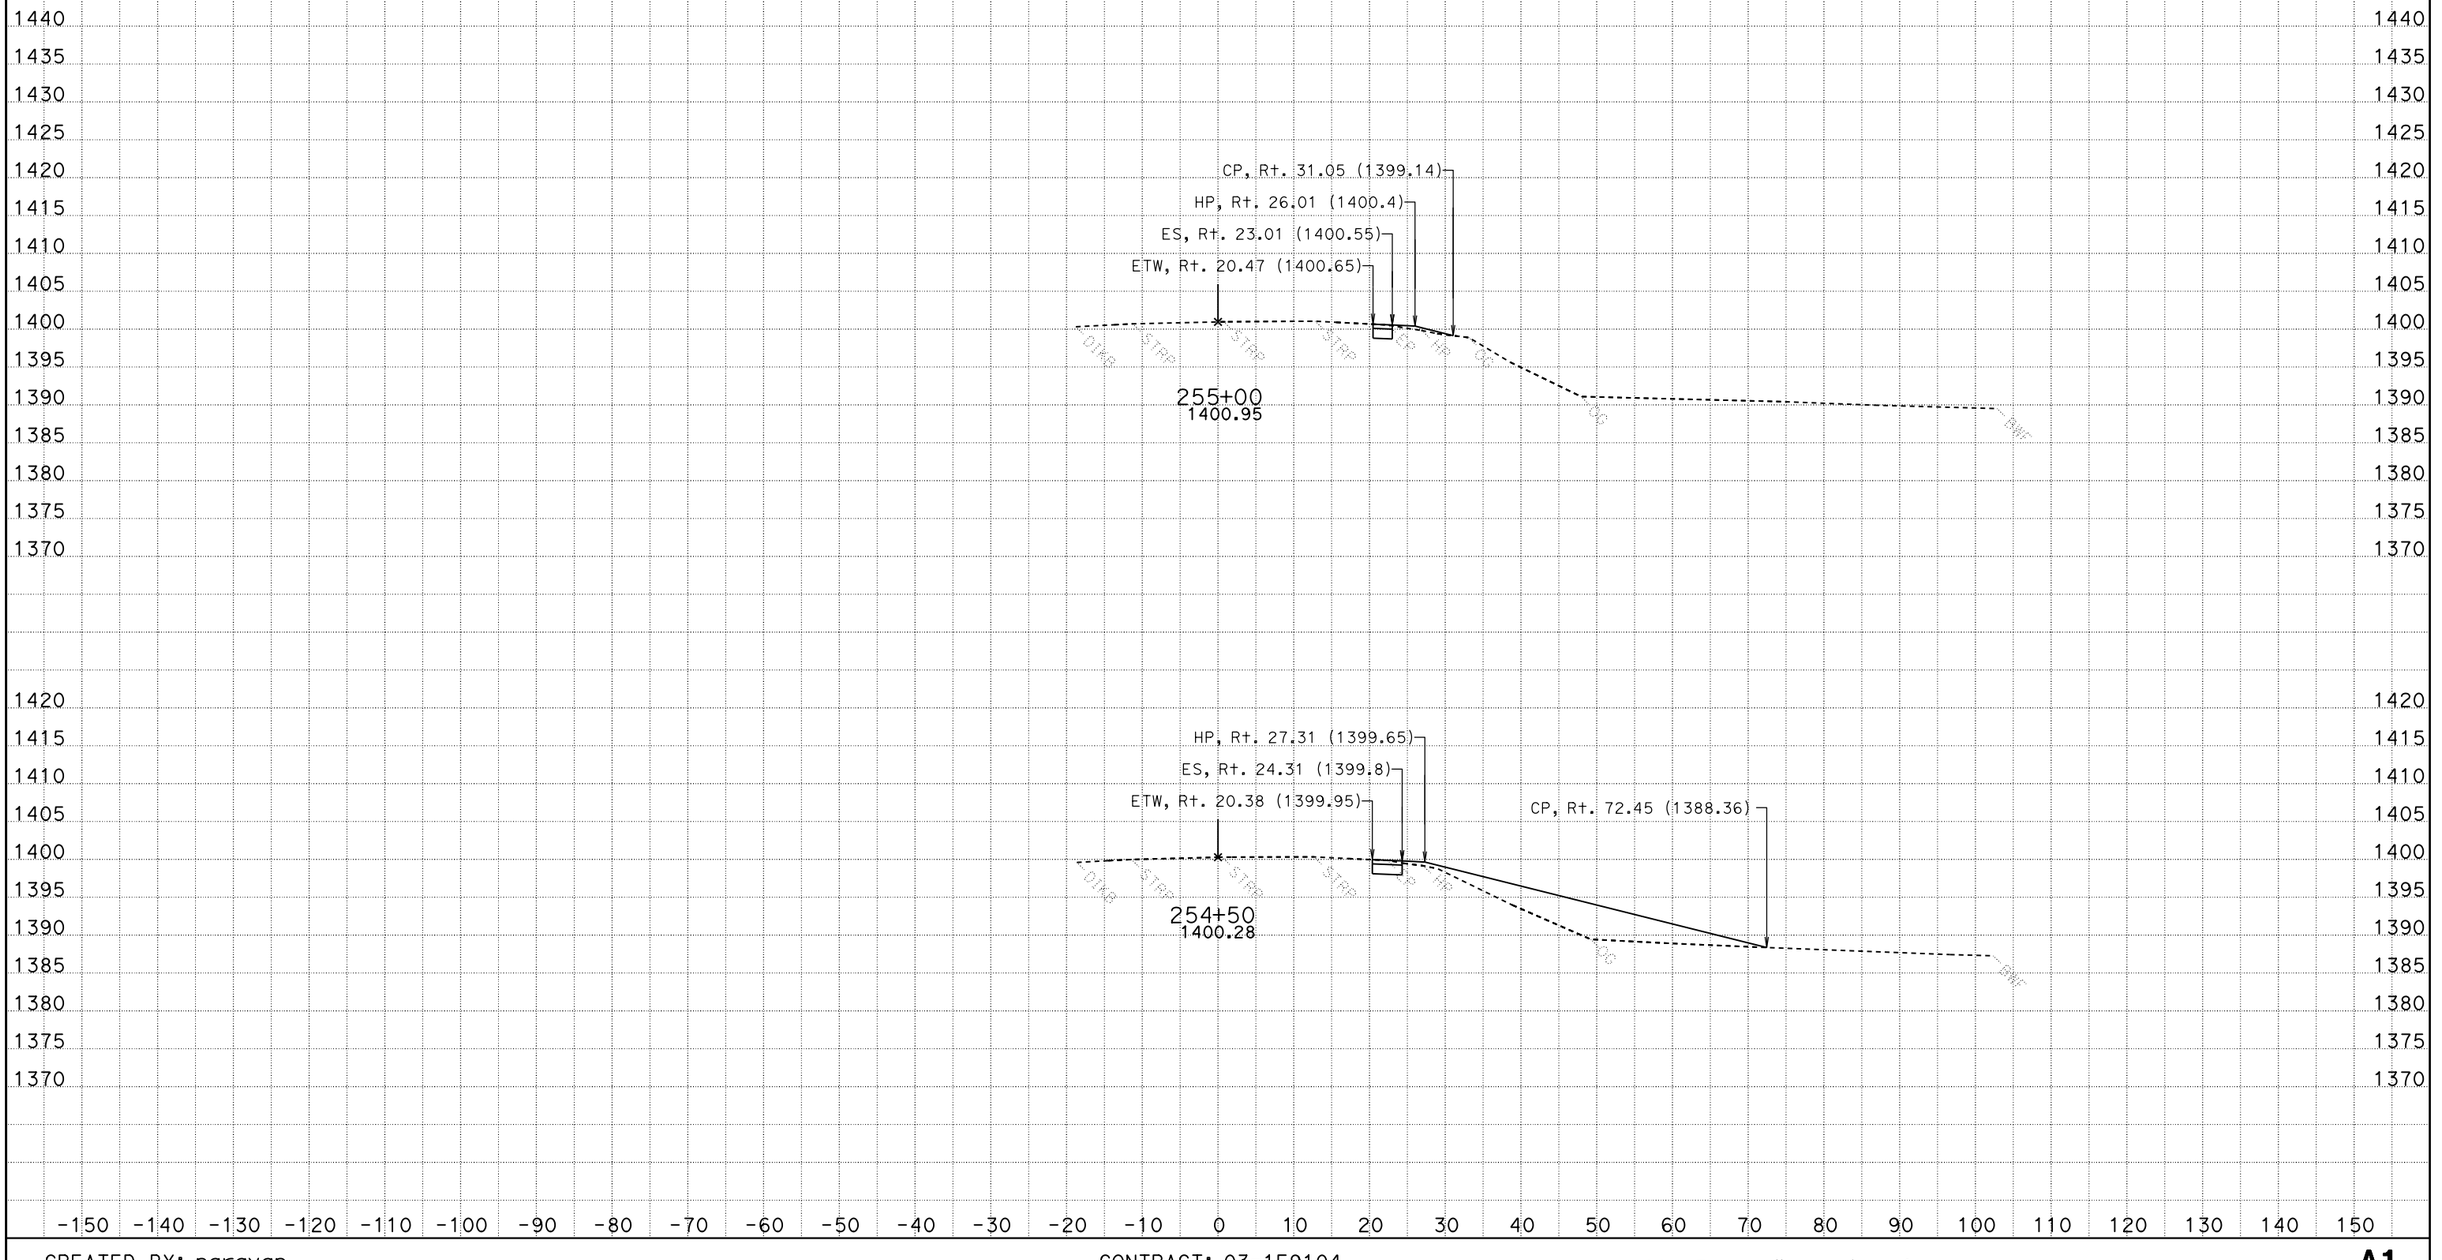

CREATED BY: narayan
DATE: 6/7/2013
KC Project: 1F910

CONTRACT: 03-1F9104
DIST/CO/RTE/PM: 03-Nev-49-PM 4.3/PM 4.8
File: P:\proj5**f910\design\Caice*F910\Design_Folder\A1\ear\a1design060713.ear

SCALE: 1" = 10' Horiz.
1" = 10' Vert.

All Dimensions are US Survey Feet

A1
CROSS SECTIONS

FOR EARTHWORK DEVELOPMENT ONLY

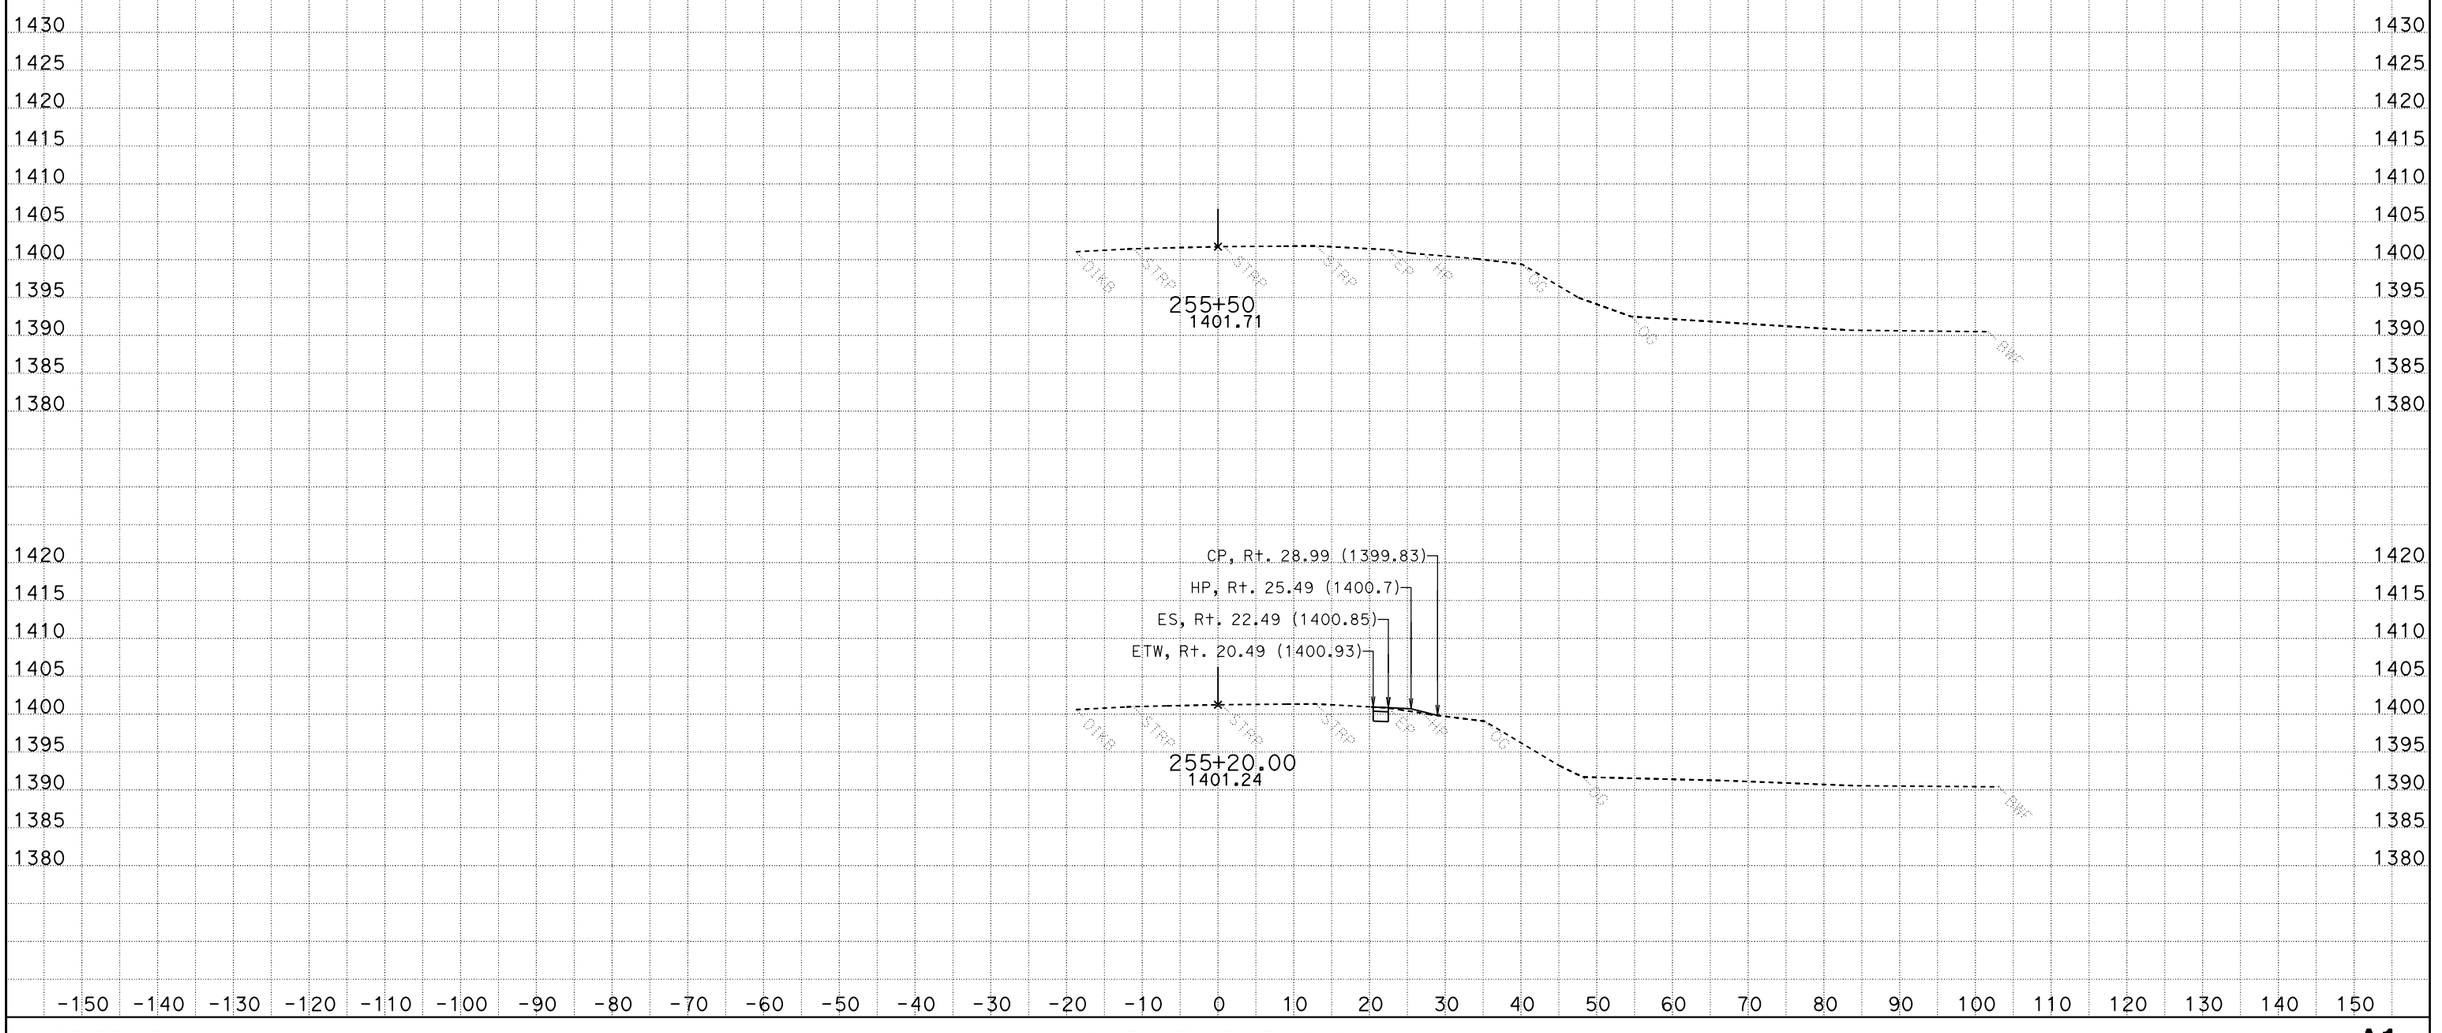

CREATED BY: narayan
DATE: 6/7/2013
KC Project: 1F910 File: P:\proj5**f910\design\Caice*F910\Design_Folder\A1\ear\a1design060713.ear

CONTRACT: 03-1F9104XS
DIST/CO/RTE/PM: 03-Nev-49-PM 4.3/PM 4.8

SCALE: 1" = 10' Horiz.
1" = 10' Vert.

All Dimensions are US Survey Feet

A1
CROSS SECTIONS
SHEET 36 OF 36