Dist	COUNTY	ROUTE	POST MILES TOTAL PROJECT	SHEET No.	TOTAL SHEETS
03	But	99	32.4/33.3	1	12

5/25/10
REGISTERED ENGINEER — DATE

REGISTERED PROFESSIONAL ENGINEER
No. ____
Exp. ____
STATE OF CALIFORNIA

PLANS APPROVAL DATE

THE STATE OF CALIFORNIA OR ITS OFFICERS OR AGENTS SHALL NOT BE RESPONSIBLE FOR THE ACCURACY OR COMPLETENESS OF SCANNED COPIES OF THIS PLAN SHEET.

QUINCY ENGINEERING INC
3247 RAMOS CIRCLE
SACRAMENTO, CA 95827-2501

BUTTE COUNTY ASSOCIATION OF GOVERNMENTS
2580 SIERRA SUNRISE TERRACE, SUITE 100
CHICO, CA 95928

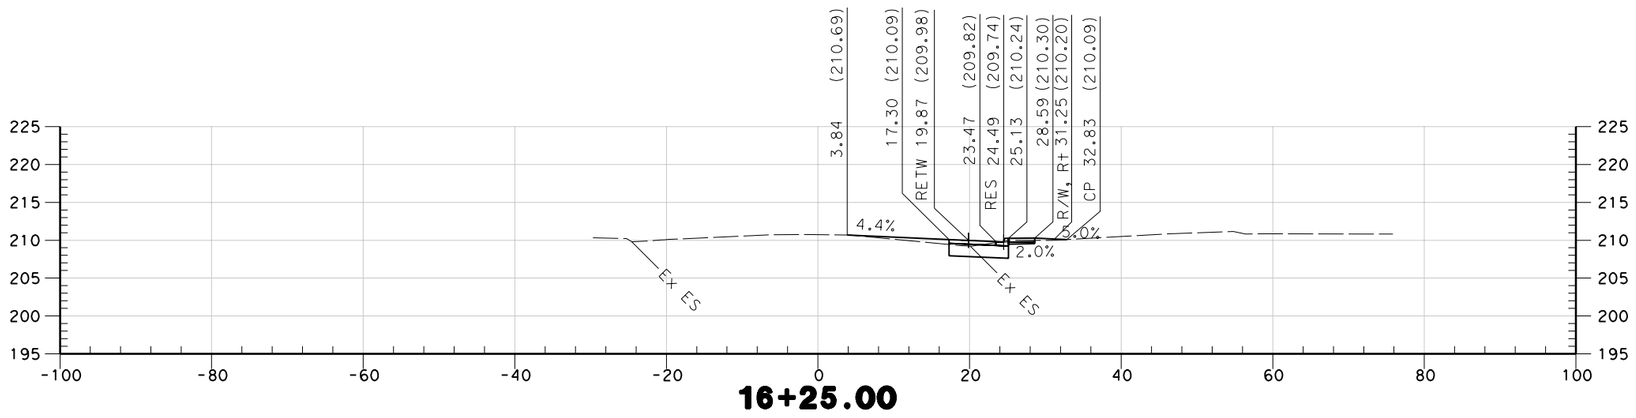

16+25.00

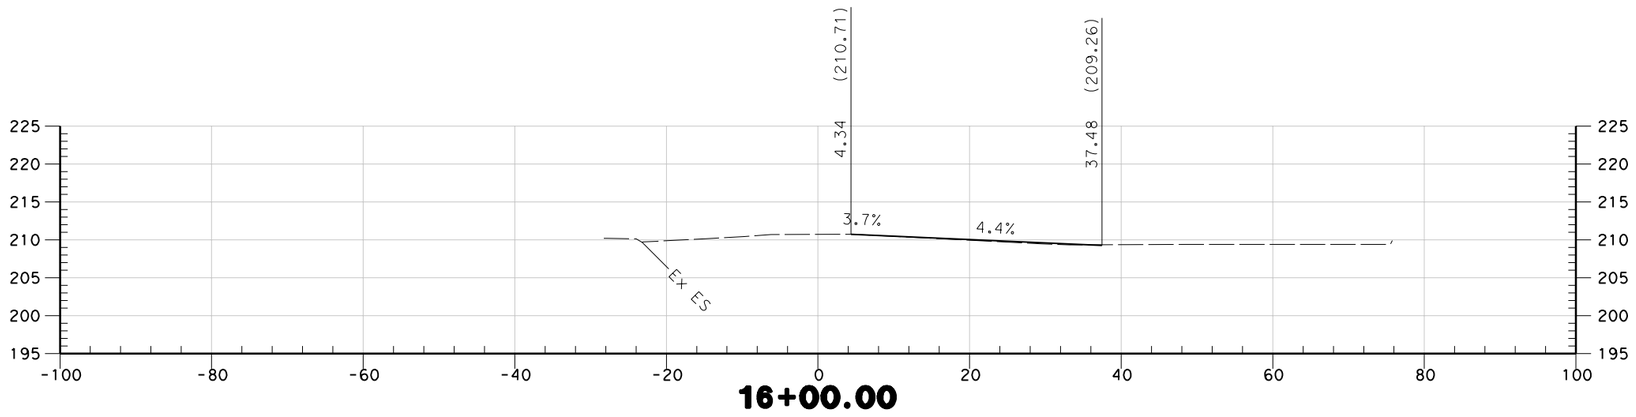

16+00.00

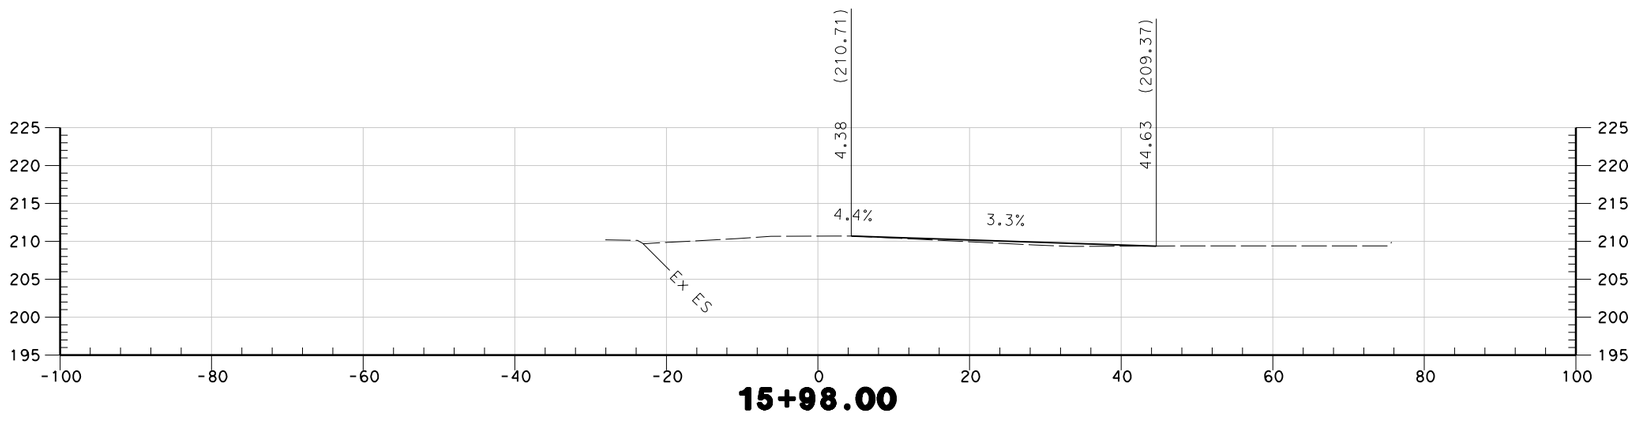

15+98.00

STA 15+98 TO STA 16+25

EAST 1ST AVENUE

"E" LINE

SCALE 1" = 10'

* FOR EARTHWORK DEVELOPMENT ONLY

REVISED BY	DATE REVISED

CALCULATED-DESIGNED BY
CHECKED BY

CONSULTANT FUNCTIONAL SUPERVISOR
CAROLYN DAVIS

STATE OF CALIFORNIA - DEPARTMENT OF TRANSPORTATION
Caltrans

LAST REVISION 00-00-00
DATE PLOTTED => $DATE
TIME PLOTTED => $TIME

BORDER LAST REVISED 4/11/2008

RELATIVE BORDER SCALE IS IN INCHES 0 1 2 3

USERNAME => $USER
DGN FILE => $REQUEST

CU 03-199

EA 3A0421

Dist	COUNTY	ROUTE	POST MILES TOTAL PROJECT	SHEET No.	TOTAL SHEETS
03	But	99	32.4/33.3	2	12

5/25/10
REGISTERED ENGINEER DATE

PLANS APPROVAL DATE

REGISTERED PROFESSIONAL ENGINEER No. Exp. STATE OF CALIFORNIA

THE STATE OF CALIFORNIA OR ITS OFFICERS OR AGENTS SHALL NOT BE RESPONSIBLE FOR THE ACCURACY OR COMPLETENESS OF SCANNED COPIES OF THIS PLAN SHEET.

QUINCY ENGINEERING INC
3247 RAMOS CIRCLE
SACRAMENTO, CA 95827-2501

BUTTE COUNTY ASSOCIATION OF GOVERNMENTS
2580 SIERRA SUNRISE TERRACE, SUITE 100
CHICO, CA 95928

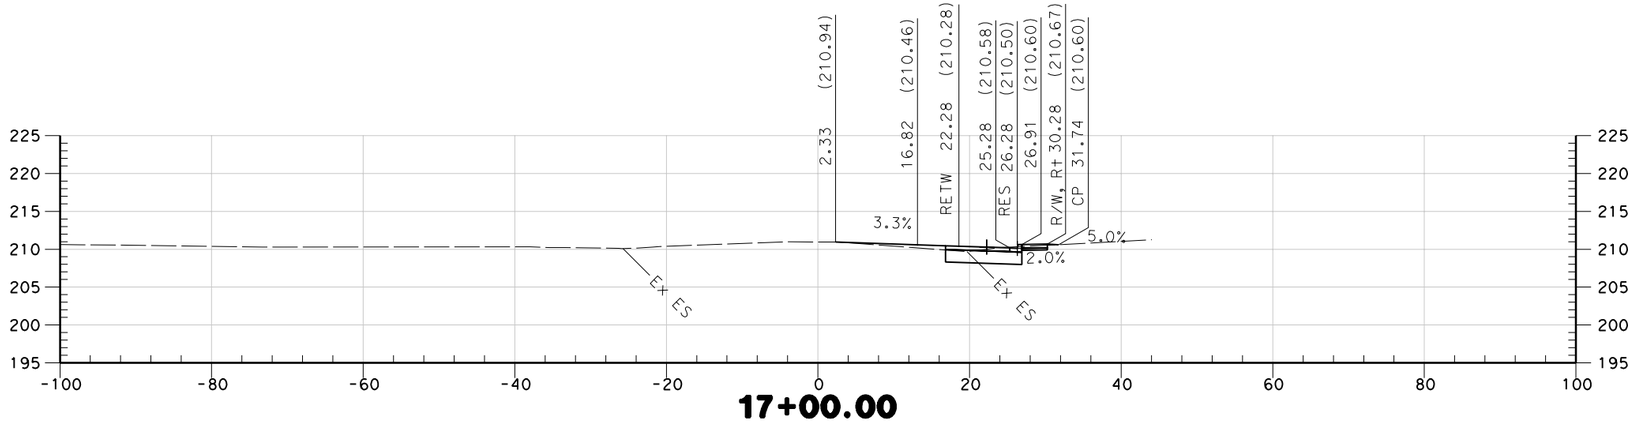

17+00.00

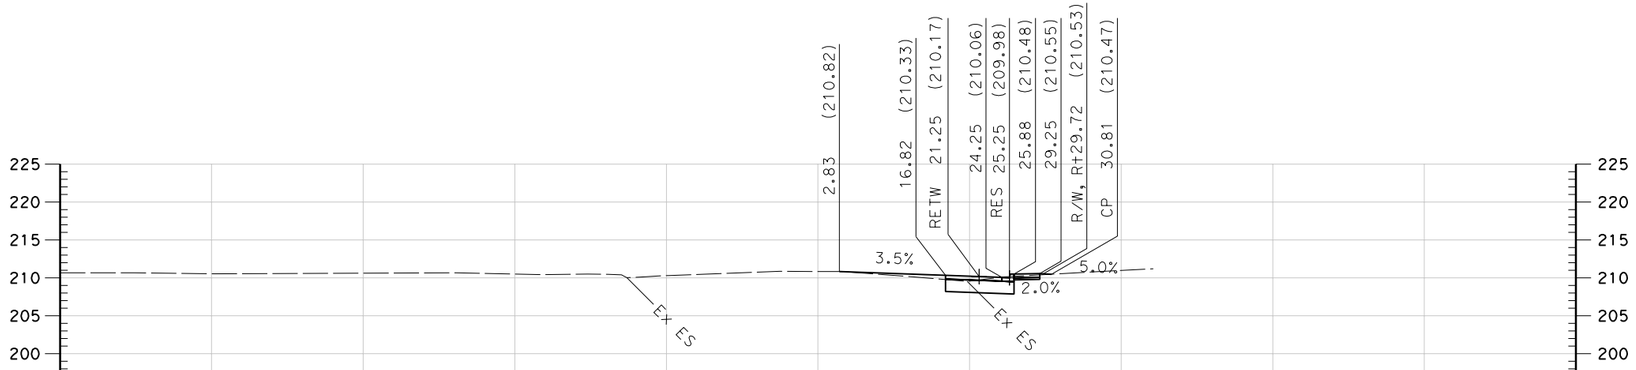

16+75.00

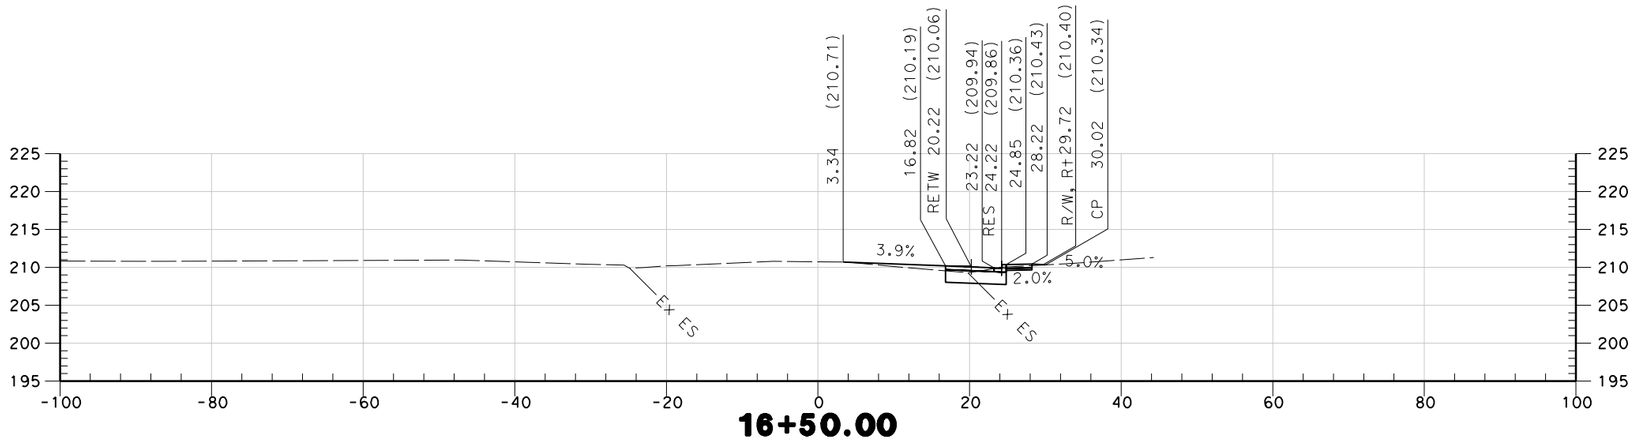

16+50.00

STA 16+50 TO STA 17+00

EAST 1ST AVENUE

"E" LINE

SCALE 1" = 10'

* FOR EARTHWORK DEVELOPMENT ONLY

REVISED BY	DATE REVISED

CALCULATED-DESIGNED BY
CHECKED BY

CONSULTANT FUNCTIONAL SUPERVISOR
CAROLYN DAVIS

STATE OF CALIFORNIA - DEPARTMENT OF TRANSPORTATION
Caltrans

LAST REVISION 00-00-00
DATE PLOTTED => $DATE
TIME PLOTTED => $TIME

BORDER LAST REVISED 4/11/2008

RELATIVE BORDER SCALE IS IN INCHES 0 1 2 3

USERNAME => $USER
DGN FILE => $REQUEST

CU 03-199

EA 3A0421

Dist	COUNTY	ROUTE	POST MILES TOTAL PROJECT	SHEET No.	TOTAL SHEETS
03	But	99	32.4/33.3	3	12

5/25/10
REGISTERED ENGINEER DATE

PLANS APPROVAL DATE

REGISTERED PROFESSIONAL ENGINEER No. Exp. STATE OF CALIFORNIA

THE STATE OF CALIFORNIA OR ITS OFFICERS OR AGENTS SHALL NOT BE RESPONSIBLE FOR THE ACCURACY OR COMPLETENESS OF SCANNED COPIES OF THIS PLAN SHEET.

QUINCY ENGINEERING INC
3247 RAMOS CIRCLE
SACRAMENTO, CA 95827-2501

BUTTE COUNTY ASSOCIATION OF GOVERNMENTS
2580 SIERRA SUNRISE TERRACE, SUITE 100
CHICO, CA 95928

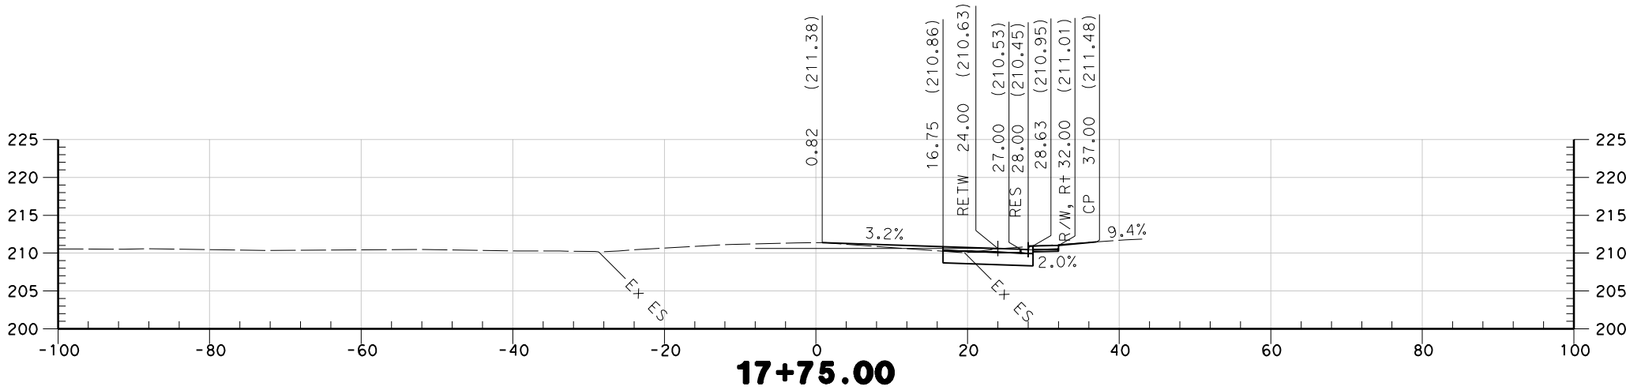

17+75.00

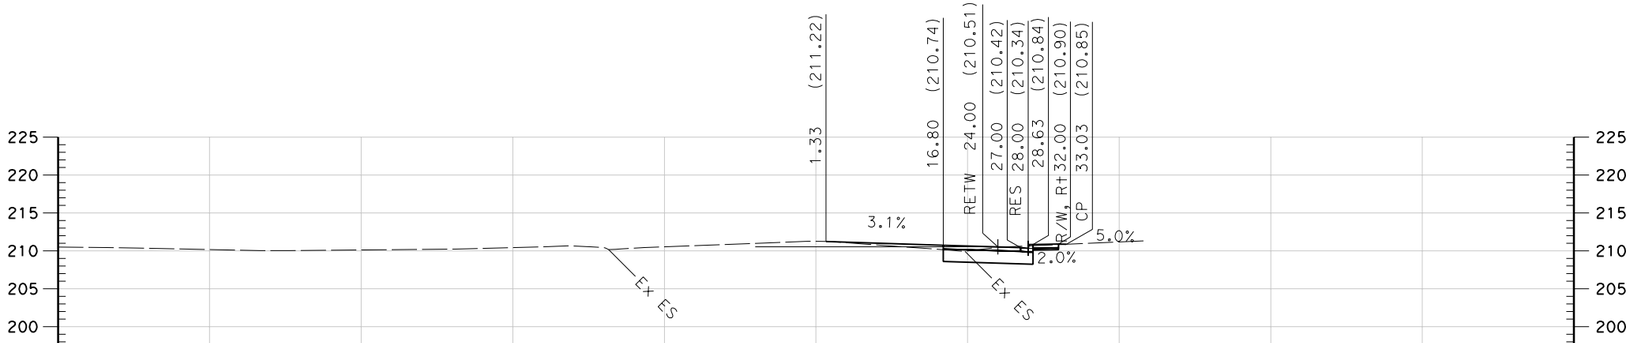

17+50.00

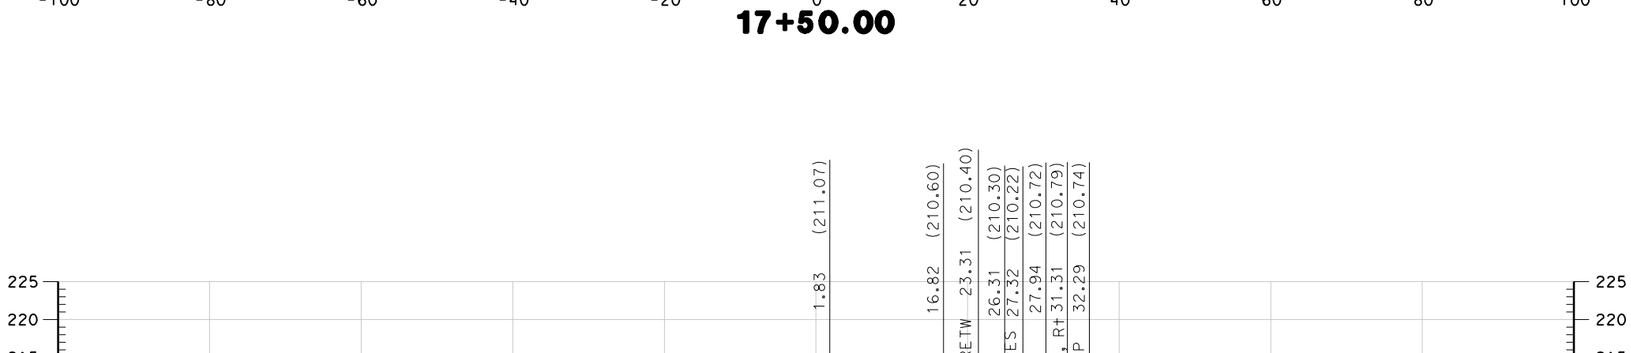

17+25.00

STA 17+25 TO STA 17+75

EAST 1ST AVENUE

"E" LINE

SCALE 1" = 10'

* FOR EARTHWORK DEVELOPMENT ONLY

REVISED BY	DATE REVISED

CALCULATED-DESIGNED BY
CHECKED BY

CONSULTANT FUNCTIONAL SUPERVISOR
CAROLYN DAVIS

STATE OF CALIFORNIA - DEPARTMENT OF TRANSPORTATION
Caltrans

LAST REVISION 00-00-00
DATE PLOTTED => $DATE
TIME PLOTTED => $TIME

BORDER LAST REVISED 4/11/2008

RELATIVE BORDER SCALE IS IN INCHES 0 1 2 3

USERNAME => $USER
DGN FILE => $REQUEST

CU 03-199

EA 3A0421

Dist	COUNTY	ROUTE	POST MILES TOTAL PROJECT	SHEET No.	TOTAL SHEETS
03	But	99	32.4/33.3	4	12

5/25/10
REGISTERED ENGINEER — DATE

PLANS APPROVAL DATE

REGISTERED PROFESSIONAL ENGINEER — No. ____ Exp. ____ — STATE OF CALIFORNIA

THE STATE OF CALIFORNIA OR ITS OFFICERS OR AGENTS SHALL NOT BE RESPONSIBLE FOR THE ACCURACY OR COMPLETENESS OF SCANNED COPIES OF THIS PLAN SHEET.

QUINCY ENGINEERING INC
3247 RAMOS CIRCLE
SACRAMENTO CA 95827-2501

BUTTE COUNTY ASSOCIATION OF GOVERNMENTS
2580 SIERRA SUNRISE TERRACE, SUITE 100
CHICO, CA 95928

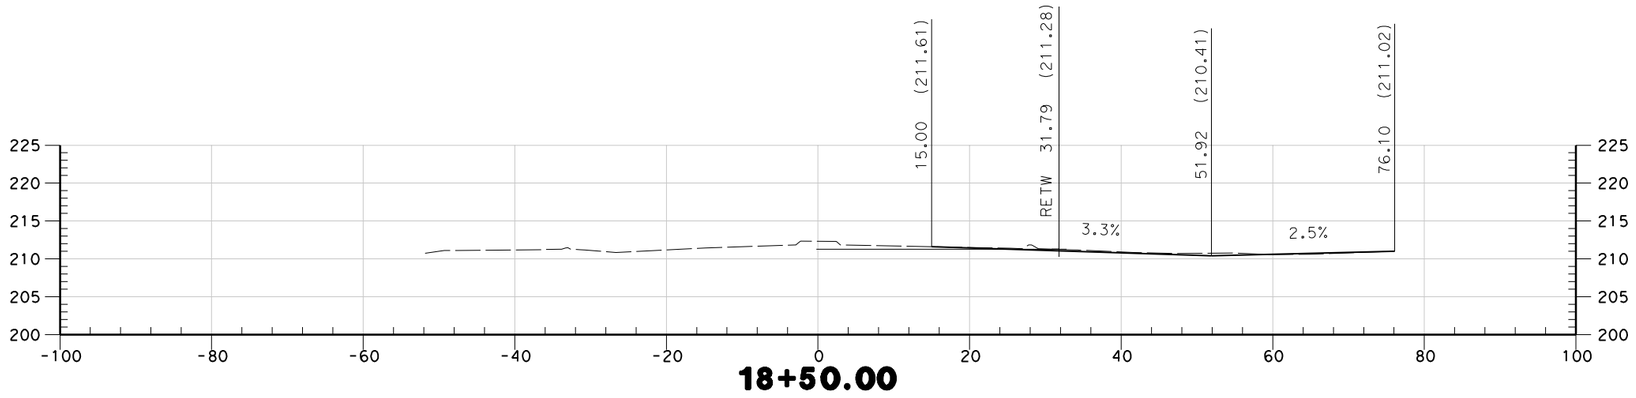

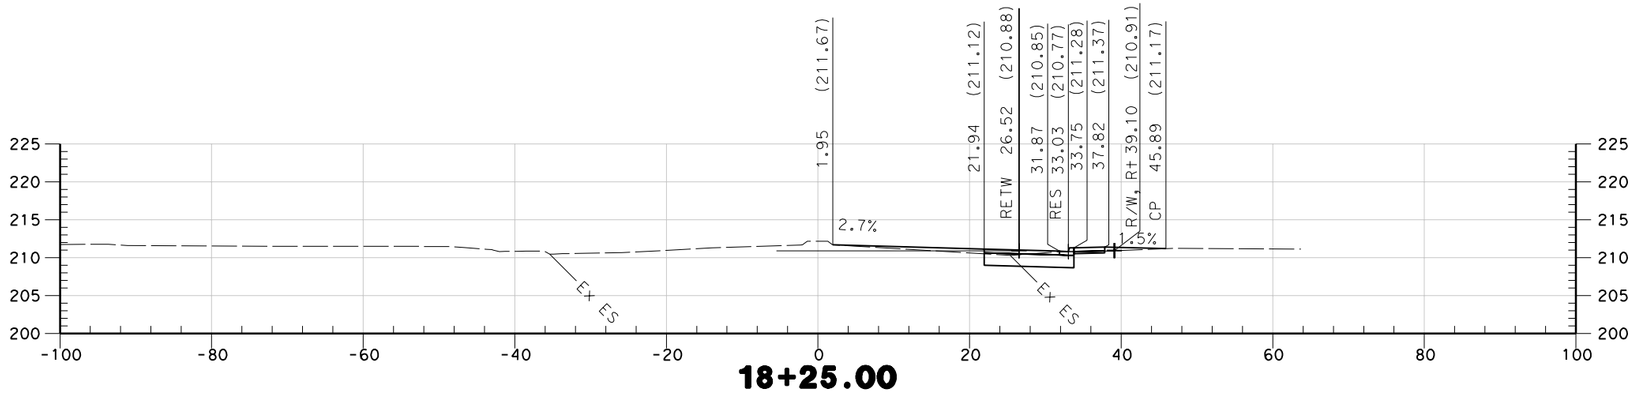

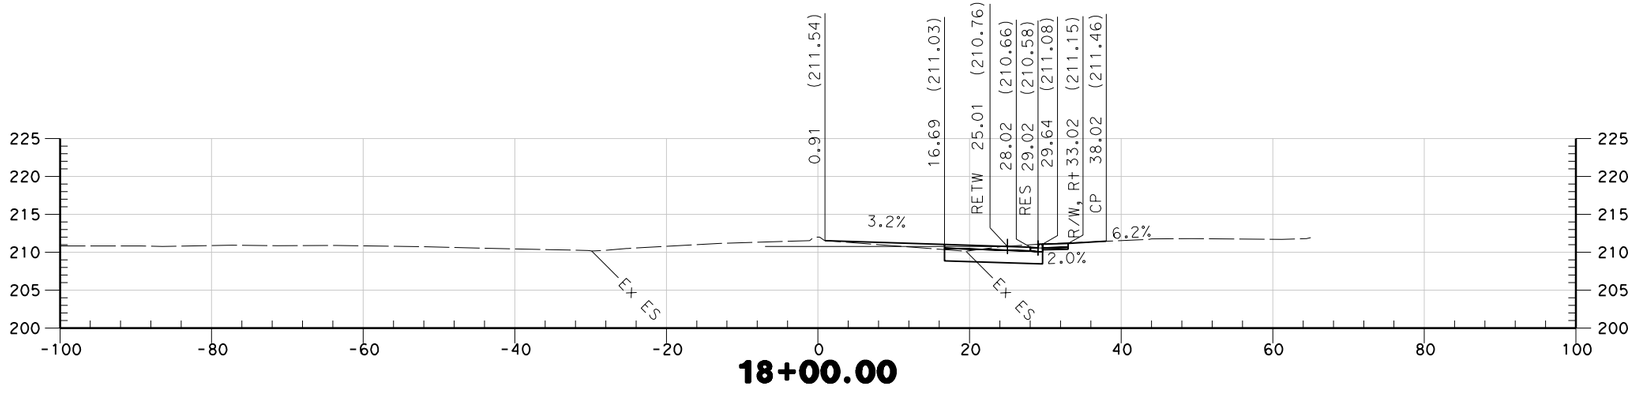

STA 18+00 TO STA 18+50

EAST 1ST AVENUE

"E" LINE

SCALE 1" = 10'

* FOR EARTHWORK DEVELOPMENT ONLY

REVISED BY	DATE REVISED

CALCULATED-DESIGNED BY
CHECKED BY

CONSULTANT FUNCTIONAL SUPERVISOR
CAROLYN DAVIS

STATE OF CALIFORNIA - DEPARTMENT OF TRANSPORTATION
Caltrans

LAST REVISION 00-00-00
DATE PLOTTED => $DATE
TIME PLOTTED => $TIME

BORDER LAST REVISED 4/11/2008
RELATIVE BORDER SCALE IS IN INCHES 0 1 2 3
USERNAME => $USER
DGN FILE => $REQUEST
CU 03-199
EA 3A0421

Dist	COUNTY	ROUTE	POST MILES TOTAL PROJECT	SHEET No.	TOTAL SHEETS
03	But	99	32.4/33.3	5	12

5/25/10
REGISTERED ENGINEER — DATE

PLANS APPROVAL DATE

REGISTERED PROFESSIONAL ENGINEER — No. — Exp. — STATE OF CALIFORNIA

THE STATE OF CALIFORNIA OR ITS OFFICERS OR AGENTS SHALL NOT BE RESPONSIBLE FOR THE ACCURACY OR COMPLETENESS OF SCANNED COPIES OF THIS PLAN SHEET.

QUINCY ENGINEERING INC
3247 RAMOS CIRCLE
SACRAMENTO, CA 95827-2501

BUTTE COUNTY ASSOCIATION OF GOVERNMENTS
2580 SIERRA SUNRISE TERRACE, SUITE 100
CHICO, CA 95928

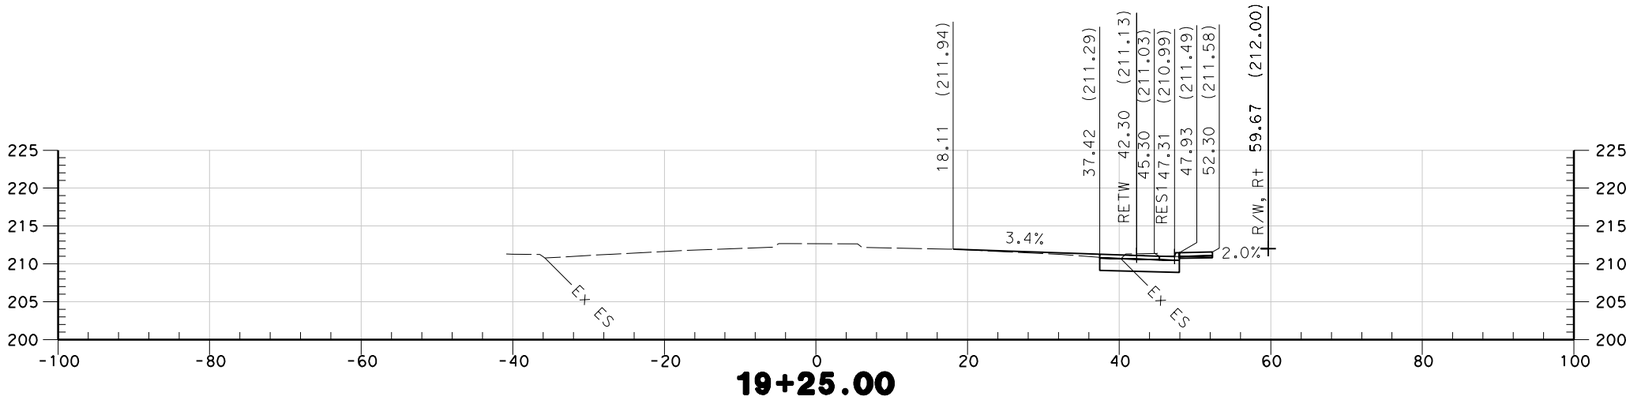

19+25.00

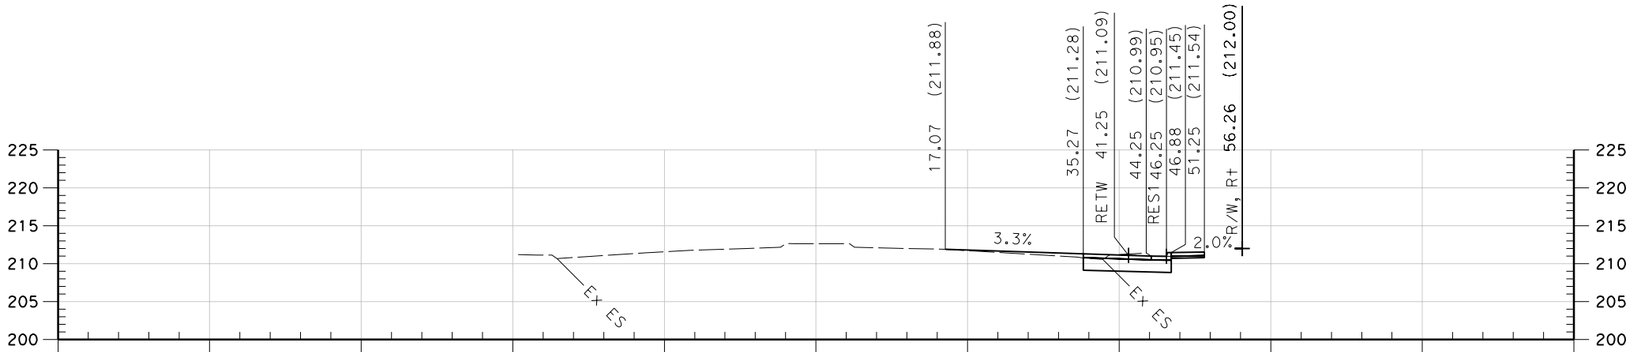

19+00.00

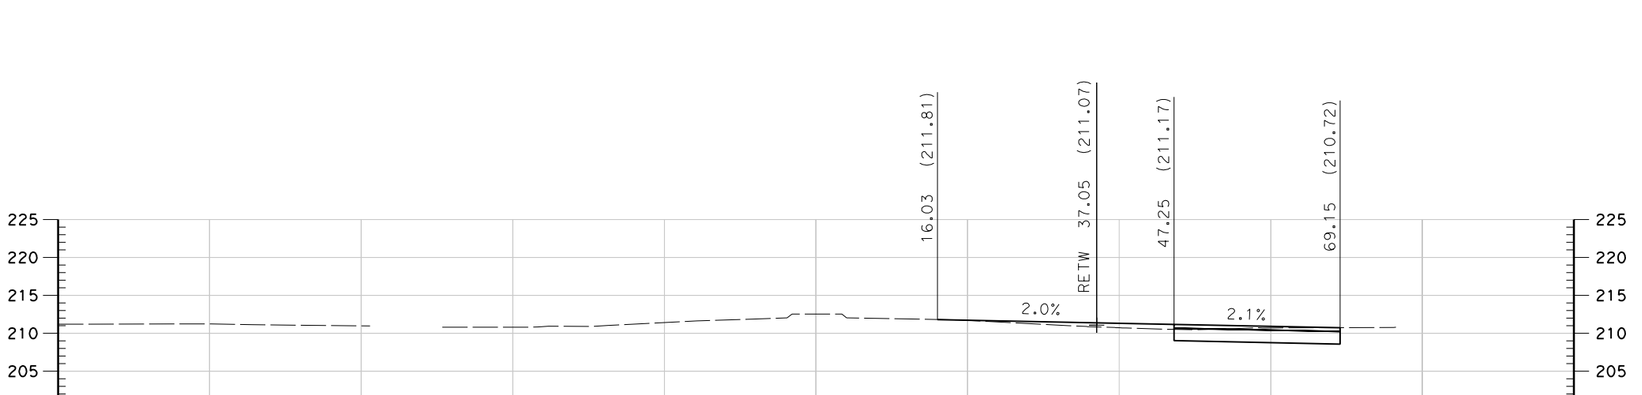

18+75.00

STA 18+75 TO STA 19+25

EAST 1ST AVENUE

"E" LINE

SCALE 1" = 10'

* FOR EARTHWORK DEVELOPMENT ONLY

REVISED BY | DATE REVISED

CALCULATED-DESIGNED BY | CHECKED BY

CONSULTANT FUNCTIONAL SUPERVISOR: CAROLYN DAVIS

STATE OF CALIFORNIA - DEPARTMENT OF TRANSPORTATION

Caltrans

LAST REVISION 00-00-00 | DATE PLOTTED => $DATE | TIME PLOTTED => $TIME

BORDER LAST REVISED 4/11/2008

RELATIVE BORDER SCALE IS IN INCHES 0 1 2 3

USERNAME => $USER
DGN FILE => $REQUEST

CU 03-199

EA 3A0421

Dist	COUNTY	ROUTE	POST MILES TOTAL PROJECT	SHEET No.	TOTAL SHEETS
03	But	99	32.4/33.3	6	12

5/25/10
REGISTERED ENGINEER — DATE

REGISTERED PROFESSIONAL ENGINEER — No. — Exp. — STATE OF CALIFORNIA

PLANS APPROVAL DATE

THE STATE OF CALIFORNIA OR ITS OFFICERS OR AGENTS SHALL NOT BE RESPONSIBLE FOR THE ACCURACY OR COMPLETENESS OF SCANNED COPIES OF THIS PLAN SHEET.

QUINCY ENGINEERING INC
3247 RAMOS CIRCLE
SACRAMENTO, CA 95827-2501

BUTTE COUNTY ASSOCIATION OF GOVERNMENTS
2580 SIERRA SUNRISE TERRACE, SUITE 100
CHICO, CA 95928

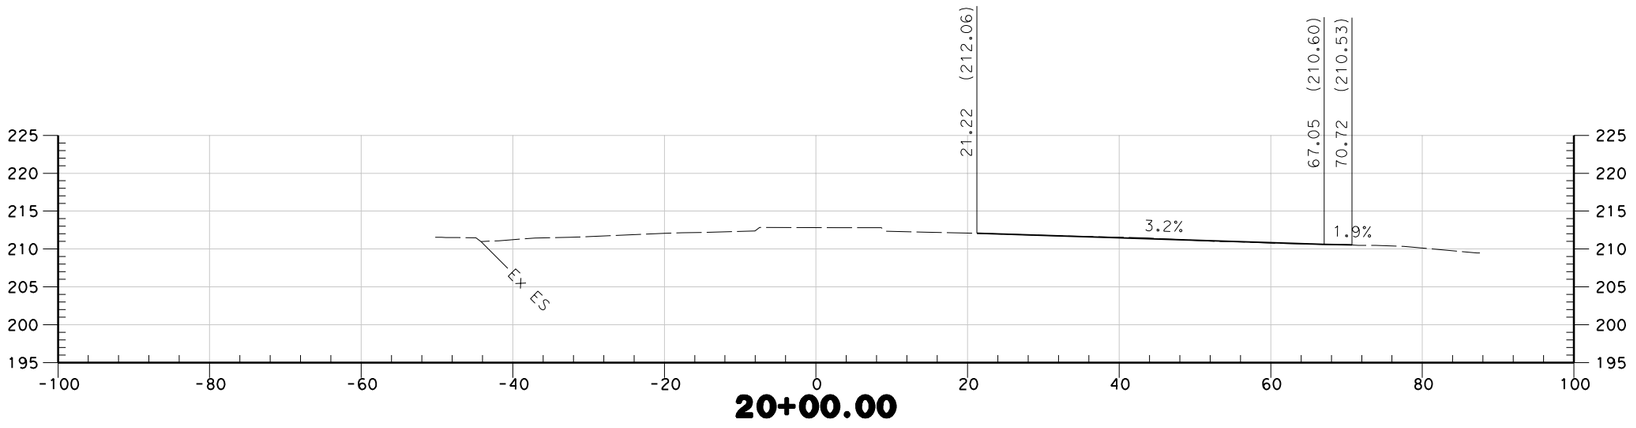

20+00.00

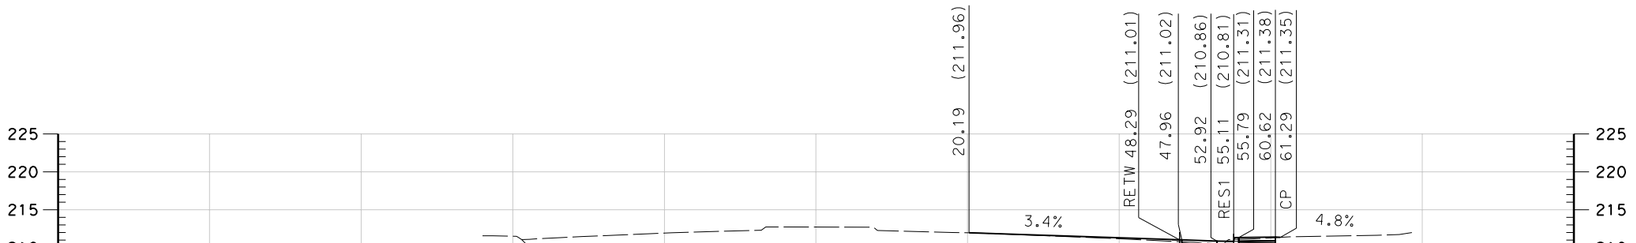

19+75.00

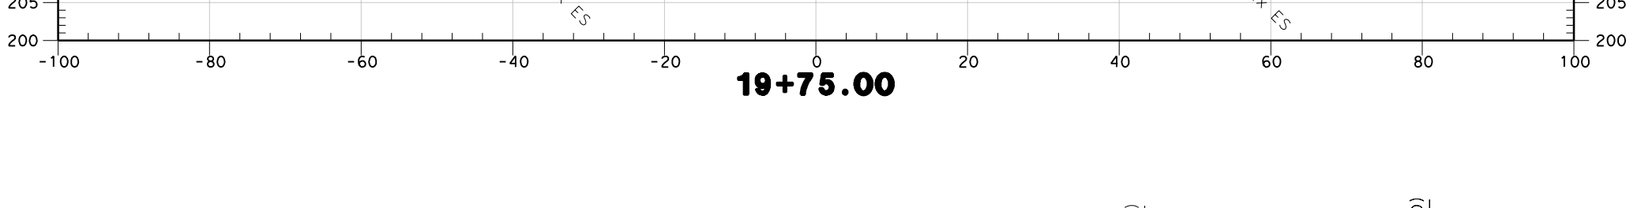

19+50.00

STA 19+50 TO STA 20+00

EAST 1ST AVENUE

"E" LINE

SCALE 1" = 10'

* FOR EARTHWORK DEVELOPMENT ONLY

REVISED BY | DATE REVISED

CALCULATED-DESIGNED BY | CHECKED BY

CONSULTANT FUNCTIONAL SUPERVISOR: CAROLYN DAVIS

STATE OF CALIFORNIA - DEPARTMENT OF TRANSPORTATION

Caltrans

LAST REVISION 00-00-00 | DATE PLOTTED => $DATE | TIME PLOTTED => $TIME

BORDER LAST REVISED 4/11/2008

RELATIVE BORDER SCALE IS IN INCHES 0 1 2 3

USERNAME => $USER
DGN FILE => $REQUEST

CU 03-199

EA 3A0421

Dist	COUNTY	ROUTE	POST MILES TOTAL PROJECT	SHEET No.	TOTAL SHEETS
03	But	99	32.4/33.3	7	12

5/25/10
REGISTERED ENGINEER DATE

REGISTERED PROFESSIONAL ENGINEER
No. ____
Exp. ____
STATE OF CALIFORNIA

PLANS APPROVAL DATE

THE STATE OF CALIFORNIA OR ITS OFFICERS OR AGENTS SHALL NOT BE RESPONSIBLE FOR THE ACCURACY OR COMPLETENESS OF SCANNED COPIES OF THIS PLAN SHEET.

QUINCY ENGINEERING INC
3247 RAMOS CIRCLE
SACRAMENTO, CA 95827-2501

BUTTE COUNTY ASSOCIATION OF GOVERNMENTS
2580 SIERRA SUNRISE TERRACE, SUITE 100
CHICO, CA 95928

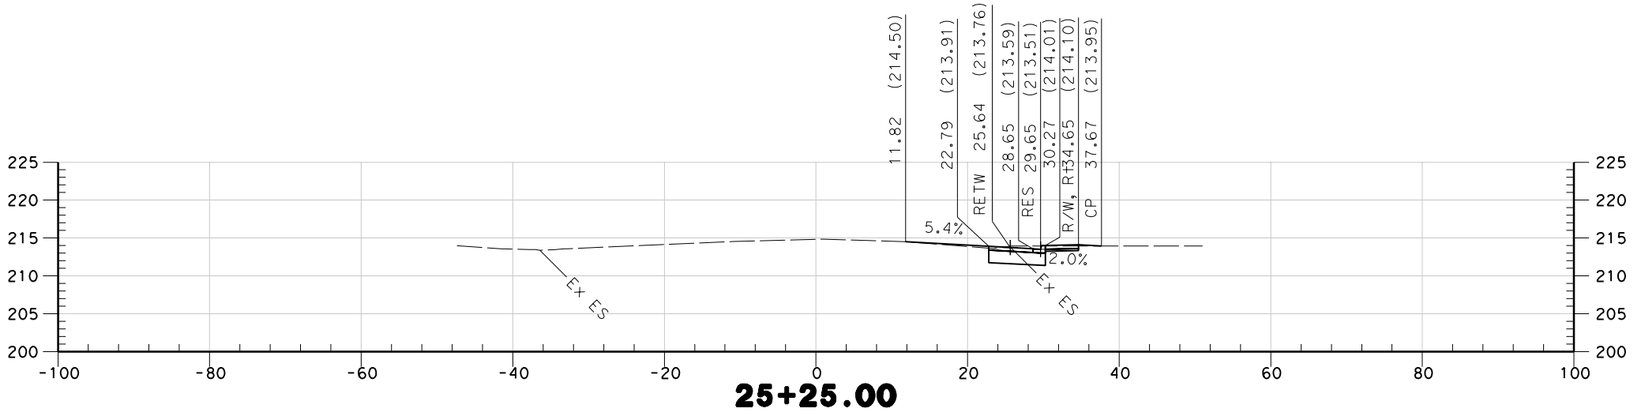

25+25.00

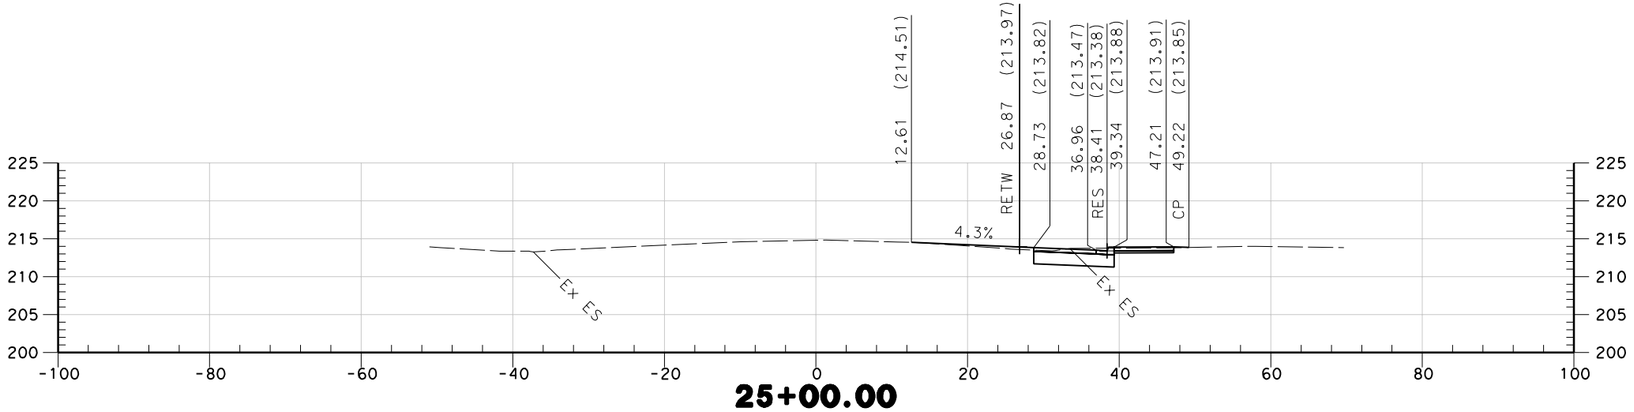

25+00.00

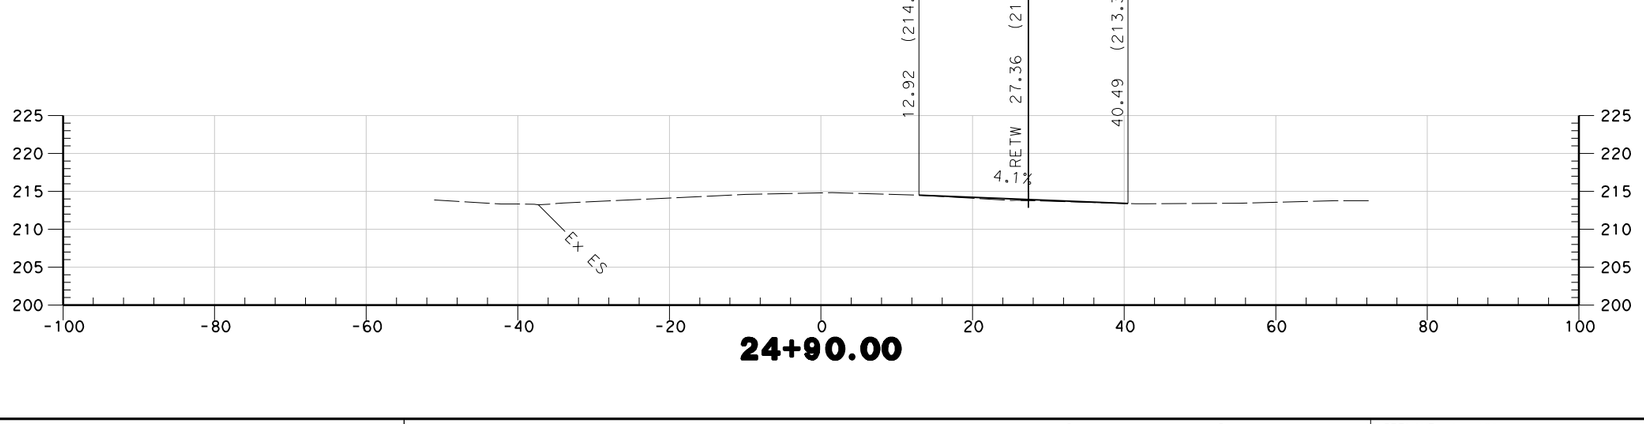

24+90.00

STA 24+90 TO STA 25+25

EAST 1ST AVENUE

"E" LINE

SCALE 1" = 10'

* FOR EARTHWORK DEVELOPMENT ONLY

REVISED BY | DATE REVISED

CALCULATED-DESIGNED BY

CHECKED BY

CONSULTANT FUNCTIONAL SUPERVISOR
CAROLYN DAVIS

STATE OF CALIFORNIA - DEPARTMENT OF TRANSPORTATION
Caltrans

LAST REVISION | DATE PLOTTED => $DATE
00-00-00 | TIME PLOTTED => $TIME

BORDER LAST REVISED 4/11/2008

RELATIVE BORDER SCALE IS IN INCHES 0 1 2 3

USERNAME => $USER
DGN FILE => $REQUEST

CU 03-199

EA 3A0421

Dist	COUNTY	ROUTE	POST MILES TOTAL PROJECT	SHEET No.	TOTAL SHEETS
03	But	99	32.4/33.3	8	12

5/25/10
REGISTERED ENGINEER DATE

REGISTERED PROFESSIONAL ENGINEER
No. ____
Exp. ____
STATE OF CALIFORNIA

PLANS APPROVAL DATE

THE STATE OF CALIFORNIA OR ITS OFFICERS OR AGENTS SHALL NOT BE RESPONSIBLE FOR THE ACCURACY OR COMPLETENESS OF SCANNED COPIES OF THIS PLAN SHEET.

QUINCY ENGINEERING INC
3247 RAMOS CIRCLE
SACRAMENTO, CA 95827-2501

BUTTE COUNTY ASSOCIATION OF GOVERNMENTS
2580 SIERRA SUNRISE TERRACE, SUITE 100
CHICO, CA 95928

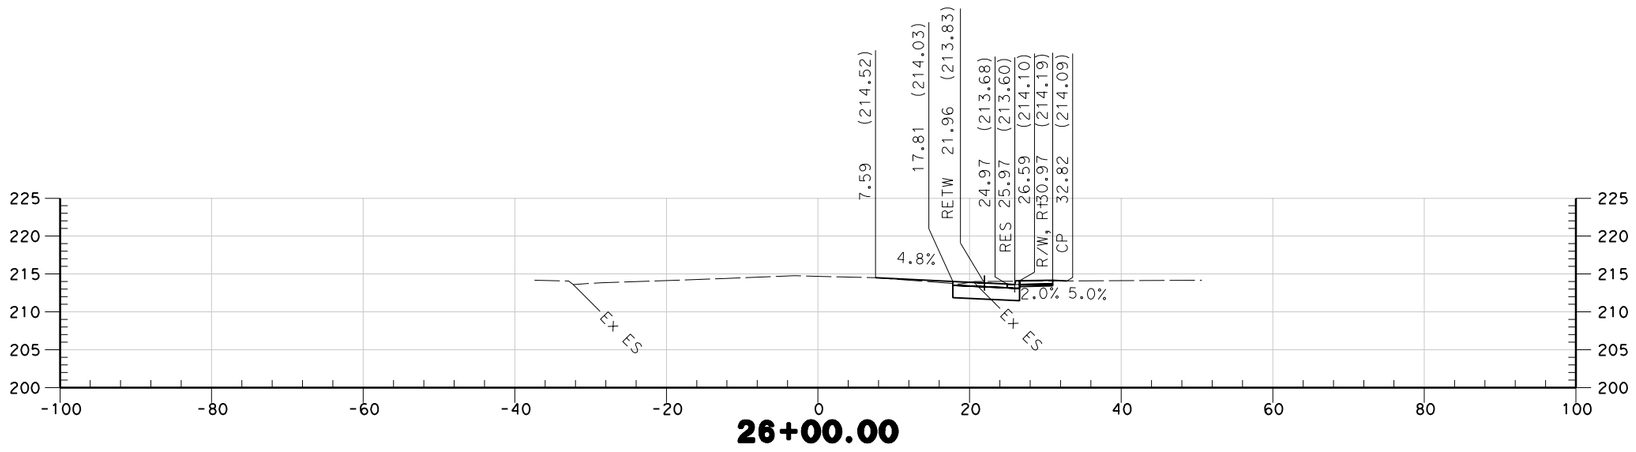

26+00.00

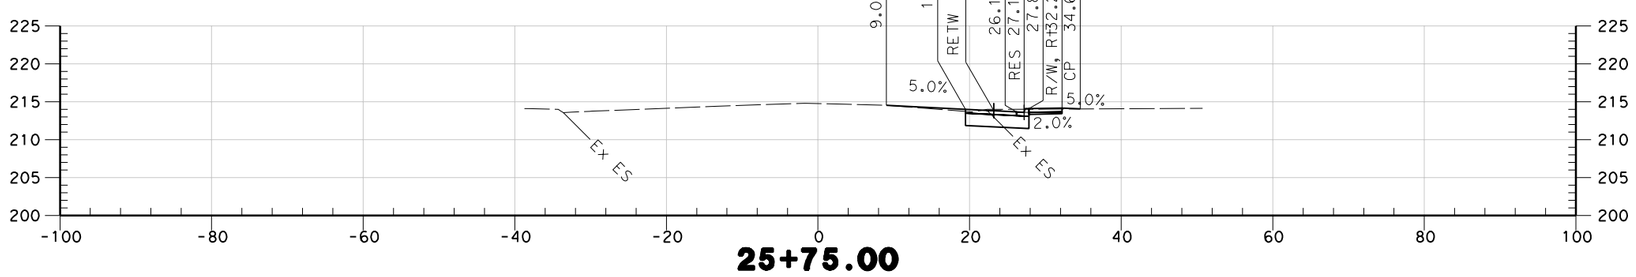

25+75.00

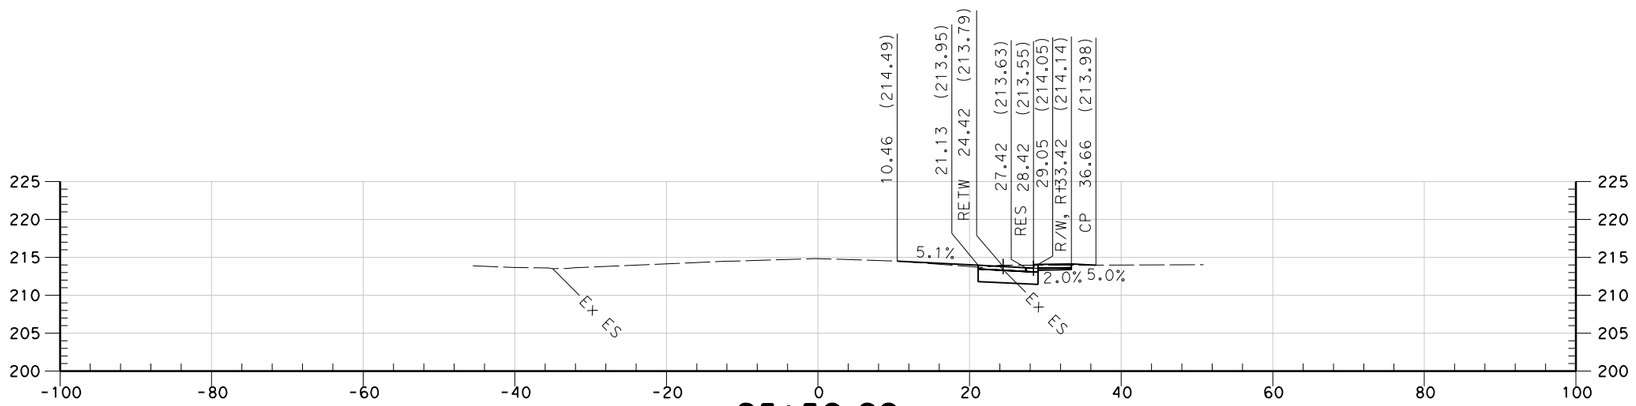

25+50.00

STA 25+50 TO STA 26+00

EAST 1ST AVENUE

"E" LINE

SCALE 1" = 10'

* FOR EARTHWORK DEVELOPMENT ONLY

REVISED BY | DATE REVISED

CALCULATED-DESIGNED BY | CHECKED BY

CONSULTANT FUNCTIONAL SUPERVISOR: CAROLYN DAVIS

STATE OF CALIFORNIA - DEPARTMENT OF TRANSPORTATION

Caltrans

LAST REVISION | DATE PLOTTED => $DATE | TIME PLOTTED => $TIME
00-00-00

BORDER LAST REVISED 4/11/2008

RELATIVE BORDER SCALE IS IN INCHES 0 1 2 3

USERNAME => $USER
DGN FILE => $REQUEST

CU 03-199

EA 3A0421

Dist	COUNTY	ROUTE	POST MILES TOTAL PROJECT	SHEET No.	TOTAL SHEETS
03	But	99	32.4/33.3	9	12

5/25/10
REGISTERED ENGINEER — DATE

PLANS APPROVAL DATE

REGISTERED PROFESSIONAL ENGINEER — No. — Exp. — STATE OF CALIFORNIA

THE STATE OF CALIFORNIA OR ITS OFFICERS OR AGENTS SHALL NOT BE RESPONSIBLE FOR THE ACCURACY OR COMPLETENESS OF SCANNED COPIES OF THIS PLAN SHEET.

QUINCY ENGINEERING INC
3247 RAMOS CIRCLE
SACRAMENTO, CA 95827-2501

BUTTE COUNTY ASSOCIATION OF GOVERNMENTS
2580 SIERRA SUNRISE TERRACE, SUITE 100
CHICO, CA 95928

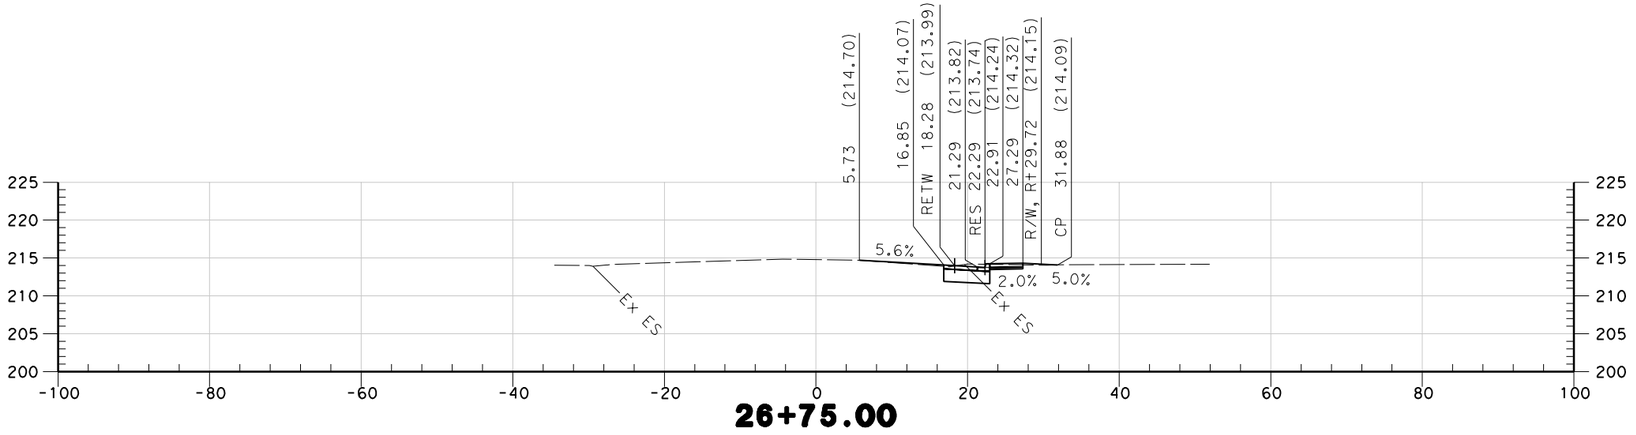

26+75.00

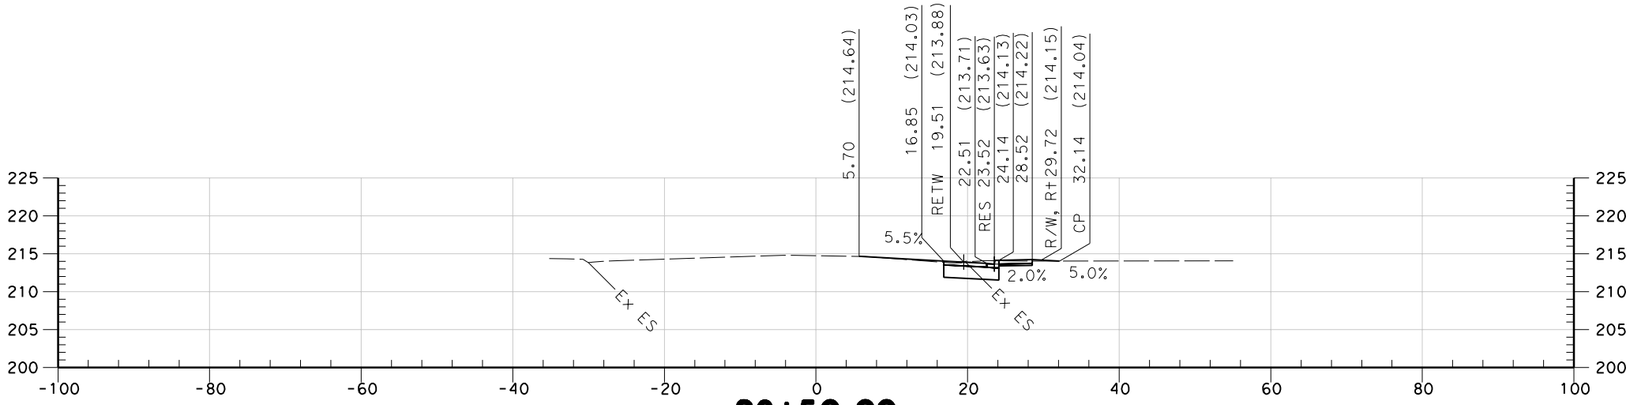

26+50.00

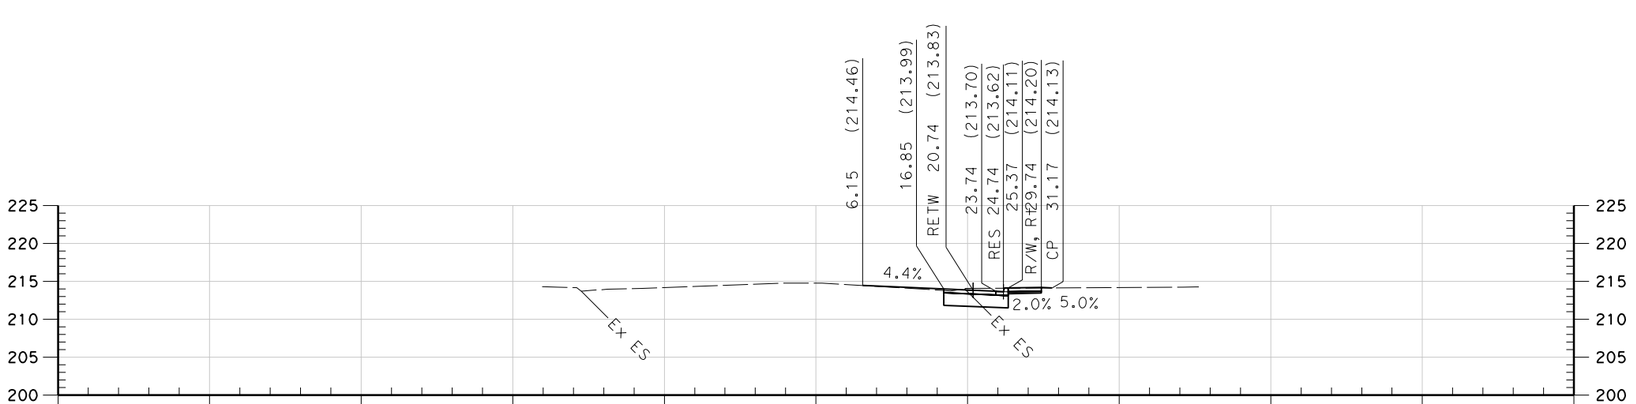

26+25.00

STA 26+25 TO STA 26+75

EAST 1ST AVENUE

"E" LINE

SCALE 1" = 10'

* FOR EARTHWORK DEVELOPMENT ONLY

LAST REVISION 00-00-00 | DATE PLOTTED => $DATE | TIME PLOTTED => $TIME

REVISED BY	DATE REVISED

CALCULATED-DESIGNED BY
CHECKED BY

CONSULTANT FUNCTIONAL SUPERVISOR
CAROLYN DAVIS

STATE OF CALIFORNIA - DEPARTMENT OF TRANSPORTATION
Caltrans

Dist	COUNTY	ROUTE	POST MILES TOTAL PROJECT	SHEET No.	TOTAL SHEETS
03	But	99	32.4/33.3	10	12

5/25/10
REGISTERED ENGINEER DATE

PLANS APPROVAL DATE

REGISTERED PROFESSIONAL ENGINEER No. Exp. STATE OF CALIFORNIA

THE STATE OF CALIFORNIA OR ITS OFFICERS OR AGENTS SHALL NOT BE RESPONSIBLE FOR THE ACCURACY OR COMPLETENESS OF SCANNED COPIES OF THIS PLAN SHEET.

QUINCY ENGINEERING INC
3247 RAMOS CIRCLE
SACRAMENTO, CA 95827-2501

BUTTE COUNTY ASSOCIATION OF GOVERNMENTS
2580 SIERRA SUNRISE TERRACE, SUITE 100
CHICO, CA 95928

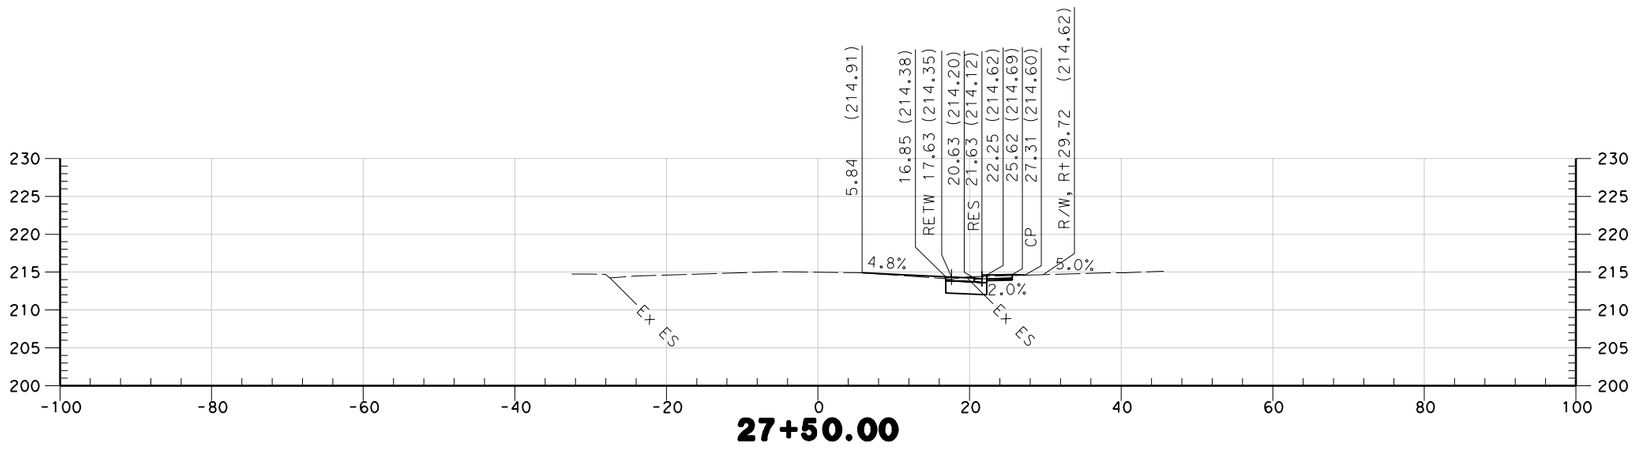

27+50.00

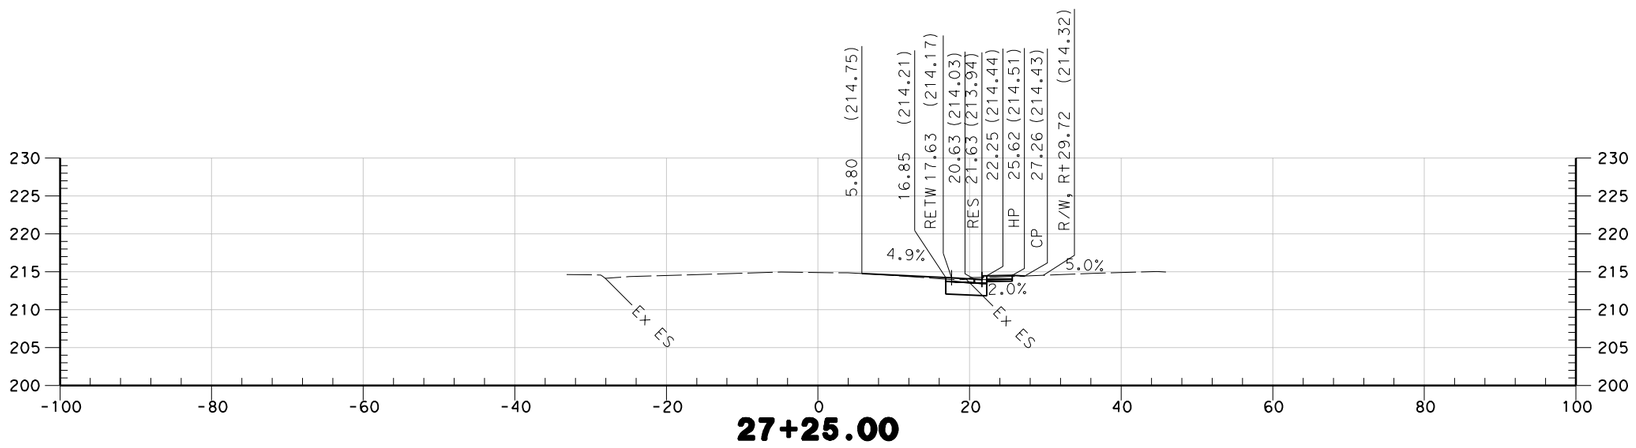

27+25.00

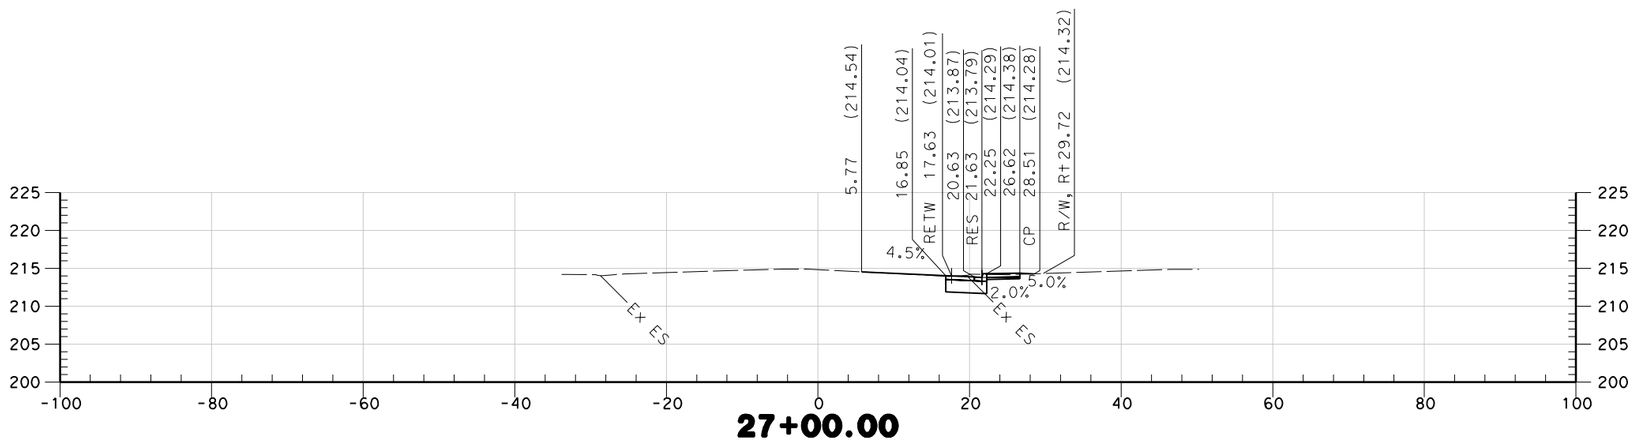

27+00.00

STA 27+00 TO STA 27+50

EAST 1ST AVENUE

"E" LINE

SCALE 1" = 10'

* FOR EARTHWORK DEVELOPMENT ONLY

REVISED BY | DATE REVISED

CALCULATED-DESIGNED BY | CHECKED BY

CONSULTANT FUNCTIONAL SUPERVISOR: CAROLYN DAVIS

STATE OF CALIFORNIA - DEPARTMENT OF TRANSPORTATION
Caltrans

LAST REVISION | DATE PLOTTED => $DATE
00-00-00 | TIME PLOTTED => $TIME

BORDER LAST REVISED 4/11/2008

RELATIVE BORDER SCALE IS IN INCHES 0 1 2 3

USERNAME => $USER
DGN FILE => $REQUEST

CU 03-199

EA 3A0421

Dist	COUNTY	ROUTE	POST MILES TOTAL PROJECT	SHEET No.	TOTAL SHEETS
03	But	99	32.4/33.3	11	12

5/25/10
REGISTERED ENGINEER — DATE

REGISTERED PROFESSIONAL ENGINEER — No. — Exp. — STATE OF CALIFORNIA

PLANS APPROVAL DATE

THE STATE OF CALIFORNIA OR ITS OFFICERS OR AGENTS SHALL NOT BE RESPONSIBLE FOR THE ACCURACY OR COMPLETENESS OF SCANNED COPIES OF THIS PLAN SHEET.

QUINCY ENGINEERING INC
3247 RAMOS CIRCLE
SACRAMENTO, CA 95827-2501

BUTTE COUNTY ASSOCIATION OF GOVERNMENTS
2580 SIERRA SUNRISE TERRACE, SUITE 100
CHICO, CA 95928

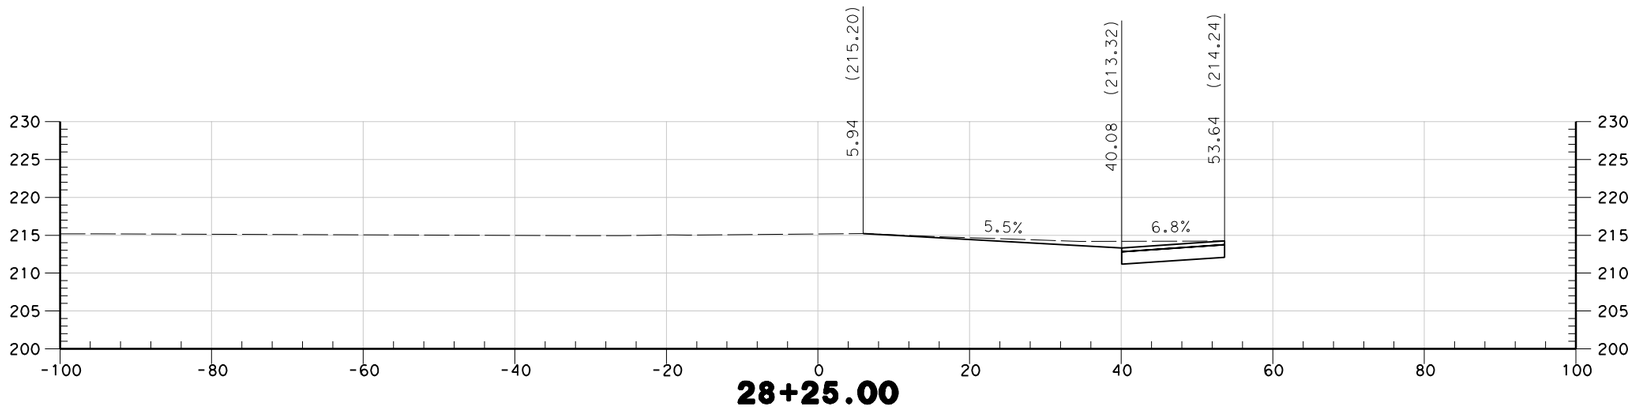

28+25.00

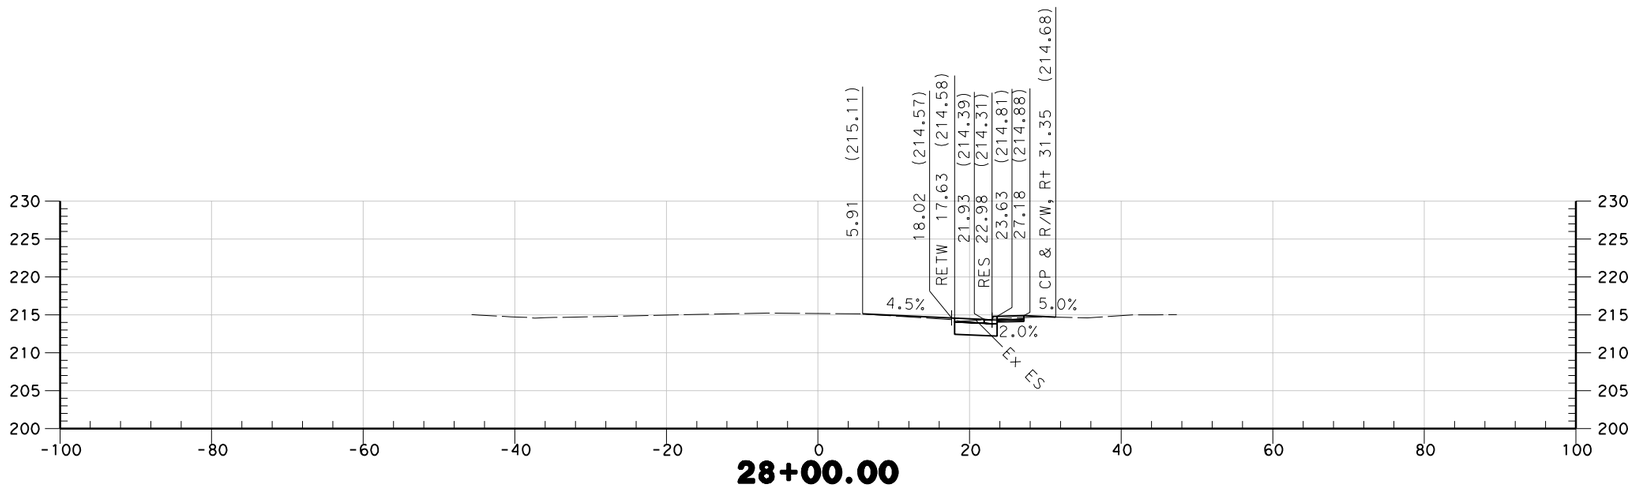

28+00.00

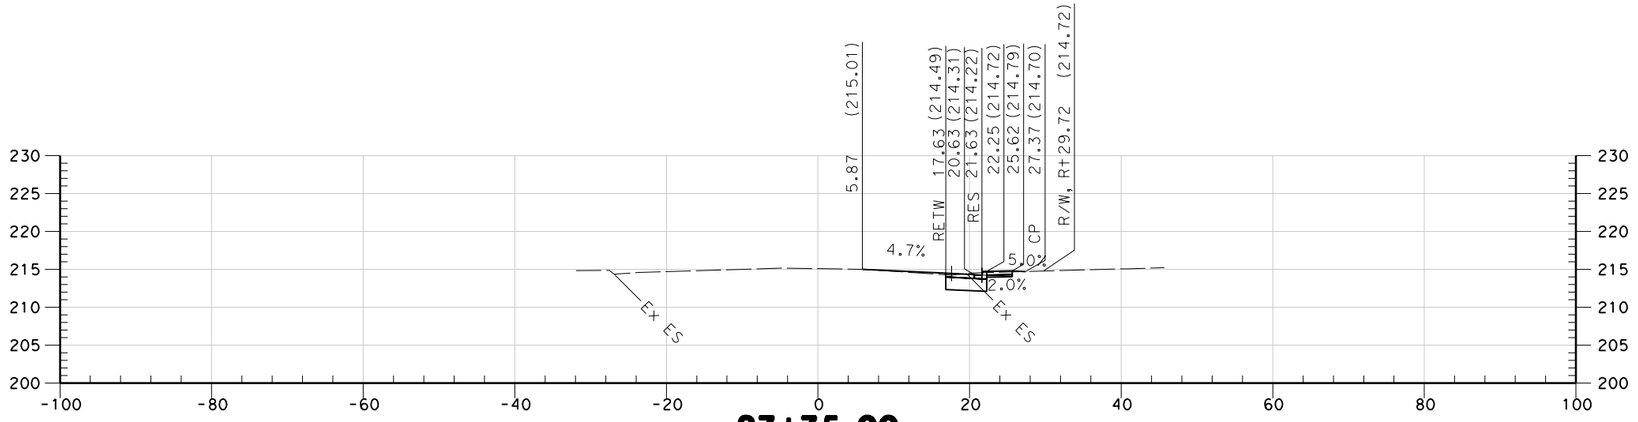

27+75.00

STA 27+75 TO STA 28+25

EAST 1ST AVENUE

"E" LINE

SCALE 1" = 10'

* FOR EARTHWORK DEVELOPMENT ONLY

REVISED BY | DATE REVISED

CALCULATED-DESIGNED BY | CHECKED BY

CONSULTANT FUNCTIONAL SUPERVISOR: CAROLYN DAVIS

STATE OF CALIFORNIA - DEPARTMENT OF TRANSPORTATION
Caltrans

LAST REVISION: DATE PLOTTED => $DATE
00-00-00 TIME PLOTTED => $TIME

BORDER LAST REVISED 4/11/2008

RELATIVE BORDER SCALE IS IN INCHES 0 1 2 3

USERNAME => $USER
DGN FILE => $REQUEST

CU 03-199

EA 3A0421

Dist	COUNTY	ROUTE	POST MILES TOTAL PROJECT	SHEET No.	TOTAL SHEETS
03	But	99	32.4/33.3	12	12

5/25/10
REGISTERED ENGINEER — DATE

REGISTERED PROFESSIONAL ENGINEER
No. ____
Exp. ____
STATE OF CALIFORNIA

PLANS APPROVAL DATE

THE STATE OF CALIFORNIA OR ITS OFFICERS OR AGENTS SHALL NOT BE RESPONSIBLE FOR THE ACCURACY OR COMPLETENESS OF SCANNED COPIES OF THIS PLAN SHEET.

QUINCY ENGINEERING INC
3247 RAMOS CIRCLE
SACRAMENTO, CA 95827-2501

BUTTE COUNTY ASSOCIATION OF GOVERNMENTS
2580 SIERRA SUNRISE TERRACE, SUITE 100
CHICO, CA 95928

STA 28+28 TO STA

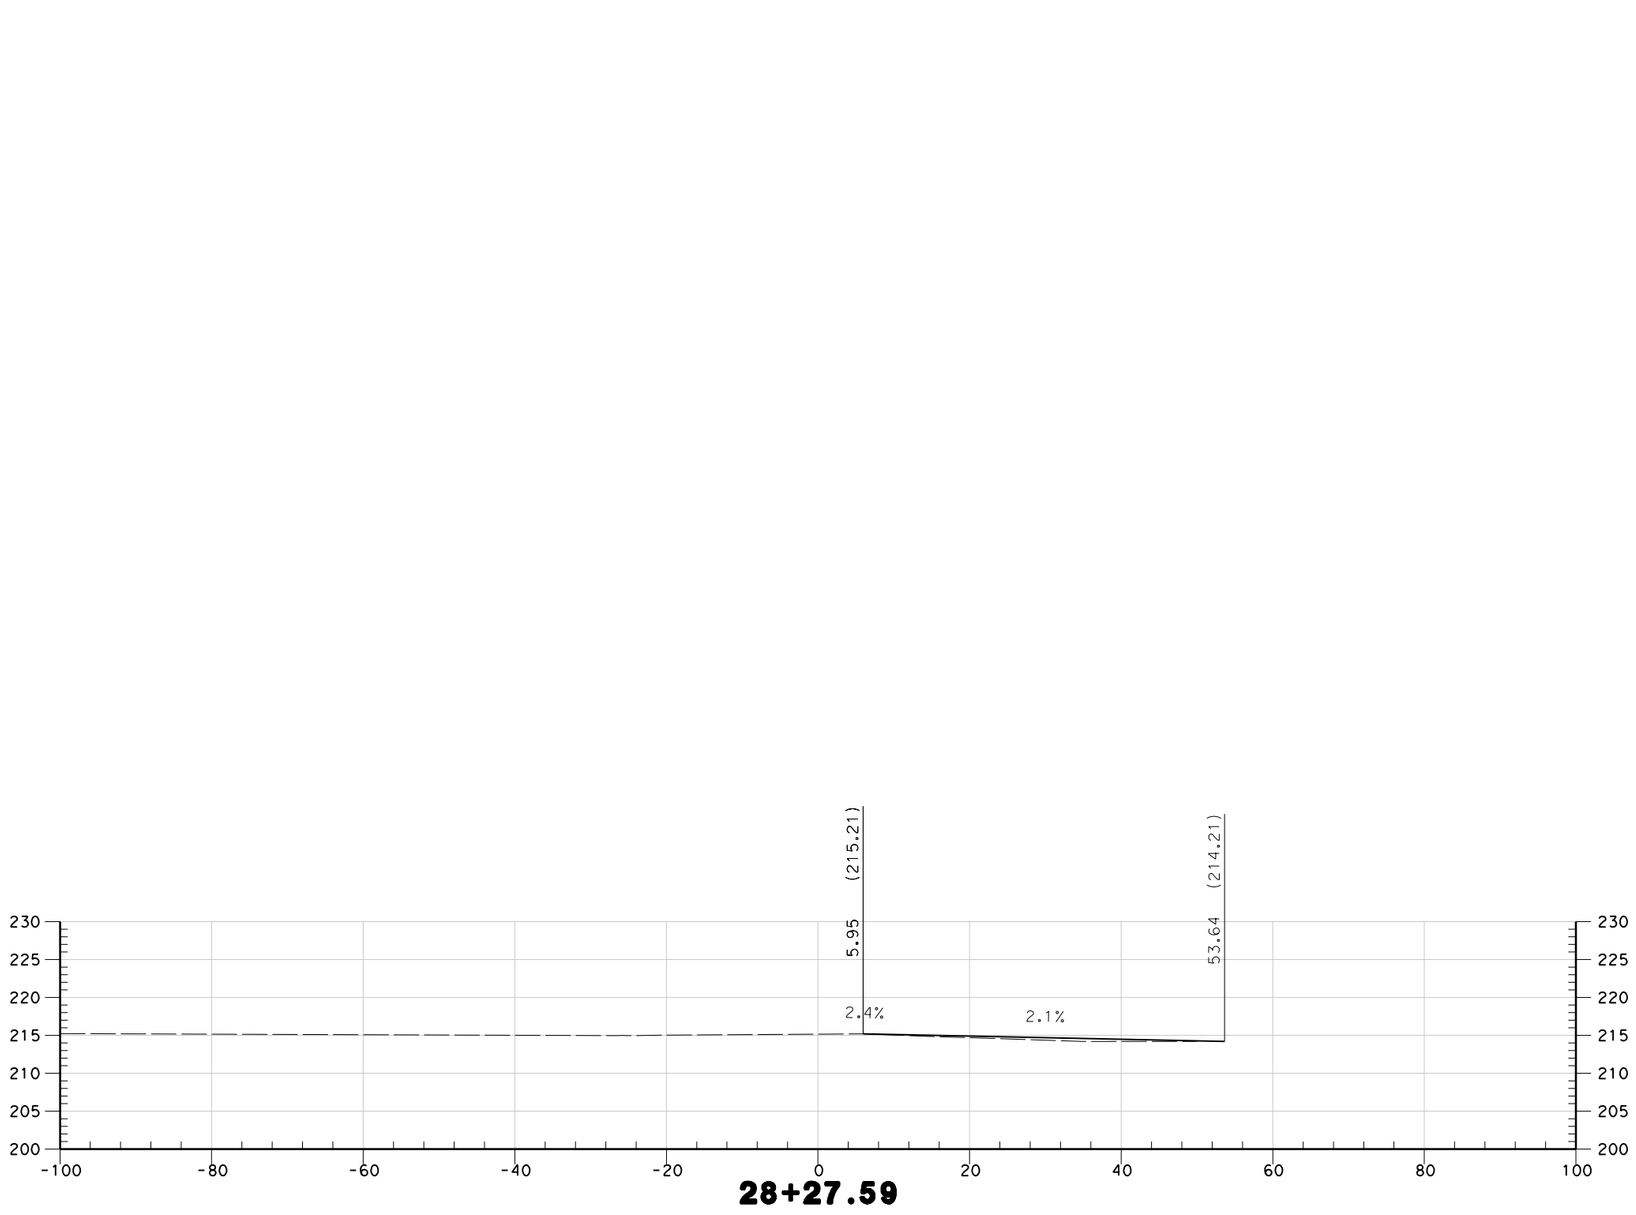

EAST 1ST AVENUE

"E" LINE

SCALE 1" = 10'

* FOR EARTHWORK DEVELOPMENT ONLY

REVISED BY | DATE REVISED

CALCULATED-DESIGNED BY | CHECKED BY

CONSULTANT FUNCTIONAL SUPERVISOR: CAROLYN DAVIS

STATE OF CALIFORNIA - DEPARTMENT OF TRANSPORTATION
Caltrans

LAST REVISION 00-00-00
DATE PLOTTED => $DATE
TIME PLOTTED => $TIME

BORDER LAST REVISED 4/11/2008 | RELATIVE BORDER SCALE IS IN INCHES 0 1 2 3 | USERNAME => $USER DGN FILE => $REQUEST | CU 03-199 | EA 3A0421

Dist	COUNTY	ROUTE	POST MILES TOTAL PROJECT	SHEET No.	TOTAL SHEETS
03	But	99	32.4/33.3	1	22

5/25/10
REGISTERED ENGINEER DATE

PLANS APPROVAL DATE

REGISTERED PROFESSIONAL ENGINEER No. Exp. STATE OF CALIFORNIA

THE STATE OF CALIFORNIA OR ITS OFFICERS OR AGENTS SHALL NOT BE RESPONSIBLE FOR THE ACCURACY OR COMPLETENESS OF SCANNED COPIES OF THIS PLAN SHEET.

QUINCY ENGINEERING INC
3247 RAMOS CIRCLE
SACRAMENTO, CA 95827-2501

BUTTE COUNTY ASSOCIATION OF GOVERNMENTS
2580 SIERRA SUNRISE TERRACE, SUITE 100
CHICO, CA 95928

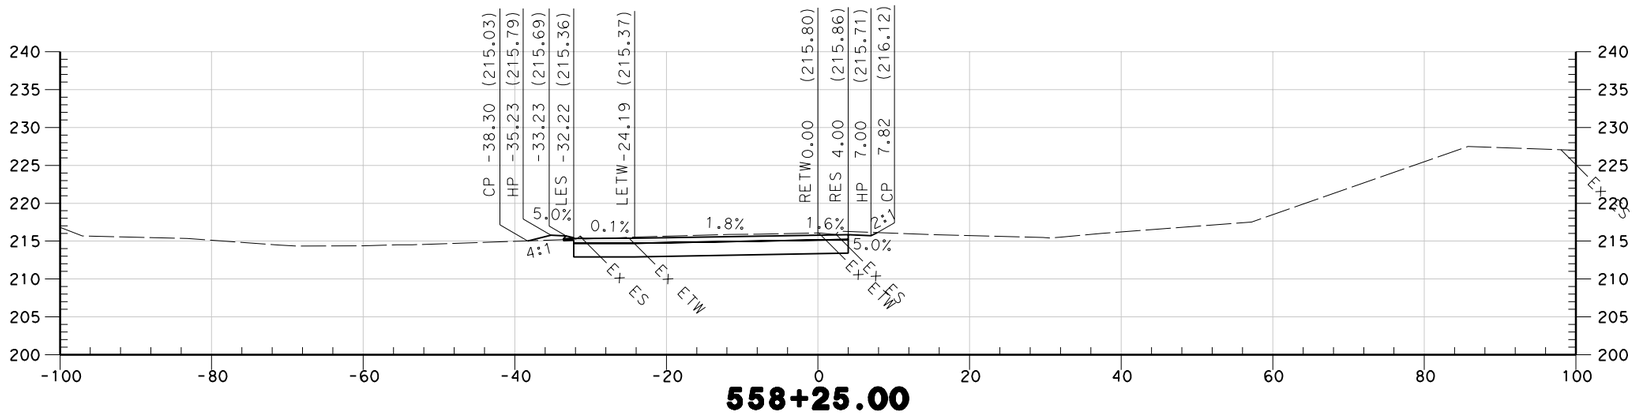

558+25.00

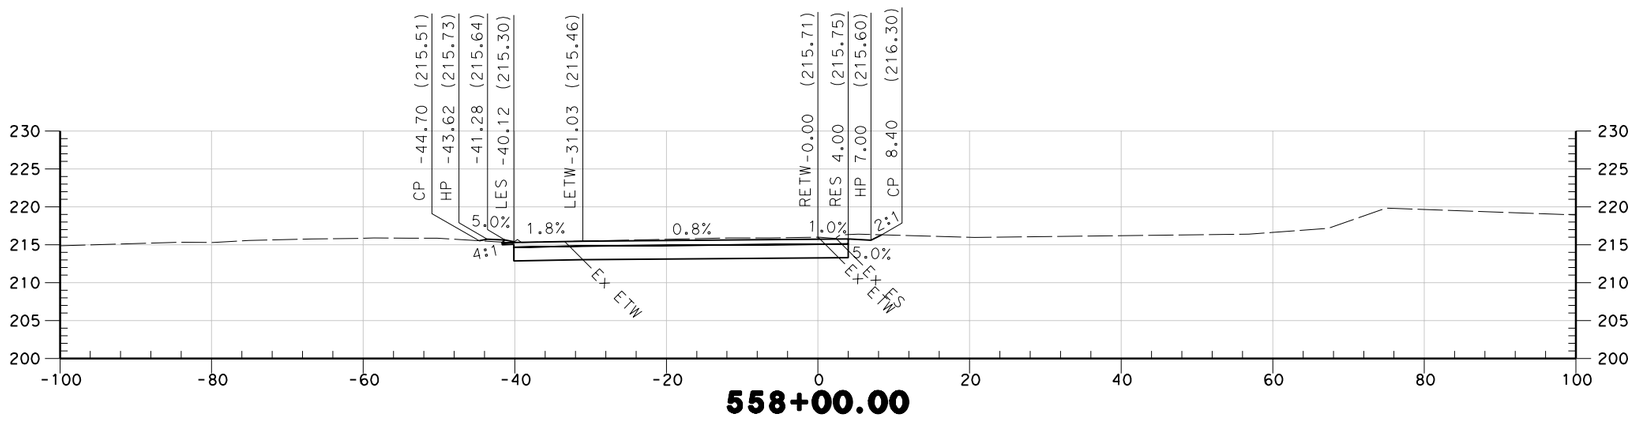

558+00.00

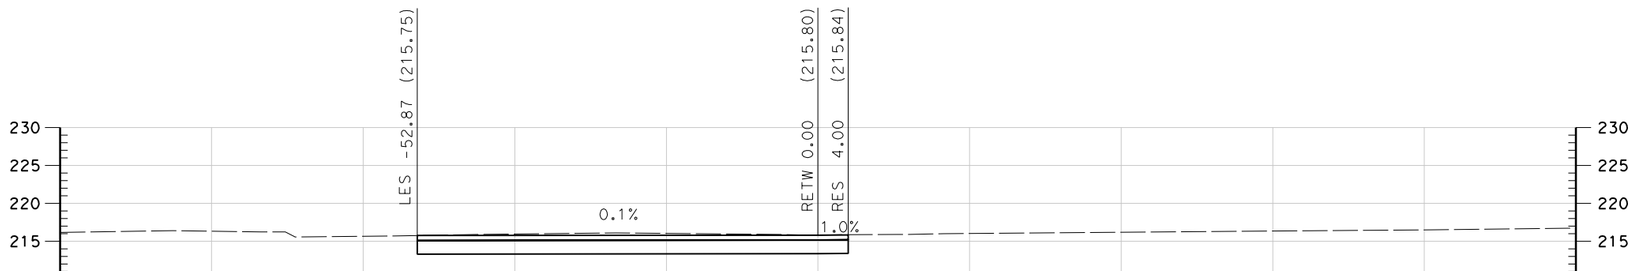

557+75.53

STA 557+76 TO STA 558+25

SOUTHBOUND OFF RAMP
"SBOFF" LINE

SCALE 1" = 10'

* FOR EARTHWORK DEVELOPMENT ONLY

REVISED BY | DATE REVISED

CALCULATED-DESIGNED BY | CHECKED BY

CONSULTANT FUNCTIONAL SUPERVISOR
CAROLYN DAVIS

STATE OF CALIFORNIA - DEPARTMENT OF TRANSPORTATION
Caltrans

LAST REVISION | DATE PLOTTED => $DATE
00-00-00 | TIME PLOTTED => $TIME

BORDER LAST REVISED 4/11/2008

RELATIVE BORDER SCALE IS IN INCHES 0 1 2 3

USERNAME => $USER
DGN FILE => $REQUEST

CU 03-199

EA 3A0421

Dist	COUNTY	ROUTE	POST MILES TOTAL PROJECT	SHEET No.	TOTAL SHEETS
03	But	99	32.4/33.3	2	22

5/25/10
REGISTERED ENGINEER — DATE

REGISTERED PROFESSIONAL ENGINEER
No. ____
Exp. ____
STATE OF CALIFORNIA

PLANS APPROVAL DATE

THE STATE OF CALIFORNIA OR ITS OFFICERS OR AGENTS SHALL NOT BE RESPONSIBLE FOR THE ACCURACY OR COMPLETENESS OF SCANNED COPIES OF THIS PLAN SHEET.

QUINCY ENGINEERING INC
3247 RAMOS CIRCLE
SACRAMENTO, CA 95827-2501

BUTTE COUNTY ASSOCIATION OF GOVERNMENTS
2580 SIERRA SUNRISE TERRACE, SUITE 100
CHICO, CA 95928

STA 558+02 TO STA 558+02

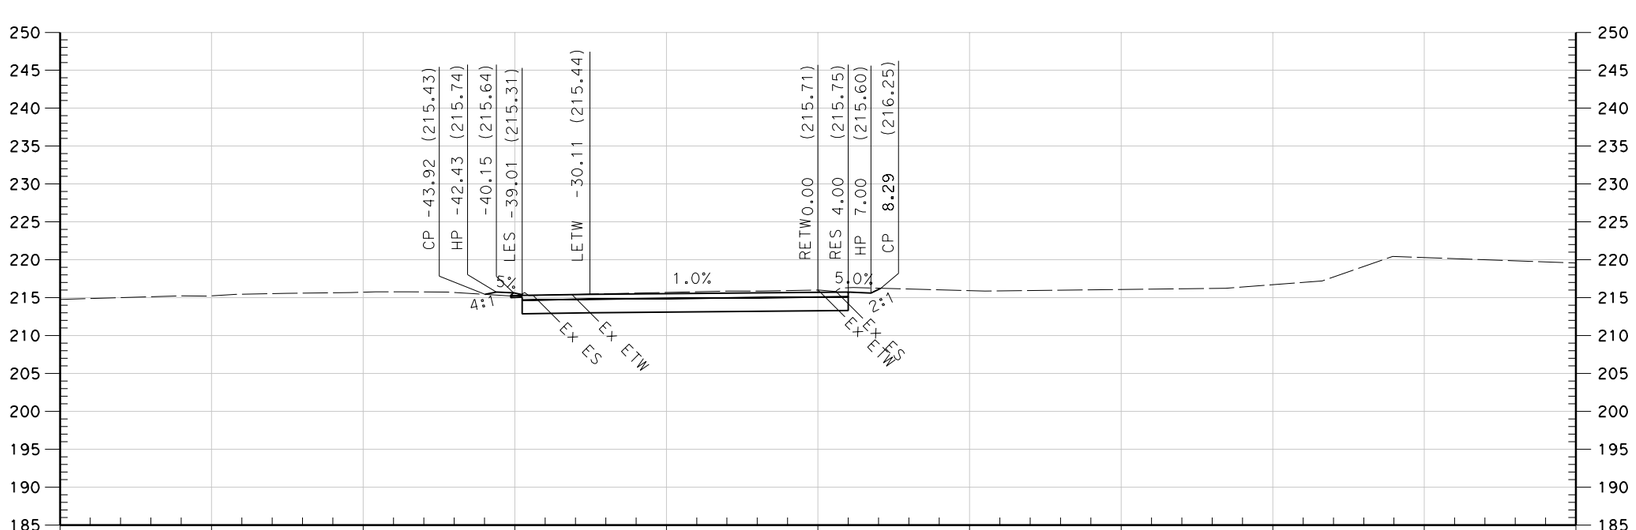

SOUTHBOUND OFF RAMP
"SBOFF" LINE

SCALE 1" = 10'

* FOR EARTHWORK DEVELOPMENT ONLY

STATE OF CALIFORNIA - DEPARTMENT OF TRANSPORTATION
Caltrans

CONSULTANT FUNCTIONAL SUPERVISOR: CAROLYN DAVIS

CALCULATED-DESIGNED BY
CHECKED BY

REVISED BY | DATE REVISED

LAST REVISION | DATE PLOTTED => $DATE | TIME PLOTTED => $TIME
00-00-00

BORDER LAST REVISED 4/11/2008

RELATIVE BORDER SCALE IS IN INCHES 0 1 2 3

USERNAME => $USER
DGN FILE => $REQUEST

CU 03-199

EA 3A0421

Dist	COUNTY	ROUTE	POST MILES TOTAL PROJECT	SHEET No.	TOTAL SHEETS
03	But	99	32.4/33.3	3	22

5/25/10
REGISTERED ENGINEER DATE

REGISTERED PROFESSIONAL ENGINEER
No.
Exp.
STATE OF CALIFORNIA

PLANS APPROVAL DATE

THE STATE OF CALIFORNIA OR ITS OFFICERS OR AGENTS SHALL NOT BE RESPONSIBLE FOR THE ACCURACY OR COMPLETENESS OF SCANNED COPIES OF THIS PLAN SHEET.

QUINCY ENGINEERING INC
3247 RAMOS CIRCLE
SACRAMENTO, CA 95827-2501

BUTTE COUNTY ASSOCIATION OF GOVERNMENTS
2580 SIERRA SUNRISE TERRACE, SUITE 100
CHICO, CA 95928

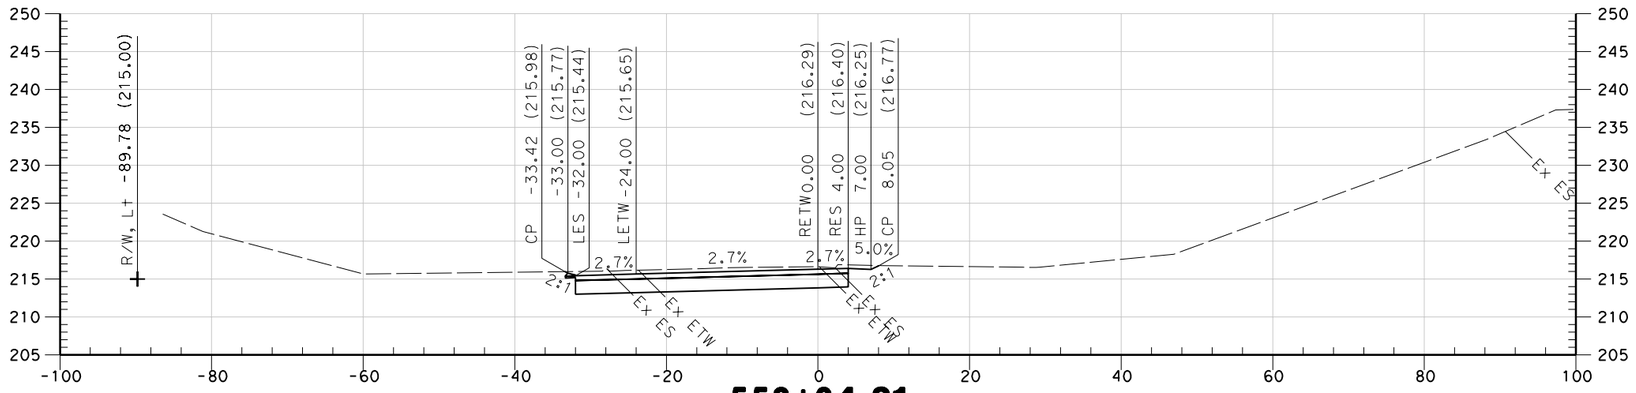

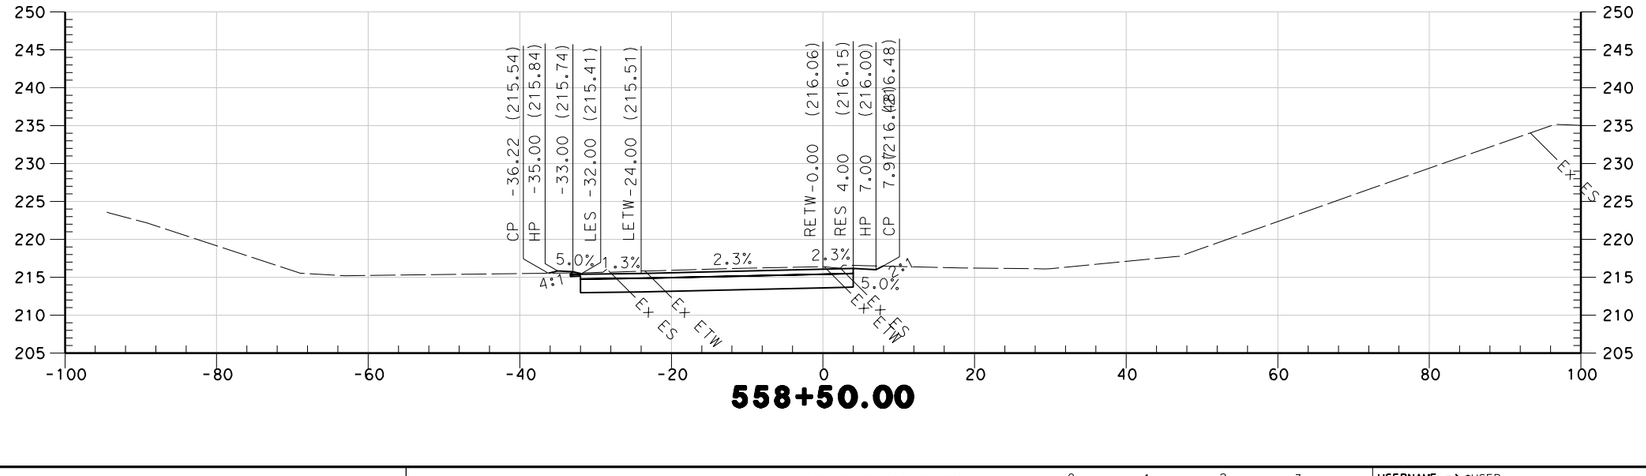

STA 558+50 TO STA 558+64

SOUTHBOUND OFF RAMP
"SBOFF" LINE

SCALE 1" = 10'

* FOR EARTHWORK DEVELOPMENT ONLY

LAST REVISION DATE PLOTTED => $DATE
00-00-00 TIME PLOTTED => $TIME

STATE OF CALIFORNIA - DEPARTMENT OF TRANSPORTATION
Caltrans

CONSULTANT FUNCTIONAL SUPERVISOR
CAROLYN DAVIS

CALCULATED-DESIGNED BY
CHECKED BY

REVISED BY
DATE REVISED

BORDER LAST REVISED 4/11/2008

RELATIVE BORDER SCALE IS IN INCHES 0 1 2 3

USERNAME => $USER
DGN FILE => $REQUEST

CU 03-199

EA 3A0421

Dist	COUNTY	ROUTE	POST MILES TOTAL PROJECT	SHEET No.	TOTAL SHEETS
03	But	99	32.4/33.3	4	22

5/25/10
REGISTERED ENGINEER DATE

PLANS APPROVAL DATE

REGISTERED PROFESSIONAL ENGINEER No. Exp. STATE OF CALIFORNIA

THE STATE OF CALIFORNIA OR ITS OFFICERS OR AGENTS SHALL NOT BE RESPONSIBLE FOR THE ACCURACY OR COMPLETENESS OF SCANNED COPIES OF THIS PLAN SHEET.

QUINCY ENGINEERING INC
3247 RAMOS CIRCLE
SACRAMENTO, CA 95827-2501

BUTTE COUNTY ASSOCIATION OF GOVERNMENTS
2580 SIERRA SUNRISE TERRACE, SUITE 100
CHICO, CA 95928

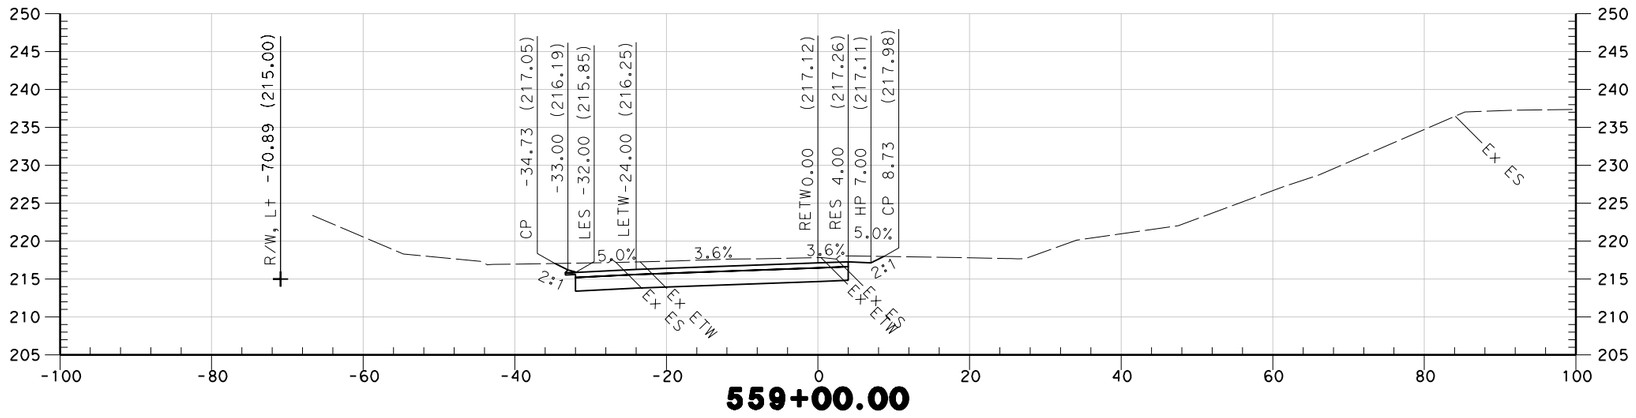

559+00.00

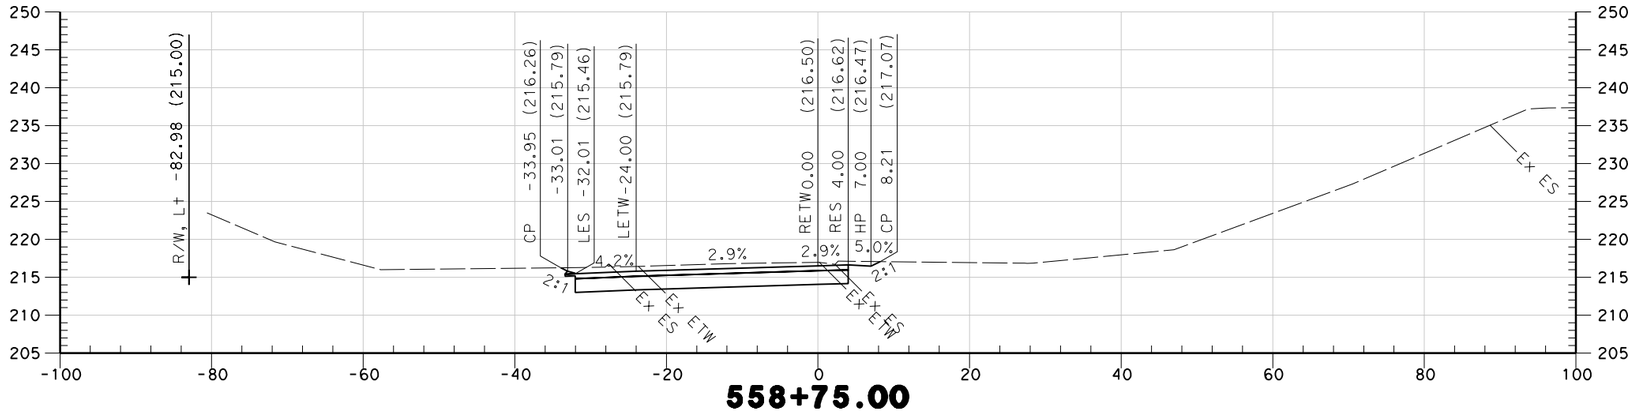

558+75.00

STA 558+75 TO STA 559+00

SOUTHBOUND OFF RAMP
"SBOFF" LINE

SCALE 1" = 10'

* FOR EARTHWORK DEVELOPMENT ONLY

STATE OF CALIFORNIA - DEPARTMENT OF TRANSPORTATION
Caltrans

CONSULTANT FUNCTIONAL SUPERVISOR
CAROLYN DAVIS

CALCULATED-DESIGNED BY
CHECKED BY

REVISED BY
DATE REVISED

LAST REVISION 00-00-00
DATE PLOTTED => $DATE
TIME PLOTTED => $TIME

BORDER LAST REVISED 4/11/2008

RELATIVE BORDER SCALE IS IN INCHES 0 1 2 3

USERNAME => $USER
DGN FILE => $REQUEST

CU 03-199

EA 3A0421

Dist	COUNTY	ROUTE	POST MILES TOTAL PROJECT	SHEET No.	TOTAL SHEETS
03	But	99	32.4/33.3	5	22

5/25/10
REGISTERED ENGINEER — DATE

REGISTERED PROFESSIONAL ENGINEER
No. ____
Exp. ____
STATE OF CALIFORNIA

PLANS APPROVAL DATE

THE STATE OF CALIFORNIA OR ITS OFFICERS OR AGENTS SHALL NOT BE RESPONSIBLE FOR THE ACCURACY OR COMPLETENESS OF SCANNED COPIES OF THIS PLAN SHEET.

QUINCY ENGINEERING INC
3247 RAMOS CIRCLE
SACRAMENTO, CA 95827-2501

BUTTE COUNTY ASSOCIATION OF GOVERNMENTS
2580 SIERRA SUNRISE TERRACE, SUITE 100
CHICO, CA 95928

STA 559+15 TO STA 559+15

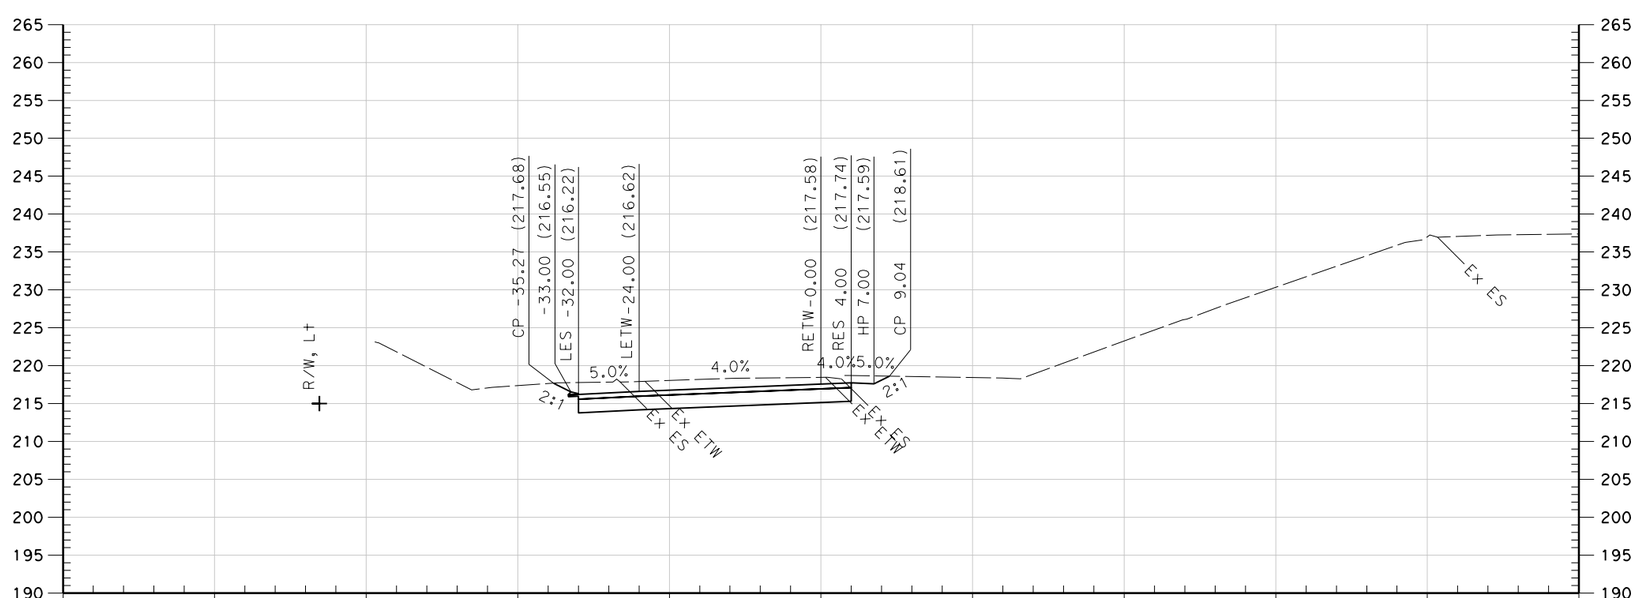

559+15.00

SOUTHBOUND OFF RAMP
"SBOFF" LINE

SCALE 1" = 10'

* FOR EARTHWORK DEVELOPMENT ONLY

STATE OF CALIFORNIA - DEPARTMENT OF TRANSPORTATION
Caltrans

CONSULTANT FUNCTIONAL SUPERVISOR: CAROLYN DAVIS

CALCULATED-DESIGNED BY
CHECKED BY

REVISED BY	DATE REVISED

LAST REVISION DATE PLOTTED => $DATE
00-00-00 TIME PLOTTED => $TIME

BORDER LAST REVISED 4/11/2008

RELATIVE BORDER SCALE IS IN INCHES 0 1 2 3

USERNAME => $USER
DGN FILE => $REQUEST

CU 03-199

EA 3A0421

Dist	COUNTY	ROUTE	POST MILES TOTAL PROJECT	SHEET No.	TOTAL SHEETS
03	But	99	32.4/33.3	6	22

5/25/10
REGISTERED ENGINEER DATE

REGISTERED PROFESSIONAL ENGINEER
No.
Exp.
STATE OF CALIFORNIA

PLANS APPROVAL DATE

THE STATE OF CALIFORNIA OR ITS OFFICERS OR AGENTS SHALL NOT BE RESPONSIBLE FOR THE ACCURACY OR COMPLETENESS OF SCANNED COPIES OF THIS PLAN SHEET.

QUINCY ENGINEERING INC
3247 RAMOS CIRCLE
SACRAMENTO, CA 95827-2501

BUTTE COUNTY ASSOCIATION OF GOVERNMENTS
2580 SIERRA SUNRISE TERRACE, SUITE 100
CHICO, CA 95928

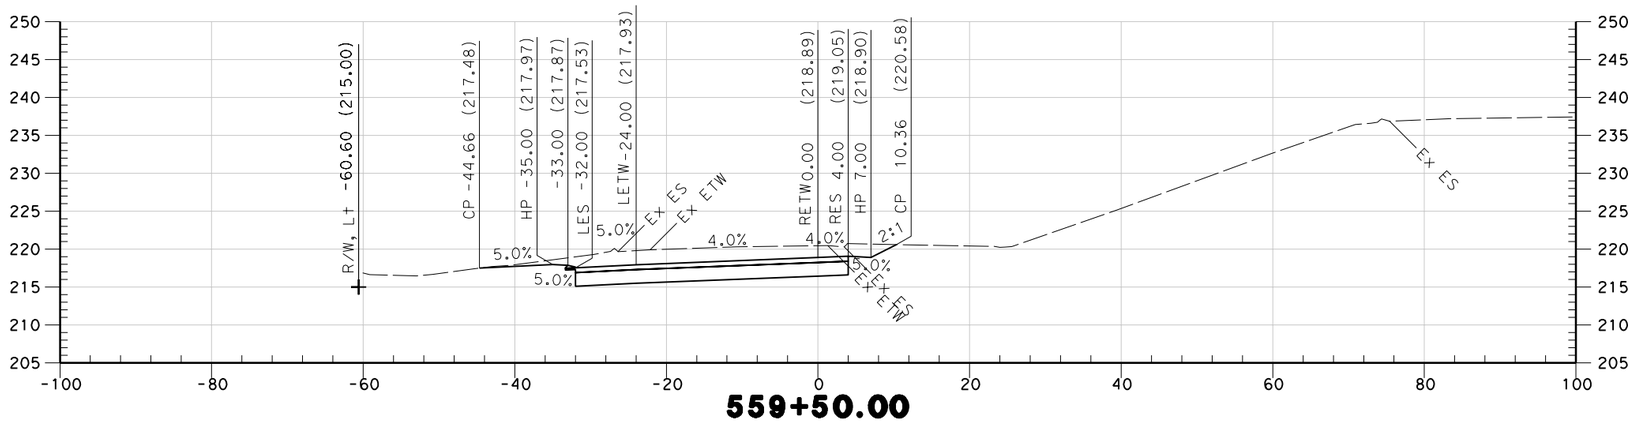

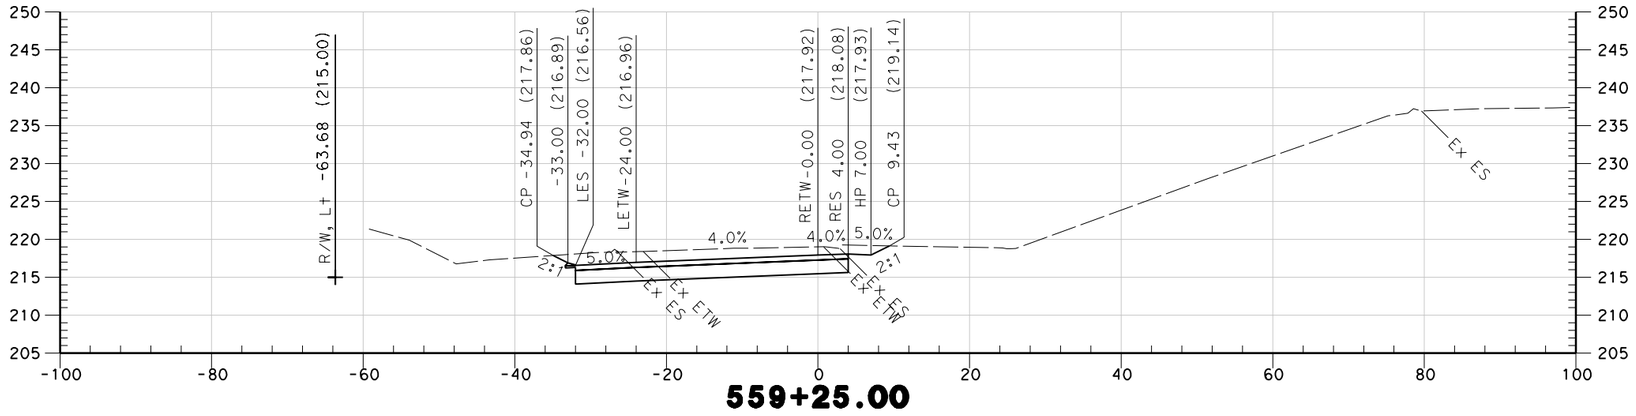

STA 559+25 TO STA 559+50

SOUTHBOUND OFF RAMP
"SBOFF" LINE

SCALE 1" = 10'

* FOR EARTHWORK DEVELOPMENT ONLY

LAST REVISION DATE PLOTTED => $DATE
00-00-00 TIME PLOTTED => $TIME

REVISED BY | DATE REVISED

CALCULATED-DESIGNED BY | CHECKED BY

CONSULTANT FUNCTIONAL SUPERVISOR
CAROLYN DAVIS

STATE OF CALIFORNIA - DEPARTMENT OF TRANSPORTATION
Caltrans

BORDER LAST REVISED 4/11/2008

RELATIVE BORDER SCALE IS IN INCHES 0 1 2 3

USERNAME => $USER
DGN FILE => $REQUEST

CU 03-199

EA 3A0421

Dist	COUNTY	ROUTE	POST MILES TOTAL PROJECT	SHEET No.	TOTAL SHEETS
03	But	99	32.4/33.3	7	22

5/25/10
REGISTERED ENGINEER — DATE

REGISTERED PROFESSIONAL ENGINEER
No. ____
Exp. ____
STATE OF CALIFORNIA

PLANS APPROVAL DATE

THE STATE OF CALIFORNIA OR ITS OFFICERS OR AGENTS SHALL NOT BE RESPONSIBLE FOR THE ACCURACY OR COMPLETENESS OF SCANNED COPIES OF THIS PLAN SHEET.

QUINCY ENGINEERING INC
3247 RAMOS CIRCLE
SACRAMENTO, CA 95827-2501

BUTTE COUNTY ASSOCIATION OF GOVERNMENTS
2580 SIERRA SUNRISE TERRACE, SUITE 100
CHICO, CA 95928

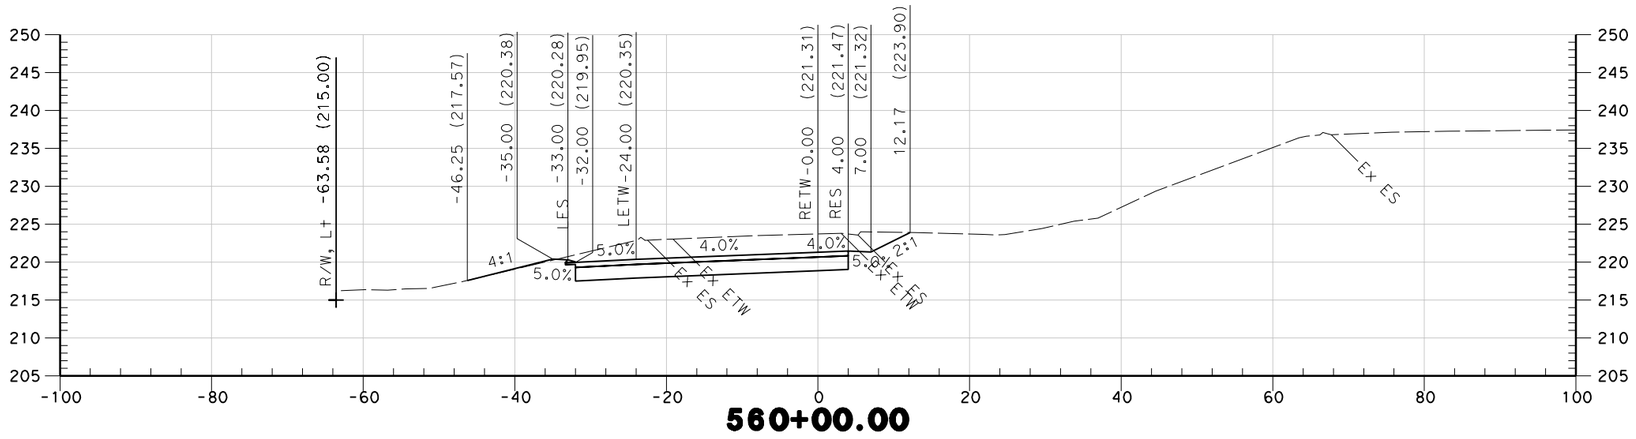

560+00.00

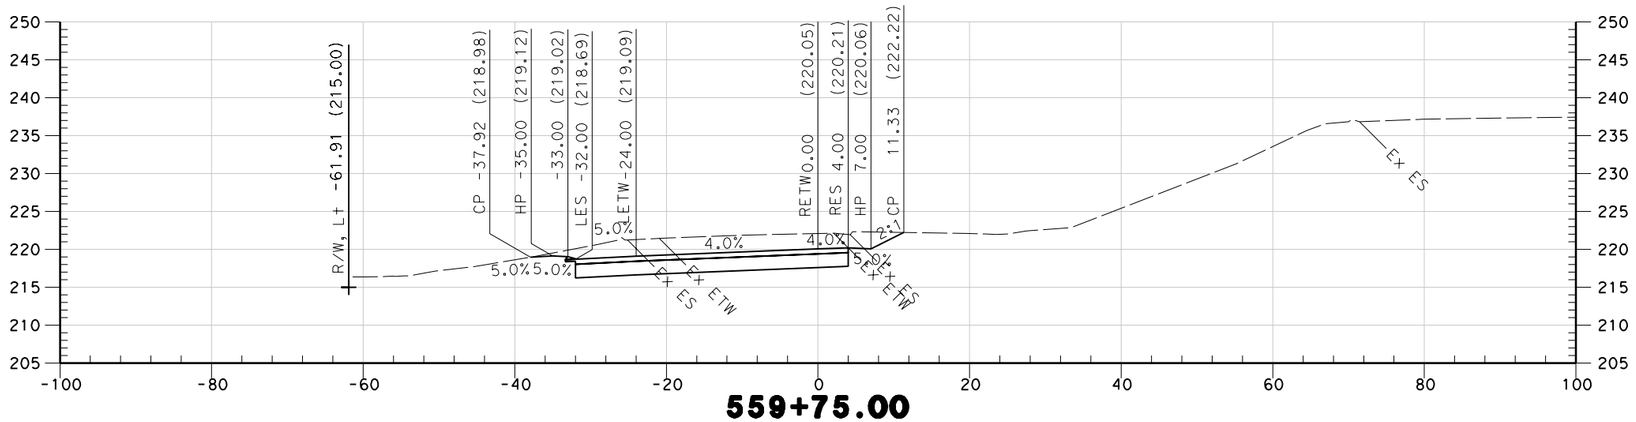

559+75.00

STA 559+75 TO STA 560+00

SOUTHBOUND OFF RAMP
"SBOFF" LINE

SCALE 1" = 10'

* FOR EARTHWORK DEVELOPMENT ONLY

STATE OF CALIFORNIA - DEPARTMENT OF TRANSPORTATION
Caltrans

CONSULTANT FUNCTIONAL SUPERVISOR
CAROLYN DAVIS

CALCULATED-DESIGNED BY
CHECKED BY

DATE REVISED	REVISED BY

LAST REVISION
DATE PLOTTED => $DATE
TIME PLOTTED => $TIME
00-00-00

BORDER LAST REVISED 4/11/2008

RELATIVE BORDER SCALE IS IN INCHES 0 1 2 3

USERNAME => $USER
DGN FILE => $REQUEST

CU 03-199

EA 3A0421

Dist	COUNTY	ROUTE	POST MILES TOTAL PROJECT	SHEET No.	TOTAL SHEETS
03	But	99	32.4/33.3	8	22

5/25/10
REGISTERED ENGINEER DATE

REGISTERED PROFESSIONAL ENGINEER
No.
Exp.
STATE OF CALIFORNIA

PLANS APPROVAL DATE

THE STATE OF CALIFORNIA OR ITS OFFICERS OR AGENTS SHALL NOT BE RESPONSIBLE FOR THE ACCURACY OR COMPLETENESS OF SCANNED COPIES OF THIS PLAN SHEET.

QUINCY ENGINEERING INC
3247 RAMOS CIRCLE
SACRAMENTO, CA 95827-2501

BUTTE COUNTY ASSOCIATION OF GOVERNMENTS
2580 SIERRA SUNRISE TERRACE, SUITE 100
CHICO, CA 95928

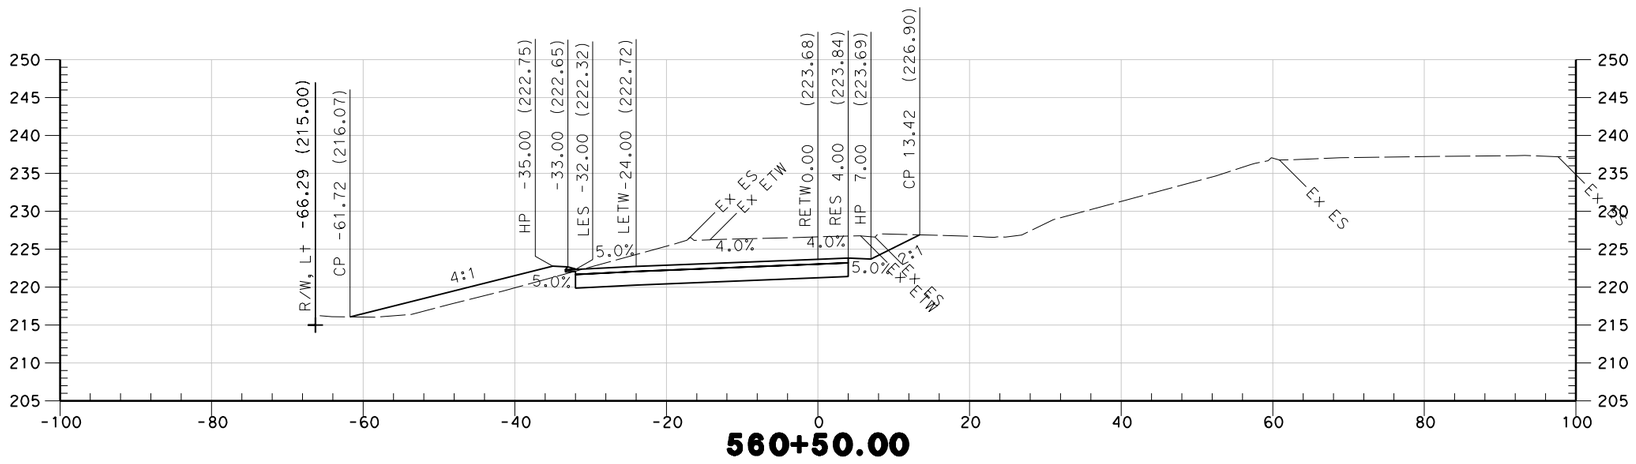

560+50.00

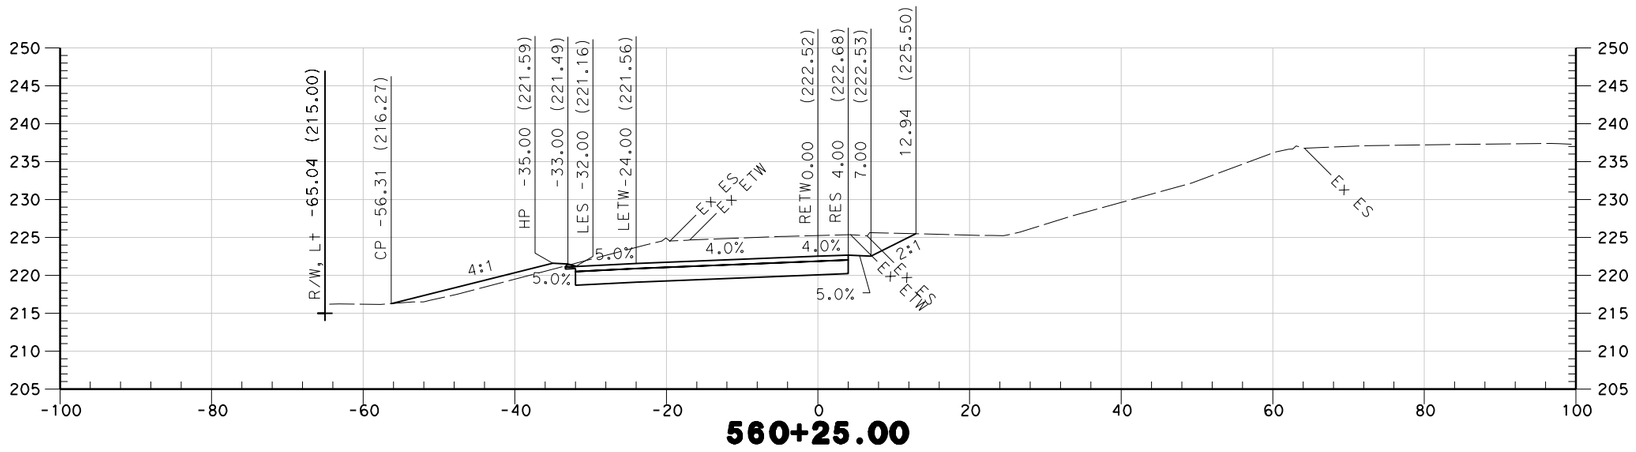

560+25.00

STA 560+25 TO STA 560+50

SOUTHBOUND OFF RAMP
"SBOFF" LINE

SCALE 1" = 10'

* FOR EARTHWORK DEVELOPMENT ONLY

STATE OF CALIFORNIA - DEPARTMENT OF TRANSPORTATION
Caltrans

CONSULTANT FUNCTIONAL SUPERVISOR
CAROLYN DAVIS

CALCULATED-DESIGNED BY
CHECKED BY

REVISED BY
DATE REVISED

LAST REVISION
00-00-00
DATE PLOTTED => $DATE
TIME PLOTTED => $TIME

BORDER LAST REVISED 4/11/2008

RELATIVE BORDER SCALE IS IN INCHES 0 1 2 3

USERNAME => $USER
DGN FILE => $REQUEST

CU 03-199

EA 3A0421

Dist	COUNTY	ROUTE	POST MILES TOTAL PROJECT	SHEET No.	TOTAL SHEETS
03	But	99	32.4/33.3	9	22

5/25/10
REGISTERED ENGINEER DATE

REGISTERED PROFESSIONAL ENGINEER
No.
Exp.
STATE OF CALIFORNIA

PLANS APPROVAL DATE

THE STATE OF CALIFORNIA OR ITS OFFICERS OR AGENTS SHALL NOT BE RESPONSIBLE FOR THE ACCURACY OR COMPLETENESS OF SCANNED COPIES OF THIS PLAN SHEET.

QUINCY ENGINEERING INC
3247 RAMOS CIRCLE
SACRAMENTO, CA 95827-2501

BUTTE COUNTY ASSOCIATION OF GOVERNMENTS
2580 SIERRA SUNRISE TERRACE, SUITE 100
CHICO, CA 95928

REVISED BY | DATE REVISED

CALCULATED-DESIGNED BY | CHECKED BY

CONSULTANT FUNCTIONAL SUPERVISOR
CAROLYN DAVIS

STATE OF CALIFORNIA - DEPARTMENT OF TRANSPORTATION
Caltrans

* NOTE: RETAINING WALL NOT SHOWN

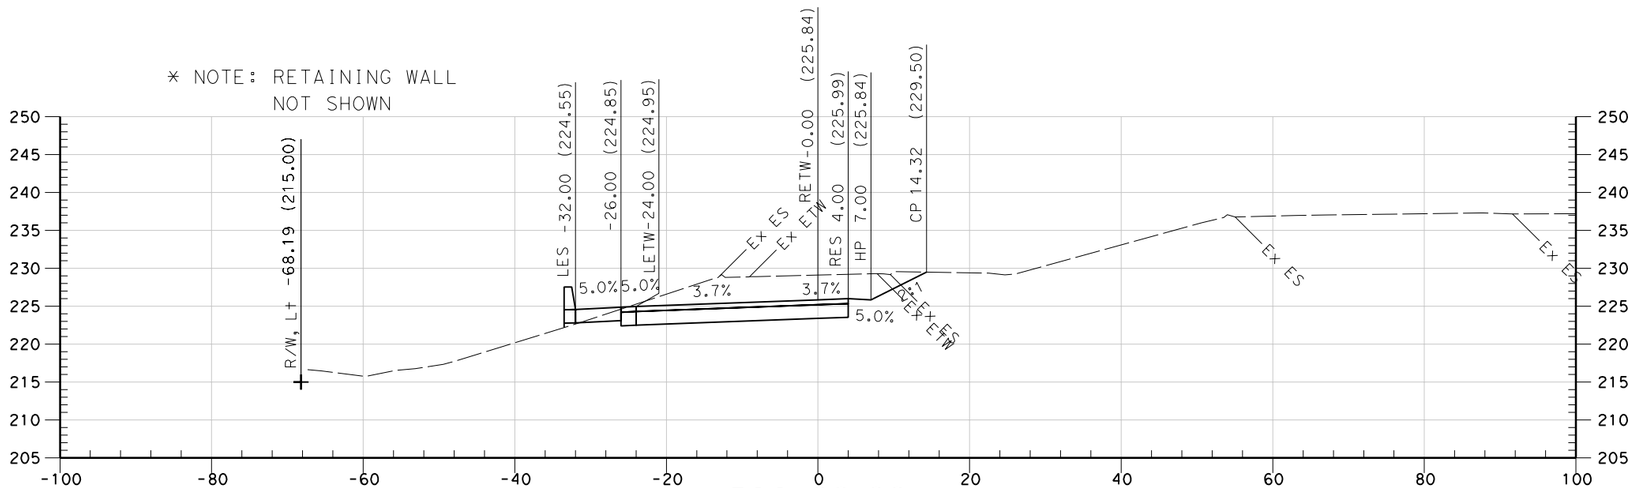

561+00.00

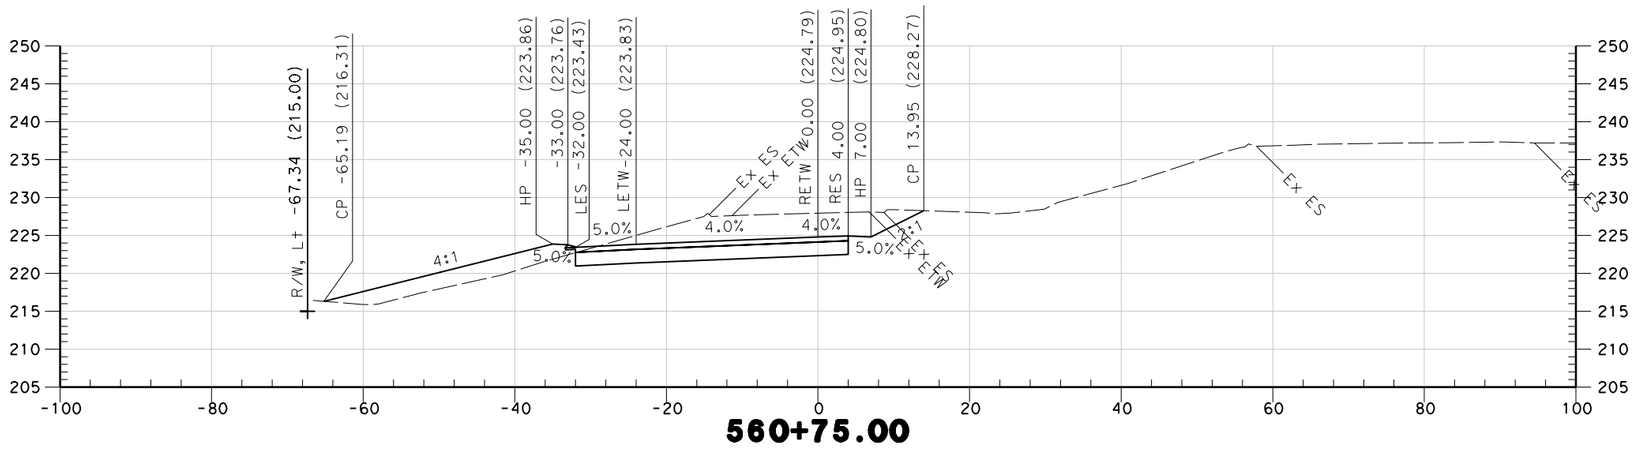

560+75.00

STA 560+75 TO STA 561+00

SOUTHBOUND OFF RAMP
"SBOFF" LINE

SCALE 1" = 10'

* FOR EARTHWORK DEVELOPMENT ONLY

LAST REVISION | DATE PLOTTED => $DATE | TIME PLOTTED => $TIME
00-00-00

BORDER LAST REVISED 4/11/2008

RELATIVE BORDER SCALE IS IN INCHES 0 1 2 3

USERNAME => $USER
DGN FILE => $REQUEST

CU 03-199

EA 3A0421

Dist	COUNTY	ROUTE	POST MILES TOTAL PROJECT	SHEET No.	TOTAL SHEETS
03	But	99	32.4/33.3	10	22

5/25/10
REGISTERED ENGINEER — DATE

PLANS APPROVAL DATE

REGISTERED PROFESSIONAL ENGINEER — No. — Exp. — STATE OF CALIFORNIA

THE STATE OF CALIFORNIA OR ITS OFFICERS OR AGENTS SHALL NOT BE RESPONSIBLE FOR THE ACCURACY OR COMPLETENESS OF SCANNED COPIES OF THIS PLAN SHEET.

QUINCY ENGINEERING INC
3247 RAMOS CIRCLE
SACRAMENTO, CA 95827-2501

BUTTE COUNTY ASSOCIATION OF GOVERNMENTS
2580 SIERRA SUNRISE TERRACE, SUITE 100
CHICO, CA 95928

STA 560+89 TO STA 560+89

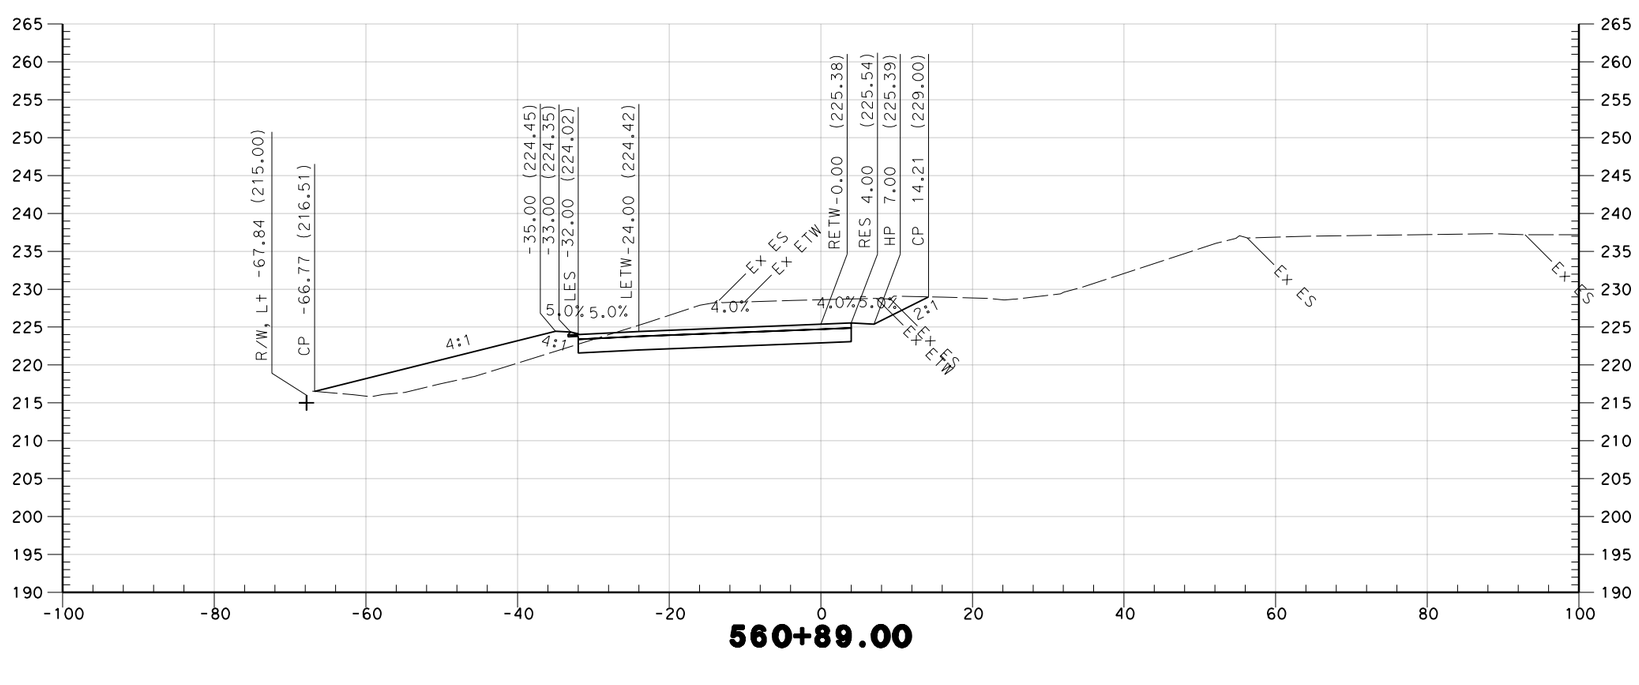

SOUTHBOUND OFF RAMP
"SBOFF" LINE

SCALE 1" = 10'

* FOR EARTHWORK DEVELOPMENT ONLY

STATE OF CALIFORNIA - DEPARTMENT OF TRANSPORTATION
Caltrans
CONSULTANT FUNCTIONAL SUPERVISOR: CAROLYN DAVIS
CALCULATED-DESIGNED BY
CHECKED BY
REVISED BY
DATE REVISED

LAST REVISION 00-00-00
DATE PLOTTED => $DATE
TIME PLOTTED => $TIME

BORDER LAST REVISED 4/11/2008
RELATIVE BORDER SCALE IS IN INCHES 0 1 2 3
USERNAME => $USER
DGN FILE => $REQUEST
CU 03-199
EA 3A0421

Dist	COUNTY	ROUTE	POST MILES TOTAL PROJECT	SHEET No.	TOTAL SHEETS
03	But	99	32.4/33.3	11	22

5/25/10
REGISTERED ENGINEER — DATE

REGISTERED PROFESSIONAL ENGINEER
No. _____
Exp. _____
STATE OF CALIFORNIA

PLANS APPROVAL DATE

THE STATE OF CALIFORNIA OR ITS OFFICERS OR AGENTS SHALL NOT BE RESPONSIBLE FOR THE ACCURACY OR COMPLETENESS OF SCANNED COPIES OF THIS PLAN SHEET.

QUINCY ENGINEERING INC
3247 RAMOS CIRCLE
SACRAMENTO, CA 95827-2501

BUTTE COUNTY ASSOCIATION OF GOVERNMENTS
2580 SIERRA SUNRISE TERRACE, SUITE 100
CHICO, CA 95928

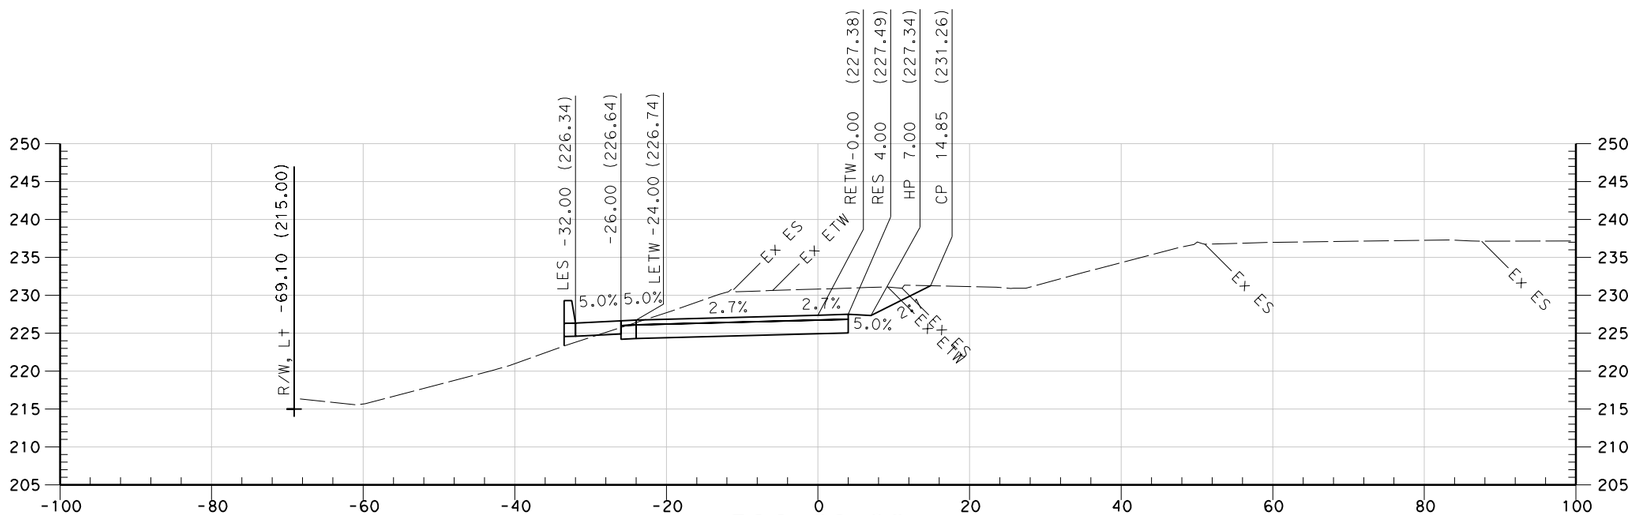

561+39.03

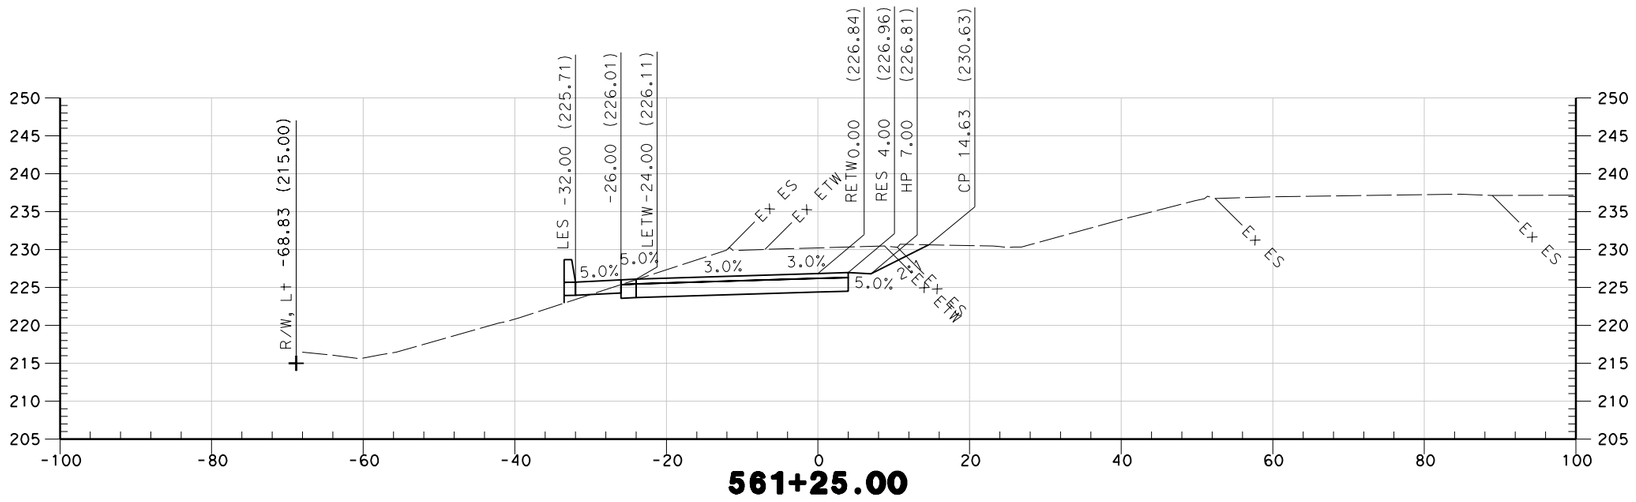

561+25.00

STA 561+25 TO STA 561+39

SOUTHBOUND OFF RAMP
"SBOFF" LINE

SCALE 1" = 10'

* FOR EARTHWORK DEVELOPMENT ONLY

LAST REVISION 00-00-00
DATE PLOTTED => $DATE
TIME PLOTTED => $TIME

REVISED BY	DATE REVISED

CALCULATED-DESIGNED BY
CHECKED BY

CONSULTANT FUNCTIONAL SUPERVISOR
CAROLYN DAVIS

STATE OF CALIFORNIA - DEPARTMENT OF TRANSPORTATION
Caltrans

BORDER LAST REVISED 4/11/2008

RELATIVE BORDER SCALE IS IN INCHES 0 1 2 3

USERNAME => $USER
DGN FILE => $REQUEST

CU 03-199

EA 3A0421

Dist	COUNTY	ROUTE	POST MILES TOTAL PROJECT	SHEET No.	TOTAL SHEETS
03	But	99	32.4/33.3	12	22

5/25/10
REGISTERED ENGINEER — DATE

REGISTERED PROFESSIONAL ENGINEER — No. ____ Exp. ____ — STATE OF CALIFORNIA

PLANS APPROVAL DATE

THE STATE OF CALIFORNIA OR ITS OFFICERS OR AGENTS SHALL NOT BE RESPONSIBLE FOR THE ACCURACY OR COMPLETENESS OF SCANNED COPIES OF THIS PLAN SHEET.

QUINCY ENGINEERING INC
3247 RAMOS CIRCLE
SACRAMENTO, CA 95827-2501

BUTTE COUNTY ASSOCIATION OF GOVERNMENTS
2580 SIERRA SUNRISE TERRACE, SUITE 100
CHICO, CA 95928

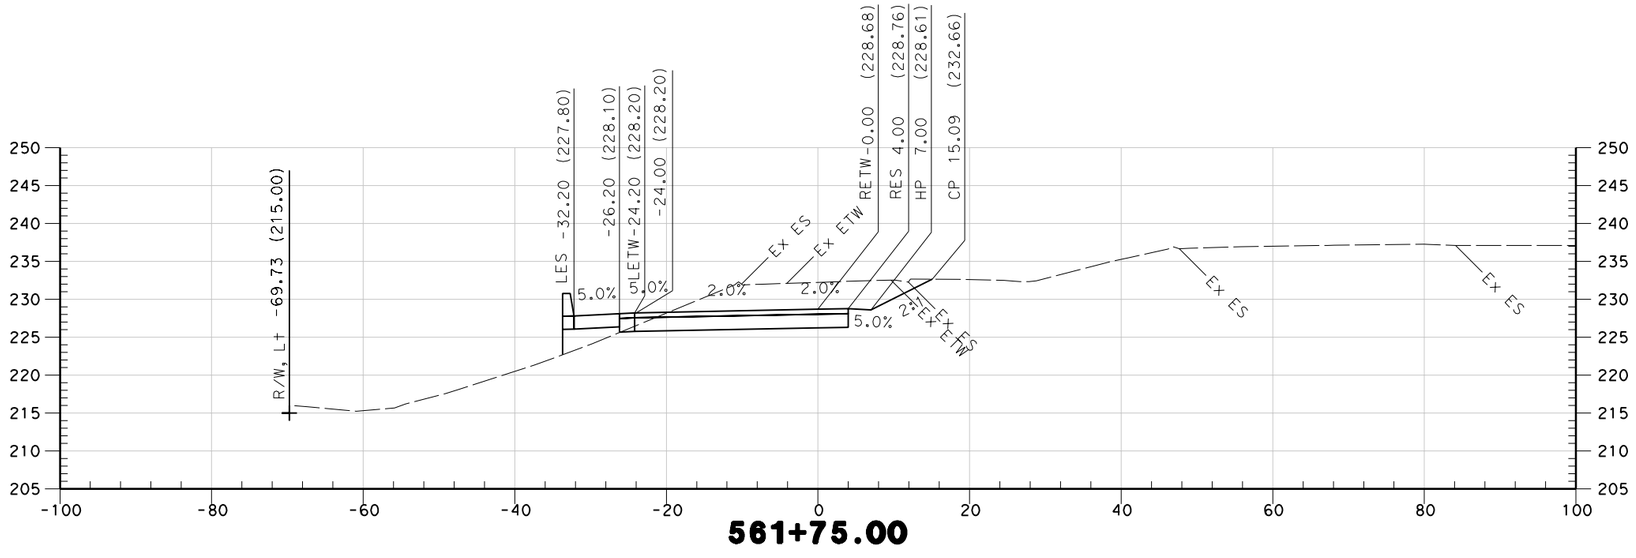

561+75.00

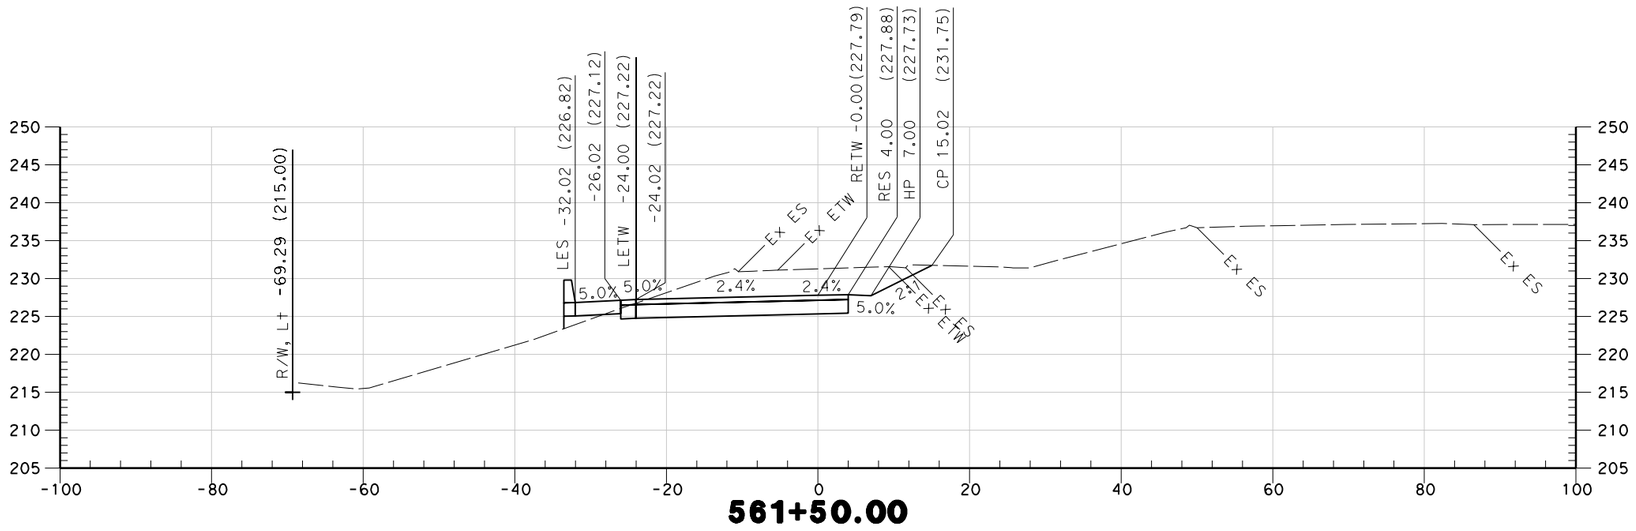

561+50.00

STA 561+50 TO STA 561+75

SOUTHBOUND OFF RAMP
"SBOFF" LINE

SCALE 1" = 10'

* FOR EARTHWORK DEVELOPMENT ONLY

STATE OF CALIFORNIA - DEPARTMENT OF TRANSPORTATION
Caltrans

CONSULTANT FUNCTIONAL SUPERVISOR: CAROLYN DAVIS

CALCULATED-DESIGNED BY: DAVIS
CHECKED BY:

DATE REVISED	REVISED BY

LAST REVISION: 00-00-00
DATE PLOTTED => $DATE
TIME PLOTTED => $TIME

BORDER LAST REVISED 4/11/2008

RELATIVE BORDER SCALE IS IN INCHES 0 1 2 3

USERNAME => $USER
DGN FILE => $REQUEST

CU 03-199

EA 3A0421

Dist	COUNTY	ROUTE	POST MILES TOTAL PROJECT	SHEET No.	TOTAL SHEETS
03	But	99	32.4/33.3	13	22

5/25/10
REGISTERED ENGINEER — DATE

REGISTERED PROFESSIONAL ENGINEER
No. ____
Exp. ____
STATE OF CALIFORNIA

PLANS APPROVAL DATE

THE STATE OF CALIFORNIA OR ITS OFFICERS OR AGENTS SHALL NOT BE RESPONSIBLE FOR THE ACCURACY OR COMPLETENESS OF SCANNED COPIES OF THIS PLAN SHEET.

QUINCY ENGINEERING INC
3247 RAMOS CIRCLE
SACRAMENTO, CA 95827-2501

BUTTE COUNTY ASSOCIATION OF GOVERNMENTS
2580 SIERRA SUNRISE TERRACE, SUITE 100
CHICO, CA 95928

STA 561+64 TO STA 561+64

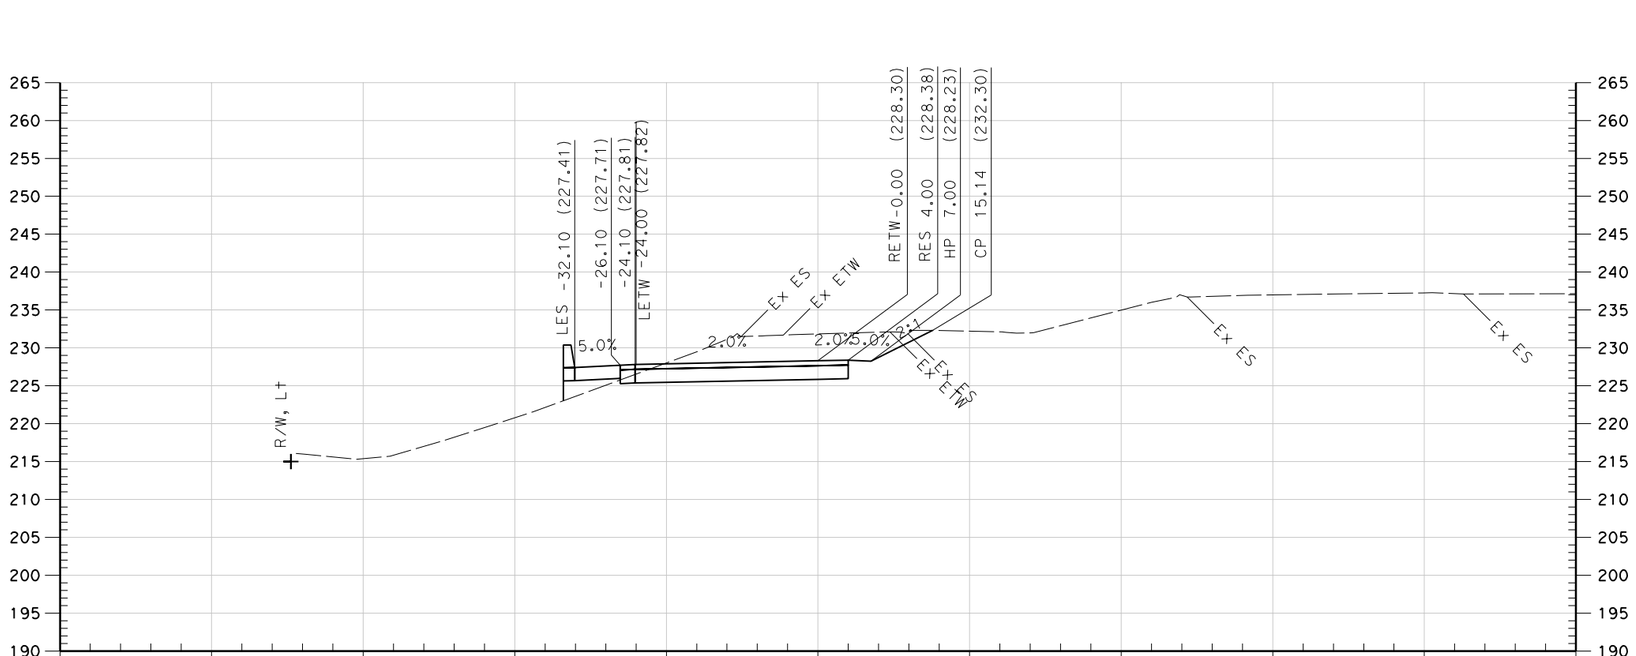

561+64.00

SOUTHBOUND OFF RAMP
"SBOFF" LINE

SCALE 1" = 10'

* FOR EARTHWORK DEVELOPMENT ONLY

STATE OF CALIFORNIA - DEPARTMENT OF TRANSPORTATION
Caltrans

CONSULTANT FUNCTIONAL SUPERVISOR: CAROLYN DAVIS

CALCULATED-DESIGNED BY
CHECKED BY

REVISED BY	DATE REVISED

LAST REVISION 00-00-00
DATE PLOTTED => $DATE
TIME PLOTTED => $TIME

BORDER LAST REVISED 4/11/2008

RELATIVE BORDER SCALE IS IN INCHES 0 1 2 3

USERNAME => $USER
DGN FILE => $REQUEST

CU 03-199

EA 3A0421

Dist	COUNTY	ROUTE	POST MILES TOTAL PROJECT	SHEET No.	TOTAL SHEETS
03	But	99	32.4/33.3	14	22

5/25/10
REGISTERED ENGINEER DATE

PLANS APPROVAL DATE

REGISTERED PROFESSIONAL ENGINEER No. Exp. STATE OF CALIFORNIA

THE STATE OF CALIFORNIA OR ITS OFFICERS OR AGENTS SHALL NOT BE RESPONSIBLE FOR THE ACCURACY OR COMPLETENESS OF SCANNED COPIES OF THIS PLAN SHEET.

QUINCY ENGINEERING INC
3247 RAMOS CIRCLE
SACRAMENTO, CA 95827-2501

BUTTE COUNTY ASSOCIATION OF GOVERNMENTS
2580 SIERRA SUNRISE TERRACE, SUITE 100
CHICO, CA 95928

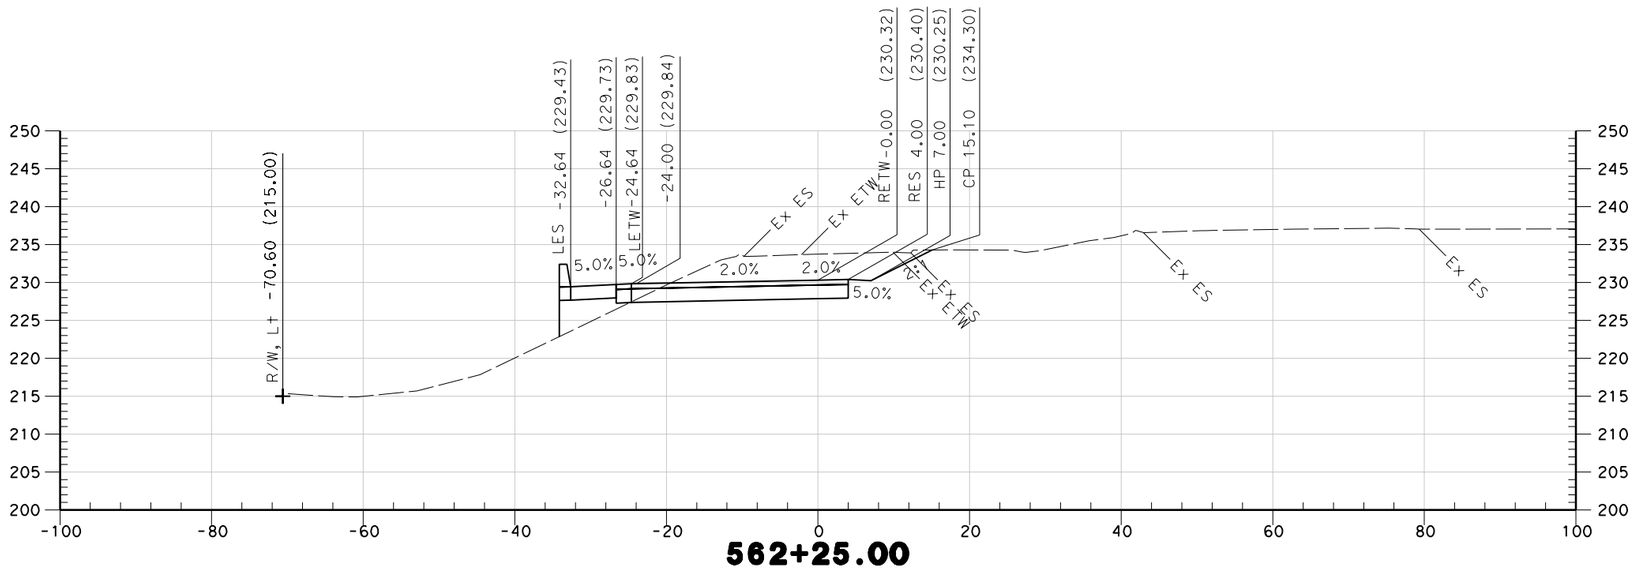

562+25.00

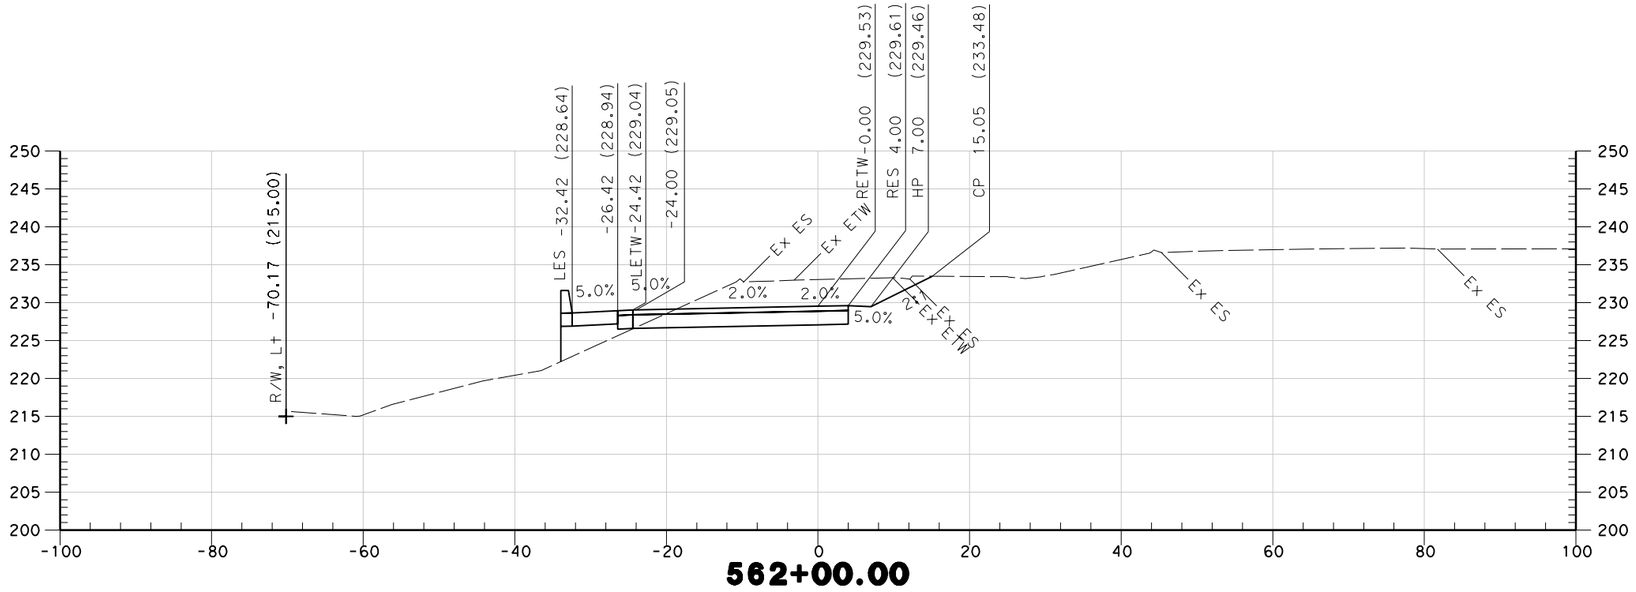

562+00.00

STA 562+00 TO STA 562+25

SOUTHBOUND OFF RAMP
"SBOFF" LINE

SCALE 1" = 10'

* FOR EARTHWORK DEVELOPMENT ONLY

STATE OF CALIFORNIA - DEPARTMENT OF TRANSPORTATION
Caltrans

CONSULTANT FUNCTIONAL SUPERVISOR
CAROLYN DAVIS

CALCULATED-DESIGNED BY
CHECKED BY

REVISED BY
DATE REVISED

LAST REVISION: 00-00-00
DATE PLOTTED => $DATE
TIME PLOTTED => $TIME

BORDER LAST REVISED 4/11/2008

RELATIVE BORDER SCALE IS IN INCHES 0 1 2 3

USERNAME => $USER
DGN FILE => $REQUEST

CU 03-199

EA 3A0421

Dist	COUNTY	ROUTE	POST MILES TOTAL PROJECT	SHEET No.	TOTAL SHEETS
03	But	99	32.4/33.3	15	22

5/25/10
REGISTERED ENGINEER — DATE

REGISTERED PROFESSIONAL ENGINEER — No. — Exp. — STATE OF CALIFORNIA

PLANS APPROVAL DATE

THE STATE OF CALIFORNIA OR ITS OFFICERS OR AGENTS SHALL NOT BE RESPONSIBLE FOR THE ACCURACY OR COMPLETENESS OF SCANNED COPIES OF THIS PLAN SHEET.

QUINCY ENGINEERING INC
3247 RAMOS CIRCLE
SACRAMENTO, CA 95827-2501

BUTTE COUNTY ASSOCIATION OF GOVERNMENTS
2580 SIERRA SUNRISE TERRACE, SUITE 100
CHICO, CA 95928

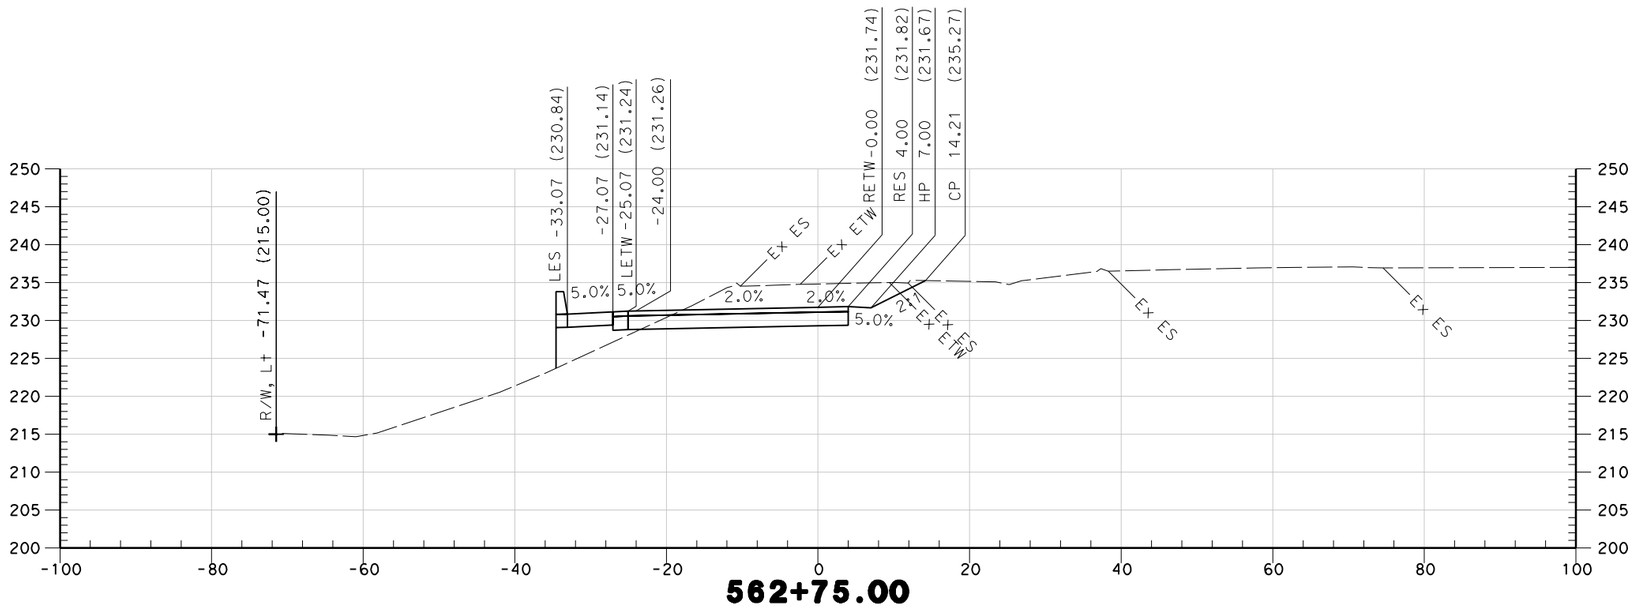

562+75.00

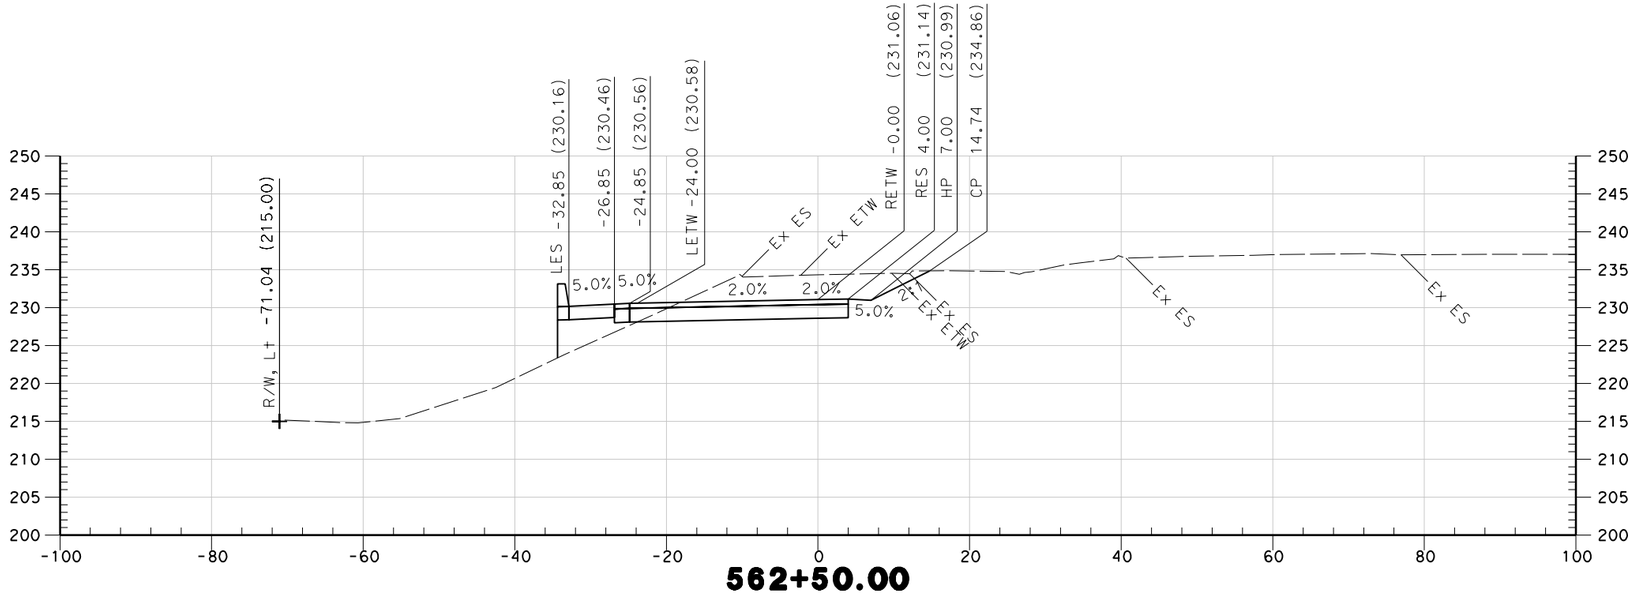

562+50.00

STA 562+50 TO STA 562+75

SOUTHBOUND OFF RAMP
"SBOFF" LINE

SCALE 1" = 10'

* FOR EARTHWORK DEVELOPMENT ONLY

STATE OF CALIFORNIA - DEPARTMENT OF TRANSPORTATION
Caltrans

CONSULTANT FUNCTIONAL SUPERVISOR: CAROLYN DAVIS

CALCULATED-DESIGNED BY

CHECKED BY

REVISED BY	DATE REVISED

LAST REVISION: 00-00-00
DATE PLOTTED => $DATE
TIME PLOTTED => $TIME

BORDER LAST REVISED 4/11/2008

RELATIVE BORDER SCALE IS IN INCHES 0 1 2 3

USERNAME => $USER
DGN FILE => $REQUEST

CU 03-199

EA 3A0421

Dist	COUNTY	ROUTE	POST MILES TOTAL PROJECT	SHEET No.	TOTAL SHEETS
03	But	99	32.4/33.3	16	22

5/25/10
REGISTERED ENGINEER — DATE

REGISTERED PROFESSIONAL ENGINEER
No. ____
Exp. ____
STATE OF CALIFORNIA

PLANS APPROVAL DATE

THE STATE OF CALIFORNIA OR ITS OFFICERS OR AGENTS SHALL NOT BE RESPONSIBLE FOR THE ACCURACY OR COMPLETENESS OF SCANNED COPIES OF THIS PLAN SHEET.

QUINCY ENGINEERING INC
3247 RAMOS CIRCLE
SACRAMENTO, CA 95827-2501

BUTTE COUNTY ASSOCIATION OF GOVERNMENTS
2580 SIERRA SUNRISE TERRACE, SUITE 100
CHICO, CA 95928

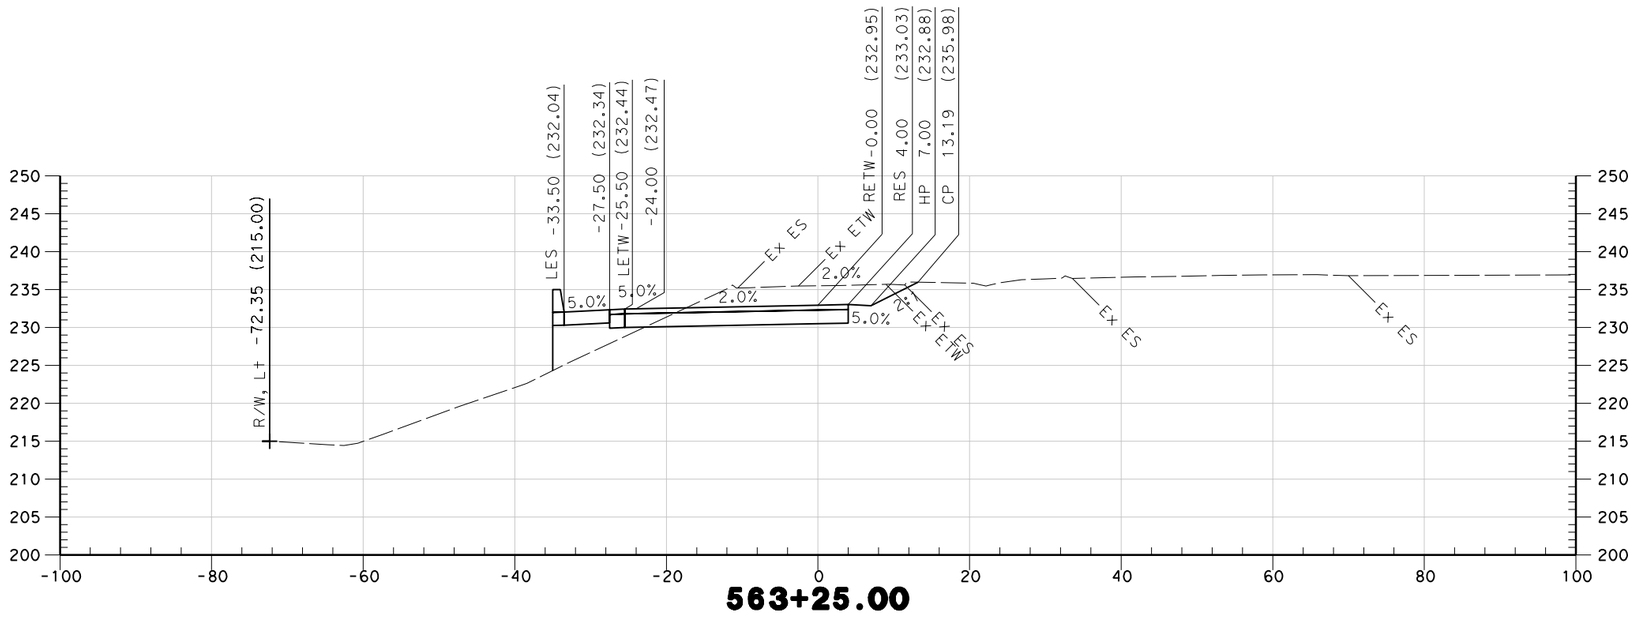

563+25.00

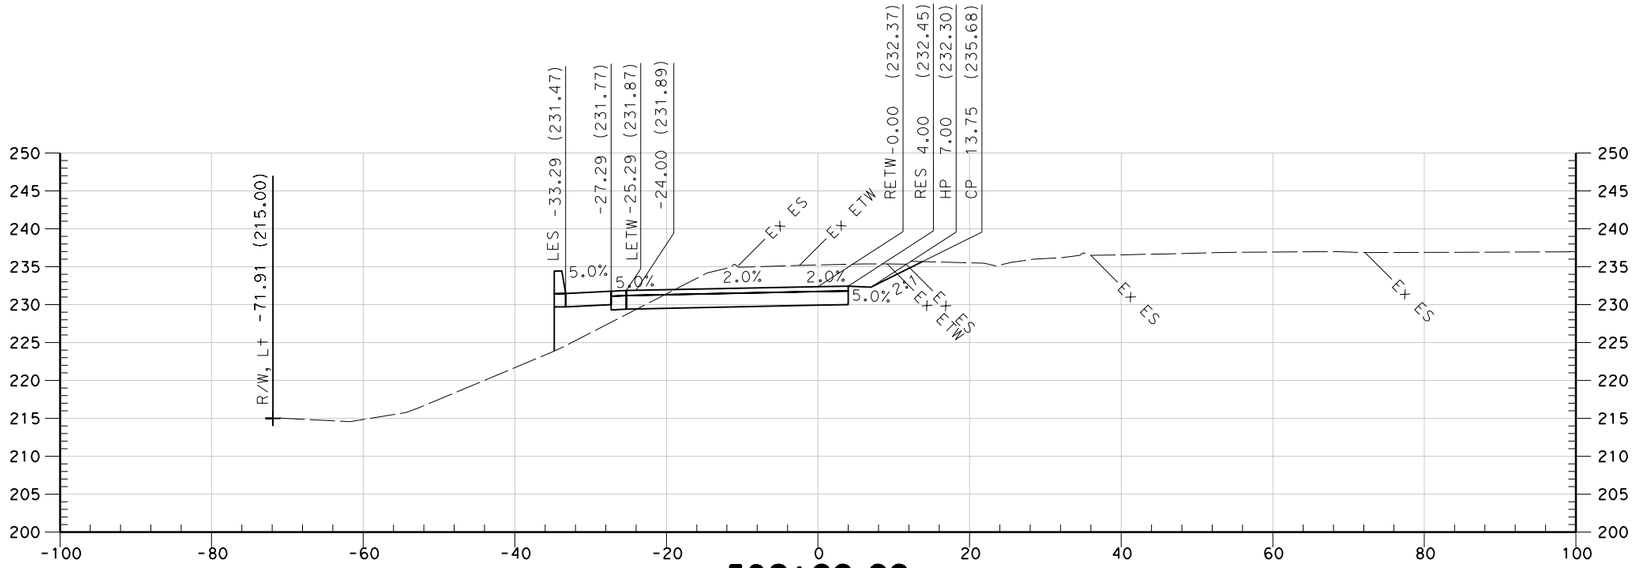

563+00.00

STA 563+00 TO STA 563+25

SOUTHBOUND OFF RAMP
"SBOFF" LINE

SCALE 1" = 10'

* FOR EARTHWORK DEVELOPMENT ONLY

STATE OF CALIFORNIA - DEPARTMENT OF TRANSPORTATION
Caltrans

CONSULTANT FUNCTIONAL SUPERVISOR
CAROLYN DAVIS

CALCULATED-DESIGNED BY
CHECKED BY

REVISED BY	DATE REVISED

LAST REVISION: 00-00-00
DATE PLOTTED => $DATE
TIME PLOTTED => $TIME

BORDER LAST REVISED 4/11/2008

RELATIVE BORDER SCALE IS IN INCHES 0 1 2 3

USERNAME => $USER
DGN FILE => $REQUEST

CU 03-199

EA 3A0421

Dist	COUNTY	ROUTE	POST MILES TOTAL PROJECT	SHEET No.	TOTAL SHEETS
03	But	99	32.4/33.3	17	22

5/25/10
REGISTERED ENGINEER — DATE

REGISTERED PROFESSIONAL ENGINEER — No. — Exp. — STATE OF CALIFORNIA

PLANS APPROVAL DATE

THE STATE OF CALIFORNIA OR ITS OFFICERS OR AGENTS SHALL NOT BE RESPONSIBLE FOR THE ACCURACY OR COMPLETENESS OF SCANNED COPIES OF THIS PLAN SHEET.

QUINCY ENGINEERING INC
3247 RAMOS CIRCLE
SACRAMENTO, CA 95827-2501

BUTTE COUNTY ASSOCIATION OF GOVERNMENTS
2580 SIERRA SUNRISE TERRACE, SUITE 100
CHICO, CA 95928

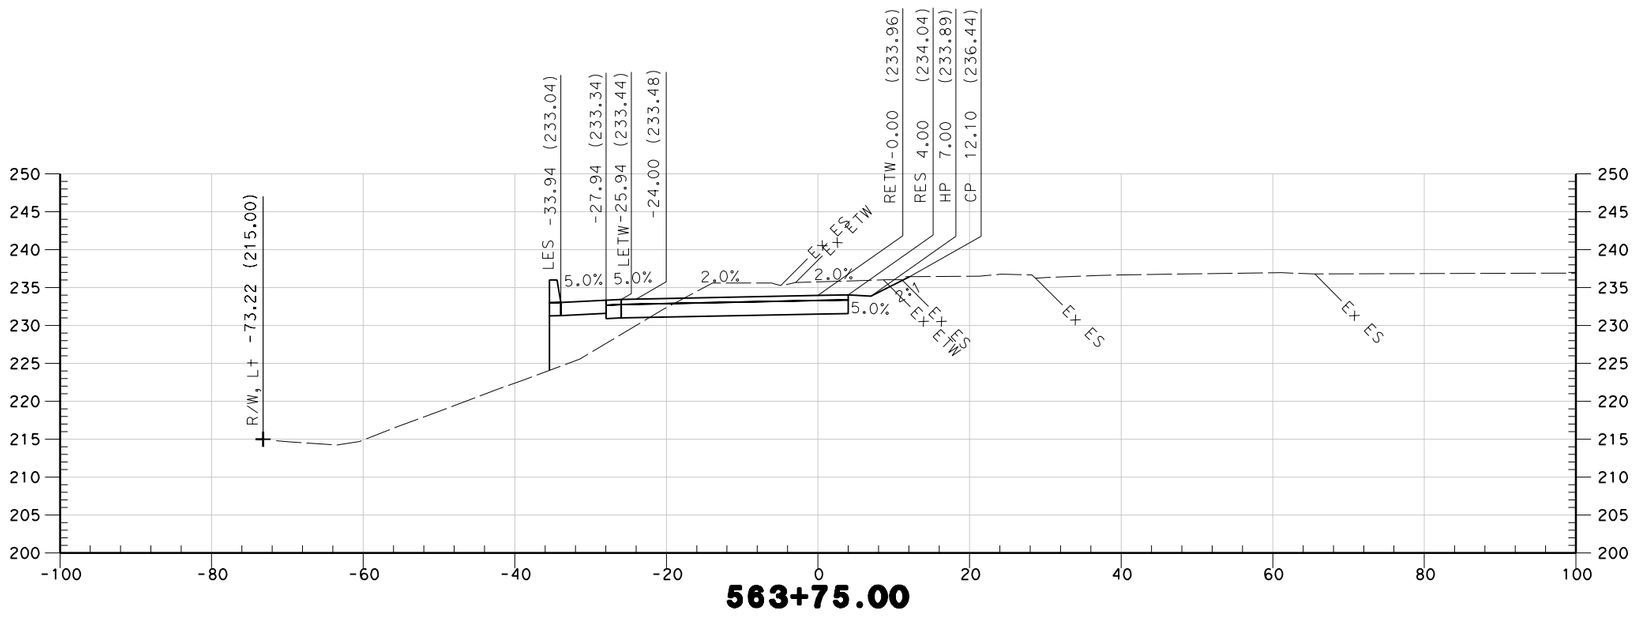

563+75.00

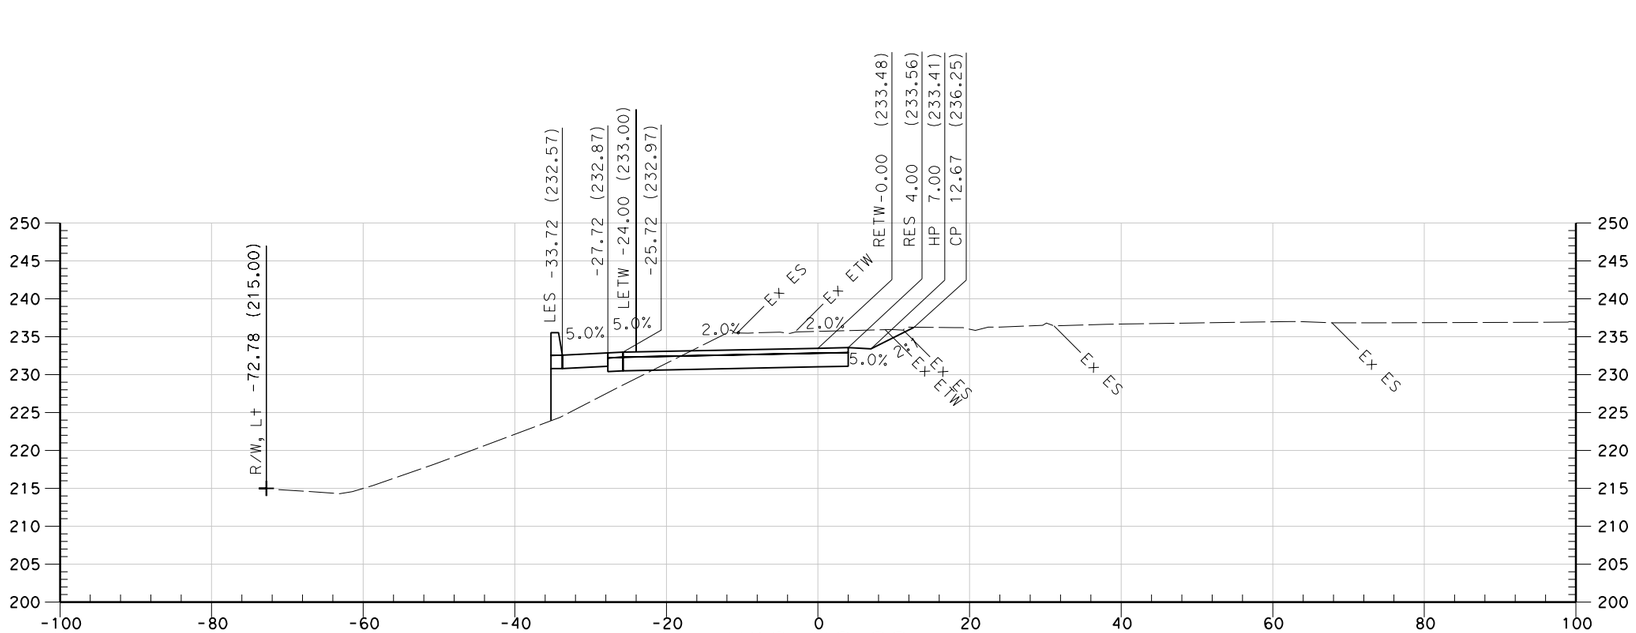

563+50.00

STA 563+50 TO STA 563+75

SOUTHBOUND OFF RAMP
"SBOFF" LINE

SCALE 1" = 10'

* FOR EARTHWORK DEVELOPMENT ONLY

STATE OF CALIFORNIA - DEPARTMENT OF TRANSPORTATION
Caltrans

CONSULTANT FUNCTIONAL SUPERVISOR
CAROLYN DAVIS

CALCULATED-DESIGNED BY
CHECKED BY

DATE REVISED	REVISED BY

LAST REVISION: 00-00-00
DATE PLOTTED => $DATE
TIME PLOTTED => $TIME

BORDER LAST REVISED 4/11/2008

RELATIVE BORDER SCALE IS IN INCHES 0 1 2 3

USERNAME => $USER
DGN FILE => $REQUEST

CU 03-199

EA 3A0421

Dist	COUNTY	ROUTE	POST MILES TOTAL PROJECT	SHEET No.	TOTAL SHEETS
03	But	99	32.4/33.3	18	22

5/25/10
REGISTERED ENGINEER DATE

PLANS APPROVAL DATE

REGISTERED PROFESSIONAL ENGINEER — No. Exp. — STATE OF CALIFORNIA

THE STATE OF CALIFORNIA OR ITS OFFICERS OR AGENTS SHALL NOT BE RESPONSIBLE FOR THE ACCURACY OR COMPLETENESS OF SCANNED COPIES OF THIS PLAN SHEET.

QUINCY ENGINEERING INC
3247 RAMOS CIRCLE
SACRAMENTO, CA 95827-2501

BUTTE COUNTY ASSOCIATION OF GOVERNMENTS
2580 SIERRA SUNRISE TERRACE, SUITE 100
CHICO, CA 95928

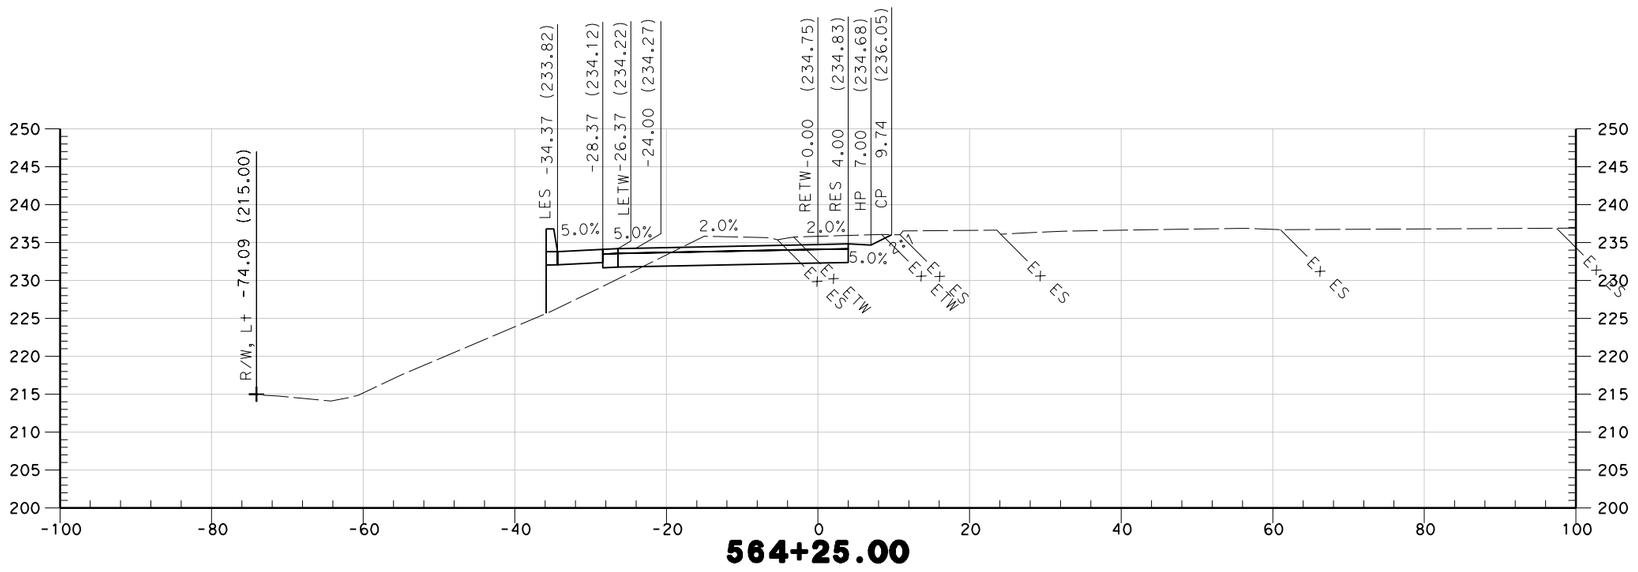

564+25.00

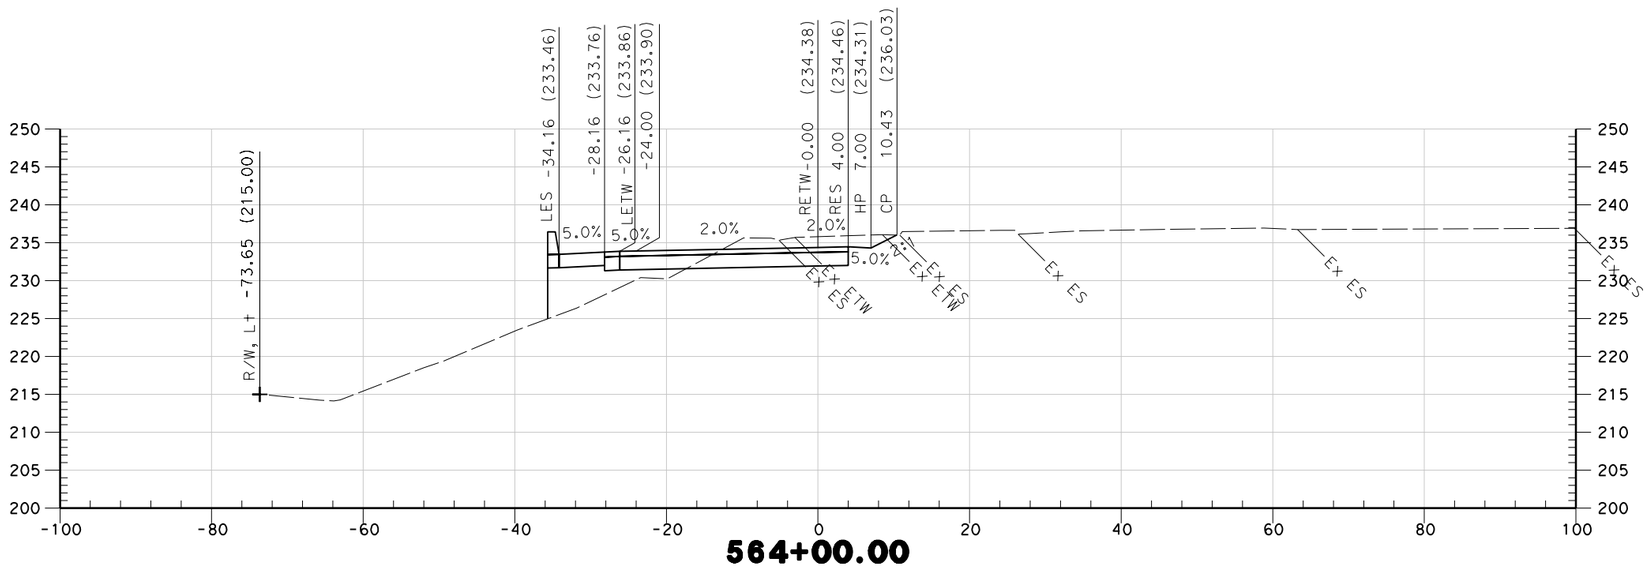

564+00.00

STA 564+00 TO STA 564+25

SOUTHBOUND OFF RAMP
"SBOFF" LINE

SCALE 1" = 10'

* FOR EARTHWORK DEVELOPMENT ONLY

STATE OF CALIFORNIA - DEPARTMENT OF TRANSPORTATION
Caltrans

CONSULTANT FUNCTIONAL SUPERVISOR
CAROLYN DAVIS

CALCULATED-DESIGNED BY
CHECKED BY

REVISED BY	DATE REVISED

LAST REVISION: 00-00-00
DATE PLOTTED => $DATE
TIME PLOTTED => $TIME

BORDER LAST REVISED 4/11/2008

RELATIVE BORDER SCALE IS IN INCHES 0 1 2 3

USERNAME => $USER
DGN FILE => $REQUEST

CU 03-199

EA 3A0421

Dist	COUNTY	ROUTE	POST MILES TOTAL PROJECT	SHEET No.	TOTAL SHEETS
03	But	99	32.4/33.3	19	22

5/25/10
REGISTERED ENGINEER DATE

PLANS APPROVAL DATE

REGISTERED PROFESSIONAL ENGINEER — No. Exp. — STATE OF CALIFORNIA

THE STATE OF CALIFORNIA OR ITS OFFICERS OR AGENTS SHALL NOT BE RESPONSIBLE FOR THE ACCURACY OR COMPLETENESS OF SCANNED COPIES OF THIS PLAN SHEET.

QUINCY ENGINEERING INC
3247 RAMOS CIRCLE
SACRAMENTO, CA 95827-2501

BUTTE COUNTY ASSOCIATION OF GOVERNMENTS
2580 SIERRA SUNRISE TERRACE, SUITE 100
CHICO, CA 95928

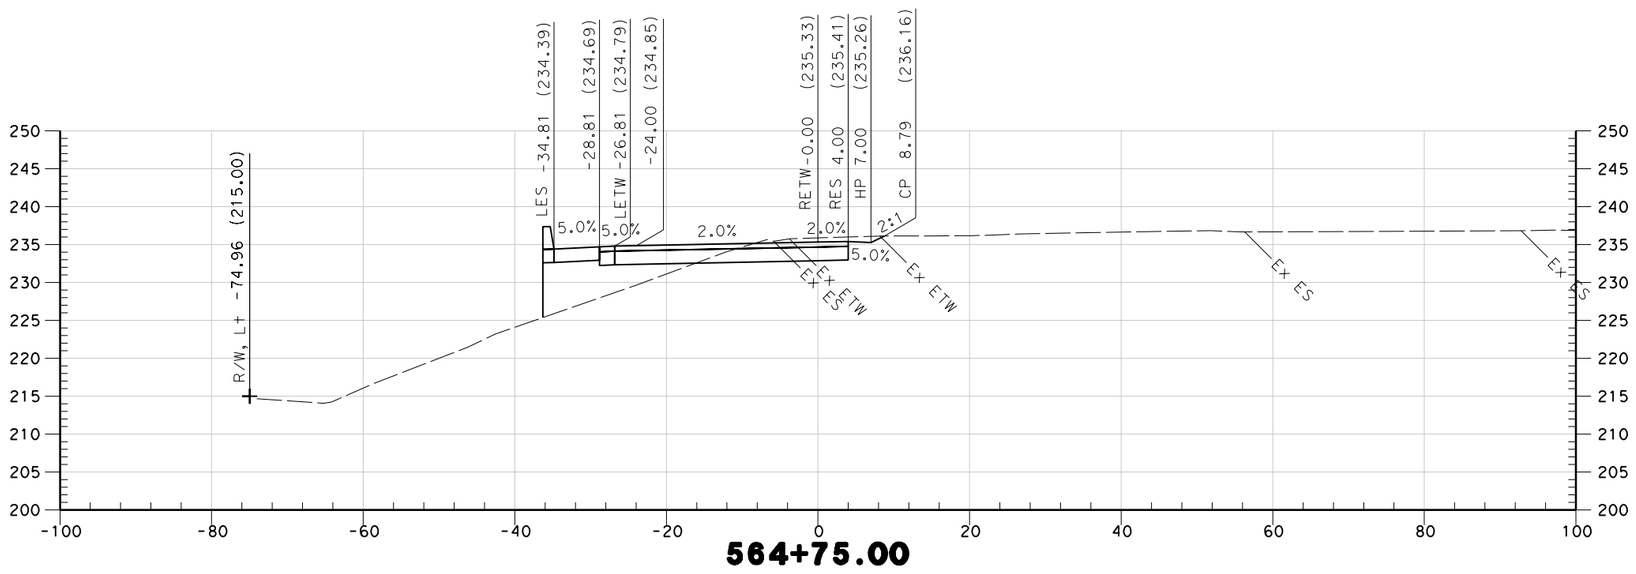

564+75.00

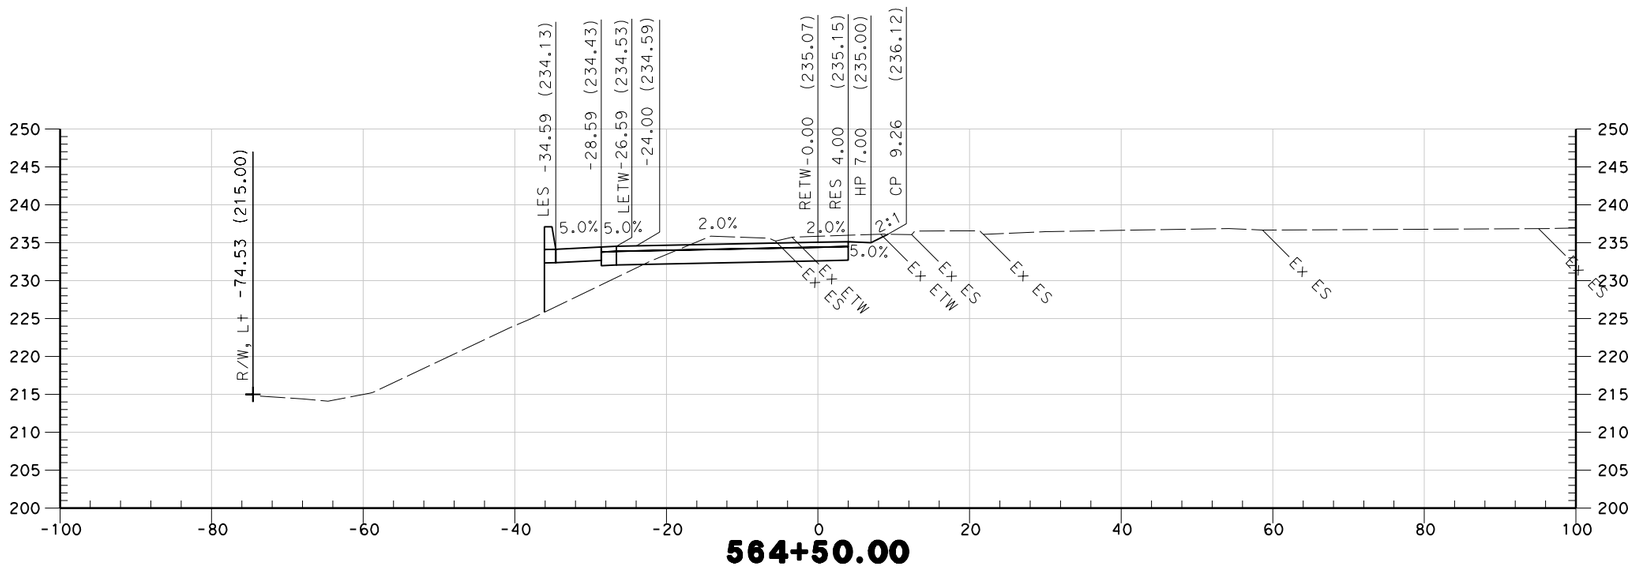

564+50.00

STA 564+50 TO STA 564+75

SOUTHBOUND OFF RAMP
"SBOFF" LINE

SCALE 1" = 10'

* FOR EARTHWORK DEVELOPMENT ONLY

STATE OF CALIFORNIA - DEPARTMENT OF TRANSPORTATION
Caltrans

CONSULTANT FUNCTIONAL SUPERVISOR
CAROLYN DAVIS

CALCULATED-DESIGNED BY
CHECKED BY

DATE REVISED	REVISED BY

LAST REVISION: 00-00-00
DATE PLOTTED => $DATE
TIME PLOTTED => $TIME

BORDER LAST REVISED 4/11/2008

RELATIVE BORDER SCALE IS IN INCHES 0 1 2 3

USERNAME => $USER
DGN FILE => $REQUEST

CU 03-199

EA 3A0421

Dist	COUNTY	ROUTE	POST MILES TOTAL PROJECT	SHEET No.	TOTAL SHEETS
03	But	99	32.4/33.3	20	22

5/25/10
REGISTERED ENGINEER — DATE

REGISTERED PROFESSIONAL ENGINEER
No. ____
Exp. ____
STATE OF CALIFORNIA

PLANS APPROVAL DATE

THE STATE OF CALIFORNIA OR ITS OFFICERS OR AGENTS SHALL NOT BE RESPONSIBLE FOR THE ACCURACY OR COMPLETENESS OF SCANNED COPIES OF THIS PLAN SHEET.

QUINCY ENGINEERING INC
3247 RAMOS CIRCLE
SACRAMENTO, CA 95827-2501

BUTTE COUNTY ASSOCIATION OF GOVERNMENTS
2580 SIERRA SUNRISE TERRACE, SUITE 100
CHICO, CA 95928

STA 564+80 TO STA 564+80

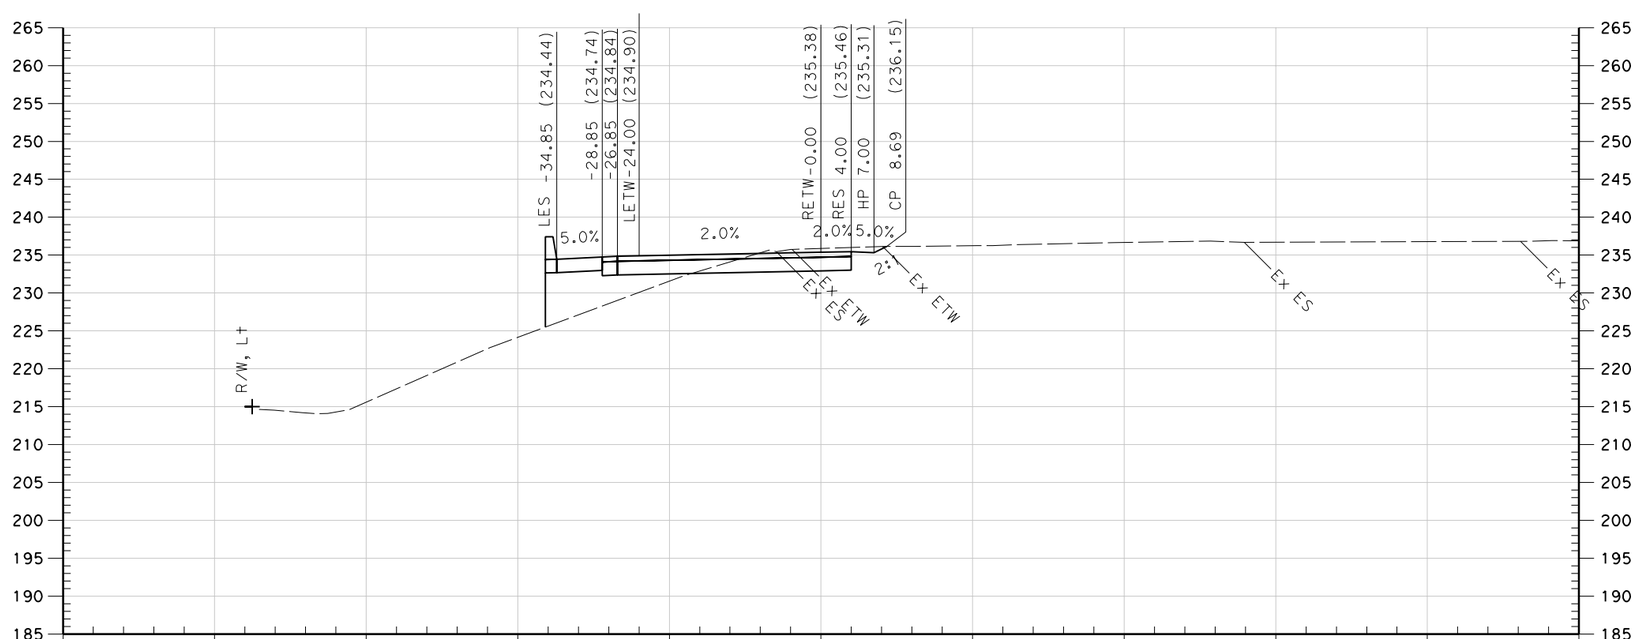

SOUTHBOUND OFF RAMP
"SBOFF" LINE

SCALE 1" = 10'

* FOR EARTHWORK DEVELOPMENT ONLY

STATE OF CALIFORNIA - DEPARTMENT OF TRANSPORTATION
Caltrans

CONSULTANT FUNCTIONAL SUPERVISOR
CAROLYN DAVIS

CALCULATED-DESIGNED BY

CHECKED BY

REVISED BY

DATE REVISED

LAST REVISION DATE PLOTTED => $DATE
TIME PLOTTED => $TIME
00-00-00

BORDER LAST REVISED 4/11/2008

RELATIVE BORDER SCALE IS IN INCHES 0 1 2 3

USERNAME => $USER
DGN FILE => $REQUEST

CU 03-199

EA 3A0421

Dist	COUNTY	ROUTE	POST MILES TOTAL PROJECT	SHEET No.	TOTAL SHEETS
03	But	99	32.4/33.3	21	22

5/25/10
REGISTERED ENGINEER — DATE

PLANS APPROVAL DATE

REGISTERED PROFESSIONAL ENGINEER — No. — Exp. — STATE OF CALIFORNIA

THE STATE OF CALIFORNIA OR ITS OFFICERS OR AGENTS SHALL NOT BE RESPONSIBLE FOR THE ACCURACY OR COMPLETENESS OF SCANNED COPIES OF THIS PLAN SHEET.

QUINCY ENGINEERING INC
3247 RAMOS CIRCLE
SACRAMENTO, CA 95827-2501

BUTTE COUNTY ASSOCIATION OF GOVERNMENTS
2580 SIERRA SUNRISE TERRACE, SUITE 100
CHICO, CA 95928

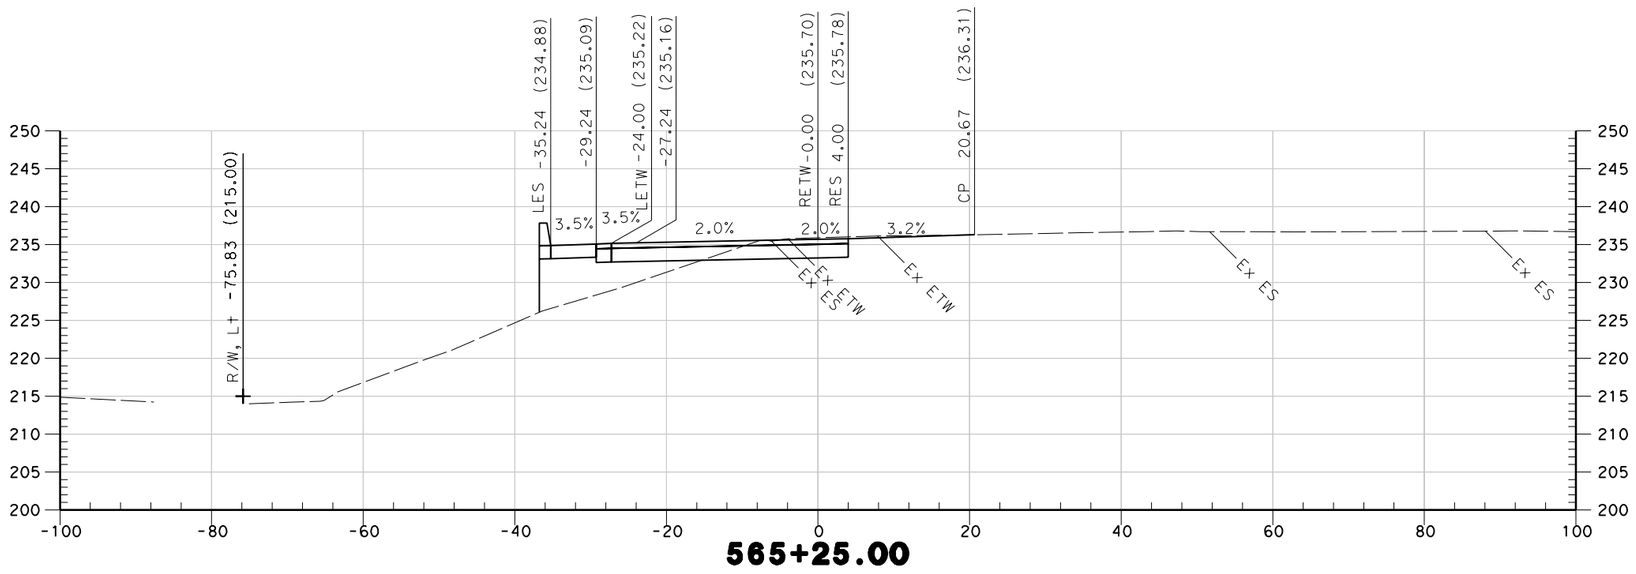

565+25.00

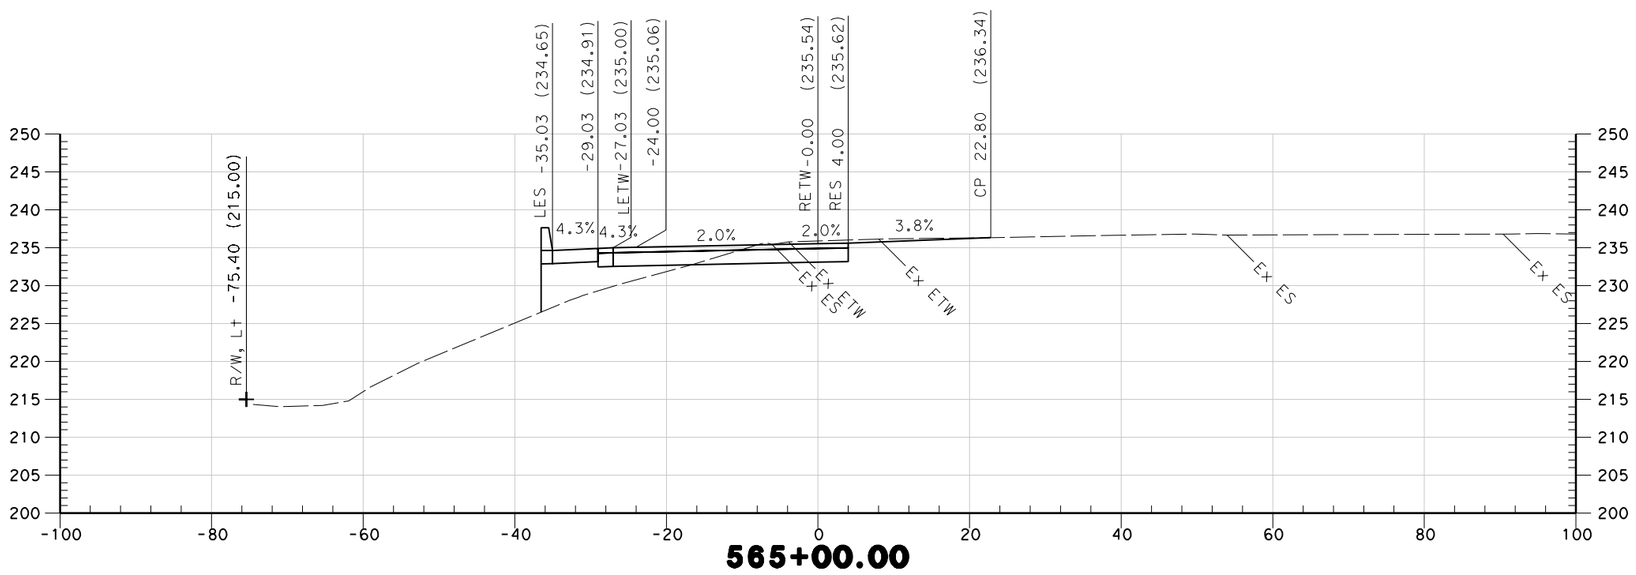

565+00.00

STA 565+00 TO STA 565+25

SOUTHBOUND OFF RAMP
"SBOFF" LINE

SCALE 1" = 10'

* FOR EARTHWORK DEVELOPMENT ONLY

LAST REVISION: 00-00-00 | DATE PLOTTED => $DATE | TIME PLOTTED => $TIME

REVISED BY | DATE REVISED

CALCULATED-DESIGNED BY | CHECKED BY

CONSULTANT FUNCTIONAL SUPERVISOR: CAROLYN DAVIS

STATE OF CALIFORNIA - DEPARTMENT OF TRANSPORTATION

Caltrans

BORDER LAST REVISED 4/11/2008

RELATIVE BORDER SCALE IS IN INCHES 0 1 2 3

USERNAME => $USER
DGN FILE => $REQUEST

CU 03-199

EA 3A0421

Dist	COUNTY	ROUTE	POST MILES TOTAL PROJECT	SHEET No.	TOTAL SHEETS
03	But	99	32.4/33.3	22	22

5/25/10
REGISTERED ENGINEER — DATE

PLANS APPROVAL DATE

REGISTERED PROFESSIONAL ENGINEER — No. — Exp. — STATE OF CALIFORNIA

THE STATE OF CALIFORNIA OR ITS OFFICERS OR AGENTS SHALL NOT BE RESPONSIBLE FOR THE ACCURACY OR COMPLETENESS OF SCANNED COPIES OF THIS PLAN SHEET.

QUINCY ENGINEERING INC
3247 RAMOS CIRCLE
SACRAMENTO, CA 95827-2501

BUTTE COUNTY ASSOCIATION OF GOVERNMENTS
2580 SIERRA SUNRISE TERRACE, SUITE 100
CHICO, CA 95928

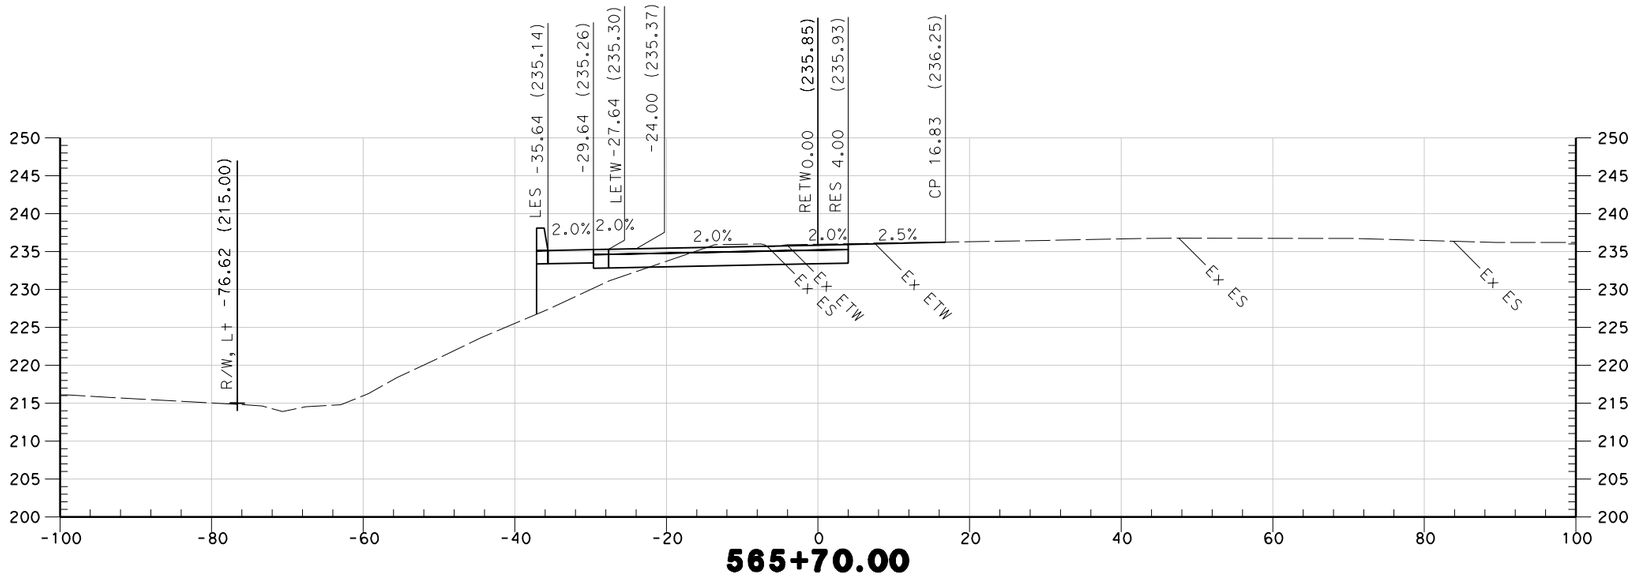

565+70.00

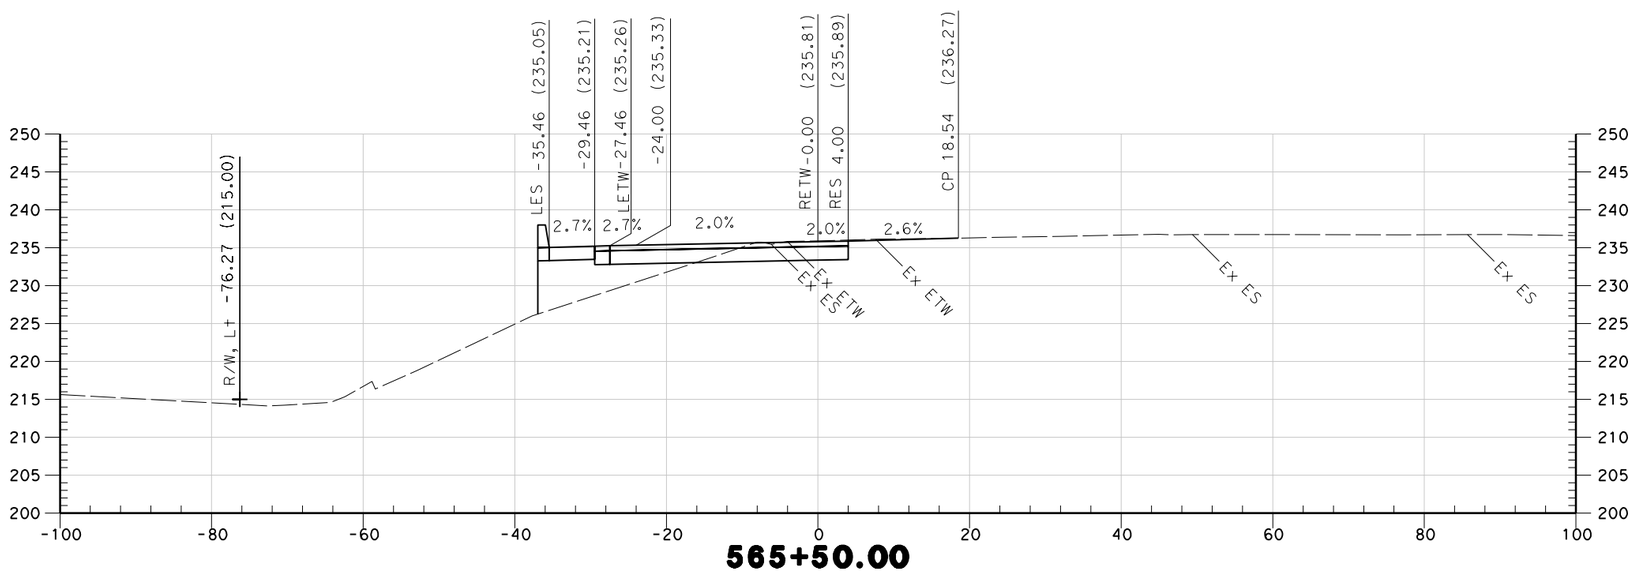

565+50.00

STA 565+50 TO STA 565+70

SOUTHBOUND OFF RAMP
"SBOFF" LINE

SCALE 1" = 10'

* FOR EARTHWORK DEVELOPMENT ONLY

REVISED BY	DATE REVISED

CALCULATED-DESIGNED BY
CHECKED BY

STATE OF CALIFORNIA - DEPARTMENT OF TRANSPORTATION
Caltrans

CONSULTANT FUNCTIONAL SUPERVISOR
CAROLYN DAVIS

LAST REVISION: 00-00-00
DATE PLOTTED => $DATE
TIME PLOTTED => $TIME

BORDER LAST REVISED 4/11/2008

RELATIVE BORDER SCALE IS IN INCHES 0 1 2 3

USERNAME => $USER
DGN FILE => $REQUEST

CU 03-199

EA 3A0421

Dist	COUNTY	ROUTE	POST MILES TOTAL PROJECT	SHEET No.	TOTAL SHEETS
03	But	99	32.4/33.3	1	22

5/25/10
REGISTERED ENGINEER DATE

PLANS APPROVAL DATE

REGISTERED PROFESSIONAL ENGINEER No. Exp. STATE OF CALIFORNIA

THE STATE OF CALIFORNIA OR ITS OFFICERS OR AGENTS SHALL NOT BE RESPONSIBLE FOR THE ACCURACY OR COMPLETENESS OF SCANNED COPIES OF THIS PLAN SHEET.

QUINCY ENGINEERING INC
3247 RAMOS CIRCLE
SACRAMENTO, CA 95827-2501

BUTTE COUNTY ASSOCIATION OF GOVERNMENTS
2580 SIERRA SUNRISE TERRACE, SUITE 100
CHICO, CA 95928

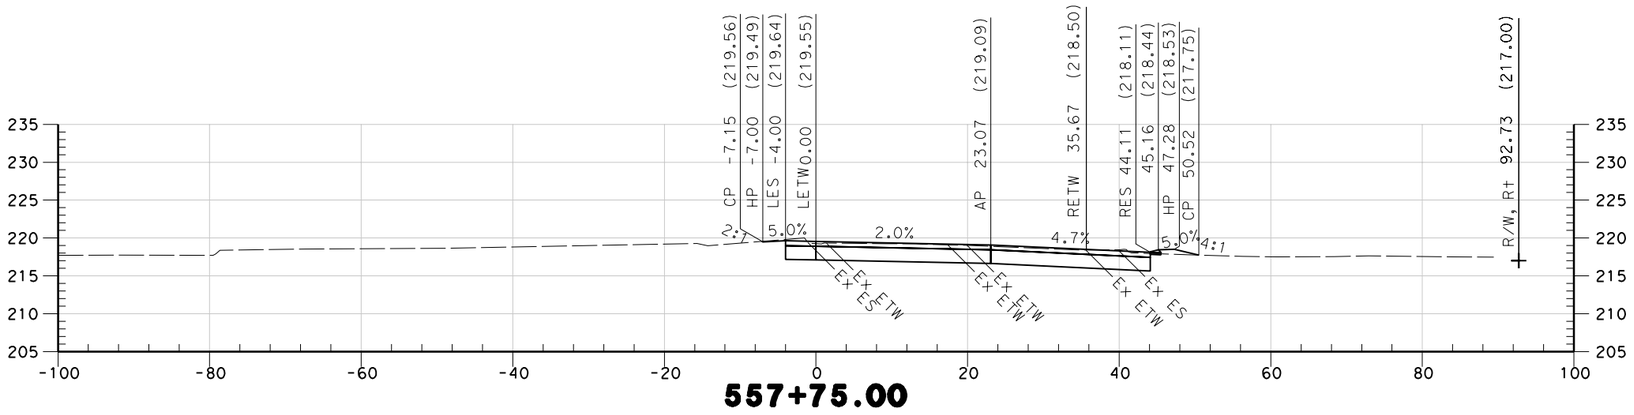

557+75.00

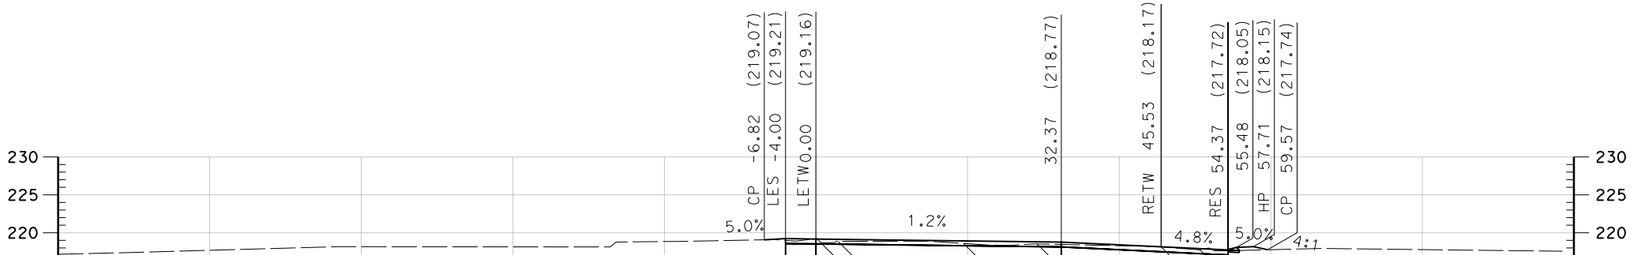

557+50.00

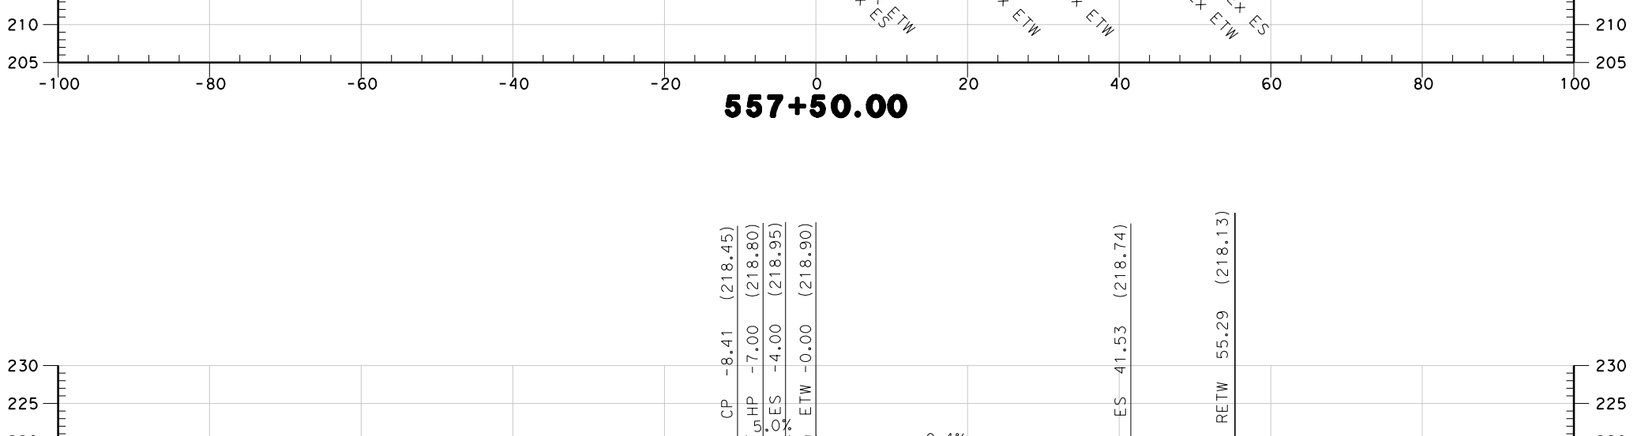

557+31.20

STA 557+31 TO STA 557+75

NORTHBOUND ON RAMP

"NBON" LINE

SCALE 1" = 10'

* FOR EARTHWORK DEVELOPMENT ONLY

REVISED BY	DATE REVISED

CALCULATED-DESIGNED BY
CHECKED BY

CONSULTANT FUNCTIONAL SUPERVISOR
CAROLYN DAVIS

STATE OF CALIFORNIA - DEPARTMENT OF TRANSPORTATION
Caltrans

LAST REVISION 00-00-00
DATE PLOTTED => $DATE
TIME PLOTTED => $TIME

BORDER LAST REVISED 4/11/2008

RELATIVE BORDER SCALE IS IN INCHES 0 1 2 3

USERNAME => $USER
DGN FILE => $REQUEST

CU 03-199

EA 3A0421

Dist	COUNTY	ROUTE	POST MILES TOTAL PROJECT	SHEET No.	TOTAL SHEETS
03	But	99	32.4/33.3	2	22

5/25/10
REGISTERED ENGINEER — DATE

REGISTERED PROFESSIONAL ENGINEER
No. ____
Exp. ____
STATE OF CALIFORNIA

PLANS APPROVAL DATE

THE STATE OF CALIFORNIA OR ITS OFFICERS OR AGENTS SHALL NOT BE RESPONSIBLE FOR THE ACCURACY OR COMPLETENESS OF SCANNED COPIES OF THIS PLAN SHEET.

QUINCY ENGINEERING INC
3247 RAMOS CIRCLE
SACRAMENTO, CA 95827-2501

BUTTE COUNTY ASSOCIATION OF GOVERNMENTS
2580 SIERRA SUNRISE TERRACE, SUITE 100
CHICO, CA 95928

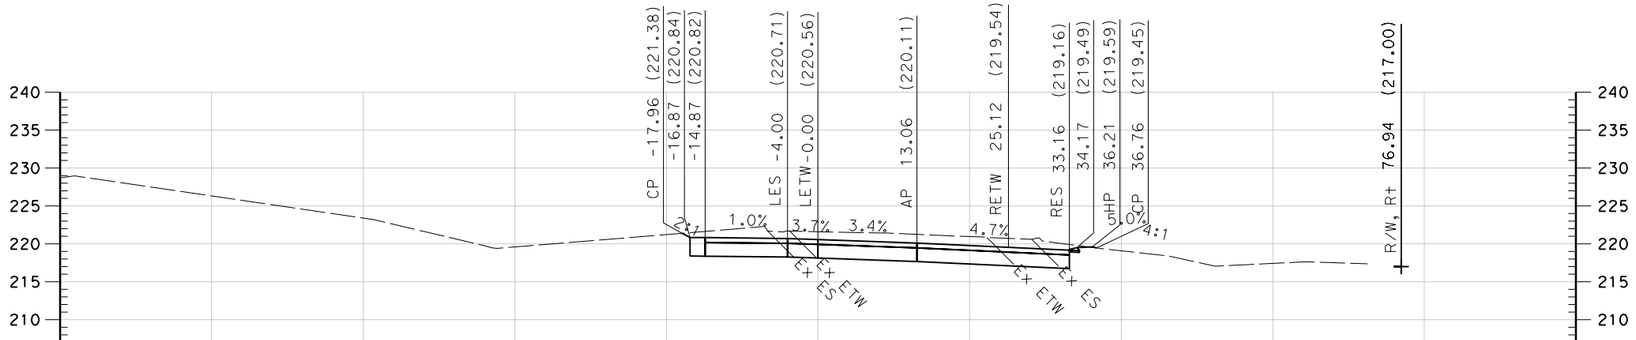

558+25.00

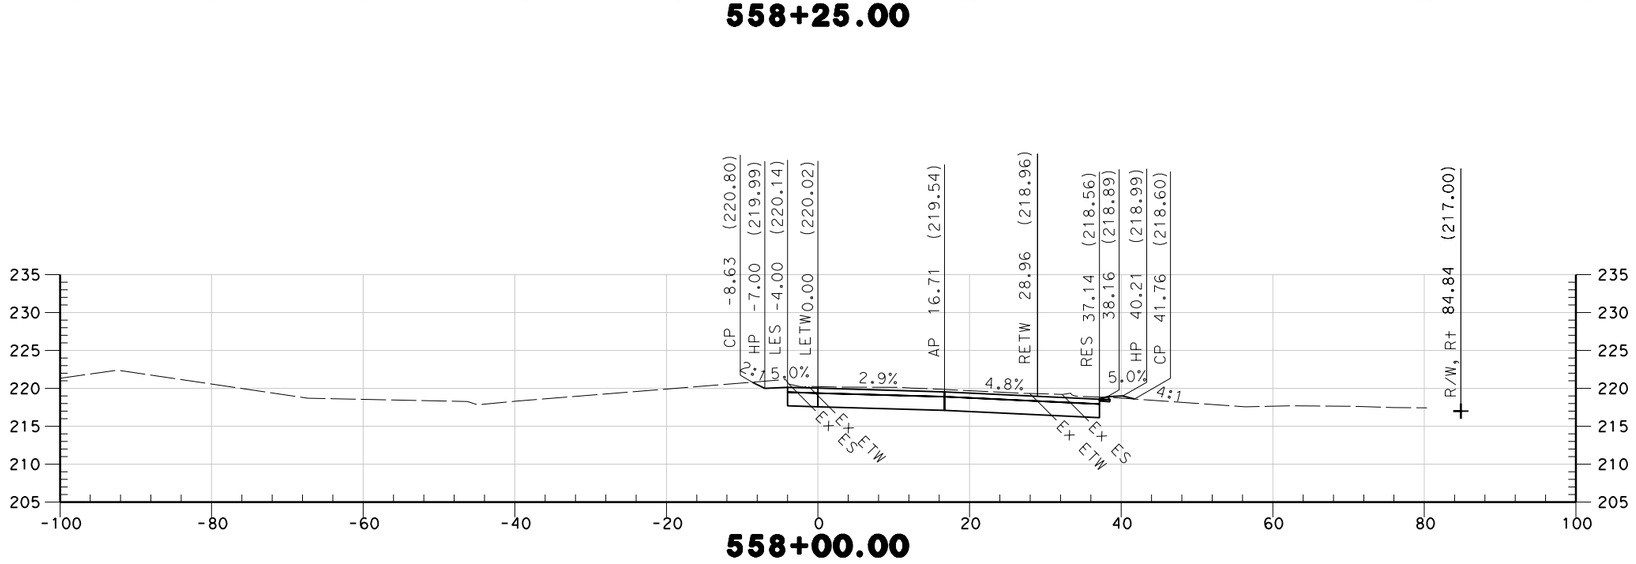

558+00.00

STA 558+00 TO STA 558+25

NORTHBOUND ON RAMP

"NBON" LINE

SCALE 1" = 10'

* FOR EARTHWORK DEVELOPMENT ONLY

STATE OF CALIFORNIA - DEPARTMENT OF TRANSPORTATION
Caltrans

CONSULTANT FUNCTIONAL SUPERVISOR
CAROLYN DAVIS

CALCULATED-DESIGNED BY
CHECKED BY

REVISED BY
DATE REVISED

LAST REVISION: 00-00-00
DATE PLOTTED => $DATE
TIME PLOTTED => $TIME

BORDER LAST REVISED 4/11/2008

RELATIVE BORDER SCALE IS IN INCHES 0 1 2 3

USERNAME => $USER
DGN FILE => $REQUEST

CU 03-199

EA 3A0421

Dist	COUNTY	ROUTE	POST MILES TOTAL PROJECT	SHEET No.	TOTAL SHEETS
03	But	99	32.4/33.3	3	22

5/25/10
REGISTERED ENGINEER — DATE

PLANS APPROVAL DATE

REGISTERED PROFESSIONAL ENGINEER — No. — Exp. — STATE OF CALIFORNIA

THE STATE OF CALIFORNIA OR ITS OFFICERS OR AGENTS SHALL NOT BE RESPONSIBLE FOR THE ACCURACY OR COMPLETENESS OF SCANNED COPIES OF THIS PLAN SHEET.

QUINCY ENGINEERING INC
3247 RAMOS CIRCLE
SACRAMENTO, CA 95827-2501

BUTTE COUNTY ASSOCIATION OF GOVERNMENTS
2580 SIERRA SUNRISE TERRACE, SUITE 100
CHICO, CA 95928

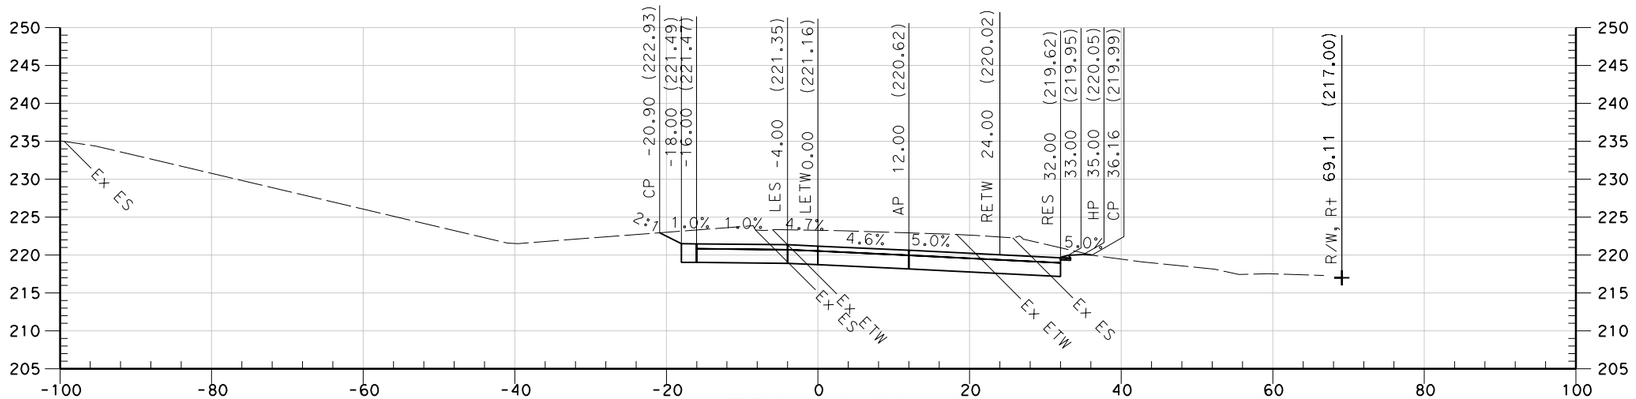

558+50.00

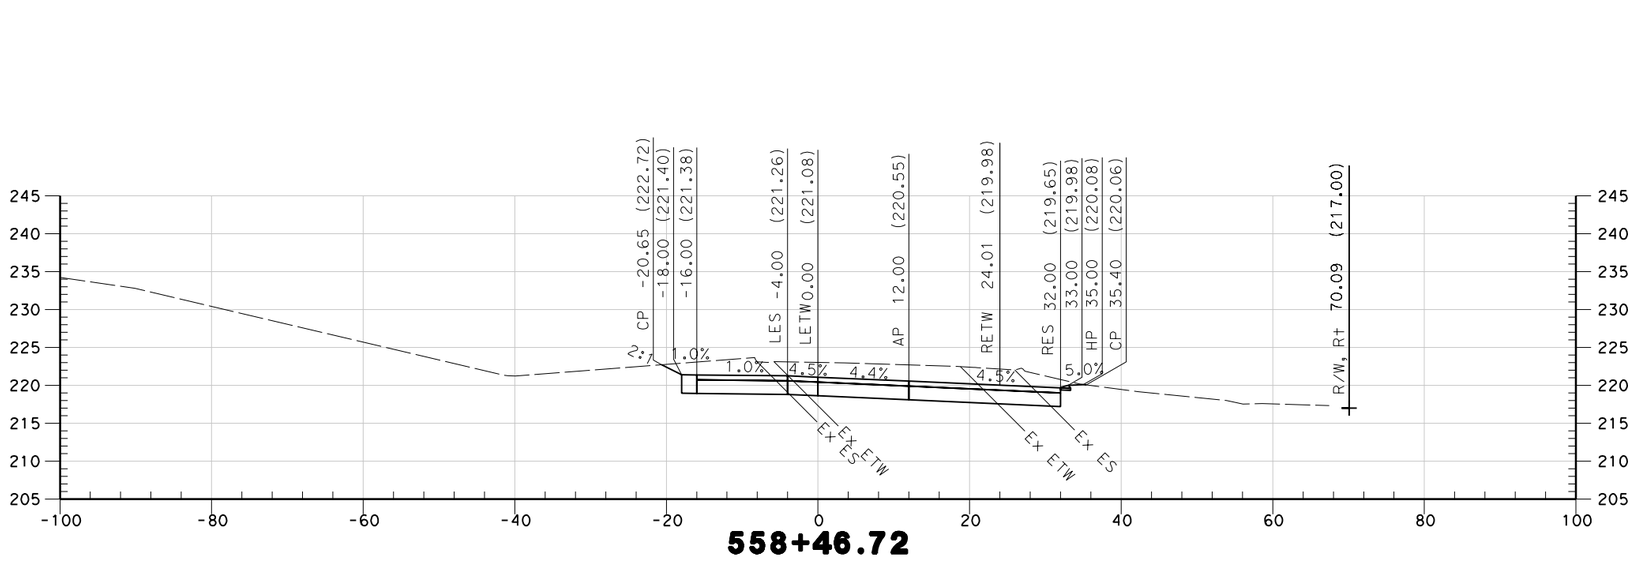

558+46.72

STA 558+47 TO STA 558+50

NORTHBOUND ON RAMP

"NBON" LINE

SCALE 1" = 10'

* FOR EARTHWORK DEVELOPMENT ONLY

LAST REVISION: DATE PLOTTED => $DATE
00-00-00 TIME PLOTTED => $TIME

STATE OF CALIFORNIA - DEPARTMENT OF TRANSPORTATION
Caltrans

CONSULTANT FUNCTIONAL SUPERVISOR: CAROLYN DAVIS

CALCULATED-DESIGNED BY
CHECKED BY

REVISED BY	DATE REVISED

BORDER LAST REVISED 4/11/2008

RELATIVE BORDER SCALE IS IN INCHES 0 1 2 3

USERNAME => $USER
DGN FILE => $REQUEST

CU 03-199

EA 3A0421

Dist	COUNTY	ROUTE	POST MILES TOTAL PROJECT	SHEET No.	TOTAL SHEETS
03	But	99	32.4/33.3	4	22

5/25/10
REGISTERED ENGINEER DATE

REGISTERED PROFESSIONAL ENGINEER
No.
Exp.
STATE OF CALIFORNIA

PLANS APPROVAL DATE

THE STATE OF CALIFORNIA OR ITS OFFICERS OR AGENTS SHALL NOT BE RESPONSIBLE FOR THE ACCURACY OR COMPLETENESS OF SCANNED COPIES OF THIS PLAN SHEET.

QUINCY ENGINEERING INC
3247 RAMOS CIRCLE
SACRAMENTO, CA 95827-2501

BUTTE COUNTY ASSOCIATION OF GOVERNMENTS
2580 SIERRA SUNRISE TERRACE, SUITE 100
CHICO, CA 95928

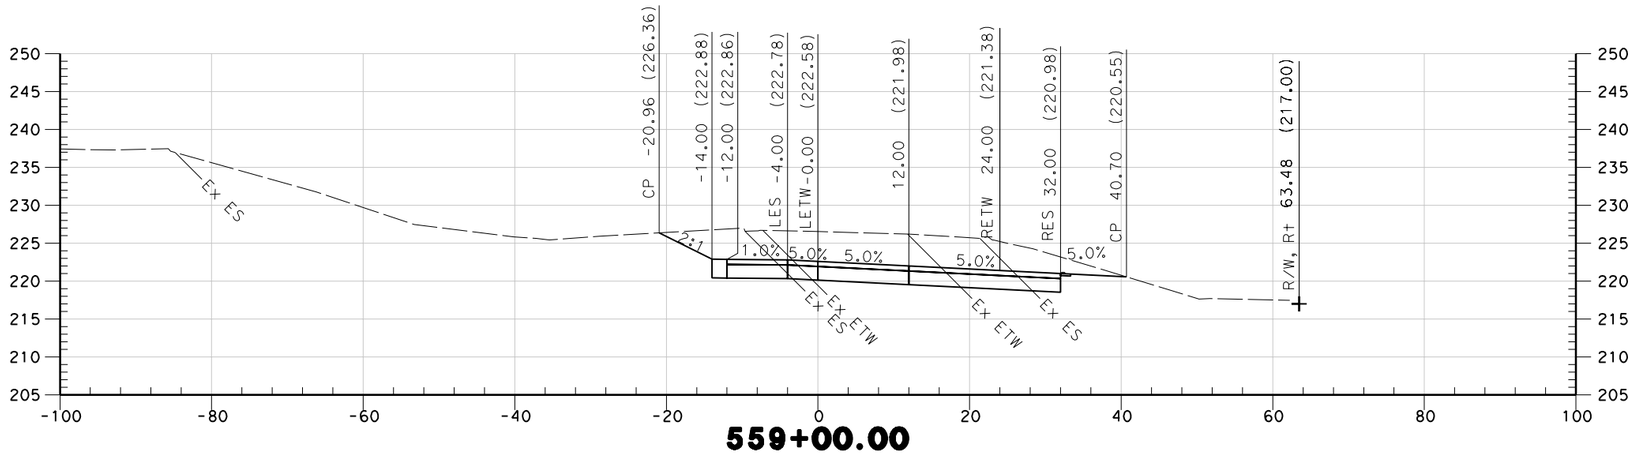

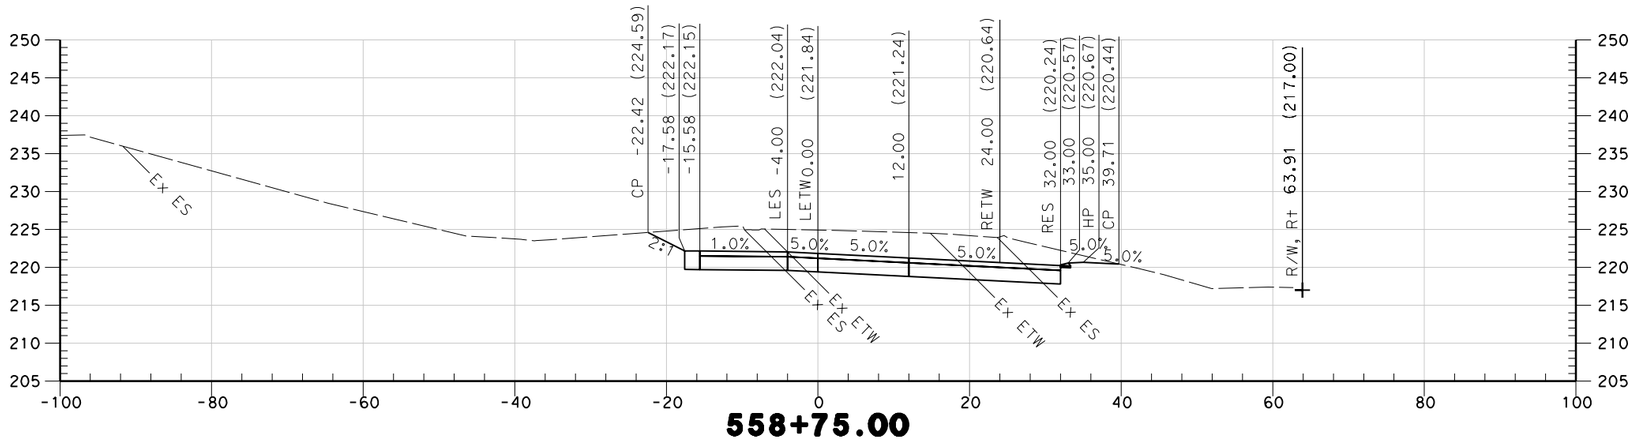

STA 558+75 TO STA 559+00

NORTHBOUND ON RAMP

"NBON" LINE

SCALE 1" = 10'

* FOR EARTHWORK DEVELOPMENT ONLY

STATE OF CALIFORNIA - DEPARTMENT OF TRANSPORTATION
Caltrans

CONSULTANT FUNCTIONAL SUPERVISOR
CAROLYN DAVIS

CALCULATED-DESIGNED BY
CHECKED BY

REVISED BY
DATE REVISED

LAST REVISION
DATE PLOTTED => $DATE
TIME PLOTTED => $TIME
00-00-00

BORDER LAST REVISED 4/11/2008

RELATIVE BORDER SCALE IS IN INCHES 0 1 2 3

USERNAME => $USER
DGN FILE => $REQUEST

CU 03-199

EA 3A0421

Dist	COUNTY	ROUTE	POST MILES TOTAL PROJECT	SHEET No.	TOTAL SHEETS
03	But	99	32.4/33.3	5	22

5/25/10
REGISTERED ENGINEER — DATE

REGISTERED PROFESSIONAL ENGINEER
No.
Exp.
STATE OF CALIFORNIA

PLANS APPROVAL DATE

THE STATE OF CALIFORNIA OR ITS OFFICERS OR AGENTS SHALL NOT BE RESPONSIBLE FOR THE ACCURACY OR COMPLETENESS OF SCANNED COPIES OF THIS PLAN SHEET.

QUINCY ENGINEERING INC
3247 RAMOS CIRCLE
SACRAMENTO, CA 95827-2501

BUTTE COUNTY ASSOCIATION OF GOVERNMENTS
2580 SIERRA SUNRISE TERRACE, SUITE 100
CHICO, CA 95928

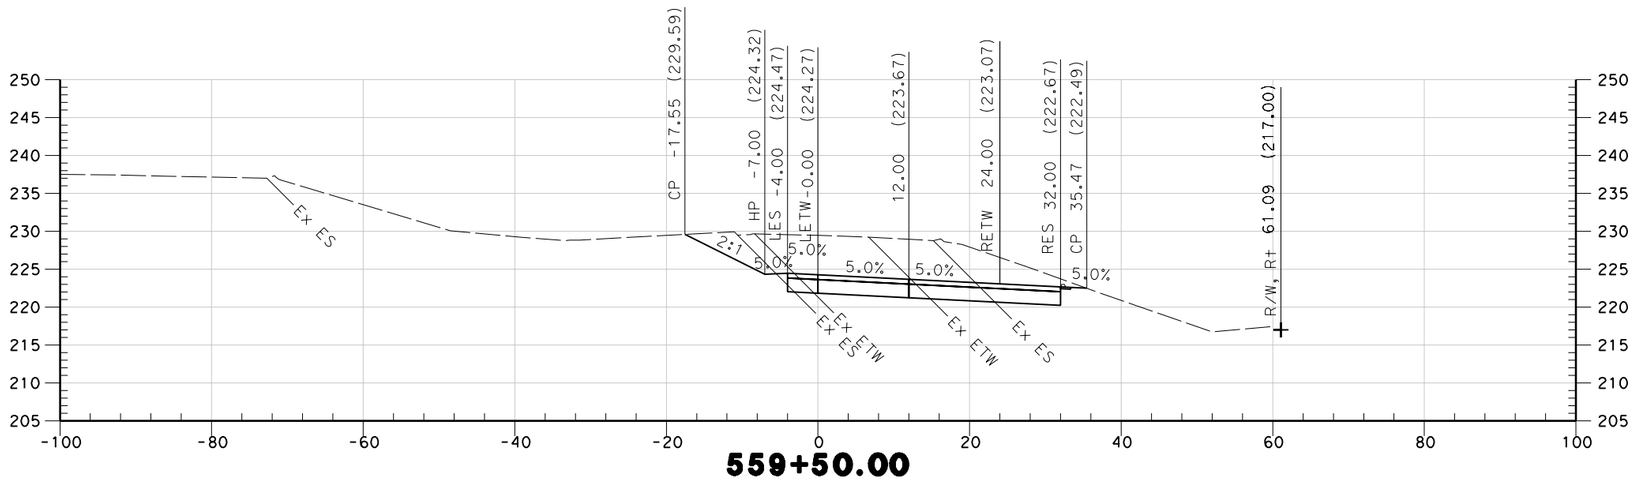

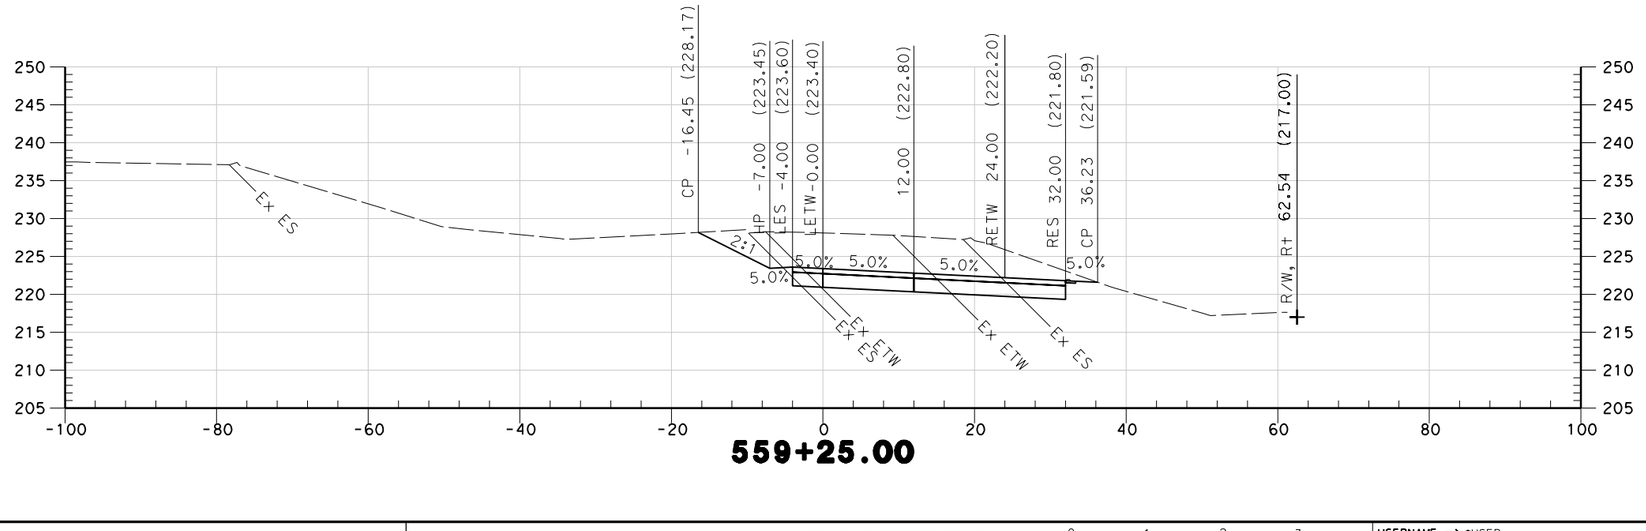

STA 559+25 TO STA 559+50

NORTHBOUND ON RAMP

"NBON" LINE

SCALE 1" = 10'

* FOR EARTHWORK DEVELOPMENT ONLY

LAST REVISION | DATE PLOTTED => $DATE
00-00-00 | TIME PLOTTED => $TIME

REVISED BY | DATE REVISED
CALCULATED-DESIGNED BY | CHECKED BY
CONSULTANT FUNCTIONAL SUPERVISOR: CAROLYN DAVIS
STATE OF CALIFORNIA - DEPARTMENT OF TRANSPORTATION
Caltrans

BORDER LAST REVISED 4/11/2008 | RELATIVE BORDER SCALE IS IN INCHES 0 1 2 3 | USERNAME => $USER | DGN FILE => $REQUEST | CU 03-199 | EA 3A0421

Dist	COUNTY	ROUTE	POST MILES TOTAL PROJECT	SHEET No.	TOTAL SHEETS
03	But	99	32.4/33.3	6	22

5/25/10
REGISTERED ENGINEER — DATE

REGISTERED PROFESSIONAL ENGINEER
No. ____
Exp. ____
STATE OF CALIFORNIA

PLANS APPROVAL DATE

THE STATE OF CALIFORNIA OR ITS OFFICERS OR AGENTS SHALL NOT BE RESPONSIBLE FOR THE ACCURACY OR COMPLETENESS OF SCANNED COPIES OF THIS PLAN SHEET.

QUINCY ENGINEERING INC
3247 RAMOS CIRCLE
SACRAMENTO, CA 95827-2501

BUTTE COUNTY ASSOCIATION OF GOVERNMENTS
2580 SIERRA SUNRISE TERRACE, SUITE 100
CHICO, CA 95928

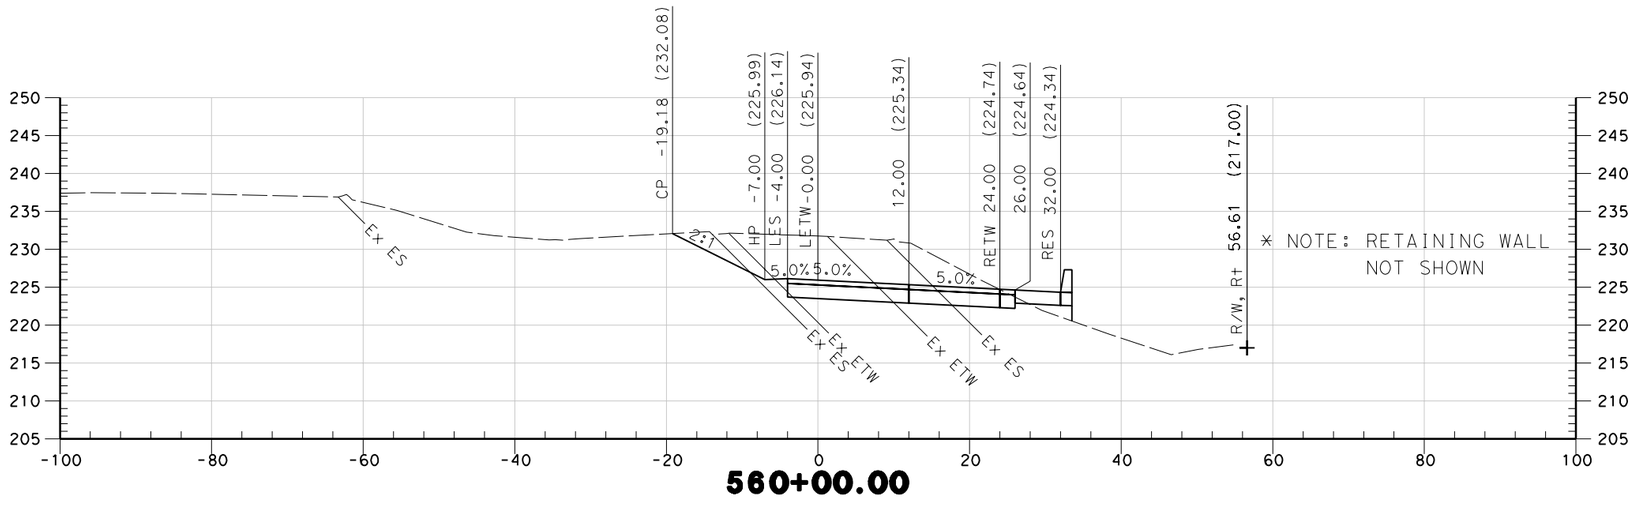

560+00.00

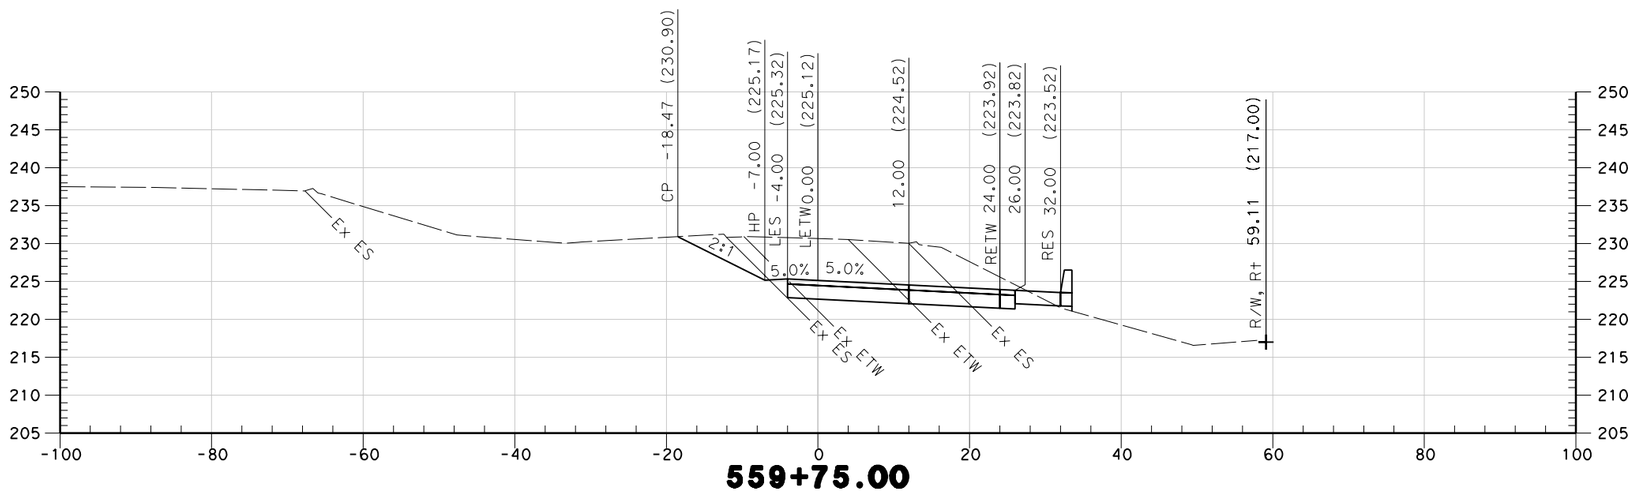

559+75.00

STA 559+75 TO STA 560+00

NORTHBOUND ON RAMP

"NBON" LINE

SCALE 1" = 10'

* FOR EARTHWORK DEVELOPMENT ONLY

STATE OF CALIFORNIA - DEPARTMENT OF TRANSPORTATION
Caltrans

CONSULTANT FUNCTIONAL SUPERVISOR
CAROLYN DAVIS

CALCULATED-DESIGNED BY
CHECKED BY

REVISED BY
DATE REVISED

LAST REVISION 00-00-00
DATE PLOTTED => $DATE
TIME PLOTTED => $TIME

BORDER LAST REVISED 4/11/2008

RELATIVE BORDER SCALE IS IN INCHES 0 1 2 3

USERNAME => $USER
DGN FILE => $REQUEST

CU 03-199

EA 3A0421

Dist	COUNTY	ROUTE	POST MILES TOTAL PROJECT	SHEET No.	TOTAL SHEETS
03	But	99	32.4/33.3	7	22

5/25/10
REGISTERED ENGINEER — DATE

PLANS APPROVAL DATE

REGISTERED PROFESSIONAL ENGINEER — No. — Exp. — STATE OF CALIFORNIA

THE STATE OF CALIFORNIA OR ITS OFFICERS OR AGENTS SHALL NOT BE RESPONSIBLE FOR THE ACCURACY OR COMPLETENESS OF SCANNED COPIES OF THIS PLAN SHEET.

QUINCY ENGINEERING INC
3247 RAMOS CIRCLE
SACRAMENTO, CA 95827-2501

BUTTE COUNTY ASSOCIATION OF GOVERNMENTS
2580 SIERRA SUNRISE TERRACE, SUITE 100
CHICO, CA 95928

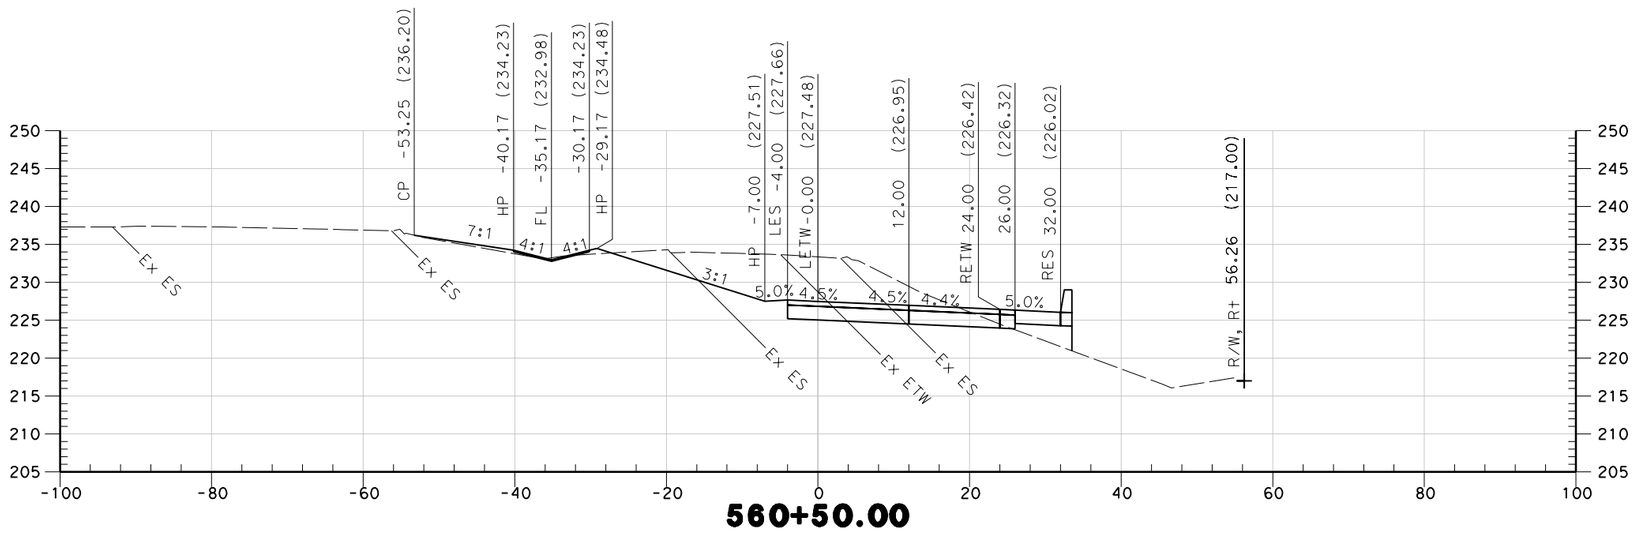

560+50.00

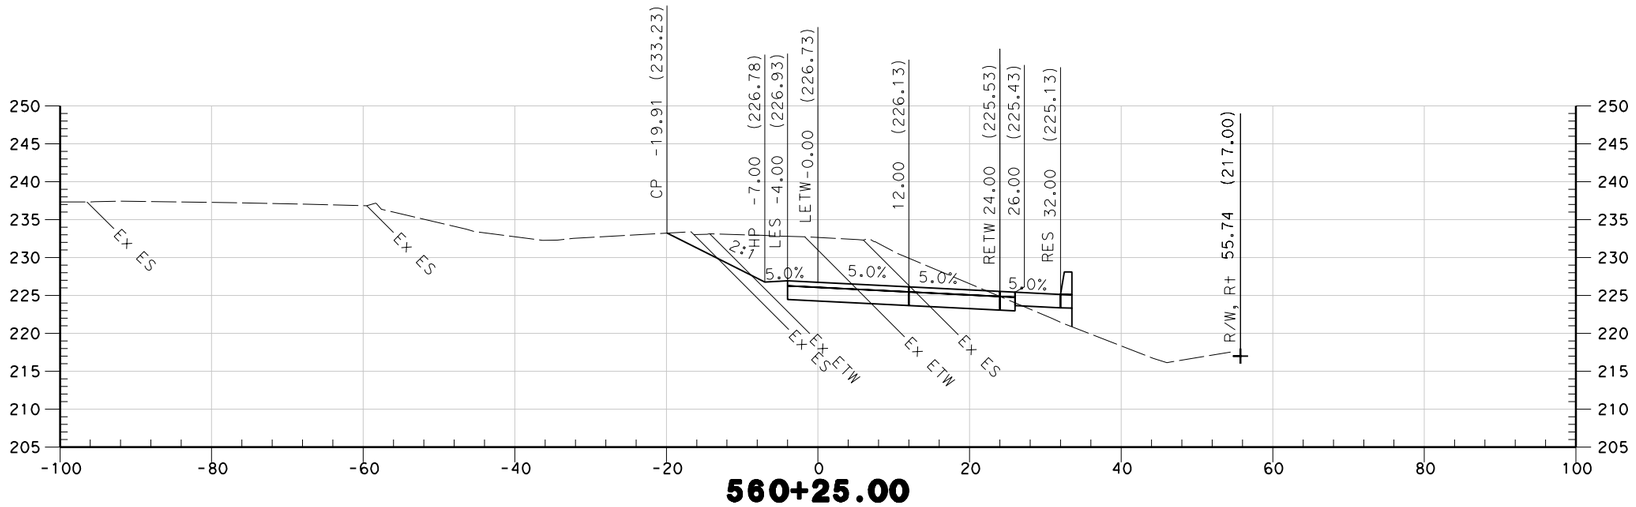

560+25.00

STA 560+25 TO STA 560+50

NORTHBOUND ON RAMP

"NBON" LINE

SCALE 1" = 10'

* FOR EARTHWORK DEVELOPMENT ONLY

REVISED BY	DATE REVISED

CALCULATED-DESIGNED BY
CHECKED BY

CONSULTANT FUNCTIONAL SUPERVISOR
CAROLYN DAVIS

STATE OF CALIFORNIA - DEPARTMENT OF TRANSPORTATION
Caltrans

LAST REVISION 00-00-00
DATE PLOTTED => $DATE
TIME PLOTTED => $TIME

BORDER LAST REVISED 4/11/2008

RELATIVE BORDER SCALE IS IN INCHES 0 1 2 3

USERNAME => $USER
DGN FILE => $REQUEST

CU 03-199

EA 3A0421

Dist	COUNTY	ROUTE	POST MILES TOTAL PROJECT	SHEET No.	TOTAL SHEETS
03	But	99	32.4/33.3	8	22

5/25/10
REGISTERED ENGINEER — DATE

PLANS APPROVAL DATE

REGISTERED PROFESSIONAL ENGINEER — No. — Exp. — STATE OF CALIFORNIA

THE STATE OF CALIFORNIA OR ITS OFFICERS OR AGENTS SHALL NOT BE RESPONSIBLE FOR THE ACCURACY OR COMPLETENESS OF SCANNED COPIES OF THIS PLAN SHEET.

QUINCY ENGINEERING INC
3247 RAMOS CIRCLE
SACRAMENTO, CA 95827-2501

BUTTE COUNTY ASSOCIATION OF GOVERNMENTS
2580 SIERRA SUNRISE TERRACE, SUITE 100
CHICO, CA 95928

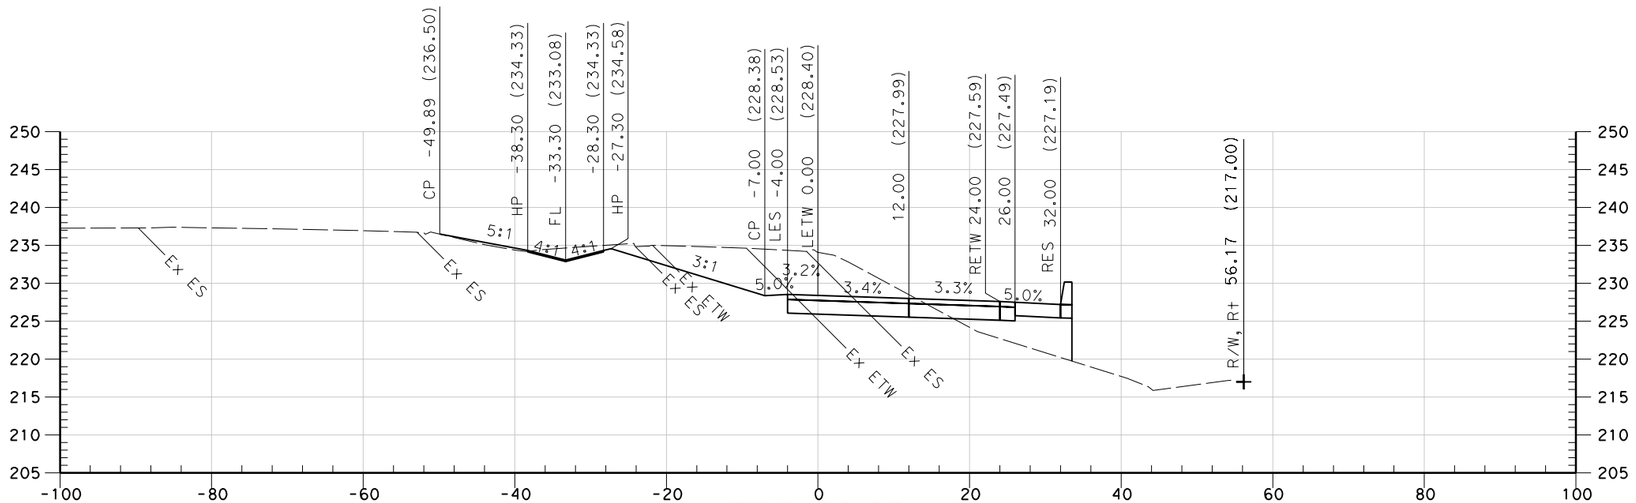

560+81.89

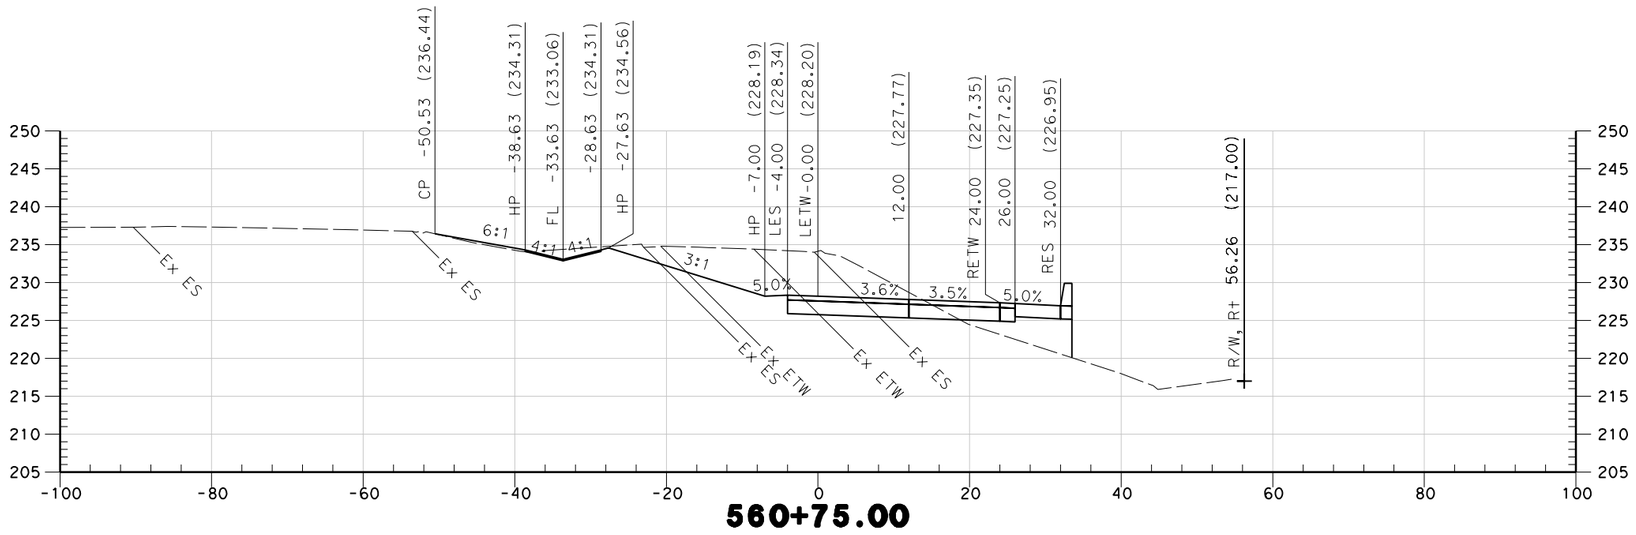

560+75.00

STA 560+75 TO STA 560+82

NORTHBOUND ON RAMP

"NBON" LINE

SCALE 1" = 10'

* FOR EARTHWORK DEVELOPMENT ONLY

REVISED BY	DATE REVISED

CALCULATED-DESIGNED BY

CHECKED BY

STATE OF CALIFORNIA - DEPARTMENT OF TRANSPORTATION

Caltrans

CONSULTANT FUNCTIONAL SUPERVISOR

CAROLYN DAVIS

LAST REVISION | DATE PLOTTED => $DATE
00-00-00 | TIME PLOTTED => $TIME

BORDER LAST REVISED 4/11/2008

RELATIVE BORDER SCALE IS IN INCHES 0 1 2 3

USERNAME => $USER
DGN FILE => $REQUEST

CU 03-199

EA 3A0421

Dist	COUNTY	ROUTE	POST MILES TOTAL PROJECT	SHEET No.	TOTAL SHEETS
03	But	99	32.4/33.3	9	22

5/25/10
REGISTERED ENGINEER DATE

REGISTERED PROFESSIONAL ENGINEER
No.
Exp.
STATE OF CALIFORNIA

PLANS APPROVAL DATE

THE STATE OF CALIFORNIA OR ITS OFFICERS OR AGENTS SHALL NOT BE RESPONSIBLE FOR THE ACCURACY OR COMPLETENESS OF SCANNED COPIES OF THIS PLAN SHEET.

QUINCY ENGINEERING INC
3247 RAMOS CIRCLE
SACRAMENTO, CA 95827-2501

BUTTE COUNTY ASSOCIATION OF GOVERNMENTS
2580 SIERRA SUNRISE TERRACE, SUITE 100
CHICO, CA 95928

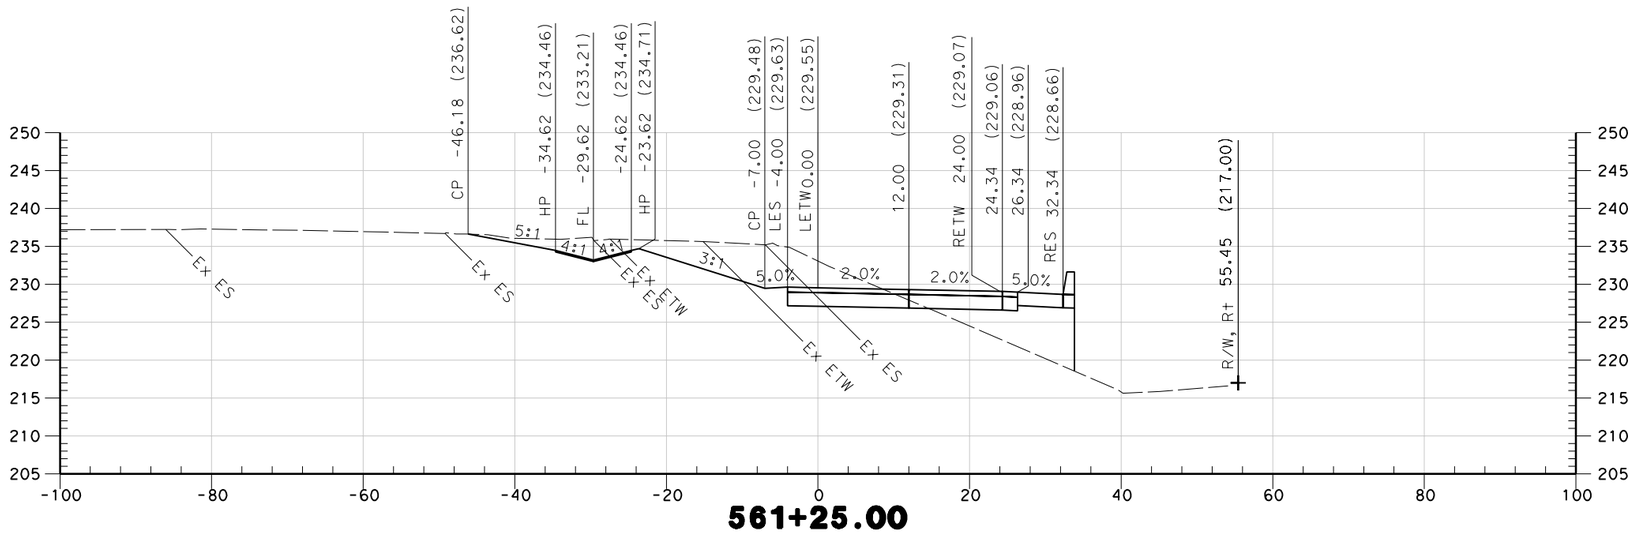

561+25.00

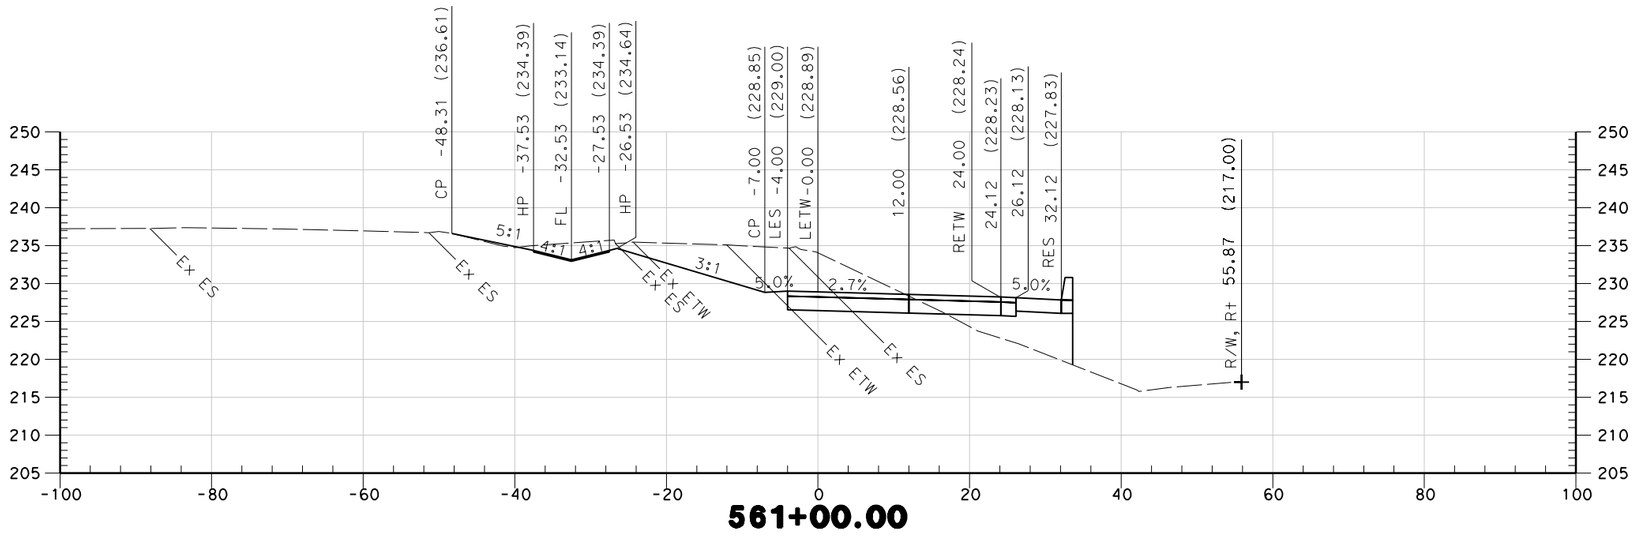

561+00.00

STA 561+00 TO STA 561+25

NORTHBOUND ON RAMP

"NBON" LINE

SCALE 1" = 10'

* FOR EARTHWORK DEVELOPMENT ONLY

REVISED BY	DATE REVISED

CALCULATED-DESIGNED BY
CHECKED BY

STATE OF CALIFORNIA - DEPARTMENT OF TRANSPORTATION
Caltrans

CONSULTANT FUNCTIONAL SUPERVISOR
CAROLYN DAVIS

LAST REVISION 00-00-00
DATE PLOTTED => $DATE
TIME PLOTTED => $TIME

BORDER LAST REVISED 4/11/2008

RELATIVE BORDER SCALE IS IN INCHES 0 1 2 3

USERNAME => $USER
DGN FILE => $REQUEST

CU 03-199

EA 3A0421

Dist	COUNTY	ROUTE	POST MILES TOTAL PROJECT	SHEET No.	TOTAL SHEETS
03	But	99	32.4/33.3	10	22

5/25/10
REGISTERED ENGINEER — DATE

REGISTERED PROFESSIONAL ENGINEER — No. — Exp. — STATE OF CALIFORNIA

PLANS APPROVAL DATE

THE STATE OF CALIFORNIA OR ITS OFFICERS OR AGENTS SHALL NOT BE RESPONSIBLE FOR THE ACCURACY OR COMPLETENESS OF SCANNED COPIES OF THIS PLAN SHEET.

QUINCY ENGINEERING INC
3247 RAMOS CIRCLE
SACRAMENTO, CA 95827-2501

BUTTE COUNTY ASSOCIATION OF GOVERNMENTS
2580 SIERRA SUNRISE TERRACE, SUITE 100
CHICO, CA 95928

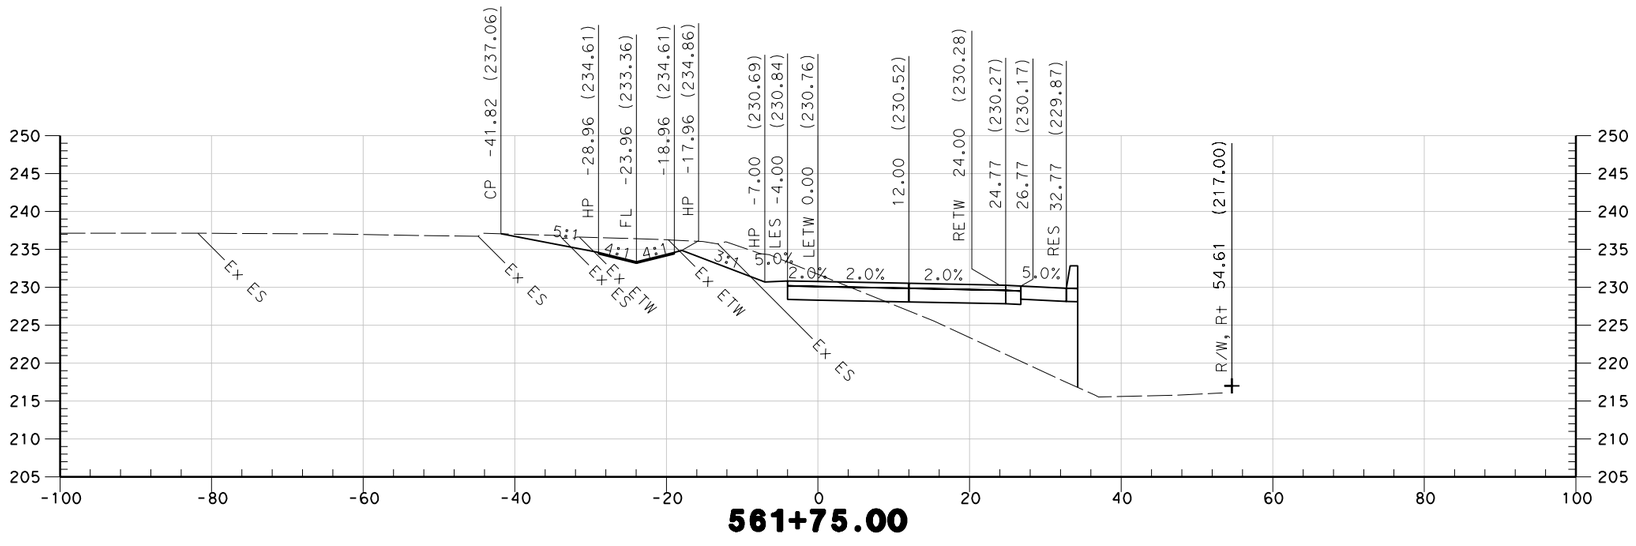

561+75.00

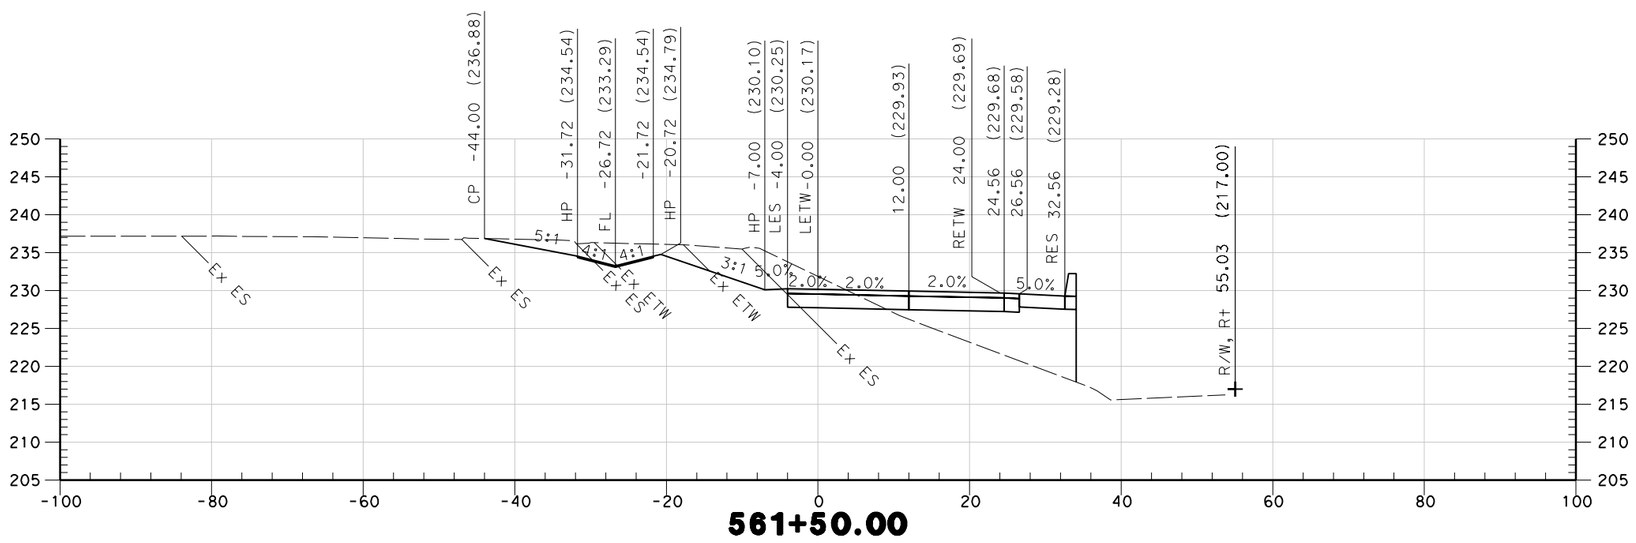

561+50.00

STA 561+50 TO STA 561+75

NORTHBOUND ON RAMP

"NBON" LINE

SCALE 1" = 10'

* FOR EARTHWORK DEVELOPMENT ONLY

LAST REVISION: DATE PLOTTED => $DATE
00-00-00 TIME PLOTTED => $TIME

REVISED BY	DATE REVISED

CALCULATED-DESIGNED BY
CHECKED BY

CONSULTANT FUNCTIONAL SUPERVISOR
CAROLYN DAVIS

STATE OF CALIFORNIA - DEPARTMENT OF TRANSPORTATION
Caltrans

BORDER LAST REVISED 4/11/2008

RELATIVE BORDER SCALE IS IN INCHES 0 1 2 3

USERNAME => $USER
DGN FILE => $REQUEST

CU 03-199

EA 3A0421

Dist	COUNTY	ROUTE	POST MILES TOTAL PROJECT	SHEET No.	TOTAL SHEETS
03	But	99	32.4/33.3	11	22

5/25/10
REGISTERED ENGINEER — DATE

PLANS APPROVAL DATE

REGISTERED PROFESSIONAL ENGINEER — No. — Exp. — STATE OF CALIFORNIA

THE STATE OF CALIFORNIA OR ITS OFFICERS OR AGENTS SHALL NOT BE RESPONSIBLE FOR THE ACCURACY OR COMPLETENESS OF SCANNED COPIES OF THIS PLAN SHEET.

QUINCY ENGINEERING INC
3247 RAMOS CIRCLE
SACRAMENTO, CA 95827-2501

BUTTE COUNTY ASSOCIATION OF GOVERNMENTS
2580 SIERRA SUNRISE TERRACE, SUITE 100
CHICO, CA 95928

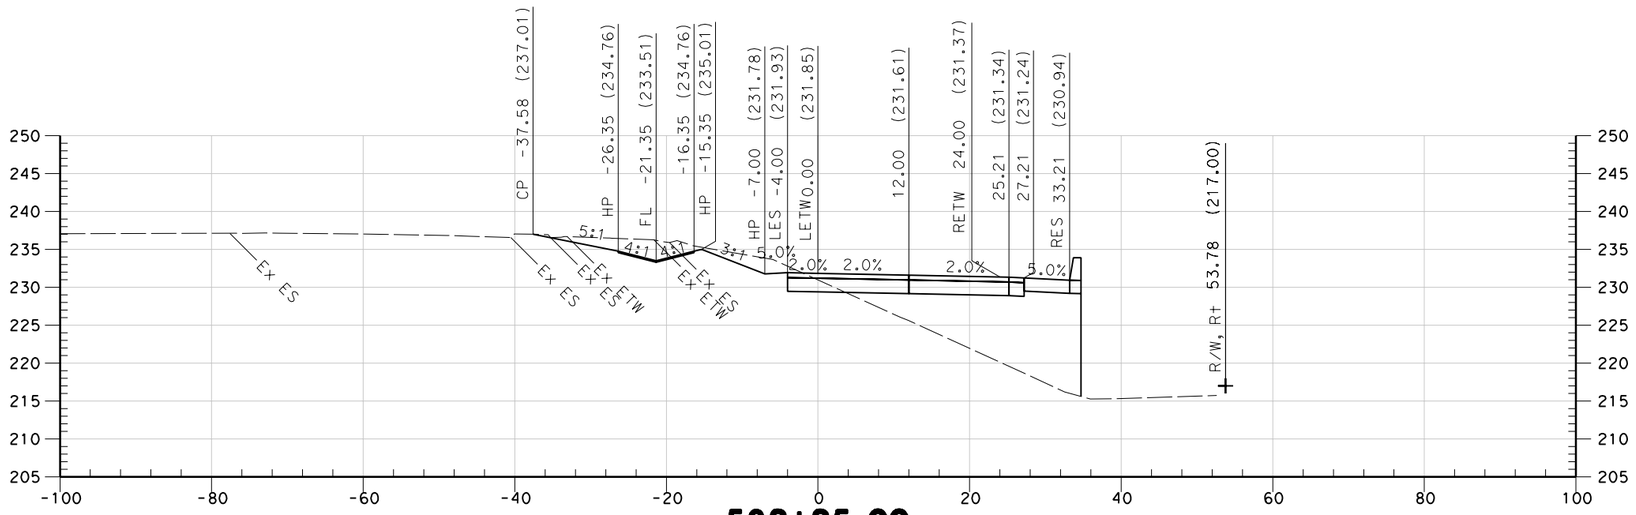

562+25.00

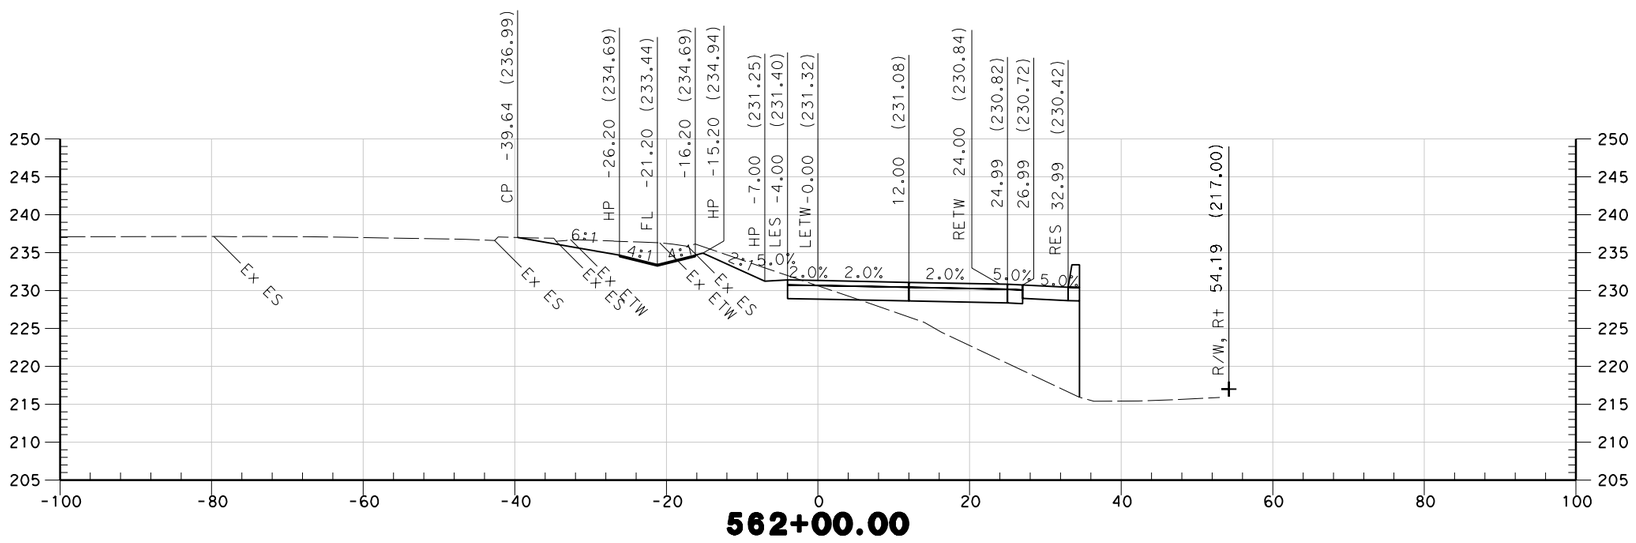

562+00.00

STA 562+00 TO STA 562+25

NORTHBOUND ON RAMP

"NBON" LINE

SCALE 1" = 10'

* FOR EARTHWORK DEVELOPMENT ONLY

REVISED BY	DATE REVISED

CALCULATED-DESIGNED BY
CHECKED BY

CONSULTANT FUNCTIONAL SUPERVISOR
CAROLYN DAVIS

STATE OF CALIFORNIA - DEPARTMENT OF TRANSPORTATION
Caltrans

LAST REVISION 00-00-00
DATE PLOTTED => $DATE
TIME PLOTTED => $TIME

BORDER LAST REVISED 4/11/2008

RELATIVE BORDER SCALE IS IN INCHES 0 1 2 3

USERNAME => $USER
DGN FILE => $REQUEST

CU 03-199

EA 3A0421

Dist	COUNTY	ROUTE	POST MILES TOTAL PROJECT	SHEET No.	TOTAL SHEETS
03	But	99	32.4/33.3	12	22

5/25/10
REGISTERED ENGINEER — DATE

REGISTERED PROFESSIONAL ENGINEER
No. ____
Exp. ____
STATE OF CALIFORNIA

PLANS APPROVAL DATE

THE STATE OF CALIFORNIA OR ITS OFFICERS OR AGENTS SHALL NOT BE RESPONSIBLE FOR THE ACCURACY OR COMPLETENESS OF SCANNED COPIES OF THIS PLAN SHEET.

QUINCY ENGINEERING INC
3247 RAMOS CIRCLE
SACRAMENTO, CA 95827-2501

BUTTE COUNTY ASSOCIATION OF GOVERNMENTS
2580 SIERRA SUNRISE TERRACE, SUITE 100
CHICO, CA 95928

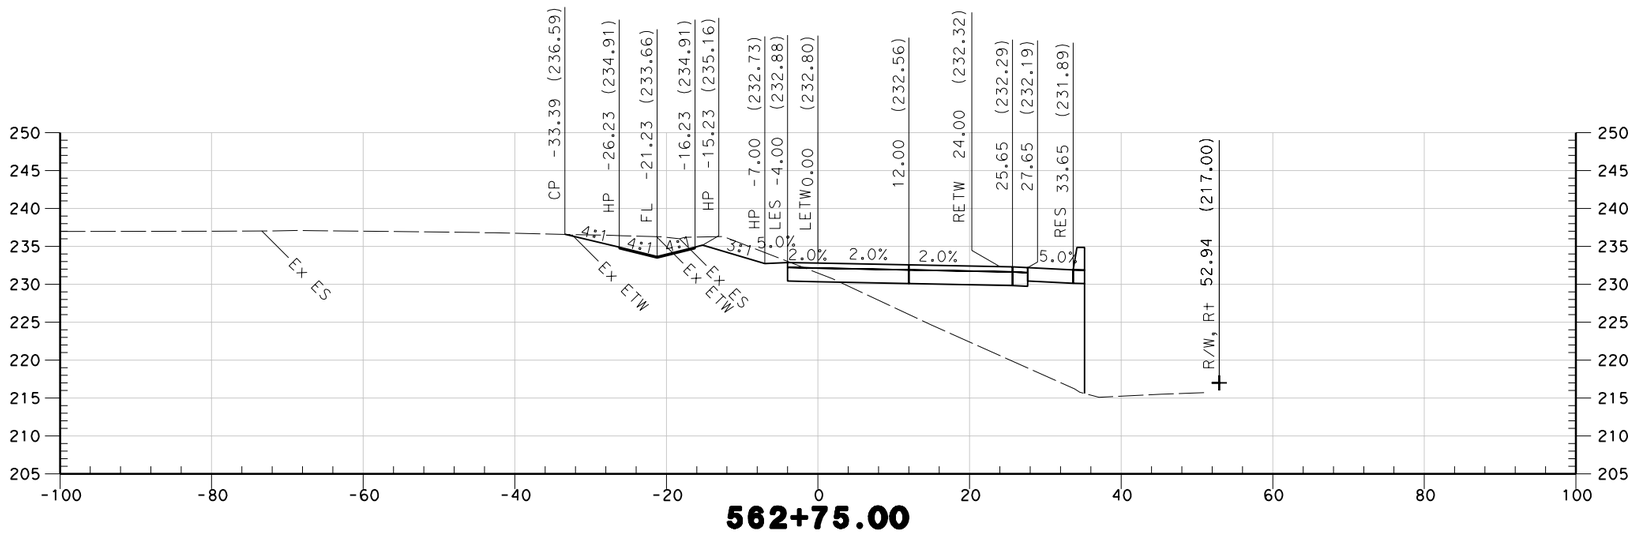

562+75.00

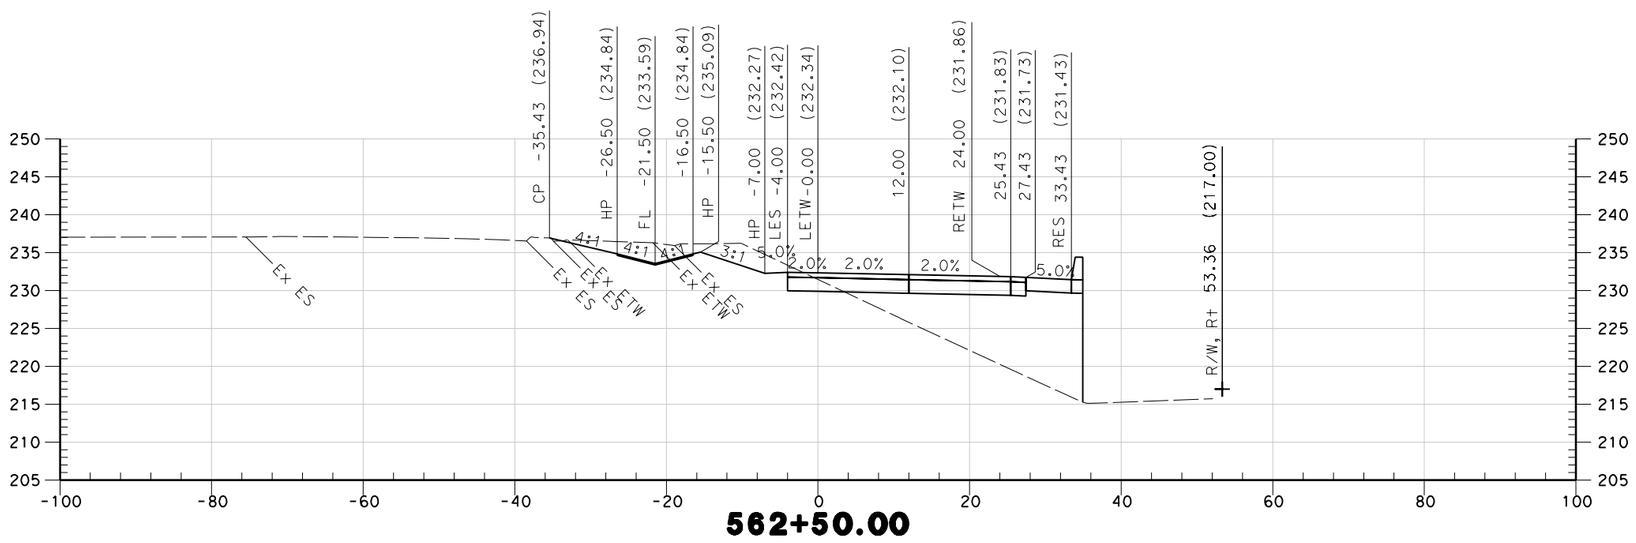

562+50.00

STA 562+50 TO STA 562+75

NORTHBOUND ON RAMP

"NBON" LINE

SCALE 1" = 10'

* FOR EARTHWORK DEVELOPMENT ONLY

STATE OF CALIFORNIA - DEPARTMENT OF TRANSPORTATION
Caltrans

CONSULTANT FUNCTIONAL SUPERVISOR
CAROLYN DAVIS

CALCULATED-DESIGNED BY

CHECKED BY

DATE REVISED	REVISED BY

LAST REVISION 00-00-00
DATE PLOTTED => $DATE
TIME PLOTTED => $TIME

BORDER LAST REVISED 4/11/2008

RELATIVE BORDER SCALE IS IN INCHES 0 1 2 3

USERNAME => $USER
DGN FILE => $REQUEST

CU 03-199

EA 3A0421

Dist	COUNTY	ROUTE	POST MILES TOTAL PROJECT	SHEET No.	TOTAL SHEETS
03	But	99	32.4/33.3	13	22

5/25/10
REGISTERED ENGINEER — DATE

PLANS APPROVAL DATE

REGISTERED PROFESSIONAL ENGINEER — No. — Exp. — STATE OF CALIFORNIA

THE STATE OF CALIFORNIA OR ITS OFFICERS OR AGENTS SHALL NOT BE RESPONSIBLE FOR THE ACCURACY OR COMPLETENESS OF SCANNED COPIES OF THIS PLAN SHEET.

QUINCY ENGINEERING INC
3247 RAMOS CIRCLE
SACRAMENTO, CA 95827-2501

BUTTE COUNTY ASSOCIATION OF GOVERNMENTS
2580 SIERRA SUNRISE TERRACE, SUITE 100
CHICO, CA 95928

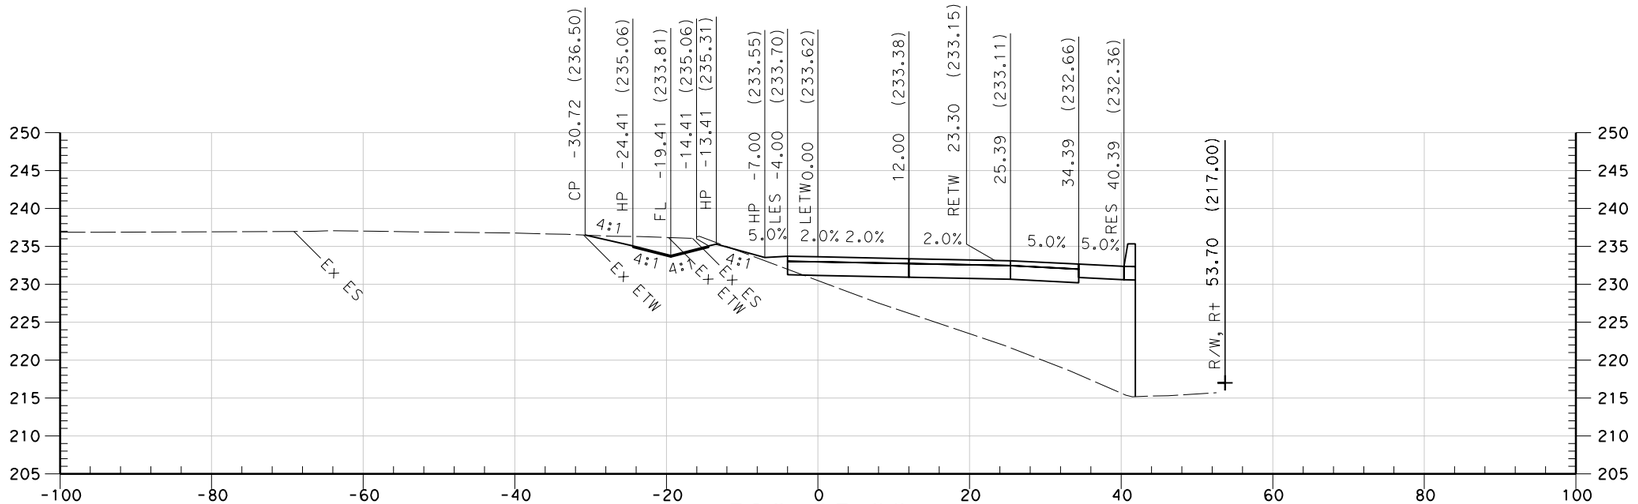

563+25.00

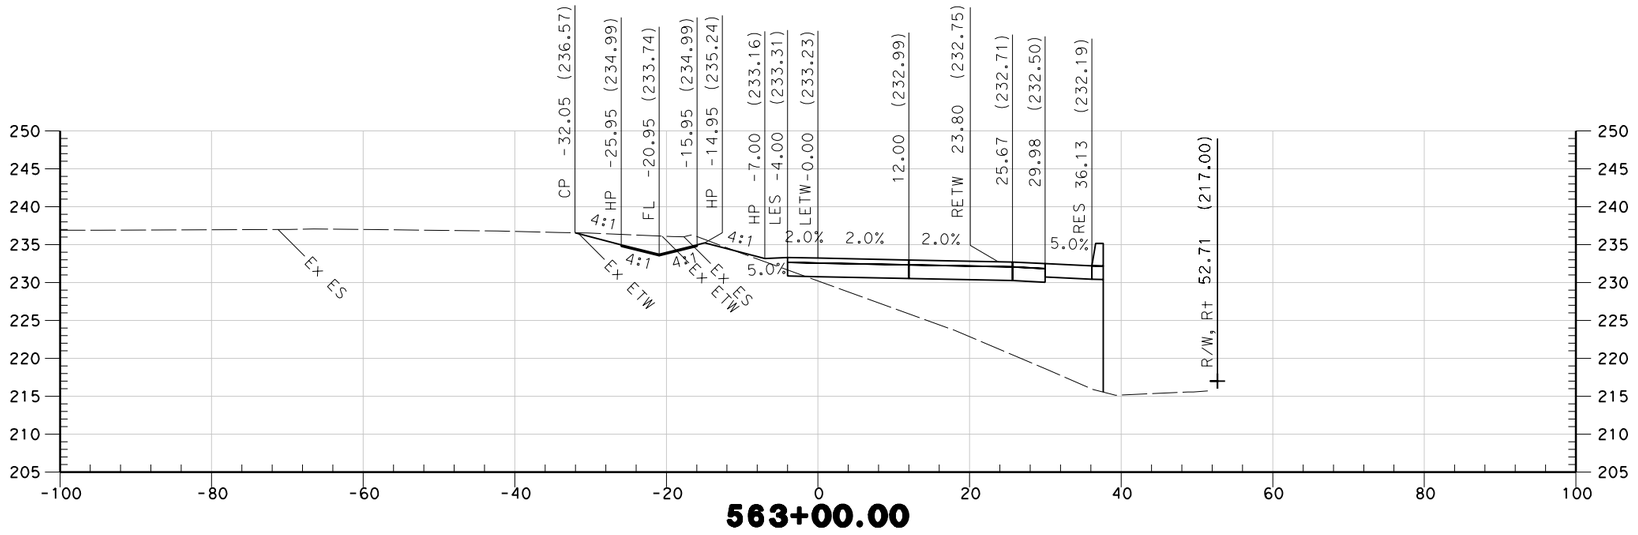

563+00.00

STA 563+00 TO STA 563+25

NORTHBOUND ON RAMP

"NBON" LINE

SCALE 1" = 10'

* FOR EARTHWORK DEVELOPMENT ONLY

REVISED BY | DATE REVISED

CALCULATED-DESIGNED BY | CHECKED BY

CONSULTANT FUNCTIONAL SUPERVISOR
CAROLYN DAVIS

STATE OF CALIFORNIA - DEPARTMENT OF TRANSPORTATION
Caltrans

LAST REVISION | DATE PLOTTED => $DATE
00-00-00 | TIME PLOTTED => $TIME

BORDER LAST REVISED 4/11/2008

RELATIVE BORDER SCALE IS IN INCHES 0 1 2 3

USERNAME => $USER
DGN FILE => $REQUEST

CU 03-199

EA 3A0421

Dist	COUNTY	ROUTE	POST MILES TOTAL PROJECT	SHEET No.	TOTAL SHEETS
03	But	99	32.4/33.3	14	22

5/25/10
REGISTERED ENGINEER DATE

REGISTERED PROFESSIONAL ENGINEER No. Exp. STATE OF CALIFORNIA

PLANS APPROVAL DATE

THE STATE OF CALIFORNIA OR ITS OFFICERS OR AGENTS SHALL NOT BE RESPONSIBLE FOR THE ACCURACY OR COMPLETENESS OF SCANNED COPIES OF THIS PLAN SHEET.

QUINCY ENGINEERING INC
3247 RAMOS CIRCLE
SACRAMENTO, CA 95827-2501

BUTTE COUNTY ASSOCIATION OF GOVERNMENTS
2580 SIERRA SUNRISE TERRACE, SUITE 100
CHICO, CA 95928

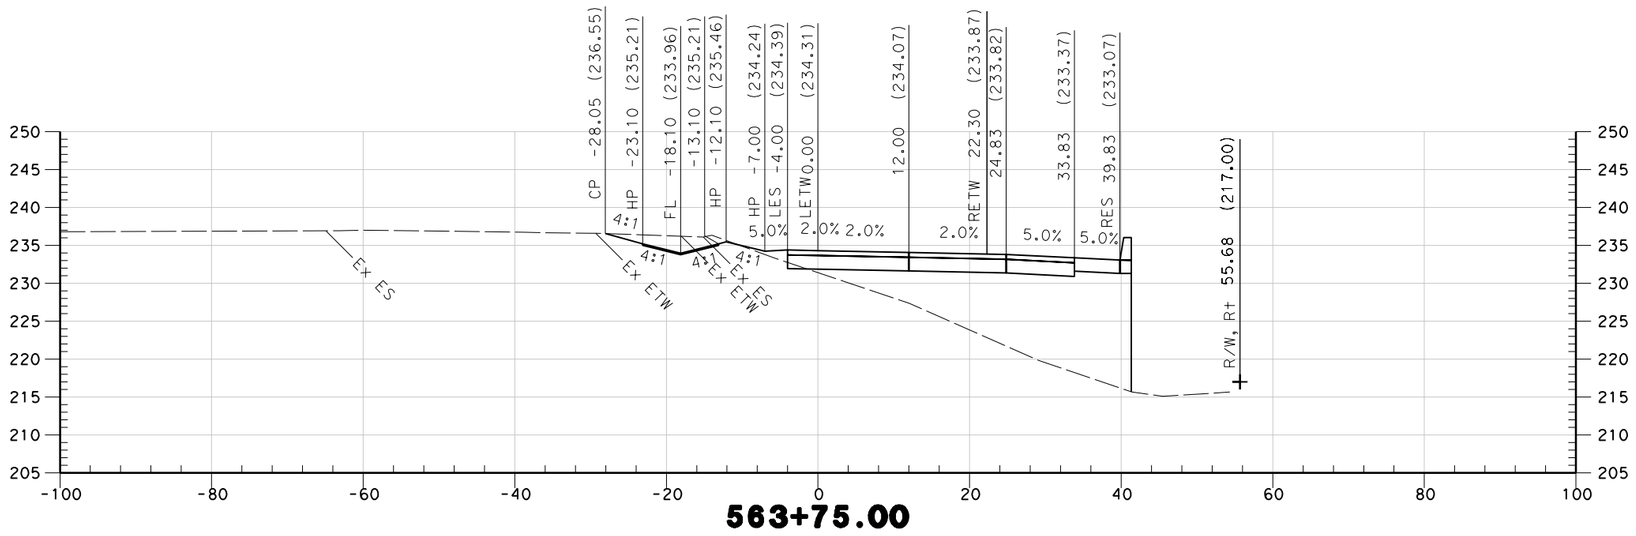

563+75.00

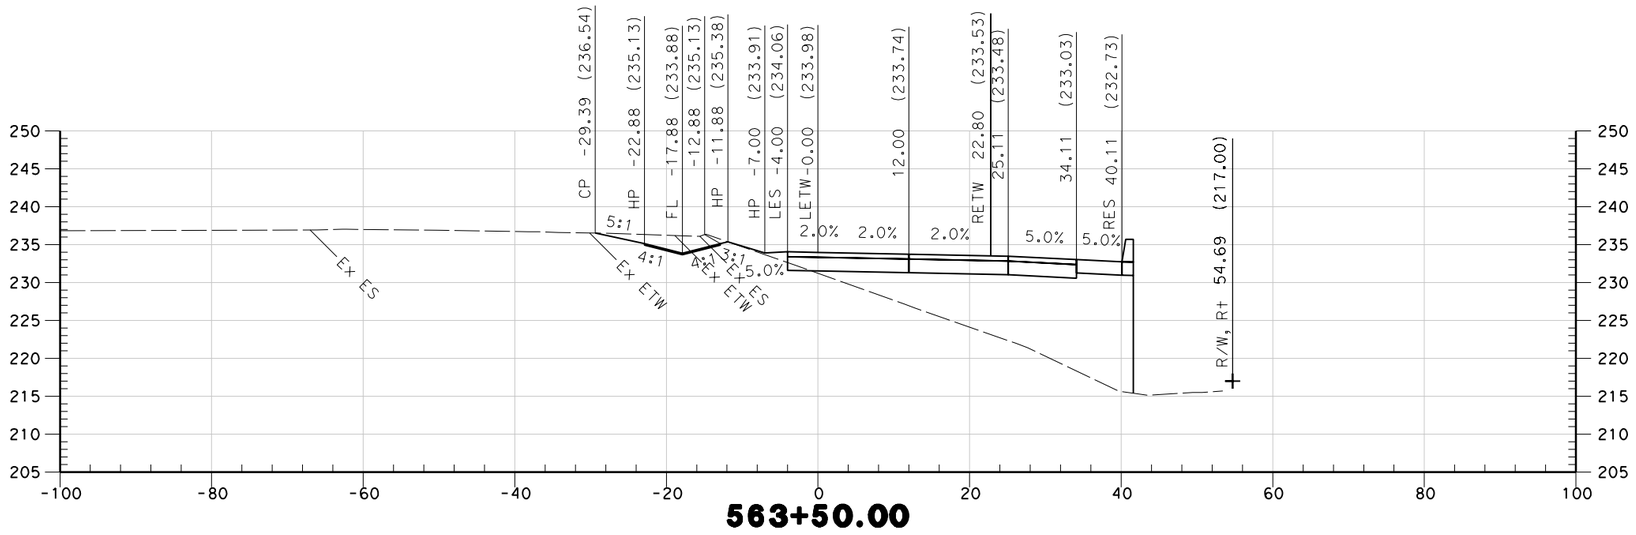

563+50.00

STA 563+50 TO STA 563+75

NORTHBOUND ON RAMP

"NBON" LINE

SCALE 1" = 10'

* FOR EARTHWORK DEVELOPMENT ONLY

REVISED BY	DATE REVISED

CALCULATED-DESIGNED BY
CHECKED BY

CONSULTANT FUNCTIONAL SUPERVISOR
CAROLYN DAVIS

STATE OF CALIFORNIA - DEPARTMENT OF TRANSPORTATION
Caltrans

LAST REVISION 00-00-00
DATE PLOTTED => $DATE
TIME PLOTTED => $TIME

BORDER LAST REVISED 4/11/2008

RELATIVE BORDER SCALE IS IN INCHES 0 1 2 3

USERNAME => $USER
DGN FILE => $REQUEST

CU 03-199

EA 3A0421

Dist	COUNTY	ROUTE	POST MILES TOTAL PROJECT	SHEET No.	TOTAL SHEETS
03	But	99	32.4/33.3	15	22

5/25/10
REGISTERED ENGINEER DATE

REGISTERED PROFESSIONAL ENGINEER
No.
Exp.
STATE OF CALIFORNIA

PLANS APPROVAL DATE

THE STATE OF CALIFORNIA OR ITS OFFICERS OR AGENTS SHALL NOT BE RESPONSIBLE FOR THE ACCURACY OR COMPLETENESS OF SCANNED COPIES OF THIS PLAN SHEET.

QUINCY ENGINEERING INC
3247 RAMOS CIRCLE
SACRAMENTO, CA 95827-2501

BUTTE COUNTY ASSOCIATION OF GOVERNMENTS
2580 SIERRA SUNRISE TERRACE, SUITE 100
CHICO, CA 95928

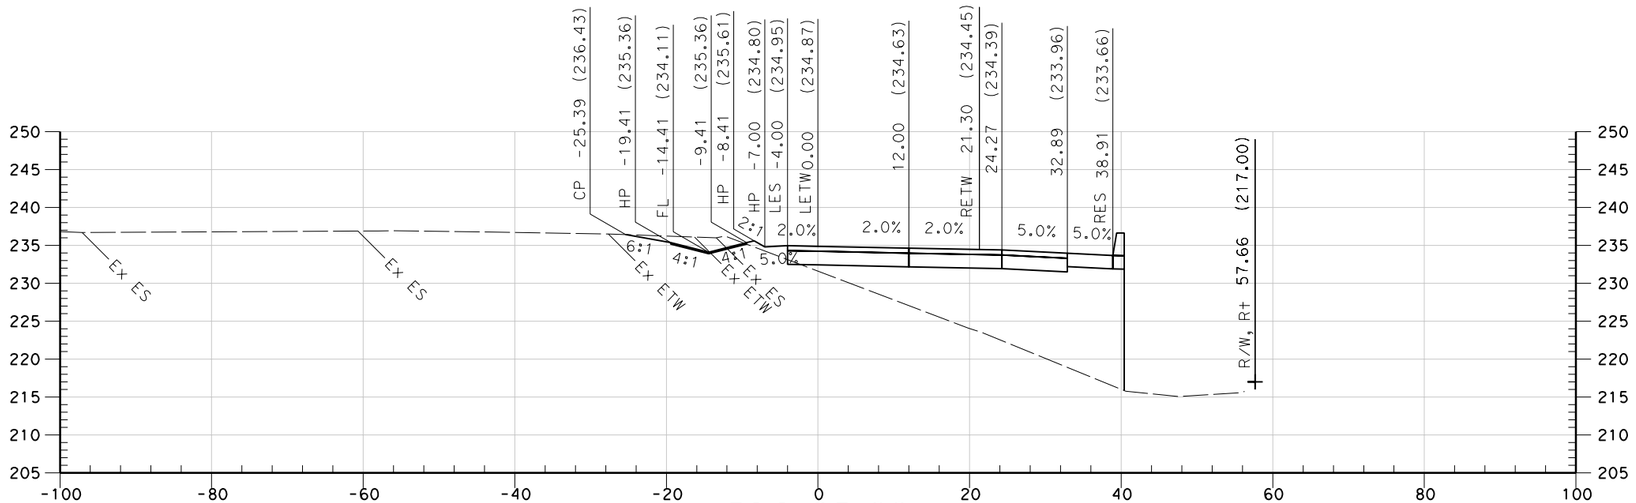

564+25.00

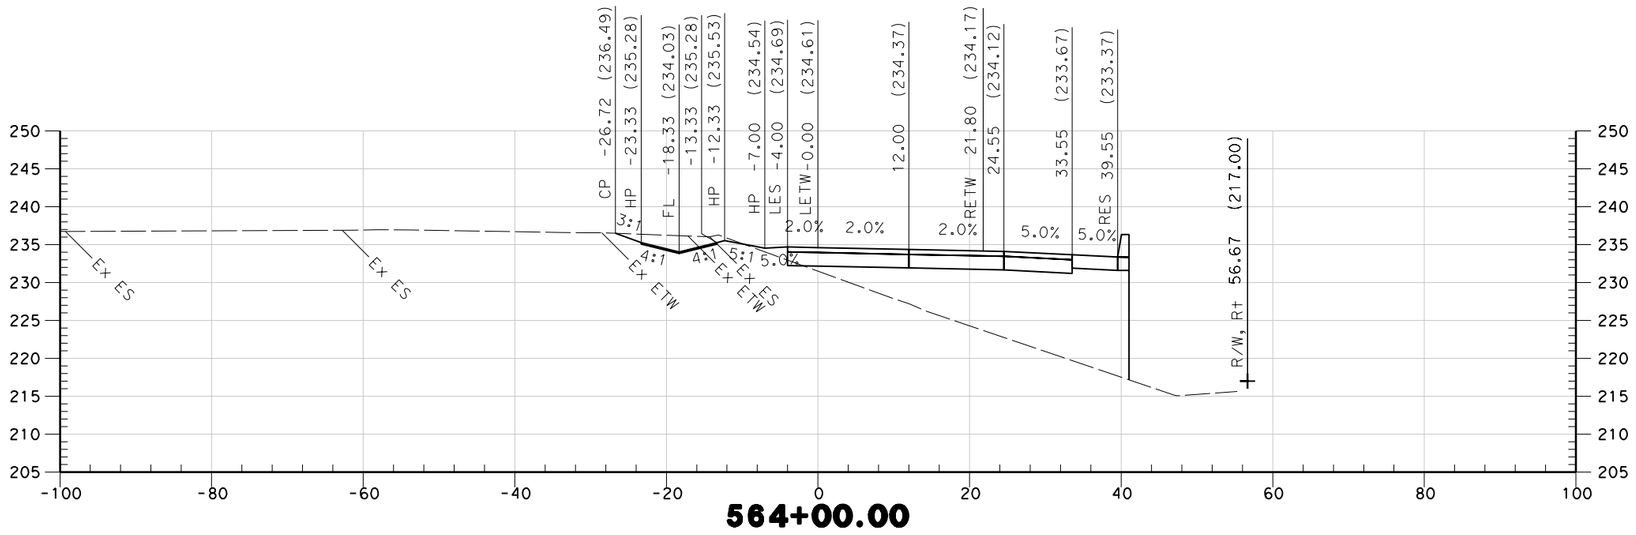

564+00.00

STA 564+00 TO STA 564+25

NORTHBOUND ON RAMP

"NBON" LINE

SCALE 1" = 10'

* FOR EARTHWORK DEVELOPMENT ONLY

REVISED BY | DATE REVISED

CALCULATED-DESIGNED BY | CHECKED BY

CONSULTANT FUNCTIONAL SUPERVISOR
CAROLYN DAVIS

STATE OF CALIFORNIA - DEPARTMENT OF TRANSPORTATION
Caltrans

LAST REVISION | DATE PLOTTED => $DATE
00-00-00 | TIME PLOTTED => $TIME

BORDER LAST REVISED 4/11/2008

RELATIVE BORDER SCALE IS IN INCHES 0 1 2 3

USERNAME => $USER
DGN FILE => $REQUEST

CU 03-199

EA 3A0421

Dist	COUNTY	ROUTE	POST MILES TOTAL PROJECT	SHEET No.	TOTAL SHEETS
03	But	99	32.4/33.3	16	22

5/25/10
REGISTERED ENGINEER — DATE

PLANS APPROVAL DATE

REGISTERED PROFESSIONAL ENGINEER — No. — Exp. — STATE OF CALIFORNIA

THE STATE OF CALIFORNIA OR ITS OFFICERS OR AGENTS SHALL NOT BE RESPONSIBLE FOR THE ACCURACY OR COMPLETENESS OF SCANNED COPIES OF THIS PLAN SHEET.

QUINCY ENGINEERING INC
3247 RAMOS CIRCLE
SACRAMENTO, CA 95827-2501

BUTTE COUNTY ASSOCIATION OF GOVERNMENTS
2580 SIERRA SUNRISE TERRACE, SUITE 100
CHICO, CA 95928

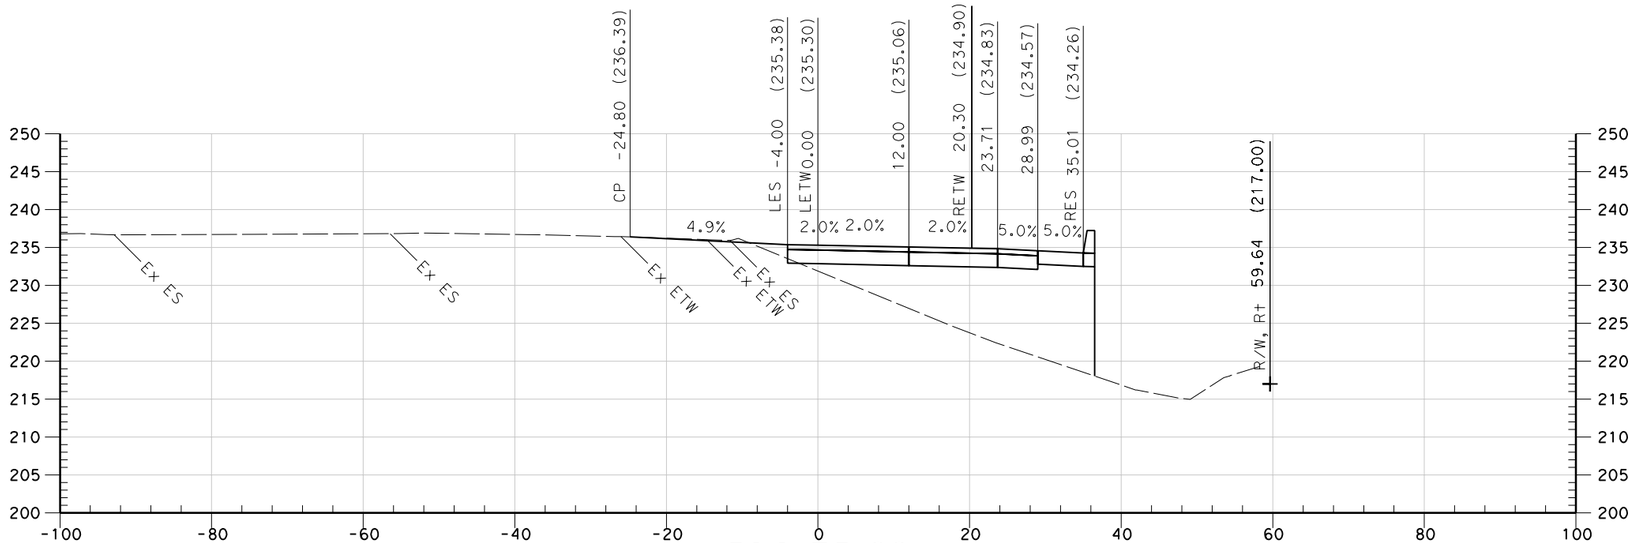

564+75.00

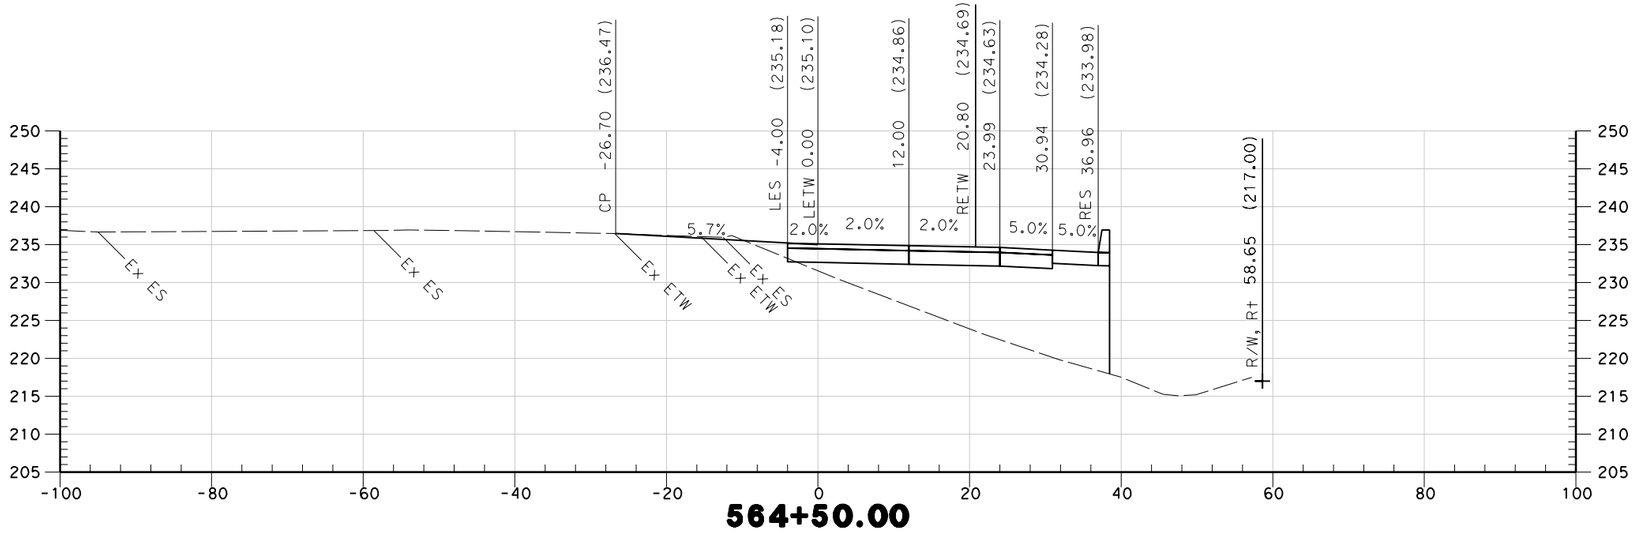

564+50.00

STA 564+50 TO STA 564+75

NORTHBOUND ON RAMP

"NBON" LINE

SCALE 1" = 10'

* FOR EARTHWORK DEVELOPMENT ONLY

REVISED BY	DATE REVISED

CALCULATED-DESIGNED BY
CHECKED BY

STATE OF CALIFORNIA - DEPARTMENT OF TRANSPORTATION
Caltrans

CONSULTANT FUNCTIONAL SUPERVISOR
CAROLYN DAVIS

LAST REVISION 00-00-00
DATE PLOTTED => $DATE
TIME PLOTTED => $TIME

BORDER LAST REVISED 4/11/2008

RELATIVE BORDER SCALE IS IN INCHES 0 1 2 3

USERNAME => $USER
DGN FILE => $REQUEST

CU 03-199

EA 3A0421

Dist	COUNTY	ROUTE	POST MILES TOTAL PROJECT	SHEET No.	TOTAL SHEETS
03	But	99	32.4/33.3	17	22

5/25/10
REGISTERED ENGINEER — DATE

PLANS APPROVAL DATE

REGISTERED PROFESSIONAL ENGINEER — No. — Exp. — STATE OF CALIFORNIA

THE STATE OF CALIFORNIA OR ITS OFFICERS OR AGENTS SHALL NOT BE RESPONSIBLE FOR THE ACCURACY OR COMPLETENESS OF SCANNED COPIES OF THIS PLAN SHEET.

QUINCY ENGINEERING INC
3247 RAMOS CIRCLE
SACRAMENTO, CA 95827-2501

BUTTE COUNTY ASSOCIATION OF GOVERNMENTS
2580 SIERRA SUNRISE TERRACE, SUITE 100
CHICO, CA 95928

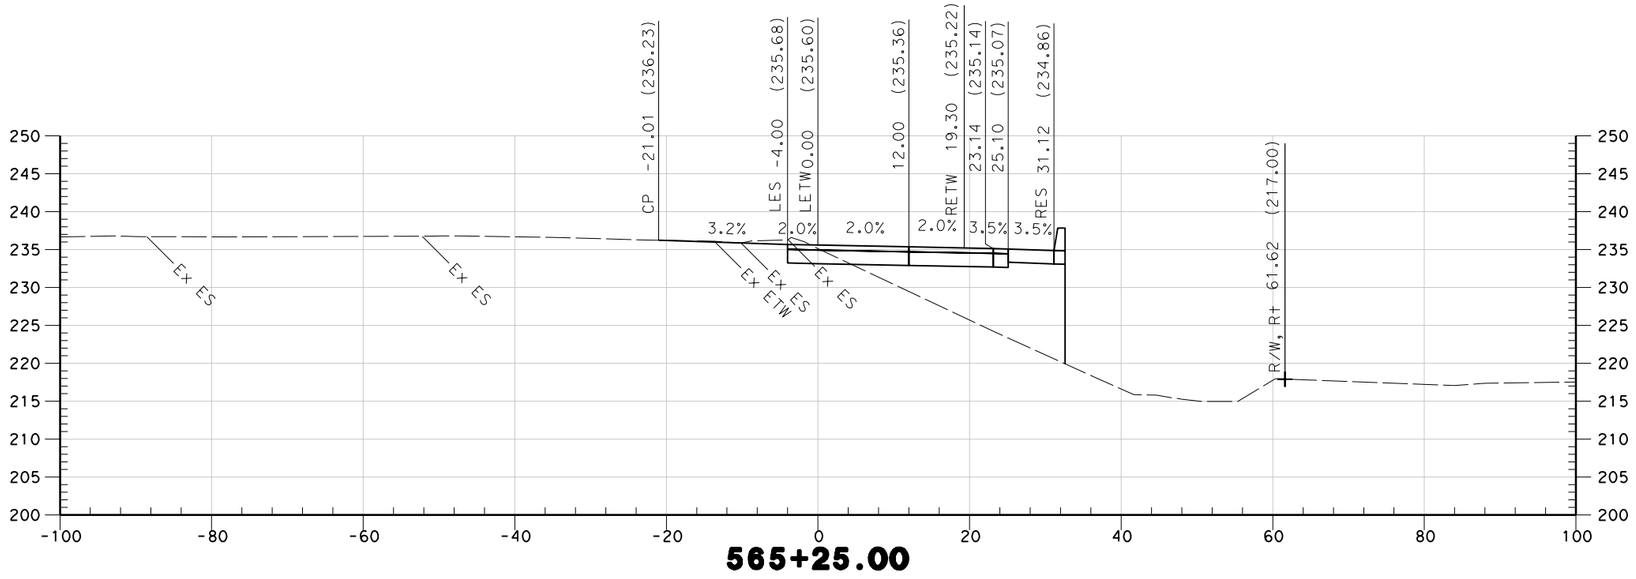

565+25.00

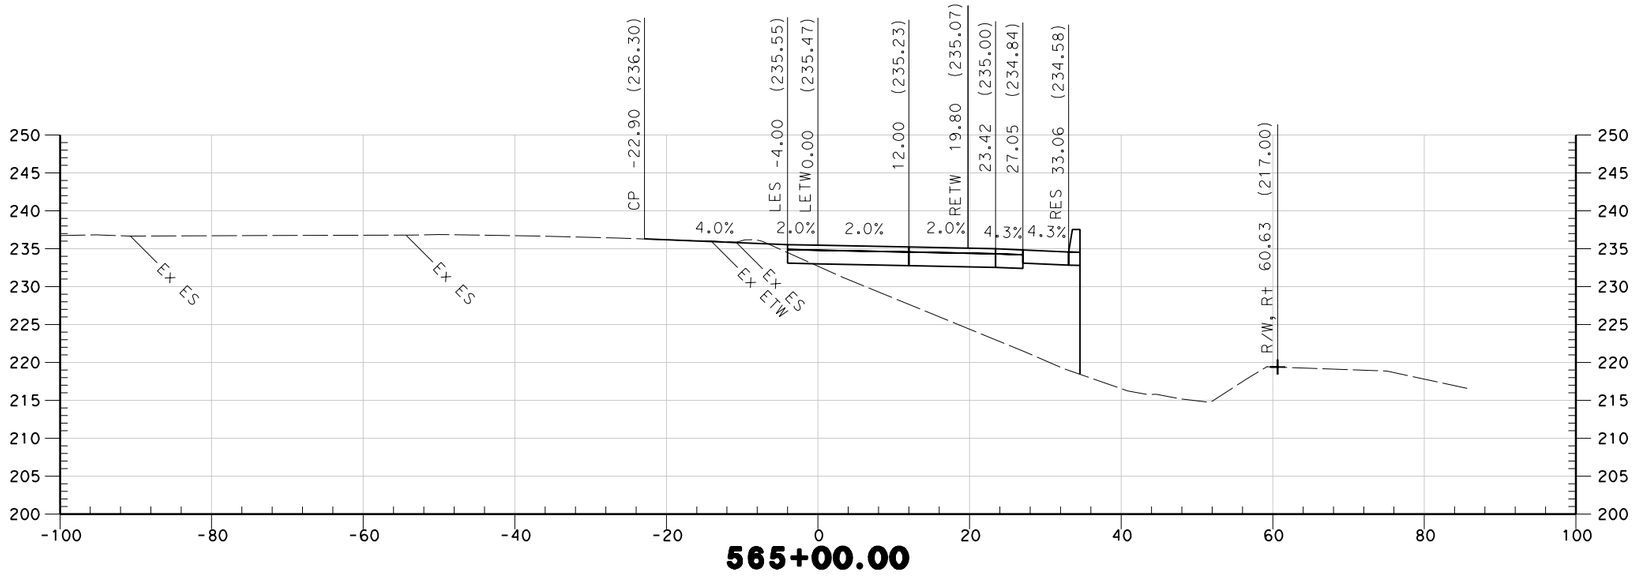

565+00.00

STA 565+00 TO STA 565+25

NORTHBOUND ON RAMP

"NBON" LINE

SCALE 1" = 10'

* FOR EARTHWORK DEVELOPMENT ONLY

STATE OF CALIFORNIA - DEPARTMENT OF TRANSPORTATION
Caltrans

CONSULTANT FUNCTIONAL SUPERVISOR
CAROLYN DAVIS

CALCULATED-DESIGNED BY
CHECKED BY

DATE REVISED	REVISED BY

LAST REVISION: 00-00-00
DATE PLOTTED => $DATE
TIME PLOTTED => $TIME

BORDER LAST REVISED 4/11/2008

RELATIVE BORDER SCALE IS IN INCHES 0 1 2 3

USERNAME => $USER
DGN FILE => $REQUEST

CU 03-199

EA 3A0421

Dist	COUNTY	ROUTE	POST MILES TOTAL PROJECT	SHEET No.	TOTAL SHEETS
03	But	99	32.4/33.3	18	22

5/25/10
REGISTERED ENGINEER — DATE

PLANS APPROVAL DATE

REGISTERED PROFESSIONAL ENGINEER — No. — Exp. — STATE OF CALIFORNIA

THE STATE OF CALIFORNIA OR ITS OFFICERS OR AGENTS SHALL NOT BE RESPONSIBLE FOR THE ACCURACY OR COMPLETENESS OF SCANNED COPIES OF THIS PLAN SHEET.

QUINCY ENGINEERING INC
3247 RAMOS CIRCLE
SACRAMENTO, CA 95827-2501

BUTTE COUNTY ASSOCIATION OF GOVERNMENTS
2580 SIERRA SUNRISE TERRACE, SUITE 100
CHICO, CA 95928

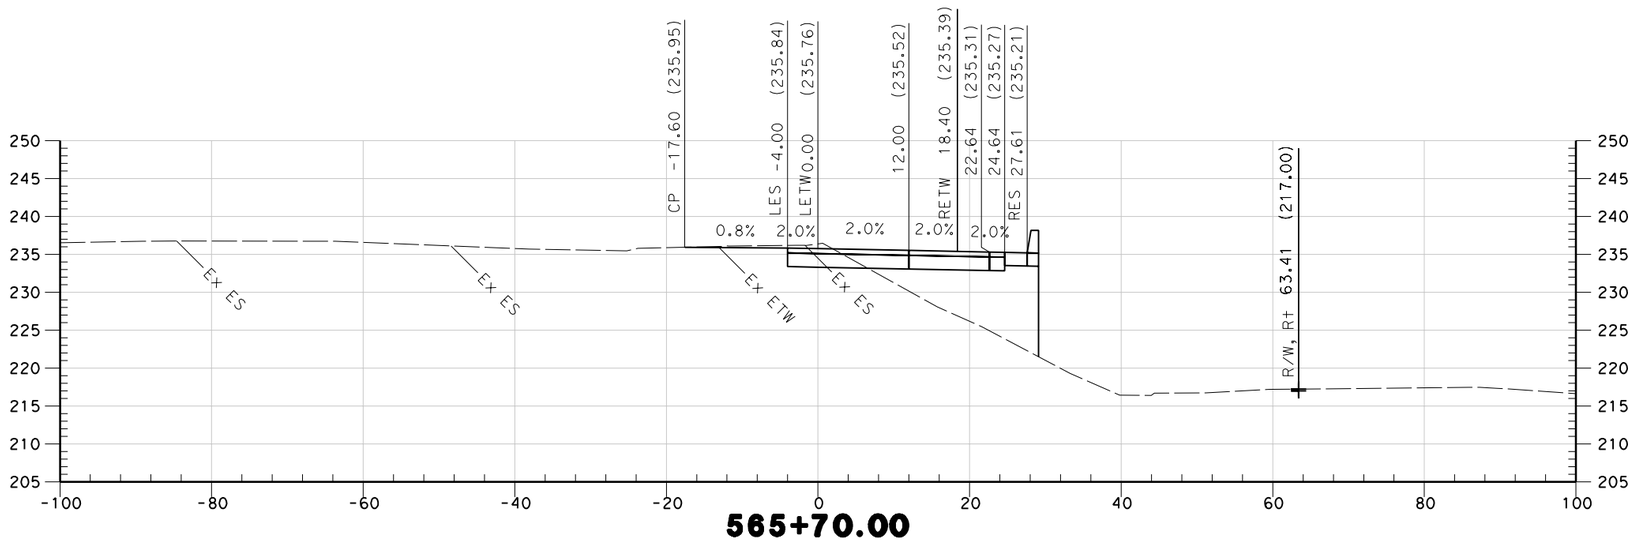

565+70.00

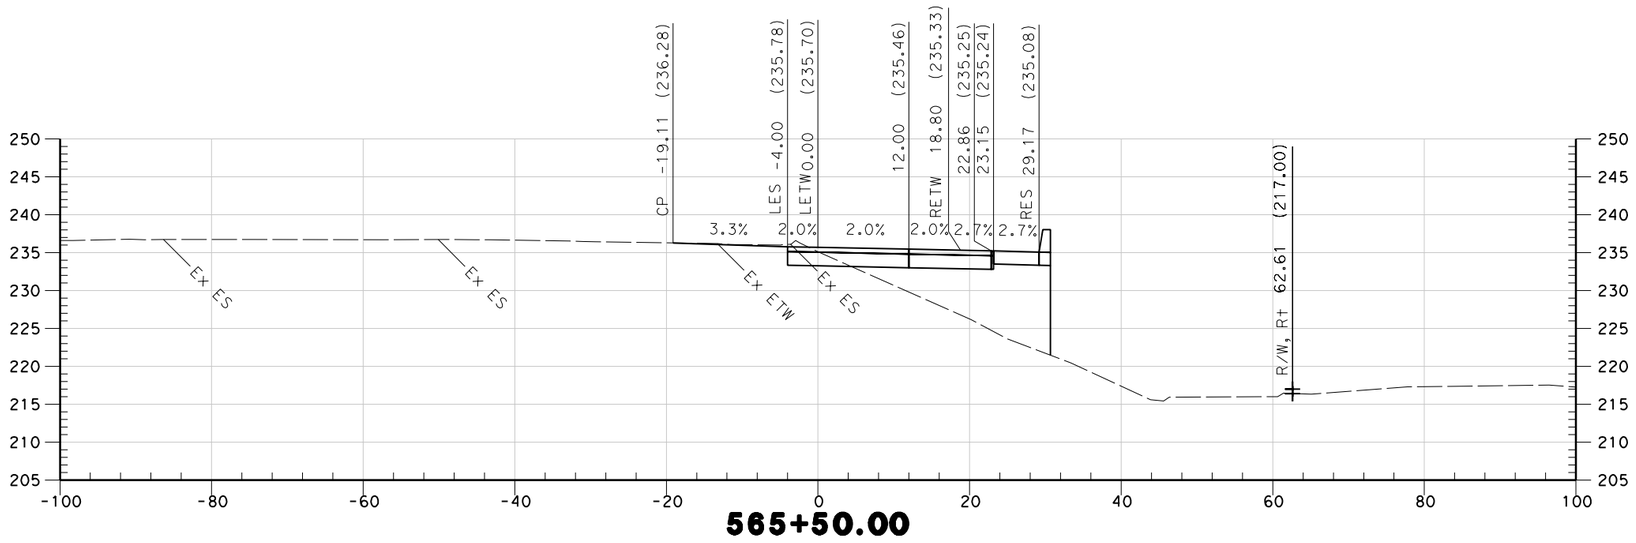

565+50.00

STA 565+50 TO STA 565+70

NORTHBOUND ON RAMP

"NBON" LINE

SCALE 1" = 10'

* FOR EARTHWORK DEVELOPMENT ONLY

REVISED BY	
DATE REVISED	
CALCULATED-DESIGNED BY	
CHECKED BY	
CONSULTANT FUNCTIONAL SUPERVISOR	CAROLYN DAVIS
STATE OF CALIFORNIA - DEPARTMENT OF TRANSPORTATION	Caltrans

LAST REVISION 00-00-00
DATE PLOTTED => $DATE
TIME PLOTTED => $TIME

BORDER LAST REVISED 4/11/2008

RELATIVE BORDER SCALE IS IN INCHES 0 1 2 3

USERNAME => $USER
DGN FILE => $REQUEST

CU 03-199

EA 3A0421

Dist	COUNTY	ROUTE	POST MILES TOTAL PROJECT	SHEET No.	TOTAL SHEETS
03	But	99	32.4/33.3	19	22

5/25/10
REGISTERED ENGINEER — DATE

REGISTERED PROFESSIONAL ENGINEER
No. ____
Exp. ____
STATE OF CALIFORNIA

PLANS APPROVAL DATE

THE STATE OF CALIFORNIA OR ITS OFFICERS OR AGENTS SHALL NOT BE RESPONSIBLE FOR THE ACCURACY OR COMPLETENESS OF SCANNED COPIES OF THIS PLAN SHEET.

QUINCY ENGINEERING INC
3247 RAMOS CIRCLE
SACRAMENTO, CA 95827-2501

BUTTE COUNTY ASSOCIATION OF GOVERNMENTS
2580 SIERRA SUNRISE TERRACE, SUITE 100
CHICO, CA 95928

STA 557+52 TO STA 557+52

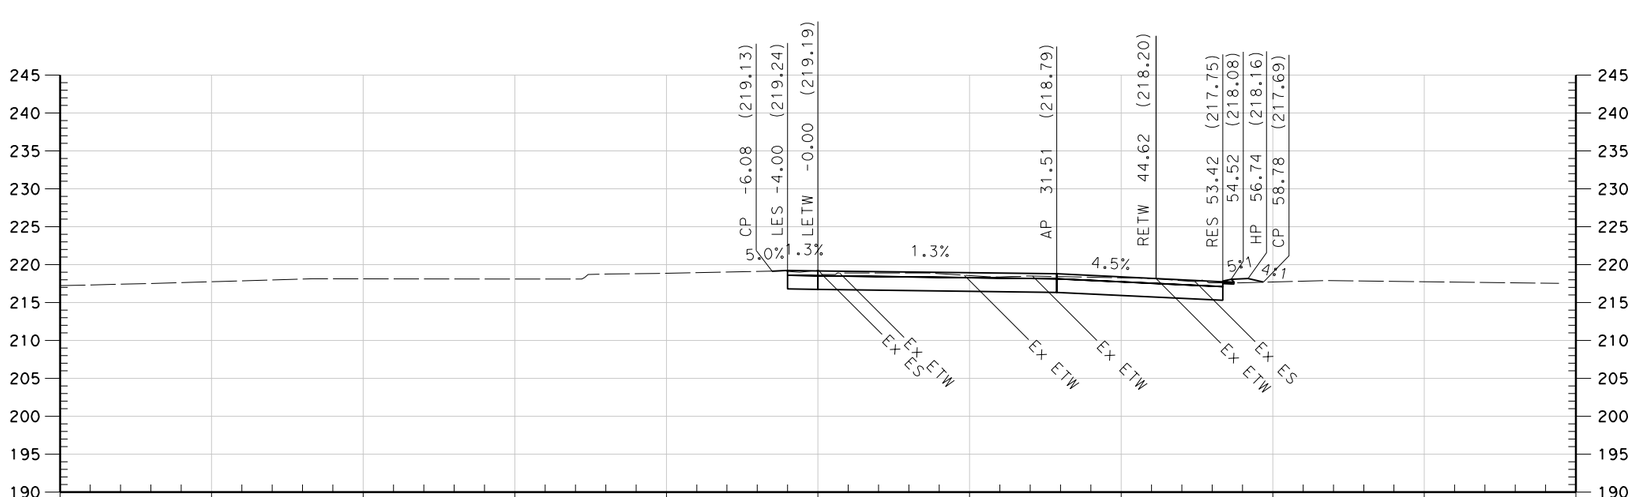

557+52.00

NORTHBOUND ON RAMP

"NBON" LINE

SCALE 1" = 10'

* FOR EARTHWORK DEVELOPMENT ONLY

STATE OF CALIFORNIA - DEPARTMENT OF TRANSPORTATION
Caltrans

CONSULTANT FUNCTIONAL SUPERVISOR
CAROLYN DAVIS

CALCULATED-DESIGNED BY

CHECKED BY

REVISED BY	DATE REVISED

LAST REVISION
DATE PLOTTED => $DATE
TIME PLOTTED => $TIME
00-00-00

BORDER LAST REVISED 4/11/2008

RELATIVE BORDER SCALE IS IN INCHES 0 1 2 3

USERNAME => $USER
DGN FILE => $REQUEST

CU 03-199

EA 3A0421

Dist	COUNTY	ROUTE	POST MILES TOTAL PROJECT	SHEET No.	TOTAL SHEETS
03	But	99	32.4/33.3	20	22

5/25/10
REGISTERED ENGINEER — DATE

REGISTERED PROFESSIONAL ENGINEER
No. ____
Exp. ____
STATE OF CALIFORNIA

PLANS APPROVAL DATE

THE STATE OF CALIFORNIA OR ITS OFFICERS OR AGENTS SHALL NOT BE RESPONSIBLE FOR THE ACCURACY OR COMPLETENESS OF SCANNED COPIES OF THIS PLAN SHEET.

QUINCY ENGINEERING INC
3247 RAMOS CIRCLE
SACRAMENTO, CA 95827-2501

BUTTE COUNTY ASSOCIATION OF GOVERNMENTS
2580 SIERRA SUNRISE TERRACE, SUITE 100
CHICO, CA 95928

STA 558+63 TO STA 558+63

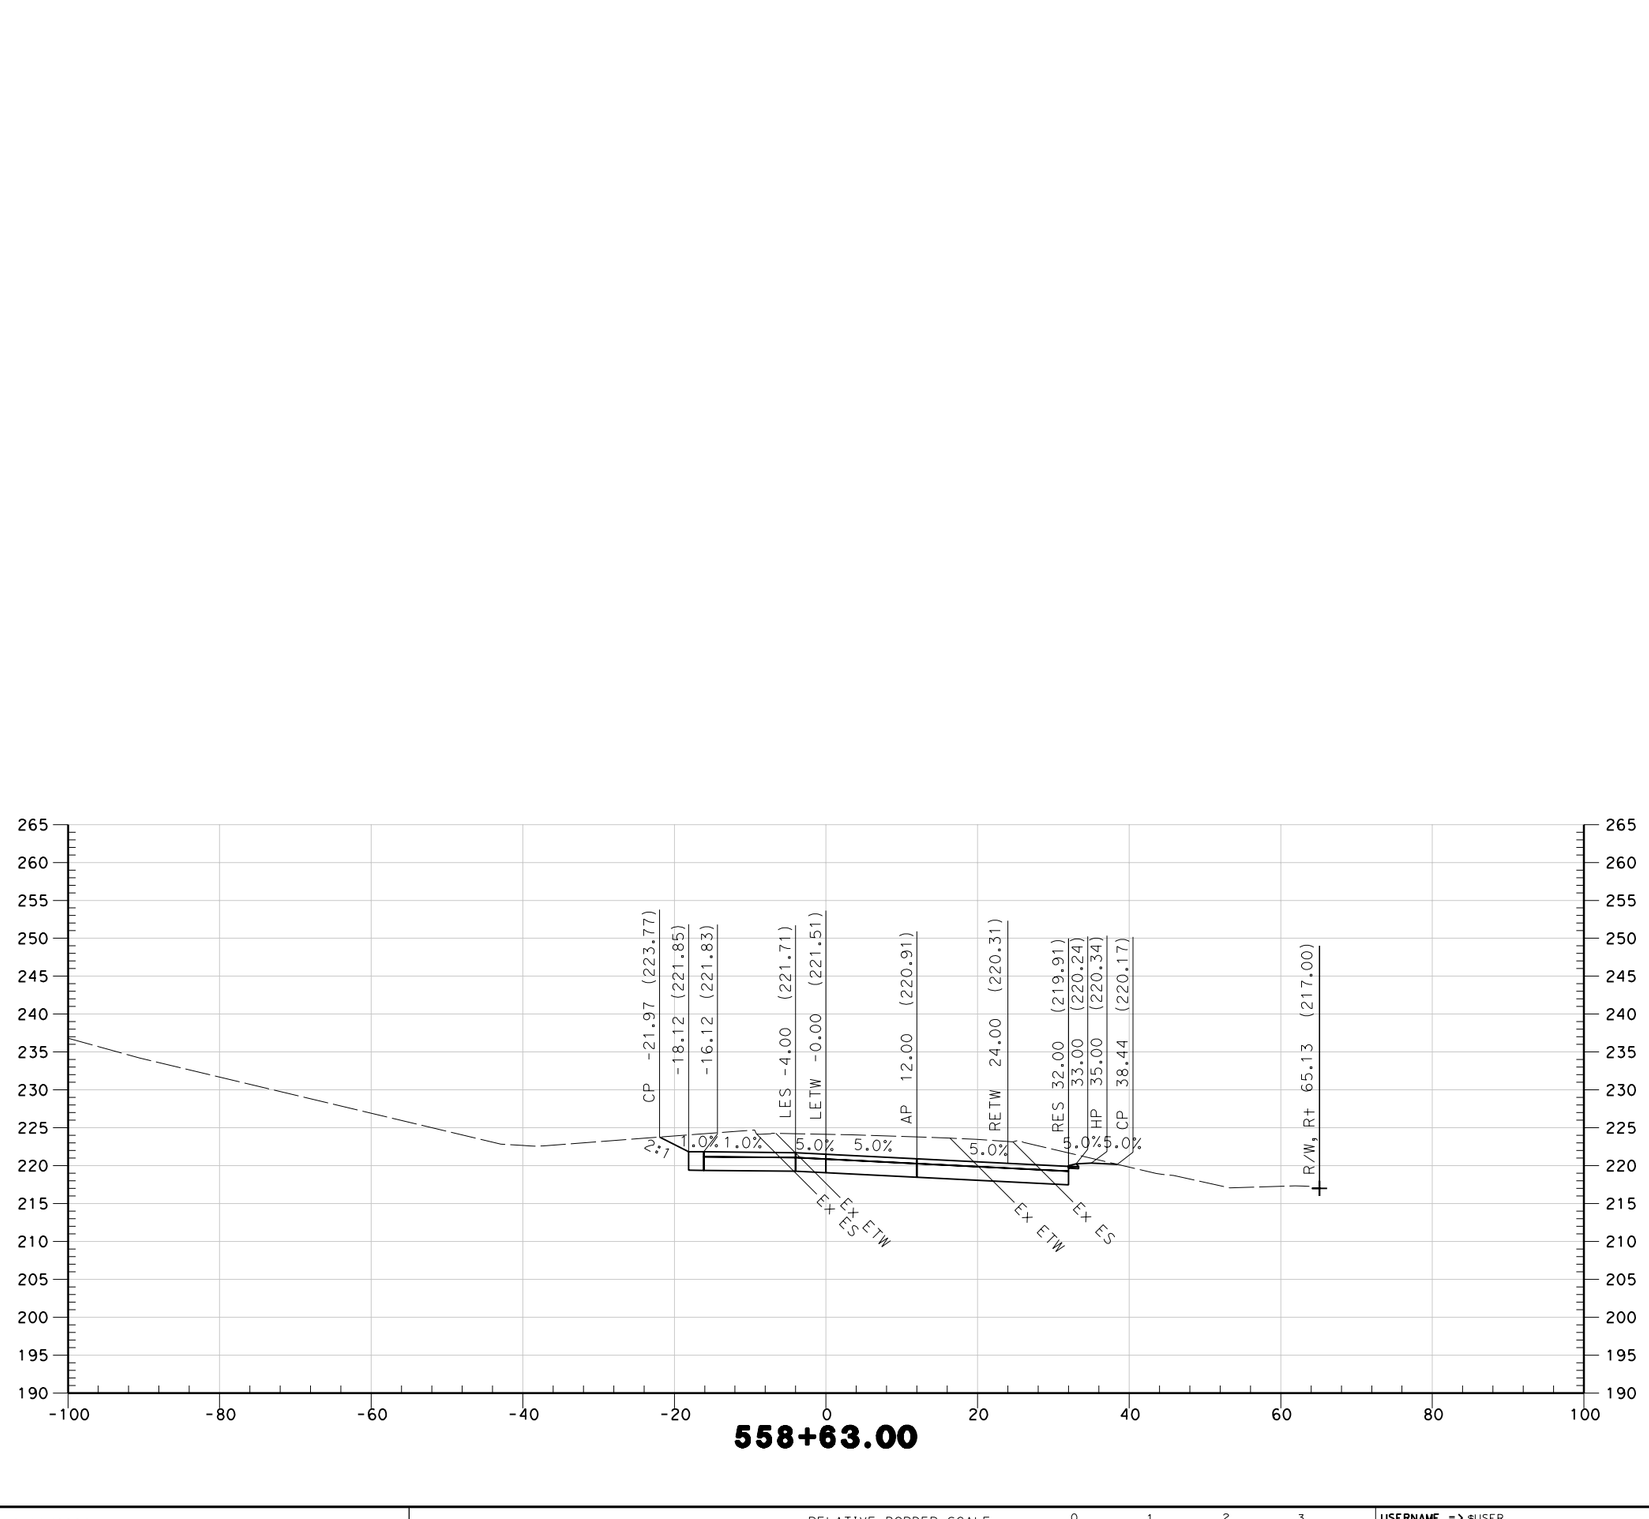

558+63.00

NORTHBOUND ON RAMP

"NBON" LINE

SCALE 1" = 10'

* FOR EARTHWORK DEVELOPMENT ONLY

STATE OF CALIFORNIA - DEPARTMENT OF TRANSPORTATION
Caltrans

CONSULTANT FUNCTIONAL SUPERVISOR: CAROLYN DAVIS

CALCULATED-DESIGNED BY
CHECKED BY

REVISED BY	DATE REVISED

LAST REVISION 00-00-00
DATE PLOTTED => $DATE
TIME PLOTTED => $TIME

BORDER LAST REVISED 4/11/2008

RELATIVE BORDER SCALE IS IN INCHES 0 1 2 3

USERNAME => $USER
DGN FILE => $REQUEST

CU 03-199

EA 3A0421

Dist	COUNTY	ROUTE	POST MILES TOTAL PROJECT	SHEET No.	TOTAL SHEETS
03	But	99	32.4/33.3	21	22

5/25/10
REGISTERED ENGINEER DATE

REGISTERED PROFESSIONAL ENGINEER
No.
Exp.
STATE OF CALIFORNIA

PLANS APPROVAL DATE

THE STATE OF CALIFORNIA OR ITS OFFICERS OR AGENTS SHALL NOT BE RESPONSIBLE FOR THE ACCURACY OR COMPLETENESS OF SCANNED COPIES OF THIS PLAN SHEET.

QUINCY ENGINEERING INC
3247 RAMOS CIRCLE
SACRAMENTO, CA 95827-2501

BUTTE COUNTY ASSOCIATION OF GOVERNMENTS
2580 SIERRA SUNRISE TERRACE, SUITE 100
CHICO, CA 95928

STA 560+32 TO STA 560+32

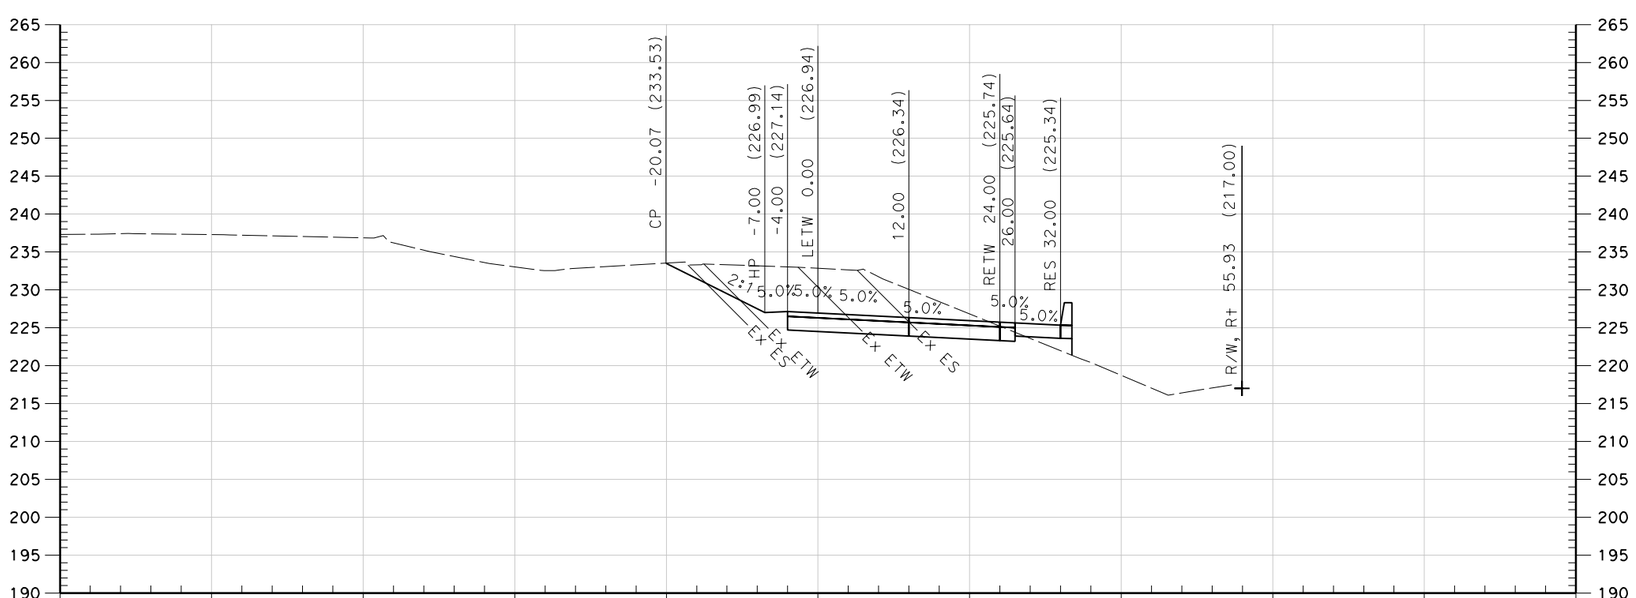

560+32.00

NORTHBOUND ON RAMP

"NBON" LINE

SCALE 1" = 10'

* FOR EARTHWORK DEVELOPMENT ONLY

LAST REVISION 00-00-00
DATE PLOTTED => $DATE
TIME PLOTTED => $TIME

STATE OF CALIFORNIA - DEPARTMENT OF TRANSPORTATION
Caltrans
CONSULTANT FUNCTIONAL SUPERVISOR
CAROLYN DAVIS
CALCULATED-DESIGNED BY
CHECKED BY
REVISED BY
DATE REVISED

BORDER LAST REVISED 4/11/2008
RELATIVE BORDER SCALE IS IN INCHES 0 1 2 3
USERNAME => $USER
DGN FILE => $REQUEST
CU 03-199
EA 3A0421

Dist	COUNTY	ROUTE	POST MILES TOTAL PROJECT	SHEET No.	TOTAL SHEETS
03	But	99	32.4/33.3	22	22

5/25/10
REGISTERED ENGINEER — DATE

REGISTERED PROFESSIONAL ENGINEER
No. ____
Exp. ____
STATE OF CALIFORNIA

PLANS APPROVAL DATE

THE STATE OF CALIFORNIA OR ITS OFFICERS OR AGENTS SHALL NOT BE RESPONSIBLE FOR THE ACCURACY OR COMPLETENESS OF SCANNED COPIES OF THIS PLAN SHEET.

QUINCY ENGINEERING INC
3247 RAMOS CIRCLE
SACRAMENTO, CA 95827-2501

BUTTE COUNTY ASSOCIATION OF GOVERNMENTS
2580 SIERRA SUNRISE TERRACE, SUITE 100
CHICO, CA 95928

STA 561+22 TO STA 561+22

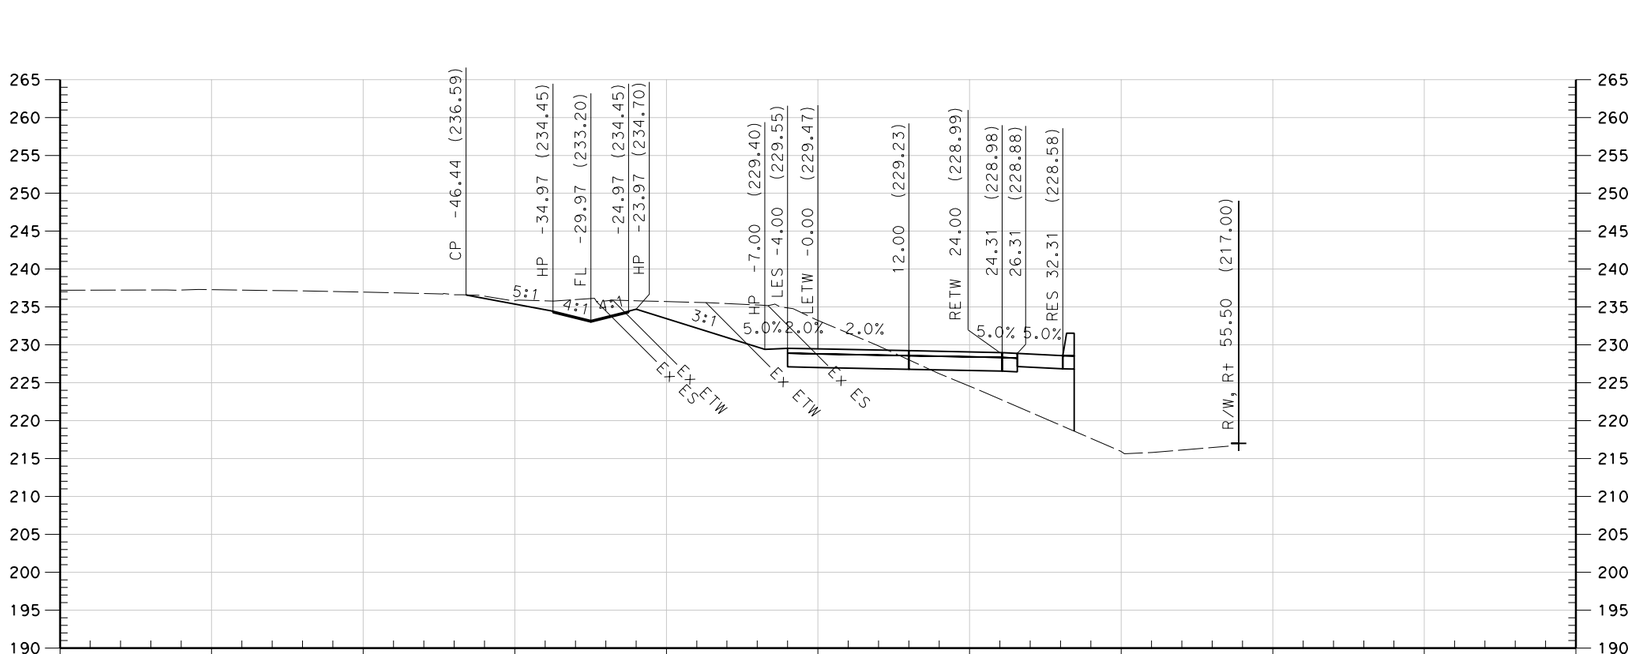

NORTHBOUND ON RAMP
"NBON" LINE

SCALE 1" = 10'

* FOR EARTHWORK DEVELOPMENT ONLY

REVISED BY	DATE REVISED

CALCULATED-DESIGNED BY
CHECKED BY

CONSULTANT FUNCTIONAL SUPERVISOR
CAROLYN DAVIS

STATE OF CALIFORNIA - DEPARTMENT OF TRANSPORTATION
Caltrans

LAST REVISION 00-00-00
DATE PLOTTED => $DATE
TIME PLOTTED => $TIME

BORDER LAST REVISED 4/11/2008

RELATIVE BORDER SCALE IS IN INCHES 0 1 2 3

USERNAME => $USER
DGN FILE => $REQUEST

CU 03-199

EA 3A0421

Dist	COUNTY	ROUTE	POST MILES TOTAL PROJECT	SHEET No.	TOTAL SHEETS
03	But	99	32.4/33.3	1	37

5/25/10
REGISTERED ENGINEER — DATE

PLANS APPROVAL DATE

REGISTERED PROFESSIONAL ENGINEER — No. — Exp. — STATE OF CALIFORNIA

THE STATE OF CALIFORNIA OR ITS OFFICERS OR AGENTS SHALL NOT BE RESPONSIBLE FOR THE ACCURACY OR COMPLETENESS OF SCANNED COPIES OF THIS PLAN SHEET.

QUINCY ENGINEERING INC
3247 RAMOS CIRCLE
SACRAMENTO, CA 95827-2501

BUTTE COUNTY ASSOCIATION OF GOVERNMENTS
2580 SIERRA SUNRISE TERRACE, SUITE 100
CHICO, CA 95928

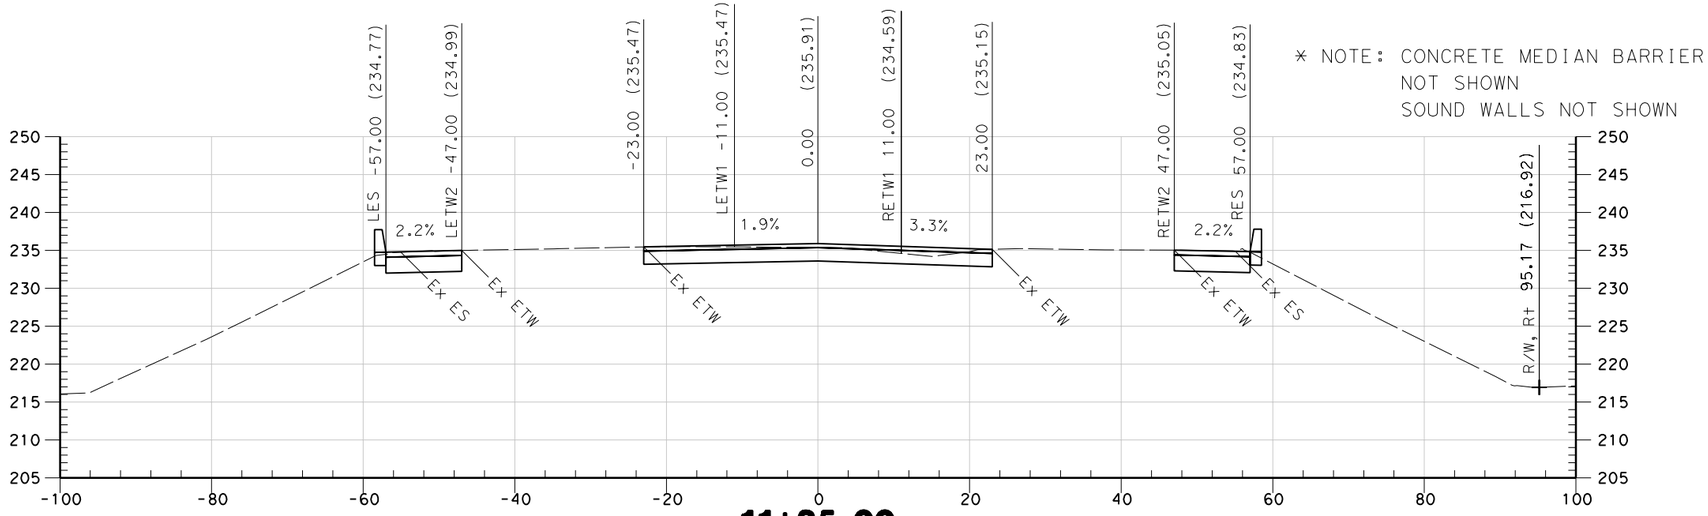

STA 11+17 TO STA 11+25

ROUTE 99

"D" LINE

SCALE 1" = 10'

* FOR EARTHWORK DEVELOPMENT ONLY

REVISED BY | DATE REVISED

CALCULATED-DESIGNED BY | CHECKED BY

CONSULTANT FUNCTIONAL SUPERVISOR: CAROLYN DAVIS

STATE OF CALIFORNIA - DEPARTMENT OF TRANSPORTATION
Caltrans

LAST REVISION | DATE PLOTTED => $DATE | TIME PLOTTED => $TIME
00-00-00

BORDER LAST REVISED 4/11/2008

RELATIVE BORDER SCALE IS IN INCHES 0 1 2 3

USERNAME => $USER
DGN FILE => $REQUEST

CU 03-199

EA 3A0421

Dist	COUNTY	ROUTE	POST MILES TOTAL PROJECT	SHEET No.	TOTAL SHEETS
03	But	99	32.4/33.3	2	37

5/25/10
REGISTERED ENGINEER DATE

REGISTERED PROFESSIONAL ENGINEER
No.
Exp.
STATE OF CALIFORNIA

PLANS APPROVAL DATE

THE STATE OF CALIFORNIA OR ITS OFFICERS OR AGENTS SHALL NOT BE RESPONSIBLE FOR THE ACCURACY OR COMPLETENESS OF SCANNED COPIES OF THIS PLAN SHEET.

QUINCY ENGINEERING INC
3247 RAMOS CIRCLE
SACRAMENTO, CA 95827-2501

BUTTE COUNTY ASSOCIATION OF GOVERNMENTS
2580 SIERRA SUNRISE TERRACE, SUITE 100
CHICO, CA 95928

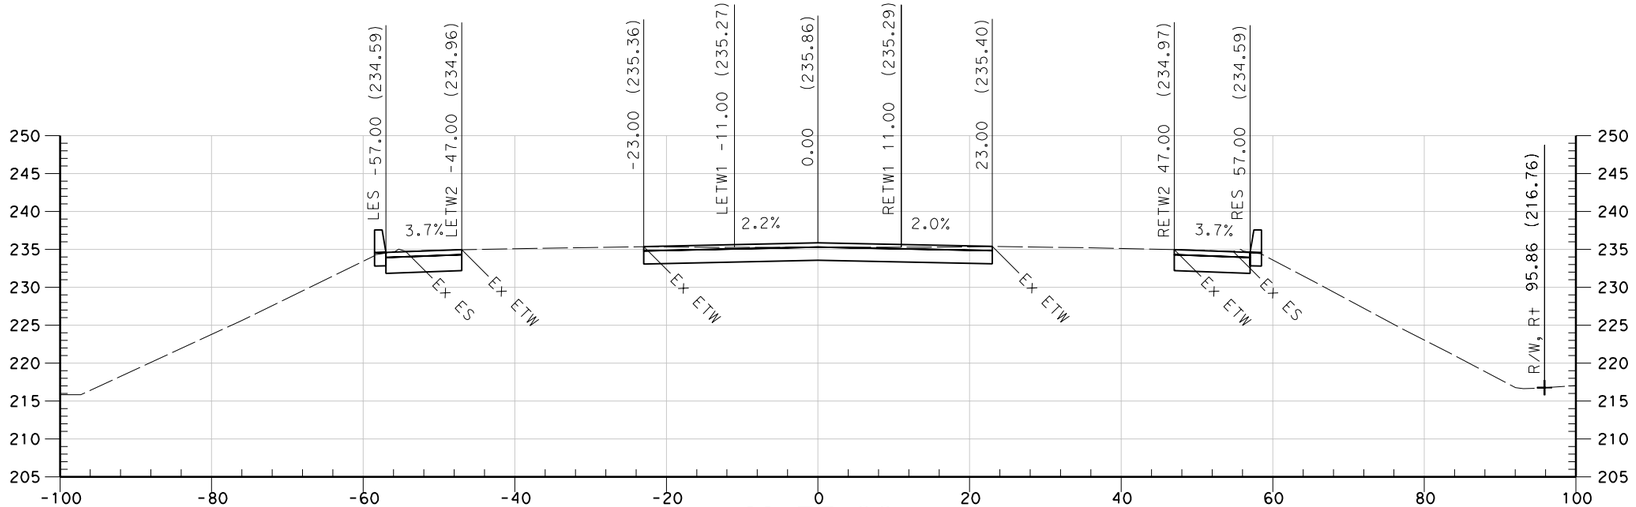

11+75.00

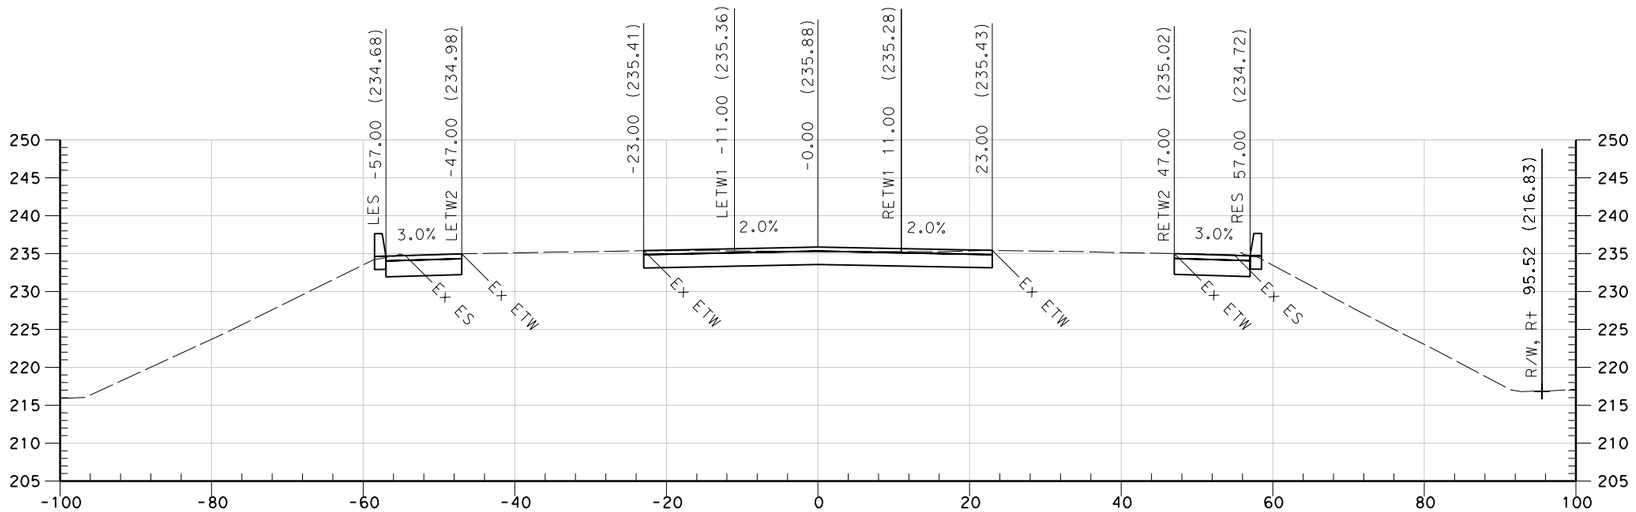

11+50.00

STA 11+50 TO STA 11+75

ROUTE 99

"D" LINE

SCALE 1" = 10'

* FOR EARTHWORK DEVELOPMENT ONLY

REVISED BY	DATE REVISED

CALCULATED-DESIGNED BY
CHECKED BY

CONSULTANT FUNCTIONAL SUPERVISOR
CAROLYN DAVIS

STATE OF CALIFORNIA - DEPARTMENT OF TRANSPORTATION
Caltrans

LAST REVISION 00-00-00
DATE PLOTTED => $DATE
TIME PLOTTED => $TIME

BORDER LAST REVISED 4/11/2008

RELATIVE BORDER SCALE IS IN INCHES 0 1 2 3

USERNAME => $USER
DGN FILE => $REQUEST

CU 03-199

EA 3A0421

Dist	COUNTY	ROUTE	POST MILES TOTAL PROJECT	SHEET No.	TOTAL SHEETS
03	But	99	32.4/33.3	3	37

5/25/10
REGISTERED ENGINEER — DATE

PLANS APPROVAL DATE

REGISTERED PROFESSIONAL ENGINEER — No. — Exp. — STATE OF CALIFORNIA

THE STATE OF CALIFORNIA OR ITS OFFICERS OR AGENTS SHALL NOT BE RESPONSIBLE FOR THE ACCURACY OR COMPLETENESS OF SCANNED COPIES OF THIS PLAN SHEET.

QUINCY ENGINEERING INC
3247 RAMOS CIRCLE
SACRAMENTO, CA 95827-2501

BUTTE COUNTY ASSOCIATION OF GOVERNMENTS
2580 SIERRA SUNRISE TERRACE, SUITE 100
CHICO, CA 95928

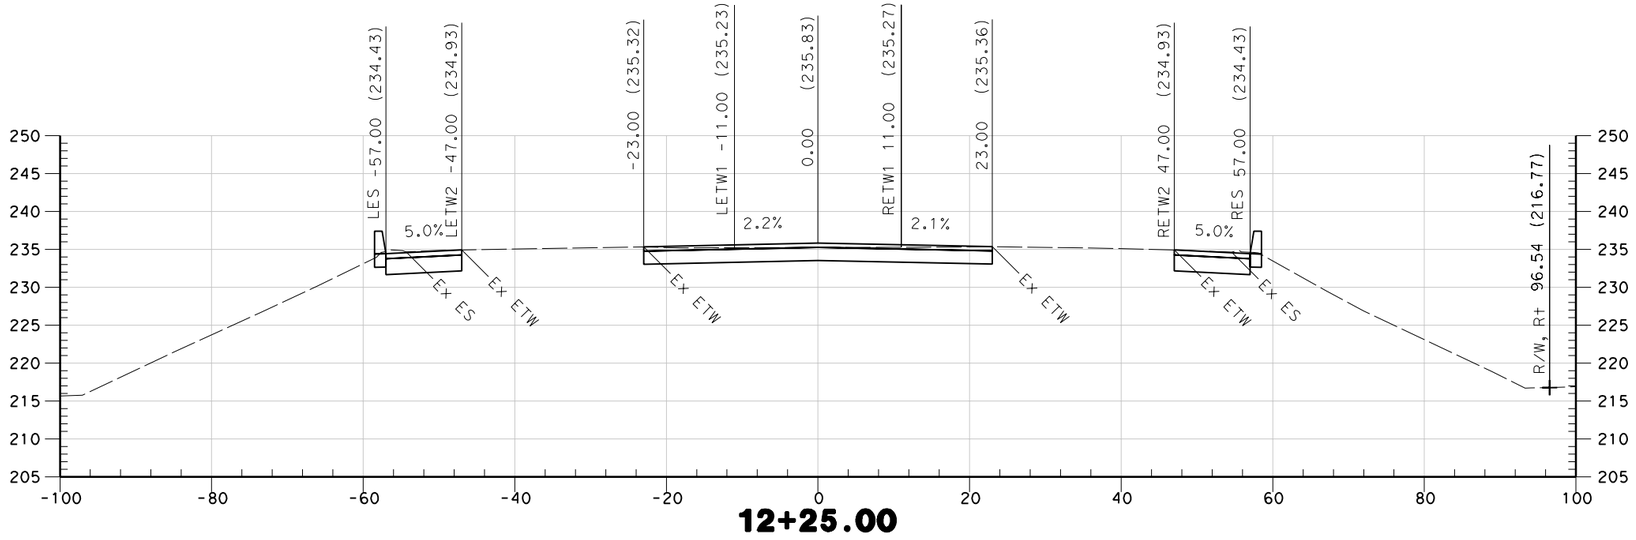

12+25.00

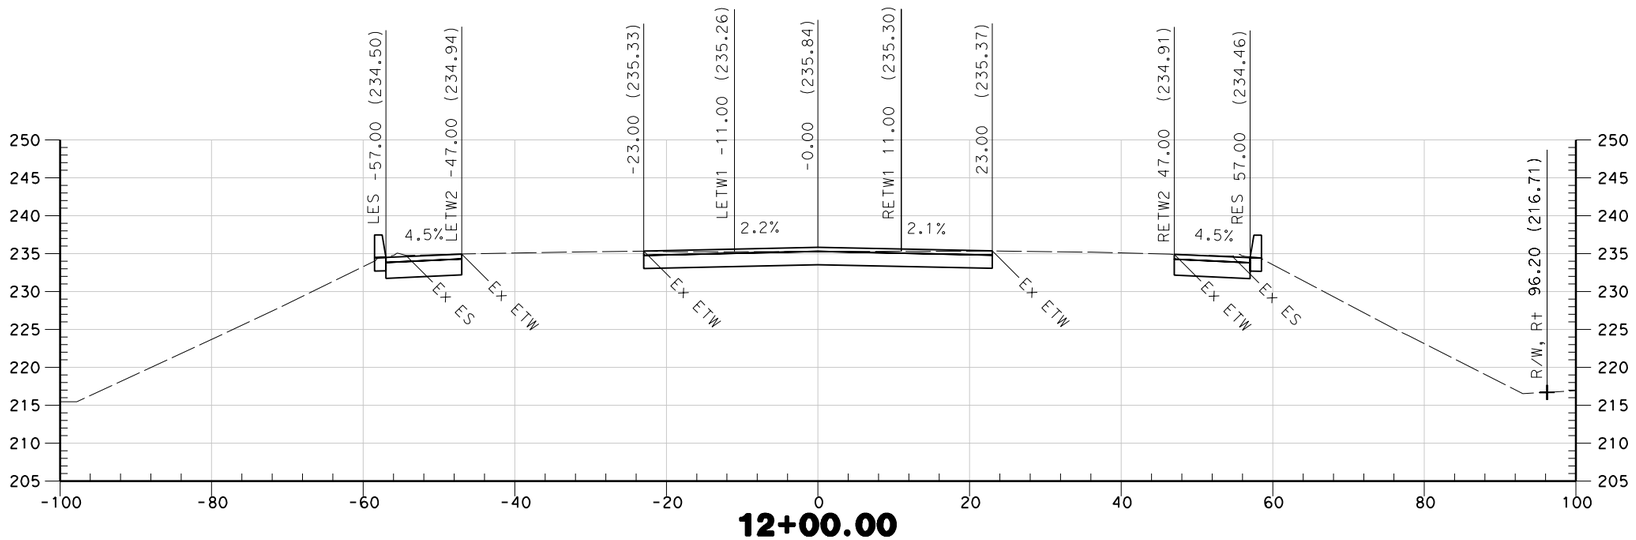

12+00.00

STA 12+00 TO STA 12+25

ROUTE 99

"D" LINE

SCALE 1" = 10'

* FOR EARTHWORK DEVELOPMENT ONLY

REVISED BY	DATE REVISED

CALCULATED-DESIGNED BY
CHECKED BY

CONSULTANT FUNCTIONAL SUPERVISOR
CAROLYN DAVIS

STATE OF CALIFORNIA - DEPARTMENT OF TRANSPORTATION
Caltrans

LAST REVISION 00-00-00
DATE PLOTTED => $DATE
TIME PLOTTED => $TIME

BORDER LAST REVISED 4/11/2008

RELATIVE BORDER SCALE IS IN INCHES 0 1 2 3

USERNAME => $USER
DGN FILE => $REQUEST

CU 03-199

EA 3A0421

Dist	COUNTY	ROUTE	POST MILES TOTAL PROJECT	SHEET No.	TOTAL SHEETS
03	But	99	32.4/33.3	4	37

5/25/10
REGISTERED ENGINEER — DATE

REGISTERED PROFESSIONAL ENGINEER
No. ____
Exp. ____
STATE OF CALIFORNIA

PLANS APPROVAL DATE

THE STATE OF CALIFORNIA OR ITS OFFICERS OR AGENTS SHALL NOT BE RESPONSIBLE FOR THE ACCURACY OR COMPLETENESS OF SCANNED COPIES OF THIS PLAN SHEET.

QUINCY ENGINEERING INC
3247 RAMOS CIRCLE
SACRAMENTO, CA 95827-2501

BUTTE COUNTY ASSOCIATION OF GOVERNMENTS
2580 SIERRA SUNRISE TERRACE, SUITE 100
CHICO, CA 95928

STA 12+17 TO STA

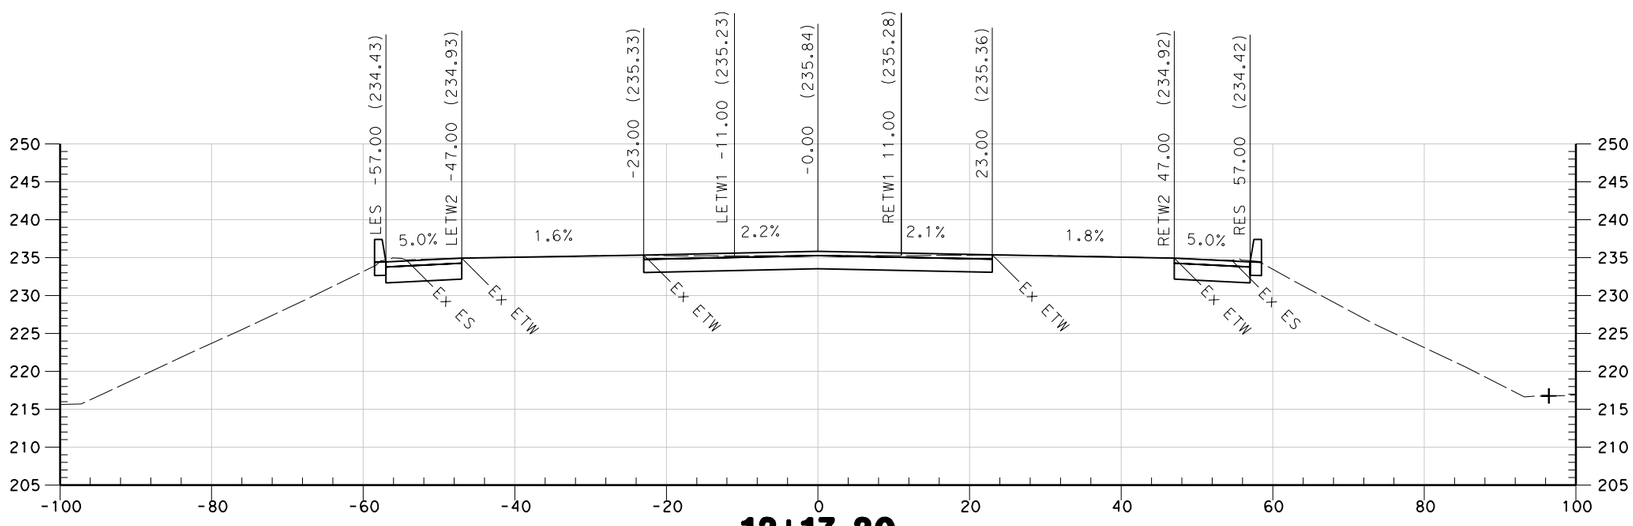

ROUTE 99

"D" LINE

SCALE 1" = 10'

* FOR EARTHWORK DEVELOPMENT ONLY

LAST REVISION 00-00-00
DATE PLOTTED => $DATE
TIME PLOTTED => $TIME

STATE OF CALIFORNIA - DEPARTMENT OF TRANSPORTATION
Caltrans

CONSULTANT FUNCTIONAL SUPERVISOR: CAROLYN DAVIS

CALCULATED-DESIGNED BY
CHECKED BY

REVISED BY	DATE REVISED

BORDER LAST REVISED 4/11/2008

RELATIVE BORDER SCALE IS IN INCHES 0 1 2 3

USERNAME => $USER
DGN FILE => $REQUEST

CU 03-199

EA 3A0421

Dist	COUNTY	ROUTE	POST MILES TOTAL PROJECT	SHEET No.	TOTAL SHEETS
03	But	99	32.4/33.3	5	37

5/25/10
REGISTERED ENGINEER — DATE

PLANS APPROVAL DATE

REGISTERED PROFESSIONAL ENGINEER — No. — Exp. — STATE OF CALIFORNIA

THE STATE OF CALIFORNIA OR ITS OFFICERS OR AGENTS SHALL NOT BE RESPONSIBLE FOR THE ACCURACY OR COMPLETENESS OF SCANNED COPIES OF THIS PLAN SHEET.

QUINCY ENGINEERING INC
3247 RAMOS CIRCLE
SACRAMENTO, CA 95827-2501

BUTTE COUNTY ASSOCIATION OF GOVERNMENTS
2580 SIERRA SUNRISE TERRACE, SUITE 100
CHICO, CA 95928

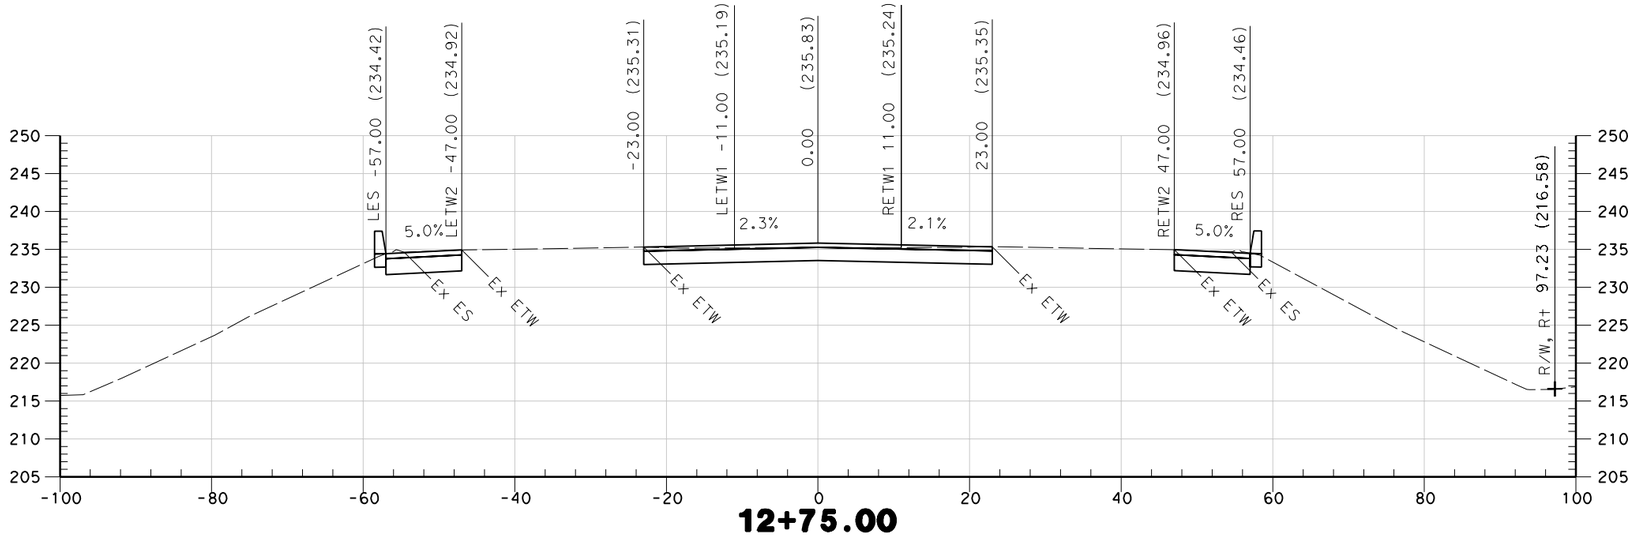

12+75.00

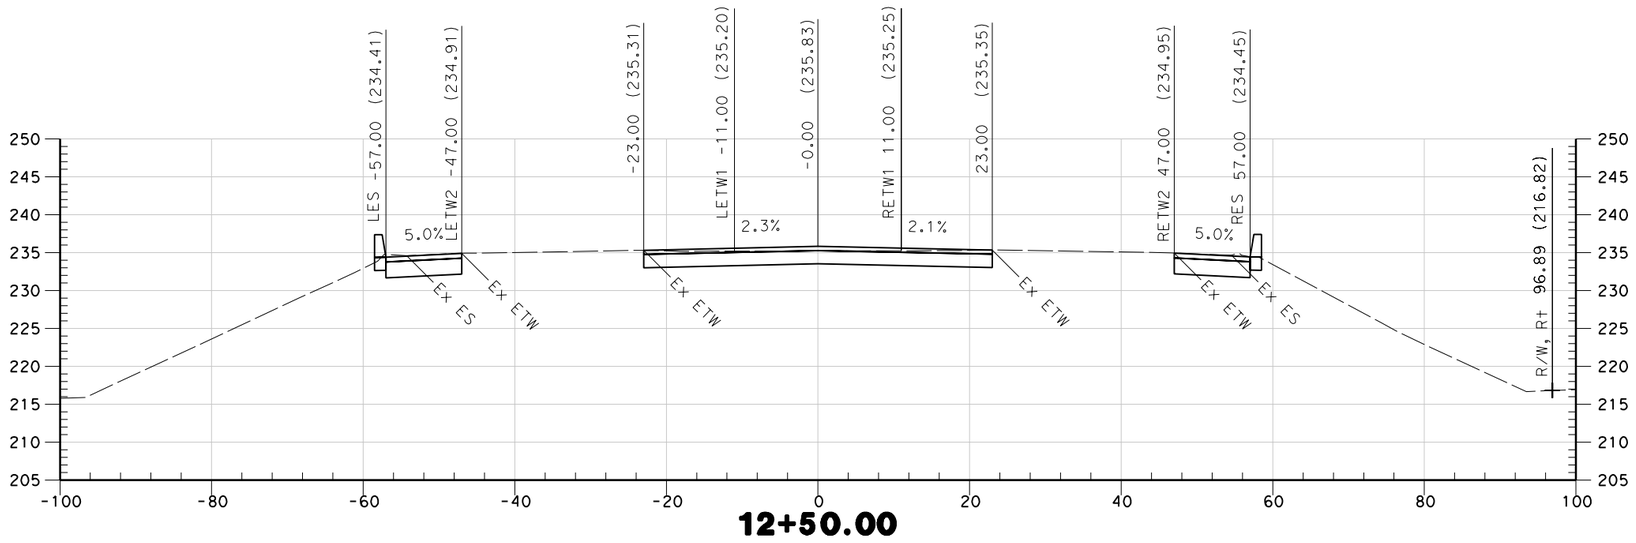

12+50.00

STA 12+50 TO STA 12+75

ROUTE 99

"D" LINE

SCALE 1" = 10'

* FOR EARTHWORK DEVELOPMENT ONLY

REVISED BY	DATE REVISED

CALCULATED-DESIGNED BY
CHECKED BY

CONSULTANT FUNCTIONAL SUPERVISOR
CAROLYN DAVIS

STATE OF CALIFORNIA - DEPARTMENT OF TRANSPORTATION
Caltrans

LAST REVISION 00-00-00
DATE PLOTTED => $DATE
TIME PLOTTED => $TIME

BORDER LAST REVISED 4/11/2008

RELATIVE BORDER SCALE IS IN INCHES 0 1 2 3

USERNAME => $USER
DGN FILE => $REQUEST

CU 03-199

EA 3A0421

Dist	COUNTY	ROUTE	POST MILES TOTAL PROJECT	SHEET No.	TOTAL SHEETS
03	But	99	32.4/33.3	6	37

5/25/10
REGISTERED ENGINEER — DATE

PLANS APPROVAL DATE

REGISTERED PROFESSIONAL ENGINEER — No. — Exp. — STATE OF CALIFORNIA

THE STATE OF CALIFORNIA OR ITS OFFICERS OR AGENTS SHALL NOT BE RESPONSIBLE FOR THE ACCURACY OR COMPLETENESS OF SCANNED COPIES OF THIS PLAN SHEET.

QUINCY ENGINEERING INC
3247 RAMOS CIRCLE
SACRAMENTO, CA 95827-2501

BUTTE COUNTY ASSOCIATION OF GOVERNMENTS
2580 SIERRA SUNRISE TERRACE, SUITE 100
CHICO, CA 95928

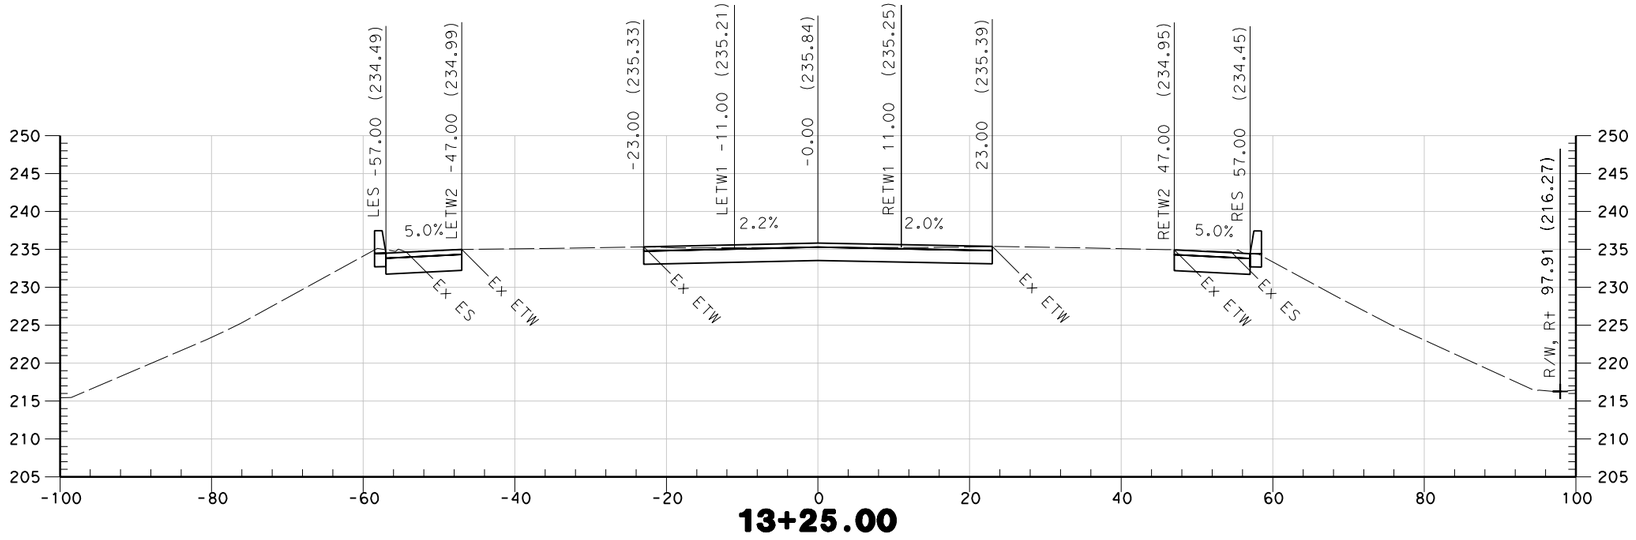

13+25.00

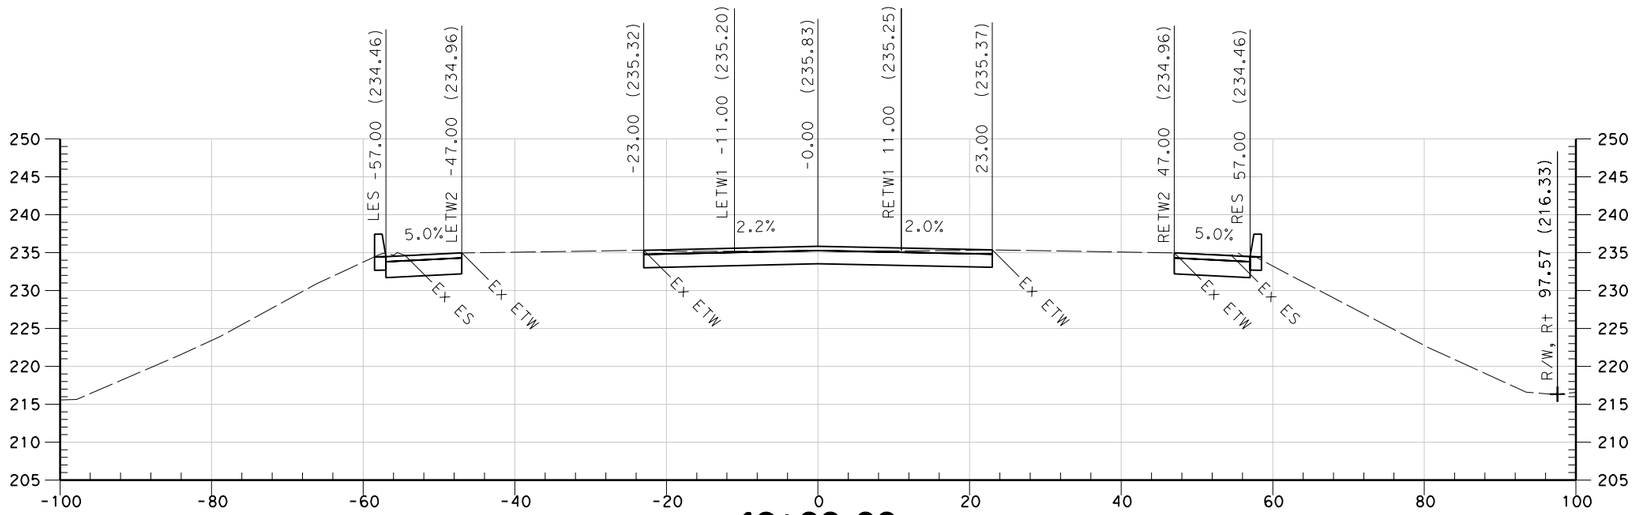

13+00.00

STA 13+00 TO STA 13+25

ROUTE 99

"D" LINE

SCALE 1" = 10'

* FOR EARTHWORK DEVELOPMENT ONLY

LAST REVISION | DATE PLOTTED => $DATE
00-00-00 | TIME PLOTTED => $TIME

STATE OF CALIFORNIA - DEPARTMENT OF TRANSPORTATION
Caltrans

CONSULTANT FUNCTIONAL SUPERVISOR: CAROLYN DAVIS

CALCULATED-DESIGNED BY | CHECKED BY

REVISED BY | DATE REVISED

BORDER LAST REVISED 4/11/2008

RELATIVE BORDER SCALE IS IN INCHES 0 1 2 3

USERNAME => $USER
DGN FILE => $REQUEST

CU 03-199

EA 3A0421

Dist	COUNTY	ROUTE	POST MILES TOTAL PROJECT	SHEET No.	TOTAL SHEETS
03	But	99	32.4/33.3	7	37

5/25/10
REGISTERED ENGINEER — DATE

REGISTERED PROFESSIONAL ENGINEER
No. _____
Exp. _____
STATE OF CALIFORNIA

PLANS APPROVAL DATE

THE STATE OF CALIFORNIA OR ITS OFFICERS OR AGENTS SHALL NOT BE RESPONSIBLE FOR THE ACCURACY OR COMPLETENESS OF SCANNED COPIES OF THIS PLAN SHEET.

QUINCY ENGINEERING INC
3247 RAMOS CIRCLE
SACRAMENTO, CA 95827-2501

BUTTE COUNTY ASSOCIATION OF GOVERNMENTS
2580 SIERRA SUNRISE TERRACE, SUITE 100
CHICO, CA 95928

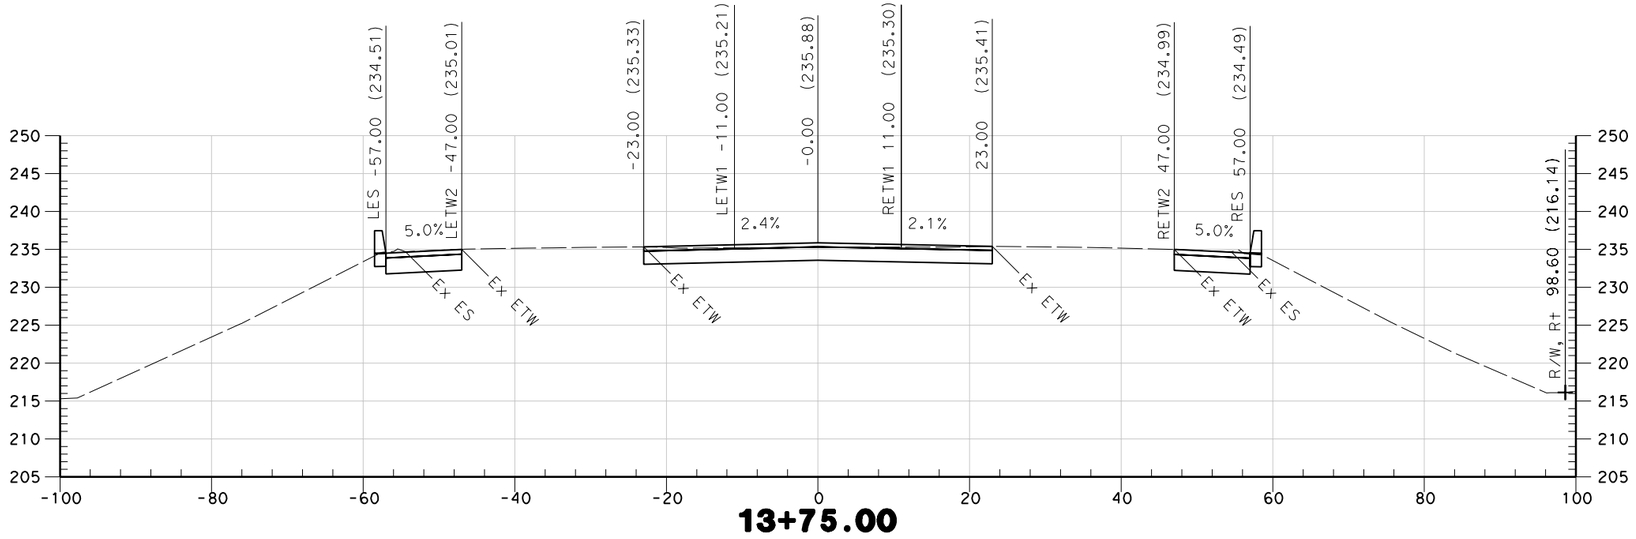

13+75.00

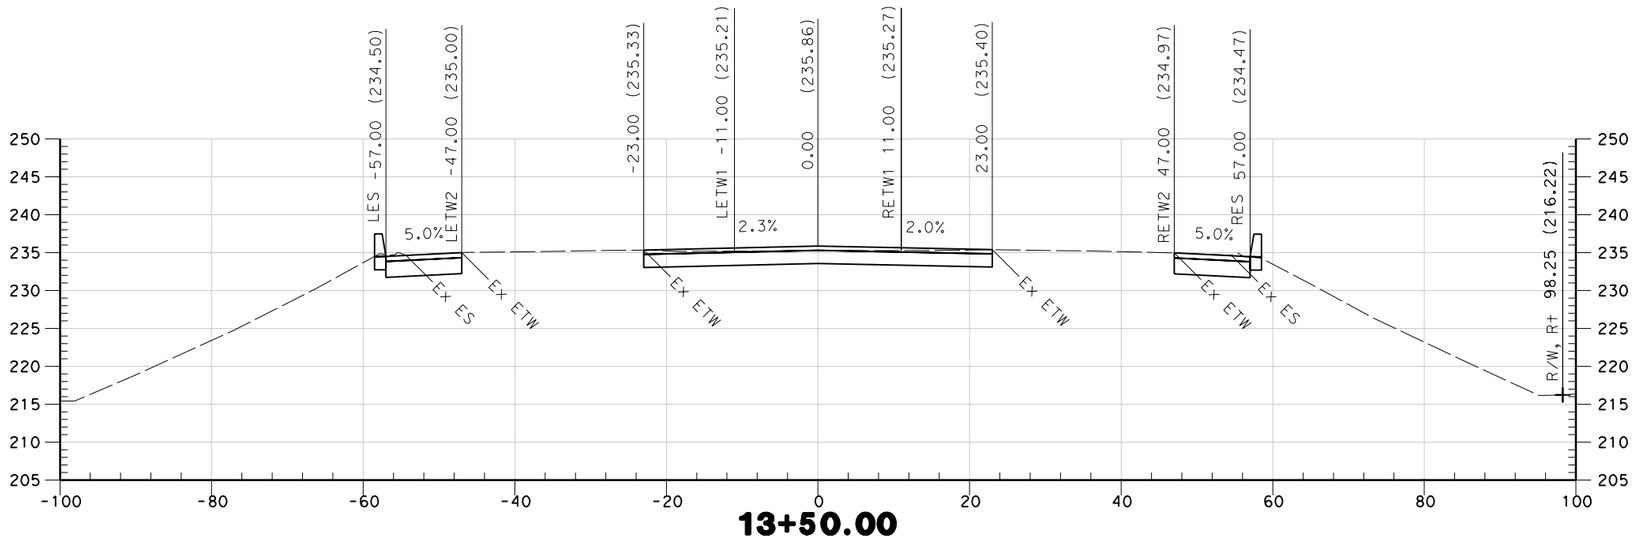

13+50.00

STA 13+50 TO STA 13+75

ROUTE 99

"D" LINE

SCALE 1" = 10'

* FOR EARTHWORK DEVELOPMENT ONLY

REVISED BY	DATE REVISED

CALCULATED-DESIGNED BY
CHECKED BY

STATE OF CALIFORNIA - DEPARTMENT OF TRANSPORTATION
Caltrans

CONSULTANT FUNCTIONAL SUPERVISOR
CAROLYN DAVIS

LAST REVISION 00-00-00
DATE PLOTTED => $DATE
TIME PLOTTED => $TIME

BORDER LAST REVISED 4/11/2008

RELATIVE BORDER SCALE IS IN INCHES 0 1 2 3

USERNAME => $USER
DGN FILE => $REQUEST

CU 03-199

EA 3A0421

Dist	COUNTY	ROUTE	POST MILES TOTAL PROJECT	SHEET No.	TOTAL SHEETS
03	But	99	32.4/33.3	8	37

5/25/10
REGISTERED ENGINEER — DATE

PLANS APPROVAL DATE

REGISTERED PROFESSIONAL ENGINEER — No. — Exp. — STATE OF CALIFORNIA

THE STATE OF CALIFORNIA OR ITS OFFICERS OR AGENTS SHALL NOT BE RESPONSIBLE FOR THE ACCURACY OR COMPLETENESS OF SCANNED COPIES OF THIS PLAN SHEET.

QUINCY ENGINEERING INC
3247 RAMOS CIRCLE
SACRAMENTO, CA 95827-2501

BUTTE COUNTY ASSOCIATION OF GOVERNMENTS
2580 SIERRA SUNRISE TERRACE, SUITE 100
CHICO, CA 95928

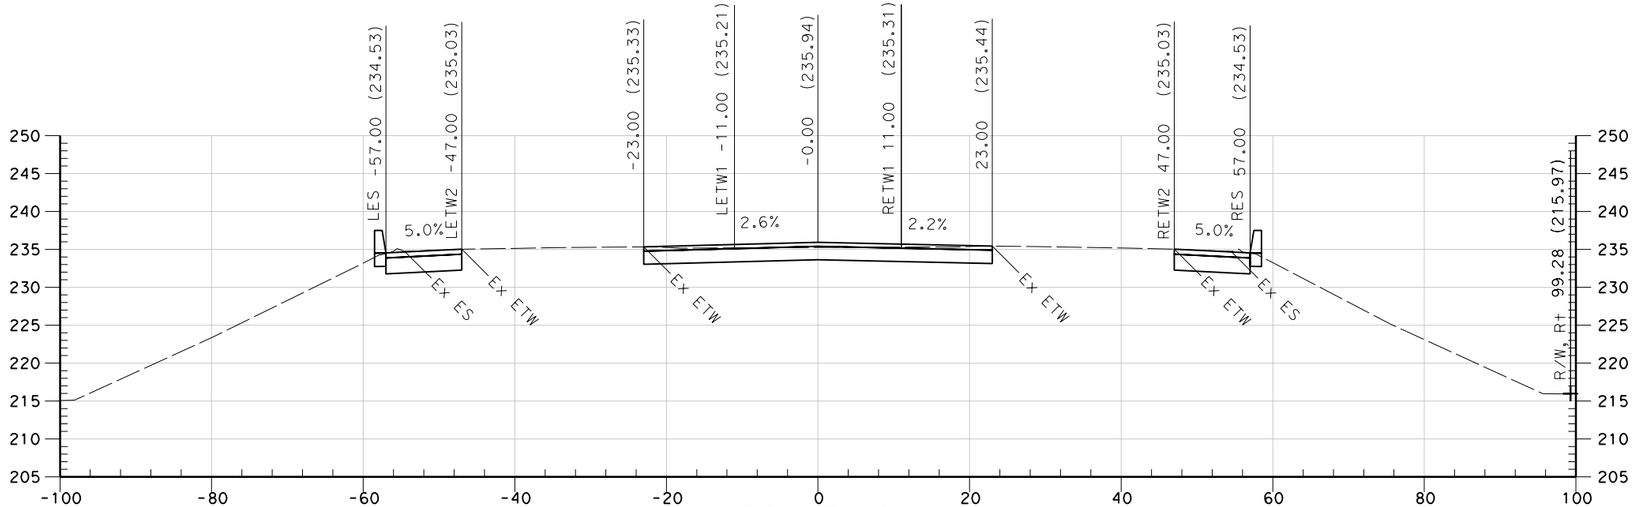

14+25.00

STA 14+00 TO STA 14+25

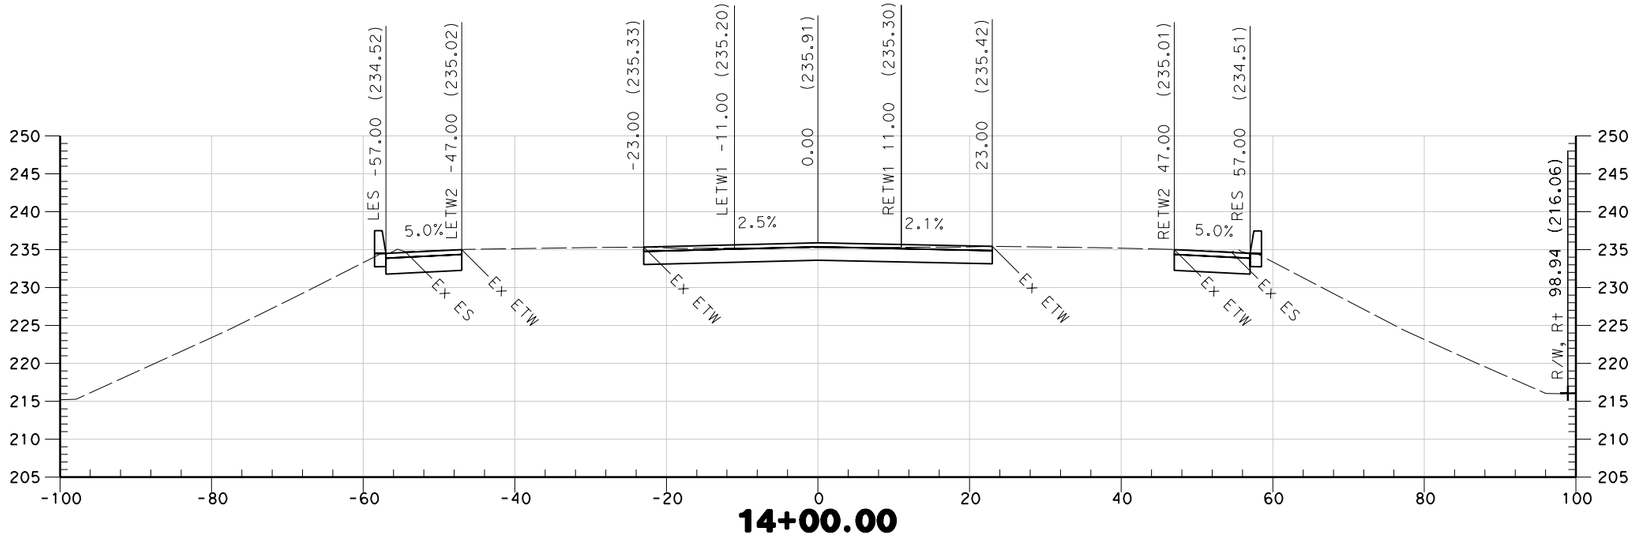

14+00.00

ROUTE 99

"D" LINE

SCALE 1" = 10'

* FOR EARTHWORK DEVELOPMENT ONLY

REVISED BY	DATE REVISED

CALCULATED-DESIGNED BY
CHECKED BY

STATE OF CALIFORNIA - DEPARTMENT OF TRANSPORTATION
Caltrans

CONSULTANT FUNCTIONAL SUPERVISOR
CAROLYN DAVIS

LAST REVISION 00-00-00
DATE PLOTTED => $DATE
TIME PLOTTED => $TIME

BORDER LAST REVISED 4/11/2008

RELATIVE BORDER SCALE IS IN INCHES 0 1 2 3

USERNAME => $USER
DGN FILE => $REQUEST

CU 03-199

EA 3A0421

Dist	COUNTY	ROUTE	POST MILES TOTAL PROJECT	SHEET No.	TOTAL SHEETS
03	But	99	32.4/33.3	9	37

5/25/10
REGISTERED ENGINEER DATE

REGISTERED PROFESSIONAL ENGINEER
No.
Exp.
STATE OF CALIFORNIA

PLANS APPROVAL DATE

THE STATE OF CALIFORNIA OR ITS OFFICERS OR AGENTS SHALL NOT BE RESPONSIBLE FOR THE ACCURACY OR COMPLETENESS OF SCANNED COPIES OF THIS PLAN SHEET.

QUINCY ENGINEERING INC
3247 RAMOS CIRCLE
SACRAMENTO, CA 95827-2501

BUTTE COUNTY ASSOCIATION OF GOVERNMENTS
2580 SIERRA SUNRISE TERRACE, SUITE 100
CHICO, CA 95928

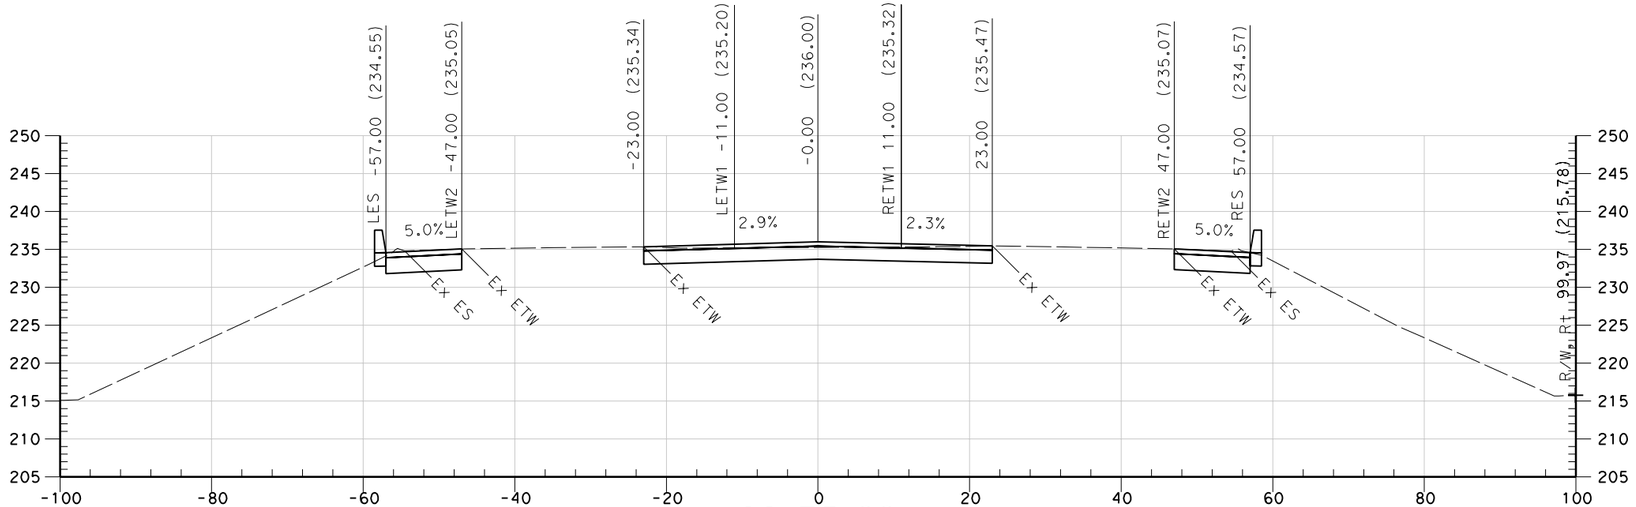

14+75.00

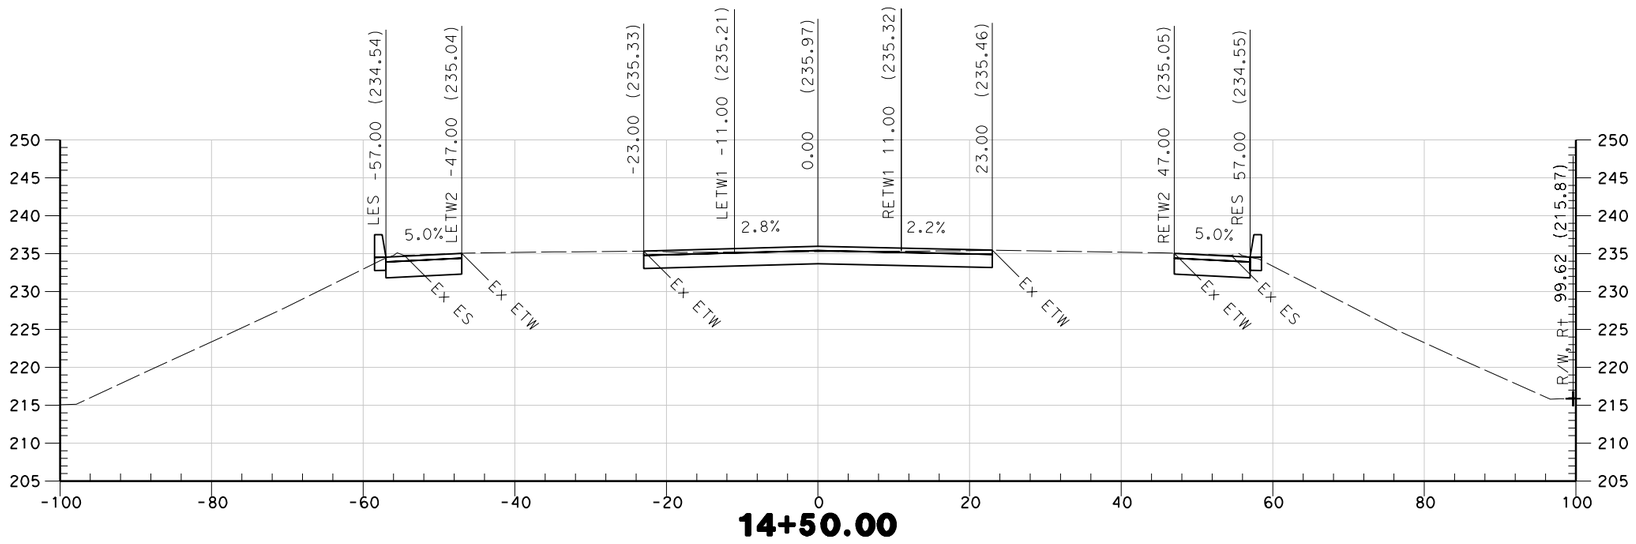

14+50.00

STA 14+50 TO STA 14+75

ROUTE 99

"D" LINE

SCALE 1" = 10'

* FOR EARTHWORK DEVELOPMENT ONLY

REVISED BY	DATE REVISED

CALCULATED-DESIGNED BY
CHECKED BY

STATE OF CALIFORNIA - DEPARTMENT OF TRANSPORTATION
Caltrans

CONSULTANT FUNCTIONAL SUPERVISOR
CAROLYN DAVIS

LAST REVISION 00-00-00
DATE PLOTTED => $DATE
TIME PLOTTED => $TIME

BORDER LAST REVISED 4/11/2008

RELATIVE BORDER SCALE IS IN INCHES 0 1 2 3

USERNAME => $USER
DGN FILE => $REQUEST

CU 03-199

EA 3A0421

Dist	COUNTY	ROUTE	POST MILES TOTAL PROJECT	SHEET No.	TOTAL SHEETS
03	But	99	32.4/33.3	10	37

5/25/10
REGISTERED ENGINEER — DATE

PLANS APPROVAL DATE

REGISTERED PROFESSIONAL ENGINEER — No. — Exp. — STATE OF CALIFORNIA

THE STATE OF CALIFORNIA OR ITS OFFICERS OR AGENTS SHALL NOT BE RESPONSIBLE FOR THE ACCURACY OR COMPLETENESS OF SCANNED COPIES OF THIS PLAN SHEET.

QUINCY ENGINEERING INC
3247 RAMOS CIRCLE
SACRAMENTO, CA 95827-2501

BUTTE COUNTY ASSOCIATION OF GOVERNMENTS
2580 SIERRA SUNRISE TERRACE, SUITE 100
CHICO, CA 95928

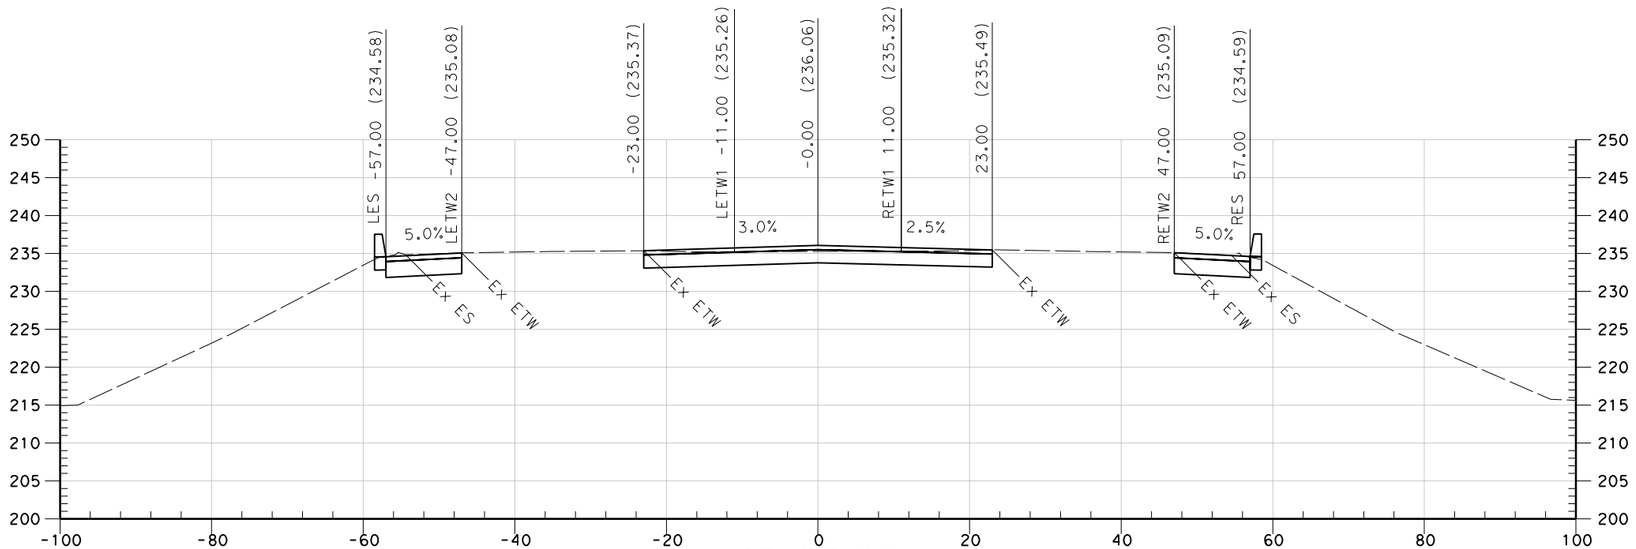

15+25.00

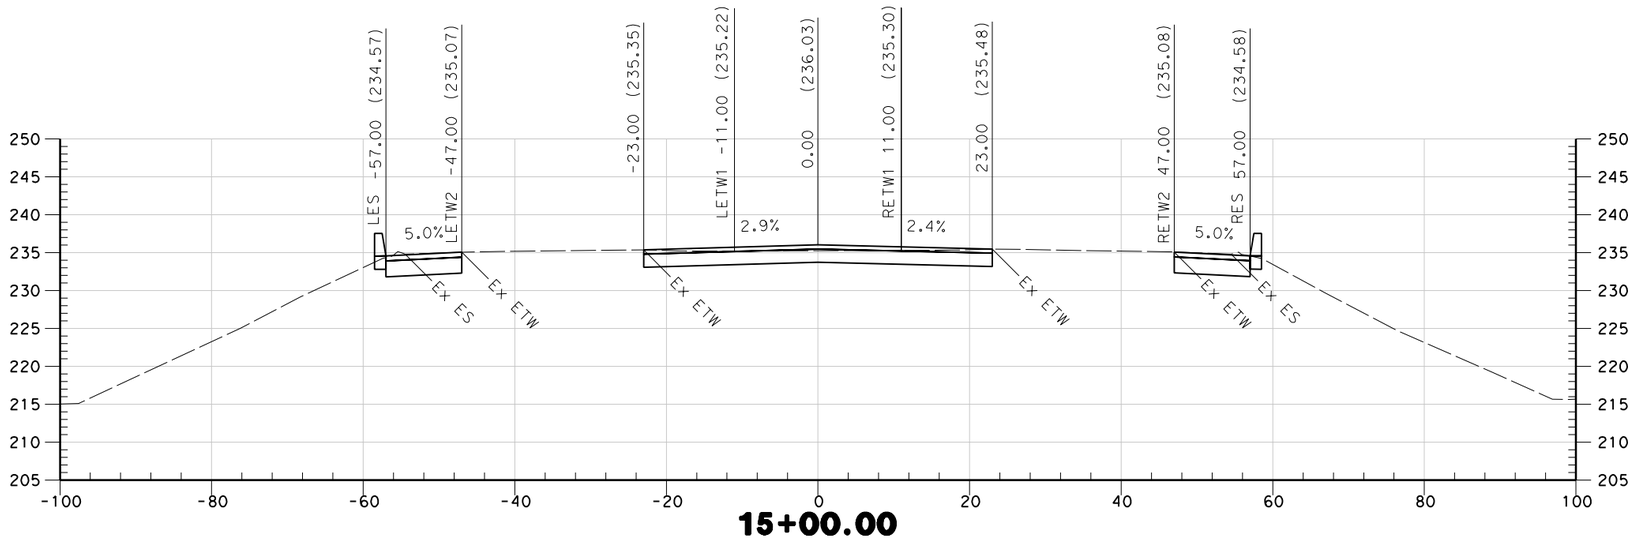

15+00.00

STA 15+00 TO STA 15+25

ROUTE 99

"D" LINE

SCALE 1" = 10'

* FOR EARTHWORK DEVELOPMENT ONLY

LAST REVISION 00-00-00
DATE PLOTTED => $DATE
TIME PLOTTED => $TIME

REVISED BY | DATE REVISED
CALCULATED-DESIGNED BY | CHECKED BY
CONSULTANT FUNCTIONAL SUPERVISOR: CAROLYN DAVIS
STATE OF CALIFORNIA - DEPARTMENT OF TRANSPORTATION
Caltrans

BORDER LAST REVISED 4/11/2008
RELATIVE BORDER SCALE IS IN INCHES 0 1 2 3
USERNAME => $USER
DGN FILE => $REQUEST
CU 03-199
EA 3A0421

Dist	COUNTY	ROUTE	POST MILES TOTAL PROJECT	SHEET No.	TOTAL SHEETS
03	But	99	32.4/33.3	11	37

5/25/10
REGISTERED ENGINEER — DATE

PLANS APPROVAL DATE

REGISTERED PROFESSIONAL ENGINEER — No. — Exp. — STATE OF CALIFORNIA

THE STATE OF CALIFORNIA OR ITS OFFICERS OR AGENTS SHALL NOT BE RESPONSIBLE FOR THE ACCURACY OR COMPLETENESS OF SCANNED COPIES OF THIS PLAN SHEET.

QUINCY ENGINEERING INC
3247 RAMOS CIRCLE
SACRAMENTO, CA 95827-2501

BUTTE COUNTY ASSOCIATION OF GOVERNMENTS
2580 SIERRA SUNRISE TERRACE, SUITE 100
CHICO, CA 95928

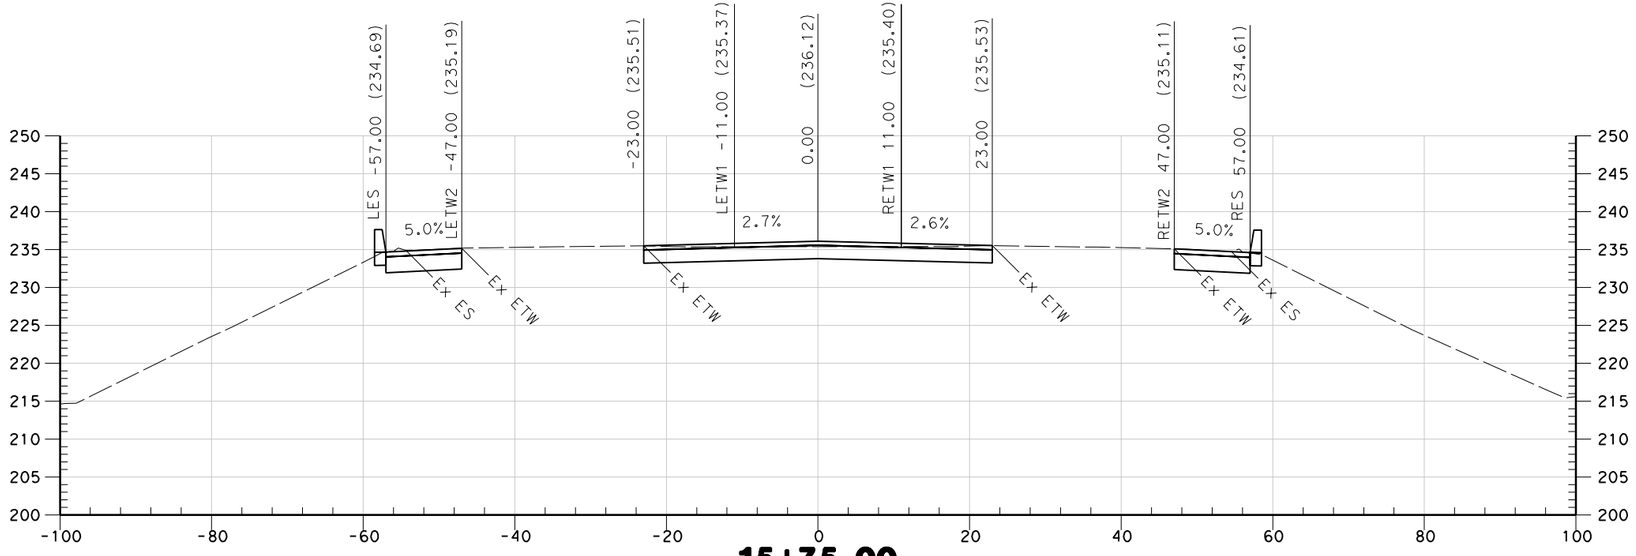

15+75.00

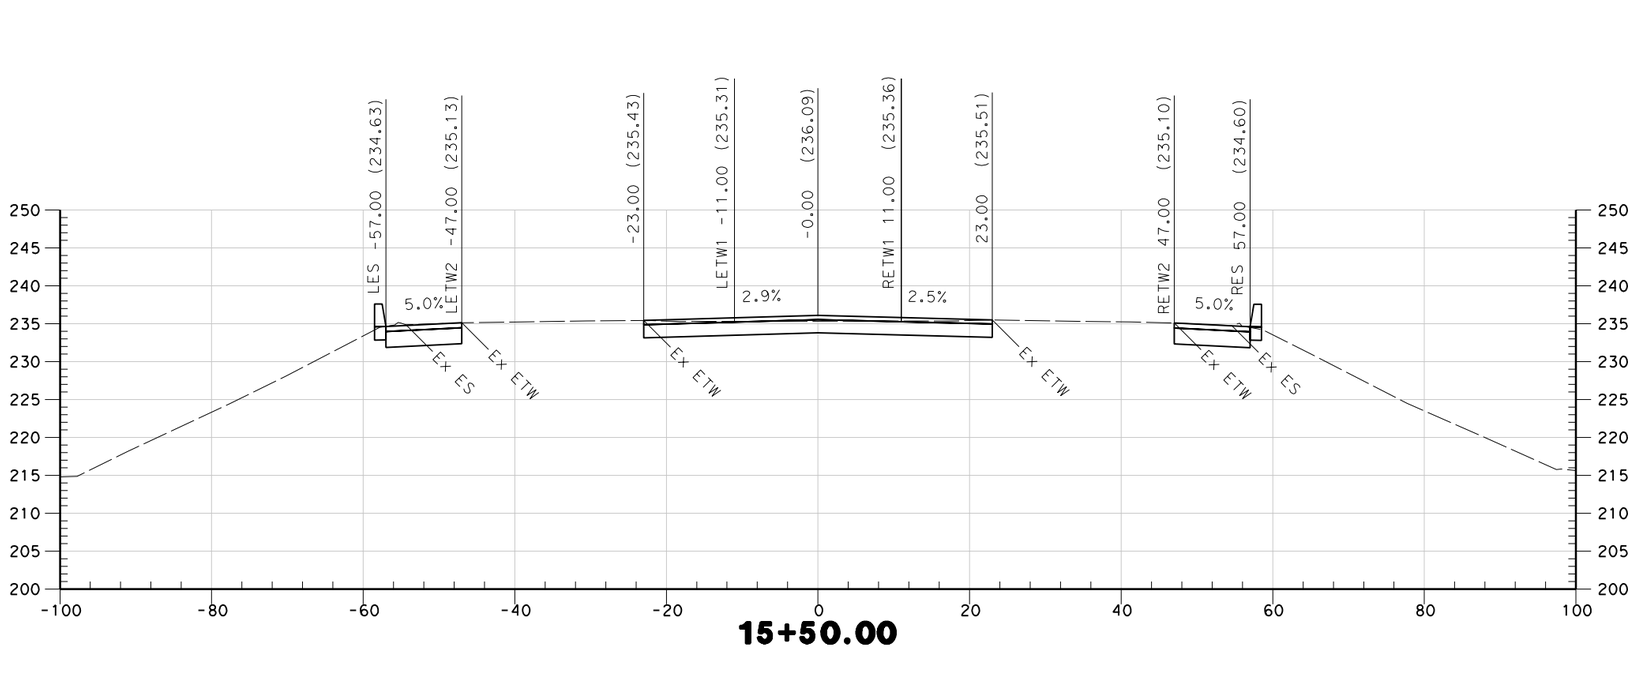

15+50.00

STA 15+50 TO STA 15+75

ROUTE 99

"D" LINE

SCALE 1" = 10'

* FOR EARTHWORK DEVELOPMENT ONLY

REVISED BY | DATE REVISED

CALCULATED-DESIGNED BY | CHECKED BY

CONSULTANT FUNCTIONAL SUPERVISOR: CAROLYN DAVIS

STATE OF CALIFORNIA - DEPARTMENT OF TRANSPORTATION

Caltrans

LAST REVISION 00-00-00 | DATE PLOTTED => $DATE | TIME PLOTTED => $TIME

BORDER LAST REVISED 4/11/2008

RELATIVE BORDER SCALE IS IN INCHES 0 1 2 3

USERNAME => $USER
DGN FILE => $REQUEST

CU 03-199

EA 3A0421

Dist	COUNTY	ROUTE	POST MILES TOTAL PROJECT	SHEET No.	TOTAL SHEETS
03	But	99	32.4/33.3	12	37

5/25/10
REGISTERED ENGINEER — DATE

PLANS APPROVAL DATE

REGISTERED PROFESSIONAL ENGINEER — No. — Exp. — STATE OF CALIFORNIA

THE STATE OF CALIFORNIA OR ITS OFFICERS OR AGENTS SHALL NOT BE RESPONSIBLE FOR THE ACCURACY OR COMPLETENESS OF SCANNED COPIES OF THIS PLAN SHEET.

QUINCY ENGINEERING INC
3247 RAMOS CIRCLE
SACRAMENTO, CA 95827-2501

BUTTE COUNTY ASSOCIATION OF GOVERNMENTS
2580 SIERRA SUNRISE TERRACE, SUITE 100
CHICO, CA 95928

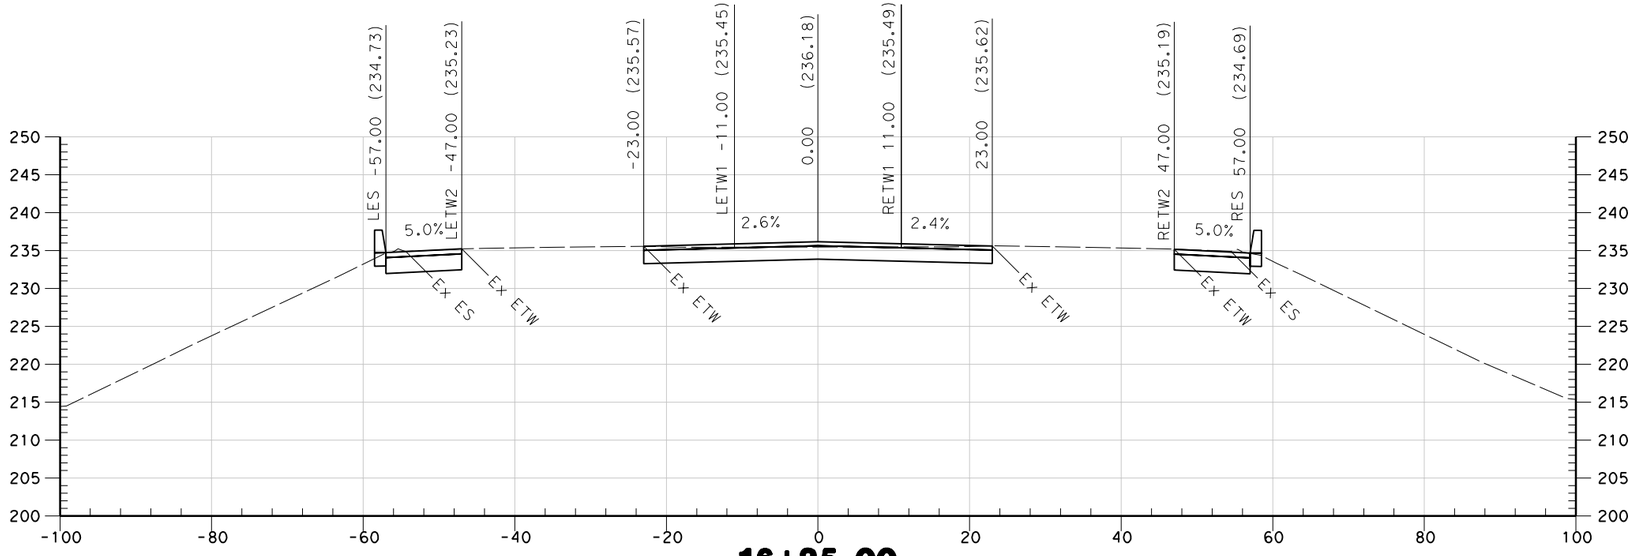

16+25.00

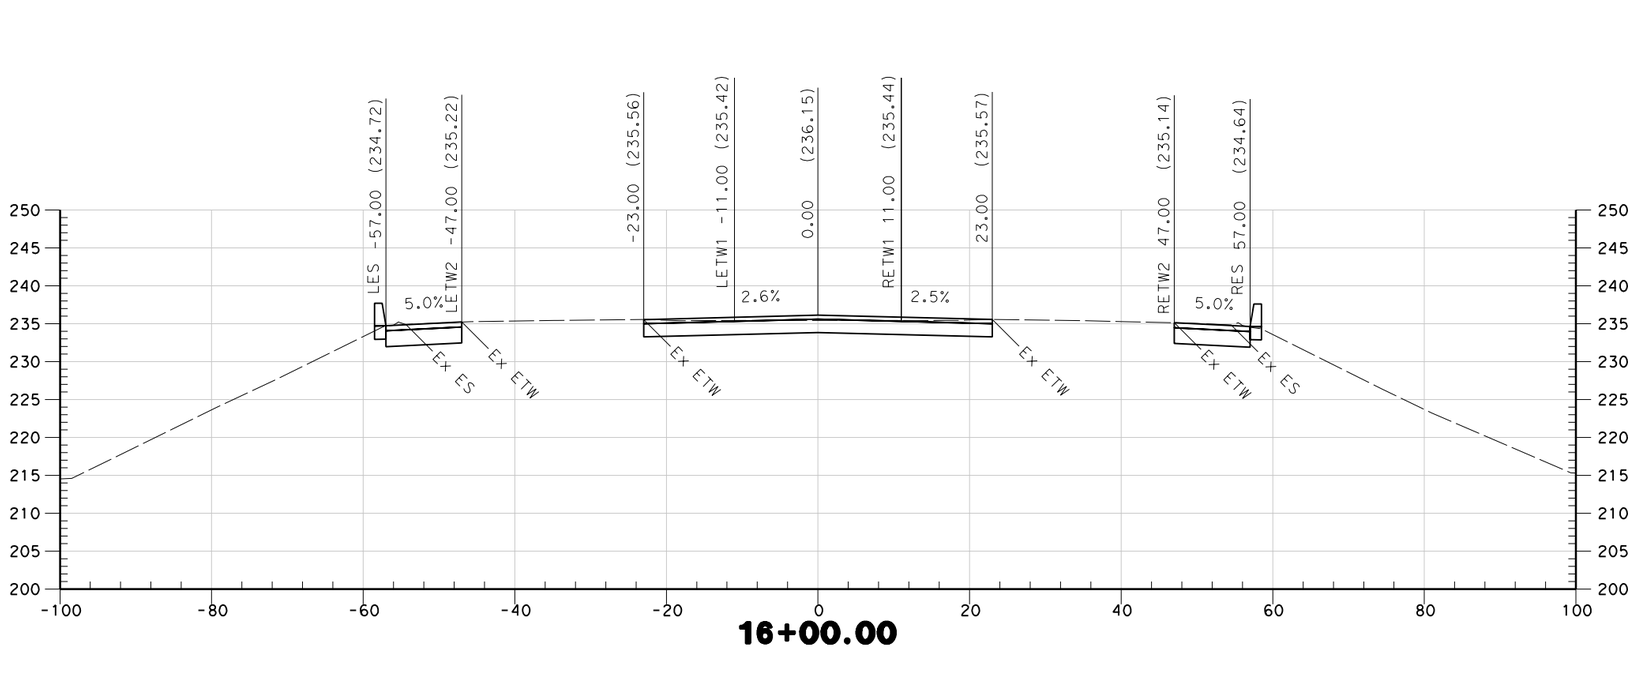

16+00.00

STA 16+00 TO STA 16+25

ROUTE 99

"D" LINE

SCALE 1" = 10'

* FOR EARTHWORK DEVELOPMENT ONLY

REVISED BY | DATE REVISED

CALCULATED-DESIGNED BY | CHECKED BY

CONSULTANT FUNCTIONAL SUPERVISOR: CAROLYN DAVIS

STATE OF CALIFORNIA - DEPARTMENT OF TRANSPORTATION

Caltrans

LAST REVISION 00-00-00 | DATE PLOTTED => $DATE | TIME PLOTTED => $TIME

BORDER LAST REVISED 4/11/2008

RELATIVE BORDER SCALE IS IN INCHES 0 1 2 3

USERNAME => $USER
DGN FILE => $REQUEST

CU 03-199

EA 3A0421

Dist	COUNTY	ROUTE	POST MILES TOTAL PROJECT	SHEET No.	TOTAL SHEETS
03	But	99	32.4/33.3	13	37

5/25/10
REGISTERED ENGINEER — DATE

REGISTERED PROFESSIONAL ENGINEER — No. — Exp. — STATE OF CALIFORNIA

PLANS APPROVAL DATE

THE STATE OF CALIFORNIA OR ITS OFFICERS OR AGENTS SHALL NOT BE RESPONSIBLE FOR THE ACCURACY OR COMPLETENESS OF SCANNED COPIES OF THIS PLAN SHEET.

QUINCY ENGINEERING INC
3247 RAMOS CIRCLE
SACRAMENTO, CA 95827-2501

BUTTE COUNTY ASSOCIATION OF GOVERNMENTS
2580 SIERRA SUNRISE TERRACE, SUITE 100
CHICO, CA 95928

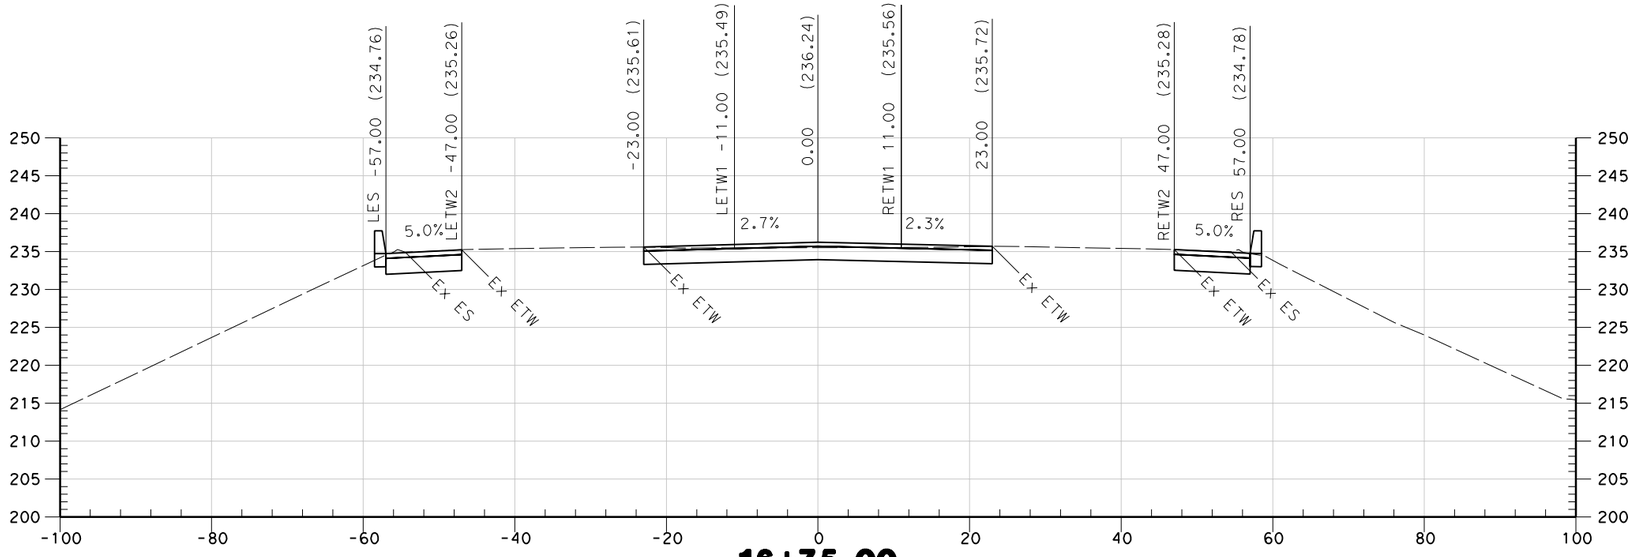

16+75.00

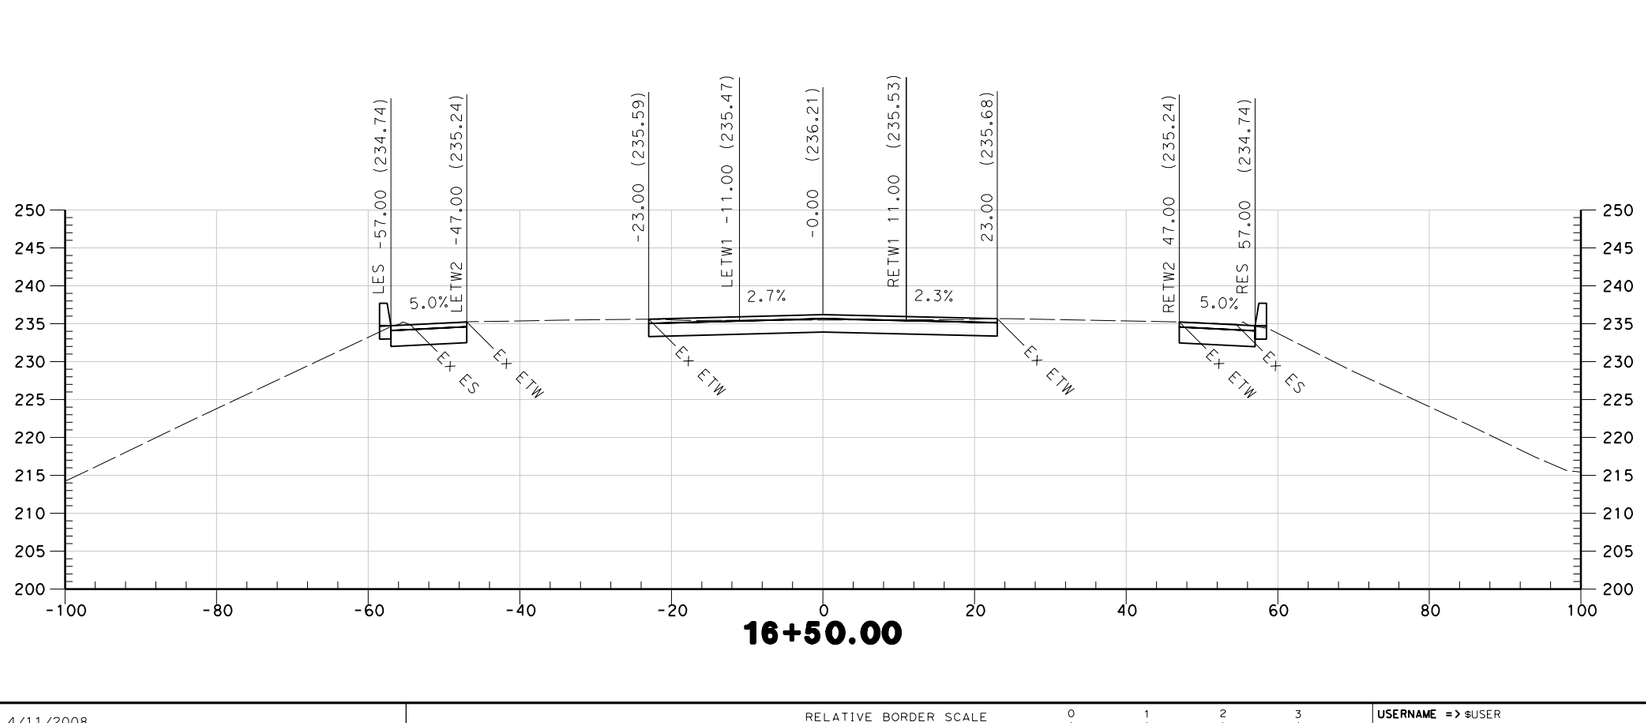

16+50.00

STA 16+50 TO STA 16+75

ROUTE 99

"D" LINE

SCALE 1" = 10'

* FOR EARTHWORK DEVELOPMENT ONLY

REVISED BY	DATE REVISED

CALCULATED-DESIGNED BY
CHECKED BY

CONSULTANT FUNCTIONAL SUPERVISOR
CAROLYN DAVIS

STATE OF CALIFORNIA - DEPARTMENT OF TRANSPORTATION
Caltrans

LAST REVISION 00-00-00
DATE PLOTTED => $DATE
TIME PLOTTED => $TIME

BORDER LAST REVISED 4/11/2008

RELATIVE BORDER SCALE IS IN INCHES 0 1 2 3

USERNAME => $USER
DGN FILE => $REQUEST

CU 03-199

EA 3A0421

Dist	COUNTY	ROUTE	POST MILES TOTAL PROJECT	SHEET No.	TOTAL SHEETS
03	But	99	32.4/33.3	14	37

5/25/10
REGISTERED ENGINEER — DATE

PLANS APPROVAL DATE

REGISTERED PROFESSIONAL ENGINEER — No. — Exp. — STATE OF CALIFORNIA

THE STATE OF CALIFORNIA OR ITS OFFICERS OR AGENTS SHALL NOT BE RESPONSIBLE FOR THE ACCURACY OR COMPLETENESS OF SCANNED COPIES OF THIS PLAN SHEET.

QUINCY ENGINEERING INC
3247 RAMOS CIRCLE
SACRAMENTO, CA 95827-2501

BUTTE COUNTY ASSOCIATION OF GOVERNMENTS
2580 SIERRA SUNRISE TERRACE, SUITE 100
CHICO, CA 95928

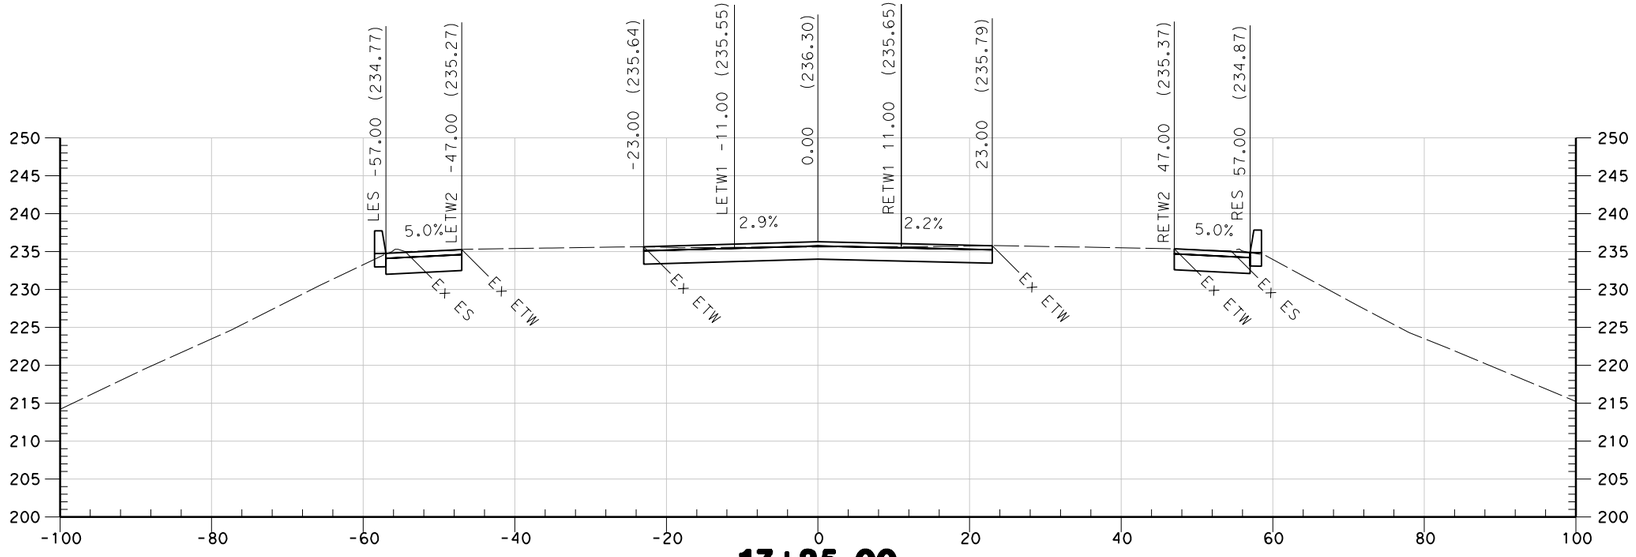

17+25.00

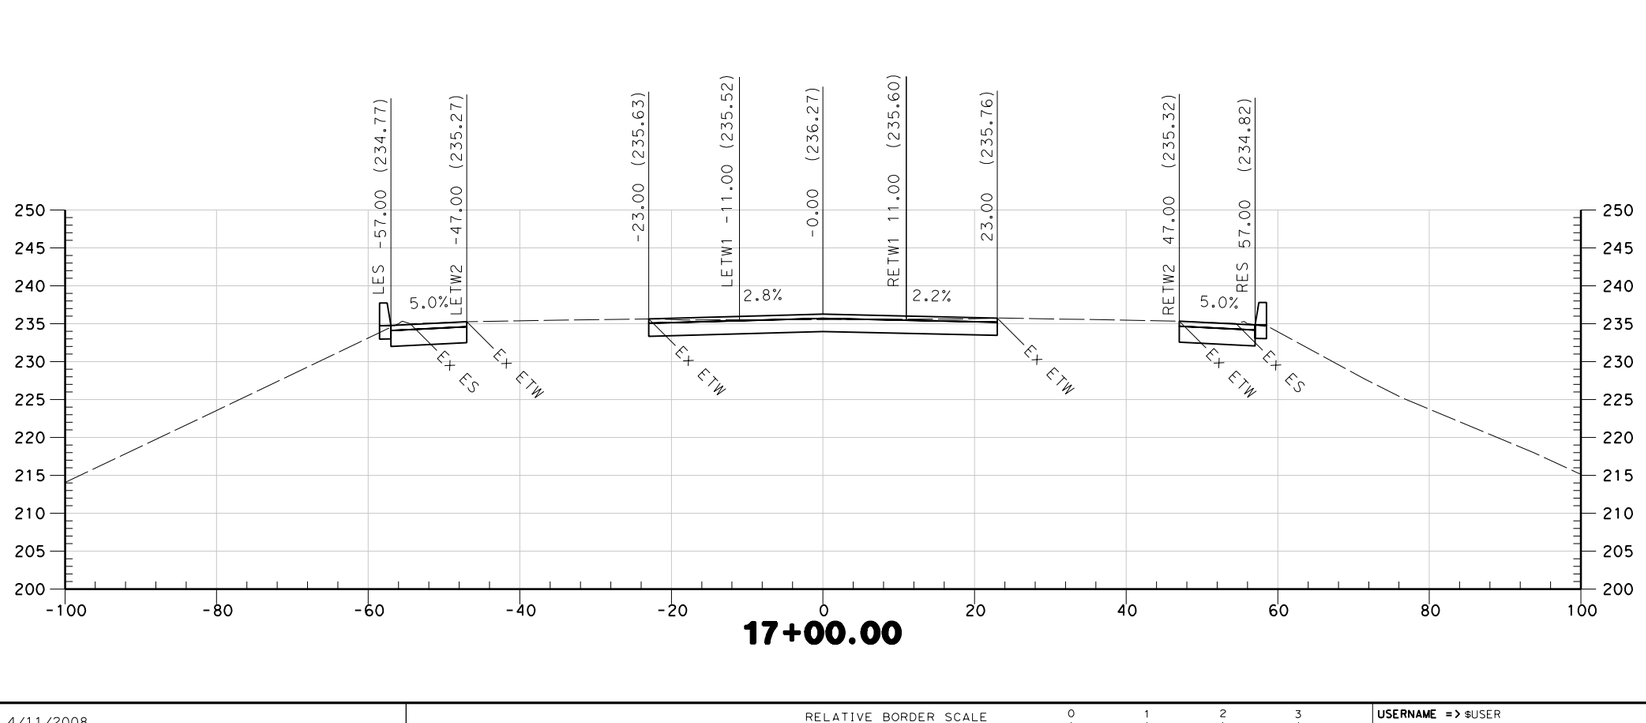

17+00.00

STA 17+00 TO STA 17+25

ROUTE 99

"D" LINE

SCALE 1" = 10'

* FOR EARTHWORK DEVELOPMENT ONLY

REVISED BY | DATE REVISED

CALCULATED-DESIGNED BY | CHECKED BY

CONSULTANT FUNCTIONAL SUPERVISOR: CAROLYN DAVIS

STATE OF CALIFORNIA - DEPARTMENT OF TRANSPORTATION

Caltrans

LAST REVISION 00-00-00 | DATE PLOTTED => $DATE | TIME PLOTTED => $TIME

BORDER LAST REVISED 4/11/2008

RELATIVE BORDER SCALE IS IN INCHES 0 1 2 3

USERNAME => $USER
DGN FILE => $REQUEST

CU 03-199

EA 3A0421

Dist	COUNTY	ROUTE	POST MILES TOTAL PROJECT	SHEET No.	TOTAL SHEETS
03	But	99	32.4/33.3	15	37

5/25/10
REGISTERED ENGINEER — DATE

PLANS APPROVAL DATE

REGISTERED PROFESSIONAL ENGINEER — No. — Exp. — STATE OF CALIFORNIA

THE STATE OF CALIFORNIA OR ITS OFFICERS OR AGENTS SHALL NOT BE RESPONSIBLE FOR THE ACCURACY OR COMPLETENESS OF SCANNED COPIES OF THIS PLAN SHEET.

QUINCY ENGINEERING INC
3247 RAMOS CIRCLE
SACRAMENTO, CA 95827-2501

BUTTE COUNTY ASSOCIATION OF GOVERNMENTS
2580 SIERRA SUNRISE TERRACE, SUITE 100
CHICO, CA 95928

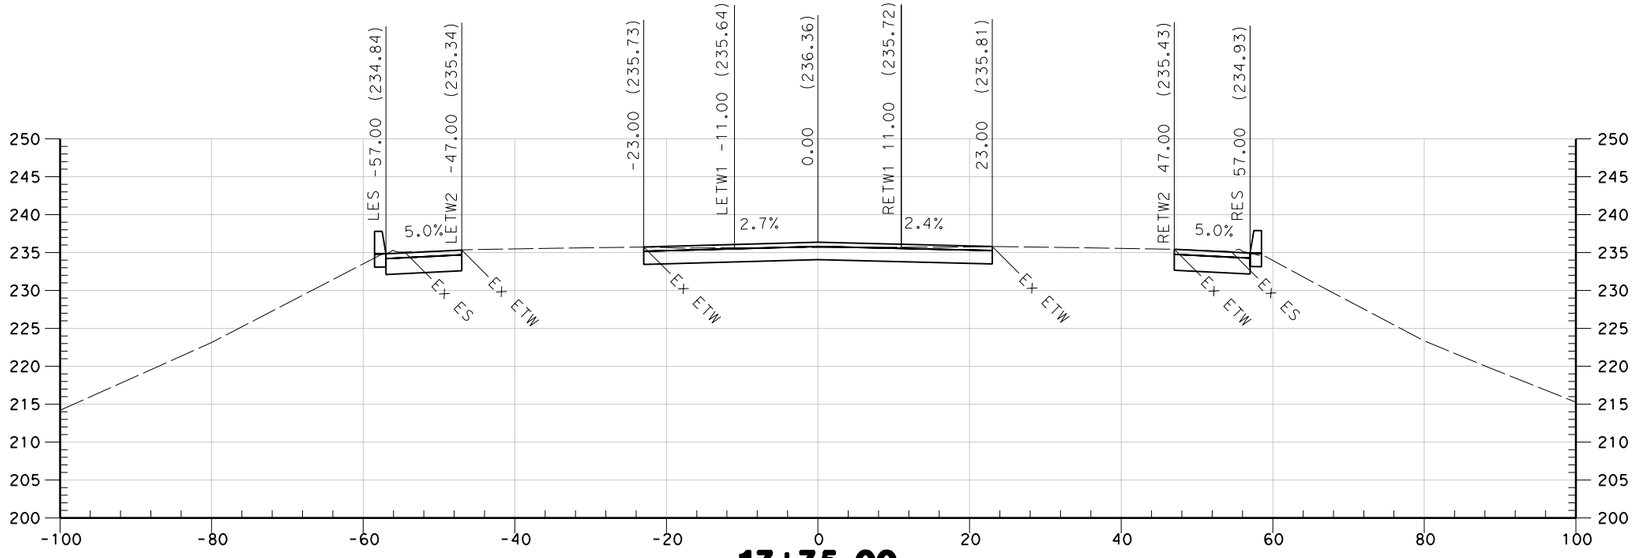

17+75.00

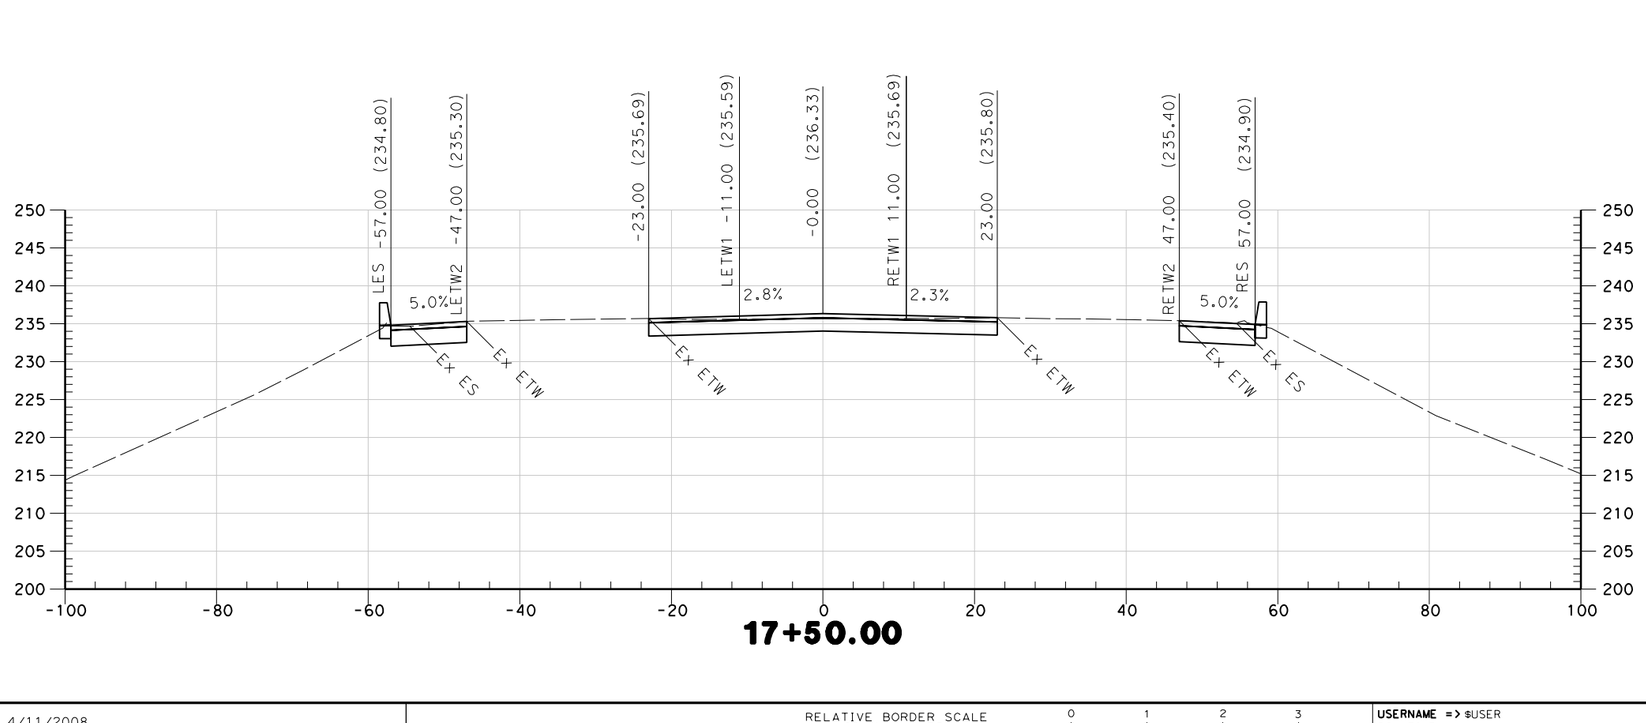

17+50.00

STA 17+50 TO STA 17+75

ROUTE 99

"D" LINE

SCALE 1" = 10'

* FOR EARTHWORK DEVELOPMENT ONLY

REVISED BY	DATE REVISED

CALCULATED-DESIGNED BY
CHECKED BY

CONSULTANT FUNCTIONAL SUPERVISOR
CAROLYN DAVIS

STATE OF CALIFORNIA - DEPARTMENT OF TRANSPORTATION
Caltrans

LAST REVISION 00-00-00
DATE PLOTTED => $DATE
TIME PLOTTED => $TIME

BORDER LAST REVISED 4/11/2008

RELATIVE BORDER SCALE IS IN INCHES 0 1 2 3

USERNAME => $USER
DGN FILE => $REQUEST

CU 03-199

EA 3A0421

Dist	COUNTY	ROUTE	POST MILES TOTAL PROJECT	SHEET No.	TOTAL SHEETS
03	But	99	32.4/33.3	16	37

5/25/10
REGISTERED ENGINEER — DATE

PLANS APPROVAL DATE

REGISTERED PROFESSIONAL ENGINEER — No. — Exp. — STATE OF CALIFORNIA

THE STATE OF CALIFORNIA OR ITS OFFICERS OR AGENTS SHALL NOT BE RESPONSIBLE FOR THE ACCURACY OR COMPLETENESS OF SCANNED COPIES OF THIS PLAN SHEET.

QUINCY ENGINEERING INC
3247 RAMOS CIRCLE
SACRAMENTO, CA 95827-2501

BUTTE COUNTY ASSOCIATION OF GOVERNMENTS
2580 SIERRA SUNRISE TERRACE, SUITE 100
CHICO, CA 95928

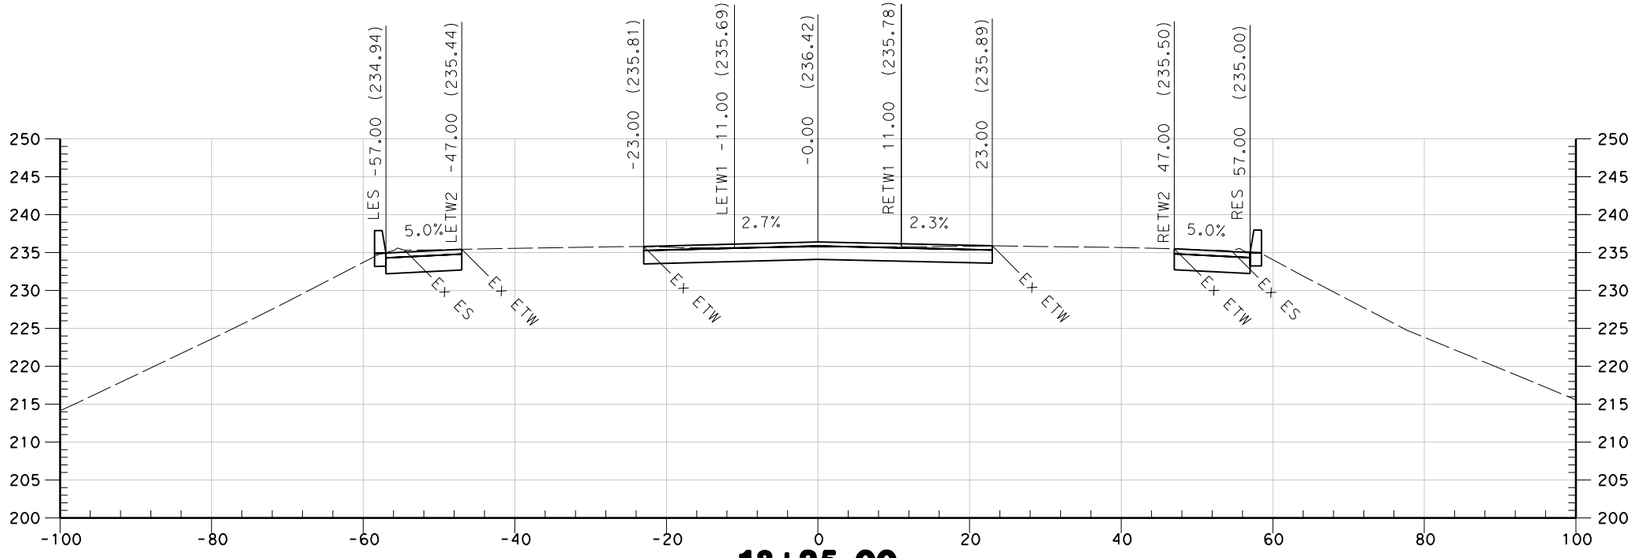

18+25.00

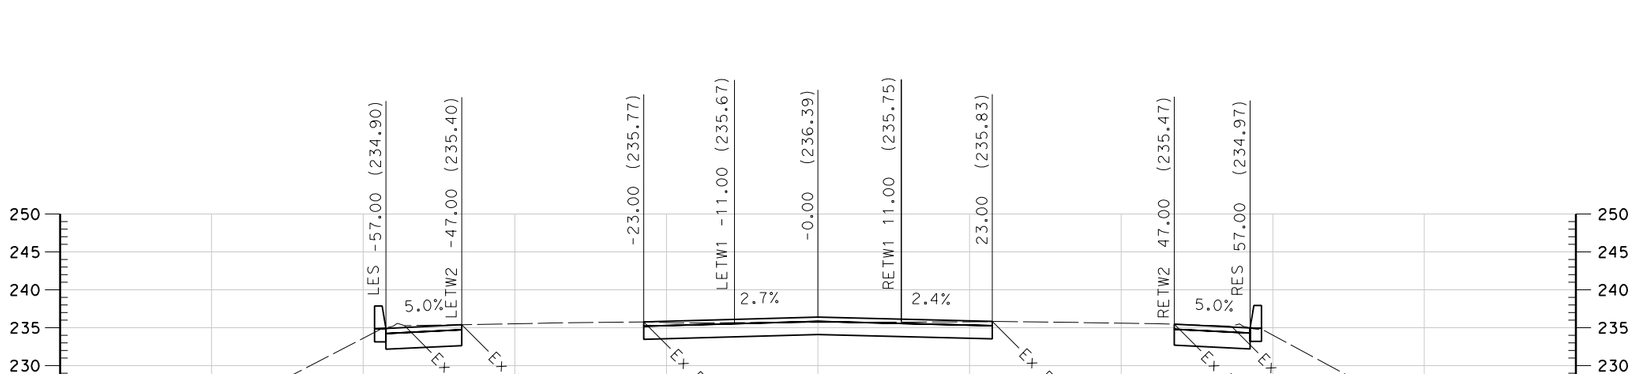

18+00.00

STA 18+00 TO STA 18+25

ROUTE 99

"D" LINE

SCALE 1" = 10'

* FOR EARTHWORK DEVELOPMENT ONLY

REVISED BY | DATE REVISED

CALCULATED-DESIGNED BY | CHECKED BY

CONSULTANT FUNCTIONAL SUPERVISOR: CAROLYN DAVIS

STATE OF CALIFORNIA - DEPARTMENT OF TRANSPORTATION
Caltrans

LAST REVISION 00-00-00 | DATE PLOTTED => $DATE | TIME PLOTTED => $TIME

BORDER LAST REVISED 4/11/2008

RELATIVE BORDER SCALE IS IN INCHES 0 1 2 3

USERNAME => $USER
DGN FILE => $REQUEST

CU 03-199 | EA 3A0421

Dist	COUNTY	ROUTE	POST MILES TOTAL PROJECT	SHEET No.	TOTAL SHEETS
03	But	99	32.4/33.3	17	37

5/25/10
REGISTERED ENGINEER — DATE

REGISTERED PROFESSIONAL ENGINEER
No. ____
Exp. ____
STATE OF CALIFORNIA

PLANS APPROVAL DATE

THE STATE OF CALIFORNIA OR ITS OFFICERS OR AGENTS SHALL NOT BE RESPONSIBLE FOR THE ACCURACY OR COMPLETENESS OF SCANNED COPIES OF THIS PLAN SHEET.

QUINCY ENGINEERING INC
3247 RAMOS CIRCLE
SACRAMENTO, CA 95827-2501

BUTTE COUNTY ASSOCIATION OF GOVERNMENTS
2580 SIERRA SUNRISE TERRACE, SUITE 100
CHICO, CA 95928

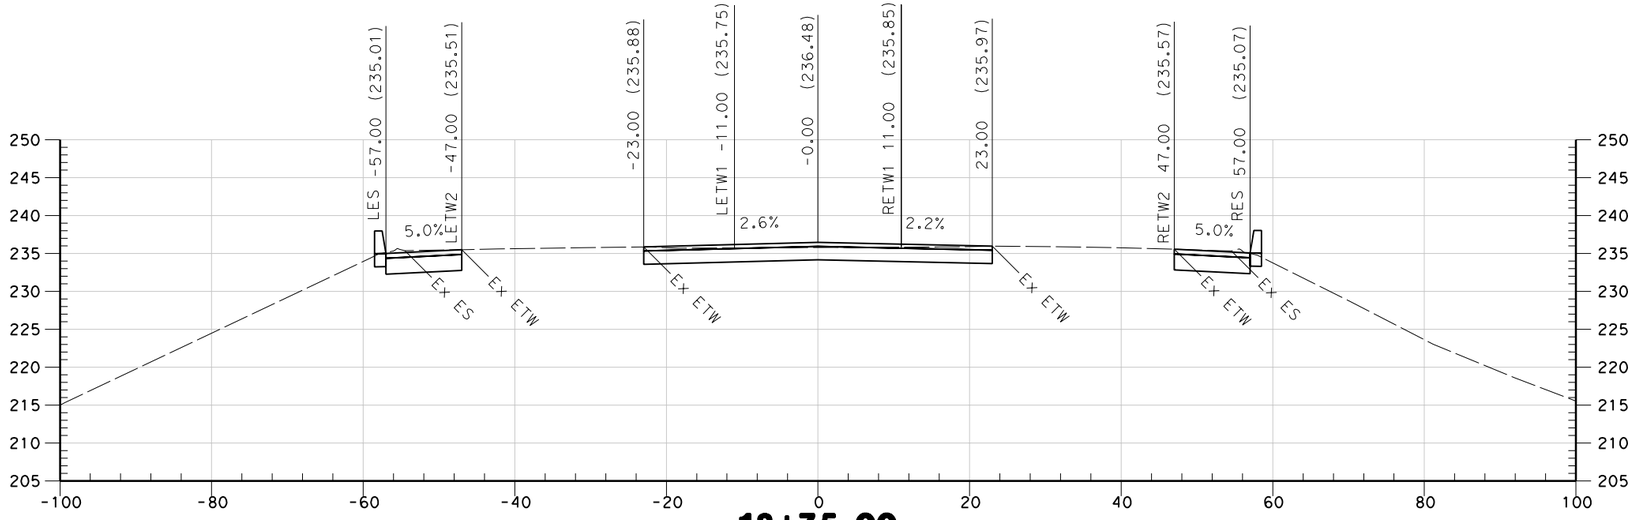

18+75.00

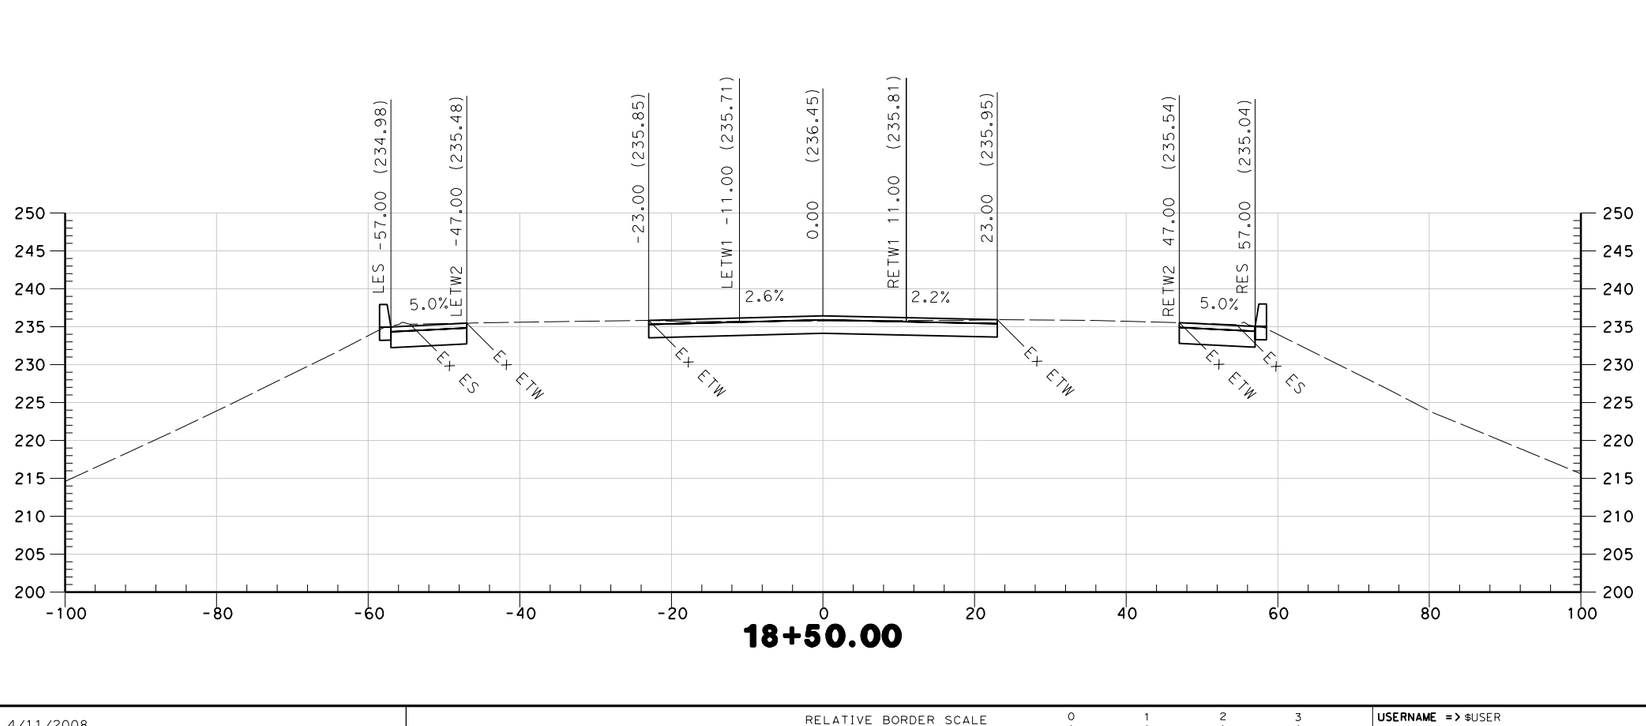

18+50.00

STA 18+50 TO STA 18+75

ROUTE 99

"D" LINE

SCALE 1" = 10'

* FOR EARTHWORK DEVELOPMENT ONLY

REVISED BY	DATE REVISED

CALCULATED-DESIGNED BY
CHECKED BY

CONSULTANT FUNCTIONAL SUPERVISOR
CAROLYN DAVIS

STATE OF CALIFORNIA - DEPARTMENT OF TRANSPORTATION
Caltrans

LAST REVISION 00-00-00
DATE PLOTTED => $DATE
TIME PLOTTED => $TIME

BORDER LAST REVISED 4/11/2008

RELATIVE BORDER SCALE IS IN INCHES 0 1 2 3

USERNAME => $USER
DGN FILE => $REQUEST

CU 03-199

EA 3A0421

Dist	COUNTY	ROUTE	POST MILES TOTAL PROJECT	SHEET No.	TOTAL SHEETS
03	But	99	32.4/33.3	18	37

5/25/10
REGISTERED ENGINEER — DATE

PLANS APPROVAL DATE

REGISTERED PROFESSIONAL ENGINEER — No. — Exp. — STATE OF CALIFORNIA

THE STATE OF CALIFORNIA OR ITS OFFICERS OR AGENTS SHALL NOT BE RESPONSIBLE FOR THE ACCURACY OR COMPLETENESS OF SCANNED COPIES OF THIS PLAN SHEET.

QUINCY ENGINEERING INC
3247 RAMOS CIRCLE
SACRAMENTO, CA 95827-2501

BUTTE COUNTY ASSOCIATION OF GOVERNMENTS
2580 SIERRA SUNRISE TERRACE, SUITE 100
CHICO, CA 95928

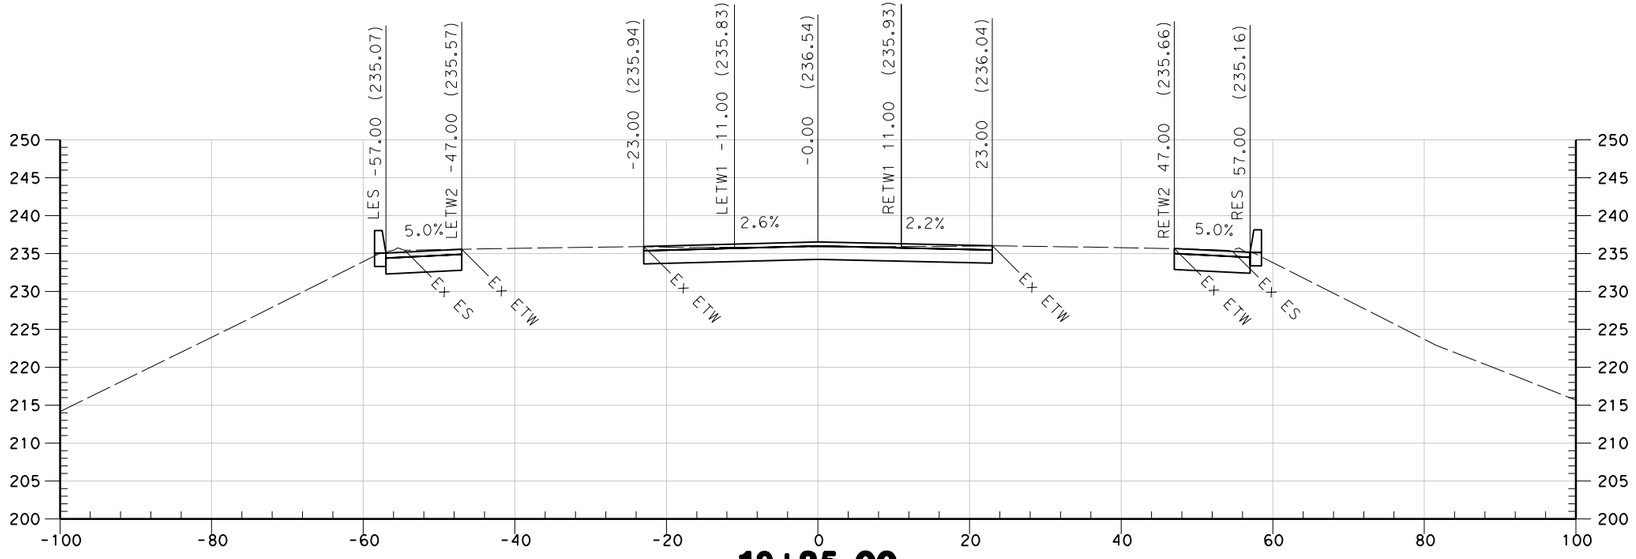

19+25.00

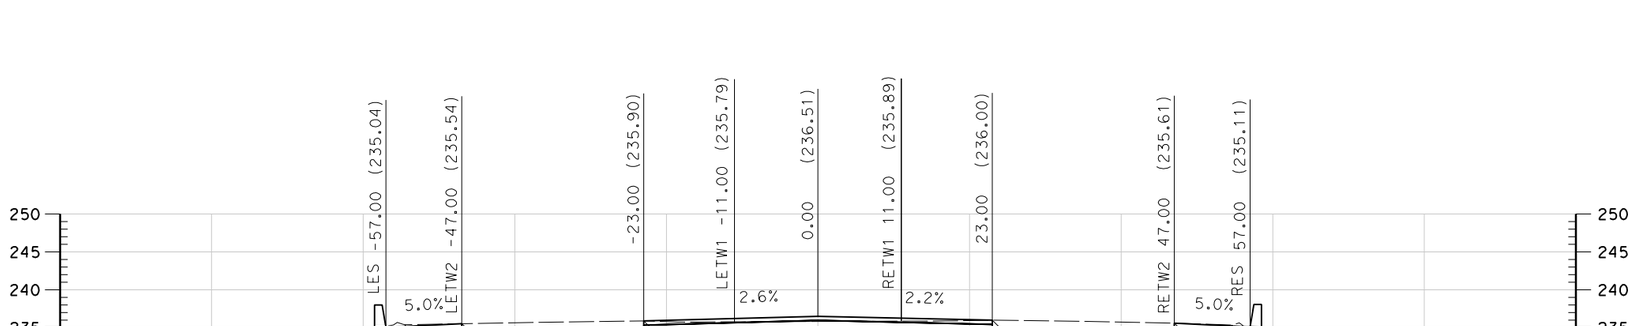

19+00.00

STA 19+00 TO STA 19+25

ROUTE 99

"D" LINE

SCALE 1" = 10'

* FOR EARTHWORK DEVELOPMENT ONLY

REVISED BY	DATE REVISED

CALCULATED-DESIGNED BY
CHECKED BY

CONSULTANT FUNCTIONAL SUPERVISOR
CAROLYN DAVIS

STATE OF CALIFORNIA - DEPARTMENT OF TRANSPORTATION
Caltrans

LAST REVISION 00-00-00
DATE PLOTTED => $DATE
TIME PLOTTED => $TIME

BORDER LAST REVISED 4/11/2008

RELATIVE BORDER SCALE IS IN INCHES 0 1 2 3

USERNAME => $USER
DGN FILE => $REQUEST

CU 03-199

EA 3A0421

Dist	COUNTY	ROUTE	POST MILES TOTAL PROJECT	SHEET No.	TOTAL SHEETS
03	But	99	32.4/33.3	19	37

5/25/10
REGISTERED ENGINEER — DATE

PLANS APPROVAL DATE

REGISTERED PROFESSIONAL ENGINEER — No. — Exp. — STATE OF CALIFORNIA

THE STATE OF CALIFORNIA OR ITS OFFICERS OR AGENTS SHALL NOT BE RESPONSIBLE FOR THE ACCURACY OR COMPLETENESS OF SCANNED COPIES OF THIS PLAN SHEET.

QUINCY ENGINEERING INC
3247 RAMOS CIRCLE
SACRAMENTO, CA 95827-2501

BUTTE COUNTY ASSOCIATION OF GOVERNMENTS
2580 SIERRA SUNRISE TERRACE, SUITE 100
CHICO, CA 95928

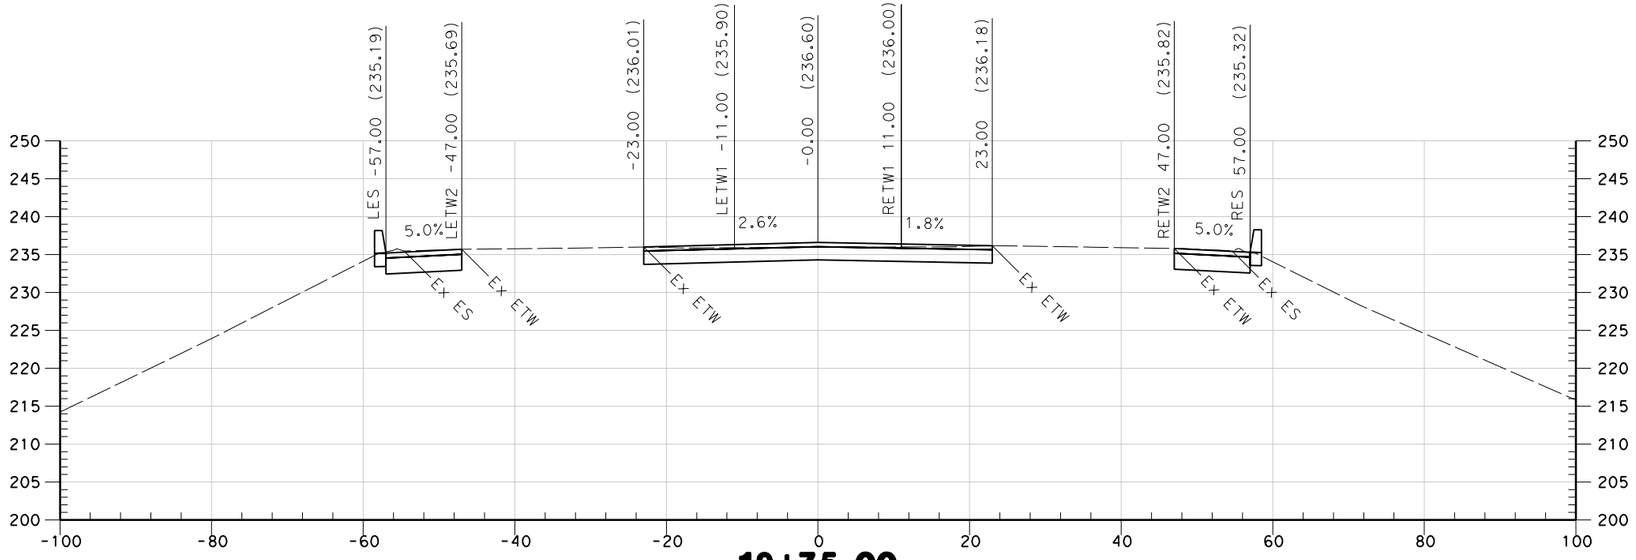

19+75.00

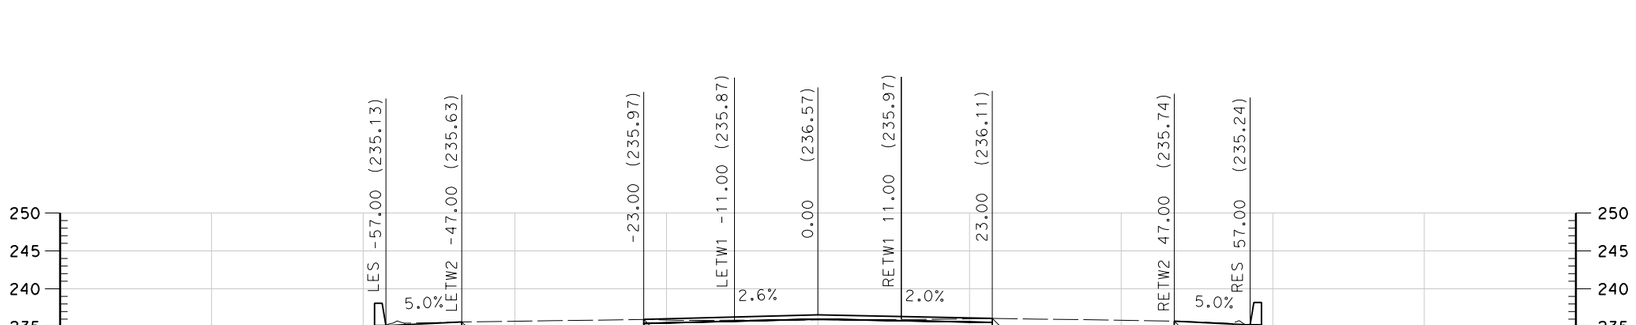

19+50.00

STA 19+50 TO STA 19+75

ROUTE 99

"D" LINE

SCALE 1" = 10'

* FOR EARTHWORK DEVELOPMENT ONLY

REVISED BY	DATE REVISED

CALCULATED-DESIGNED BY
CHECKED BY

CONSULTANT FUNCTIONAL SUPERVISOR
CAROLYN DAVIS

STATE OF CALIFORNIA - DEPARTMENT OF TRANSPORTATION
Caltrans

LAST REVISION 00-00-00
DATE PLOTTED => $DATE
TIME PLOTTED => $TIME

BORDER LAST REVISED 4/11/2008

RELATIVE BORDER SCALE IS IN INCHES 0 1 2 3

USERNAME => $USER
DGN FILE => $REQUEST

CU 03-199

EA 3A0421

Dist	COUNTY	ROUTE	POST MILES TOTAL PROJECT	SHEET No.	TOTAL SHEETS
03	But	99	32.4/33.3	20	37

5/25/10
REGISTERED ENGINEER — DATE

PLANS APPROVAL DATE

REGISTERED PROFESSIONAL ENGINEER — No. — Exp. — STATE OF CALIFORNIA

THE STATE OF CALIFORNIA OR ITS OFFICERS OR AGENTS SHALL NOT BE RESPONSIBLE FOR THE ACCURACY OR COMPLETENESS OF SCANNED COPIES OF THIS PLAN SHEET.

QUINCY ENGINEERING INC
3247 RAMOS CIRCLE
SACRAMENTO, CA 95827-2501

BUTTE COUNTY ASSOCIATION OF GOVERNMENTS
2580 SIERRA SUNRISE TERRACE, SUITE 100
CHICO, CA 95928

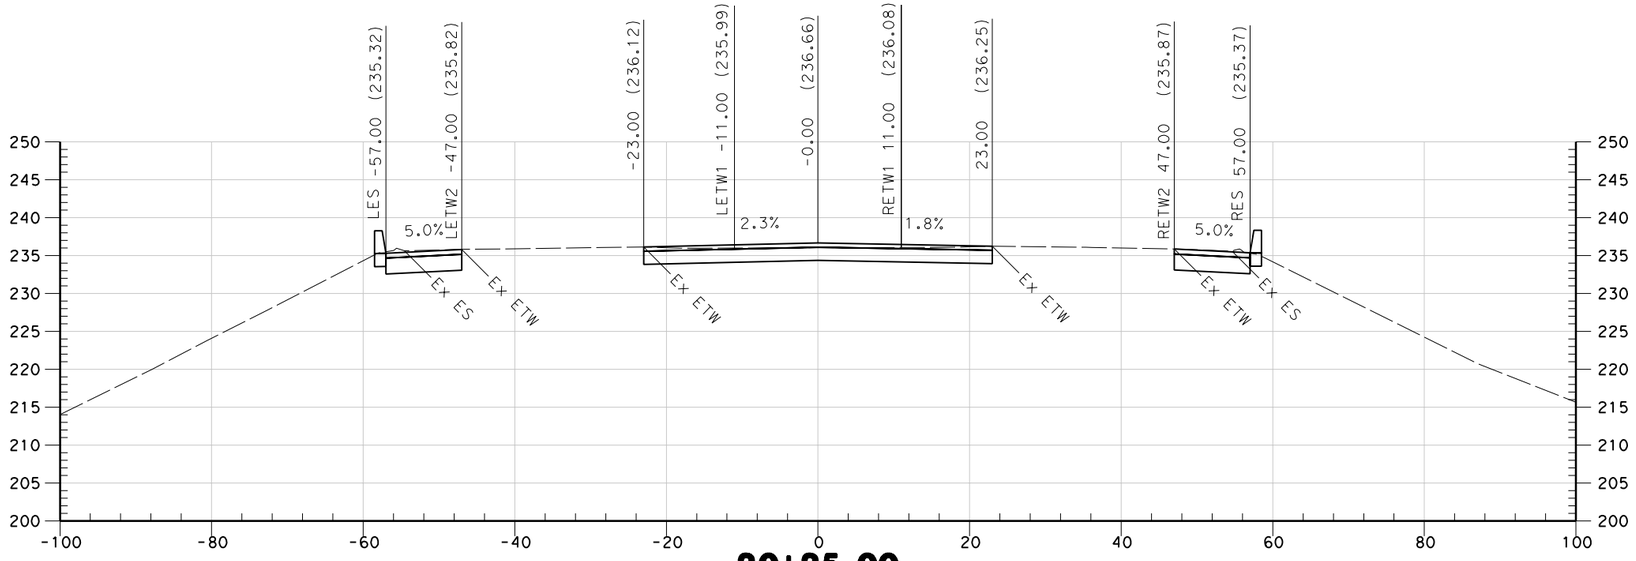

20+25.00

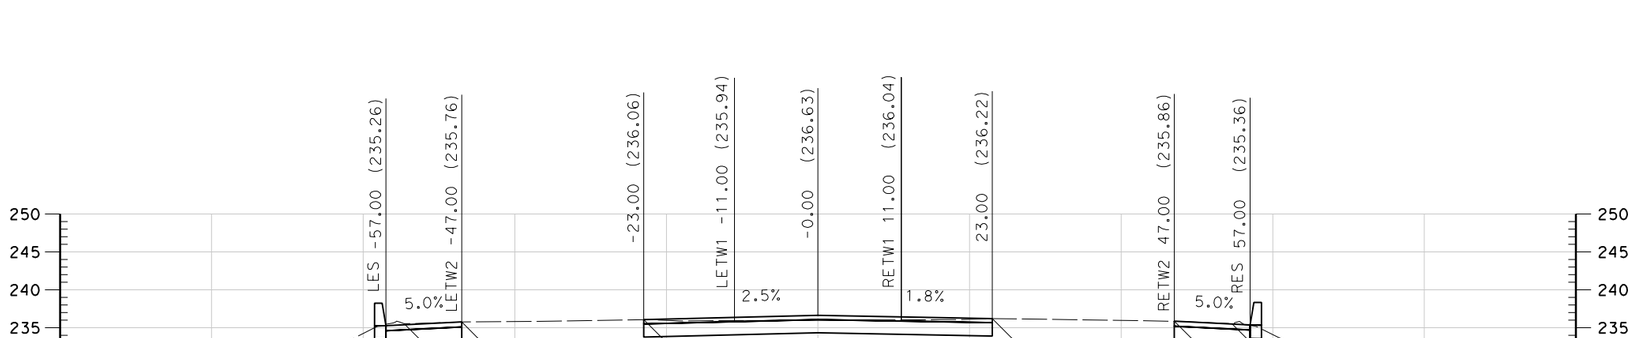

20+00.00

STA 20+00 TO STA 20+25

ROUTE 99

"D" LINE

SCALE 1" = 10'

* FOR EARTHWORK DEVELOPMENT ONLY

REVISED BY | DATE REVISED

CALCULATED-DESIGNED BY | CHECKED BY

CONSULTANT FUNCTIONAL SUPERVISOR: CAROLYN DAVIS

STATE OF CALIFORNIA - DEPARTMENT OF TRANSPORTATION

Caltrans

LAST REVISION 00-00-00 | DATE PLOTTED => $DATE | TIME PLOTTED => $TIME

BORDER LAST REVISED 4/11/2008

RELATIVE BORDER SCALE IS IN INCHES 0 1 2 3

USERNAME => $USER
DGN FILE => $REQUEST

CU 03-199

EA 3A0421

Dist	COUNTY	ROUTE	POST MILES TOTAL PROJECT	SHEET No.	TOTAL SHEETS
03	But	99	32.4/33.3	21	37

5/25/10
REGISTERED ENGINEER DATE

REGISTERED PROFESSIONAL ENGINEER
No.
Exp.
STATE OF CALIFORNIA

PLANS APPROVAL DATE

THE STATE OF CALIFORNIA OR ITS OFFICERS OR AGENTS SHALL NOT BE RESPONSIBLE FOR THE ACCURACY OR COMPLETENESS OF SCANNED COPIES OF THIS PLAN SHEET.

QUINCY ENGINEERING INC
3247 RAMOS CIRCLE
SACRAMENTO, CA 95827-2501

BUTTE COUNTY ASSOCIATION OF GOVERNMENTS
2580 SIERRA SUNRISE TERRACE, SUITE 100
CHICO, CA 95928

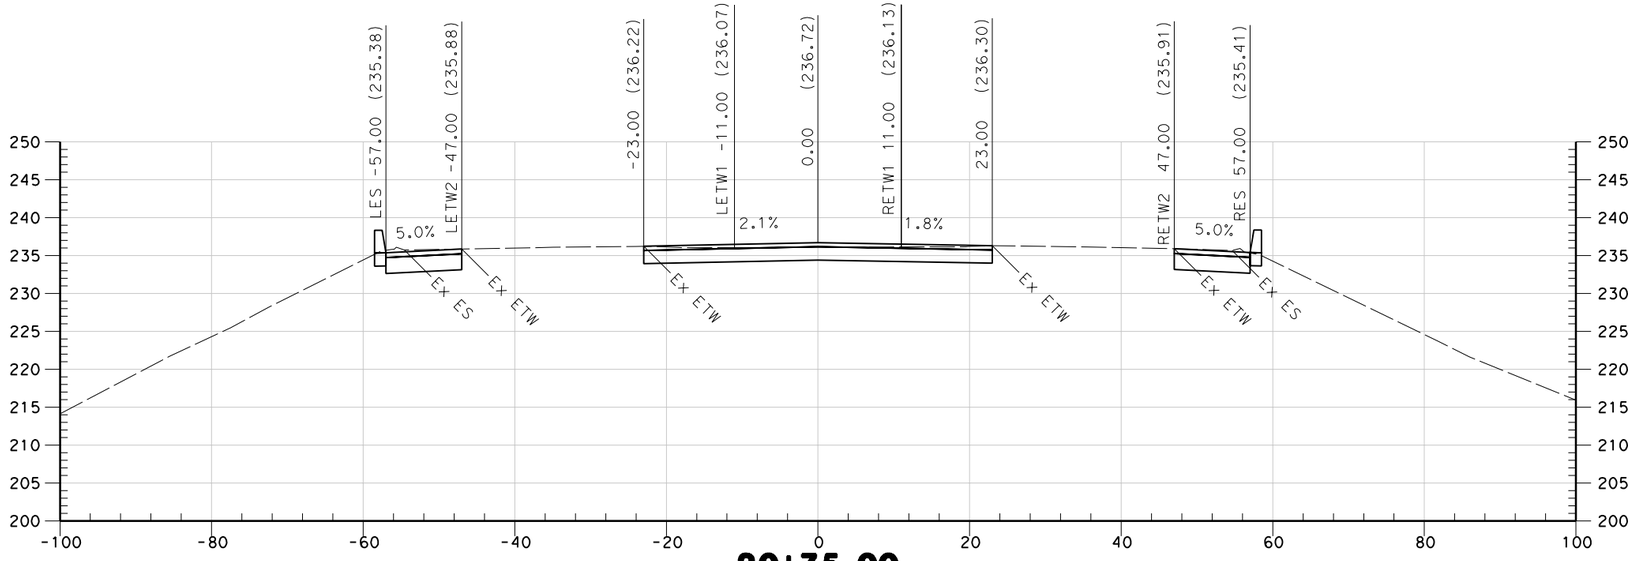

20+75.00

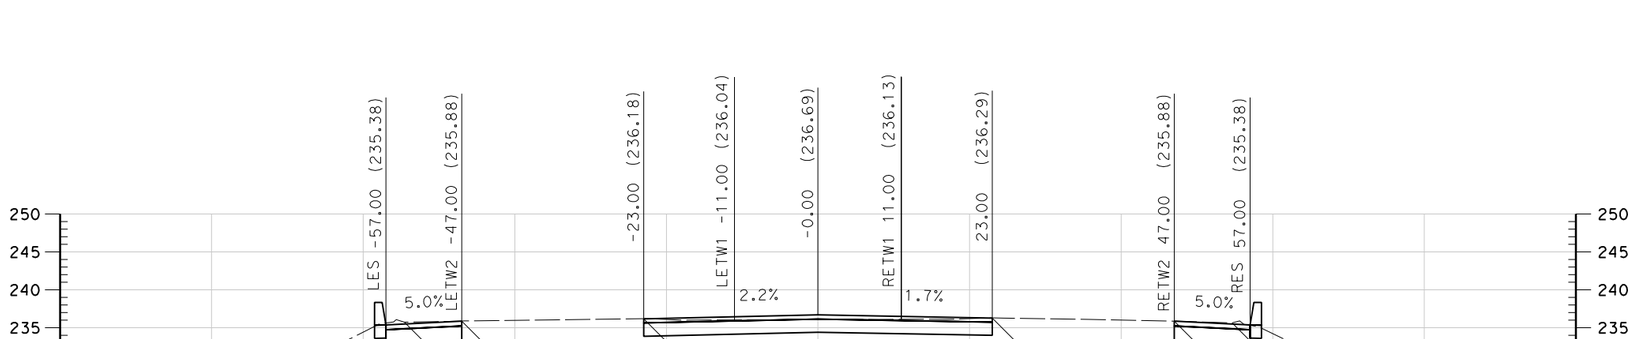

20+50.00

STA 20+50 TO STA 20+75

ROUTE 99

"D" LINE

SCALE 1" = 10'

* FOR EARTHWORK DEVELOPMENT ONLY

REVISED BY | DATE REVISED

CALCULATED-DESIGNED BY | CHECKED BY

CONSULTANT FUNCTIONAL SUPERVISOR: CAROLYN DAVIS

STATE OF CALIFORNIA - DEPARTMENT OF TRANSPORTATION

Caltrans

LAST REVISION 00-00-00 | DATE PLOTTED => $DATE | TIME PLOTTED => $TIME

BORDER LAST REVISED 4/11/2008

RELATIVE BORDER SCALE IS IN INCHES 0 1 2 3

USERNAME => $USER
DGN FILE => $REQUEST

CU 03-199

EA 3A0421

Dist	COUNTY	ROUTE	POST MILES TOTAL PROJECT	SHEET No.	TOTAL SHEETS
03	But	99	32.4/33.3	22	37

5/25/10
REGISTERED ENGINEER — DATE

PLANS APPROVAL DATE

REGISTERED PROFESSIONAL ENGINEER — No. — Exp. — STATE OF CALIFORNIA

THE STATE OF CALIFORNIA OR ITS OFFICERS OR AGENTS SHALL NOT BE RESPONSIBLE FOR THE ACCURACY OR COMPLETENESS OF SCANNED COPIES OF THIS PLAN SHEET.

QUINCY ENGINEERING INC
3247 RAMOS CIRCLE
SACRAMENTO, CA 95827-2501

BUTTE COUNTY ASSOCIATION OF GOVERNMENTS
2580 SIERRA SUNRISE TERRACE, SUITE 100
CHICO, CA 95928

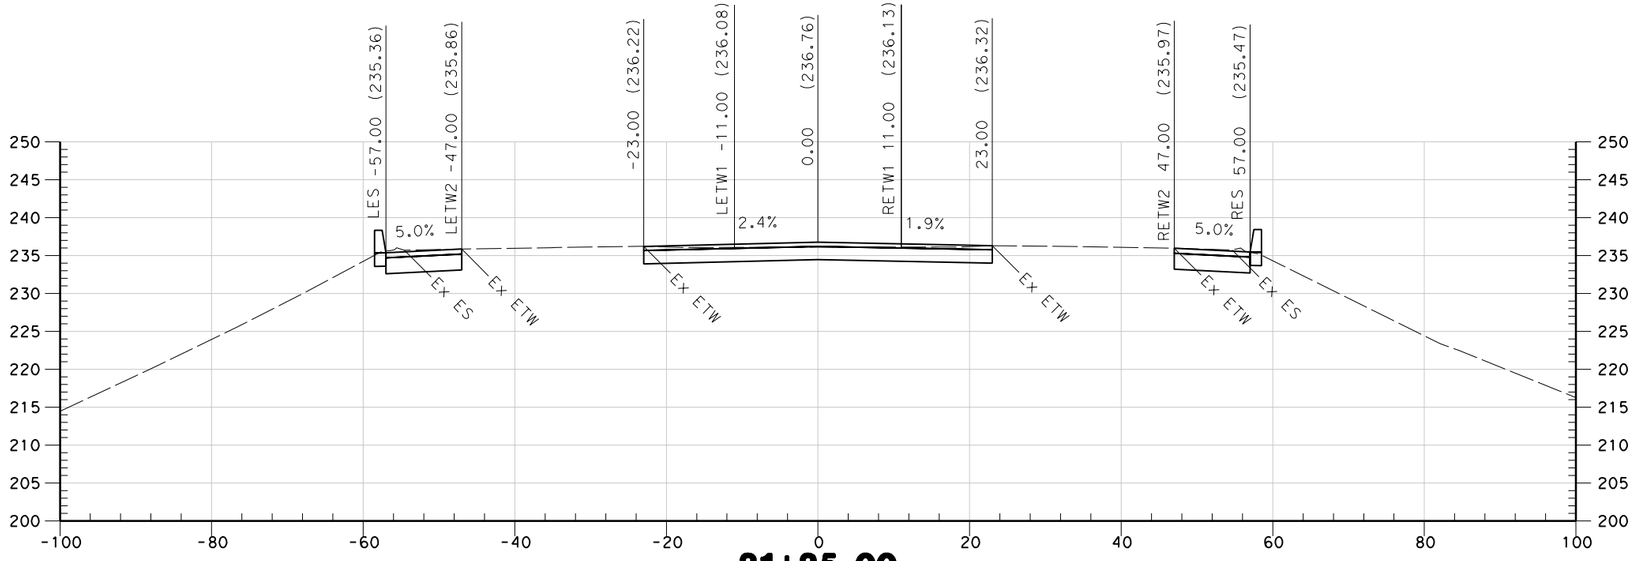

21+25.00

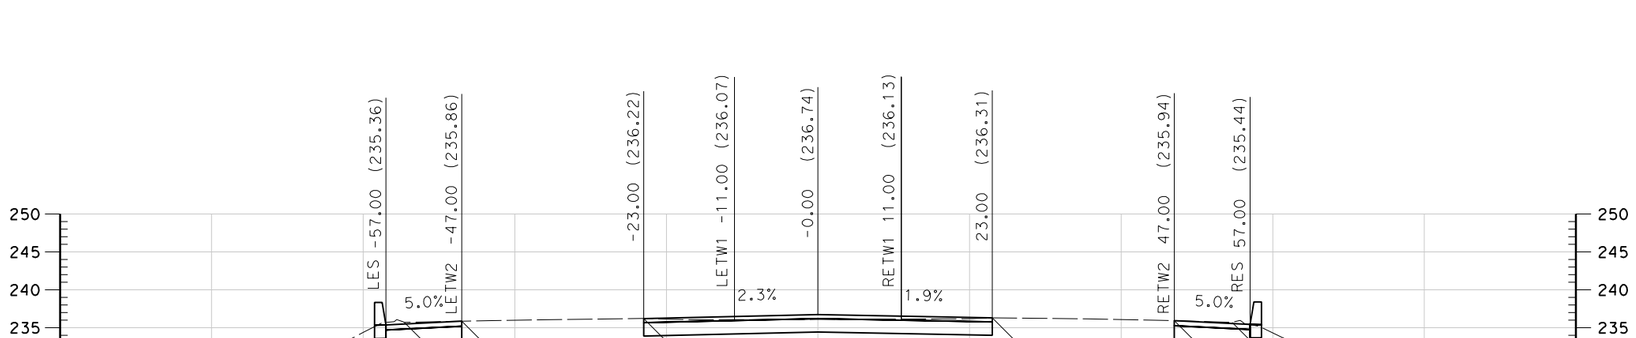

21+00.00

STA 21+00 TO STA 21+25

ROUTE 99

"D" LINE

SCALE 1" = 10'

* FOR EARTHWORK DEVELOPMENT ONLY

REVISED BY	DATE REVISED

CALCULATED-DESIGNED BY
CHECKED BY

CONSULTANT FUNCTIONAL SUPERVISOR
CAROLYN DAVIS

STATE OF CALIFORNIA - DEPARTMENT OF TRANSPORTATION
Caltrans

LAST REVISION 00-00-00
DATE PLOTTED => $DATE
TIME PLOTTED => $TIME

BORDER LAST REVISED 4/11/2008

RELATIVE BORDER SCALE IS IN INCHES 0 1 2 3

USERNAME => $USER
DGN FILE => $REQUEST

CU 03-199

EA 3A0421

Dist	COUNTY	ROUTE	POST MILES TOTAL PROJECT	SHEET No.	TOTAL SHEETS
03	But	99	32.4/33.3	23	37

5/25/10
REGISTERED ENGINEER — DATE

PLANS APPROVAL DATE

REGISTERED PROFESSIONAL ENGINEER — No. — Exp. — STATE OF CALIFORNIA

THE STATE OF CALIFORNIA OR ITS OFFICERS OR AGENTS SHALL NOT BE RESPONSIBLE FOR THE ACCURACY OR COMPLETENESS OF SCANNED COPIES OF THIS PLAN SHEET.

QUINCY ENGINEERING INC
3247 RAMOS CIRCLE
SACRAMENTO, CA 95827-2501

BUTTE COUNTY ASSOCIATION OF GOVERNMENTS
2580 SIERRA SUNRISE TERRACE, SUITE 100
CHICO, CA 95928

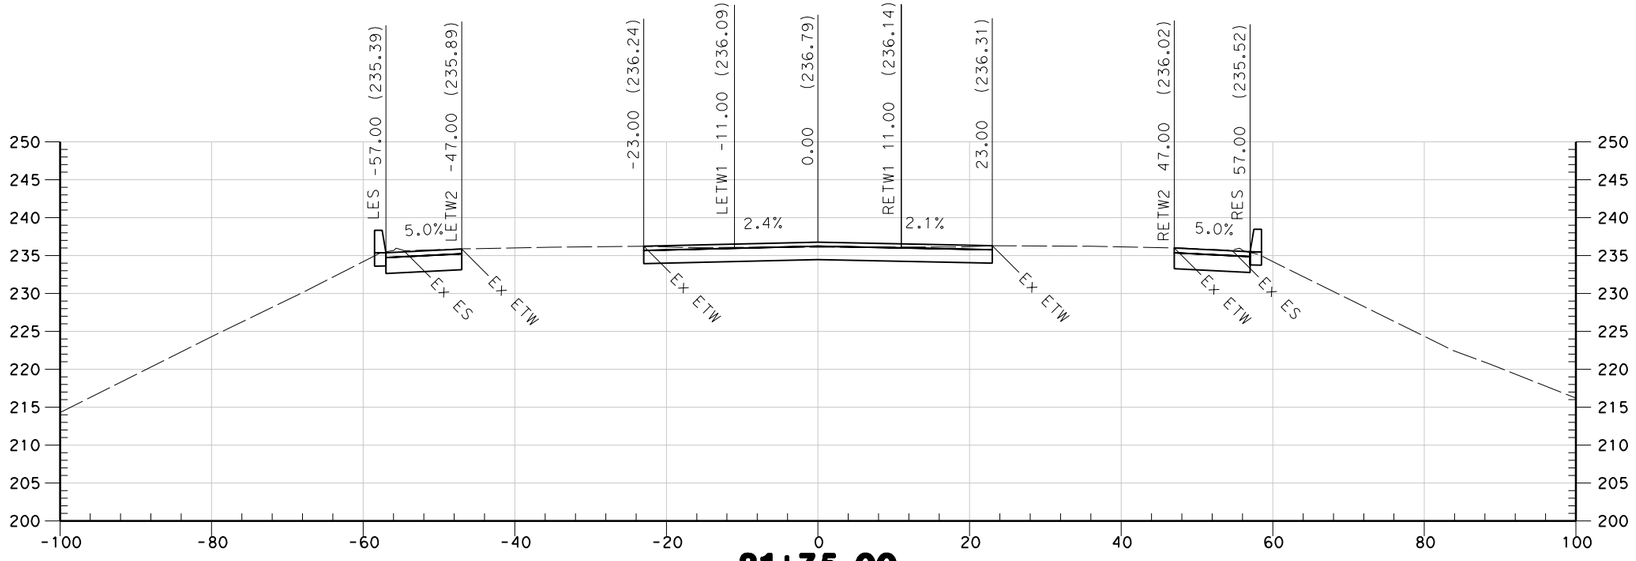

21+75.00

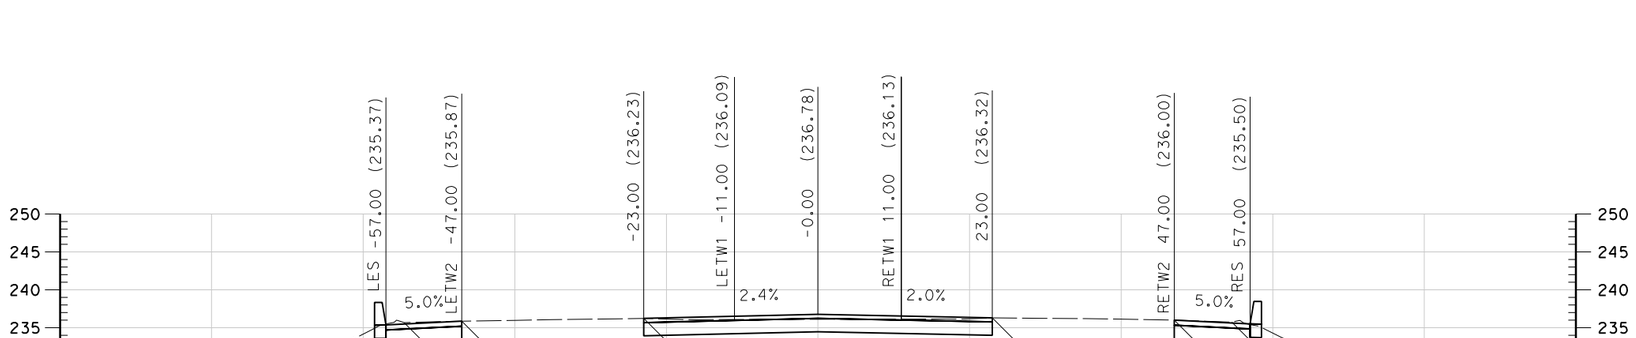

21+50.00

STA 21+50 TO STA 21+75

ROUTE 99

"D" LINE

SCALE 1" = 10'

* FOR EARTHWORK DEVELOPMENT ONLY

REVISED BY	DATE REVISED

CALCULATED-DESIGNED BY
CHECKED BY

CONSULTANT FUNCTIONAL SUPERVISOR
CAROLYN DAVIS

STATE OF CALIFORNIA - DEPARTMENT OF TRANSPORTATION
Caltrans

LAST REVISION 00-00-00
DATE PLOTTED => $DATE
TIME PLOTTED => $TIME

BORDER LAST REVISED 4/11/2008

RELATIVE BORDER SCALE IS IN INCHES 0 1 2 3

USERNAME => $USER
DGN FILE => $REQUEST

CU 03-199

EA 3A0421

Dist	COUNTY	ROUTE	POST MILES TOTAL PROJECT	SHEET No.	TOTAL SHEETS
03	But	99	32.4/33.3	24	37

5/25/10
REGISTERED ENGINEER — DATE

PLANS APPROVAL DATE

REGISTERED PROFESSIONAL ENGINEER — No. — Exp. — STATE OF CALIFORNIA

THE STATE OF CALIFORNIA OR ITS OFFICERS OR AGENTS SHALL NOT BE RESPONSIBLE FOR THE ACCURACY OR COMPLETENESS OF SCANNED COPIES OF THIS PLAN SHEET.

QUINCY ENGINEERING INC
3247 RAMOS CIRCLE
SACRAMENTO, CA 95827-2501

BUTTE COUNTY ASSOCIATION OF GOVERNMENTS
2580 SIERRA SUNRISE TERRACE, SUITE 100
CHICO, CA 95928

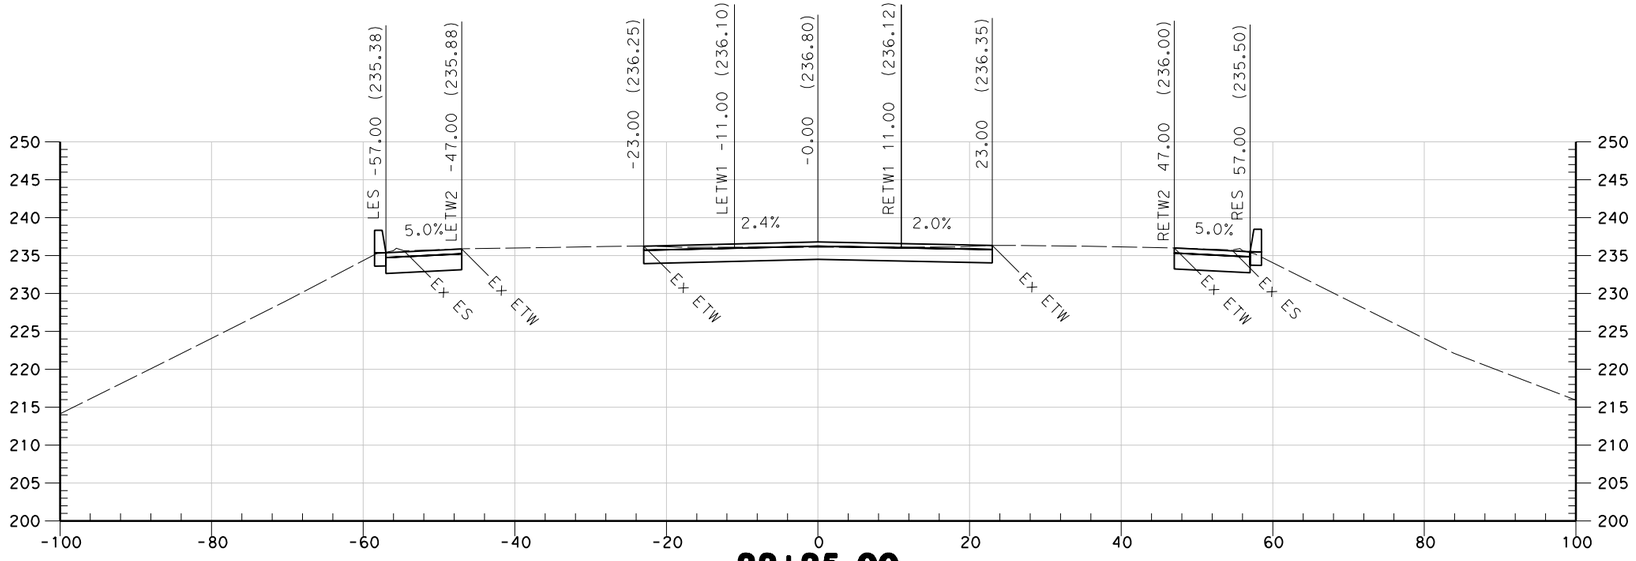

22+25.00

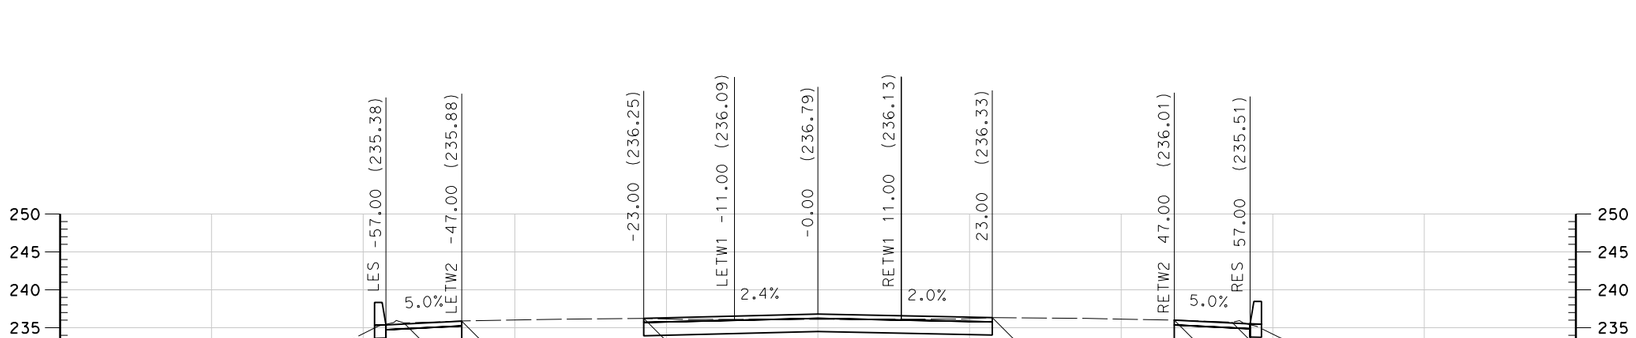

22+00.00

STA 22+00 TO STA 22+25

ROUTE 99

"D" LINE

SCALE 1" = 10'

* FOR EARTHWORK DEVELOPMENT ONLY

REVISED BY	DATE REVISED

CALCULATED-DESIGNED BY
CHECKED BY

CONSULTANT FUNCTIONAL SUPERVISOR
CAROLYN DAVIS

STATE OF CALIFORNIA - DEPARTMENT OF TRANSPORTATION
Caltrans

LAST REVISION 00-00-00
DATE PLOTTED => $DATE
TIME PLOTTED => $TIME

BORDER LAST REVISED 4/11/2008

RELATIVE BORDER SCALE IS IN INCHES 0 1 2 3

USERNAME => $USER
DGN FILE => $REQUEST

CU 03-199

EA 3A0421

Dist	COUNTY	ROUTE	POST MILES TOTAL PROJECT	SHEET No.	TOTAL SHEETS
03	But	99	32.4/33.3	25	37

5/25/10
REGISTERED ENGINEER — DATE

PLANS APPROVAL DATE

REGISTERED PROFESSIONAL ENGINEER — No. — Exp. — STATE OF CALIFORNIA

THE STATE OF CALIFORNIA OR ITS OFFICERS OR AGENTS SHALL NOT BE RESPONSIBLE FOR THE ACCURACY OR COMPLETENESS OF SCANNED COPIES OF THIS PLAN SHEET.

QUINCY ENGINEERING INC
3247 RAMOS CIRCLE
SACRAMENTO, CA 95827-2501

BUTTE COUNTY ASSOCIATION OF GOVERNMENTS
2580 SIERRA SUNRISE TERRACE, SUITE 100
CHICO, CA 95928

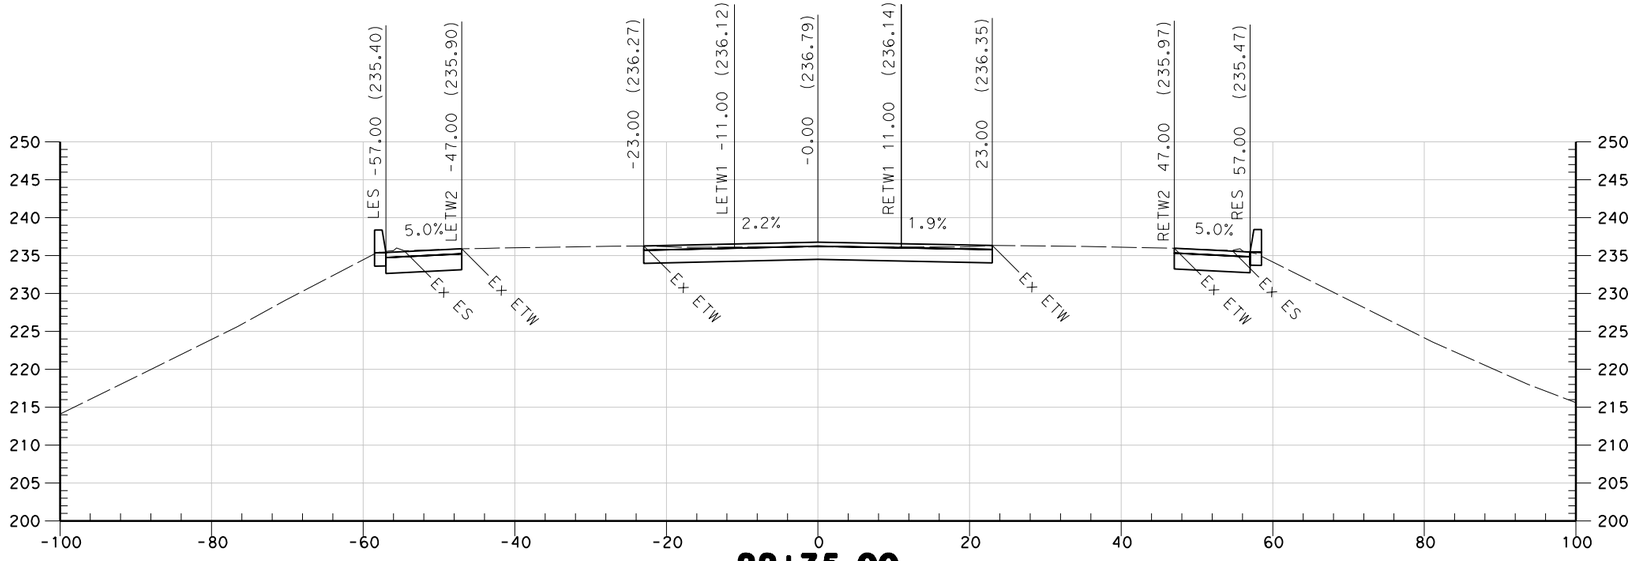

22+75.00

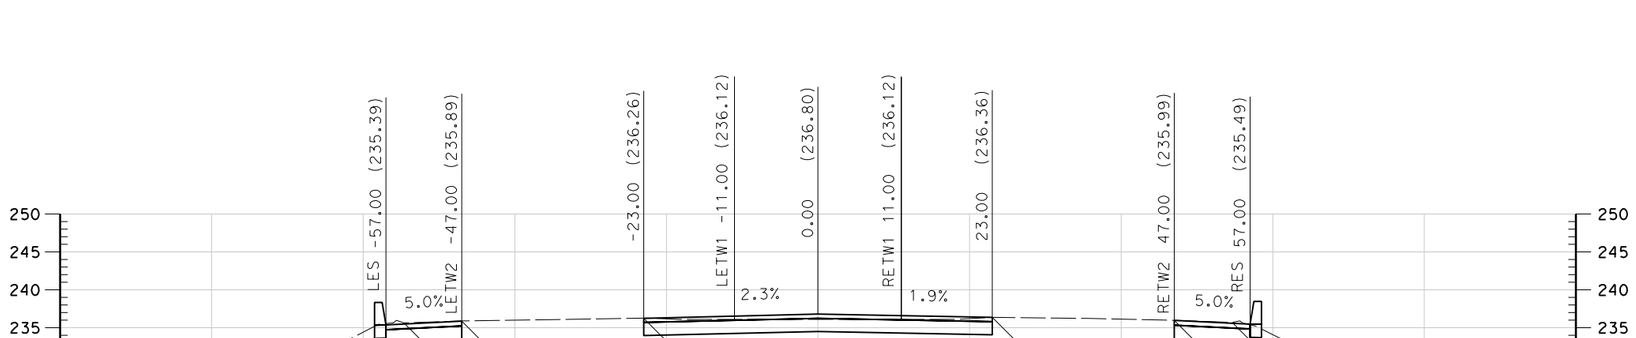

22+50.00

STA 22+50 TO STA 22+75

ROUTE 99

"D" LINE

SCALE 1" = 10'

* FOR EARTHWORK DEVELOPMENT ONLY

REVISED BY | DATE REVISED

CALCULATED-DESIGNED BY | CHECKED BY

CONSULTANT FUNCTIONAL SUPERVISOR: CAROLYN DAVIS

STATE OF CALIFORNIA - DEPARTMENT OF TRANSPORTATION
Caltrans

LAST REVISION 00-00-00 | DATE PLOTTED => $DATE | TIME PLOTTED => $TIME

BORDER LAST REVISED 4/11/2008 | RELATIVE BORDER SCALE IS IN INCHES 0 1 2 3 | USERNAME => $USER | DGN FILE => $REQUEST | CU 03-199 | EA 3A0421

Dist	COUNTY	ROUTE	POST MILES TOTAL PROJECT	SHEET No.	TOTAL SHEETS
03	But	99	32.4/33.3	26	37

5/25/10
REGISTERED ENGINEER — DATE

REGISTERED PROFESSIONAL ENGINEER
No. ____
Exp. ____
STATE OF CALIFORNIA

PLANS APPROVAL DATE

THE STATE OF CALIFORNIA OR ITS OFFICERS OR AGENTS SHALL NOT BE RESPONSIBLE FOR THE ACCURACY OR COMPLETENESS OF SCANNED COPIES OF THIS PLAN SHEET.

QUINCY ENGINEERING INC
3247 RAMOS CIRCLE
SACRAMENTO, CA 95827-2501

BUTTE COUNTY ASSOCIATION OF GOVERNMENTS
2580 SIERRA SUNRISE TERRACE, SUITE 100
CHICO, CA 95928

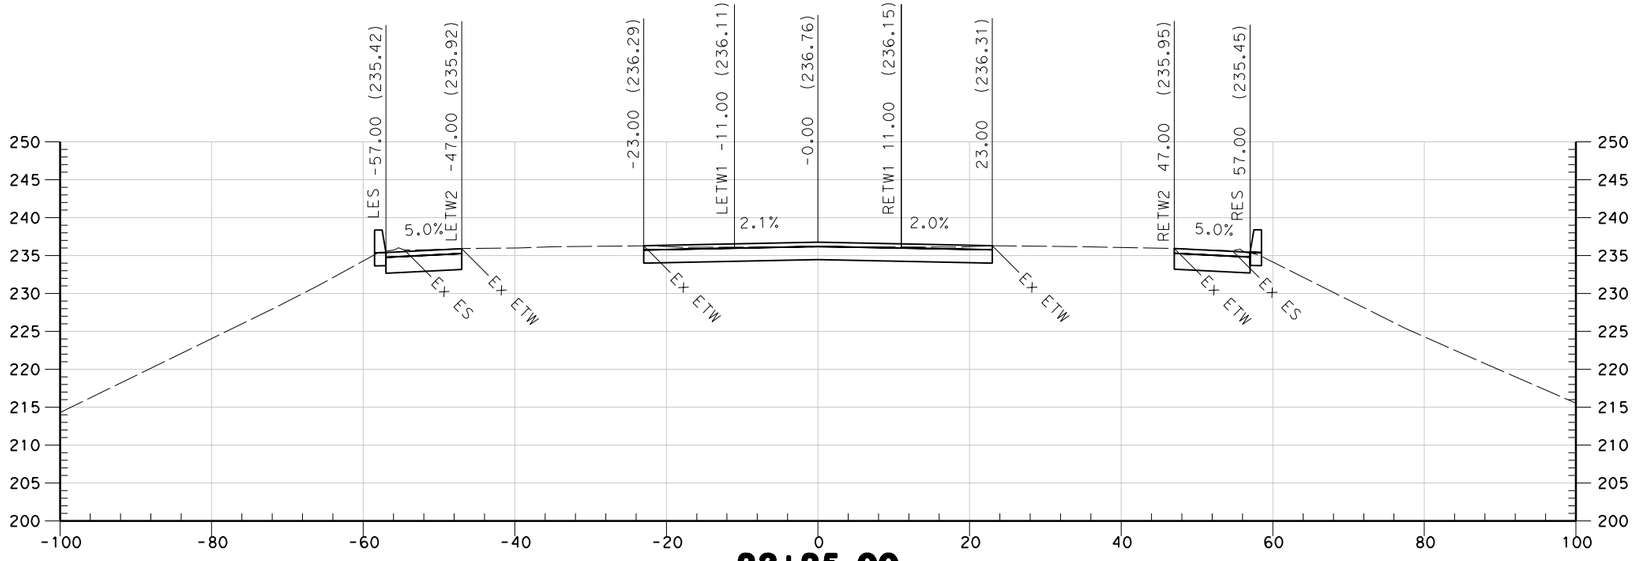

23+25.00

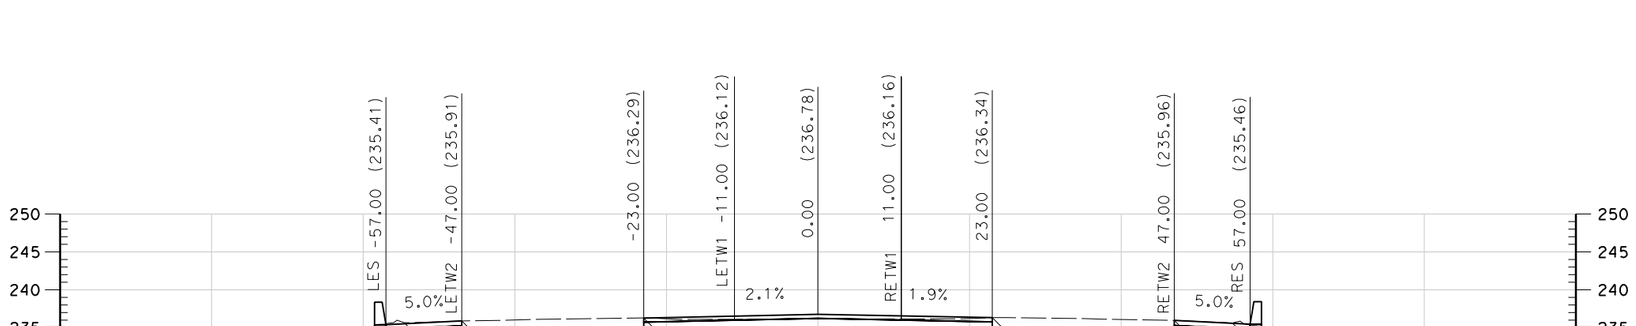

23+00.00

STA 23+00 TO STA 23+25

ROUTE 99

"D" LINE

SCALE 1" = 10'

* FOR EARTHWORK DEVELOPMENT ONLY

REVISED BY | DATE REVISED

CALCULATED-DESIGNED BY | CHECKED BY

CONSULTANT FUNCTIONAL SUPERVISOR: CAROLYN DAVIS

STATE OF CALIFORNIA - DEPARTMENT OF TRANSPORTATION
Caltrans

LAST REVISION 00-00-00 | DATE PLOTTED => $DATE | TIME PLOTTED => $TIME

BORDER LAST REVISED 4/11/2008

RELATIVE BORDER SCALE IS IN INCHES 0 1 2 3

USERNAME => $USER
DGN FILE => $REQUEST

CU 03-199 | EA 3A0421

Dist	COUNTY	ROUTE	POST MILES TOTAL PROJECT	SHEET No.	TOTAL SHEETS
03	But	99	32.4/33.3	27	37

5/25/10
REGISTERED ENGINEER — DATE

PLANS APPROVAL DATE

REGISTERED PROFESSIONAL ENGINEER — No. — Exp. — STATE OF CALIFORNIA

THE STATE OF CALIFORNIA OR ITS OFFICERS OR AGENTS SHALL NOT BE RESPONSIBLE FOR THE ACCURACY OR COMPLETENESS OF SCANNED COPIES OF THIS PLAN SHEET.

QUINCY ENGINEERING INC
3247 RAMOS CIRCLE
SACRAMENTO, CA 95827-2501

BUTTE COUNTY ASSOCIATION OF GOVERNMENTS
2580 SIERRA SUNRISE TERRACE, SUITE 100
CHICO, CA 95928

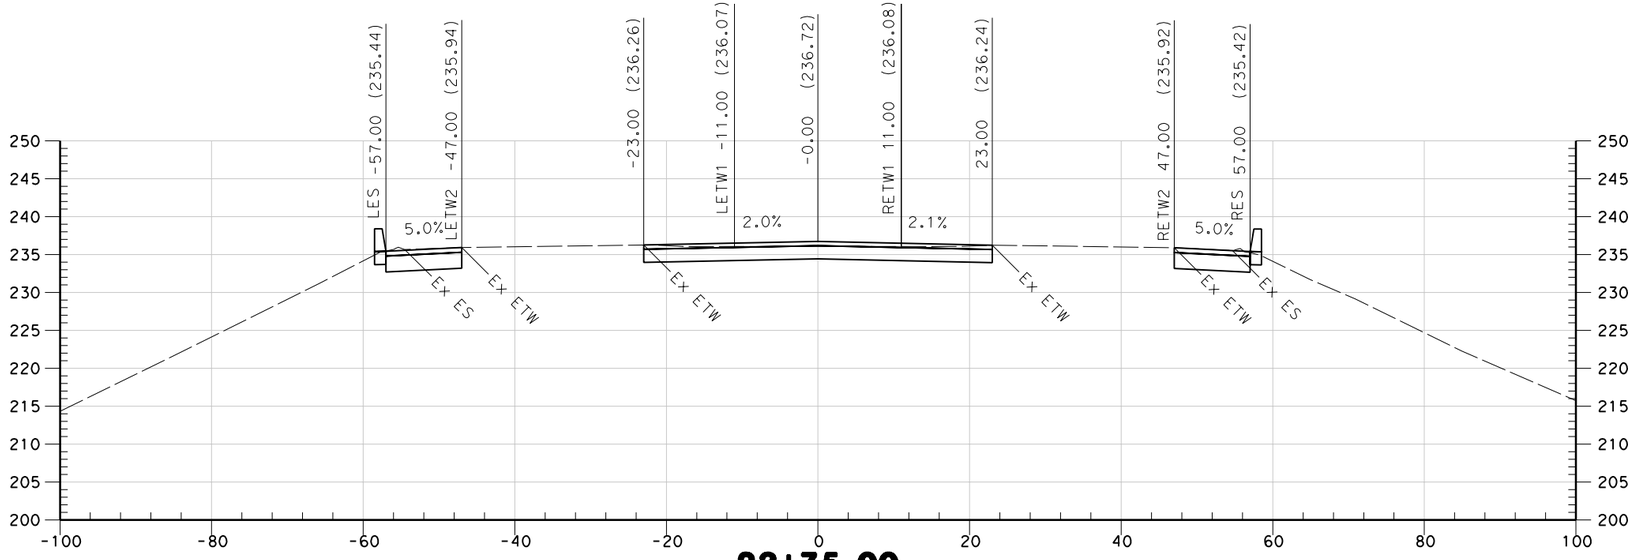

23+75.00

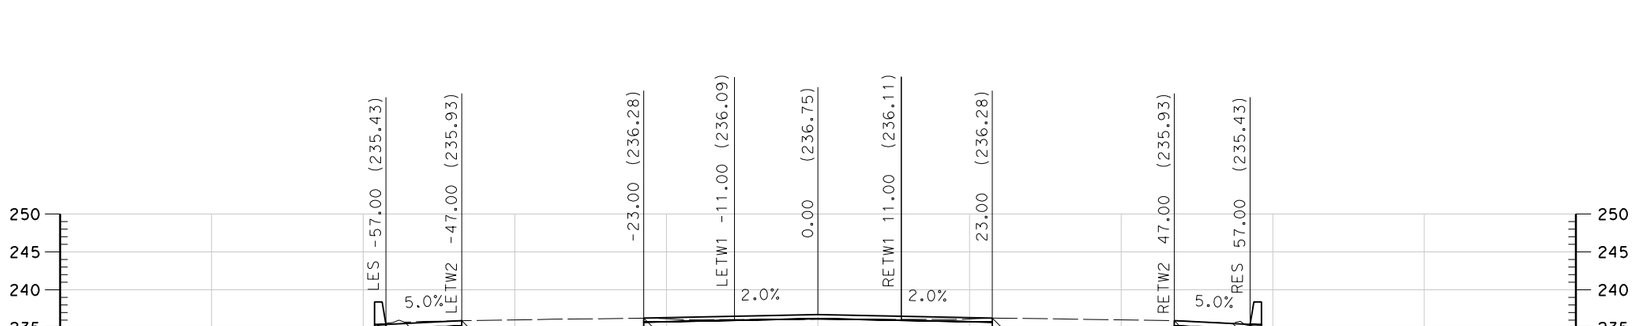

23+50.00

STA 23+50 TO STA 23+75

ROUTE 99

"D" LINE

SCALE 1" = 10'

* FOR EARTHWORK DEVELOPMENT ONLY

REVISED BY | DATE REVISED

CALCULATED-DESIGNED BY | CHECKED BY

CONSULTANT FUNCTIONAL SUPERVISOR: CAROLYN DAVIS

STATE OF CALIFORNIA - DEPARTMENT OF TRANSPORTATION
Caltrans

LAST REVISION 00-00-00 | DATE PLOTTED => $DATE | TIME PLOTTED => $TIME

BORDER LAST REVISED 4/11/2008 | RELATIVE BORDER SCALE IS IN INCHES 0 1 2 3 | USERNAME => $USER | DGN FILE => $REQUEST | CU 03-199 | EA 3A0421

Dist	COUNTY	ROUTE	POST MILES TOTAL PROJECT	SHEET No.	TOTAL SHEETS
03	But	99	32.4/33.3	28	37

5/25/10
REGISTERED ENGINEER — DATE

PLANS APPROVAL DATE

REGISTERED PROFESSIONAL ENGINEER — No. — Exp. — STATE OF CALIFORNIA

THE STATE OF CALIFORNIA OR ITS OFFICERS OR AGENTS SHALL NOT BE RESPONSIBLE FOR THE ACCURACY OR COMPLETENESS OF SCANNED COPIES OF THIS PLAN SHEET.

QUINCY ENGINEERING INC
3247 RAMOS CIRCLE
SACRAMENTO, CA 95827-2501

BUTTE COUNTY ASSOCIATION OF GOVERNMENTS
2580 SIERRA SUNRISE TERRACE, SUITE 100
CHICO, CA 95928

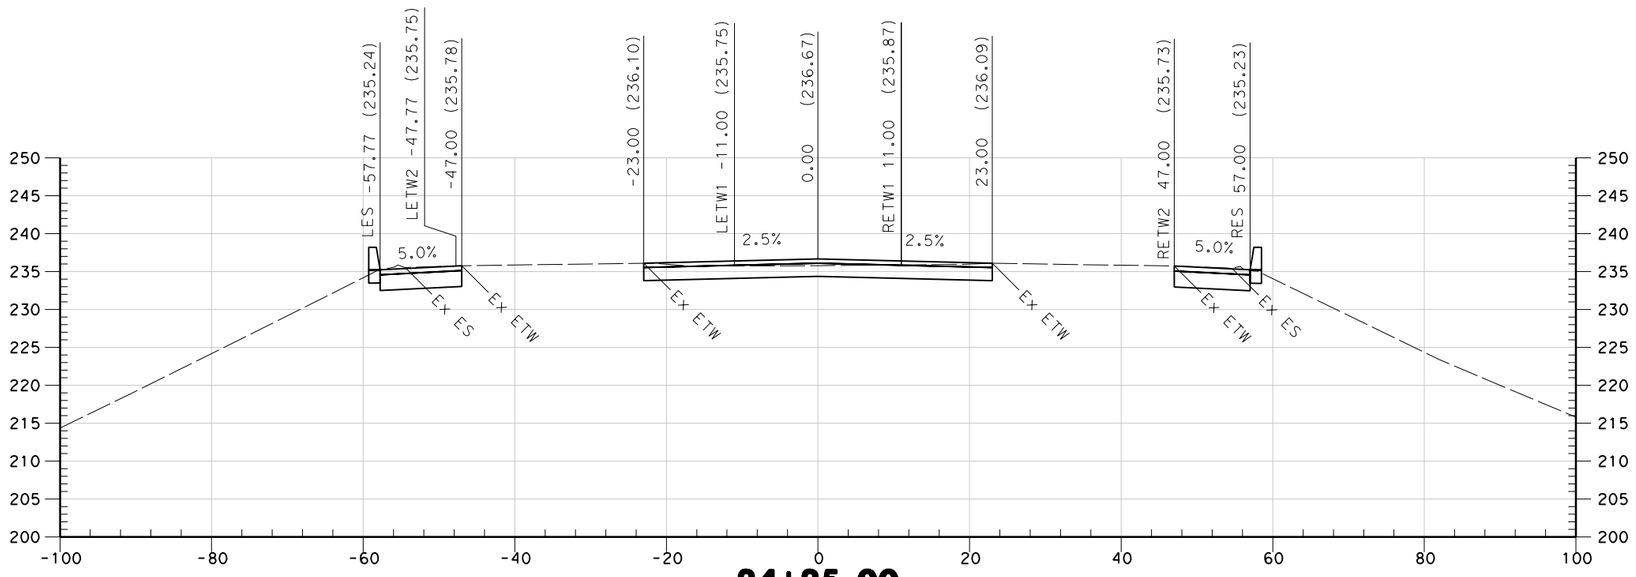

24+25.00

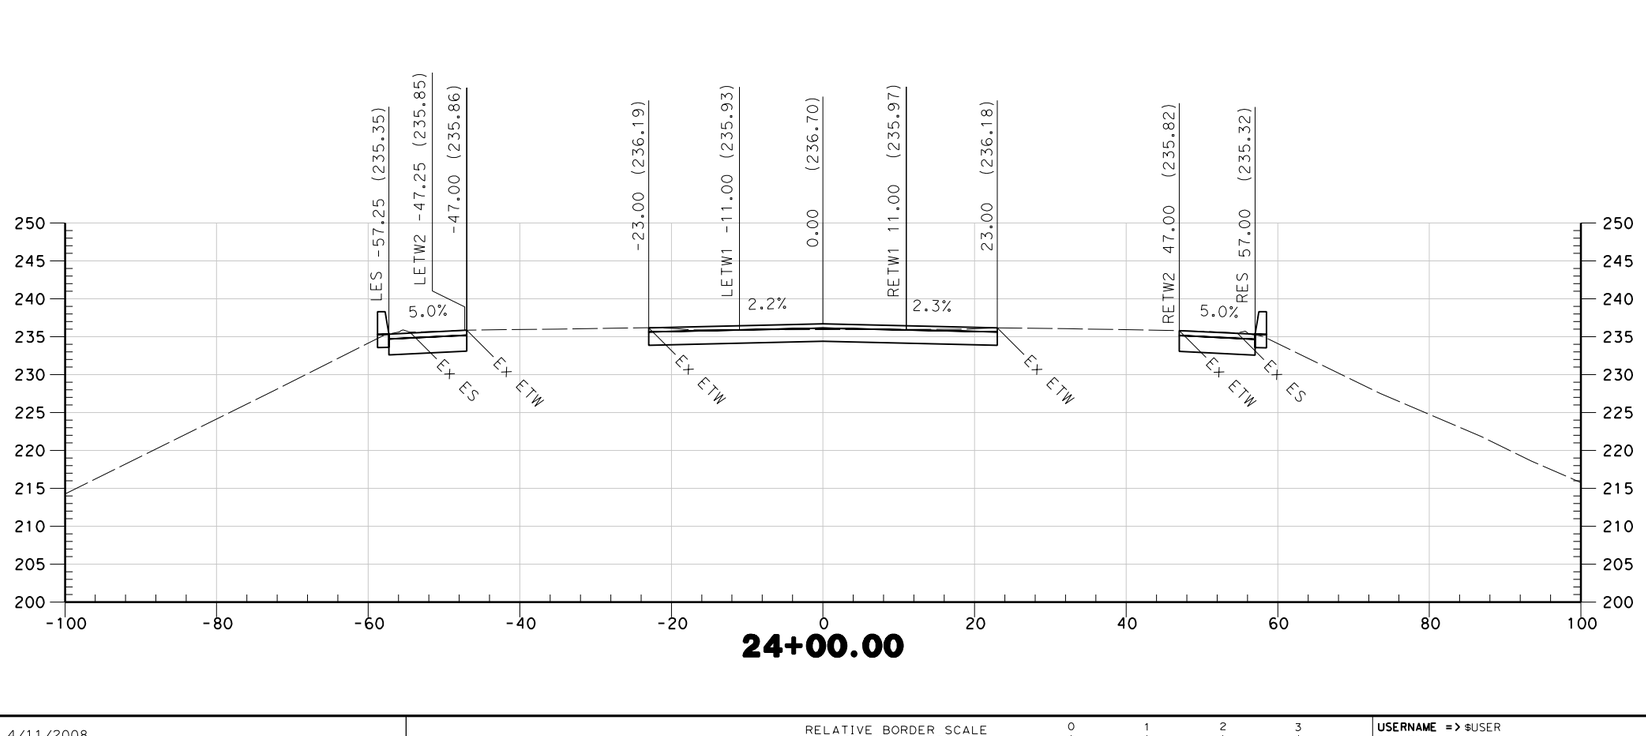

24+00.00

STA 24+00 TO STA 24+25

ROUTE 99

"D" LINE

SCALE 1" = 10'

* FOR EARTHWORK DEVELOPMENT ONLY

REVISED BY	DATE REVISED

CALCULATED-DESIGNED BY
CHECKED BY

CONSULTANT FUNCTIONAL SUPERVISOR
CAROLYN DAVIS

STATE OF CALIFORNIA - DEPARTMENT OF TRANSPORTATION
Caltrans

LAST REVISION 00-00-00
DATE PLOTTED => $DATE
TIME PLOTTED => $TIME

BORDER LAST REVISED 4/11/2008

RELATIVE BORDER SCALE IS IN INCHES 0 1 2 3

USERNAME => $USER
DGN FILE => $REQUEST

CU 03-199

EA 3A0421

Dist	COUNTY	ROUTE	POST MILES TOTAL PROJECT	SHEET No.	TOTAL SHEETS
03	But	99	32.4/33.3	29	37

5/25/10
REGISTERED ENGINEER DATE

PLANS APPROVAL DATE

REGISTERED PROFESSIONAL ENGINEER No. Exp. STATE OF CALIFORNIA

THE STATE OF CALIFORNIA OR ITS OFFICERS OR AGENTS SHALL NOT BE RESPONSIBLE FOR THE ACCURACY OR COMPLETENESS OF SCANNED COPIES OF THIS PLAN SHEET.

QUINCY ENGINEERING INC
3247 RAMOS CIRCLE
SACRAMENTO, CA 95827-2501

BUTTE COUNTY ASSOCIATION OF GOVERNMENTS
2580 SIERRA SUNRISE TERRACE, SUITE 100
CHICO, CA 95928

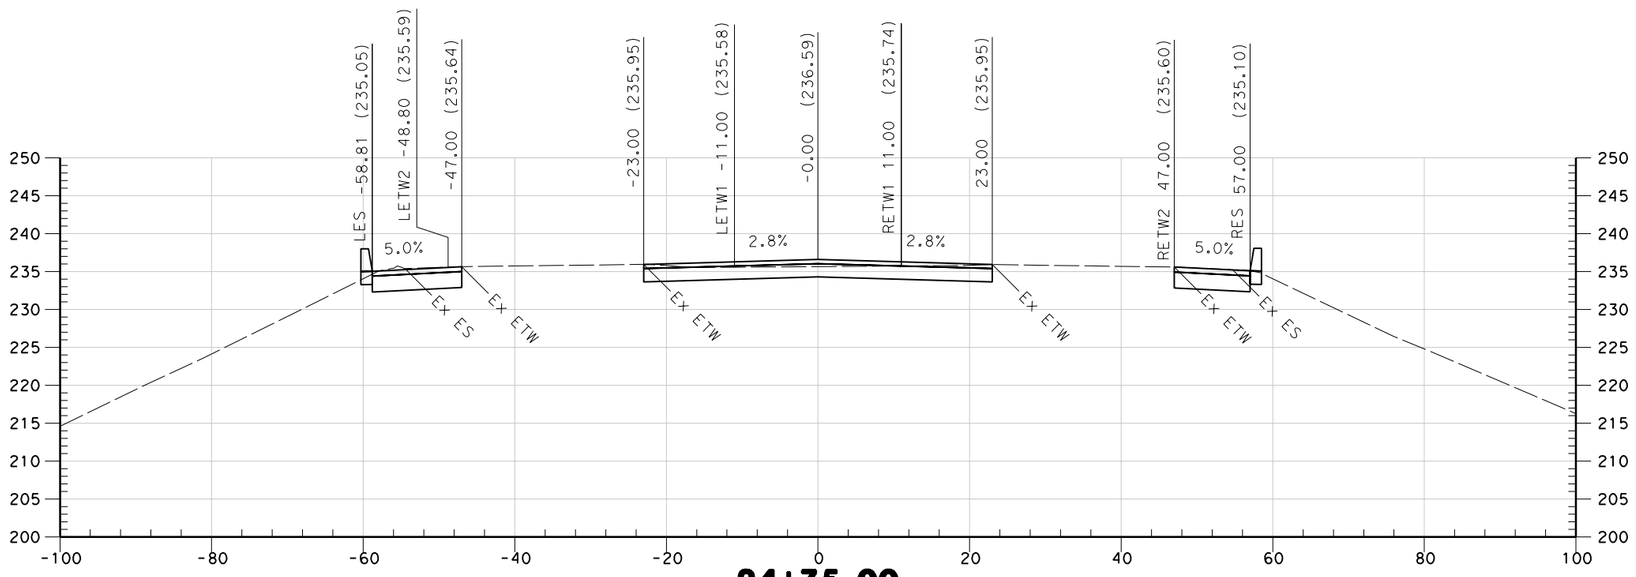

24+75.00

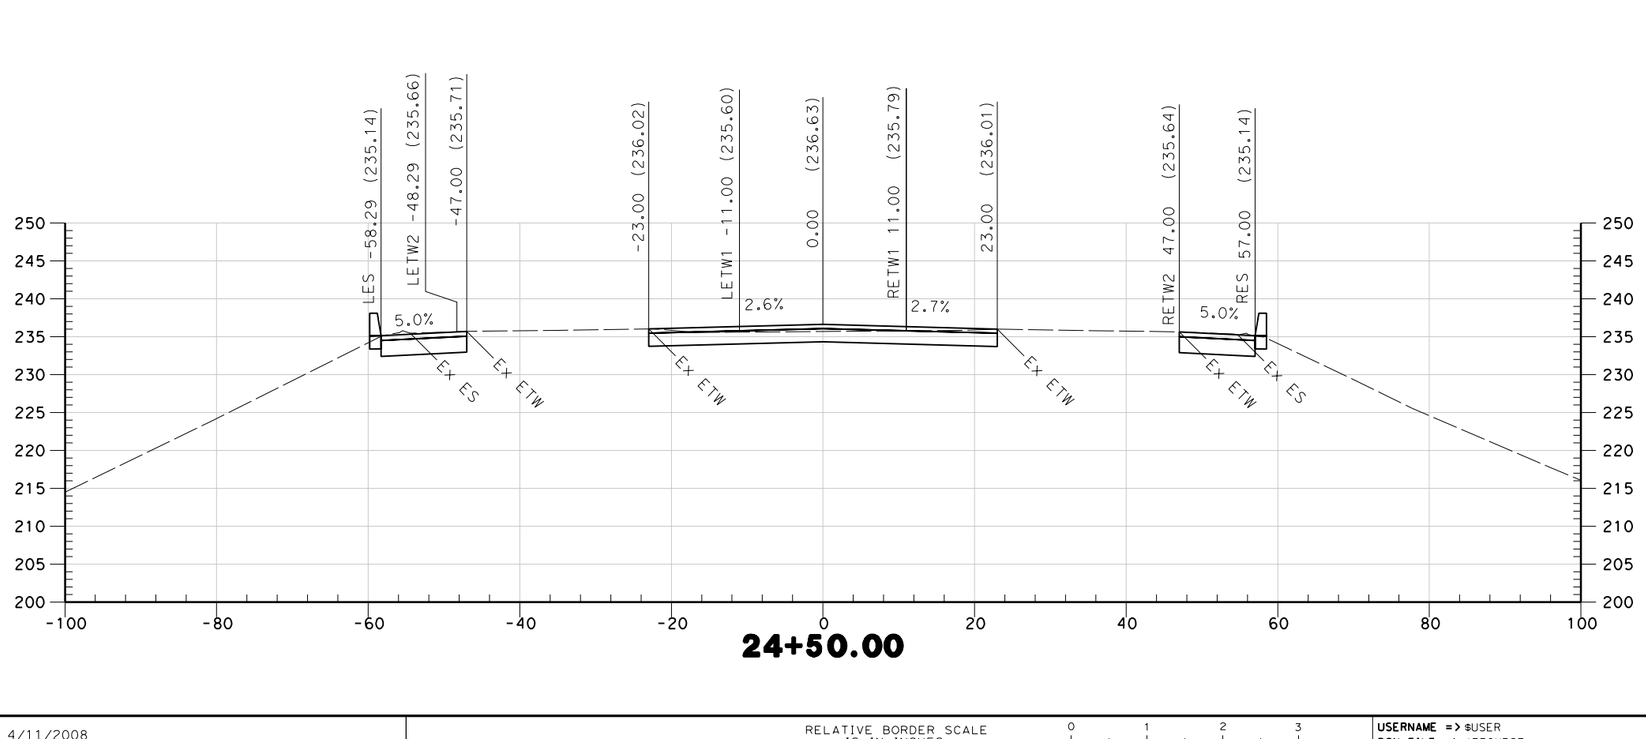

24+50.00

STA 24+50 TO STA 24+75

ROUTE 99

"D" LINE

SCALE 1" = 10'

* FOR EARTHWORK DEVELOPMENT ONLY

REVISED BY	DATE REVISED

CALCULATED-DESIGNED BY
CHECKED BY

CONSULTANT FUNCTIONAL SUPERVISOR
CAROLYN DAVIS

STATE OF CALIFORNIA - DEPARTMENT OF TRANSPORTATION
Caltrans

LAST REVISION 00-00-00
DATE PLOTTED => $DATE
TIME PLOTTED => $TIME

BORDER LAST REVISED 4/11/2008

RELATIVE BORDER SCALE IS IN INCHES 0 1 2 3

USERNAME => $USER
DGN FILE => $REQUEST

CU 03-199

EA 3A0421

Dist	COUNTY	ROUTE	POST MILES TOTAL PROJECT	SHEET No.	TOTAL SHEETS
03	But	99	32.4/33.3	30	37

5/25/10
REGISTERED ENGINEER — DATE

PLANS APPROVAL DATE

REGISTERED PROFESSIONAL ENGINEER — No. — Exp. — STATE OF CALIFORNIA

THE STATE OF CALIFORNIA OR ITS OFFICERS OR AGENTS SHALL NOT BE RESPONSIBLE FOR THE ACCURACY OR COMPLETENESS OF SCANNED COPIES OF THIS PLAN SHEET.

QUINCY ENGINEERING INC
3247 RAMOS CIRCLE
SACRAMENTO, CA 95827-2501

BUTTE COUNTY ASSOCIATION OF GOVERNMENTS
2580 SIERRA SUNRISE TERRACE, SUITE 100
CHICO, CA 95928

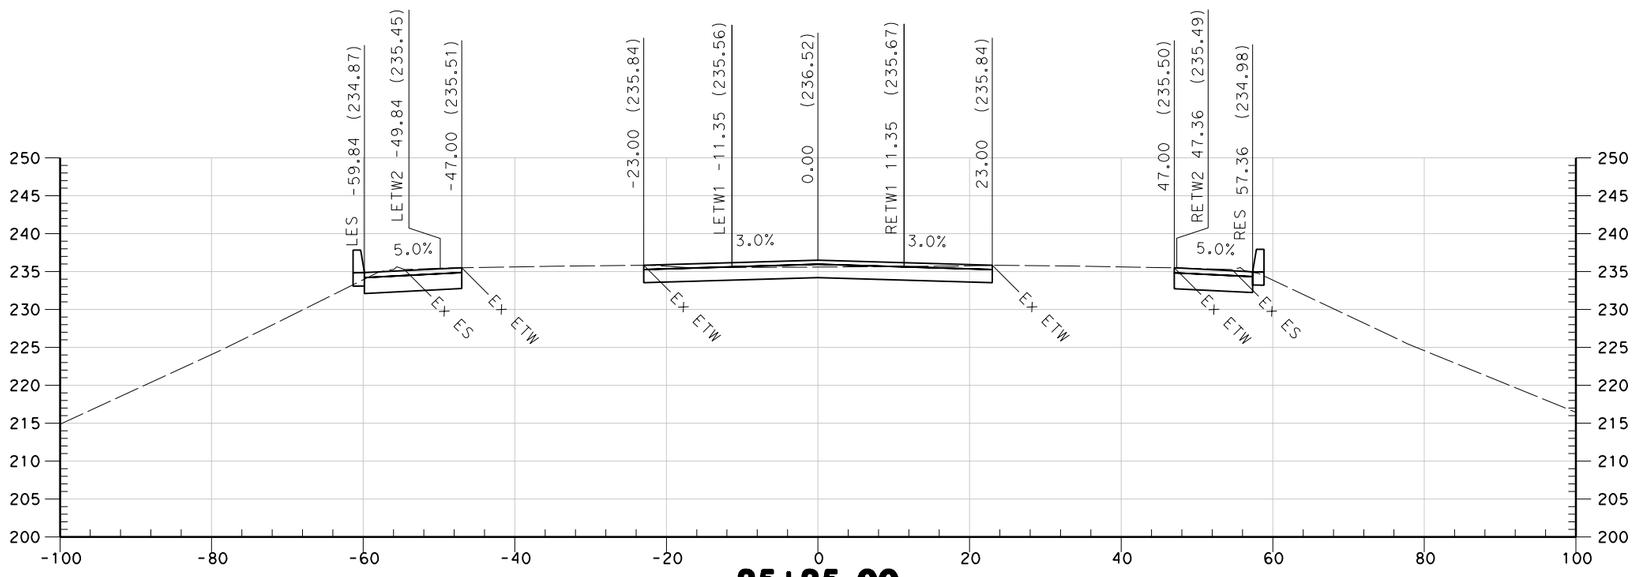

25+25.00

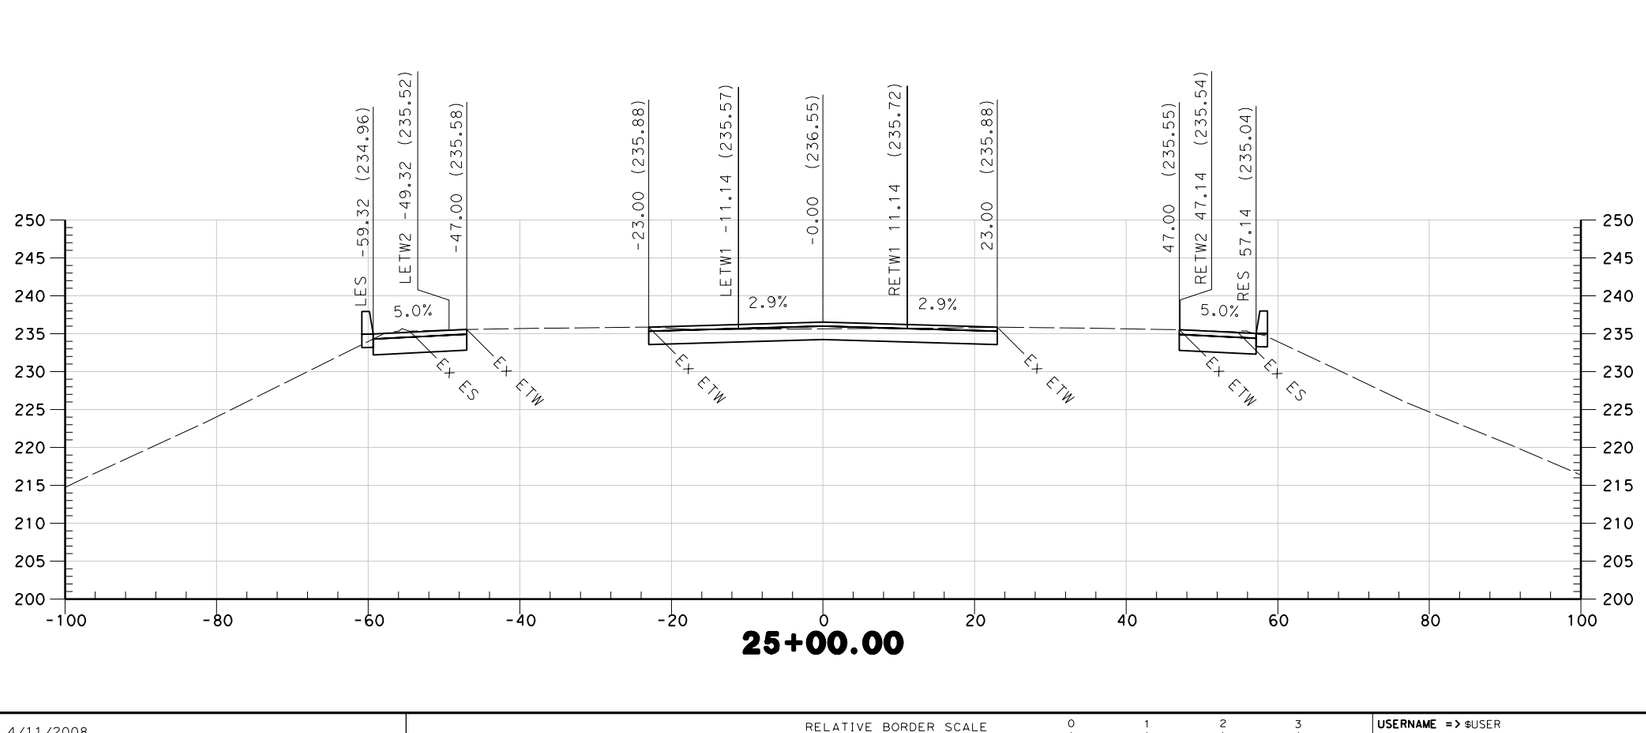

25+00.00

STA 25+00 TO STA 25+25

ROUTE 99

"D" LINE

SCALE 1" = 10'

* FOR EARTHWORK DEVELOPMENT ONLY

REVISED BY	DATE REVISED

CALCULATED-DESIGNED BY
CHECKED BY

CONSULTANT FUNCTIONAL SUPERVISOR
CAROLYN DAVIS

STATE OF CALIFORNIA - DEPARTMENT OF TRANSPORTATION
Caltrans

LAST REVISION 00-00-00
DATE PLOTTED => $DATE
TIME PLOTTED => $TIME

BORDER LAST REVISED 4/11/2008

RELATIVE BORDER SCALE IS IN INCHES 0 1 2 3

USERNAME => $USER
DGN FILE => $REQUEST

CU 03-199

EA 3A0421

Dist	COUNTY	ROUTE	POST MILES TOTAL PROJECT	SHEET No.	TOTAL SHEETS
03	But	99	32.4/33.3	31	37

5/25/10
REGISTERED ENGINEER — DATE

PLANS APPROVAL DATE

REGISTERED PROFESSIONAL ENGINEER — No. — Exp. — STATE OF CALIFORNIA

THE STATE OF CALIFORNIA OR ITS OFFICERS OR AGENTS SHALL NOT BE RESPONSIBLE FOR THE ACCURACY OR COMPLETENESS OF SCANNED COPIES OF THIS PLAN SHEET.

QUINCY ENGINEERING INC
3247 RAMOS CIRCLE
SACRAMENTO, CA 95827-2501

BUTTE COUNTY ASSOCIATION OF GOVERNMENTS
2580 SIERRA SUNRISE TERRACE, SUITE 100
CHICO, CA 95928

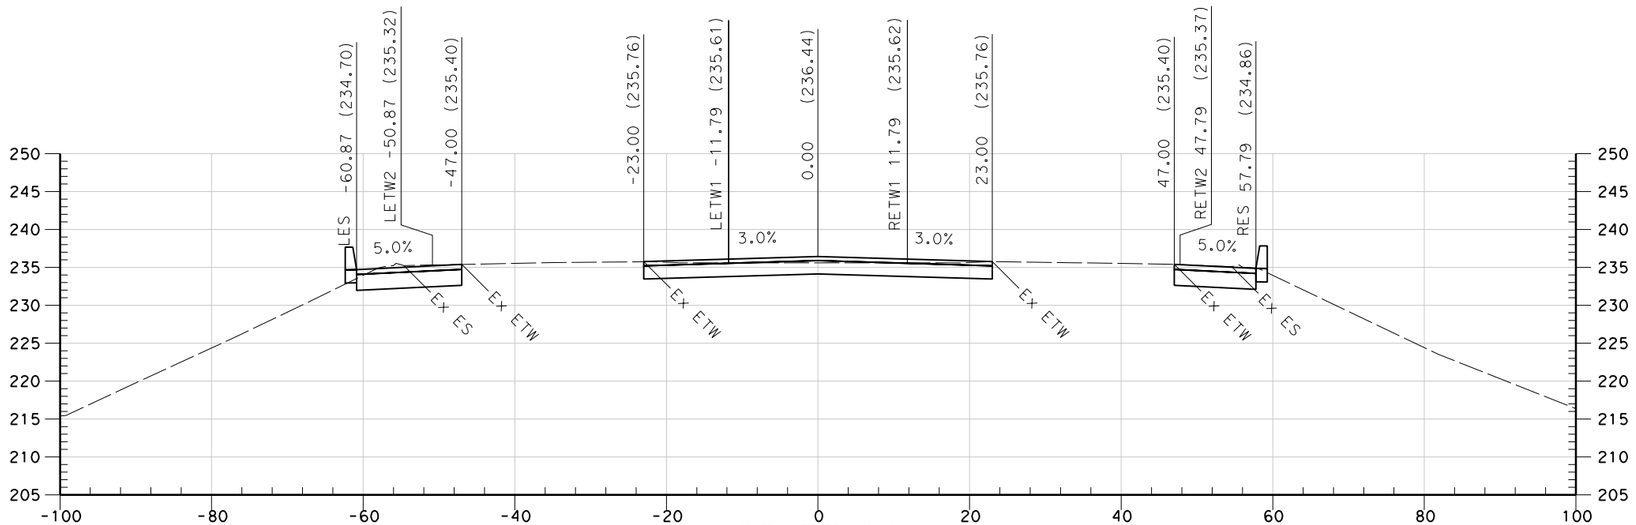

25+75.00

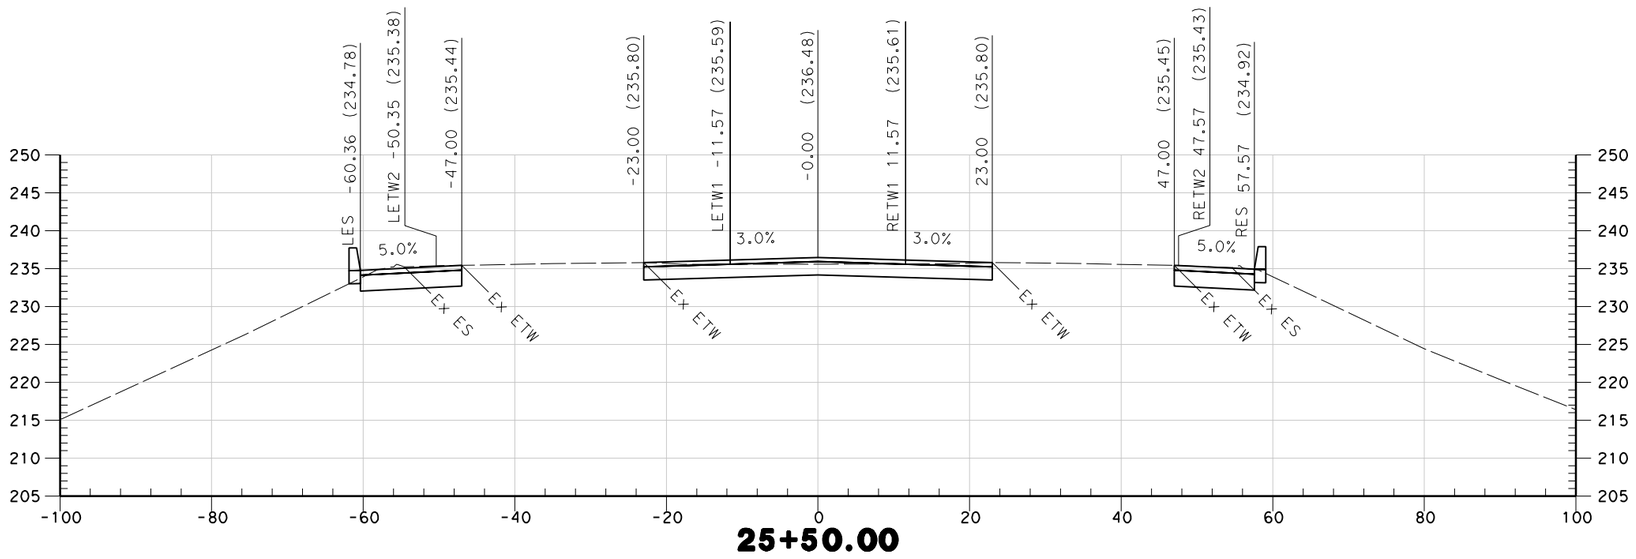

25+50.00

STA 25+50 TO STA 25+75

ROUTE 99

"D" LINE

SCALE 1" = 10'

* FOR EARTHWORK DEVELOPMENT ONLY

LAST REVISION: DATE PLOTTED => $DATE
00-00-00 TIME PLOTTED => $TIME

REVISED BY	DATE REVISED

CALCULATED-DESIGNED BY
CHECKED BY

CONSULTANT FUNCTIONAL SUPERVISOR
CAROLYN DAVIS

STATE OF CALIFORNIA - DEPARTMENT OF TRANSPORTATION
Caltrans

BORDER LAST REVISED 4/11/2008

RELATIVE BORDER SCALE IS IN INCHES 0 1 2 3

USERNAME => $USER
DGN FILE => $REQUEST

CU 03-199

EA 3A0421

Dist	COUNTY	ROUTE	POST MILES TOTAL PROJECT	SHEET No.	TOTAL SHEETS
03	But	99	32.4/33.3	32	37

5/25/10
REGISTERED ENGINEER — DATE

PLANS APPROVAL DATE

REGISTERED PROFESSIONAL ENGINEER — No. — Exp. — STATE OF CALIFORNIA

THE STATE OF CALIFORNIA OR ITS OFFICERS OR AGENTS SHALL NOT BE RESPONSIBLE FOR THE ACCURACY OR COMPLETENESS OF SCANNED COPIES OF THIS PLAN SHEET.

QUINCY ENGINEERING INC
3247 RAMOS CIRCLE
SACRAMENTO, CA 95827-2501

BUTTE COUNTY ASSOCIATION OF GOVERNMENTS
2580 SIERRA SUNRISE TERRACE, SUITE 100
CHICO, CA 95928

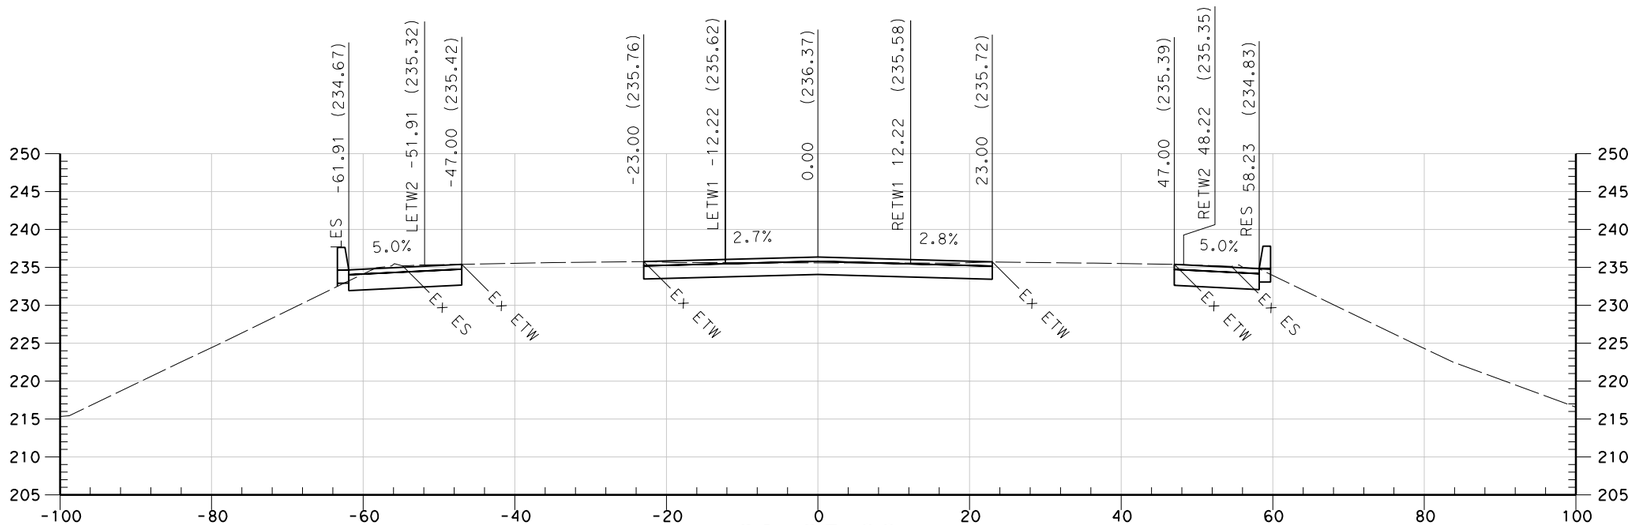

26+25.00

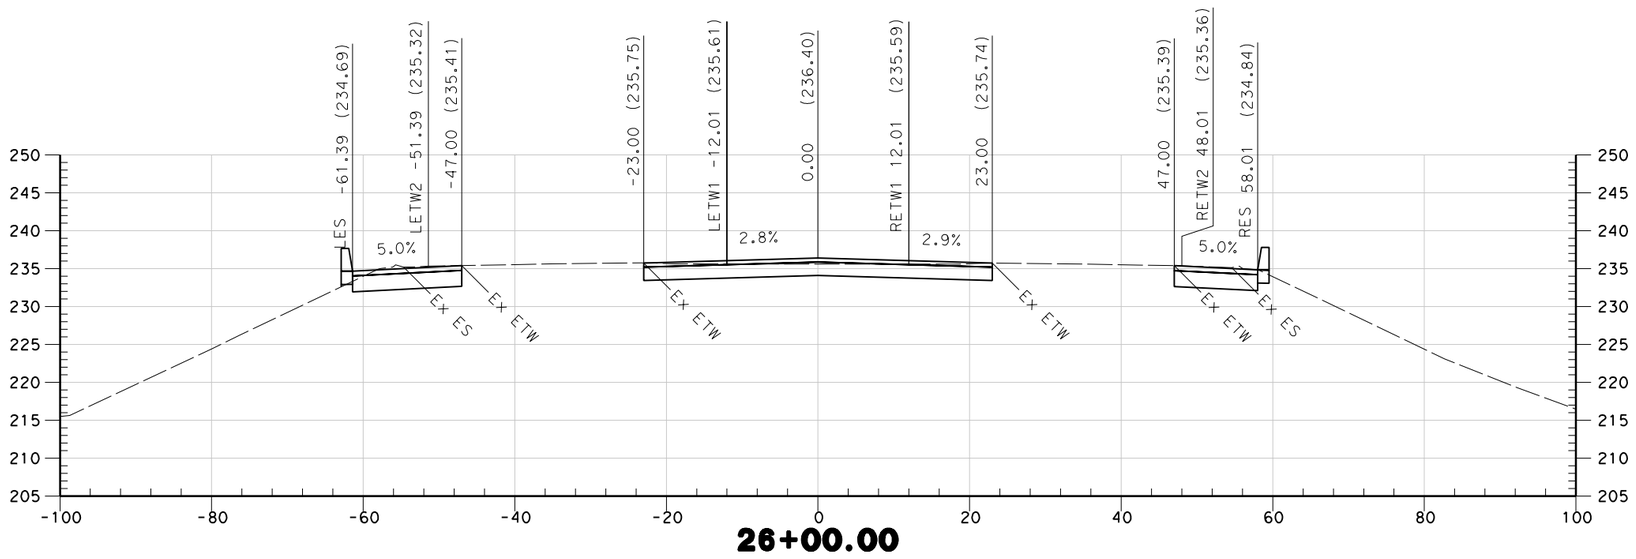

26+00.00

STA 26+00 TO STA 26+25

ROUTE 99

"D" LINE

SCALE 1" = 10'

* FOR EARTHWORK DEVELOPMENT ONLY

REVISED BY	DATE REVISED

CALCULATED-DESIGNED BY

CHECKED BY

CONSULTANT FUNCTIONAL SUPERVISOR
CAROLYN DAVIS

STATE OF CALIFORNIA - DEPARTMENT OF TRANSPORTATION
Caltrans

LAST REVISION 00-00-00
DATE PLOTTED => $DATE
TIME PLOTTED => $TIME

BORDER LAST REVISED 4/11/2008

RELATIVE BORDER SCALE IS IN INCHES 0 1 2 3

USERNAME => $USER
DGN FILE => $REQUEST

CU 03-199

EA 3A0421

Dist	COUNTY	ROUTE	POST MILES TOTAL PROJECT	SHEET No.	TOTAL SHEETS
03	But	99	32.4/33.3	33	37

5/25/10
REGISTERED ENGINEER — DATE

PLANS APPROVAL DATE

REGISTERED PROFESSIONAL ENGINEER — No. — Exp. — STATE OF CALIFORNIA

THE STATE OF CALIFORNIA OR ITS OFFICERS OR AGENTS SHALL NOT BE RESPONSIBLE FOR THE ACCURACY OR COMPLETENESS OF SCANNED COPIES OF THIS PLAN SHEET.

QUINCY ENGINEERING INC
3247 RAMOS CIRCLE
SACRAMENTO, CA 95827-2501

BUTTE COUNTY ASSOCIATION OF GOVERNMENTS
2580 SIERRA SUNRISE TERRACE, SUITE 100
CHICO, CA 95928

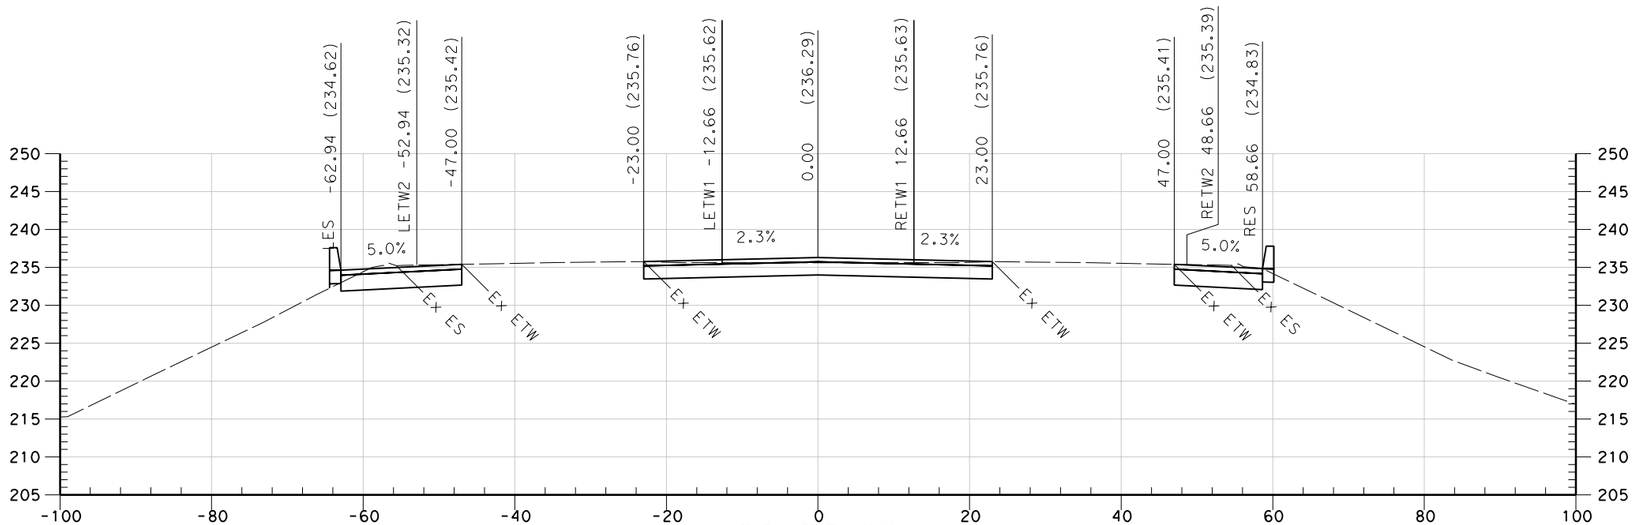

26+75.00

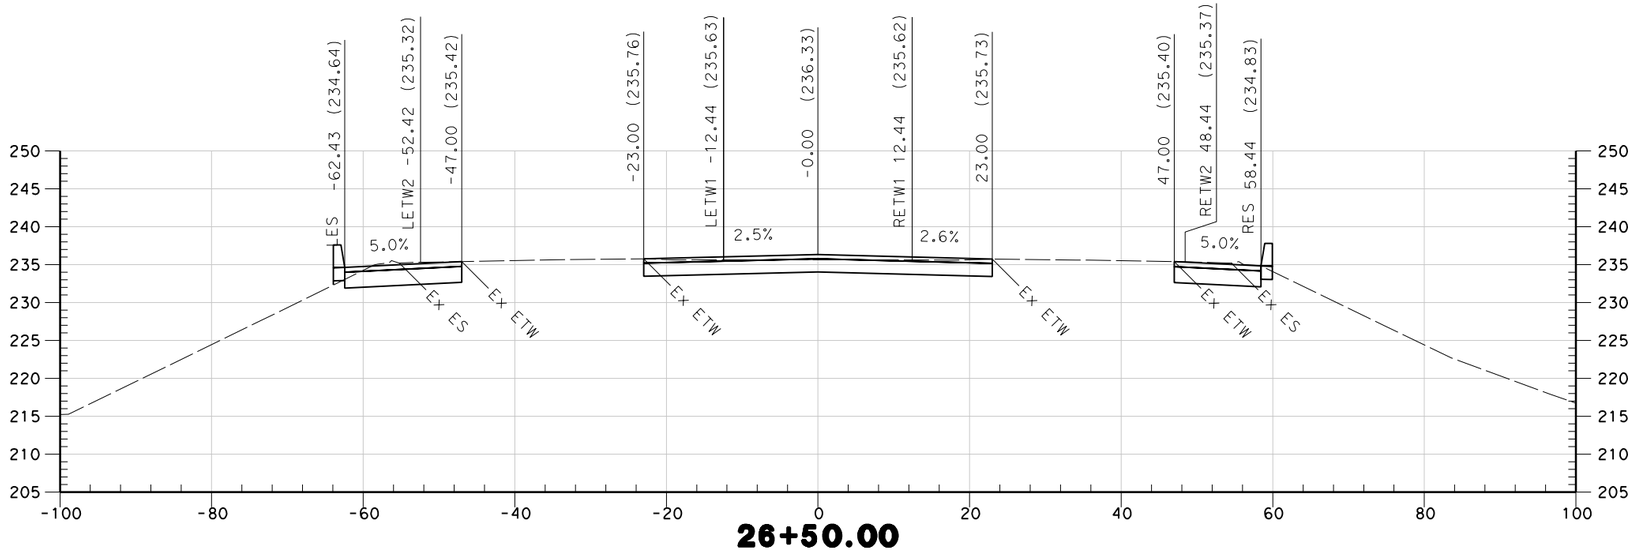

26+50.00

STA 26+50 TO STA 26+75

ROUTE 99

"D" LINE

SCALE 1" = 10'

* FOR EARTHWORK DEVELOPMENT ONLY

REVISED BY	DATE REVISED

CALCULATED-DESIGNED BY
CHECKED BY

CONSULTANT FUNCTIONAL SUPERVISOR
CAROLYN DAVIS

STATE OF CALIFORNIA - DEPARTMENT OF TRANSPORTATION
Caltrans

LAST REVISION 00-00-00
DATE PLOTTED => $DATE
TIME PLOTTED => $TIME

BORDER LAST REVISED 4/11/2008

RELATIVE BORDER SCALE IS IN INCHES 0 1 2 3

USERNAME => $USER
DGN FILE => $REQUEST

CU 03-199

EA 3A0421

Dist	COUNTY	ROUTE	POST MILES TOTAL PROJECT	SHEET No.	TOTAL SHEETS
03	But	99	32.4/33.3	34	37

5/25/10
REGISTERED ENGINEER — DATE

PLANS APPROVAL DATE

REGISTERED PROFESSIONAL ENGINEER — No. — Exp. — STATE OF CALIFORNIA

THE STATE OF CALIFORNIA OR ITS OFFICERS OR AGENTS SHALL NOT BE RESPONSIBLE FOR THE ACCURACY OR COMPLETENESS OF SCANNED COPIES OF THIS PLAN SHEET.

QUINCY ENGINEERING INC
3247 RAMOS CIRCLE
SACRAMENTO, CA 95827-2501

BUTTE COUNTY ASSOCIATION OF GOVERNMENTS
2580 SIERRA SUNRISE TERRACE, SUITE 100
CHICO, CA 95928

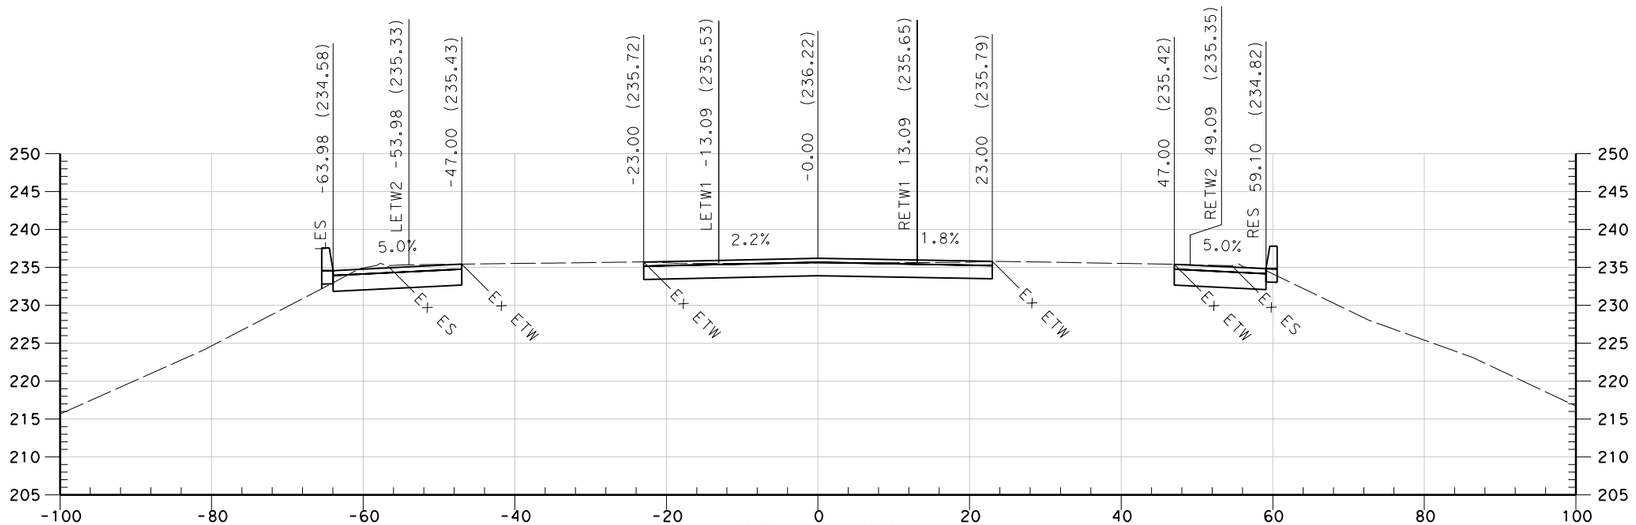

27+25.00

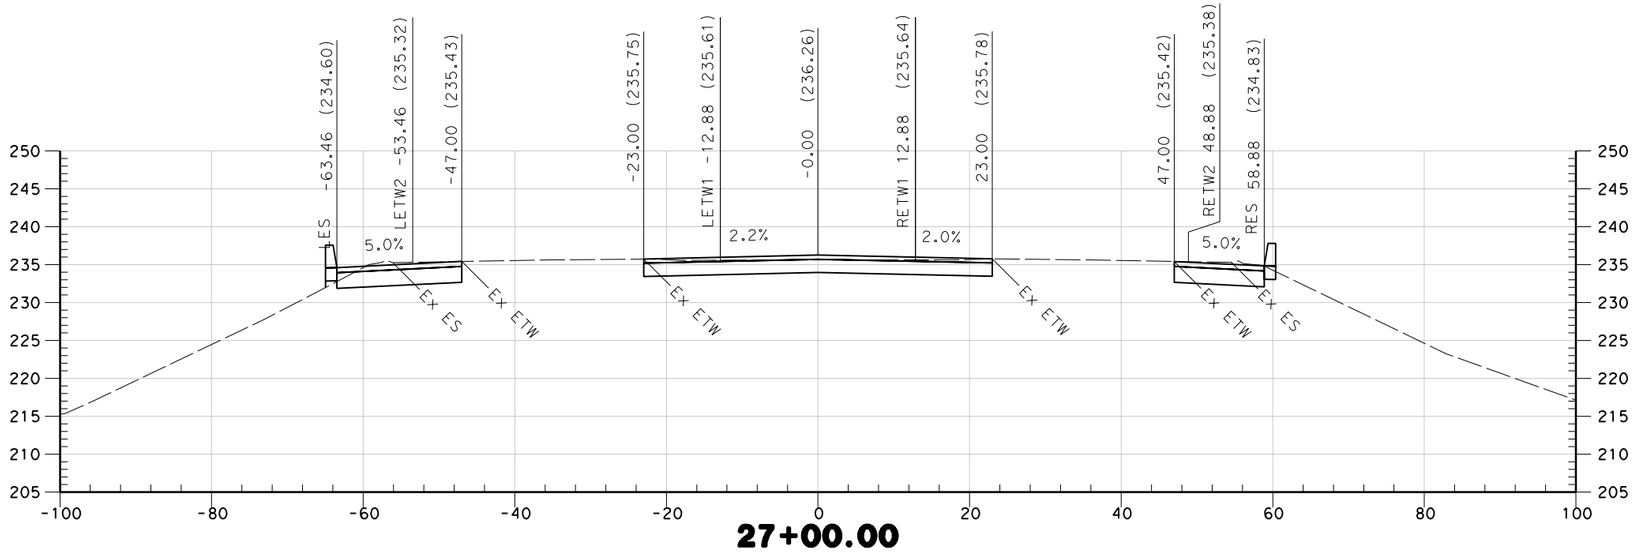

27+00.00

STA 27+00 TO STA 27+25

ROUTE 99

"D" LINE

SCALE 1" = 10'

* FOR EARTHWORK DEVELOPMENT ONLY

REVISED BY	DATE REVISED

CALCULATED-DESIGNED BY
CHECKED BY

CONSULTANT FUNCTIONAL SUPERVISOR
CAROLYN DAVIS

STATE OF CALIFORNIA - DEPARTMENT OF TRANSPORTATION
Caltrans

LAST REVISION 00-00-00
DATE PLOTTED => $DATE
TIME PLOTTED => $TIME

BORDER LAST REVISED 4/11/2008

RELATIVE BORDER SCALE IS IN INCHES 0 1 2 3

USERNAME => $USER
DGN FILE => $REQUEST

CU 03-199

EA 3A0421

Dist	COUNTY	ROUTE	POST MILES TOTAL PROJECT	SHEET No.	TOTAL SHEETS
03	But	99	32.4/33.3	35	37

5/25/10
REGISTERED ENGINEER

2/3/10
DATE

REGISTERED PROFESSIONAL ENGINEER
No.
Exp.
STATE OF CALIFORNIA

PLANS APPROVAL DATE

THE STATE OF CALIFORNIA OR ITS OFFICERS OR AGENTS SHALL NOT BE RESPONSIBLE FOR THE ACCURACY OR COMPLETENESS OF SCANNED COPIES OF THIS PLAN SHEET.

QUINCY ENGINEERING INC
3247 RAMOS CIRCLE
SACRAMENTO, CA 95827-2501

BUTTE COUNTY ASSOCIATION OF GOVERNMENTS
2580 SIERRA SUNRISE TERRACE, SUITE 100
CHICO, CA 95928

STA 27+24 TO STA

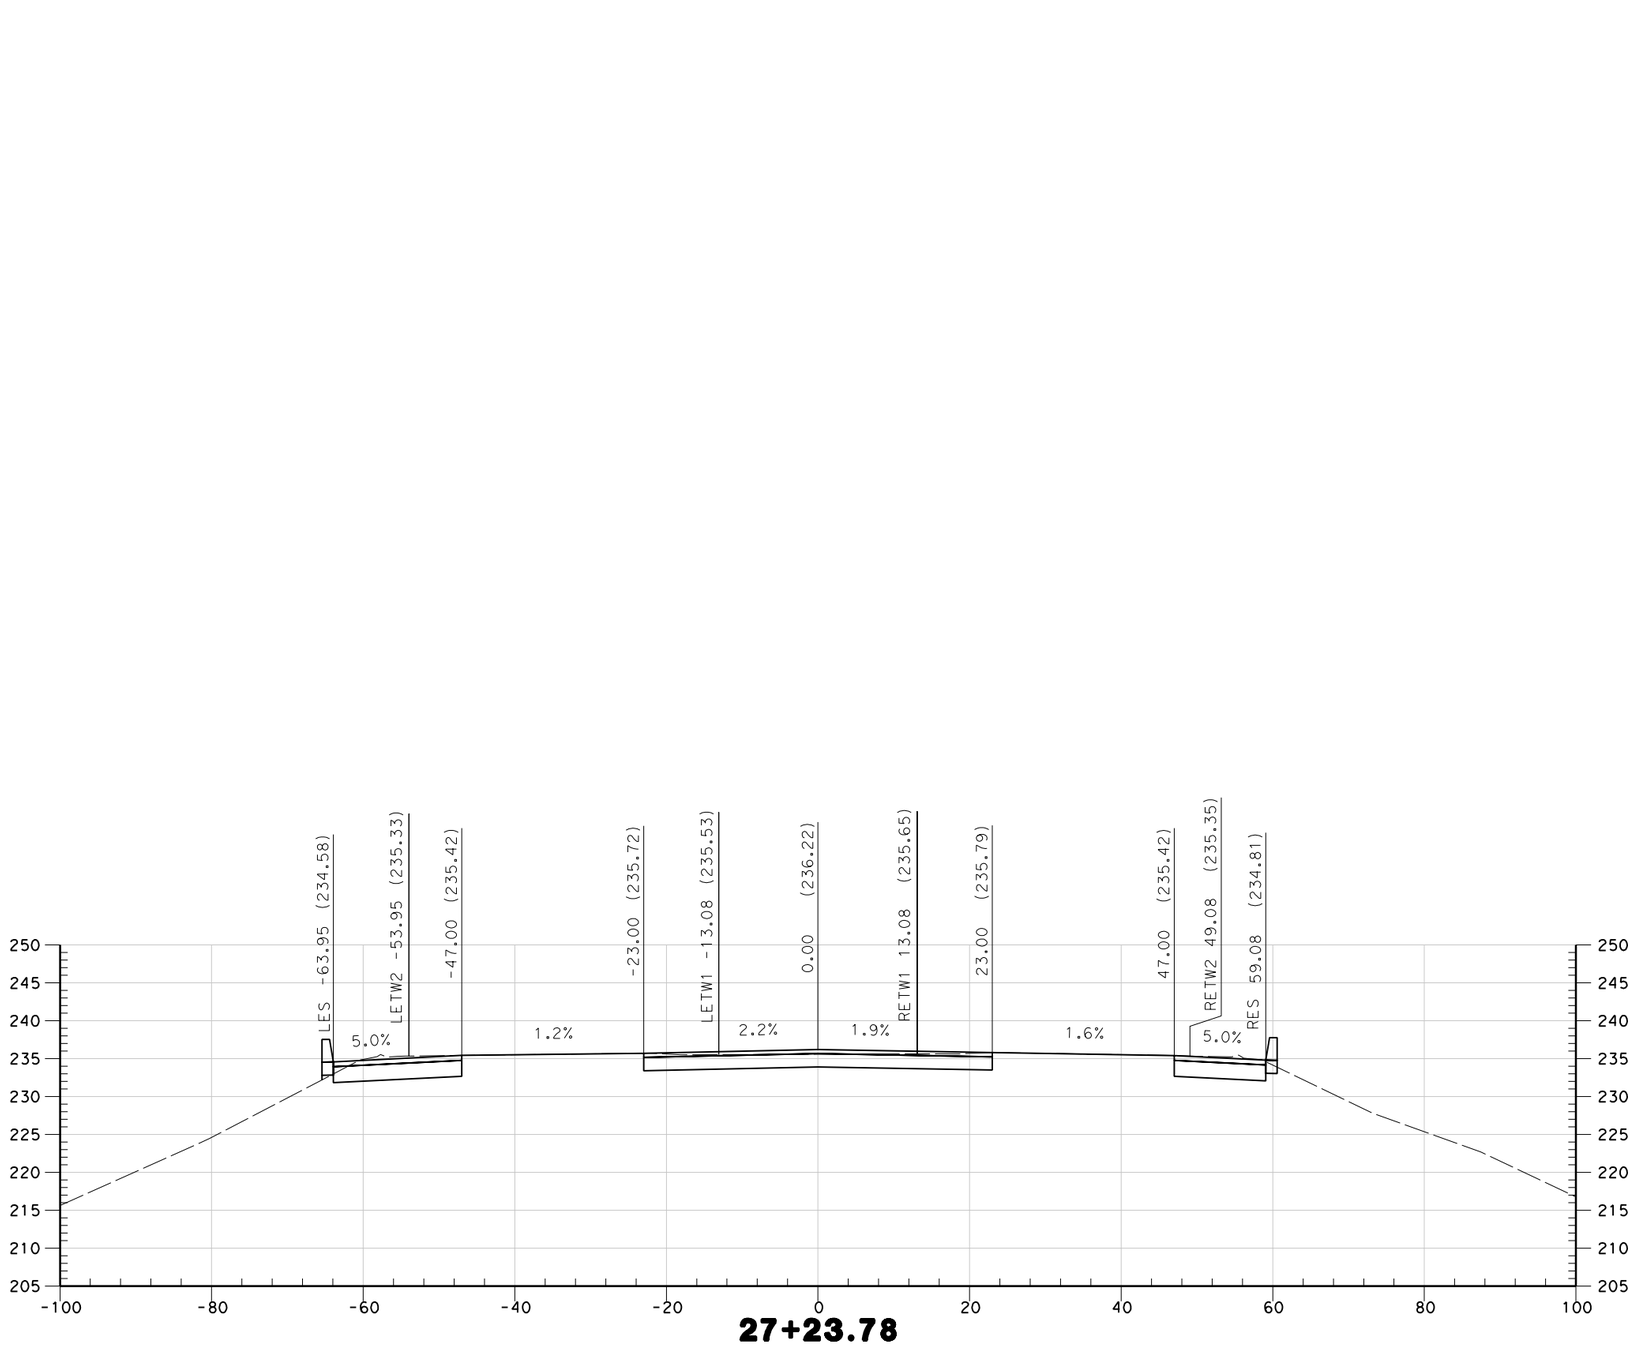

27+23.78

ROUTE 99

"D" LINE

SCALE 1" = 10'

* FOR EARTHWORK DEVELOPMENT ONLY

STATE OF CALIFORNIA - DEPARTMENT OF TRANSPORTATION
Caltrans

CONSULTANT FUNCTIONAL SUPERVISOR
CAROLYN DAVIS

CALCULATED-DESIGNED BY

CHECKED BY

REVISED BY	DATE REVISED

LAST REVISION 00-00-00
DATE PLOTTED => $DATE
TIME PLOTTED => $TIME

BORDER LAST REVISED 4/11/2008

RELATIVE BORDER SCALE IS IN INCHES 0 1 2 3

USERNAME => $USER
DGN FILE => $REQUEST

CU 03-199

EA 3A0421

Dist	COUNTY	ROUTE	POST MILES TOTAL PROJECT	SHEET No.	TOTAL SHEETS
03	But	99	32.4/33.3	36	37

5/25/10
REGISTERED ENGINEER — DATE

PLANS APPROVAL DATE

REGISTERED PROFESSIONAL ENGINEER — No. — Exp. — STATE OF CALIFORNIA

THE STATE OF CALIFORNIA OR ITS OFFICERS OR AGENTS SHALL NOT BE RESPONSIBLE FOR THE ACCURACY OR COMPLETENESS OF SCANNED COPIES OF THIS PLAN SHEET.

QUINCY ENGINEERING INC
3247 RAMOS CIRCLE
SACRAMENTO, CA 95827-2501

BUTTE COUNTY ASSOCIATION OF GOVERNMENTS
2580 SIERRA SUNRISE TERRACE, SUITE 100
CHICO, CA 95928

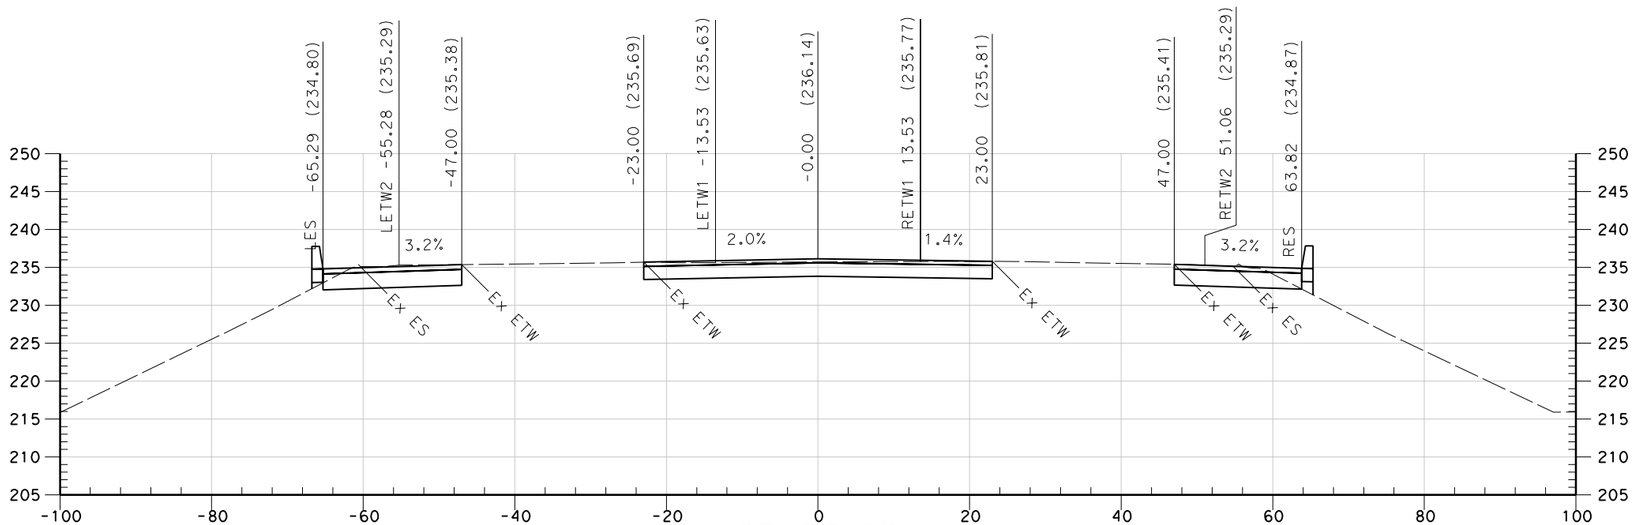

27+75.00

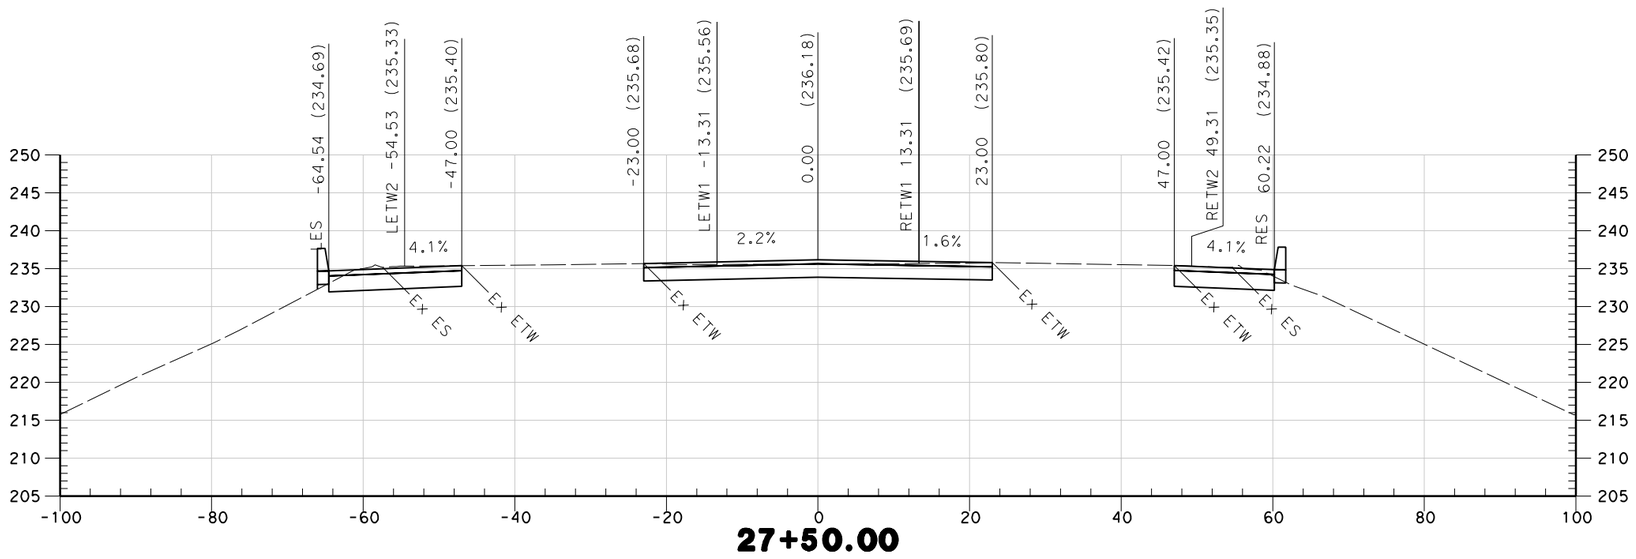

27+50.00

STA 27+50 TO STA 27+75

ROUTE 99

"D" LINE

SCALE 1" = 10'

* FOR EARTHWORK DEVELOPMENT ONLY

REVISED BY	DATE REVISED

CALCULATED-DESIGNED BY
CHECKED BY

STATE OF CALIFORNIA - DEPARTMENT OF TRANSPORTATION
Caltrans

CONSULTANT FUNCTIONAL SUPERVISOR
CAROLYN DAVIS

LAST REVISION 00-00-00
DATE PLOTTED => $DATE
TIME PLOTTED => $TIME

BORDER LAST REVISED 4/11/2008

RELATIVE BORDER SCALE IS IN INCHES 0 1 2 3

USERNAME => $USER
DGN FILE => $REQUEST

CU 03-199

EA 3A0421

Dist	COUNTY	ROUTE	POST MILES TOTAL PROJECT	SHEET No.	TOTAL SHEETS
03	But	99	32.4/33.3	37	37

5/25/10
REGISTERED ENGINEER — DATE

REGISTERED PROFESSIONAL ENGINEER
No. ____
Exp. ____
STATE OF CALIFORNIA

PLANS APPROVAL DATE

THE STATE OF CALIFORNIA OR ITS OFFICERS OR AGENTS SHALL NOT BE RESPONSIBLE FOR THE ACCURACY OR COMPLETENESS OF SCANNED COPIES OF THIS PLAN SHEET.

QUINCY ENGINEERING INC
3247 RAMOS CIRCLE
SACRAMENTO, CA 95827-2501

BUTTE COUNTY ASSOCIATION OF GOVERNMENTS
2580 SIERRA SUNRISE TERRACE, SUITE 100
CHICO, CA 95928

STA 28+00 TO STA 28+24

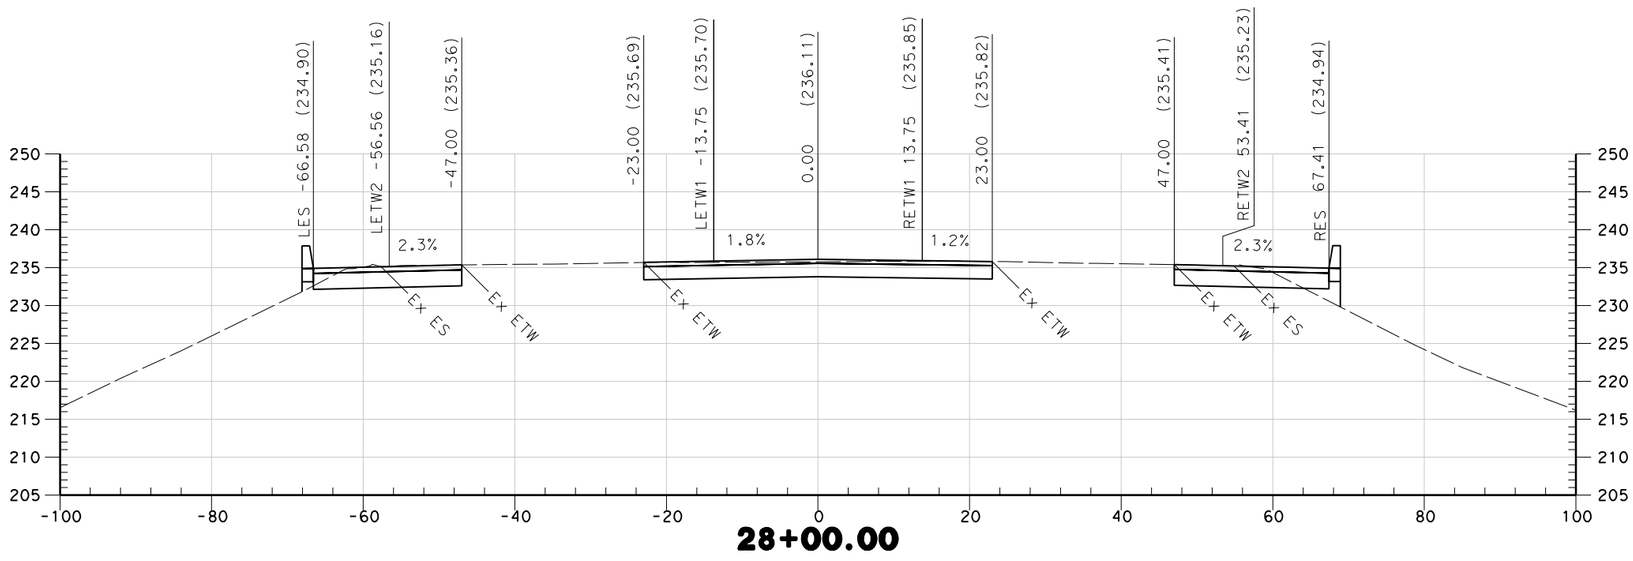

ROUTE 99

"D" LINE

SCALE 1" = 10'

* FOR EARTHWORK DEVELOPMENT ONLY

REVISED BY	DATE REVISED

CALCULATED-DESIGNED BY
CHECKED BY

CONSULTANT FUNCTIONAL SUPERVISOR
CAROLYN DAVIS

STATE OF CALIFORNIA - DEPARTMENT OF TRANSPORTATION
Caltrans

LAST REVISION 00-00-00
DATE PLOTTED => $DATE
TIME PLOTTED => $TIME

BORDER LAST REVISED 4/11/2008

RELATIVE BORDER SCALE IS IN INCHES 0 1 2 3

USERNAME => $USER
DGN FILE => $REQUEST

CU 03-199

EA 3A0421

Dist	COUNTY	ROUTE	POST MILES TOTAL PROJECT	SHEET No.	TOTAL SHEETS
03	But	99	32.4/33.3	1	25

5/25/10
REGISTERED ENGINEER DATE

REGISTERED PROFESSIONAL ENGINEER
No. _____
Exp. _____
STATE OF CALIFORNIA

PLANS APPROVAL DATE

THE STATE OF CALIFORNIA OR ITS OFFICERS OR AGENTS SHALL NOT BE RESPONSIBLE FOR THE ACCURACY OR COMPLETENESS OF SCANNED COPIES OF THIS PLAN SHEET.

QUINCY ENGINEERING INC
3247 RAMOS CIRCLE
SACRAMENTO, CA 95827-2501

BUTTE COUNTY ASSOCIATION OF GOVERNMENTS
2580 SIERRA SUNRISE TERRACE, SUITE 100
CHICO, CA 95928

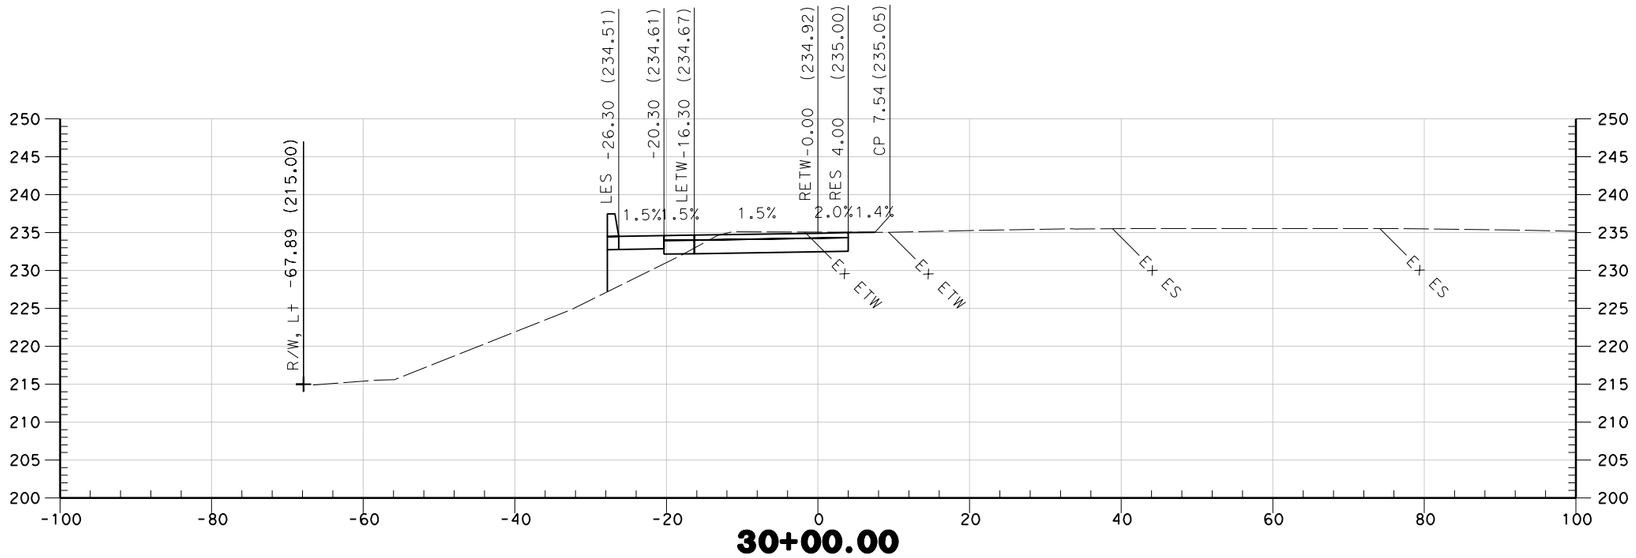

30+00.00

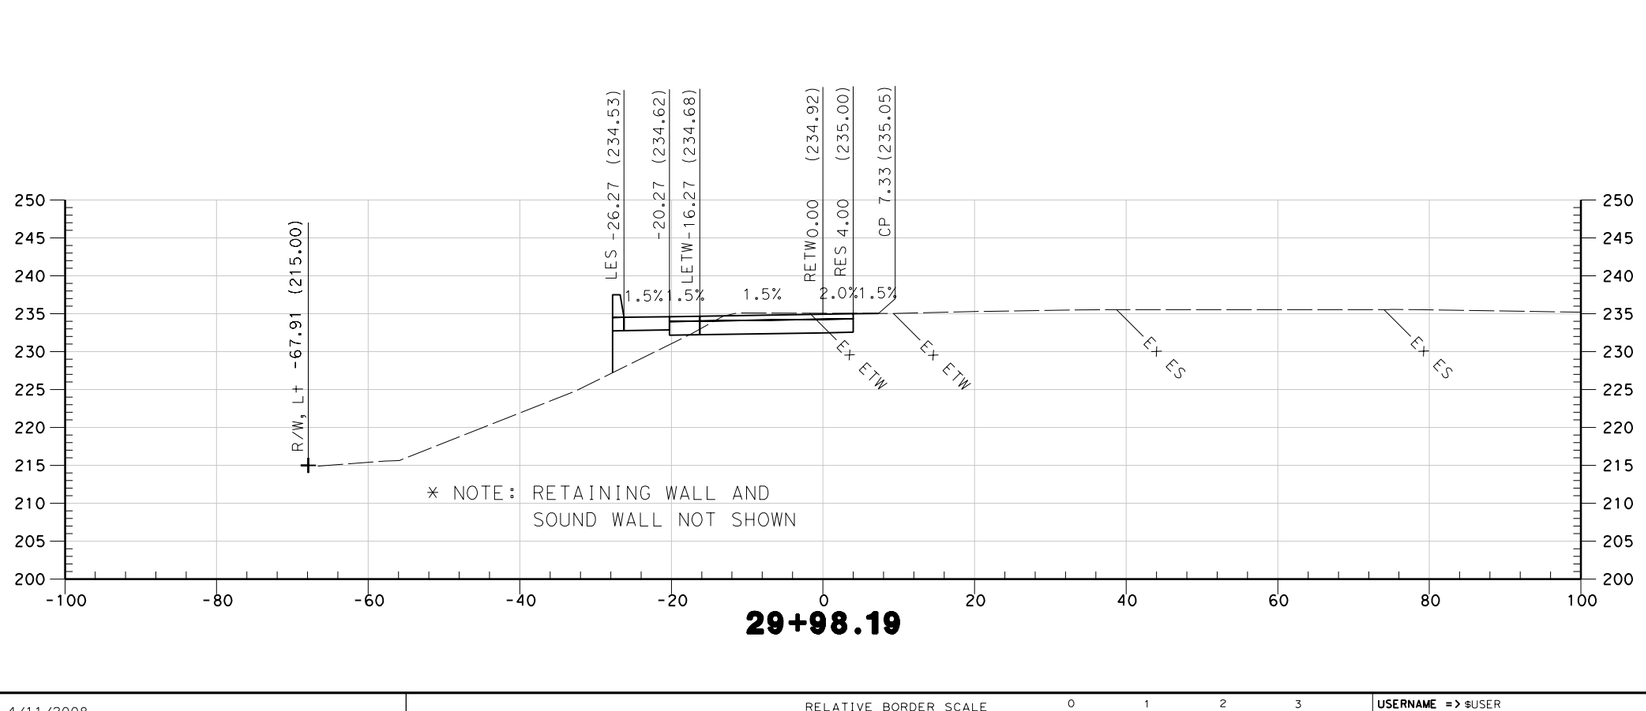

29+98.19

STA 29+98 TO STA 30+00

SOUTHBOUND ON RAMP
"SBON" LINE

SCALE 1" = 10'

* FOR EARTHWORK DEVELOPMENT ONLY

REVISED BY | DATE REVISED

CALCULATED-DESIGNED BY | CHECKED BY

CONSULTANT FUNCTIONAL SUPERVISOR: CAROLYN DAVIS

STATE OF CALIFORNIA - DEPARTMENT OF TRANSPORTATION

Caltrans

LAST REVISION 00-00-00 | DATE PLOTTED => $DATE | TIME PLOTTED => $TIME

BORDER LAST REVISED 4/11/2008

RELATIVE BORDER SCALE IS IN INCHES 0 1 2 3

USERNAME => $USER
DGN FILE => $REQUEST

CU 03-199

EA 3A0421

Dist	COUNTY	ROUTE	POST MILES TOTAL PROJECT	SHEET No.	TOTAL SHEETS
03	But	99	32.4/33.3	2	25

5/25/10
REGISTERED ENGINEER — DATE

REGISTERED PROFESSIONAL ENGINEER
No. ____
Exp. ____
STATE OF CALIFORNIA

PLANS APPROVAL DATE

THE STATE OF CALIFORNIA OR ITS OFFICERS OR AGENTS SHALL NOT BE RESPONSIBLE FOR THE ACCURACY OR COMPLETENESS OF SCANNED COPIES OF THIS PLAN SHEET.

QUINCY ENGINEERING INC
3247 RAMOS CIRCLE
SACRAMENTO, CA 95827-2501

BUTTE COUNTY ASSOCIATION OF GOVERNMENTS
2580 SIERRA SUNRISE TERRACE, SUITE 100
CHICO, CA 95928

STA 29+99 TO STA

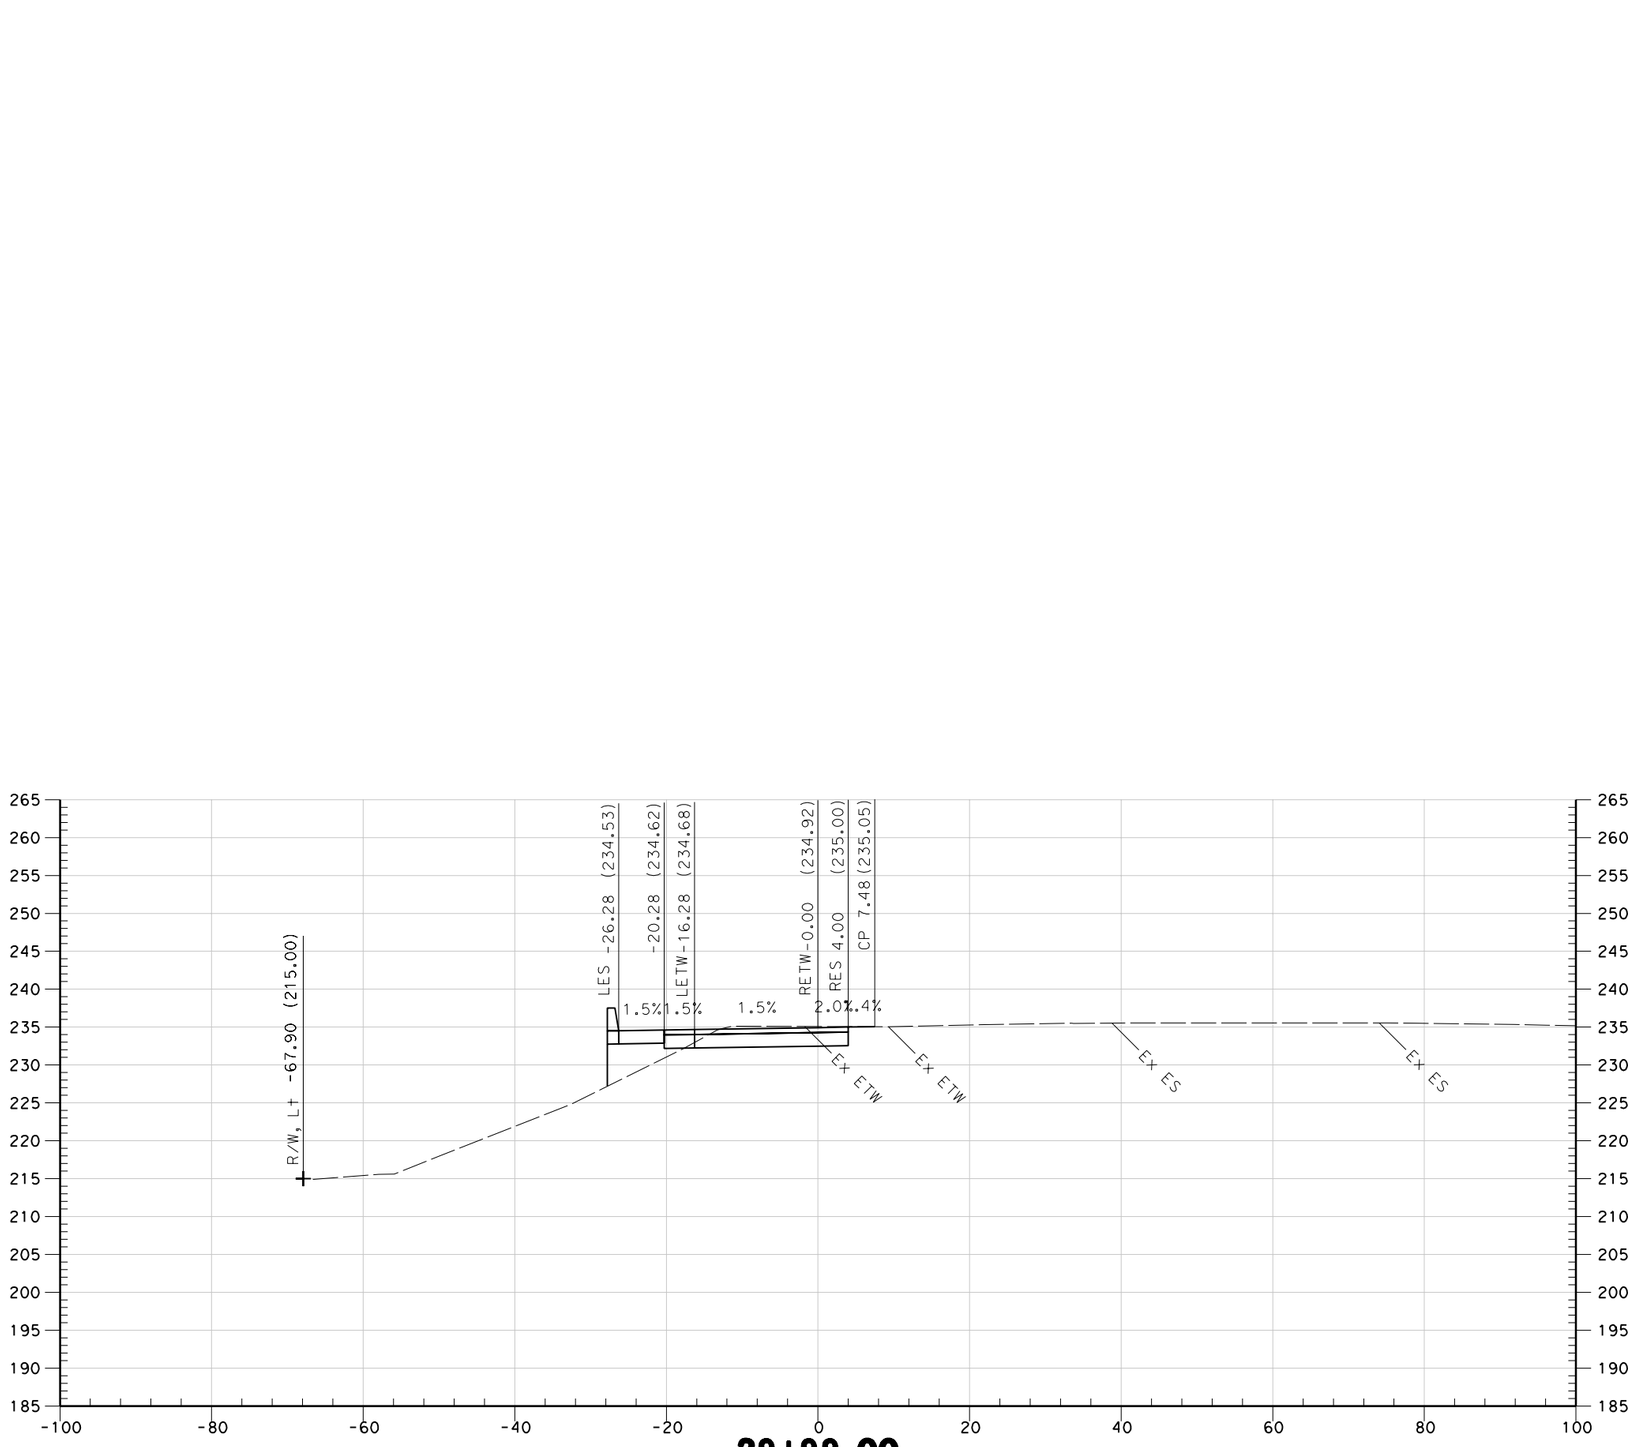

SOUTHBOUND ON RAMP
"SBON" LINE

SCALE 1" = 10'

* FOR EARTHWORK DEVELOPMENT ONLY

LAST REVISION 00-00-00
DATE PLOTTED => $DATE
TIME PLOTTED => $TIME

REVISED BY	DATE REVISED

CALCULATED-DESIGNED BY
CHECKED BY

CONSULTANT FUNCTIONAL SUPERVISOR
CAROLYN DAVIS

STATE OF CALIFORNIA - DEPARTMENT OF TRANSPORTATION
Caltrans

BORDER LAST REVISED 4/11/2008

RELATIVE BORDER SCALE IS IN INCHES 0 1 2 3

USERNAME => $USER
DGN FILE => $REQUEST

CU 03-199

EA 3A0421

Dist	COUNTY	ROUTE	POST MILES TOTAL PROJECT	SHEET No.	TOTAL SHEETS
03	But	99	32.4/33.3	3	25

5/25/10
REGISTERED ENGINEER — DATE

REGISTERED PROFESSIONAL ENGINEER
No. ____
Exp. ____
STATE OF CALIFORNIA

PLANS APPROVAL DATE

THE STATE OF CALIFORNIA OR ITS OFFICERS OR AGENTS SHALL NOT BE RESPONSIBLE FOR THE ACCURACY OR COMPLETENESS OF SCANNED COPIES OF THIS PLAN SHEET.

QUINCY ENGINEERING INC
3247 RAMOS CIRCLE
SACRAMENTO, CA 95827-2501

BUTTE COUNTY ASSOCIATION OF GOVERNMENTS
2580 SIERRA SUNRISE TERRACE, SUITE 100
CHICO, CA 95928

STA 30+14 TO STA

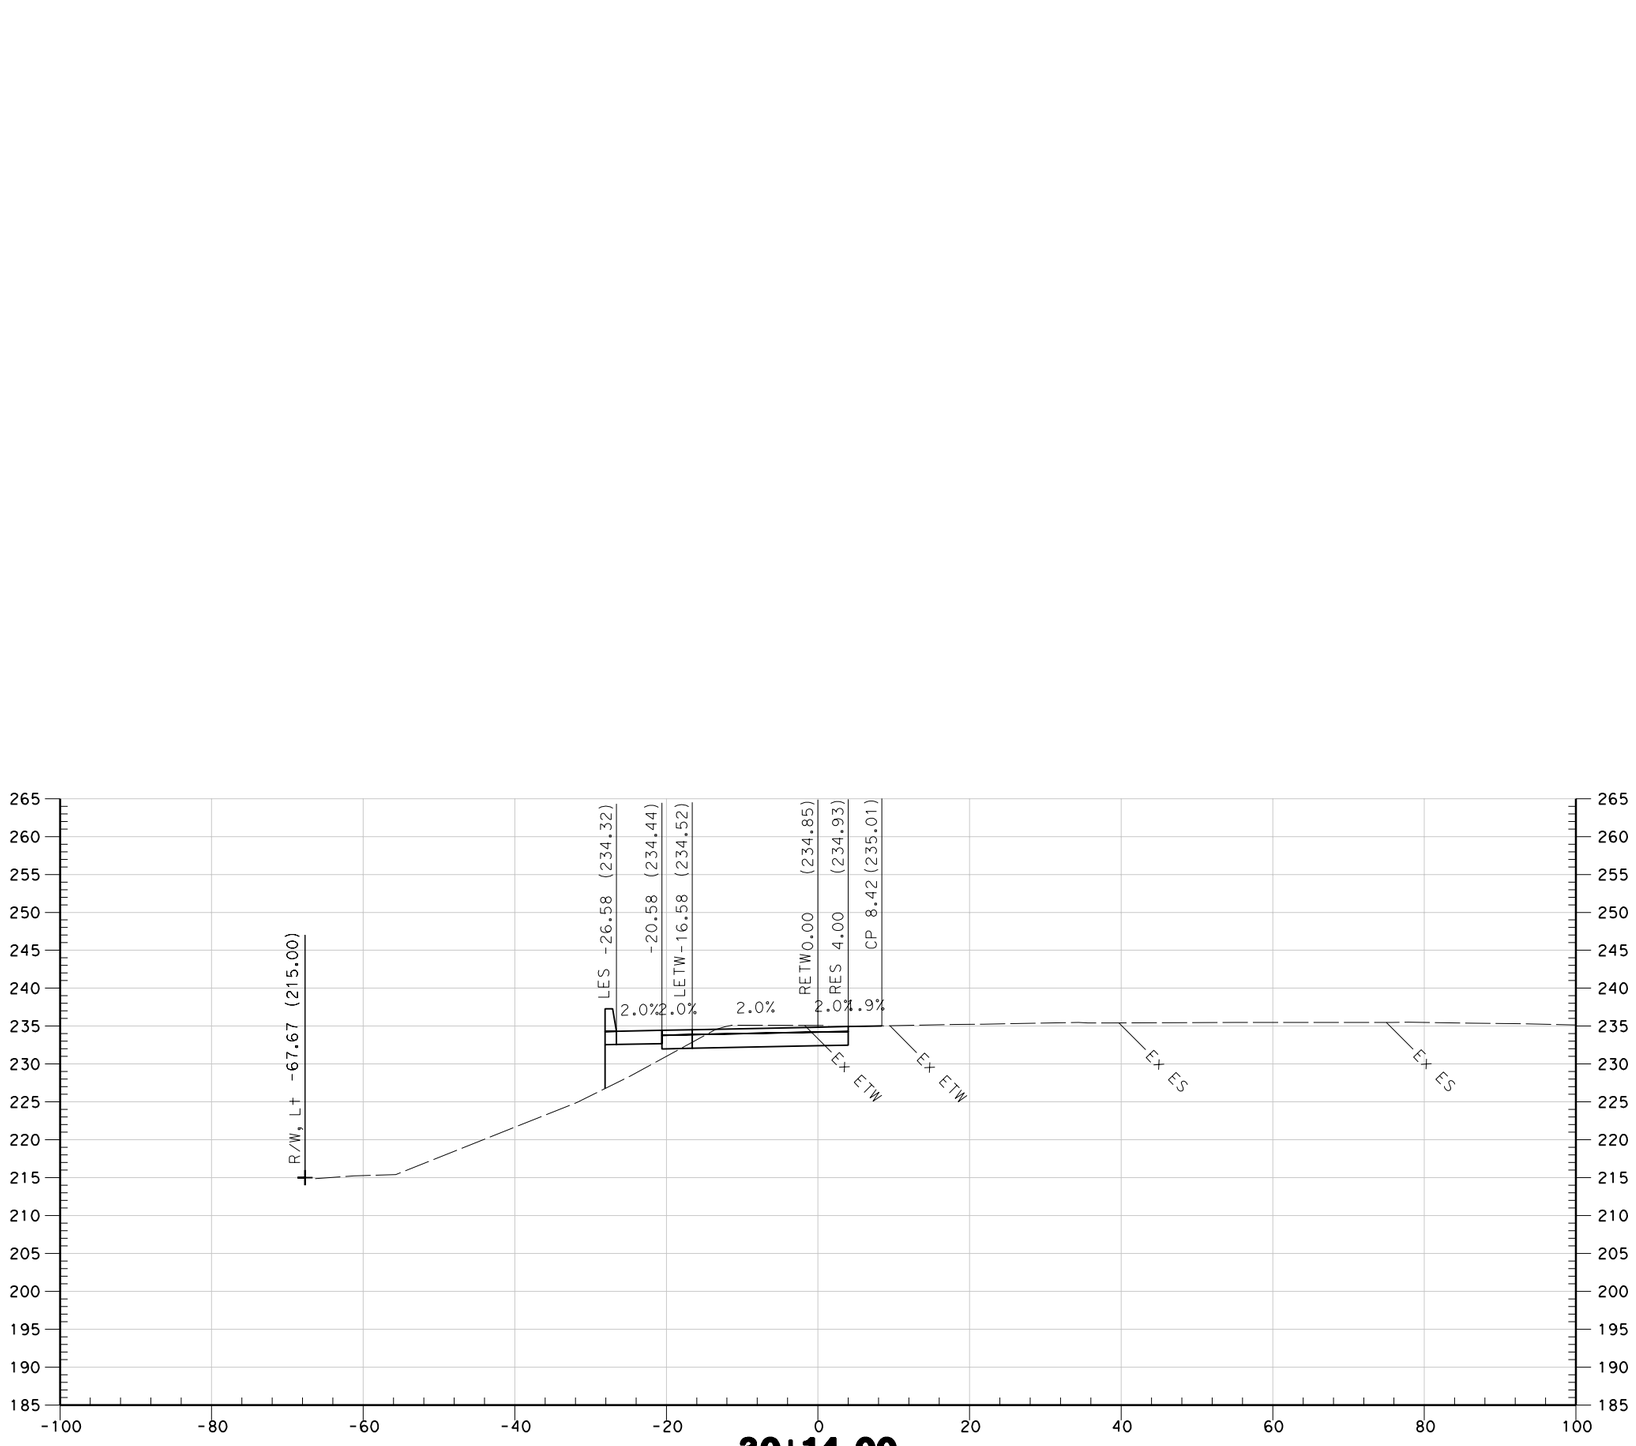

SOUTHBOUND ON RAMP
"SBON" LINE

SCALE 1" = 10'

* FOR EARTHWORK DEVELOPMENT ONLY

STATE OF CALIFORNIA - DEPARTMENT OF TRANSPORTATION
Caltrans

CONSULTANT FUNCTIONAL SUPERVISOR: CAROLYN DAVIS

CALCULATED-DESIGNED BY
CHECKED BY

REVISED BY	DATE REVISED

LAST REVISION 00-00-00
DATE PLOTTED => $DATE
TIME PLOTTED => $TIME

BORDER LAST REVISED 4/11/2008

RELATIVE BORDER SCALE IS IN INCHES 0 1 2 3

USERNAME => $USER
DGN FILE => $REQUEST

CU 03-199

EA 3A0421

Dist	COUNTY	ROUTE	POST MILES TOTAL PROJECT	SHEET No.	TOTAL SHEETS
03	But	99	32.4/33.3	4	25

5/25/10
REGISTERED ENGINEER — DATE

PLANS APPROVAL DATE

REGISTERED PROFESSIONAL ENGINEER — No. — Exp. — STATE OF CALIFORNIA

THE STATE OF CALIFORNIA OR ITS OFFICERS OR AGENTS SHALL NOT BE RESPONSIBLE FOR THE ACCURACY OR COMPLETENESS OF SCANNED COPIES OF THIS PLAN SHEET.

QUINCY ENGINEERING INC
3247 RAMOS CIRCLE
SACRAMENTO, CA 95827-2501

BUTTE COUNTY ASSOCIATION OF GOVERNMENTS
2580 SIERRA SUNRISE TERRACE, SUITE 100
CHICO, CA 95928

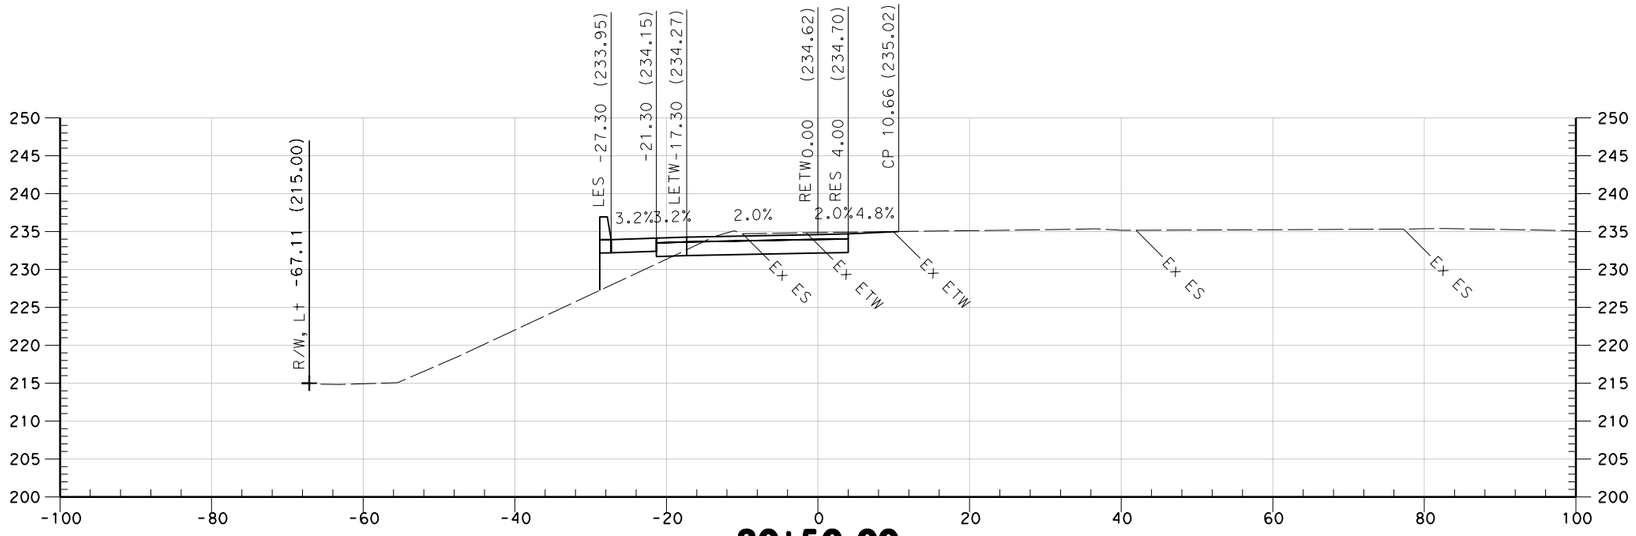

30+50.00

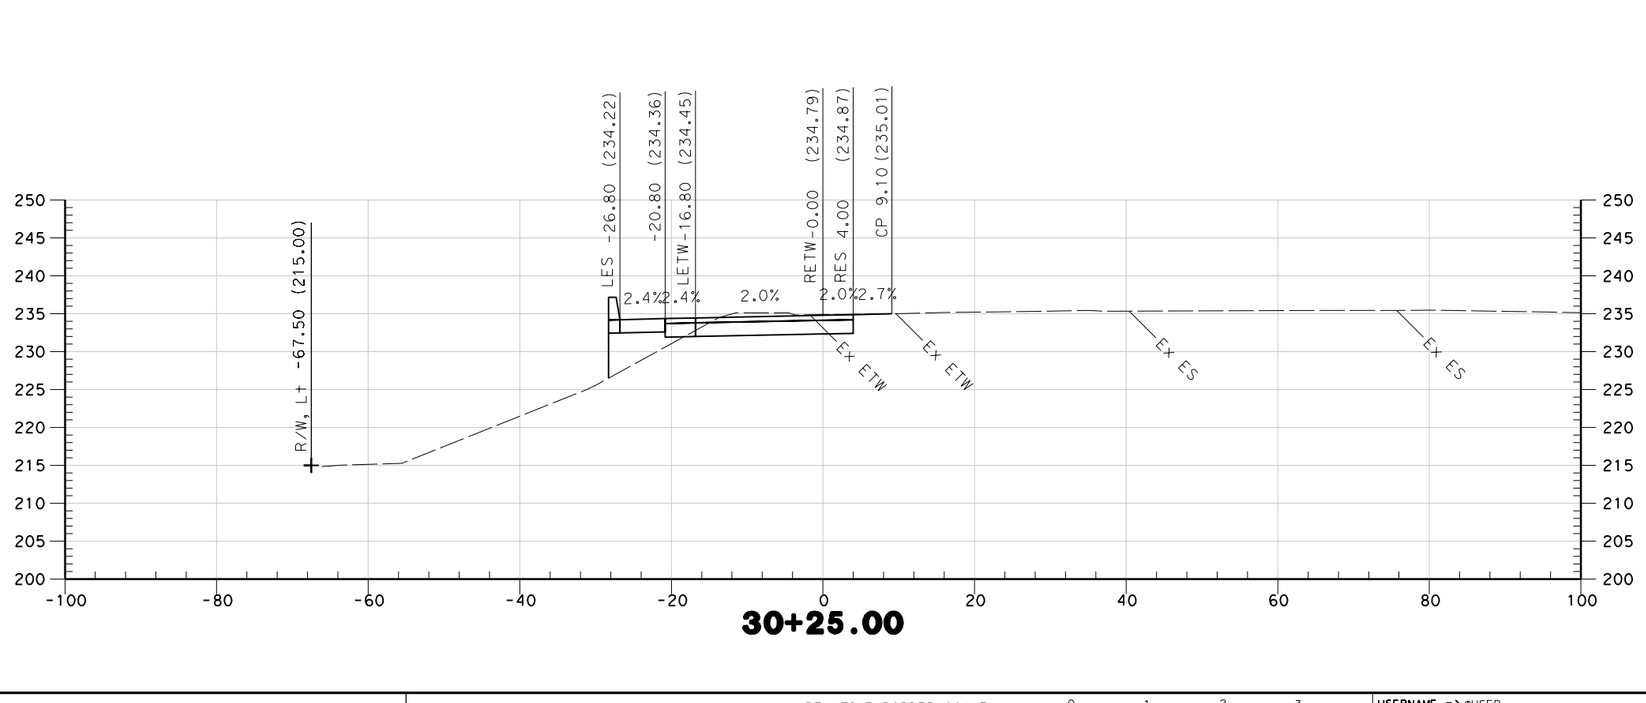

30+25.00

STA 30+25 TO STA 30+50

SOUTHBOUND ON RAMP

"SBON" LINE

SCALE 1" = 10'

* FOR EARTHWORK DEVELOPMENT ONLY

REVISED BY | DATE REVISED

CALCULATED-DESIGNED BY | CHECKED BY

CONSULTANT FUNCTIONAL SUPERVISOR: CAROLYN DAVIS

STATE OF CALIFORNIA - DEPARTMENT OF TRANSPORTATION

Caltrans

LAST REVISION 00-00-00 | DATE PLOTTED => $DATE | TIME PLOTTED => $TIME

BORDER LAST REVISED 4/11/2008

RELATIVE BORDER SCALE IS IN INCHES 0 1 2 3

USERNAME => $USER
DGN FILE => $REQUEST

CU 03-199

EA 3A0421

Dist	COUNTY	ROUTE	POST MILES TOTAL PROJECT	SHEET No.	TOTAL SHEETS
03	But	99	32.4/33.3	5	25

5/25/10
REGISTERED ENGINEER DATE

REGISTERED PROFESSIONAL ENGINEER
No.
Exp.
STATE OF CALIFORNIA

PLANS APPROVAL DATE

THE STATE OF CALIFORNIA OR ITS OFFICERS OR AGENTS SHALL NOT BE RESPONSIBLE FOR THE ACCURACY OR COMPLETENESS OF SCANNED COPIES OF THIS PLAN SHEET.

QUINCY ENGINEERING INC
3247 RAMOS CIRCLE
SACRAMENTO, CA 95827-2501

BUTTE COUNTY ASSOCIATION OF GOVERNMENTS
2580 SIERRA SUNRISE TERRACE, SUITE 100
CHICO, CA 95928

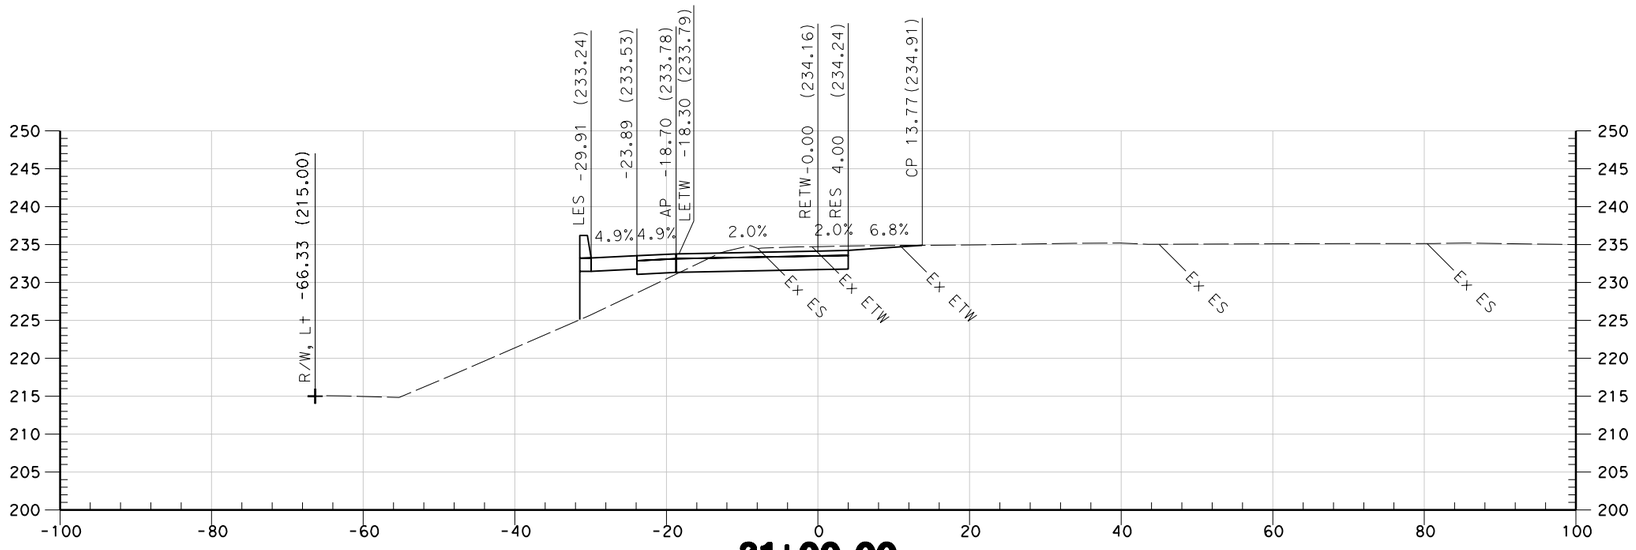

31+00.00

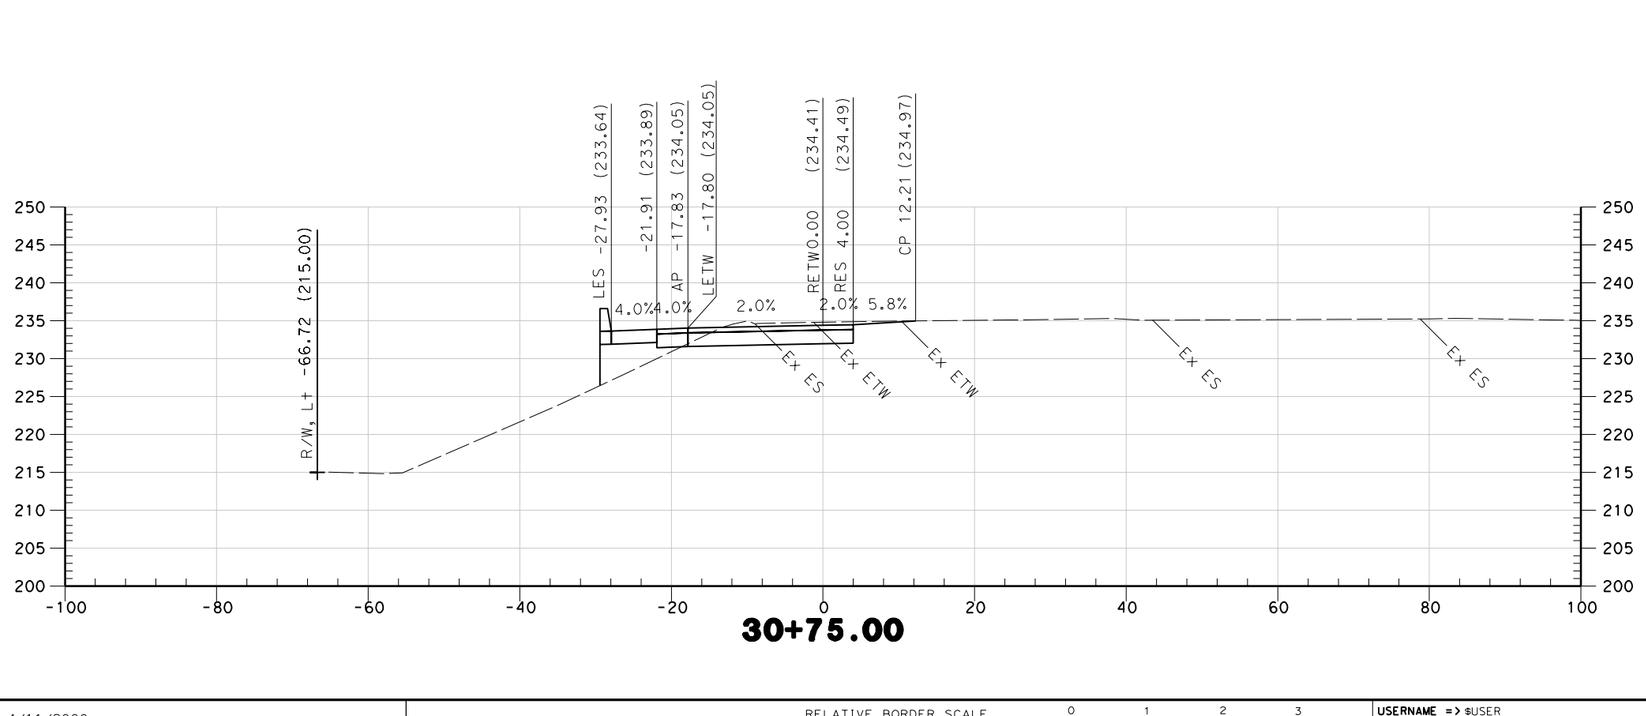

30+75.00

STA 30+75 TO STA 31+00

SOUTHBOUND ON RAMP
"SBON" LINE

SCALE 1" = 10'

* FOR EARTHWORK DEVELOPMENT ONLY

REVISED BY	DATE REVISED

CALCULATED-DESIGNED BY
CHECKED BY

CONSULTANT FUNCTIONAL SUPERVISOR
CAROLYN DAVIS

STATE OF CALIFORNIA - DEPARTMENT OF TRANSPORTATION
Caltrans

LAST REVISION 00-00-00
DATE PLOTTED => $DATE
TIME PLOTTED => $TIME

BORDER LAST REVISED 4/11/2008

RELATIVE BORDER SCALE IS IN INCHES 0 1 2 3

USERNAME => $USER
DGN FILE => $REQUEST

CU 03-199

EA 3A0421

Dist	COUNTY	ROUTE	POST MILES TOTAL PROJECT	SHEET No.	TOTAL SHEETS
03	But	99	32.4/33.3	6	25

5/25/10
REGISTERED ENGINEER — DATE

REGISTERED PROFESSIONAL ENGINEER
No. ____
Exp. ____
STATE OF CALIFORNIA

PLANS APPROVAL DATE

THE STATE OF CALIFORNIA OR ITS OFFICERS OR AGENTS SHALL NOT BE RESPONSIBLE FOR THE ACCURACY OR COMPLETENESS OF SCANNED COPIES OF THIS PLAN SHEET.

QUINCY ENGINEERING INC
3247 RAMOS CIRCLE
SACRAMENTO, CA 95827-2501

BUTTE COUNTY ASSOCIATION OF GOVERNMENTS
2580 SIERRA SUNRISE TERRACE, SUITE 100
CHICO, CA 95928

STA 31+04 TO STA

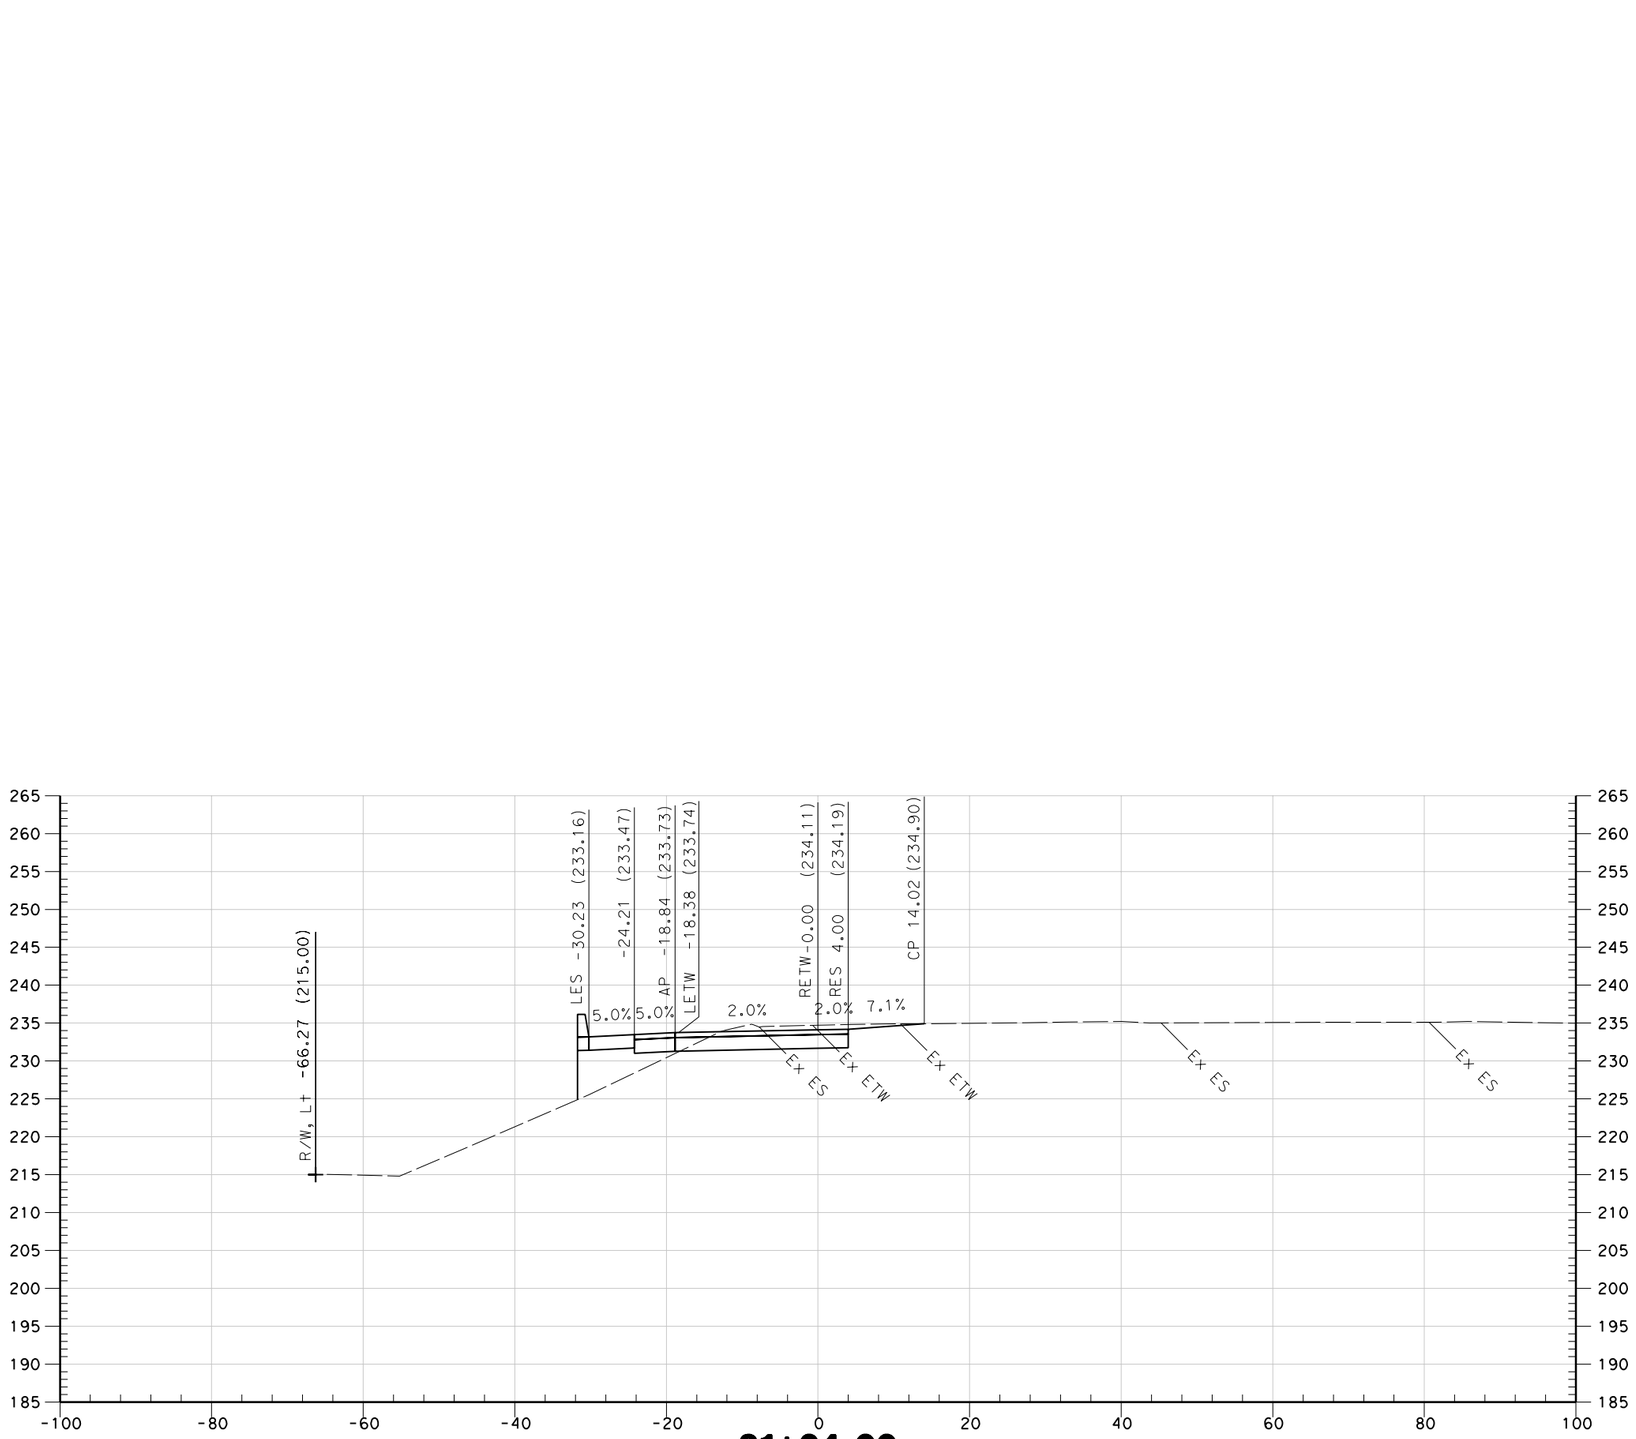

SOUTHBOUND ON RAMP
"SBON" LINE

SCALE 1" = 10'

* FOR EARTHWORK DEVELOPMENT ONLY

REVISED BY	DATE REVISED

CALCULATED-DESIGNED BY
CHECKED BY

CONSULTANT FUNCTIONAL SUPERVISOR
CAROLYN DAVIS

STATE OF CALIFORNIA - DEPARTMENT OF TRANSPORTATION
Caltrans

LAST REVISION 00-00-00
DATE PLOTTED => $DATE
TIME PLOTTED => $TIME

BORDER LAST REVISED 4/11/2008

RELATIVE BORDER SCALE IS IN INCHES 0 1 2 3

USERNAME => $USER
DGN FILE => $REQUEST

CU 03-199

EA 3A0421

Dist	COUNTY	ROUTE	POST MILES TOTAL PROJECT	SHEET No.	TOTAL SHEETS
03	But	99	32.4/33.3	7	25

5/25/10
REGISTERED ENGINEER DATE

REGISTERED PROFESSIONAL ENGINEER
No.
Exp.
STATE OF CALIFORNIA

PLANS APPROVAL DATE

THE STATE OF CALIFORNIA OR ITS OFFICERS OR AGENTS SHALL NOT BE RESPONSIBLE FOR THE ACCURACY OR COMPLETENESS OF SCANNED COPIES OF THIS PLAN SHEET.

QUINCY ENGINEERING INC
3247 RAMOS CIRCLE
SACRAMENTO, CA 95827-2501

BUTTE COUNTY ASSOCIATION OF GOVERNMENTS
2580 SIERRA SUNRISE TERRACE, SUITE 100
CHICO, CA 95928

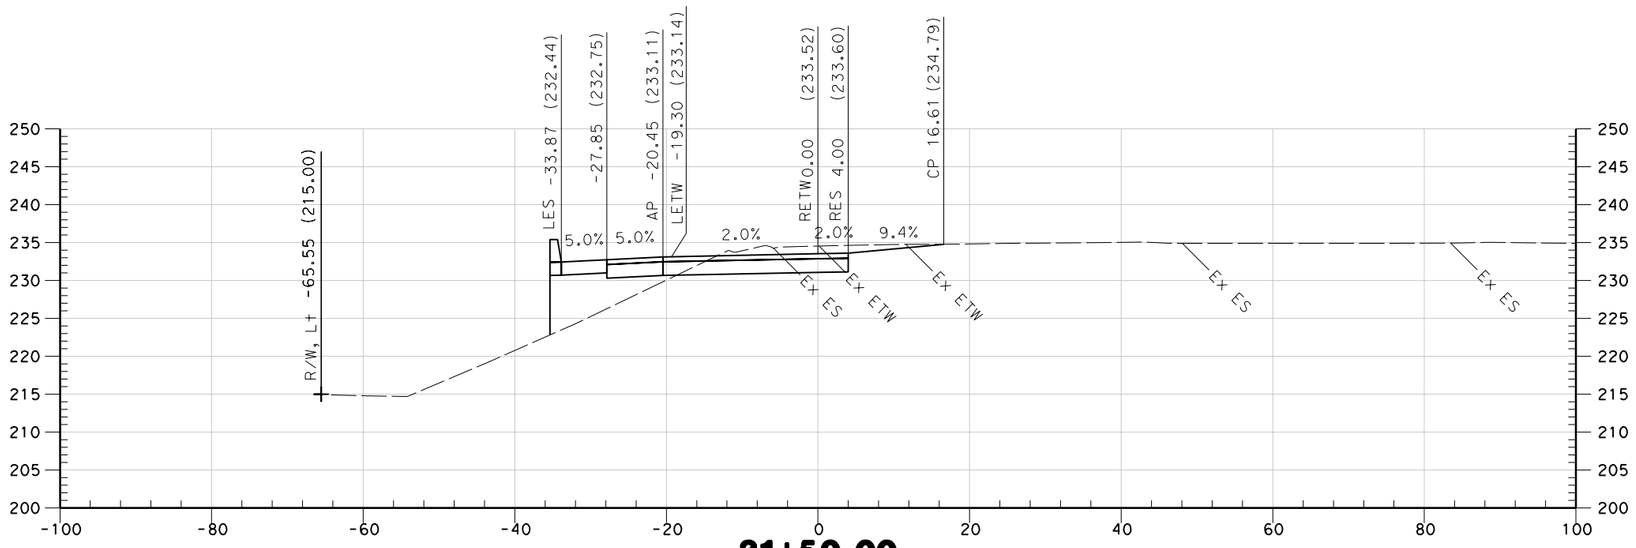

31+50.00

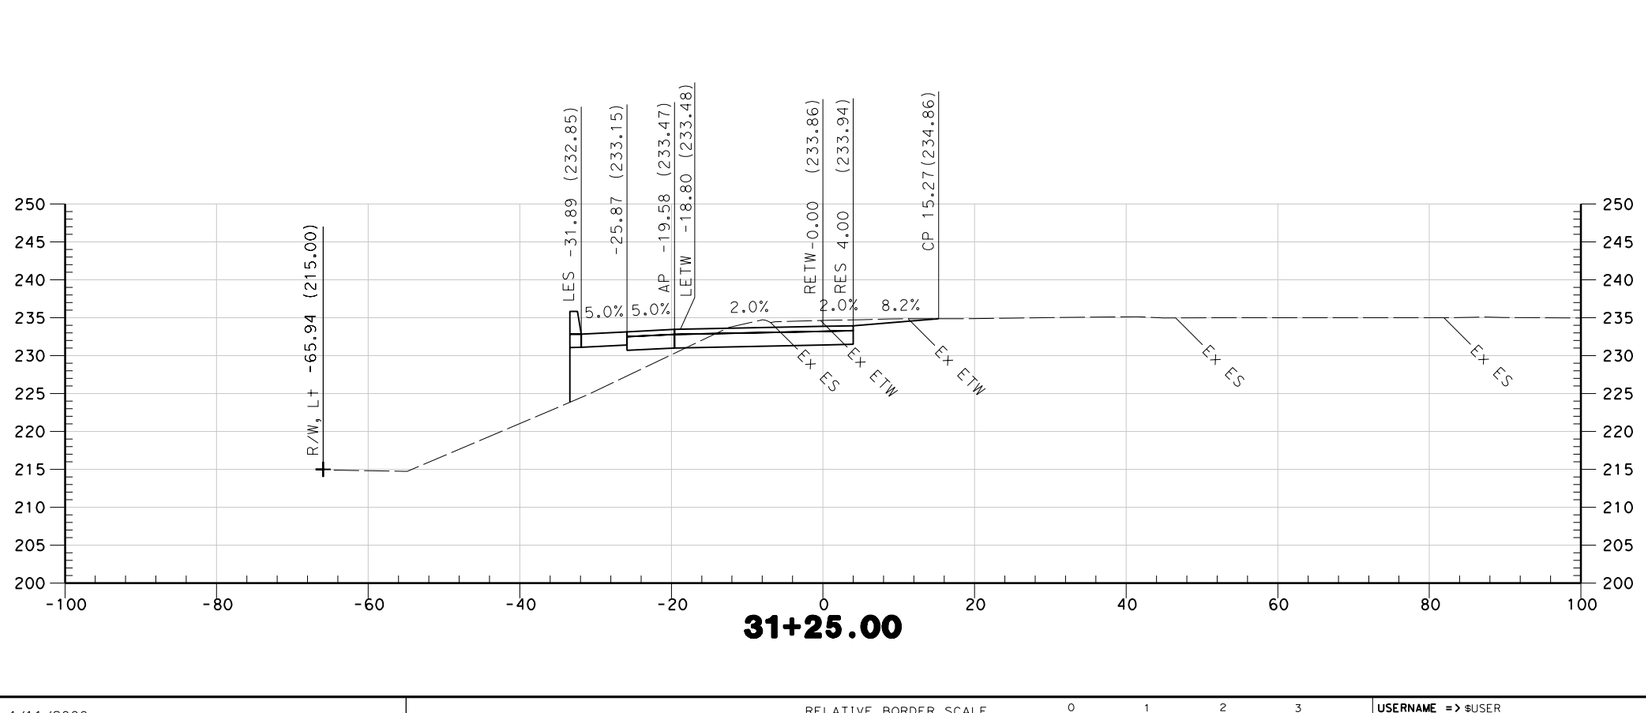

31+25.00

STA 31+25 TO STA 31+50

SOUTHBOUND ON RAMP
"SBON" LINE

SCALE 1" = 10'

* FOR EARTHWORK DEVELOPMENT ONLY

REVISED BY | DATE REVISED

CALCULATED-DESIGNED BY | CHECKED BY

CONSULTANT FUNCTIONAL SUPERVISOR: CAROLYN DAVIS

STATE OF CALIFORNIA - DEPARTMENT OF TRANSPORTATION

Caltrans

LAST REVISION 00-00-00 | DATE PLOTTED => $DATE | TIME PLOTTED => $TIME

BORDER LAST REVISED 4/11/2008

RELATIVE BORDER SCALE IS IN INCHES 0 1 2 3

USERNAME => $USER
DGN FILE => $REQUEST

CU 03-199

EA 3A0421

Dist	COUNTY	ROUTE	POST MILES TOTAL PROJECT	SHEET No.	TOTAL SHEETS
03	But	99	32.4/33.3	8	25

5/25/10
REGISTERED ENGINEER DATE

REGISTERED PROFESSIONAL ENGINEER
No.
Exp.
STATE OF CALIFORNIA

PLANS APPROVAL DATE

THE STATE OF CALIFORNIA OR ITS OFFICERS OR AGENTS SHALL NOT BE RESPONSIBLE FOR THE ACCURACY OR COMPLETENESS OF SCANNED COPIES OF THIS PLAN SHEET.

QUINCY ENGINEERING INC
3247 RAMOS CIRCLE
SACRAMENTO, CA 95827-2501

BUTTE COUNTY ASSOCIATION OF GOVERNMENTS
2580 SIERRA SUNRISE TERRACE, SUITE 100
CHICO, CA 95928

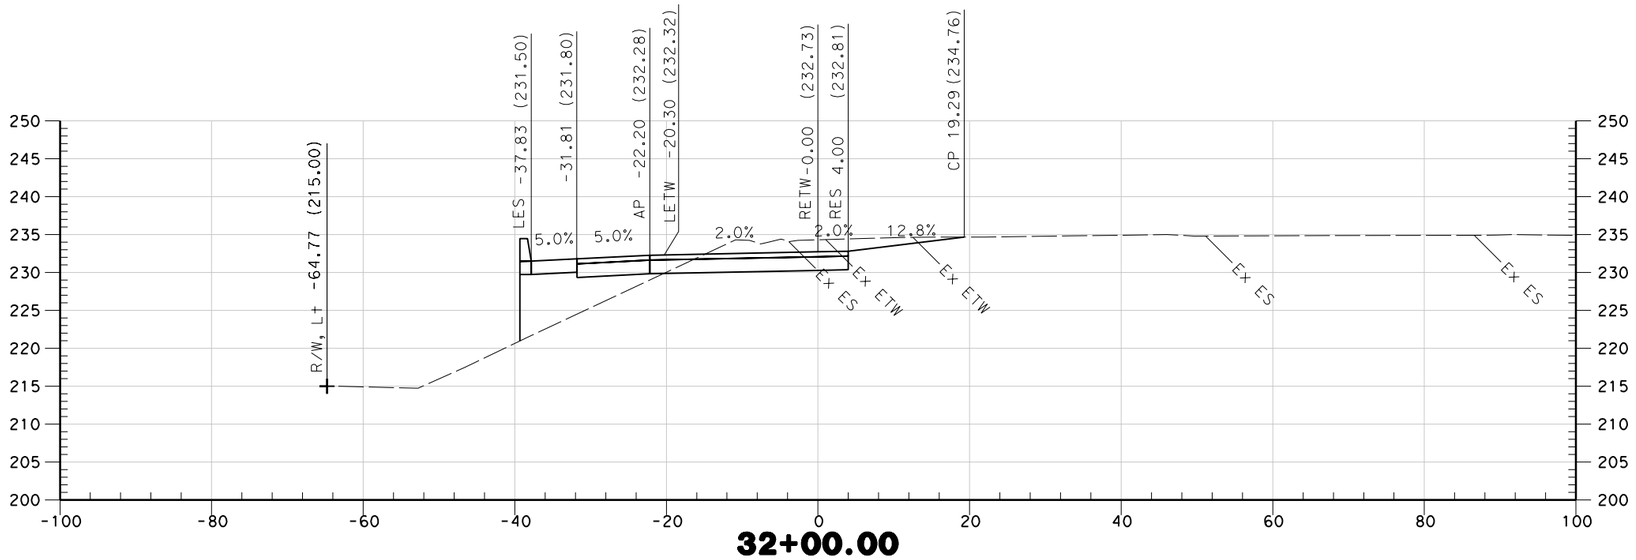

32+00.00

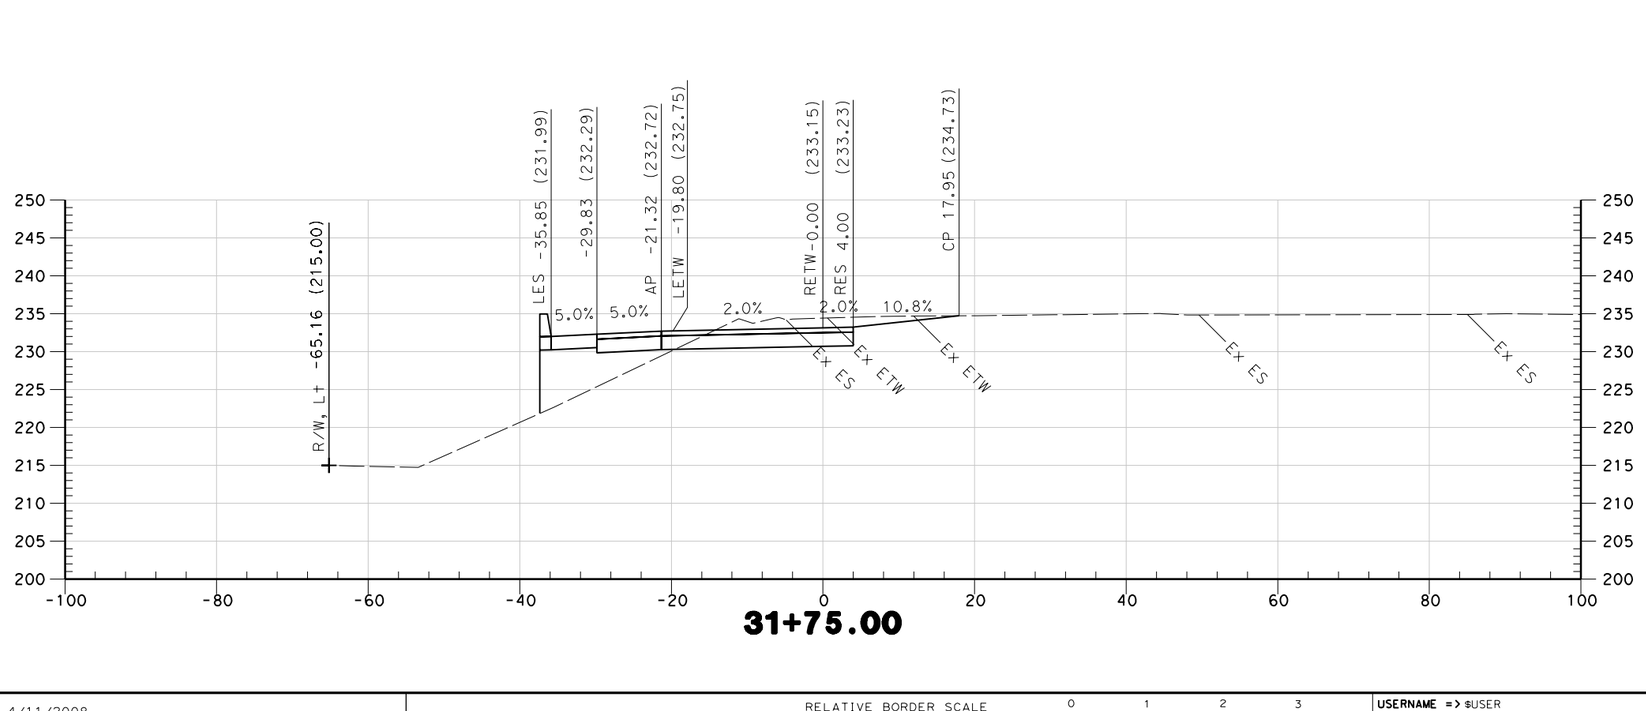

31+75.00

STA 31+75 TO STA 32+00

SOUTHBOUND ON RAMP
"SBON" LINE

SCALE 1" = 10'

* FOR EARTHWORK DEVELOPMENT ONLY

REVISED BY | DATE REVISED

CALCULATED-DESIGNED BY | CHECKED BY

CONSULTANT FUNCTIONAL SUPERVISOR: CAROLYN DAVIS

STATE OF CALIFORNIA - DEPARTMENT OF TRANSPORTATION

Caltrans

LAST REVISION 00-00-00 | DATE PLOTTED => $DATE | TIME PLOTTED => $TIME

BORDER LAST REVISED 4/11/2008

RELATIVE BORDER SCALE IS IN INCHES 0 1 2 3

USERNAME => $USER
DGN FILE => $REQUEST

CU 03-199

EA 3A0421

Dist	COUNTY	ROUTE	POST MILES TOTAL PROJECT	SHEET No.	TOTAL SHEETS
03	But	99	32.4/33.3	9	25

5/25/10
REGISTERED ENGINEER — DATE

REGISTERED PROFESSIONAL ENGINEER
No. ____
Exp. ____
STATE OF CALIFORNIA

PLANS APPROVAL DATE

THE STATE OF CALIFORNIA OR ITS OFFICERS OR AGENTS SHALL NOT BE RESPONSIBLE FOR THE ACCURACY OR COMPLETENESS OF SCANNED COPIES OF THIS PLAN SHEET.

QUINCY ENGINEERING INC
3247 RAMOS CIRCLE
SACRAMENTO, CA 95827-2501

BUTTE COUNTY ASSOCIATION OF GOVERNMENTS
2580 SIERRA SUNRISE TERRACE, SUITE 100
CHICO, CA 95928

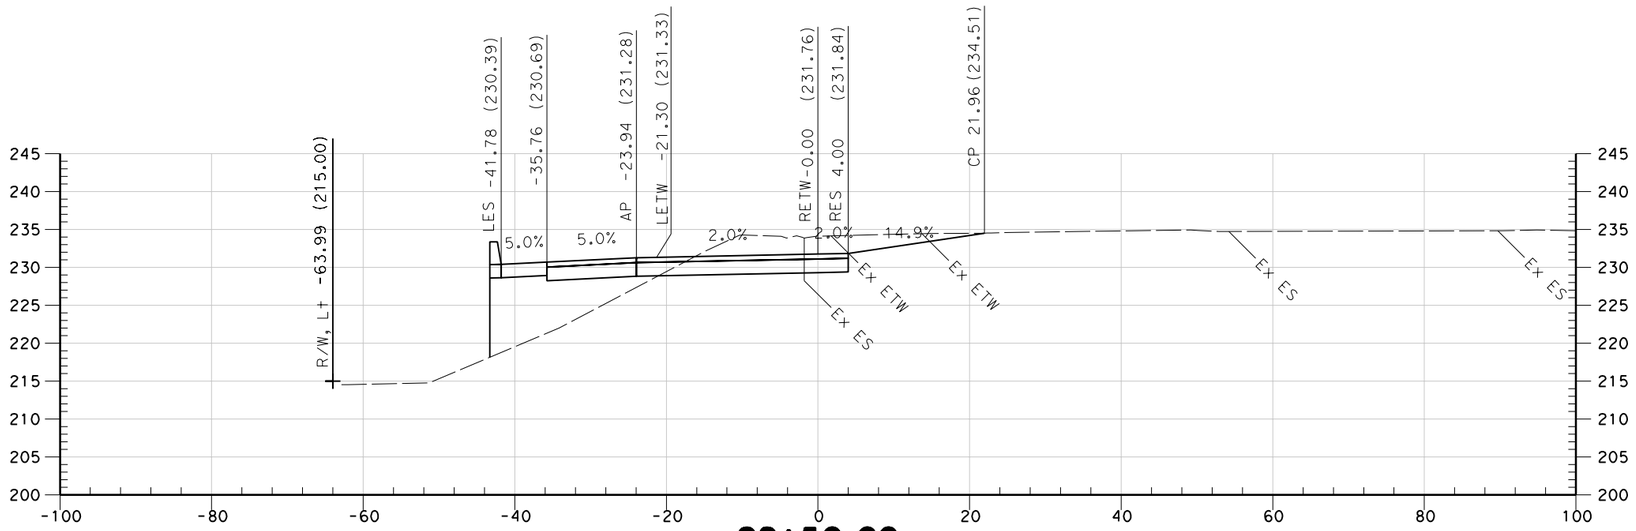

32+50.00

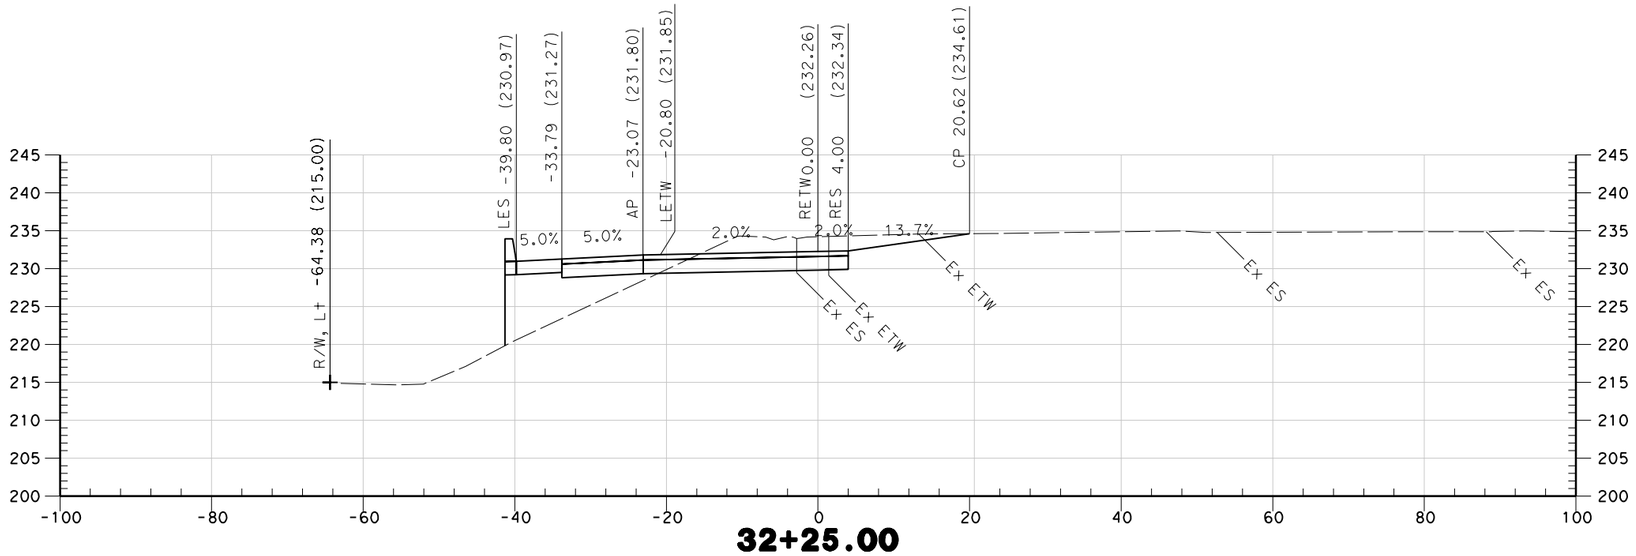

32+25.00

STA 32+25 TO STA 32+50

SOUTHBOUND ON RAMP
"SBON" LINE

SCALE 1" = 10'

* FOR EARTHWORK DEVELOPMENT ONLY

LAST REVISION | DATE PLOTTED => $DATE
00-00-00 | TIME PLOTTED => $TIME

REVISED BY | DATE REVISED

CALCULATED-DESIGNED BY

CHECKED BY

STATE OF CALIFORNIA - DEPARTMENT OF TRANSPORTATION
Caltrans

CONSULTANT FUNCTIONAL SUPERVISOR
CAROLYN DAVIS

BORDER LAST REVISED 4/11/2008

RELATIVE BORDER SCALE IS IN INCHES 0 1 2 3

USERNAME => $USER
DGN FILE => $REQUEST

CU 03-199

EA 3A0421

Dist	COUNTY	ROUTE	POST MILES TOTAL PROJECT	SHEET No.	TOTAL SHEETS
03	But	99	32.4/33.3	10	25

5/25/10
REGISTERED ENGINEER DATE

PLANS APPROVAL DATE

REGISTERED PROFESSIONAL ENGINEER No. Exp. STATE OF CALIFORNIA

THE STATE OF CALIFORNIA OR ITS OFFICERS OR AGENTS SHALL NOT BE RESPONSIBLE FOR THE ACCURACY OR COMPLETENESS OF SCANNED COPIES OF THIS PLAN SHEET.

QUINCY ENGINEERING INC
3247 RAMOS CIRCLE
SACRAMENTO, CA 95827-2501

BUTTE COUNTY ASSOCIATION OF GOVERNMENTS
2580 SIERRA SUNRISE TERRACE, SUITE 100
CHICO, CA 95928

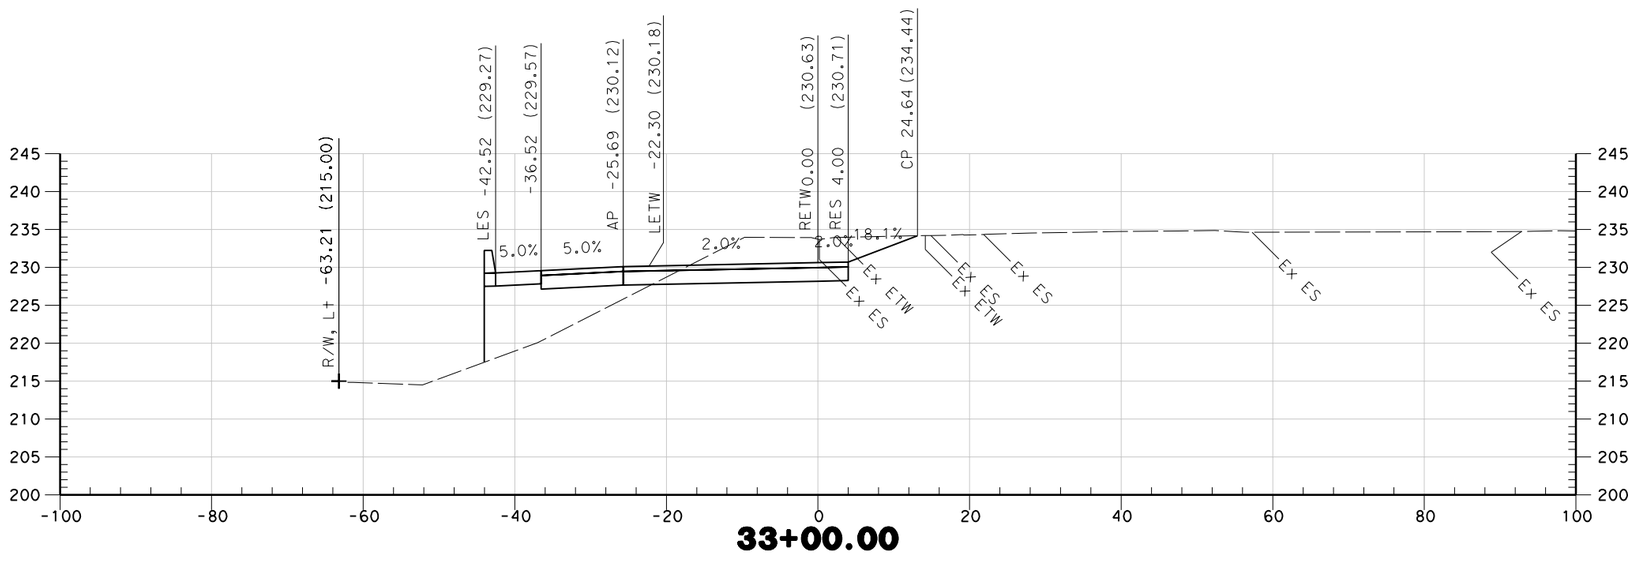

33+00.00

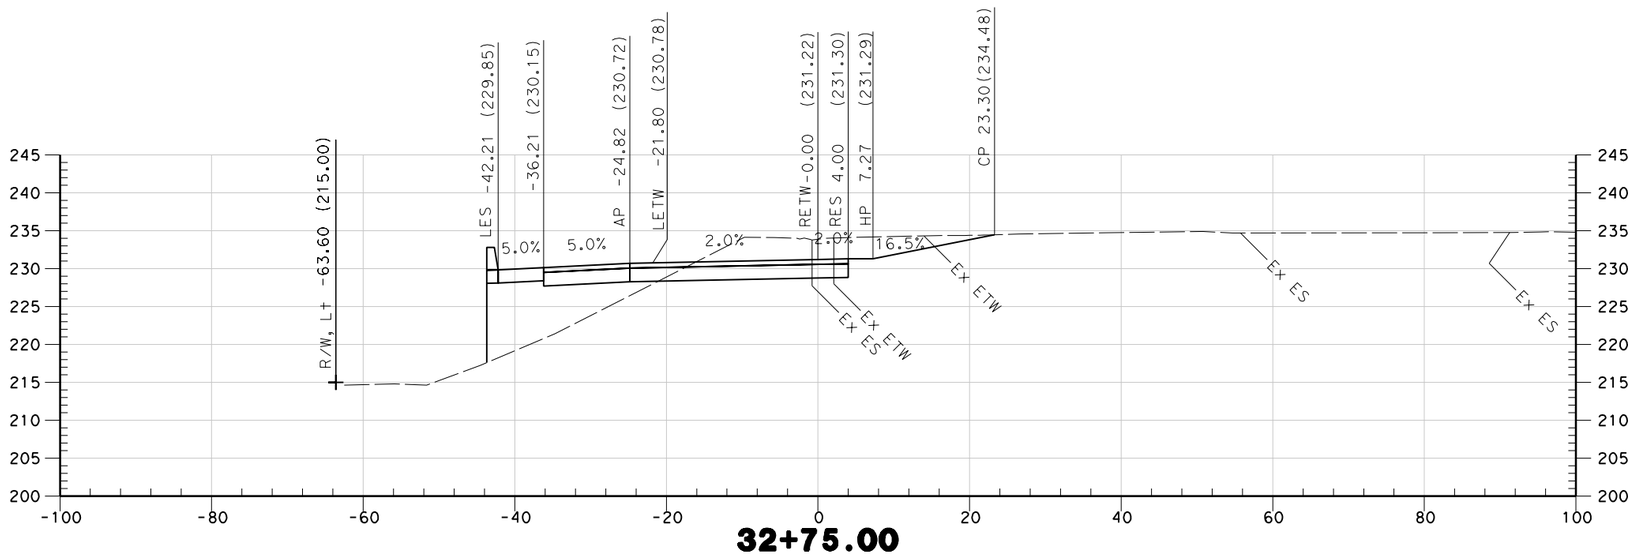

32+75.00

STA 32+75 TO STA 33+00

SOUTHBOUND ON RAMP
"SBON" LINE

SCALE 1" = 10'

* FOR EARTHWORK DEVELOPMENT ONLY

REVISED BY | DATE REVISED

CALCULATED-DESIGNED BY | CHECKED BY

CONSULTANT FUNCTIONAL SUPERVISOR
CAROLYN DAVIS

STATE OF CALIFORNIA - DEPARTMENT OF TRANSPORTATION
Caltrans

LAST REVISION 00-00-00 | DATE PLOTTED => $DATE | TIME PLOTTED => $TIME

BORDER LAST REVISED 4/11/2008

RELATIVE BORDER SCALE IS IN INCHES 0 1 2 3

USERNAME => $USER
DGN FILE => $REQUEST

CU 03-199

EA 3A0421

Dist	COUNTY	ROUTE	POST MILES TOTAL PROJECT	SHEET No.	TOTAL SHEETS
03	But	99	32.4/33.3	11	25

5/25/10
REGISTERED ENGINEER — DATE

PLANS APPROVAL DATE

REGISTERED PROFESSIONAL ENGINEER — No. — Exp. — STATE OF CALIFORNIA

THE STATE OF CALIFORNIA OR ITS OFFICERS OR AGENTS SHALL NOT BE RESPONSIBLE FOR THE ACCURACY OR COMPLETENESS OF SCANNED COPIES OF THIS PLAN SHEET.

QUINCY ENGINEERING INC
3247 RAMOS CIRCLE
SACRAMENTO, CA 95827-2501

BUTTE COUNTY ASSOCIATION OF GOVERNMENTS
2580 SIERRA SUNRISE TERRACE, SUITE 100
CHICO, CA 95928

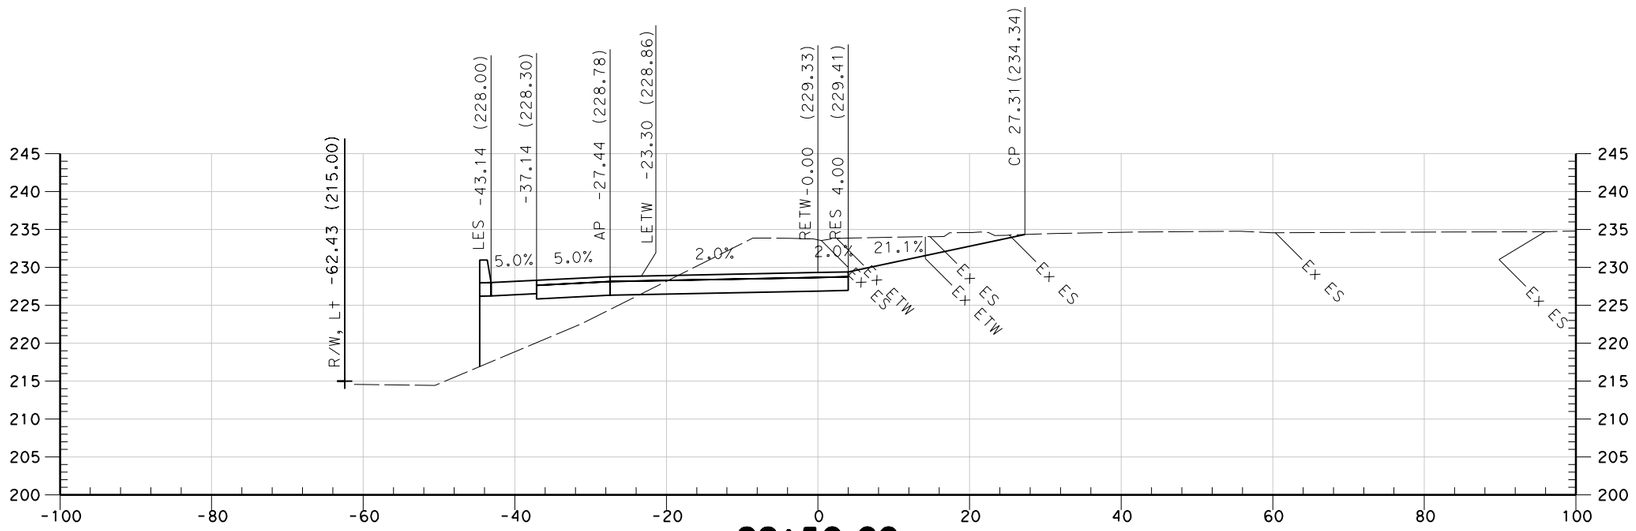

33+50.00

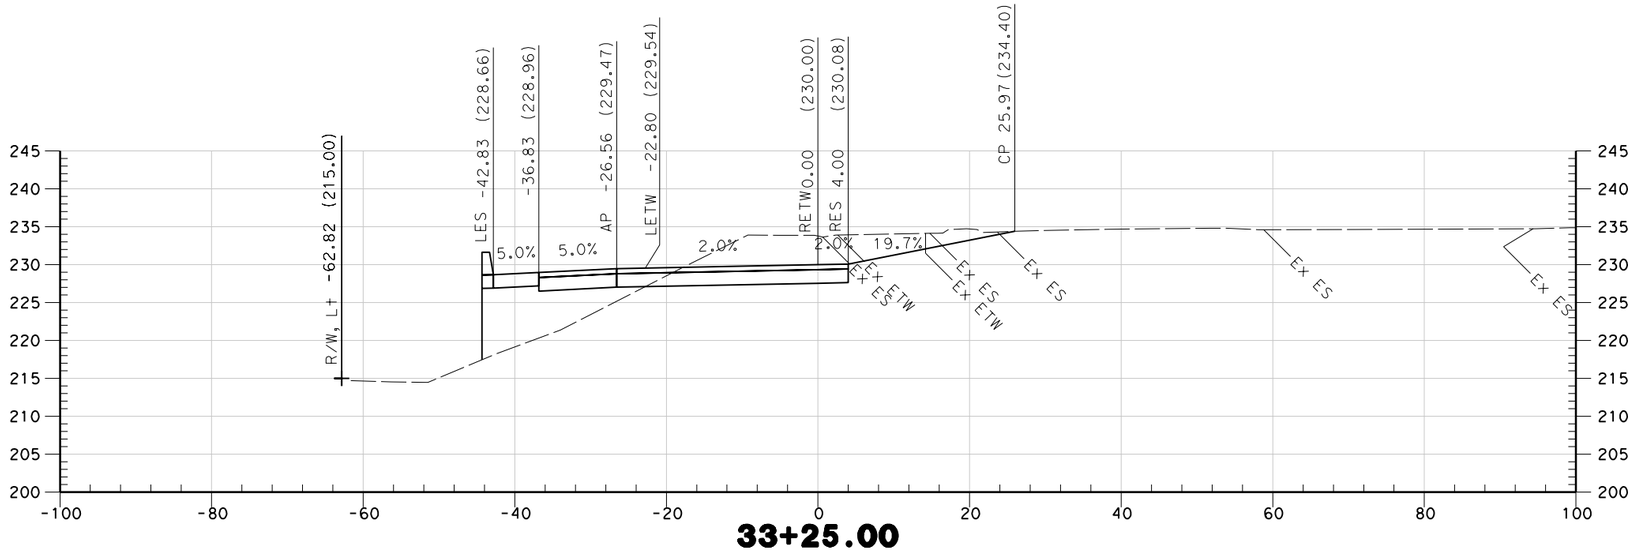

33+25.00

STA 33+25 TO STA 33+50

SOUTHBOUND ON RAMP
"SBON" LINE

SCALE 1" = 10'

* FOR EARTHWORK DEVELOPMENT ONLY

STATE OF CALIFORNIA - DEPARTMENT OF TRANSPORTATION
Caltrans

CONSULTANT FUNCTIONAL SUPERVISOR: CAROLYN DAVIS

CALCULATED-DESIGNED BY

CHECKED BY

REVISED BY | DATE REVISED

LAST REVISION: 00-00-00
DATE PLOTTED => $DATE
TIME PLOTTED => $TIME

BORDER LAST REVISED 4/11/2008

RELATIVE BORDER SCALE IS IN INCHES 0 1 2 3

USERNAME => $USER
DGN FILE => $REQUEST

CU 03-199

EA 3A0421

Dist	COUNTY	ROUTE	POST MILES TOTAL PROJECT	SHEET No.	TOTAL SHEETS
03	But	99	32.4/33.3	12	25

5/25/10
REGISTERED ENGINEER — DATE

PLANS APPROVAL DATE

REGISTERED PROFESSIONAL ENGINEER — No. — Exp. — STATE OF CALIFORNIA

THE STATE OF CALIFORNIA OR ITS OFFICERS OR AGENTS SHALL NOT BE RESPONSIBLE FOR THE ACCURACY OR COMPLETENESS OF SCANNED COPIES OF THIS PLAN SHEET.

QUINCY ENGINEERING INC
3247 RAMOS CIRCLE
SACRAMENTO, CA 95827-2501

BUTTE COUNTY ASSOCIATION OF GOVERNMENTS
2580 SIERRA SUNRISE TERRACE, SUITE 100
CHICO, CA 95928

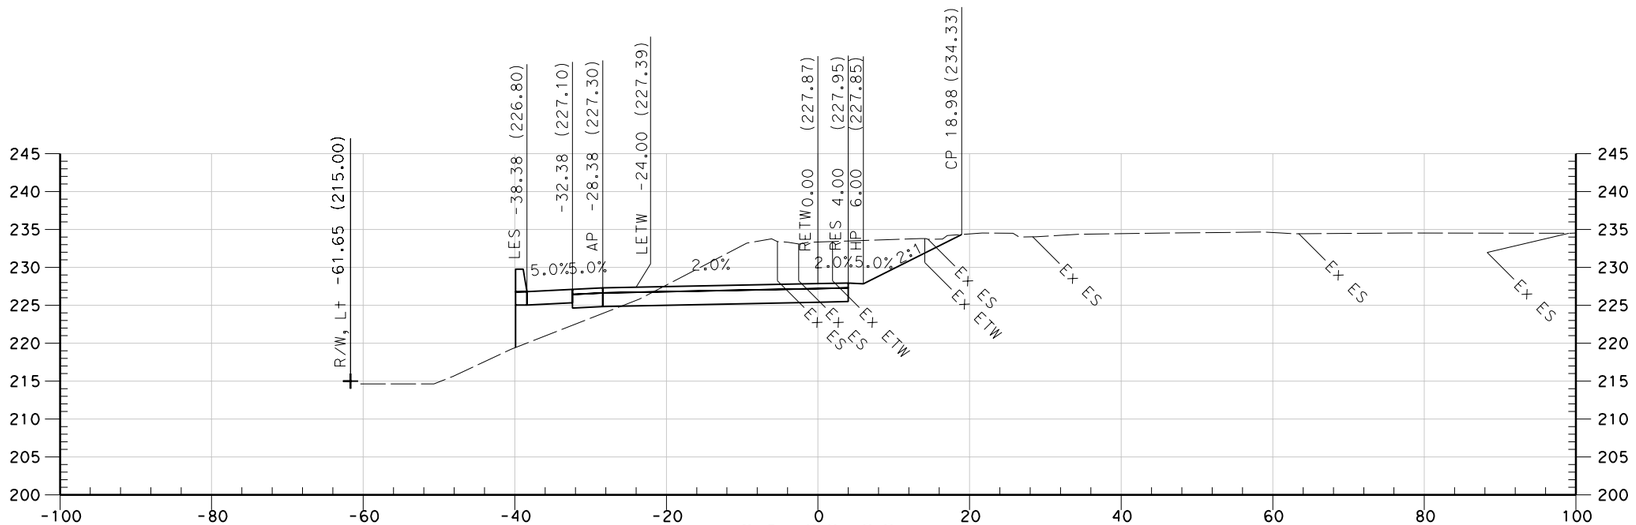

34+00.00

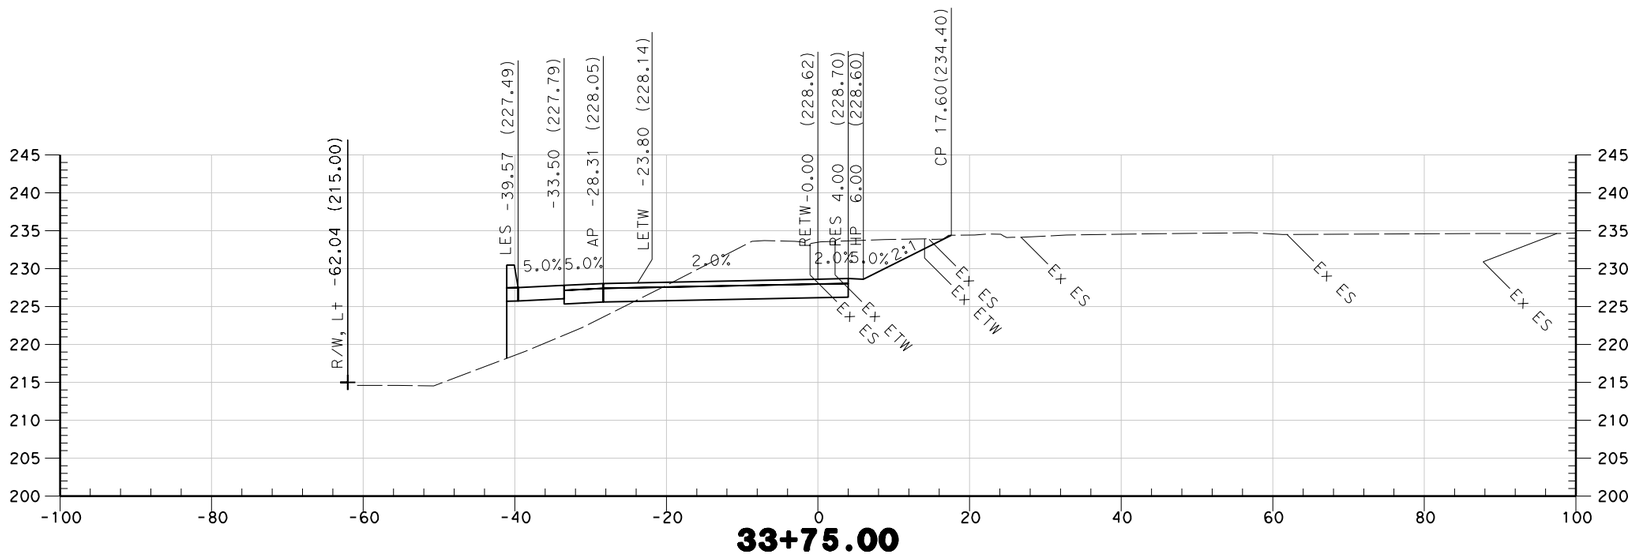

33+75.00

STA 33+75 TO STA 34+00

SOUTHBOUND ON RAMP
"SBON" LINE

SCALE 1" = 10'

* FOR EARTHWORK DEVELOPMENT ONLY

REVISED BY | DATE REVISED

CALCULATED-DESIGNED BY | CHECKED BY

CONSULTANT FUNCTIONAL SUPERVISOR
CAROLYN DAVIS

STATE OF CALIFORNIA - DEPARTMENT OF TRANSPORTATION
Caltrans

LAST REVISION | DATE PLOTTED => $DATE | TIME PLOTTED => $TIME
00-00-00

BORDER LAST REVISED 4/11/2008

RELATIVE BORDER SCALE IS IN INCHES 0 1 2 3

USERNAME => $USER
DGN FILE => $REQUEST

CU 03-199

EA 3A0421

Dist	COUNTY	ROUTE	POST MILES TOTAL PROJECT	SHEET No.	TOTAL SHEETS
03	But	99	32.4/33.3	13	25

5/25/10
REGISTERED ENGINEER DATE

REGISTERED PROFESSIONAL ENGINEER
No.
Exp.
STATE OF CALIFORNIA

PLANS APPROVAL DATE

THE STATE OF CALIFORNIA OR ITS OFFICERS OR AGENTS SHALL NOT BE RESPONSIBLE FOR THE ACCURACY OR COMPLETENESS OF SCANNED COPIES OF THIS PLAN SHEET.

QUINCY ENGINEERING INC
3247 RAMOS CIRCLE
SACRAMENTO, CA 95827-2501

BUTTE COUNTY ASSOCIATION OF GOVERNMENTS
2580 SIERRA SUNRISE TERRACE, SUITE 100
CHICO, CA 95928

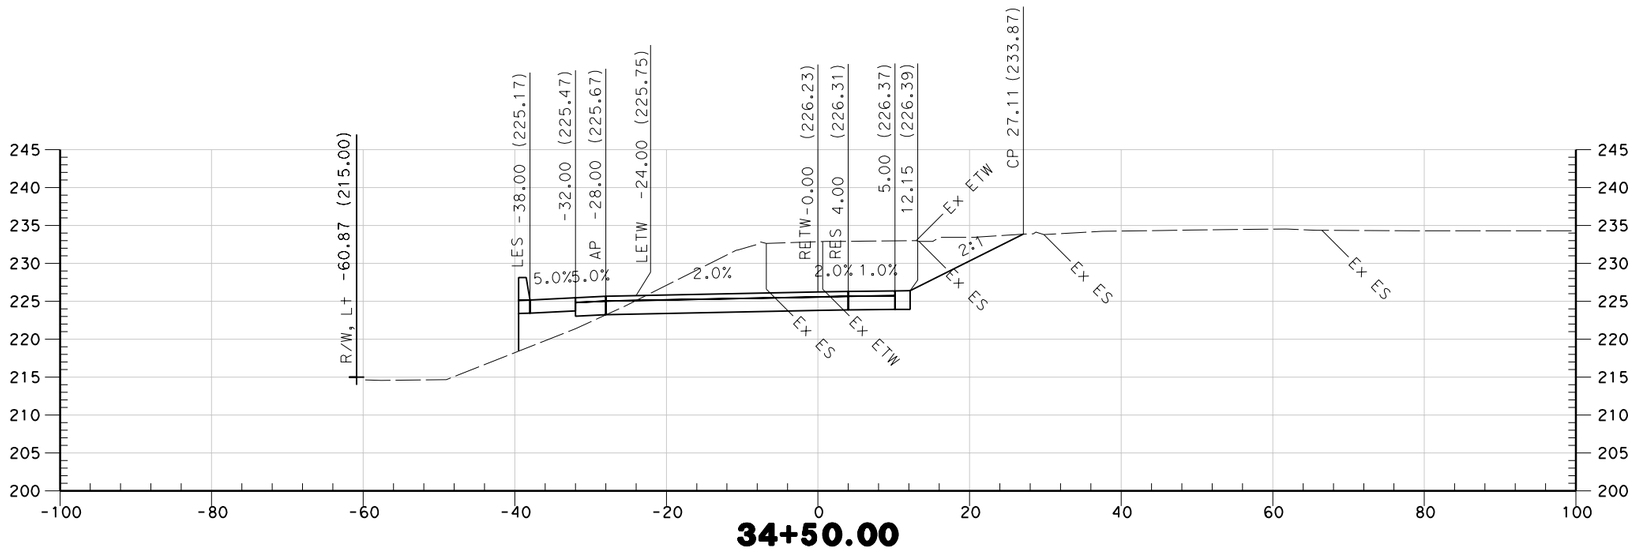

34+50.00

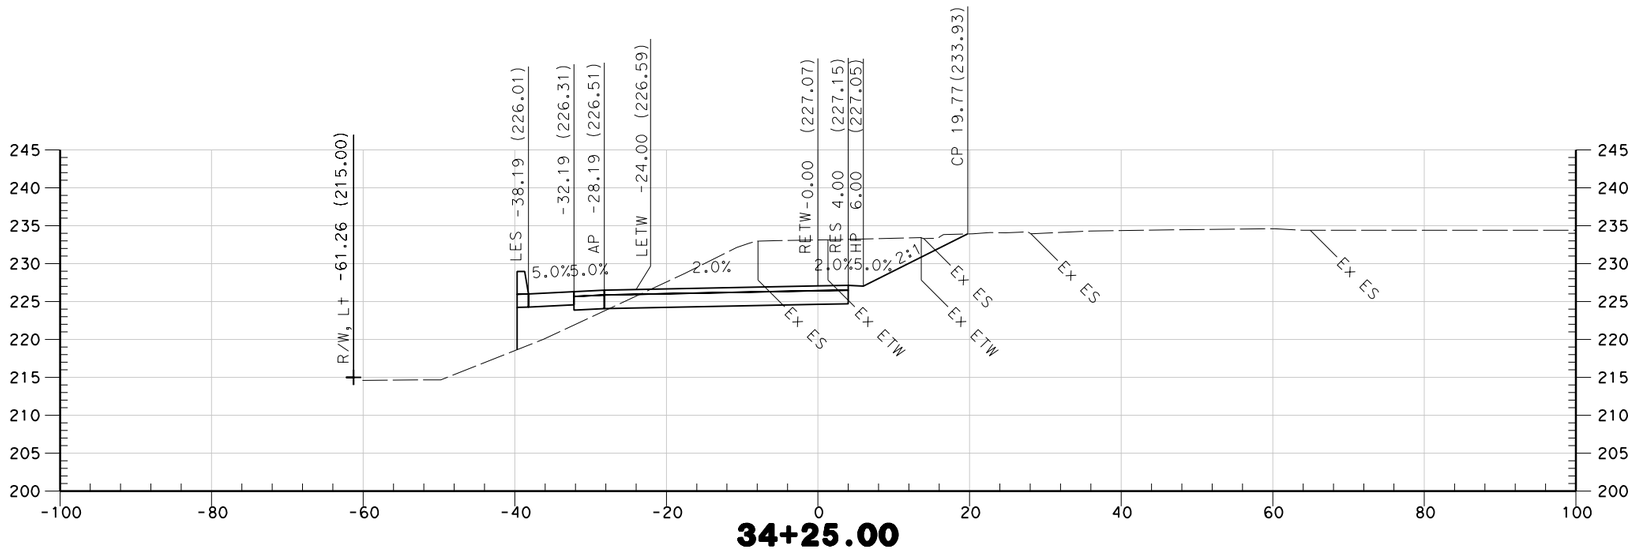

34+25.00

STA 34+25 TO STA 34+50

SOUTHBOUND ON RAMP
"SBON" LINE

SCALE 1" = 10'

* FOR EARTHWORK DEVELOPMENT ONLY

REVISED BY | DATE REVISED
CALCULATED-DESIGNED BY | CHECKED BY
CONSULTANT FUNCTIONAL SUPERVISOR: CAROLYN DAVIS
STATE OF CALIFORNIA - DEPARTMENT OF TRANSPORTATION
Caltrans

LAST REVISION | DATE PLOTTED => $DATE | TIME PLOTTED => $TIME
00-00-00

BORDER LAST REVISED 4/11/2008 | RELATIVE BORDER SCALE IS IN INCHES 0 1 2 3 | USERNAME => $USER | DGN FILE => $REQUEST | CU 03-199 | EA 3A0421

Dist	COUNTY	ROUTE	POST MILES TOTAL PROJECT	SHEET No.	TOTAL SHEETS
03	But	99	32.4/33.3	14	25

5/25/10
REGISTERED ENGINEER DATE

REGISTERED PROFESSIONAL ENGINEER
No.
Exp.
STATE OF CALIFORNIA

PLANS APPROVAL DATE

THE STATE OF CALIFORNIA OR ITS OFFICERS OR AGENTS SHALL NOT BE RESPONSIBLE FOR THE ACCURACY OR COMPLETENESS OF SCANNED COPIES OF THIS PLAN SHEET.

QUINCY ENGINEERING INC
3247 RAMOS CIRCLE
SACRAMENTO, CA 95827-2501

BUTTE COUNTY ASSOCIATION OF GOVERNMENTS
2580 SIERRA SUNRISE TERRACE, SUITE 100
CHICO, CA 95928

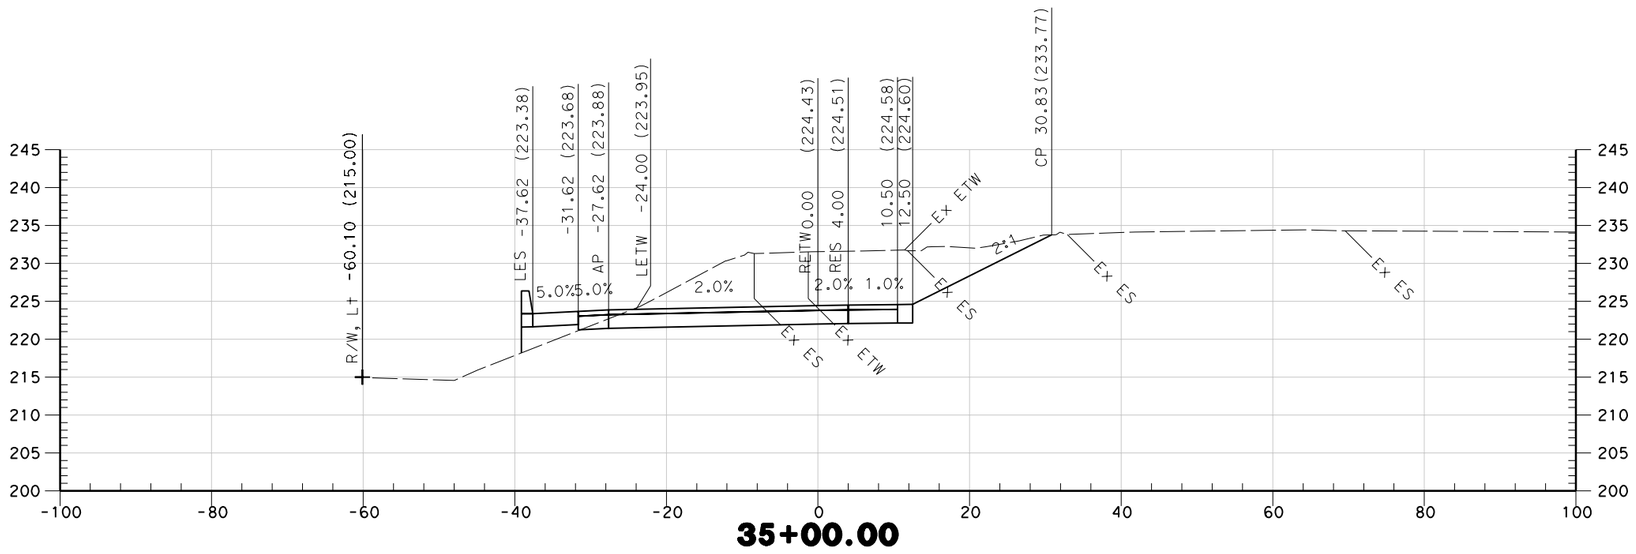

35+00.00

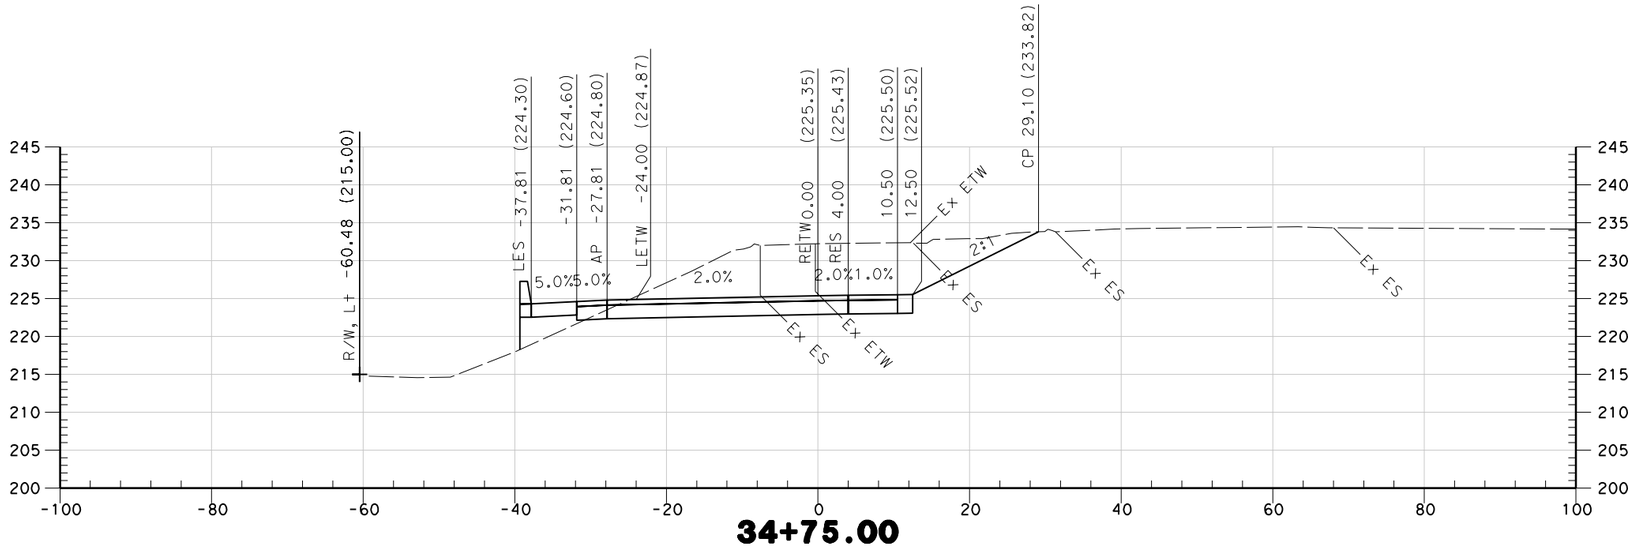

34+75.00

STA 34+75 TO STA 35+00

SOUTHBOUND ON RAMP
"SBON" LINE

SCALE 1" = 10'

* FOR EARTHWORK DEVELOPMENT ONLY

STATE OF CALIFORNIA - DEPARTMENT OF TRANSPORTATION
Caltrans

CONSULTANT FUNCTIONAL SUPERVISOR
CAROLYN DAVIS

CALCULATED-DESIGNED BY
CHECKED BY

REVISED BY	DATE REVISED

LAST REVISION 00-00-00
DATE PLOTTED => $DATE
TIME PLOTTED => $TIME

BORDER LAST REVISED 4/11/2008

RELATIVE BORDER SCALE IS IN INCHES 0 1 2 3

USERNAME => $USER
DGN FILE => $REQUEST

CU 03-199

EA 3A0421

Dist	COUNTY	ROUTE	POST MILES TOTAL PROJECT	SHEET No.	TOTAL SHEETS
03	But	99	32.4/33.3	15	25

5/25/10
REGISTERED ENGINEER DATE

REGISTERED PROFESSIONAL ENGINEER
No.
Exp.
STATE OF CALIFORNIA

PLANS APPROVAL DATE

THE STATE OF CALIFORNIA OR ITS OFFICERS OR AGENTS SHALL NOT BE RESPONSIBLE FOR THE ACCURACY OR COMPLETENESS OF SCANNED COPIES OF THIS PLAN SHEET.

QUINCY ENGINEERING INC
3247 RAMOS CIRCLE
SACRAMENTO, CA 95827-2501

BUTTE COUNTY ASSOCIATION OF GOVERNMENTS
2580 SIERRA SUNRISE TERRACE, SUITE 100
CHICO, CA 95928

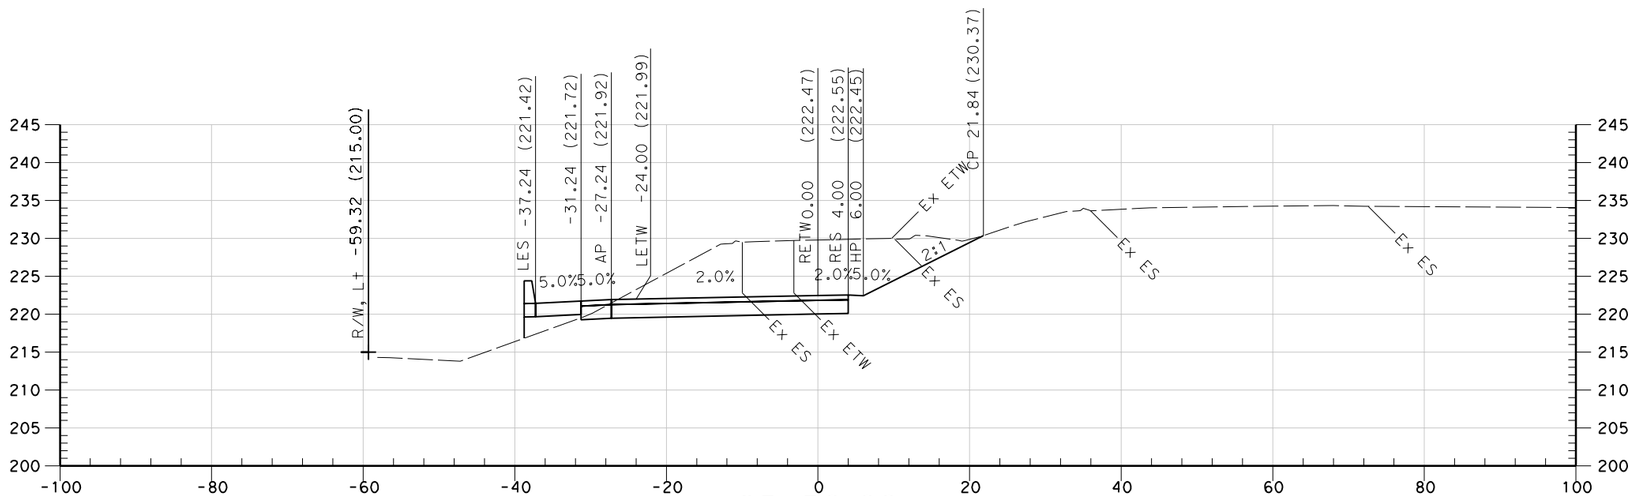

35+50.00

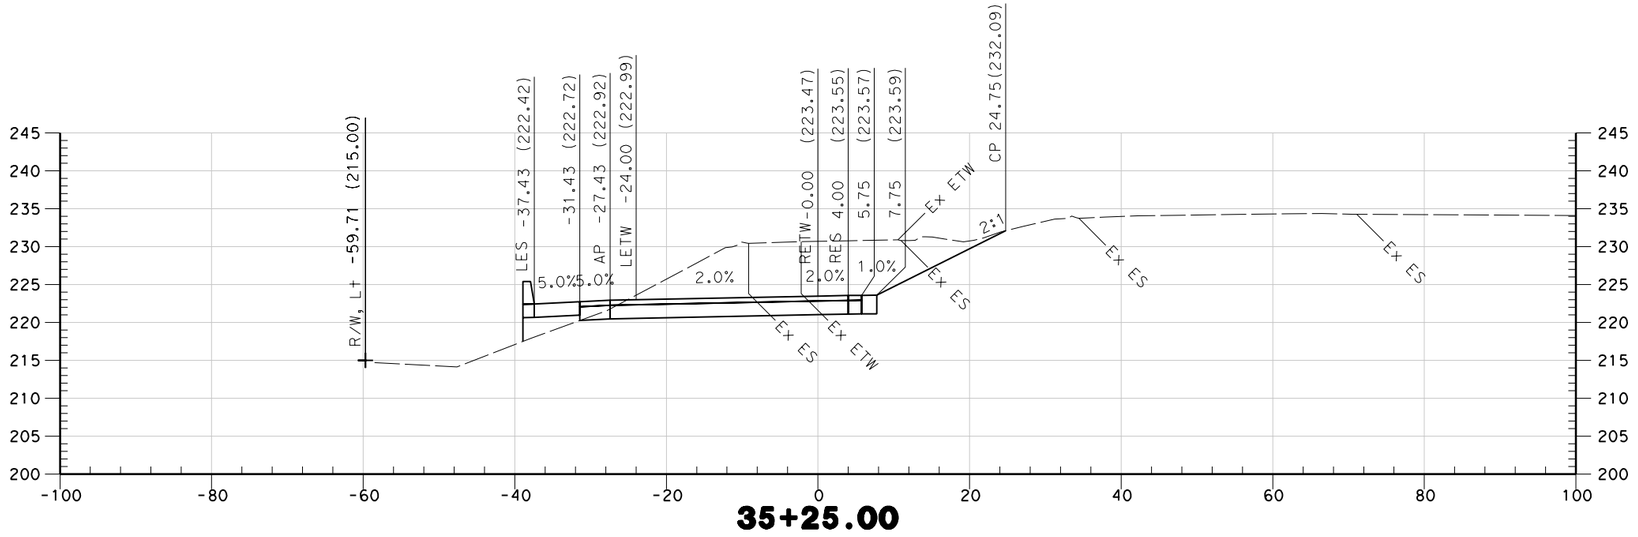

35+25.00

STA 35+25 TO STA 35+50

SOUTHBOUND ON RAMP
"SBON" LINE

SCALE 1" = 10'

* FOR EARTHWORK DEVELOPMENT ONLY

STATE OF CALIFORNIA - DEPARTMENT OF TRANSPORTATION
Caltrans

CONSULTANT FUNCTIONAL SUPERVISOR
CAROLYN DAVIS

CALCULATED-DESIGNED BY
CHECKED BY

REVISED BY	DATE REVISED

LAST REVISION
DATE PLOTTED => $DATE
TIME PLOTTED => $TIME
00-00-00

BORDER LAST REVISED 4/11/2008

RELATIVE BORDER SCALE IS IN INCHES 0 1 2 3

USERNAME => $USER
DGN FILE => $REQUEST

CU 03-199

EA 3A0421

Dist	COUNTY	ROUTE	POST MILES TOTAL PROJECT	SHEET No.	TOTAL SHEETS
03	But	99	32.4/33.3	16	25

5/25/10
REGISTERED ENGINEER DATE

REGISTERED PROFESSIONAL ENGINEER
No.
Exp.
STATE OF CALIFORNIA

PLANS APPROVAL DATE

THE STATE OF CALIFORNIA OR ITS OFFICERS OR AGENTS SHALL NOT BE RESPONSIBLE FOR THE ACCURACY OR COMPLETENESS OF SCANNED COPIES OF THIS PLAN SHEET.

QUINCY ENGINEERING INC
3247 RAMOS CIRCLE
SACRAMENTO, CA 95827-2501

BUTTE COUNTY ASSOCIATION OF GOVERNMENTS
2580 SIERRA SUNRISE TERRACE, SUITE 100
CHICO, CA 95928

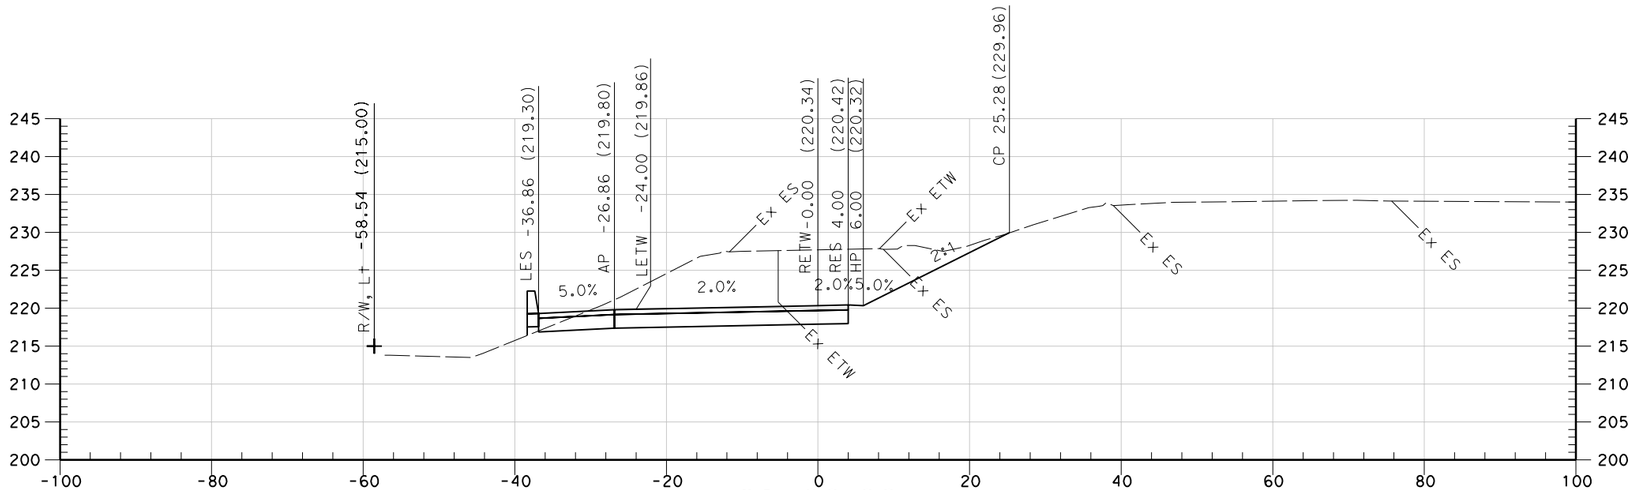

36+00.00

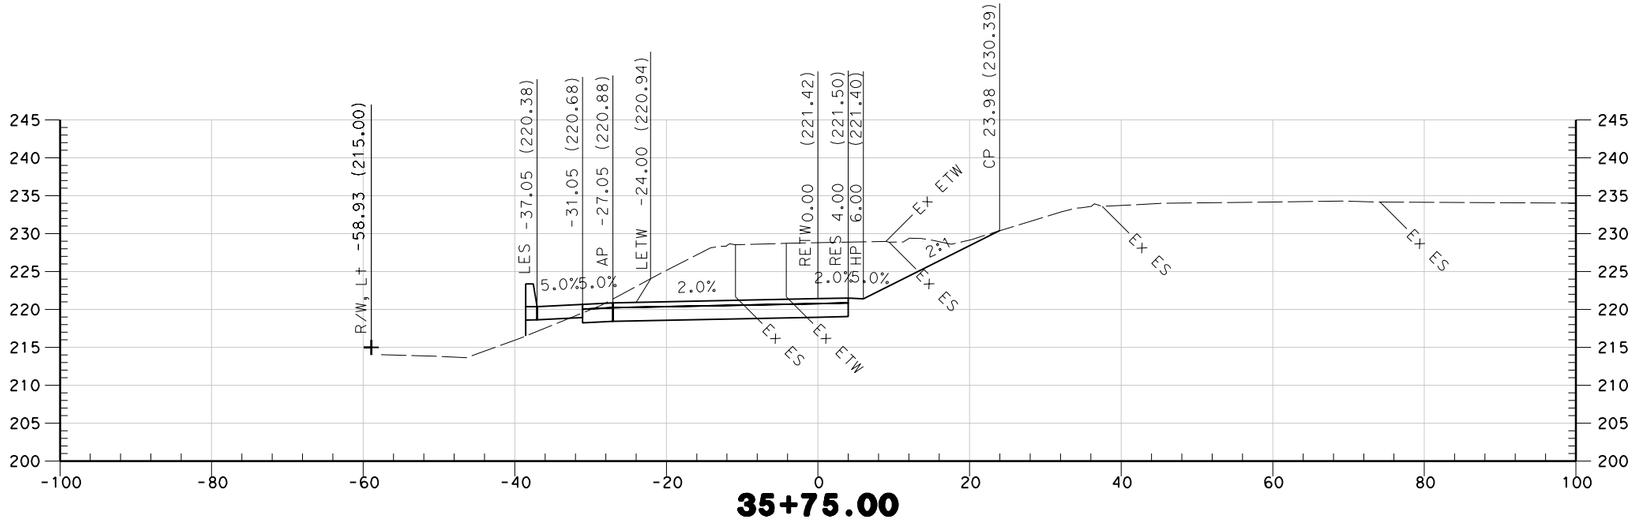

35+75.00

STA 35+75 TO STA 36+00

SOUTHBOUND ON RAMP
"SBON" LINE

SCALE 1" = 10'

* FOR EARTHWORK DEVELOPMENT ONLY

STATE OF CALIFORNIA - DEPARTMENT OF TRANSPORTATION
Caltrans

CONSULTANT FUNCTIONAL SUPERVISOR
CAROLYN DAVIS

CALCULATED-DESIGNED BY
CHECKED BY

REVISED BY	DATE REVISED

LAST REVISION 00-00-00
DATE PLOTTED => $DATE
TIME PLOTTED => $TIME

BORDER LAST REVISED 4/11/2008

RELATIVE BORDER SCALE IS IN INCHES 0 1 2 3

USERNAME => $USER
DGN FILE => $REQUEST

CU 03-199

EA 3A0421

Dist	COUNTY	ROUTE	POST MILES TOTAL PROJECT	SHEET No.	TOTAL SHEETS
03	But	99	32.4/33.3	17	25

5/25/10
REGISTERED ENGINEER DATE

REGISTERED PROFESSIONAL ENGINEER
No.
Exp.
STATE OF CALIFORNIA

PLANS APPROVAL DATE

THE STATE OF CALIFORNIA OR ITS OFFICERS OR AGENTS SHALL NOT BE RESPONSIBLE FOR THE ACCURACY OR COMPLETENESS OF SCANNED COPIES OF THIS PLAN SHEET.

QUINCY ENGINEERING INC
3247 RAMOS CIRCLE
SACRAMENTO, CA 95827-2501

BUTTE COUNTY ASSOCIATION OF GOVERNMENTS
2580 SIERRA SUNRISE TERRACE, SUITE 100
CHICO, CA 95928

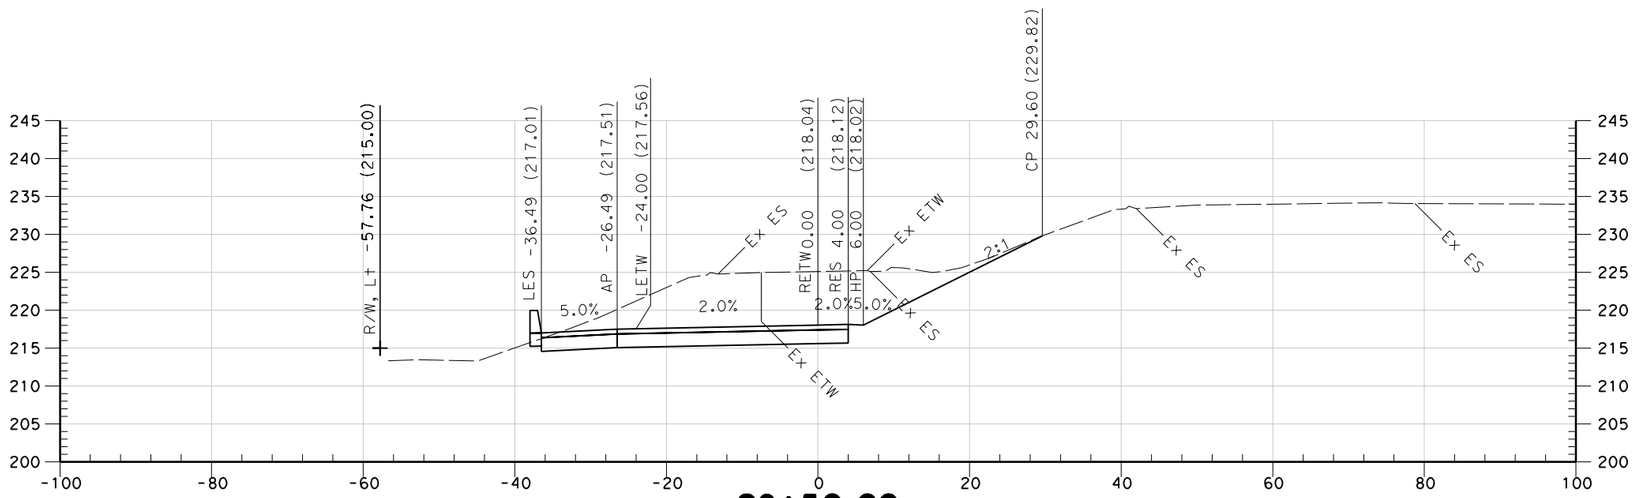

36+50.00

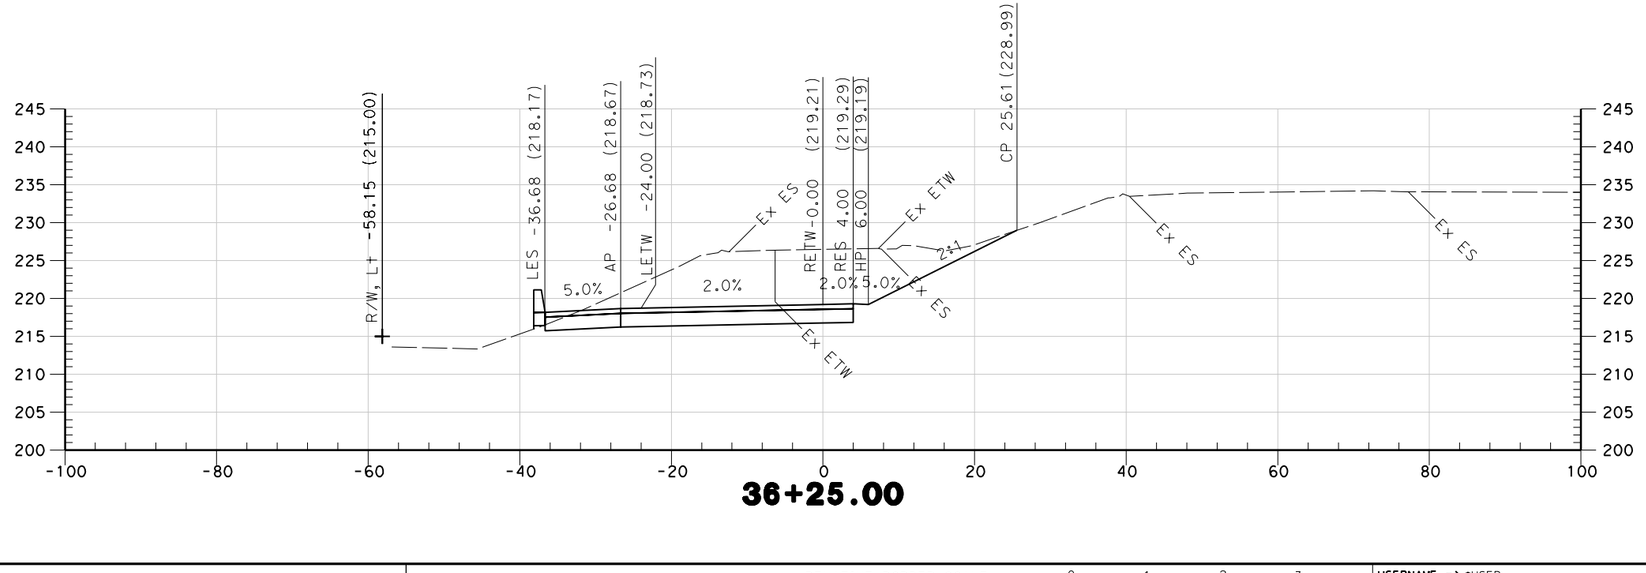

36+25.00

STA 36+25 TO STA 36+50

SOUTHBOUND ON RAMP
"SBON" LINE

SCALE 1" = 10'

* FOR EARTHWORK DEVELOPMENT ONLY

REVISED BY | DATE REVISED

CALCULATED-DESIGNED BY | CHECKED BY

CONSULTANT FUNCTIONAL SUPERVISOR
CAROLYN DAVIS

STATE OF CALIFORNIA - DEPARTMENT OF TRANSPORTATION
Caltrans

LAST REVISION 00-00-00 | DATE PLOTTED => $DATE | TIME PLOTTED => $TIME

BORDER LAST REVISED 4/11/2008

RELATIVE BORDER SCALE IS IN INCHES 0 1 2 3

USERNAME => $USER
DGN FILE => $REQUEST

CU 03-199

EA 3A0421

Dist	COUNTY	ROUTE	POST MILES TOTAL PROJECT	SHEET No.	TOTAL SHEETS
03	But	99	32.4/33.3	18	25

5/25/10
REGISTERED ENGINEER — DATE

REGISTERED PROFESSIONAL ENGINEER — No. — Exp. — STATE OF CALIFORNIA

PLANS APPROVAL DATE

THE STATE OF CALIFORNIA OR ITS OFFICERS OR AGENTS SHALL NOT BE RESPONSIBLE FOR THE ACCURACY OR COMPLETENESS OF SCANNED COPIES OF THIS PLAN SHEET.

QUINCY ENGINEERING INC
3247 RAMOS CIRCLE
SACRAMENTO, CA 95827-2501

BUTTE COUNTY ASSOCIATION OF GOVERNMENTS
2580 SIERRA SUNRISE TERRACE, SUITE 100
CHICO, CA 95928

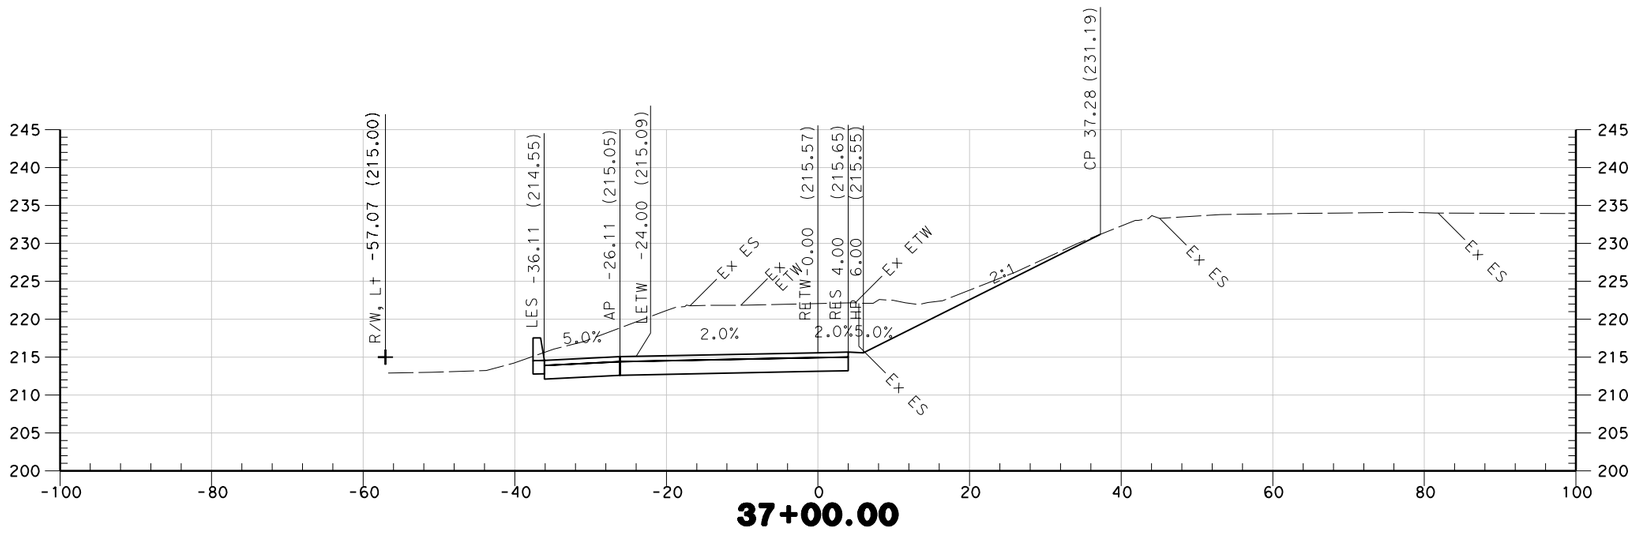

37+00.00

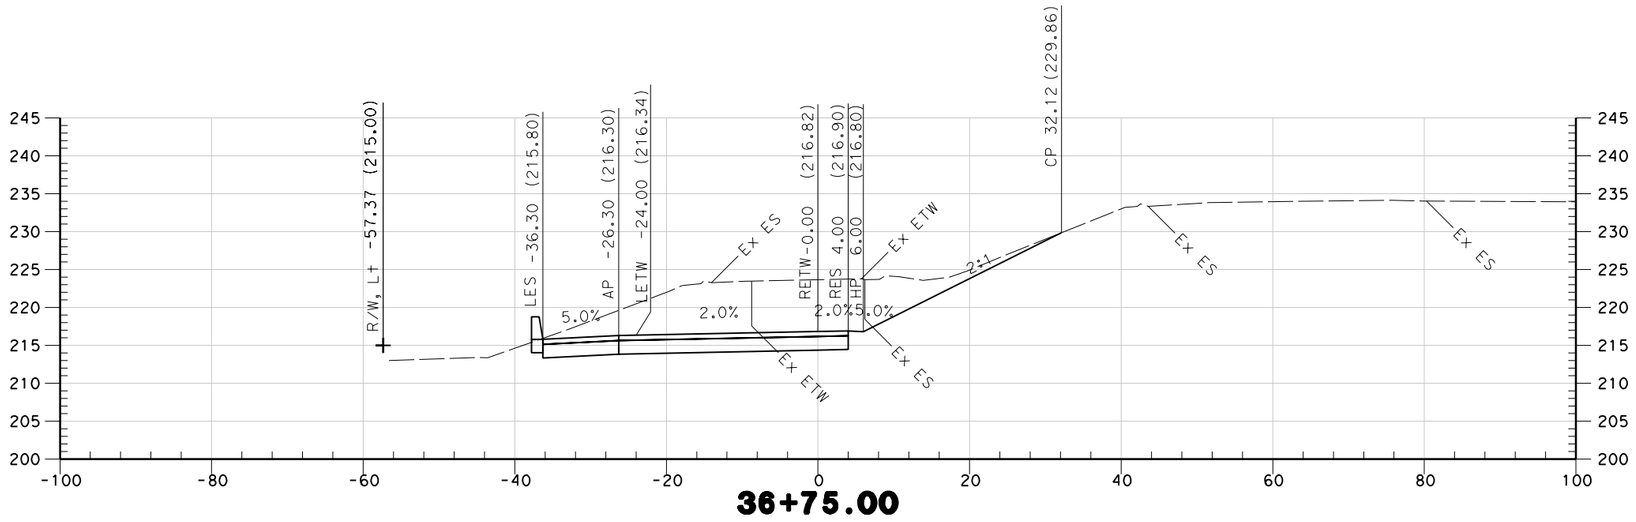

36+75.00

STA 36+75 TO STA 37+00

SOUTHBOUND ON RAMP
"SBON" LINE

SCALE 1" = 10'

* FOR EARTHWORK DEVELOPMENT ONLY

REVISED BY | DATE REVISED

CALCULATED-DESIGNED BY | CHECKED BY

CONSULTANT FUNCTIONAL SUPERVISOR: CAROLYN DAVIS

STATE OF CALIFORNIA - DEPARTMENT OF TRANSPORTATION
Caltrans

LAST REVISION | DATE PLOTTED => $DATE | TIME PLOTTED => $TIME
00-00-00

BORDER LAST REVISED 4/11/2008

RELATIVE BORDER SCALE IS IN INCHES 0 1 2 3

USERNAME => $USER
DGN FILE => $REQUEST

CU 03-199

EA 3A0421

Dist	COUNTY	ROUTE	POST MILES TOTAL PROJECT	SHEET No.	TOTAL SHEETS
03	But	99	32.4/33.3	19	25

5/25/10
REGISTERED ENGINEER — DATE

REGISTERED PROFESSIONAL ENGINEER — No. — Exp. — STATE OF CALIFORNIA

PLANS APPROVAL DATE

THE STATE OF CALIFORNIA OR ITS OFFICERS OR AGENTS SHALL NOT BE RESPONSIBLE FOR THE ACCURACY OR COMPLETENESS OF SCANNED COPIES OF THIS PLAN SHEET.

QUINCY ENGINEERING INC
3247 RAMOS CIRCLE
SACRAMENTO, CA 95827-2501

BUTTE COUNTY ASSOCIATION OF GOVERNMENTS
2580 SIERRA SUNRISE TERRACE, SUITE 100
CHICO, CA 95928

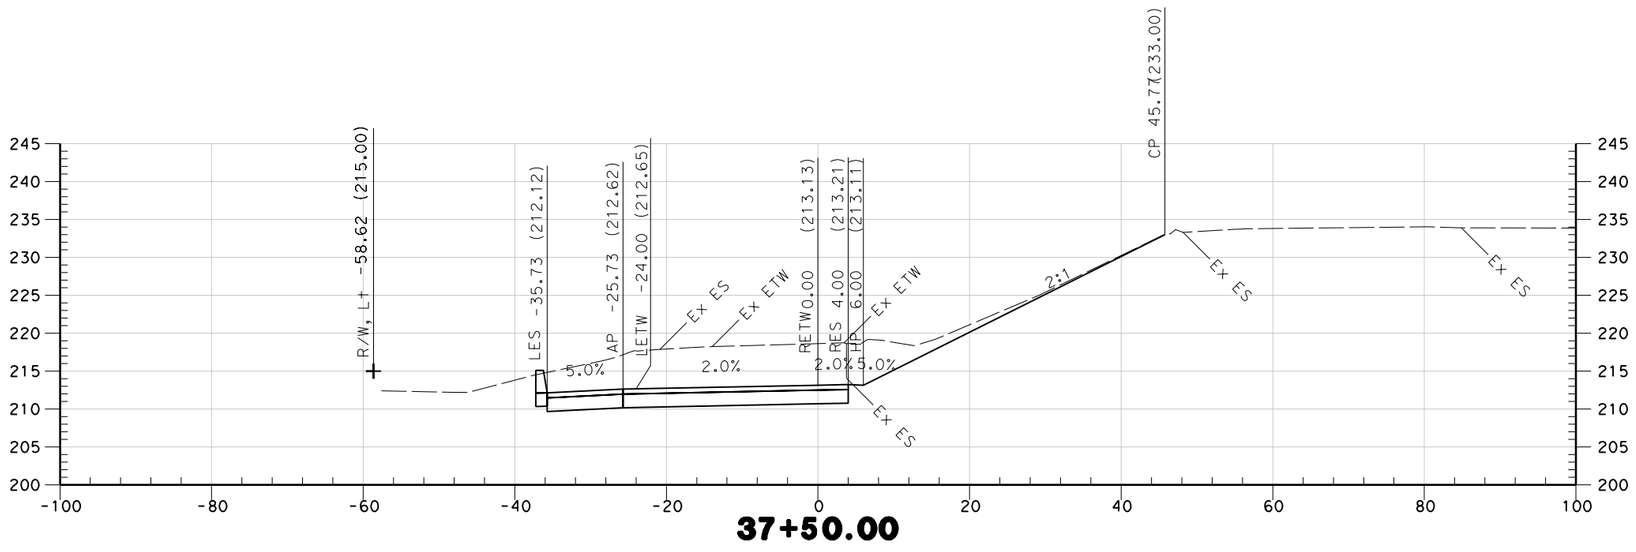

37+50.00

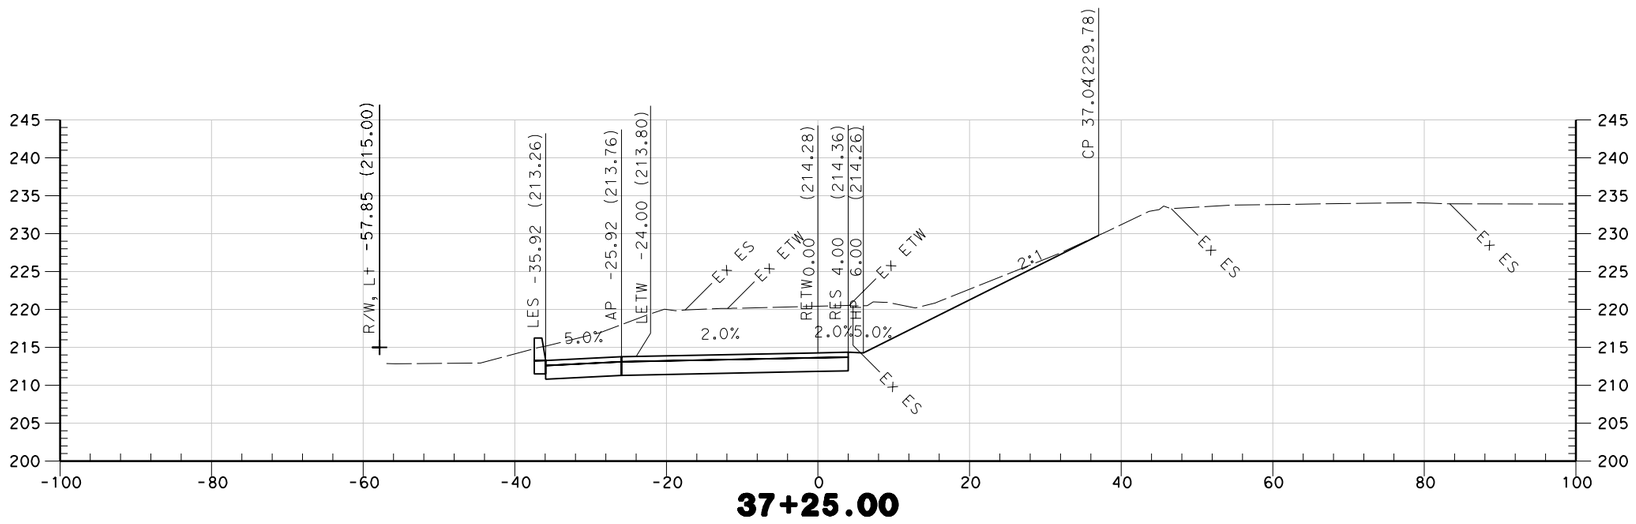

37+25.00

STA 37+25 TO STA 37+50

SOUTHBOUND ON RAMP
"SBON" LINE

SCALE 1" = 10'

* FOR EARTHWORK DEVELOPMENT ONLY

STATE OF CALIFORNIA - DEPARTMENT OF TRANSPORTATION
Caltrans

CONSULTANT FUNCTIONAL SUPERVISOR: CAROLYN DAVIS

CALCULATED-DESIGNED BY
CHECKED BY

DATE REVISED	REVISED BY

LAST REVISION: 00-00-00
DATE PLOTTED => $DATE
TIME PLOTTED => $TIME

BORDER LAST REVISED 4/11/2008

RELATIVE BORDER SCALE IS IN INCHES 0 1 2 3

USERNAME => $USER
DGN FILE => $REQUEST

CU 03-199

EA 3A0421

Dist	COUNTY	ROUTE	POST MILES TOTAL PROJECT	SHEET No.	TOTAL SHEETS
03	But	99	32.4/33.3	20	25

5/25/10
REGISTERED ENGINEER — DATE

REGISTERED PROFESSIONAL ENGINEER — No. — Exp. — STATE OF CALIFORNIA

PLANS APPROVAL DATE

THE STATE OF CALIFORNIA OR ITS OFFICERS OR AGENTS SHALL NOT BE RESPONSIBLE FOR THE ACCURACY OR COMPLETENESS OF SCANNED COPIES OF THIS PLAN SHEET.

QUINCY ENGINEERING INC
3247 RAMOS CIRCLE
SACRAMENTO, CA 95827-2501

BUTTE COUNTY ASSOCIATION OF GOVERNMENTS
2580 SIERRA SUNRISE TERRACE, SUITE 100
CHICO, CA 95928

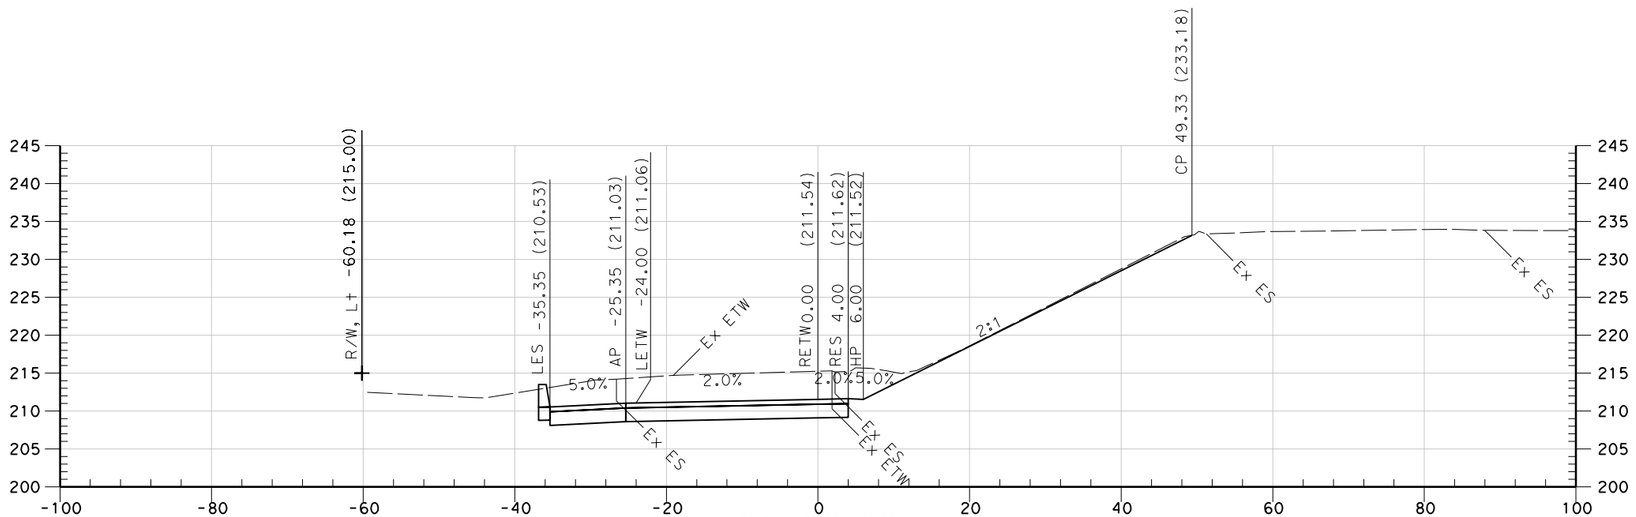

38+00.00

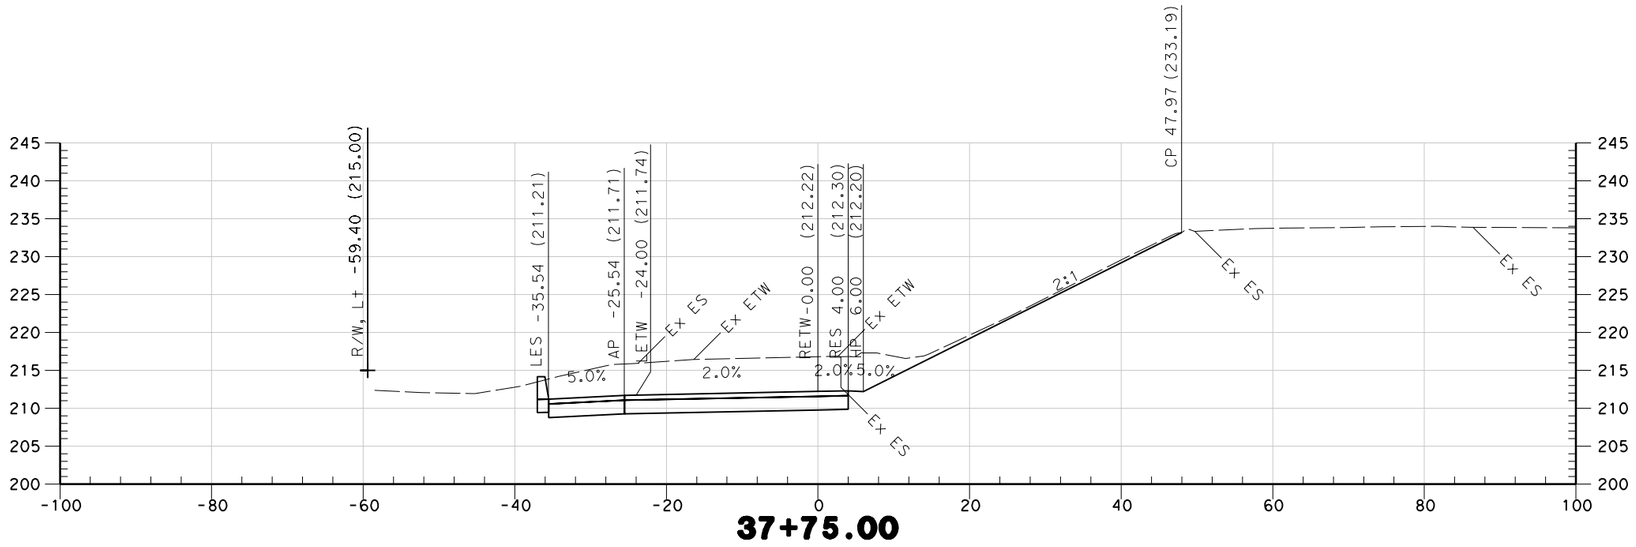

37+75.00

STA 37+75 TO STA 38+00

SOUTHBOUND ON RAMP
"SBON" LINE

SCALE 1" = 10'

* FOR EARTHWORK DEVELOPMENT ONLY

REVISED BY | DATE REVISED
CALCULATED-DESIGNED BY | CHECKED BY
CONSULTANT FUNCTIONAL SUPERVISOR: CAROLYN DAVIS
STATE OF CALIFORNIA - DEPARTMENT OF TRANSPORTATION — Caltrans

LAST REVISION | DATE PLOTTED => $DATE | TIME PLOTTED => $TIME
00-00-00

BORDER LAST REVISED 4/11/2008 | RELATIVE BORDER SCALE IS IN INCHES 0 1 2 3 | USERNAME => $USER | DGN FILE => $REQUEST | CU 03-199 | EA 3A0421

Dist	COUNTY	ROUTE	POST MILES TOTAL PROJECT	SHEET No.	TOTAL SHEETS
03	But	99	32.4/33.3	21	25

5/25/10
REGISTERED ENGINEER — DATE

REGISTERED PROFESSIONAL ENGINEER
No. ____
Exp. ____
STATE OF CALIFORNIA

PLANS APPROVAL DATE

THE STATE OF CALIFORNIA OR ITS OFFICERS OR AGENTS SHALL NOT BE RESPONSIBLE FOR THE ACCURACY OR COMPLETENESS OF SCANNED COPIES OF THIS PLAN SHEET.

QUINCY ENGINEERING INC
3247 RAMOS CIRCLE
SACRAMENTO, CA 95827-2501

BUTTE COUNTY ASSOCIATION OF GOVERNMENTS
2580 SIERRA SUNRISE TERRACE, SUITE 100
CHICO, CA 95928

STA 38+13 TO STA

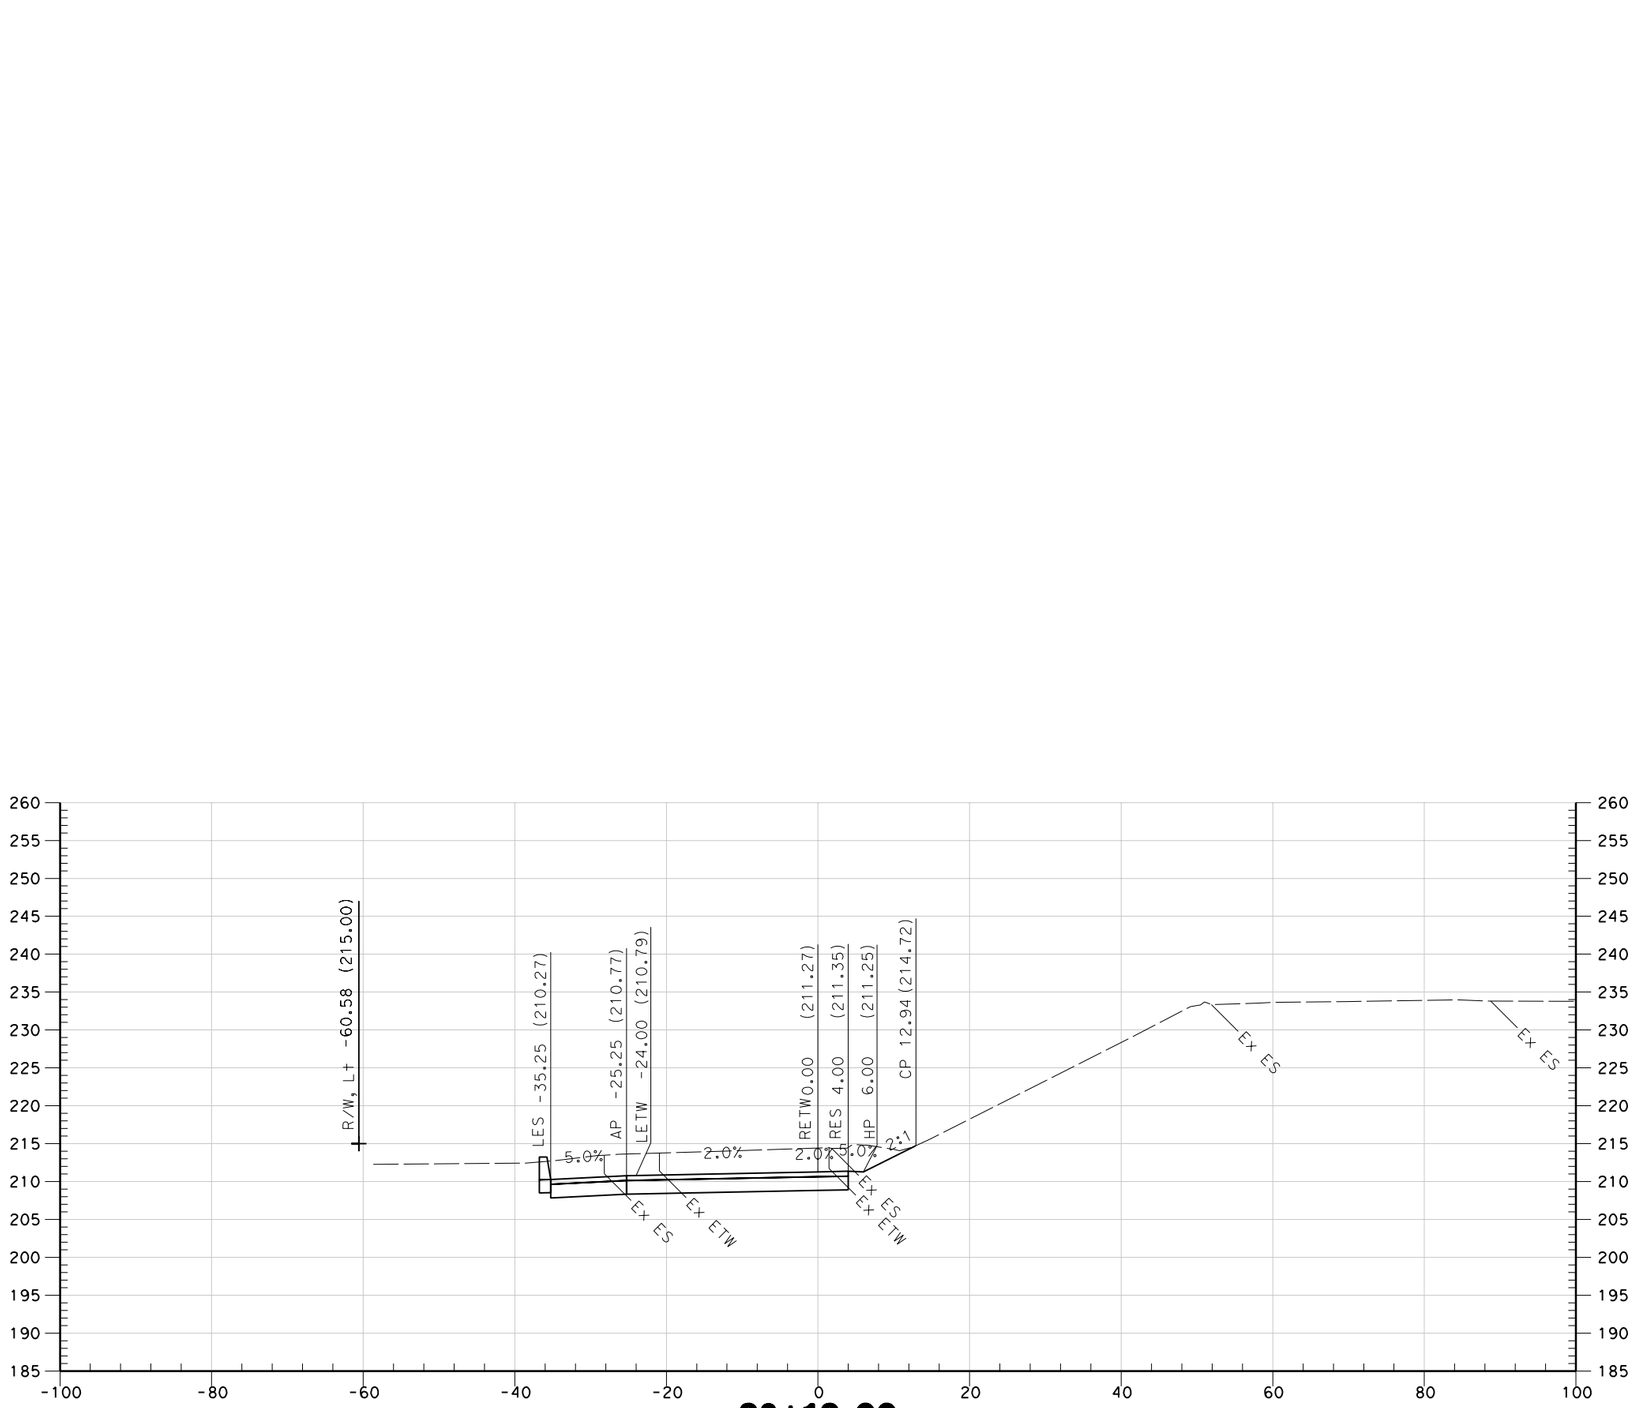

38+13.00

SOUTHBOUND ON RAMP
"SBON" LINE

SCALE 1" = 10'

* FOR EARTHWORK DEVELOPMENT ONLY

LAST REVISION 00-00-00
DATE PLOTTED => $DATE
TIME PLOTTED => $TIME

REVISED BY | DATE REVISED

CALCULATED-DESIGNED BY
CHECKED BY

CONSULTANT FUNCTIONAL SUPERVISOR
CAROLYN DAVIS

STATE OF CALIFORNIA - DEPARTMENT OF TRANSPORTATION
Caltrans

BORDER LAST REVISED 4/11/2008

RELATIVE BORDER SCALE IS IN INCHES 0 1 2 3

USERNAME => $USER
DGN FILE => $REQUEST

CU 03-199

EA 3A0421

Dist	COUNTY	ROUTE	POST MILES TOTAL PROJECT	SHEET No.	TOTAL SHEETS
03	But	99	32.4/33.3	22	25

5/25/10
REGISTERED ENGINEER — DATE

REGISTERED PROFESSIONAL ENGINEER
No. ____
Exp. ____
STATE OF CALIFORNIA

PLANS APPROVAL DATE

THE STATE OF CALIFORNIA OR ITS OFFICERS OR AGENTS SHALL NOT BE RESPONSIBLE FOR THE ACCURACY OR COMPLETENESS OF SCANNED COPIES OF THIS PLAN SHEET.

QUINCY ENGINEERING INC
3247 RAMOS CIRCLE
SACRAMENTO, CA 95827-2501

BUTTE COUNTY ASSOCIATION OF GOVERNMENTS
2580 SIERRA SUNRISE TERRACE, SUITE 100
CHICO, CA 95928

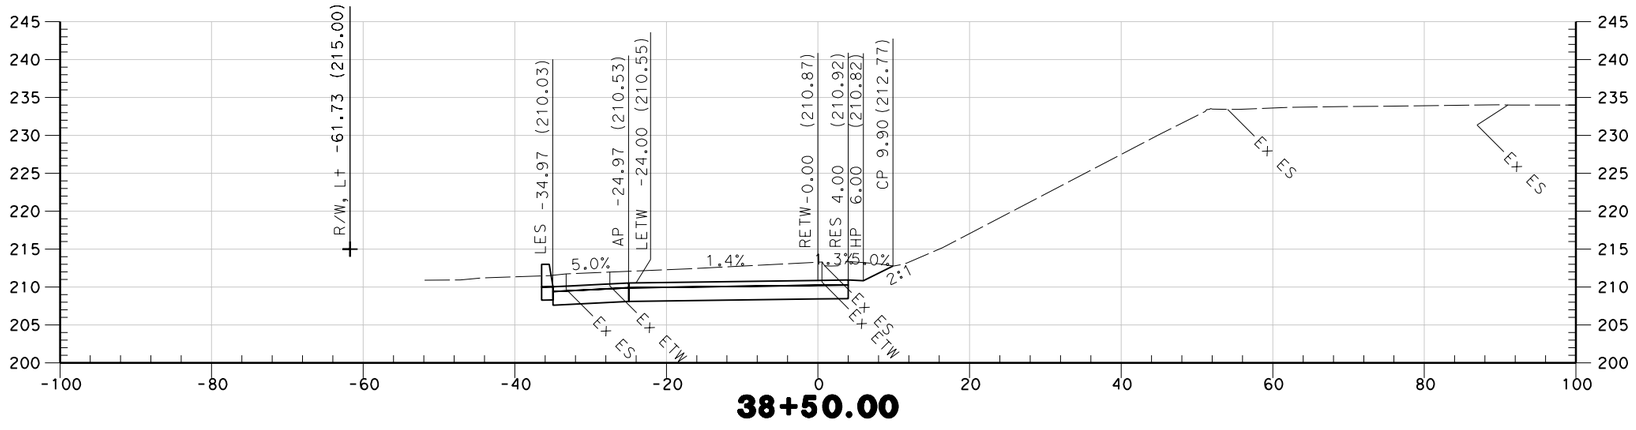

38+50.00

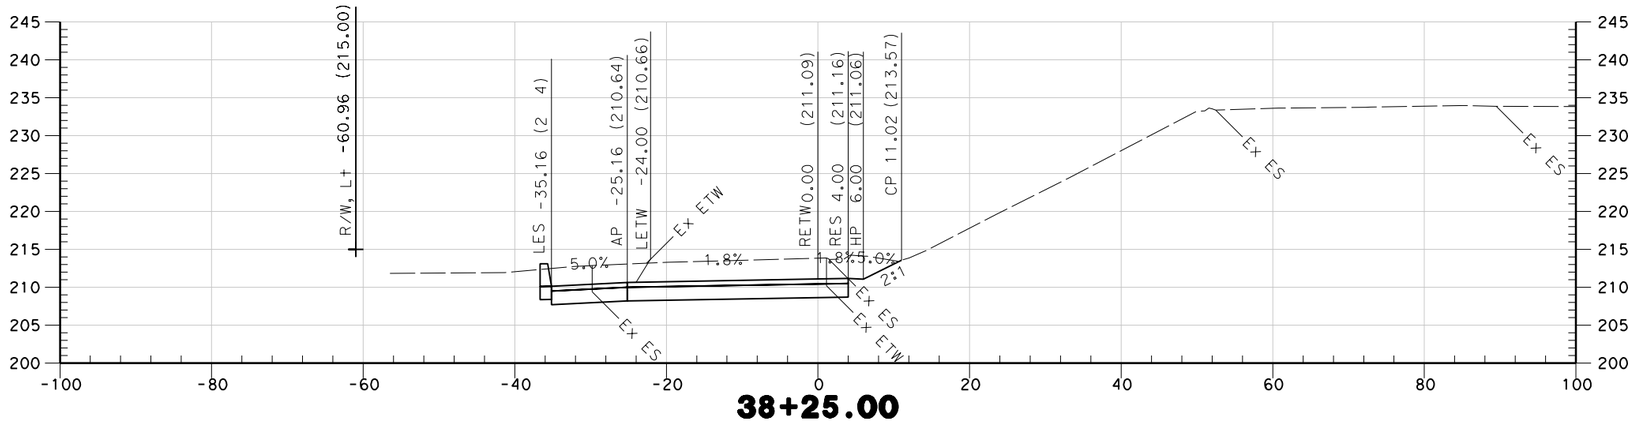

38+25.00

STA 38+25 TO STA 38+50

SOUTHBOUND ON RAMP
"SBON" LINE

SCALE 1" = 10'

* FOR EARTHWORK DEVELOPMENT ONLY

REVISED BY	DATE REVISED

CALCULATED-DESIGNED BY
CHECKED BY

CONSULTANT FUNCTIONAL SUPERVISOR
CAROLYN DAVIS

STATE OF CALIFORNIA - DEPARTMENT OF TRANSPORTATION
Caltrans

LAST REVISION
DATE PLOTTED => $DATE
TIME PLOTTED => $TIME
00-00-00

BORDER LAST REVISED 4/11/2008

RELATIVE BORDER SCALE IS IN INCHES 0 1 2 3

USERNAME => $USER
DGN FILE => $REQUEST

CU 03-199

EA 3A0421

Dist	COUNTY	ROUTE	POST MILES TOTAL PROJECT	SHEET No.	TOTAL SHEETS
03	But	99	32.4/33.3	23	25

5/25/10
REGISTERED ENGINEER — DATE

REGISTERED PROFESSIONAL ENGINEER
No. ____
Exp. ____
STATE OF CALIFORNIA

PLANS APPROVAL DATE

THE STATE OF CALIFORNIA OR ITS OFFICERS OR AGENTS SHALL NOT BE RESPONSIBLE FOR THE ACCURACY OR COMPLETENESS OF SCANNED COPIES OF THIS PLAN SHEET.

QUINCY ENGINEERING INC
3247 RAMOS CIRCLE
SACRAMENTO, CA 95827-2501

BUTTE COUNTY ASSOCIATION OF GOVERNMENTS
2580 SIERRA SUNRISE TERRACE, SUITE 100
CHICO, CA 95928

STA 38+58 TO STA

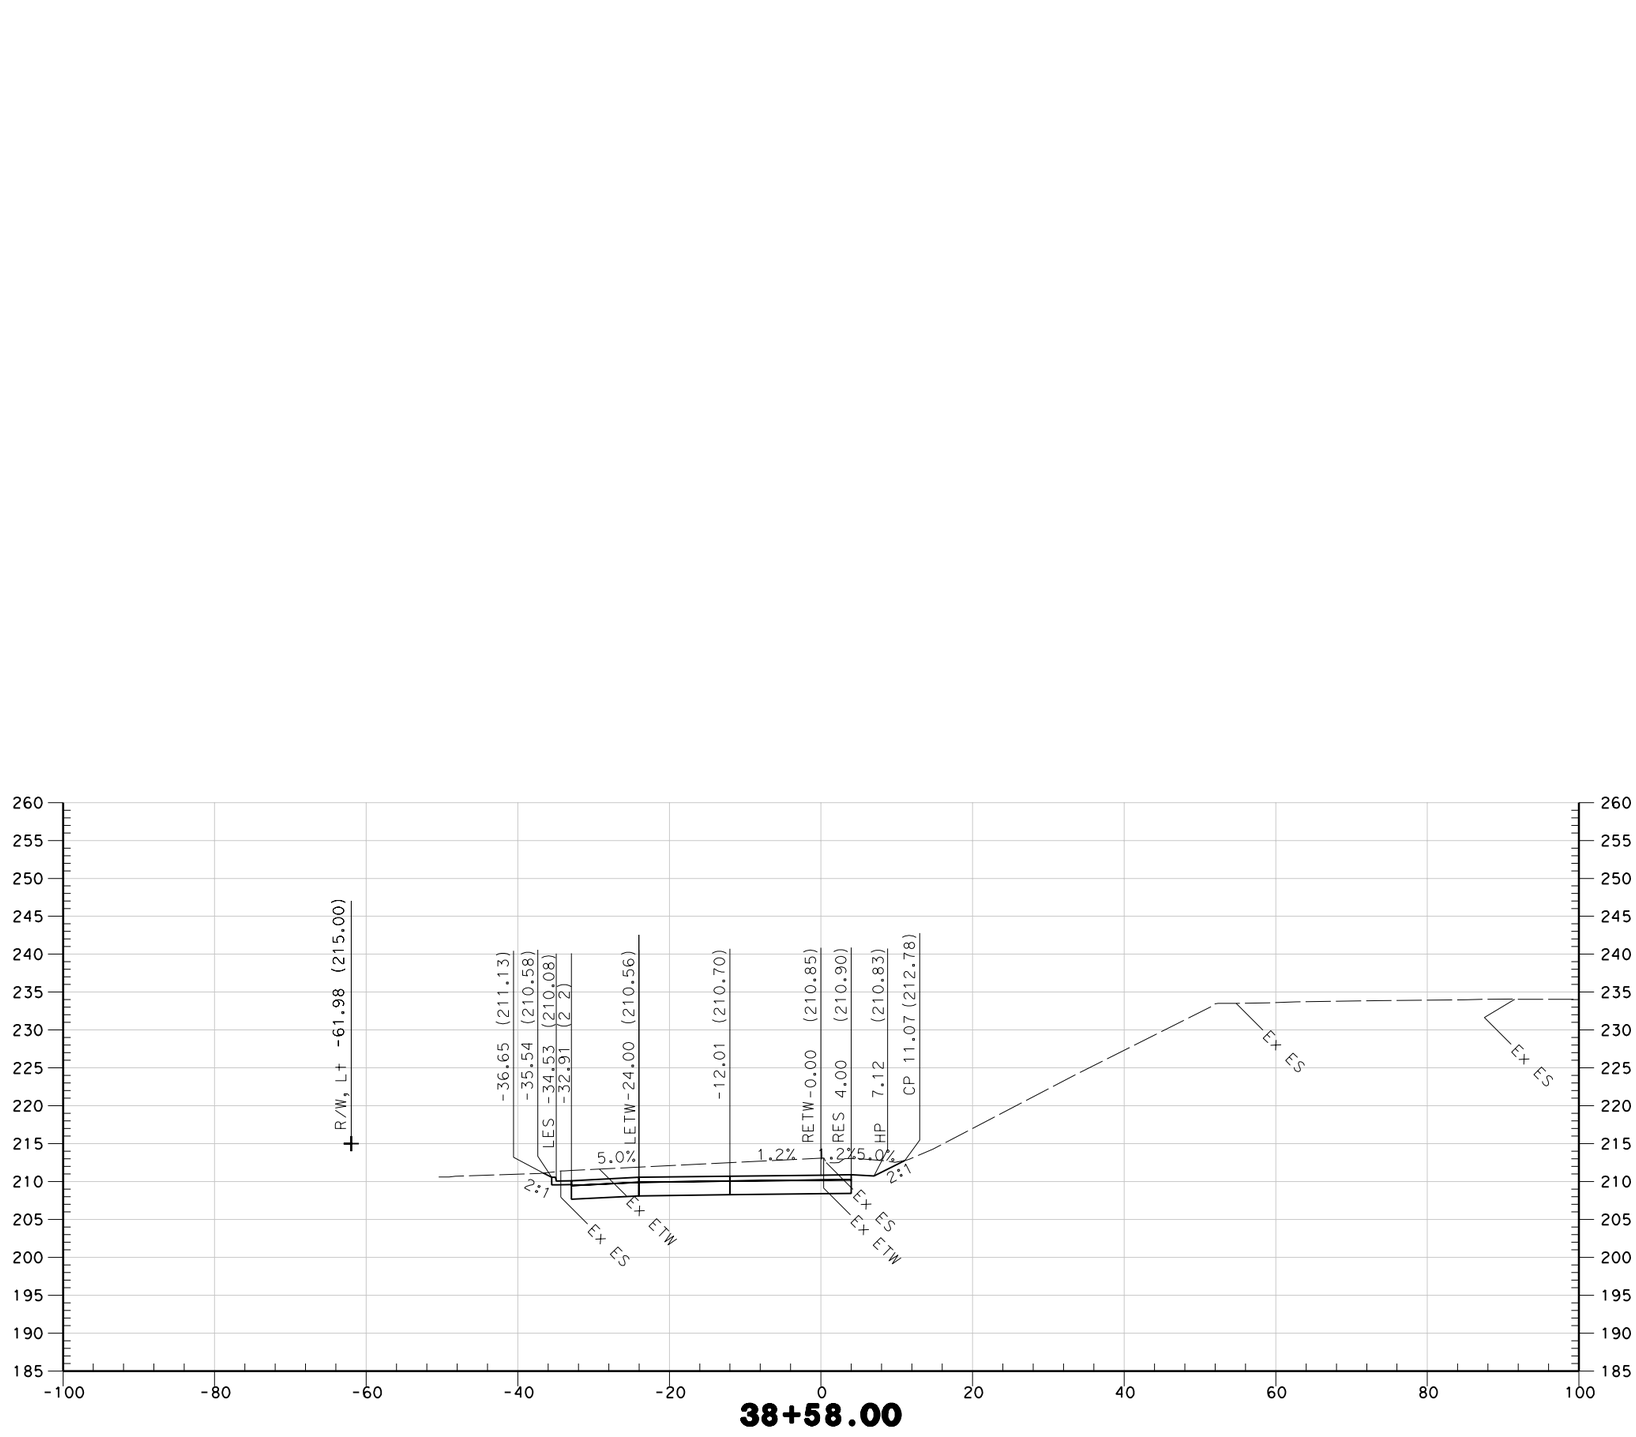

38+58.00

SOUTHBOUND ON RAMP
"SBON" LINE

SCALE 1" = 10'

* FOR EARTHWORK DEVELOPMENT ONLY

STATE OF CALIFORNIA - DEPARTMENT OF TRANSPORTATION
Caltrans

CONSULTANT FUNCTIONAL SUPERVISOR: CAROLYN DAVIS

CALCULATED-DESIGNED BY
CHECKED BY

DATE REVISED	REVISED BY

LAST REVISION 00-00-00
DATE PLOTTED => $DATE
TIME PLOTTED => $TIME

BORDER LAST REVISED 4/11/2008

RELATIVE BORDER SCALE IS IN INCHES 0 1 2 3

USERNAME => $USER
DGN FILE => $REQUEST

CU 03-199

EA 3A0421

Dist	COUNTY	ROUTE	POST MILES TOTAL PROJECT	SHEET No.	TOTAL SHEETS
03	But	99	32.4/33.3	24	25

5/25/10
REGISTERED ENGINEER — DATE

PLANS APPROVAL DATE

REGISTERED PROFESSIONAL ENGINEER — No. — Exp. — STATE OF CALIFORNIA

THE STATE OF CALIFORNIA OR ITS OFFICERS OR AGENTS SHALL NOT BE RESPONSIBLE FOR THE ACCURACY OR COMPLETENESS OF SCANNED COPIES OF THIS PLAN SHEET.

QUINCY ENGINEERING INC
3247 RAMOS CIRCLE
SACRAMENTO, CA 95827-2501

BUTTE COUNTY ASSOCIATION OF GOVERNMENTS
2580 SIERRA SUNRISE TERRACE, SUITE 100
CHICO, CA 95928

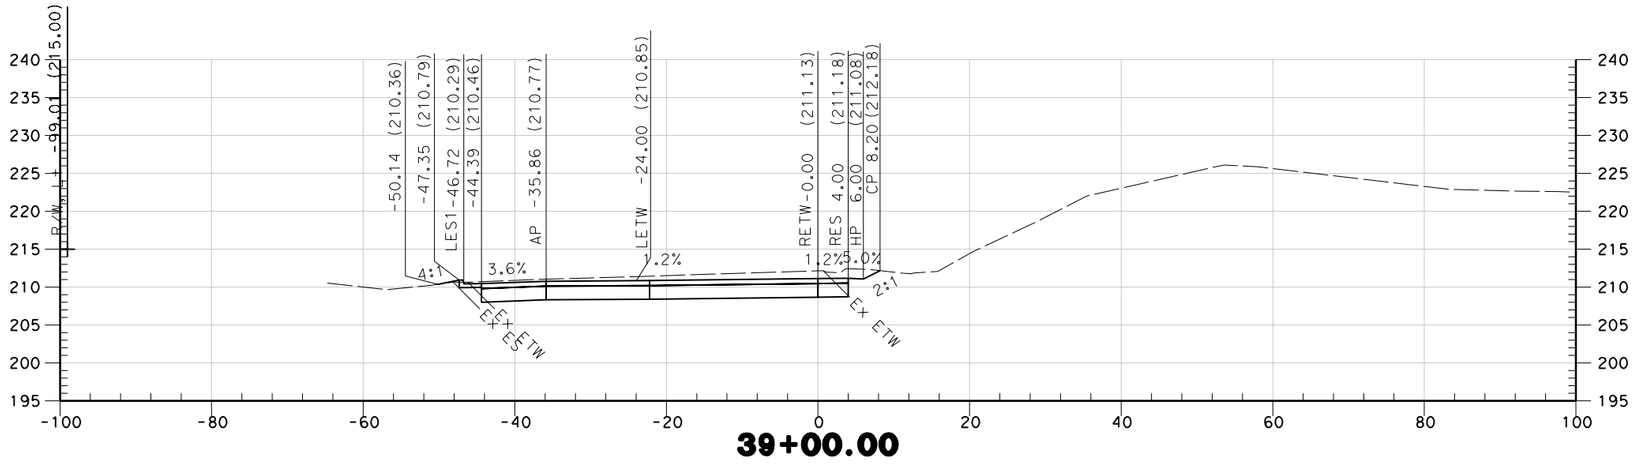

39+00.00

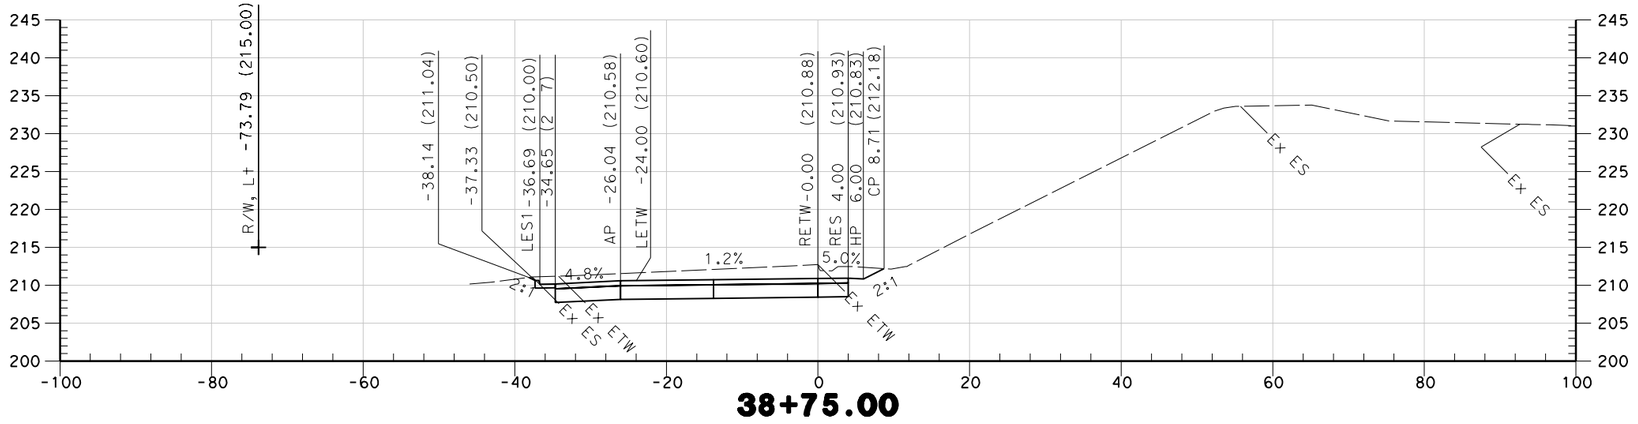

38+75.00

STA 38+75 TO STA 39+00

SOUTHBOUND ON RAMP
"SBON" LINE

SCALE 1" = 10'

* FOR EARTHWORK DEVELOPMENT ONLY

LAST REVISION — DATE PLOTTED => $DATE
00-00-00 — TIME PLOTTED => $TIME

REVISED BY | DATE REVISED

CALCULATED-DESIGNED BY | CHECKED BY

CONSULTANT FUNCTIONAL SUPERVISOR
CAROLYN DAVIS

STATE OF CALIFORNIA - DEPARTMENT OF TRANSPORTATION
Caltrans

BORDER LAST REVISED 4/11/2008

RELATIVE BORDER SCALE IS IN INCHES 0 1 2 3

USERNAME => $USER
DGN FILE => $REQUEST

CU 03-199

EA 3A0421

Dist	COUNTY	ROUTE	POST MILES TOTAL PROJECT	SHEET No.	TOTAL SHEETS
03	But	99	32.4/33.3	25	25

5/25/10
REGISTERED ENGINEER — DATE

REGISTERED PROFESSIONAL ENGINEER
No. ____
Exp. ____
STATE OF CALIFORNIA

PLANS APPROVAL DATE

THE STATE OF CALIFORNIA OR ITS OFFICERS OR AGENTS SHALL NOT BE RESPONSIBLE FOR THE ACCURACY OR COMPLETENESS OF SCANNED COPIES OF THIS PLAN SHEET.

QUINCY ENGINEERING INC
3247 RAMOS CIRCLE
SACRAMENTO, CA 95827-2501

BUTTE COUNTY ASSOCIATION OF GOVERNMENTS
2580 SIERRA SUNRISE TERRACE, SUITE 100
CHICO, CA 95928

STA 39+25 TO STA

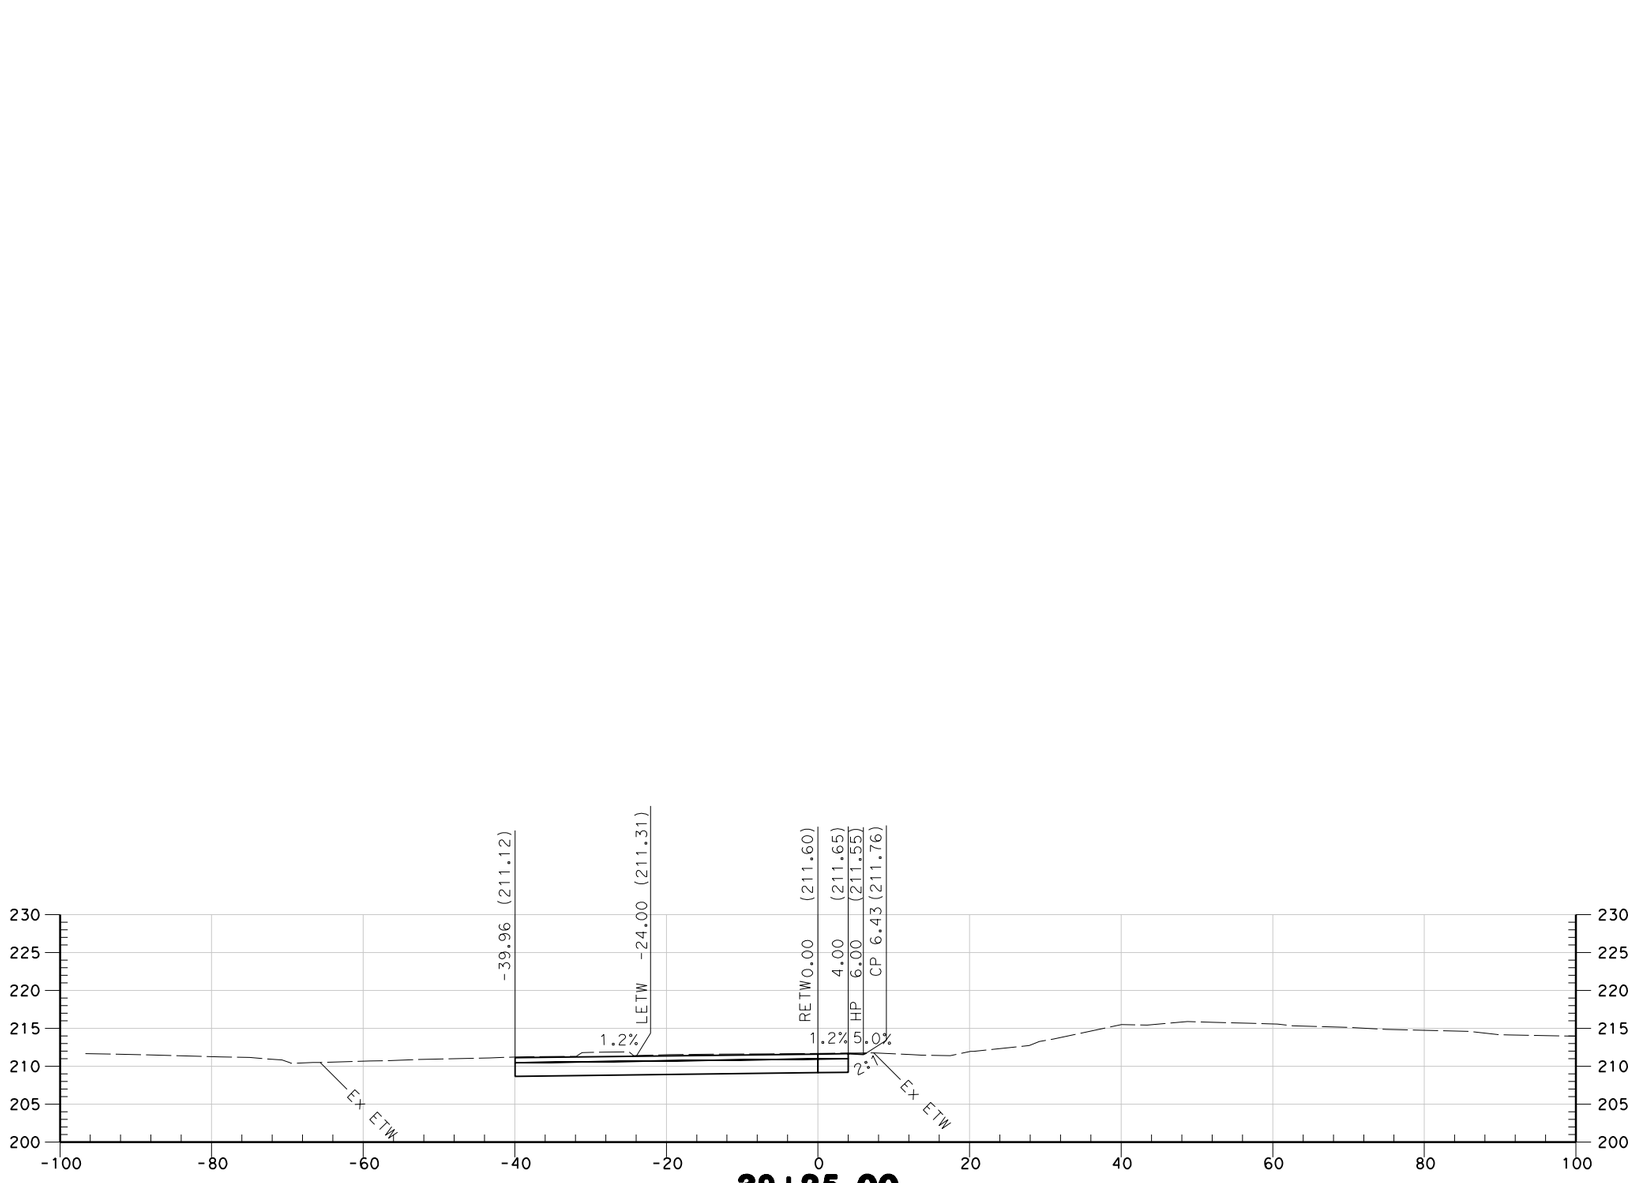

39+25.00

SOUTHBOUND ON RAMP
"SBON" LINE

SCALE 1" = 10'

* FOR EARTHWORK DEVELOPMENT ONLY

LAST REVISION 00-00-00
DATE PLOTTED => $DATE
TIME PLOTTED => $TIME

REVISED BY	DATE REVISED

CALCULATED-DESIGNED BY
CHECKED BY

CONSULTANT FUNCTIONAL SUPERVISOR
CAROLYN DAVIS

STATE OF CALIFORNIA - DEPARTMENT OF TRANSPORTATION
Caltrans

BORDER LAST REVISED 4/11/2008

RELATIVE BORDER SCALE IS IN INCHES 0 1 2 3

USERNAME => $USER
DGN FILE => $REQUEST

CU 03-199

EA 3A0421

Dist	COUNTY	ROUTE	POST MILES TOTAL PROJECT	SHEET No.	TOTAL SHEETS
03	But	99	32.4/33.3	1	15

5/25/10
REGISTERED ENGINEER — DATE

PLANS APPROVAL DATE

REGISTERED PROFESSIONAL ENGINEER — No. — Exp. — STATE OF CALIFORNIA

THE STATE OF CALIFORNIA OR ITS OFFICERS OR AGENTS SHALL NOT BE RESPONSIBLE FOR THE ACCURACY OR COMPLETENESS OF SCANNED COPIES OF THIS PLAN SHEET.

QUINCY ENGINEERING INC
3247 RAMOS CIRCLE
SACRAMENTO, CA 95827-2501

BUTTE COUNTY ASSOCIATION OF GOVERNMENTS
2580 SIERRA SUNRISE TERRACE, SUITE 100
CHICO, CA 95928

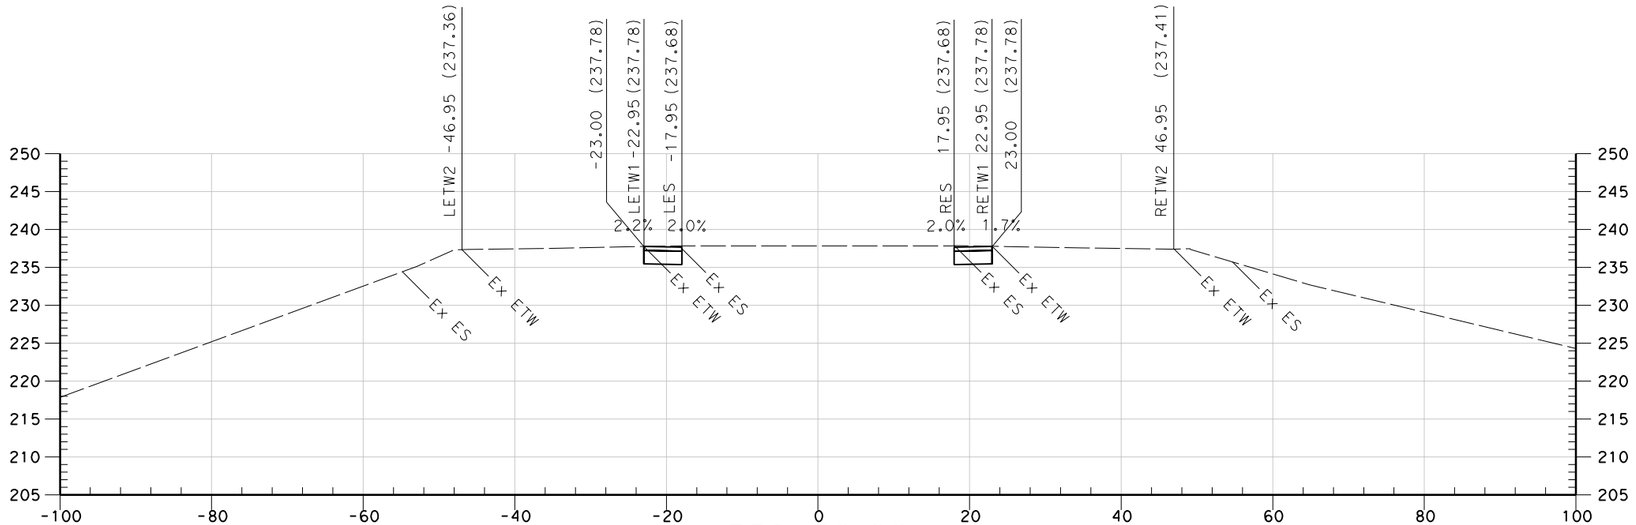

558+50.00

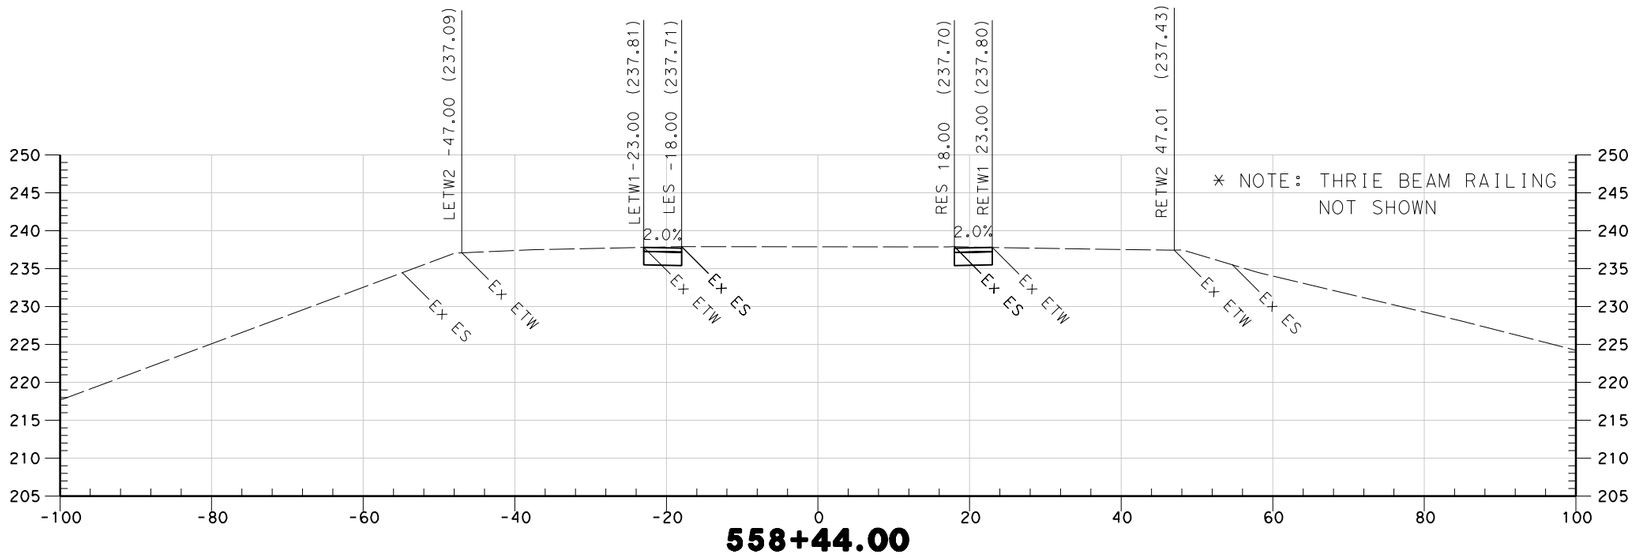

558+44.00

STA 558+44 TO STA 558+50

ROUTE 99

"C" LINE

SCALE 1" = 10'

* FOR EARTHWORK DEVELOPMENT ONLY

REVISED BY	DATE REVISED

CALCULATED-DESIGNED BY
CHECKED BY

STATE OF CALIFORNIA - DEPARTMENT OF TRANSPORTATION
Caltrans

CONSULTANT FUNCTIONAL SUPERVISOR
CAROLYN DAVIS

LAST REVISION 00-00-00
DATE PLOTTED => $DATE
TIME PLOTTED => $TIME

BORDER LAST REVISED 4/11/2008
RELATIVE BORDER SCALE IS IN INCHES 0 1 2 3
USERNAME => $USER
DGN FILE => $REQUEST
CU 03-199
EA 3A0421

Dist	COUNTY	ROUTE	POST MILES TOTAL PROJECT	SHEET No.	TOTAL SHEETS
03	But	99	32.4/33.3	2	15

5/25/10
REGISTERED ENGINEER — DATE

PLANS APPROVAL DATE

REGISTERED PROFESSIONAL ENGINEER — No. — Exp. — STATE OF CALIFORNIA

THE STATE OF CALIFORNIA OR ITS OFFICERS OR AGENTS SHALL NOT BE RESPONSIBLE FOR THE ACCURACY OR COMPLETENESS OF SCANNED COPIES OF THIS PLAN SHEET.

QUINCY ENGINEERING INC
3247 RAMOS CIRCLE
SACRAMENTO, CA 95827-2501

BUTTE COUNTY ASSOCIATION OF GOVERNMENTS
2580 SIERRA SUNRISE TERRACE, SUITE 100
CHICO, CA 95928

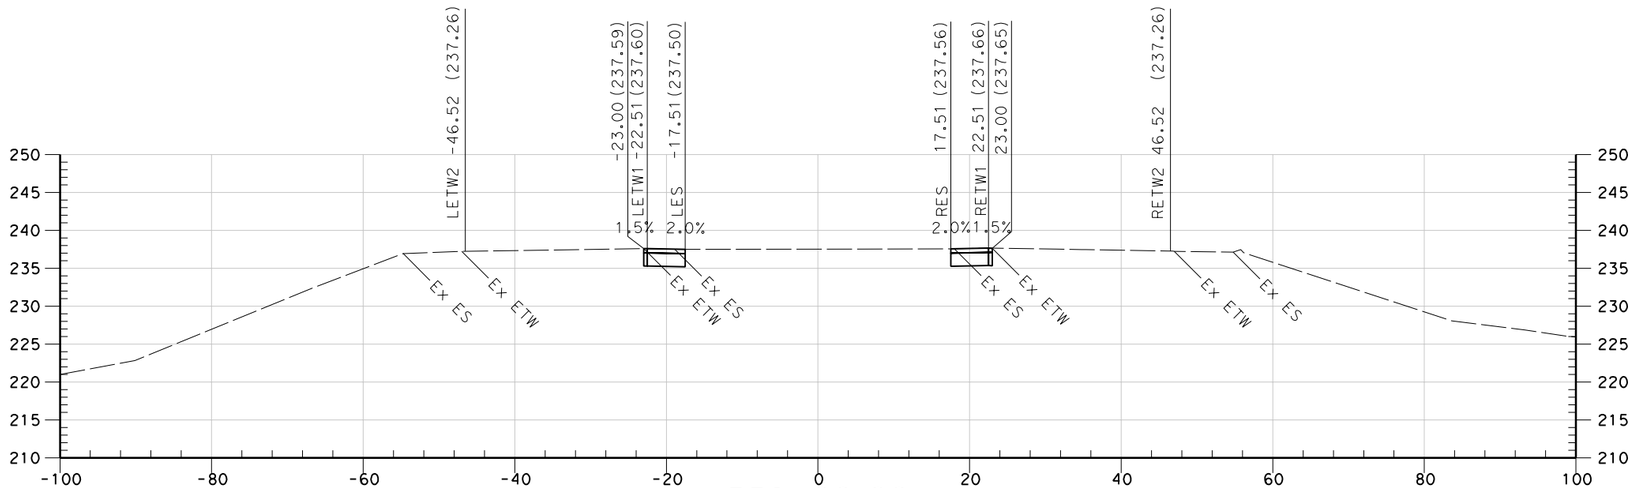

559+00.00

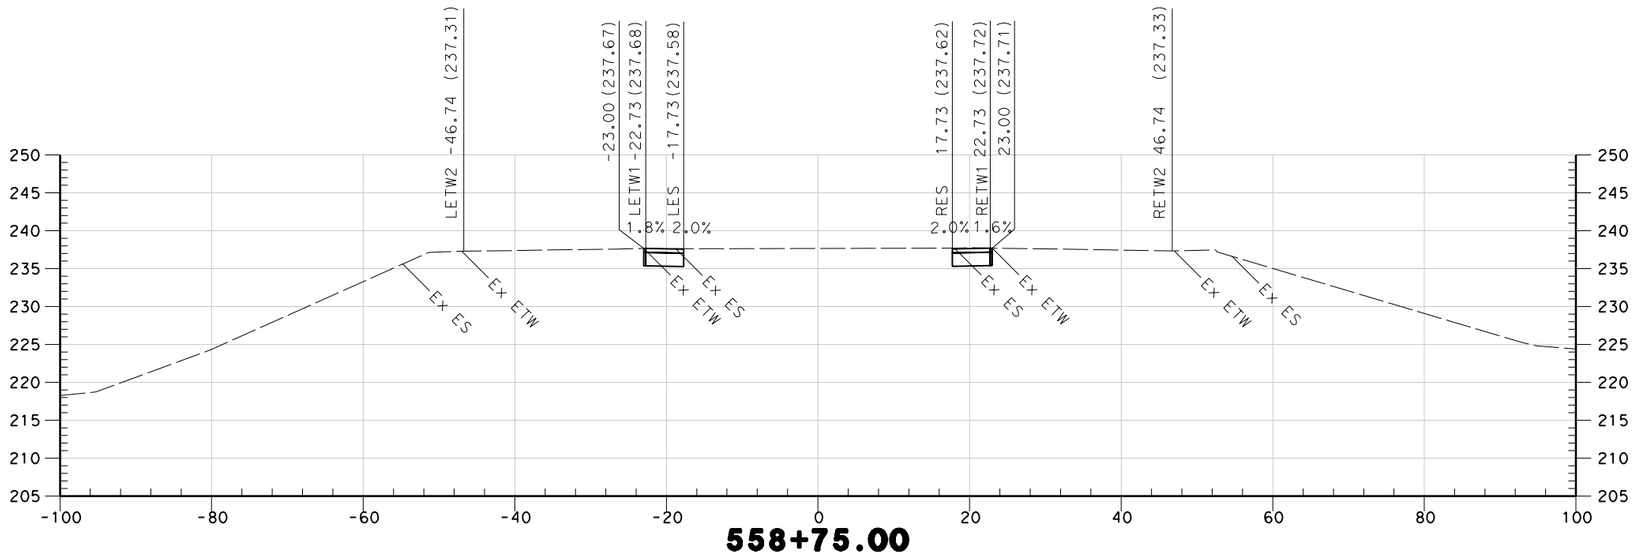

558+75.00

STA 558+75 TO STA 559+00

ROUTE 99

"C" LINE

SCALE 1" = 10'

* FOR EARTHWORK DEVELOPMENT ONLY

REVISED BY	DATE REVISED

CALCULATED-DESIGNED BY
CHECKED BY

CONSULTANT FUNCTIONAL SUPERVISOR
CAROLYN DAVIS

STATE OF CALIFORNIA - DEPARTMENT OF TRANSPORTATION
Caltrans

LAST REVISION 00-00-00
DATE PLOTTED => $DATE
TIME PLOTTED => $TIME

BORDER LAST REVISED 4/11/2008

RELATIVE BORDER SCALE IS IN INCHES 0 1 2 3

USERNAME => $USER
DGN FILE => $REQUEST

CU 03-199

EA 3A0421

Dist	COUNTY	ROUTE	POST MILES TOTAL PROJECT	SHEET No.	TOTAL SHEETS
03	But	99	32.4/33.3	3	15

5/25/10
REGISTERED ENGINEER — DATE

REGISTERED PROFESSIONAL ENGINEER
No. ____
Exp. ____
STATE OF CALIFORNIA

PLANS APPROVAL DATE

THE STATE OF CALIFORNIA OR ITS OFFICERS OR AGENTS SHALL NOT BE RESPONSIBLE FOR THE ACCURACY OR COMPLETENESS OF SCANNED COPIES OF THIS PLAN SHEET.

QUINCY ENGINEERING INC
3247 RAMOS CIRCLE
SACRAMENTO, CA 95827-2501

BUTTE COUNTY ASSOCIATION OF GOVERNMENTS
2580 SIERRA SUNRISE TERRACE, SUITE 100
CHICO, CA 95928

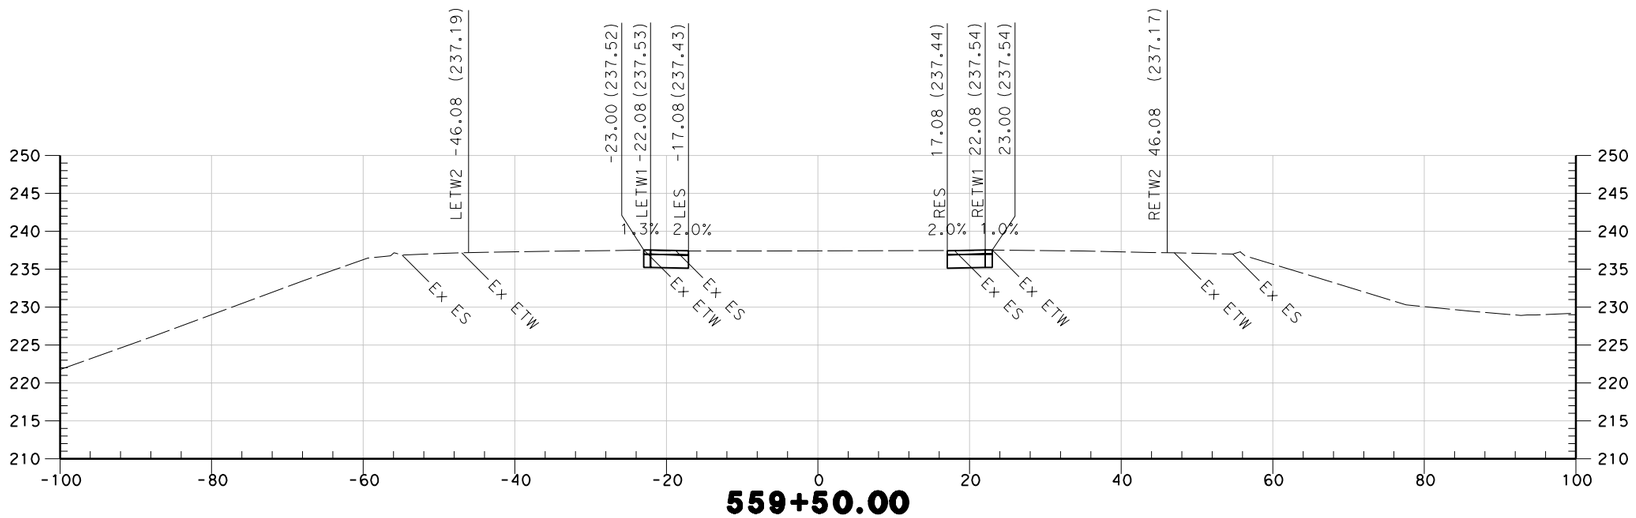

559+50.00

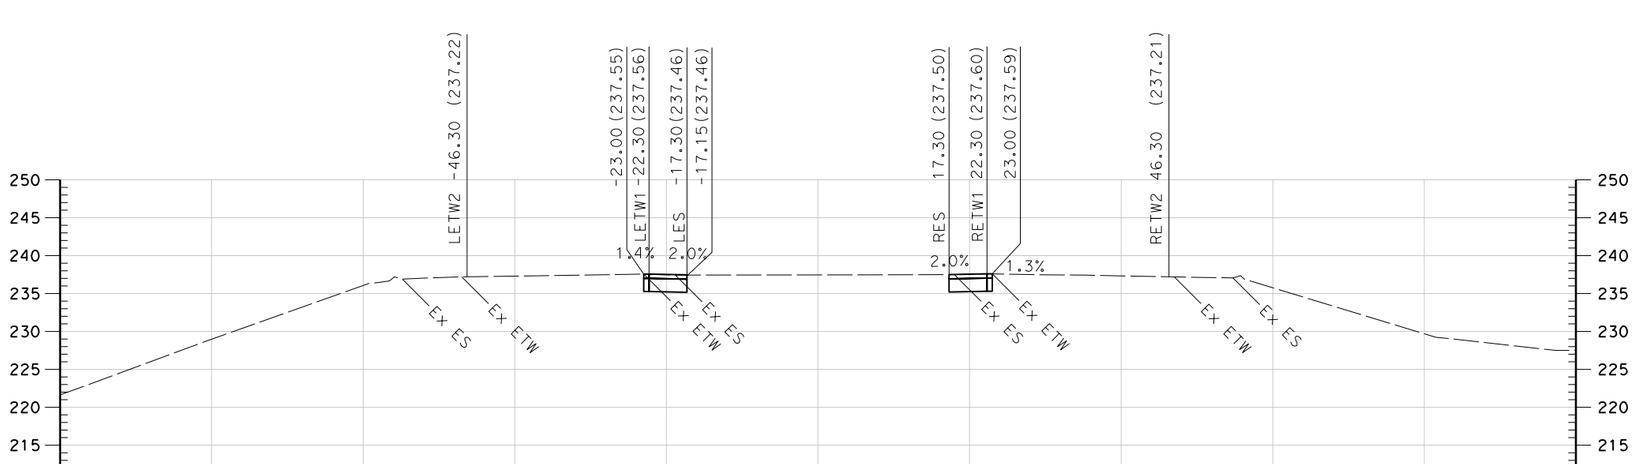

559+25.00

STA 559+25 TO STA 559+50

ROUTE 99

"C" LINE

SCALE 1" = 10'

* FOR EARTHWORK DEVELOPMENT ONLY

REVISED BY	DATE REVISED

CALCULATED-DESIGNED BY
CHECKED BY

CONSULTANT FUNCTIONAL SUPERVISOR
CAROLYN DAVIS

STATE OF CALIFORNIA - DEPARTMENT OF TRANSPORTATION
Caltrans

LAST REVISION 00-00-00
DATE PLOTTED => $DATE
TIME PLOTTED => $TIME

BORDER LAST REVISED 4/11/2008

RELATIVE BORDER SCALE IS IN INCHES 0 1 2 3

USERNAME => $USER
DGN FILE => $REQUEST

CU 03-199

EA 3A0421

Dist	COUNTY	ROUTE	POST MILES TOTAL PROJECT	SHEET No.	TOTAL SHEETS
03	But	99	32.4/33.3	4	15

5/25/10
REGISTERED ENGINEER — DATE

REGISTERED PROFESSIONAL ENGINEER
No. ____
Exp. ____
STATE OF CALIFORNIA

PLANS APPROVAL DATE

THE STATE OF CALIFORNIA OR ITS OFFICERS OR AGENTS SHALL NOT BE RESPONSIBLE FOR THE ACCURACY OR COMPLETENESS OF SCANNED COPIES OF THIS PLAN SHEET.

QUINCY ENGINEERING INC
3247 RAMOS CIRCLE
SACRAMENTO, CA 95827-2501

BUTTE COUNTY ASSOCIATION OF GOVERNMENTS
2580 SIERRA SUNRISE TERRACE, SUITE 100
CHICO, CA 95928

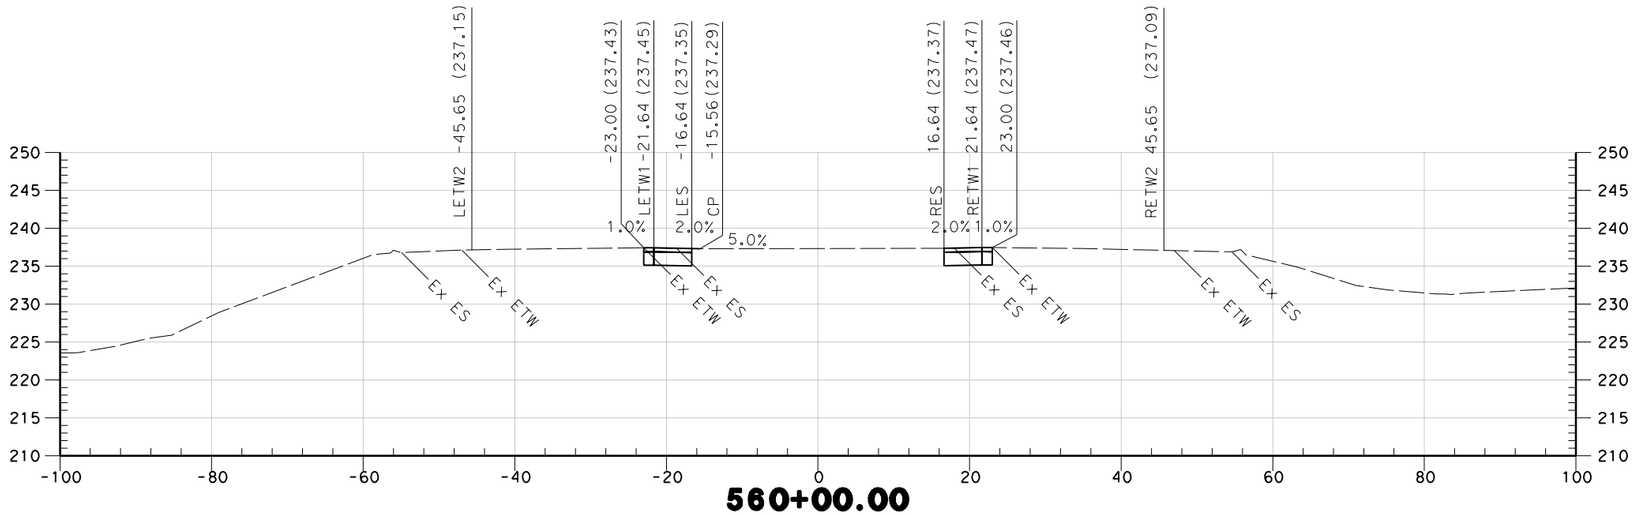

560+00.00

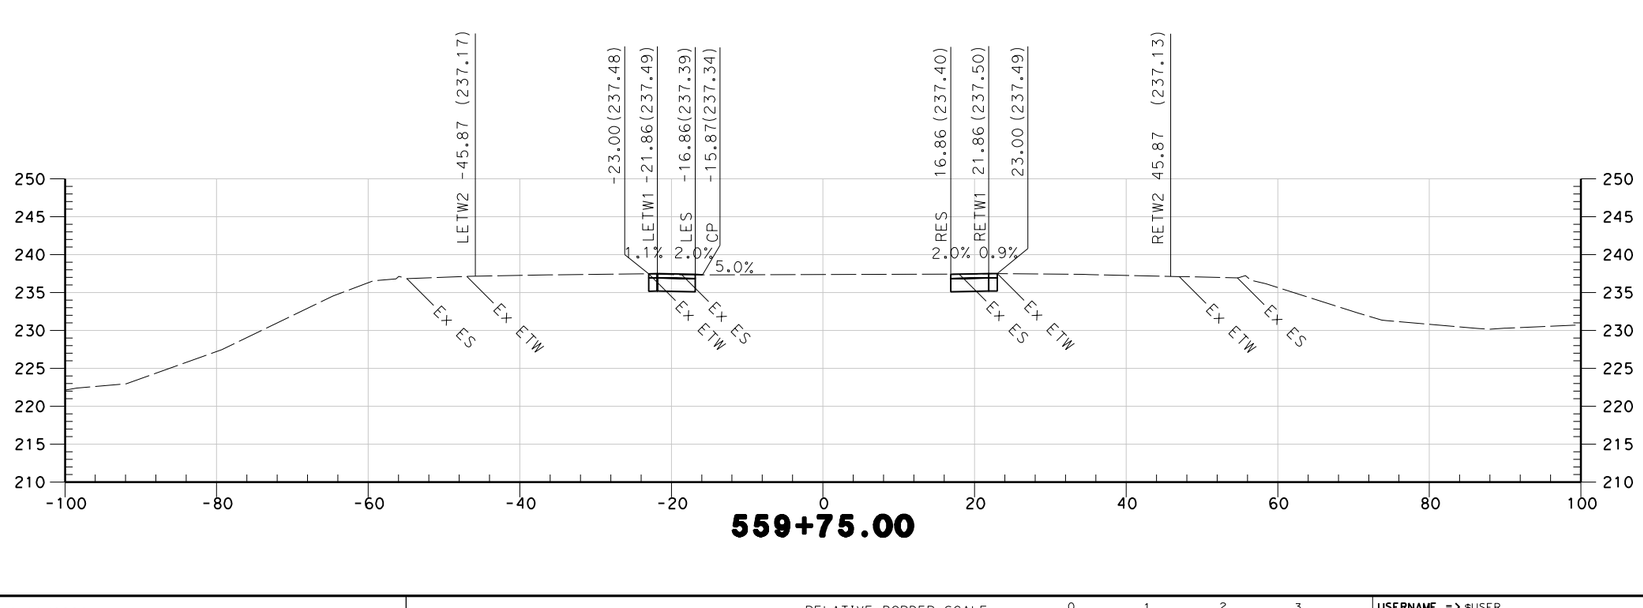

559+75.00

STA 559+75 TO STA 560+00

ROUTE 99

"C" LINE

SCALE 1" = 10'

* FOR EARTHWORK DEVELOPMENT ONLY

REVISED BY	DATE REVISED

CALCULATED-DESIGNED BY
CHECKED BY

CONSULTANT FUNCTIONAL SUPERVISOR
CAROLYN DAVIS

STATE OF CALIFORNIA - DEPARTMENT OF TRANSPORTATION
Caltrans

LAST REVISION 00-00-00
DATE PLOTTED => $DATE
TIME PLOTTED => $TIME

BORDER LAST REVISED 4/11/2008

RELATIVE BORDER SCALE IS IN INCHES 0 1 2 3

USERNAME => $USER
DGN FILE => $REQUEST

CU 03-199

EA 3A0421

Dist	COUNTY	ROUTE	POST MILES TOTAL PROJECT	SHEET No.	TOTAL SHEETS
03	But	99	32.4/33.3	5	15

5/25/10
REGISTERED ENGINEER — DATE

PLANS APPROVAL DATE

REGISTERED PROFESSIONAL ENGINEER — No. — Exp. — STATE OF CALIFORNIA

THE STATE OF CALIFORNIA OR ITS OFFICERS OR AGENTS SHALL NOT BE RESPONSIBLE FOR THE ACCURACY OR COMPLETENESS OF SCANNED COPIES OF THIS PLAN SHEET.

QUINCY ENGINEERING INC
3247 RAMOS CIRCLE
SACRAMENTO, CA 95827-2501

BUTTE COUNTY ASSOCIATION OF GOVERNMENTS
2580 SIERRA SUNRISE TERRACE, SUITE 100
CHICO, CA 95928

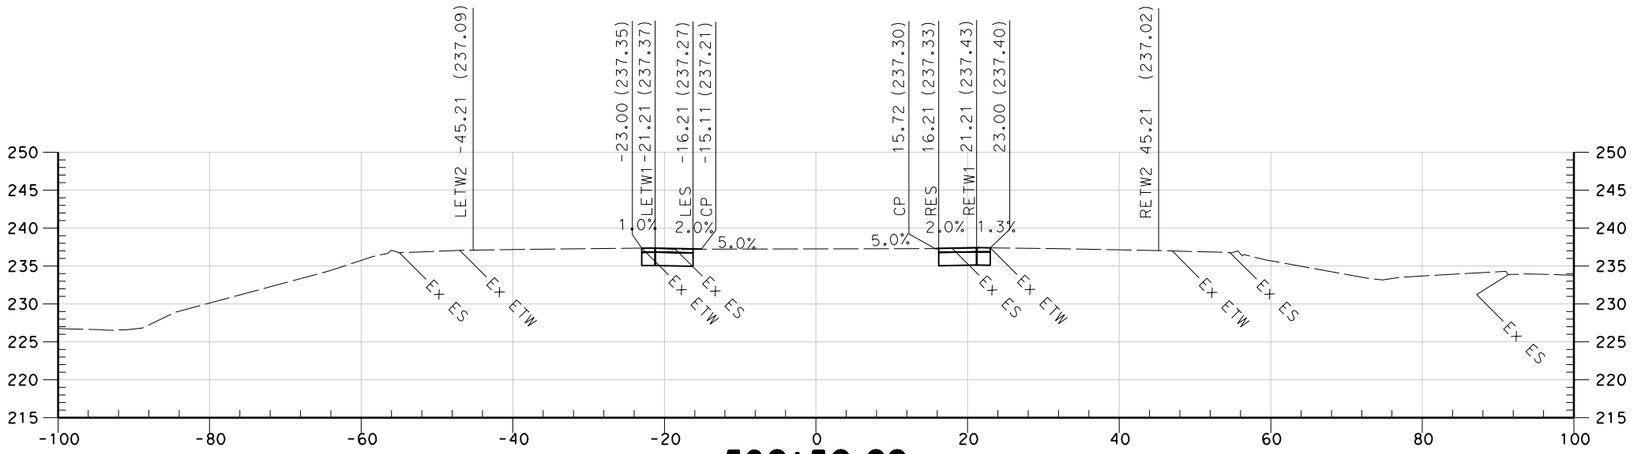

560+50.00

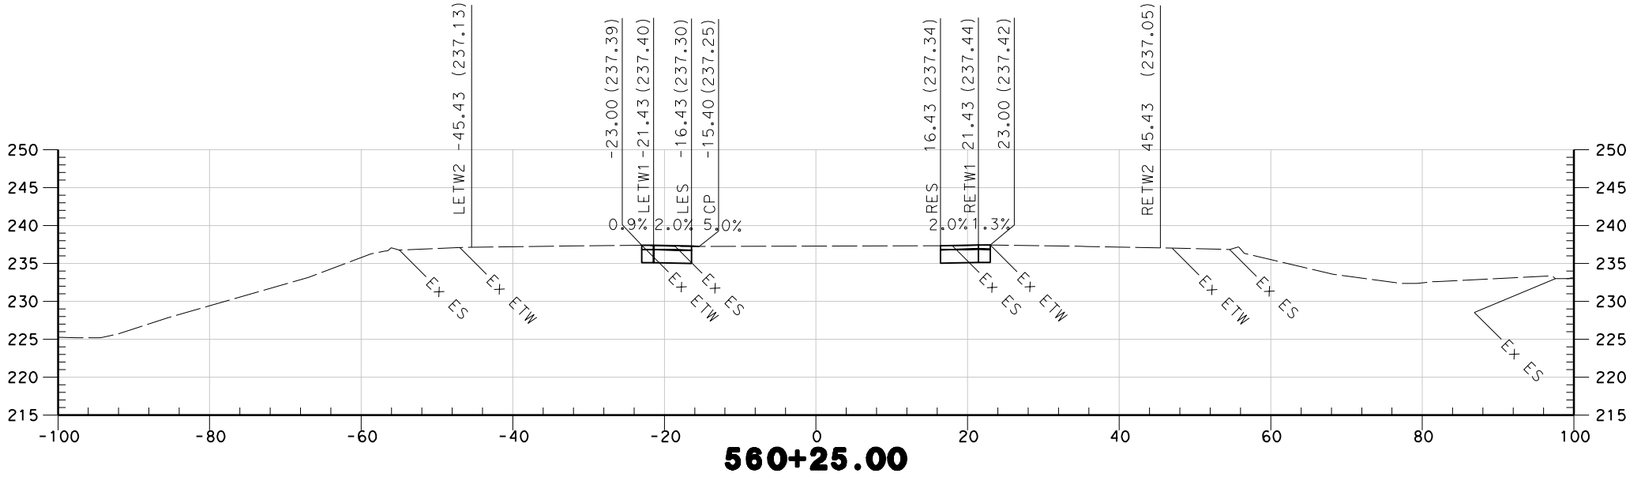

560+25.00

STA 560+25 TO STA 560+50

ROUTE 99

"C" LINE

SCALE 1" = 10'

* FOR EARTHWORK DEVELOPMENT ONLY

LAST REVISION: 00-00-00
DATE PLOTTED => $DATE
TIME PLOTTED => $TIME

REVISED BY	DATE REVISED

CALCULATED-DESIGNED BY
CHECKED BY

CONSULTANT FUNCTIONAL SUPERVISOR
CAROLYN DAVIS

STATE OF CALIFORNIA - DEPARTMENT OF TRANSPORTATION
Caltrans

BORDER LAST REVISED 4/11/2008

RELATIVE BORDER SCALE IS IN INCHES 0 1 2 3

USERNAME => $USER
DGN FILE => $REQUEST

CU 03-199

EA 3A0421

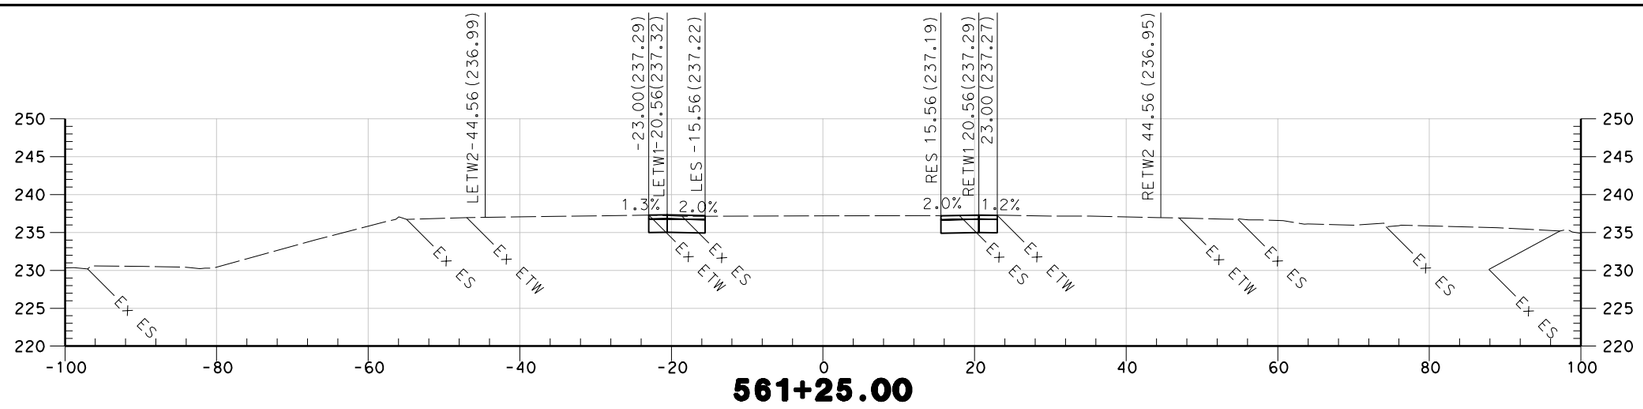

561+25.00

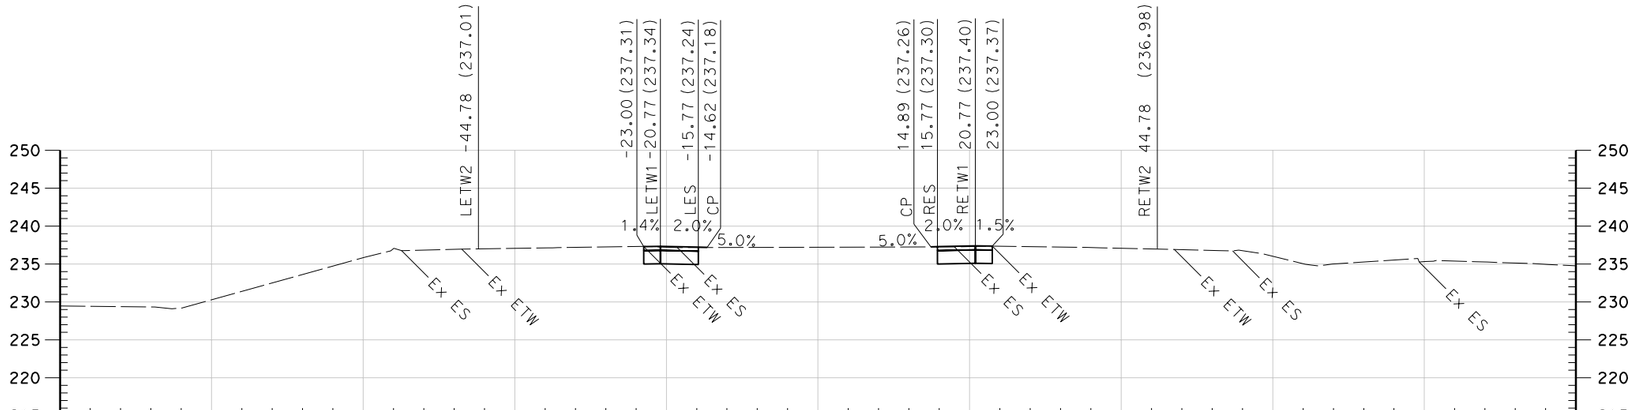

561+00.00

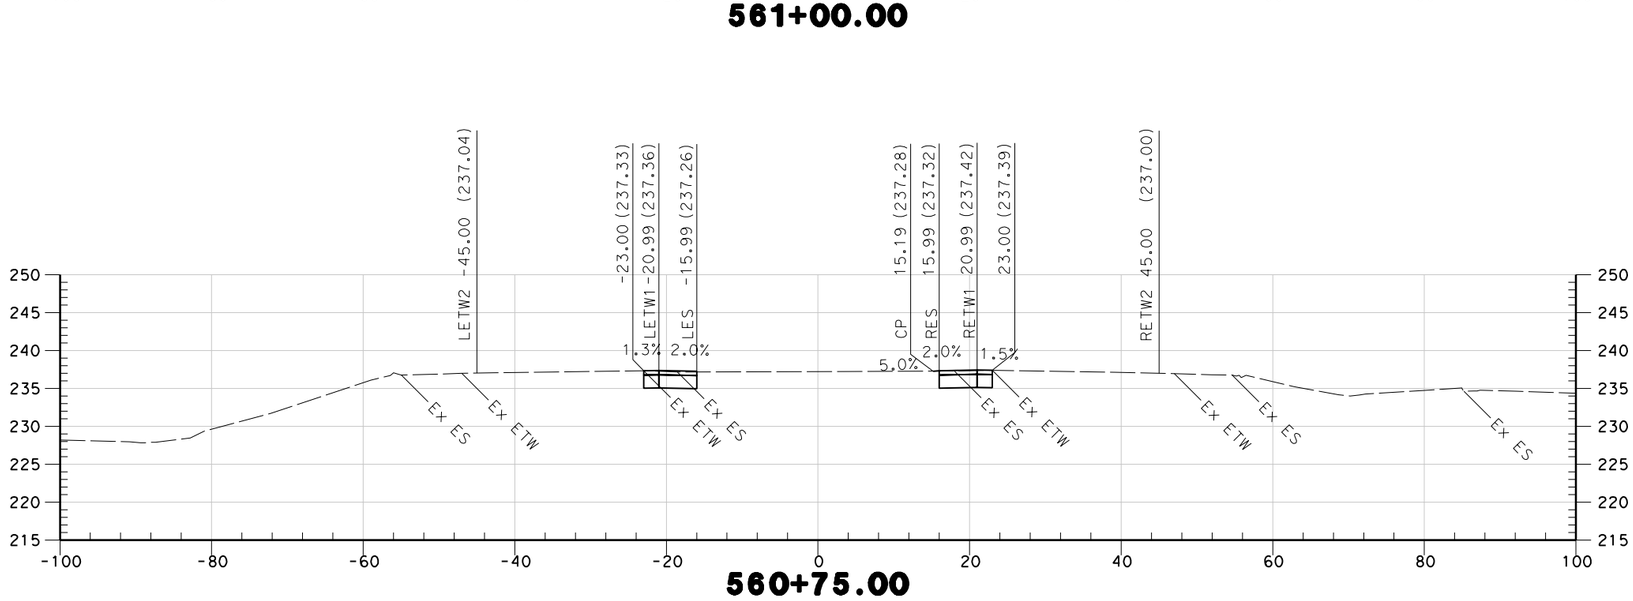

560+75.00

STA 560+75 TO STA 561+25

ROUTE 99

"C" LINE

SCALE 1" = 10'

* FOR EARTHWORK DEVELOPMENT ONLY

Dist	COUNTY	ROUTE	POST MILES TOTAL PROJECT	SHEET No.	TOTAL SHEETS
03	But	99	32.4/33.3	6	15

5/25/10
REGISTERED ENGINEER — DATE

REGISTERED PROFESSIONAL ENGINEER
No. ____
Exp. ____
STATE OF CALIFORNIA

PLANS APPROVAL DATE

THE STATE OF CALIFORNIA OR ITS OFFICERS OR AGENTS SHALL NOT BE RESPONSIBLE FOR THE ACCURACY OR COMPLETENESS OF SCANNED COPIES OF THIS PLAN SHEET.

QUINCY ENGINEERING INC
3247 RAMOS CIRCLE
SACRAMENTO, CA 95827-2501

BUTTE COUNTY ASSOCIATION OF GOVERNMENTS
2580 SIERRA SUNRISE TERRACE, SUITE 100
CHICO, CA 95928

REVISED BY	DATE REVISED

CALCULATED-DESIGNED BY
CHECKED BY

CONSULTANT FUNCTIONAL SUPERVISOR
CAROLYN DAVIS

STATE OF CALIFORNIA - DEPARTMENT OF TRANSPORTATION
Caltrans

LAST REVISION 00-00-00
DATE PLOTTED => $DATE
TIME PLOTTED => $TIME

Dist	COUNTY	ROUTE	POST MILES TOTAL PROJECT	SHEET No.	TOTAL SHEETS
03	But	99	32.4/33.3	7	15

5/25/10
REGISTERED ENGINEER — DATE

REGISTERED PROFESSIONAL ENGINEER — No. — Exp. — STATE OF CALIFORNIA

PLANS APPROVAL DATE

THE STATE OF CALIFORNIA OR ITS OFFICERS OR AGENTS SHALL NOT BE RESPONSIBLE FOR THE ACCURACY OR COMPLETENESS OF SCANNED COPIES OF THIS PLAN SHEET.

QUINCY ENGINEERING INC
3247 RAMOS CIRCLE
SACRAMENTO, CA 95827-2501

BUTTE COUNTY ASSOCIATION OF GOVERNMENTS
2580 SIERRA SUNRISE TERRACE, SUITE 100
CHICO, CA 95928

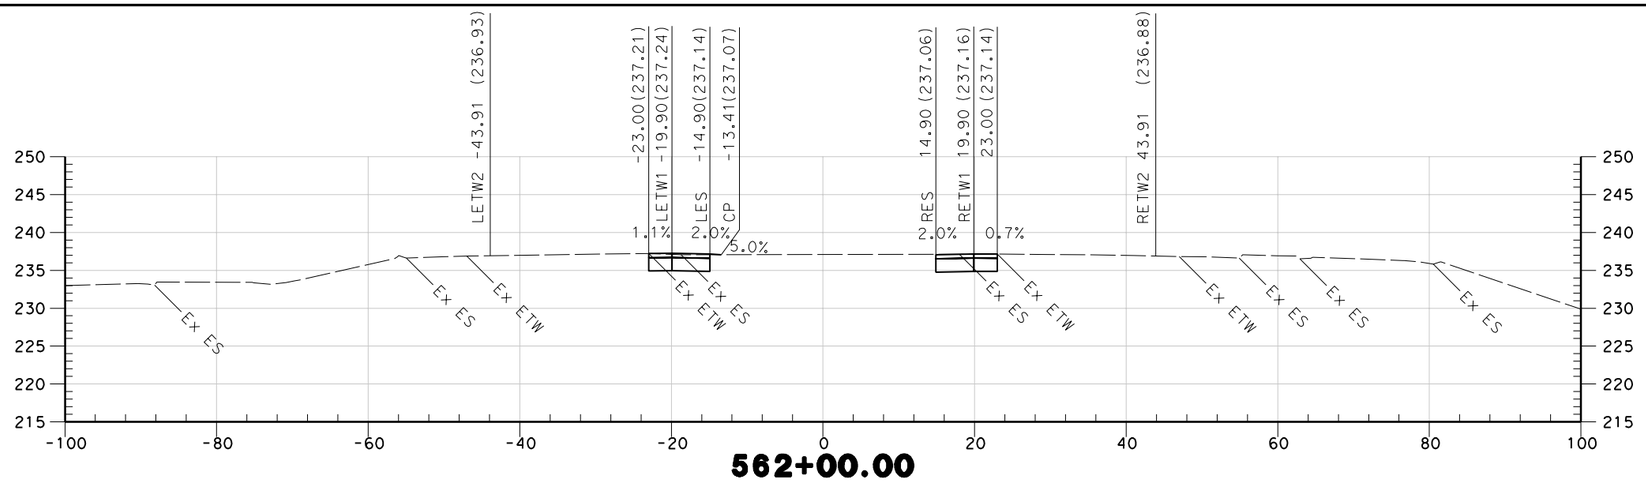

562+00.00

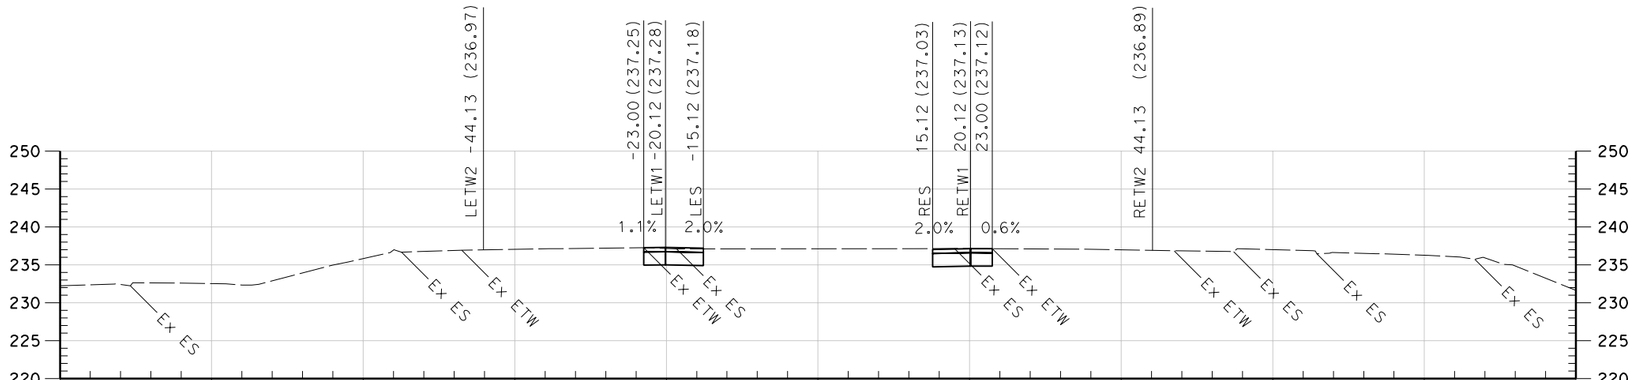

561+75.00

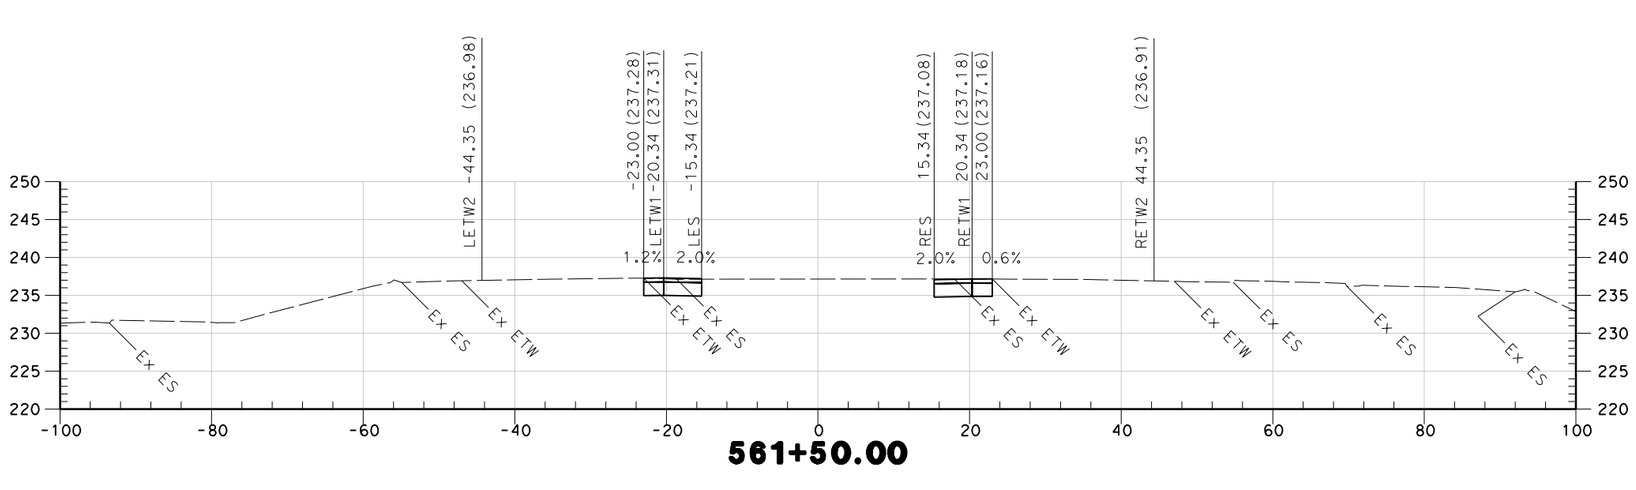

561+50.00

STA 561+50 TO STA 562+00

ROUTE 99

"C" LINE

SCALE 1" = 10'

* FOR EARTHWORK DEVELOPMENT ONLY

REVISED BY | DATE REVISED

CALCULATED-DESIGNED BY | CHECKED BY

CONSULTANT FUNCTIONAL SUPERVISOR: CAROLYN DAVIS

STATE OF CALIFORNIA - DEPARTMENT OF TRANSPORTATION

Caltrans

LAST REVISION | DATE PLOTTED => $DATE | TIME PLOTTED => $TIME
00-00-00

BORDER LAST REVISED 4/11/2008

RELATIVE BORDER SCALE IS IN INCHES 0 1 2 3

USERNAME => $USER
DGN FILE => $REQUEST

CU 03-199

EA 3A0421

Dist	COUNTY	ROUTE	POST MILES TOTAL PROJECT	SHEET No.	TOTAL SHEETS
03	But	99	32.4/33.3	8	15

5/25/10
REGISTERED ENGINEER — DATE

REGISTERED PROFESSIONAL ENGINEER — No. — Exp. — STATE OF CALIFORNIA

PLANS APPROVAL DATE

THE STATE OF CALIFORNIA OR ITS OFFICERS OR AGENTS SHALL NOT BE RESPONSIBLE FOR THE ACCURACY OR COMPLETENESS OF SCANNED COPIES OF THIS PLAN SHEET.

QUINCY ENGINEERING INC
3247 RAMOS CIRCLE
SACRAMENTO, CA 95827-2501

BUTTE COUNTY ASSOCIATION OF GOVERNMENTS
2580 SIERRA SUNRISE TERRACE, SUITE 100
CHICO, CA 95928

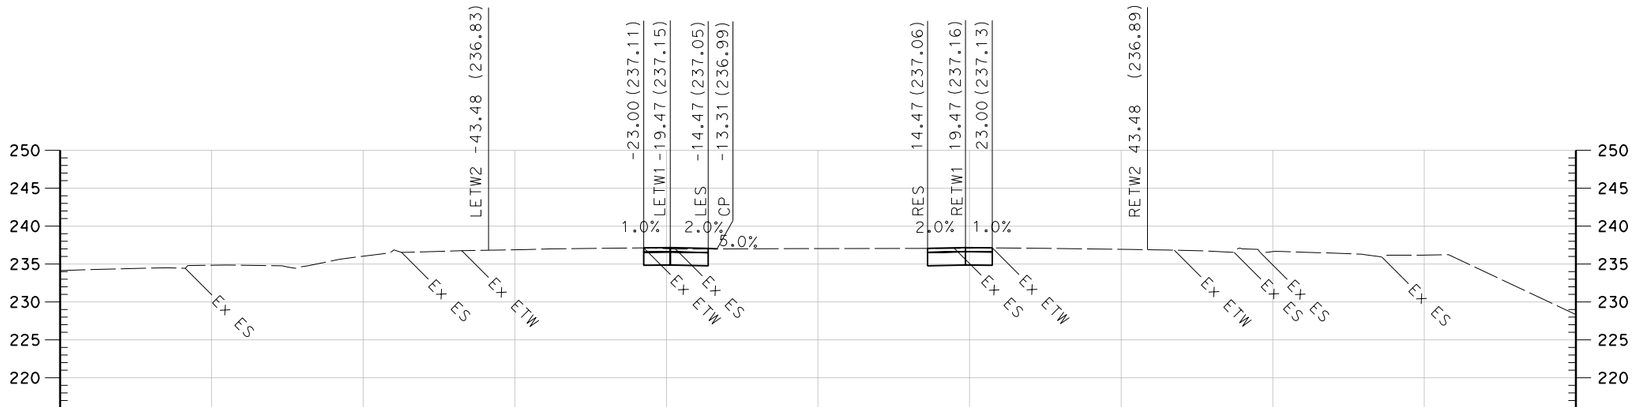

562+50.00

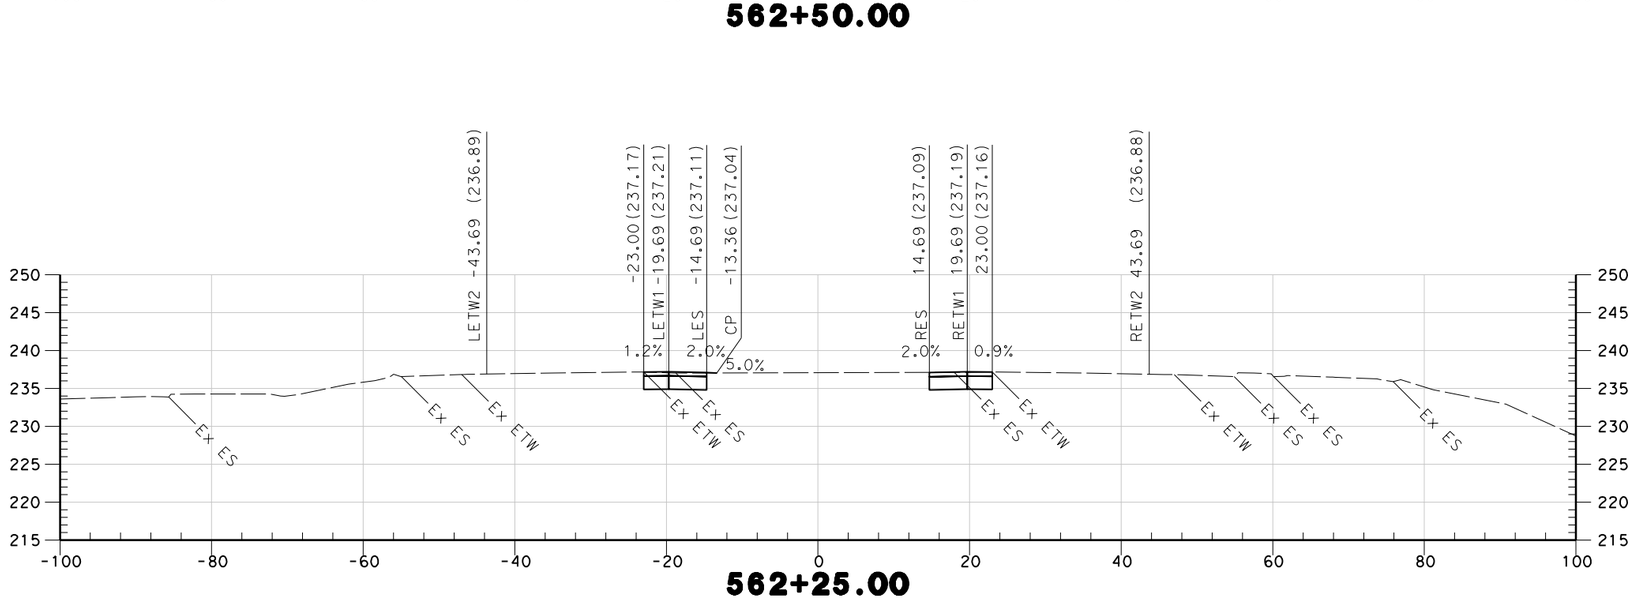

562+25.00

STA 562+25 TO STA 562+50

ROUTE 99

"C" LINE

SCALE 1" = 10'

* FOR EARTHWORK DEVELOPMENT ONLY

	REVISED BY	DATE REVISED

CALCULATED-DESIGNED BY
CHECKED BY

CONSULTANT FUNCTIONAL SUPERVISOR
CAROLYN DAVIS

STATE OF CALIFORNIA - DEPARTMENT OF TRANSPORTATION
Caltrans

LAST REVISION 00-00-00
DATE PLOTTED => $DATE
TIME PLOTTED => $TIME

BORDER LAST REVISED 4/11/2008

RELATIVE BORDER SCALE IS IN INCHES 0 1 2 3

USERNAME => $USER
DGN FILE => $REQUEST

CU 03-199

EA 3A0421

Dist	COUNTY	ROUTE	POST MILES TOTAL PROJECT	SHEET No.	TOTAL SHEETS
03	But	99	32.4/33.3	9	15

5/25/10
REGISTERED ENGINEER DATE

REGISTERED PROFESSIONAL ENGINEER
No.
Exp.
STATE OF CALIFORNIA

PLANS APPROVAL DATE

THE STATE OF CALIFORNIA OR ITS OFFICERS OR AGENTS SHALL NOT BE RESPONSIBLE FOR THE ACCURACY OR COMPLETENESS OF SCANNED COPIES OF THIS PLAN SHEET.

QUINCY ENGINEERING INC
3247 RAMOS CIRCLE
SACRAMENTO, CA 95827-2501

BUTTE COUNTY ASSOCIATION OF GOVERNMENTS
2580 SIERRA SUNRISE TERRACE, SUITE 100
CHICO, CA 95928

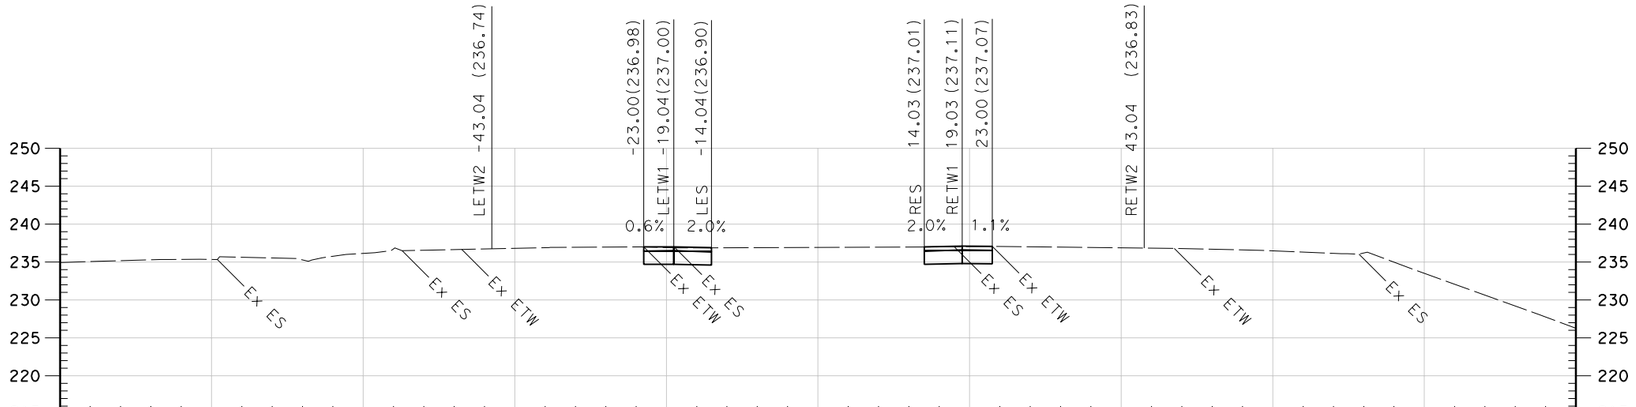

563+00.00

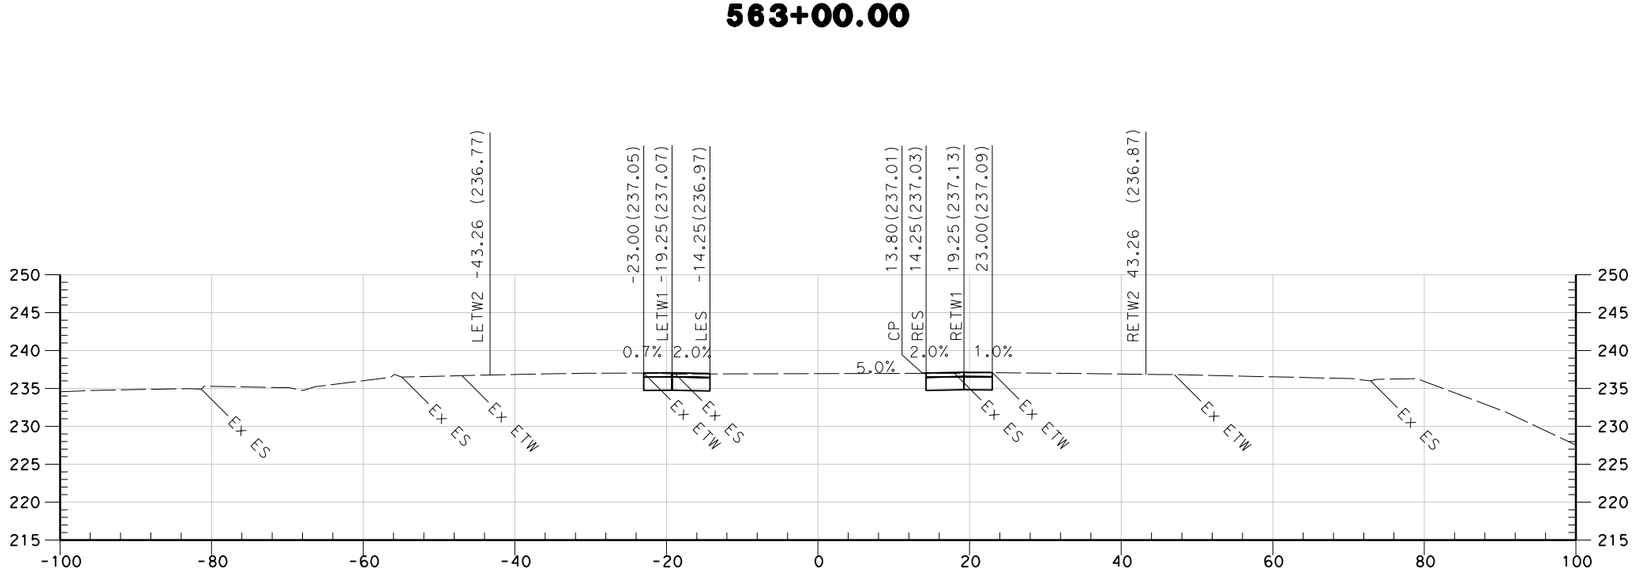

562+75.00

STA 562+75 TO STA 563+00

ROUTE 99

"C" LINE

SCALE 1" = 10'

* FOR EARTHWORK DEVELOPMENT ONLY

STATE OF CALIFORNIA - DEPARTMENT OF TRANSPORTATION
Caltrans

CONSULTANT FUNCTIONAL SUPERVISOR
CAROLYN DAVIS

CALCULATED-DESIGNED BY
CHECKED BY

REVISED BY
DATE REVISED

LAST REVISION 00-00-00
DATE PLOTTED => $DATE
TIME PLOTTED => $TIME

BORDER LAST REVISED 4/11/2008

RELATIVE BORDER SCALE IS IN INCHES 0 1 2 3

USERNAME => $USER
DGN FILE => $REQUEST

CU 03-199

EA 3A0421

Dist	COUNTY	ROUTE	POST MILES TOTAL PROJECT	SHEET No.	TOTAL SHEETS
03	But	99	32.4/33.3	10	15

5/25/10
REGISTERED ENGINEER — DATE

REGISTERED PROFESSIONAL ENGINEER
No. ____
Exp. ____
STATE OF CALIFORNIA

PLANS APPROVAL DATE

THE STATE OF CALIFORNIA OR ITS OFFICERS OR AGENTS SHALL NOT BE RESPONSIBLE FOR THE ACCURACY OR COMPLETENESS OF SCANNED COPIES OF THIS PLAN SHEET.

QUINCY ENGINEERING INC
3247 RAMOS CIRCLE
SACRAMENTO, CA 95827-2501

BUTTE COUNTY ASSOCIATION OF GOVERNMENTS
2580 SIERRA SUNRISE TERRACE, SUITE 100
CHICO, CA 95928

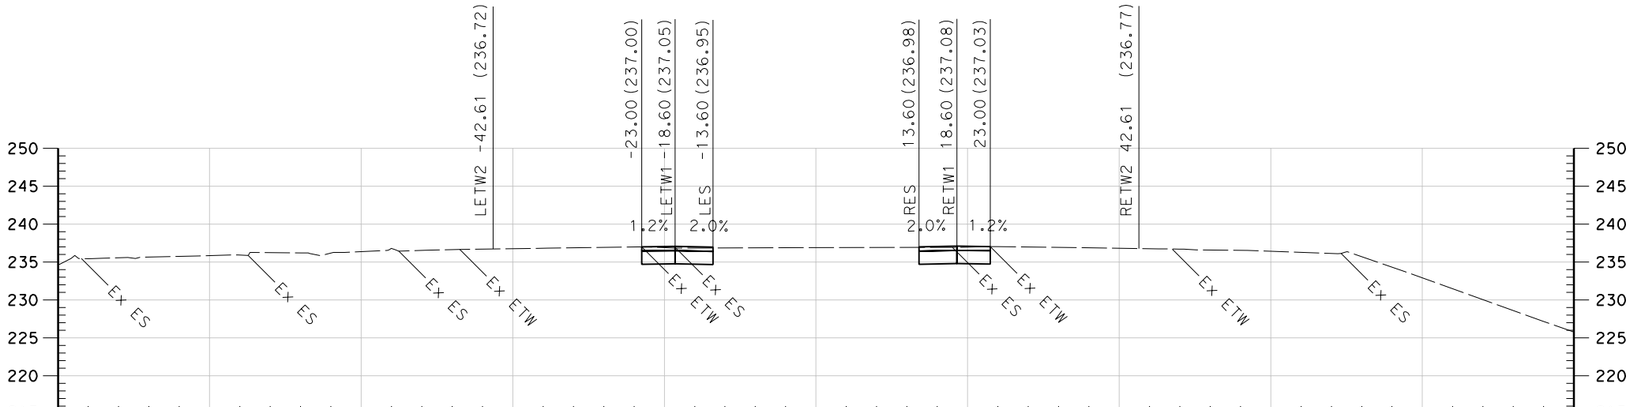

563+50.00

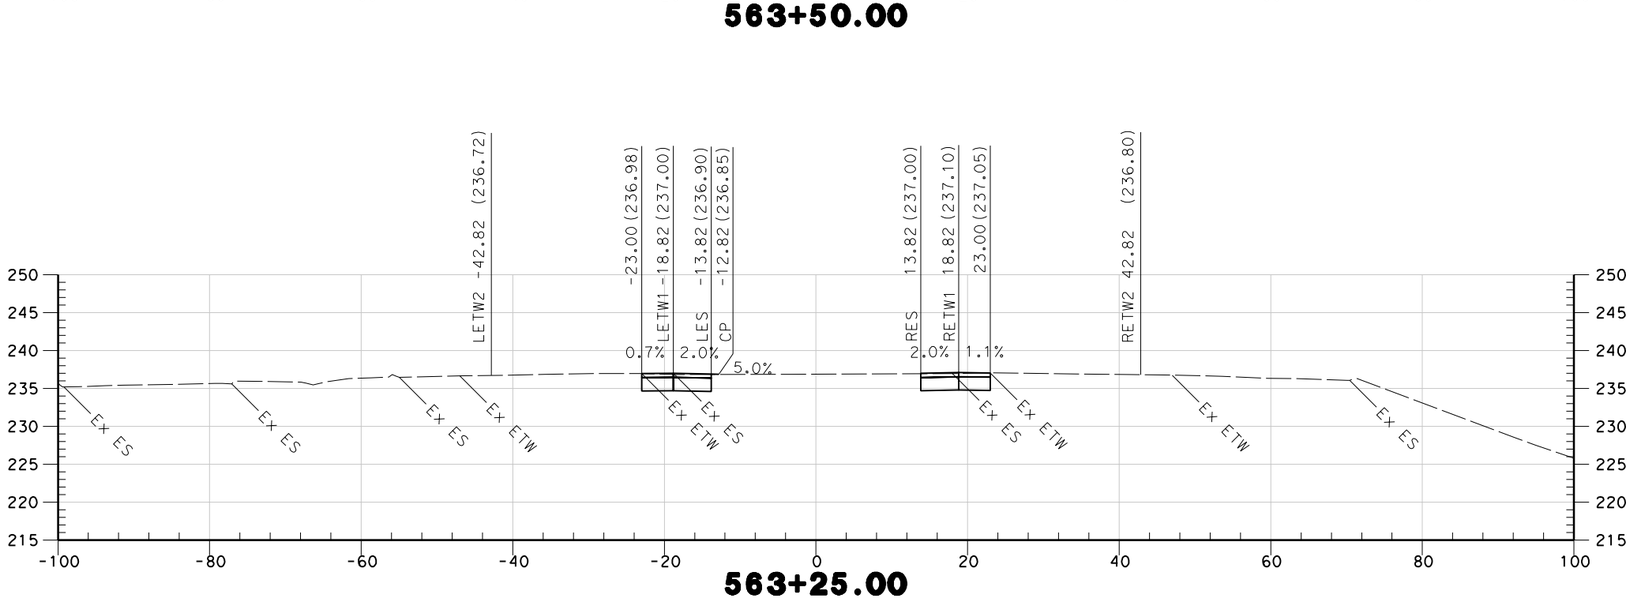

563+25.00

STA 563+25 TO STA 563+50

ROUTE 99

"C" LINE

SCALE 1" = 10'

* FOR EARTHWORK DEVELOPMENT ONLY

STATE OF CALIFORNIA - DEPARTMENT OF TRANSPORTATION
Caltrans

CONSULTANT FUNCTIONAL SUPERVISOR: CAROLYN DAVIS

CALCULATED-DESIGNED BY | CHECKED BY

REVISED BY | DATE REVISED

LAST REVISION 00-00-00 | DATE PLOTTED => $DATE | TIME PLOTTED => $TIME

BORDER LAST REVISED 4/11/2008

RELATIVE BORDER SCALE IS IN INCHES 0 1 2 3

USERNAME => $USER
DGN FILE => $REQUEST

CU 03-199

EA 3A0421

Dist	COUNTY	ROUTE	POST MILES TOTAL PROJECT	SHEET No.	TOTAL SHEETS
03	But	99	32.4/33.3	11	15

5/25/10
REGISTERED ENGINEER — DATE

REGISTERED PROFESSIONAL ENGINEER — No. — Exp. — STATE OF CALIFORNIA

PLANS APPROVAL DATE

THE STATE OF CALIFORNIA OR ITS OFFICERS OR AGENTS SHALL NOT BE RESPONSIBLE FOR THE ACCURACY OR COMPLETENESS OF SCANNED COPIES OF THIS PLAN SHEET.

QUINCY ENGINEERING INC
3247 RAMOS CIRCLE
SACRAMENTO, CA 95827-2501

BUTTE COUNTY ASSOCIATION OF GOVERNMENTS
2580 SIERRA SUNRISE TERRACE, SUITE 100
CHICO, CA 95928

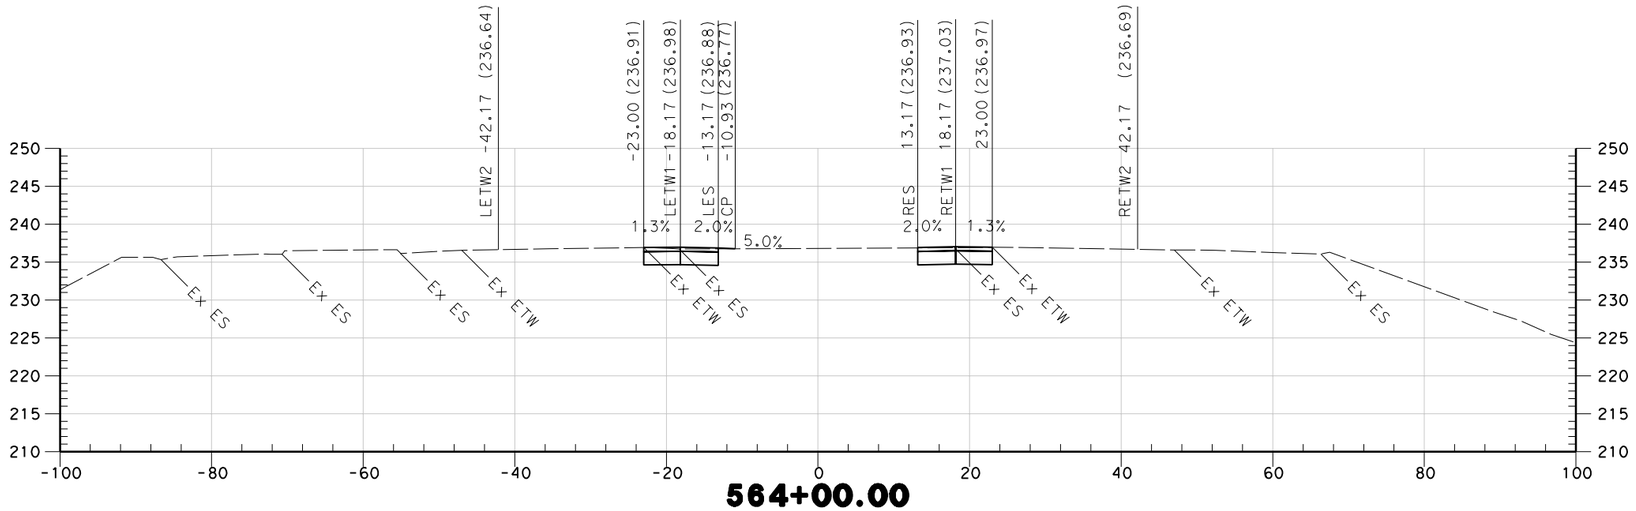

564+00.00

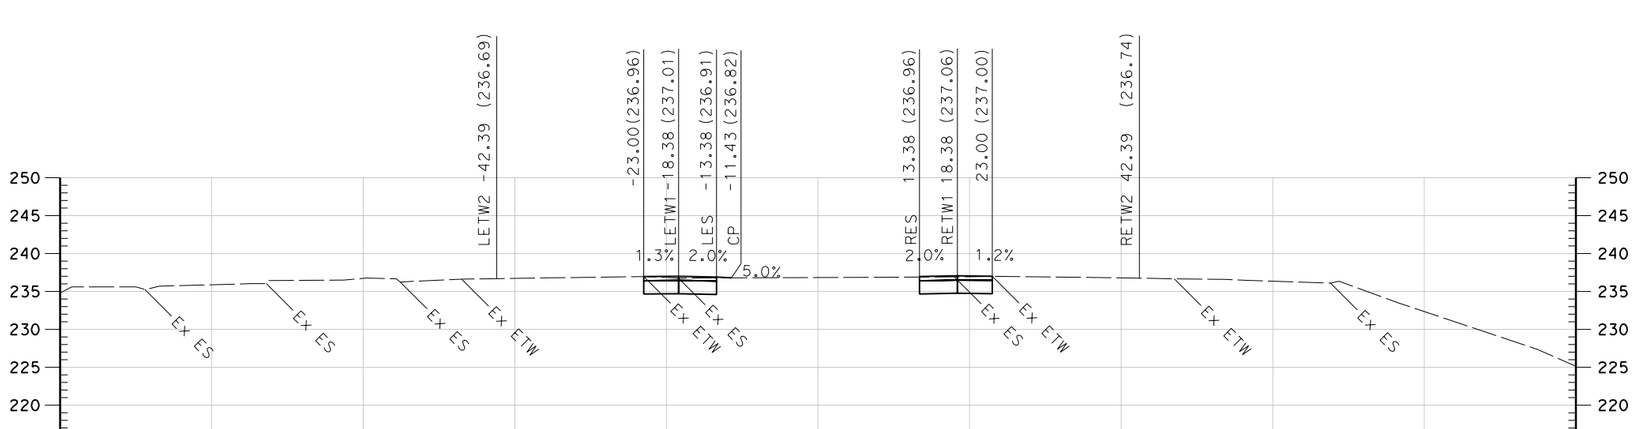

563+75.00

STA 563+75 TO STA 564+00

ROUTE 99

"C" LINE

SCALE 1" = 10'

* FOR EARTHWORK DEVELOPMENT ONLY

LAST REVISION 00-00-00
DATE PLOTTED => $DATE
TIME PLOTTED => $TIME

CALCULATED-DESIGNED BY
CHECKED BY
REVISED BY
DATE REVISED

CONSULTANT FUNCTIONAL SUPERVISOR
CAROLYN DAVIS

STATE OF CALIFORNIA - DEPARTMENT OF TRANSPORTATION
Caltrans

BORDER LAST REVISED 4/11/2008

RELATIVE BORDER SCALE IS IN INCHES 0 1 2 3

USERNAME => $USER
DGN FILE => $REQUEST

CU 03-199

EA 3A0421

Dist	COUNTY	ROUTE	POST MILES TOTAL PROJECT	SHEET No.	TOTAL SHEETS
03	But	99	32.4/33.3	12	15

5/25/10
REGISTERED ENGINEER — DATE

REGISTERED PROFESSIONAL ENGINEER
No. ____
Exp. ____
STATE OF CALIFORNIA

PLANS APPROVAL DATE

THE STATE OF CALIFORNIA OR ITS OFFICERS OR AGENTS SHALL NOT BE RESPONSIBLE FOR THE ACCURACY OR COMPLETENESS OF SCANNED COPIES OF THIS PLAN SHEET.

QUINCY ENGINEERING INC
3247 RAMOS CIRCLE
SACRAMENTO, CA 95827-2501

BUTTE COUNTY ASSOCIATION OF GOVERNMENTS
2580 SIERRA SUNRISE TERRACE, SUITE 100
CHICO, CA 95928

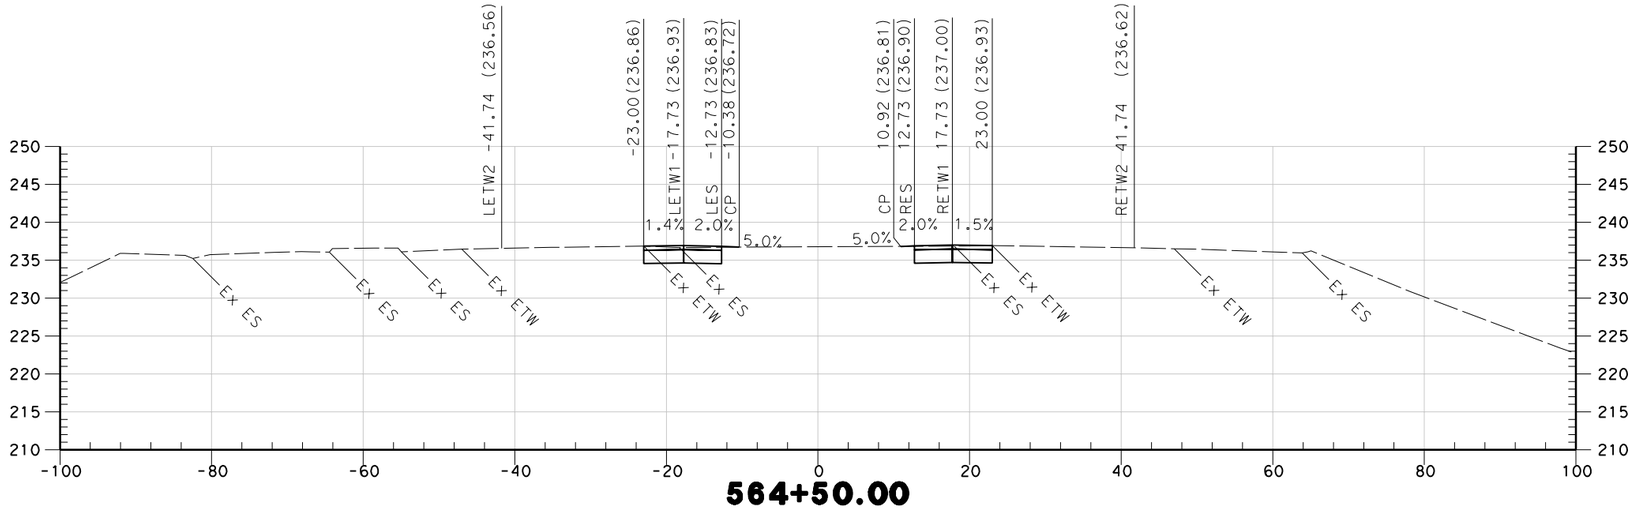

564+50.00

564+25.00

STA 564+25 TO STA 564+50

ROUTE 99

"C" LINE

SCALE 1" = 10'

* FOR EARTHWORK DEVELOPMENT ONLY

STATE OF CALIFORNIA - DEPARTMENT OF TRANSPORTATION
Caltrans

CONSULTANT FUNCTIONAL SUPERVISOR: CAROLYN DAVIS

CALCULATED-DESIGNED BY
CHECKED BY

DATE REVISED	REVISED BY

LAST REVISION: DATE PLOTTED => $DATE
00-00-00 TIME PLOTTED => $TIME

BORDER LAST REVISED 4/11/2008

RELATIVE BORDER SCALE IS IN INCHES 0 1 2 3

USERNAME => $USER
DGN FILE => $REQUEST

CU 03-199

EA 3A0421

Dist	COUNTY	ROUTE	POST MILES TOTAL PROJECT	SHEET No.	TOTAL SHEETS
03	But	99	32.4/33.3	13	15

5/25/10
REGISTERED ENGINEER DATE

REGISTERED PROFESSIONAL ENGINEER
No.
Exp.
STATE OF CALIFORNIA

PLANS APPROVAL DATE

THE STATE OF CALIFORNIA OR ITS OFFICERS OR AGENTS SHALL NOT BE RESPONSIBLE FOR THE ACCURACY OR COMPLETENESS OF SCANNED COPIES OF THIS PLAN SHEET.

QUINCY ENGINEERING INC
3247 RAMOS CIRCLE
SACRAMENTO, CA 95827-2501

BUTTE COUNTY ASSOCIATION OF GOVERNMENTS
2580 SIERRA SUNRISE TERRACE, SUITE 100
CHICO, CA 95928

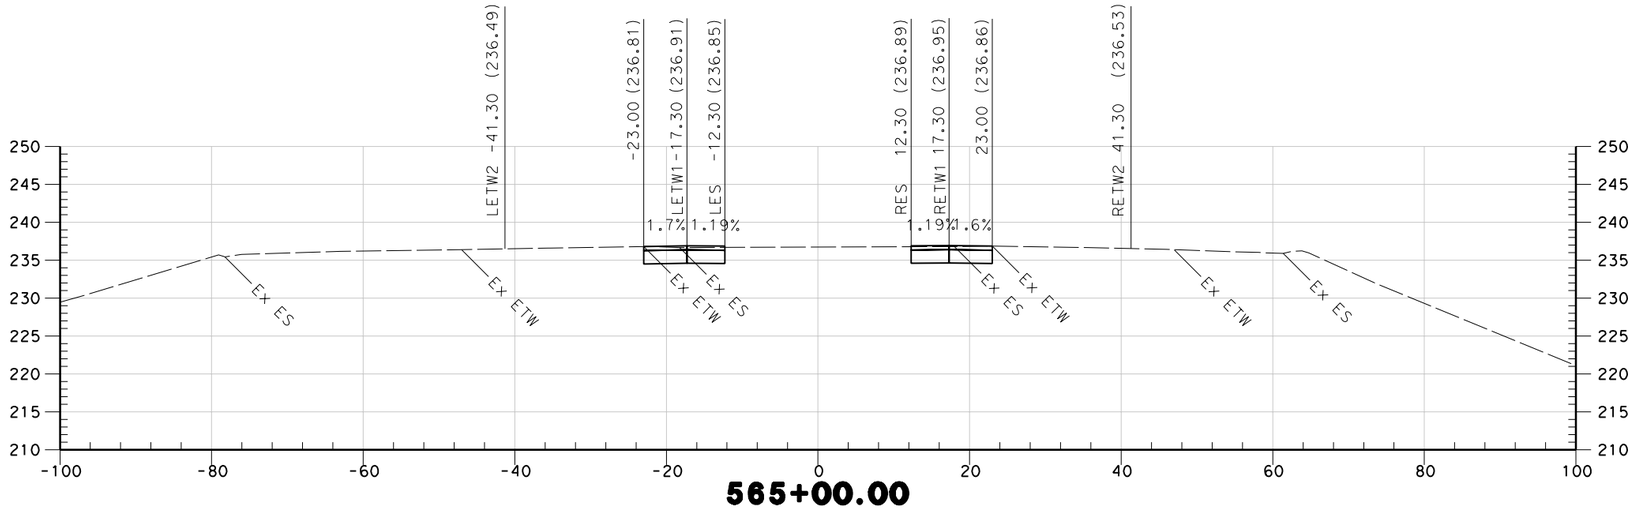

565+00.00

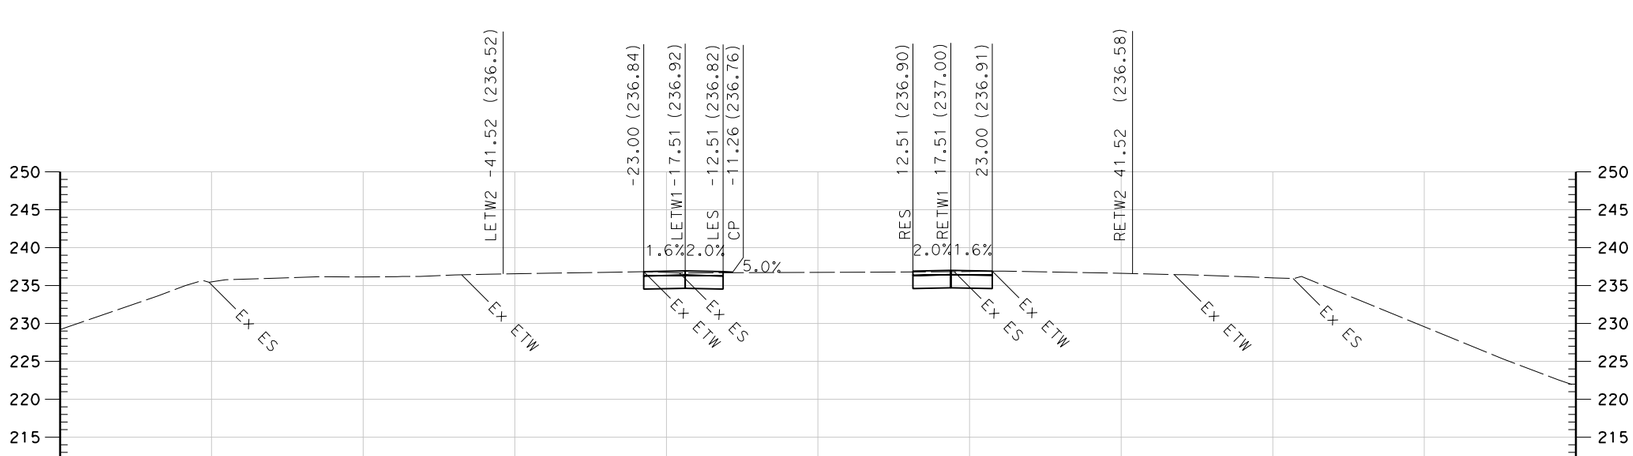

564+75.00

STA 564+75 TO STA 565+00

ROUTE 99

"C" LINE

SCALE 1" = 10'

* FOR EARTHWORK DEVELOPMENT ONLY

REVISED BY	DATE REVISED

CALCULATED-DESIGNED BY
CHECKED BY

CONSULTANT FUNCTIONAL SUPERVISOR
CAROLYN DAVIS

STATE OF CALIFORNIA - DEPARTMENT OF TRANSPORTATION
Caltrans

LAST REVISION 00-00-00
DATE PLOTTED => $DATE
TIME PLOTTED => $TIME

BORDER LAST REVISED 4/11/2008

RELATIVE BORDER SCALE IS IN INCHES 0 1 2 3

USERNAME => $USER
DGN FILE => $REQUEST

CU 03-199

EA 3A0421

Dist	COUNTY	ROUTE	POST MILES TOTAL PROJECT	SHEET No.	TOTAL SHEETS
03	But	99	32.4/33.3	14	15

5/25/10
REGISTERED ENGINEER DATE

REGISTERED PROFESSIONAL ENGINEER
No.
Exp.
STATE OF CALIFORNIA

PLANS APPROVAL DATE

THE STATE OF CALIFORNIA OR ITS OFFICERS OR AGENTS SHALL NOT BE RESPONSIBLE FOR THE ACCURACY OR COMPLETENESS OF SCANNED COPIES OF THIS PLAN SHEET.

QUINCY ENGINEERING INC
3247 RAMOS CIRCLE
SACRAMENTO, CA 95827-2501

BUTTE COUNTY ASSOCIATION OF GOVERNMENTS
2580 SIERRA SUNRISE TERRACE, SUITE 100
CHICO, CA 95928

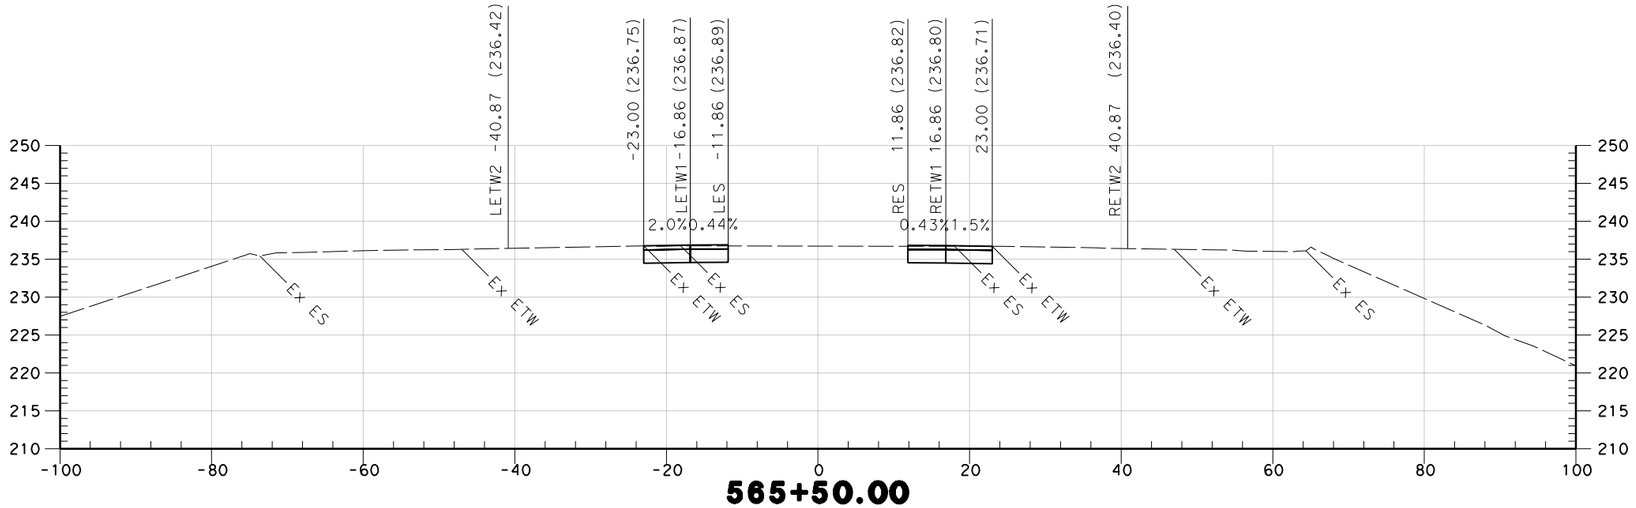

565+50.00

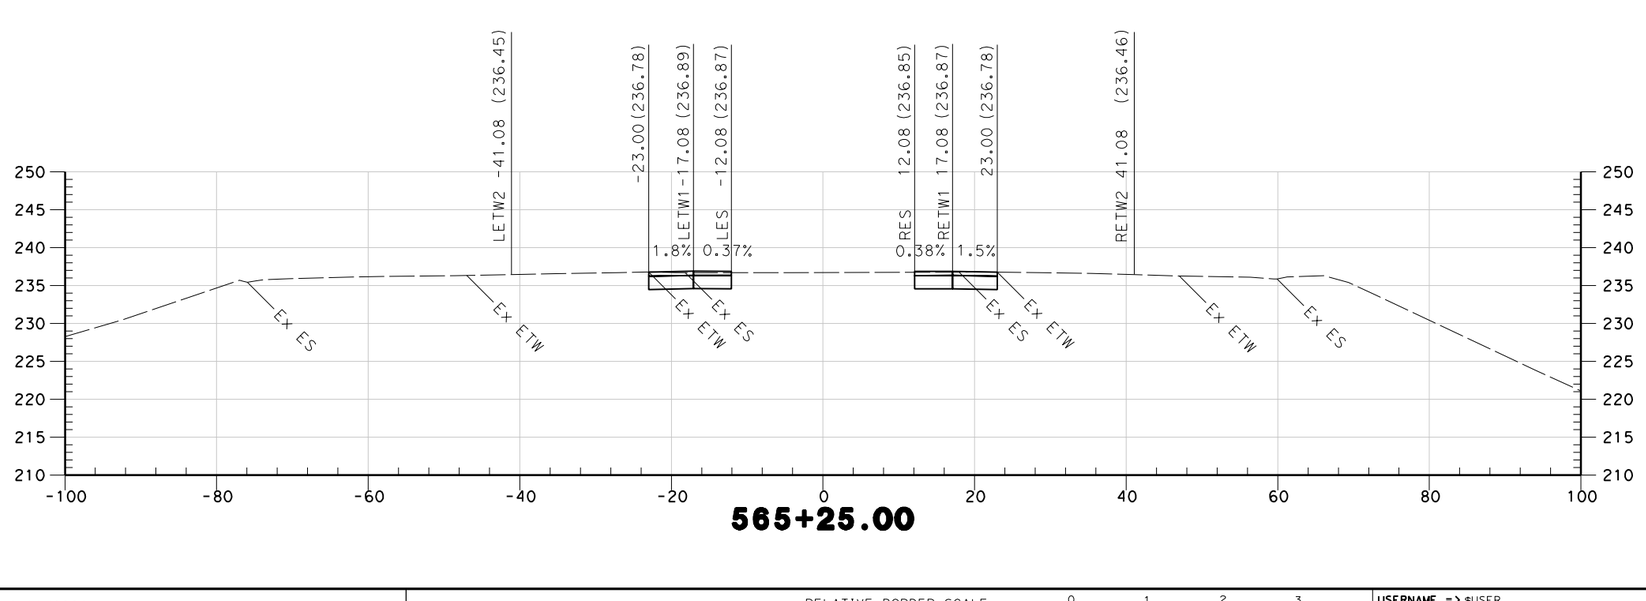

565+25.00

STA 565+25 TO STA 565+50

ROUTE 99

"C" LINE

SCALE 1" = 10'

* FOR EARTHWORK DEVELOPMENT ONLY

STATE OF CALIFORNIA - DEPARTMENT OF TRANSPORTATION
Caltrans

CONSULTANT FUNCTIONAL SUPERVISOR
CAROLYN DAVIS

CALCULATED-DESIGNED BY
CHECKED BY

REVISED BY
DATE REVISED

LAST REVISION DATE PLOTTED => $DATE
TIME PLOTTED => $TIME
00-00-00

BORDER LAST REVISED 4/11/2008

RELATIVE BORDER SCALE IS IN INCHES 0 1 2 3

USERNAME => $USER
DGN FILE => $REQUEST

CU 03-199

EA 3A0421

Dist	COUNTY	ROUTE	POST MILES TOTAL PROJECT	SHEET No.	TOTAL SHEETS
03	But	99	32.4/33.3	15	15

5/25/10
REGISTERED ENGINEER — DATE

REGISTERED PROFESSIONAL ENGINEER
No. ____
Exp. ____
STATE OF CALIFORNIA

PLANS APPROVAL DATE

THE STATE OF CALIFORNIA OR ITS OFFICERS OR AGENTS SHALL NOT BE RESPONSIBLE FOR THE ACCURACY OR COMPLETENESS OF SCANNED COPIES OF THIS PLAN SHEET.

QUINCY ENGINEERING INC
3247 RAMOS CIRCLE
SACRAMENTO, CA 95827-2501

BUTTE COUNTY ASSOCIATION OF GOVERNMENTS
2580 SIERRA SUNRISE TERRACE, SUITE 100
CHICO, CA 95928

STA 565+74 TO STA 565+74

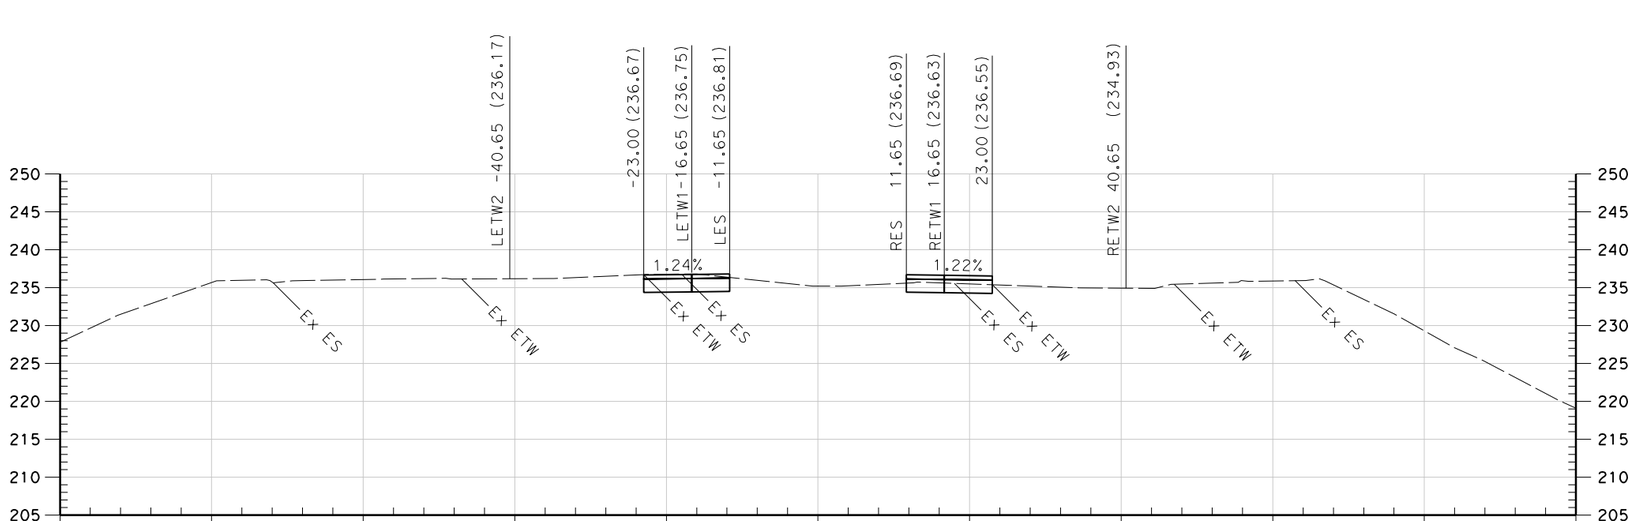

ROUTE 99

"C" LINE

SCALE 1" = 10'

* FOR EARTHWORK DEVELOPMENT ONLY

REVISED BY	DATE REVISED

CALCULATED-DESIGNED BY

CHECKED BY

CONSULTANT FUNCTIONAL SUPERVISOR
CAROLYN DAVIS

STATE OF CALIFORNIA - DEPARTMENT OF TRANSPORTATION
Caltrans

LAST REVISION 00-00-00
DATE PLOTTED => $DATE
TIME PLOTTED => $TIME

BORDER LAST REVISED 4/11/2008

RELATIVE BORDER SCALE IS IN INCHES 0 1 2 3

USERNAME => $USER
DGN FILE => $REQUEST

CU 03-199

EA 3A0421

Dist	COUNTY	ROUTE	POST MILES TOTAL PROJECT	SHEET No.	TOTAL SHEETS
03	But	99	32.4/33.3	1	17

5/25/10
REGISTERED ENGINEER — DATE

REGISTERED PROFESSIONAL ENGINEER — No. ____ Exp. ____ — STATE OF CALIFORNIA

PLANS APPROVAL DATE

THE STATE OF CALIFORNIA OR ITS OFFICERS OR AGENTS SHALL NOT BE RESPONSIBLE FOR THE ACCURACY OR COMPLETENESS OF SCANNED COPIES OF THIS PLAN SHEET.

QUINCY ENGINEERING INC
3247 RAMOS CIRCLE
SACRAMENTO, CA 95827-2501

BUTTE COUNTY ASSOCIATION OF GOVERNMENTS
2580 SIERRA SUNRISE TERRACE, SUITE 100
CHICO, CA 95928

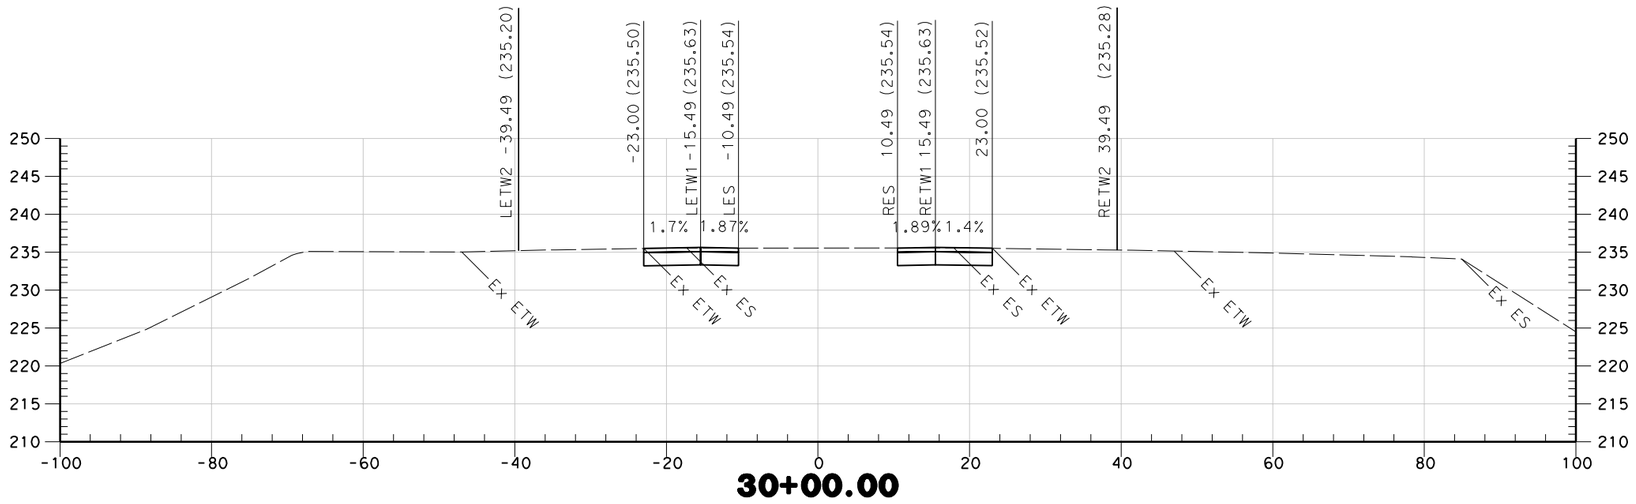

30+00.00

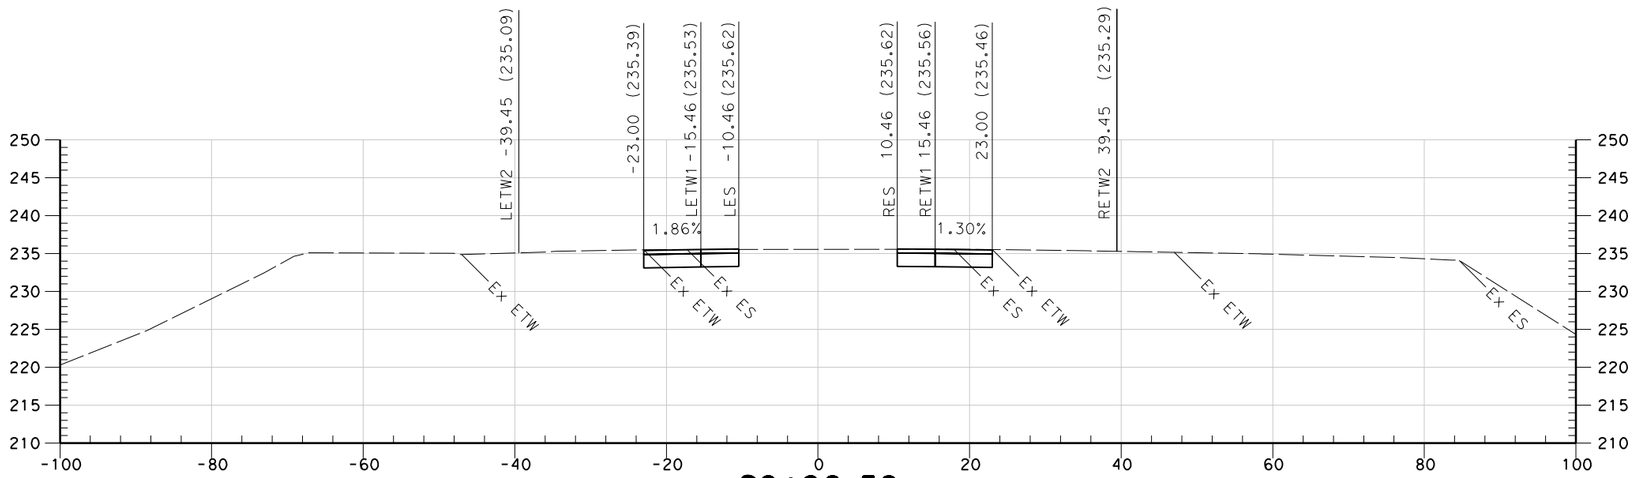

29+96.56

STA 29+96 TO STA 30+00

ROUTE 99

"D" LINE

SCALE 1" = 10'

* FOR EARTHWORK DEVELOPMENT ONLY

REVISED BY	DATE REVISED

CALCULATED-DESIGNED BY
CHECKED BY

CONSULTANT FUNCTIONAL SUPERVISOR
CAROLYN DAVIS

STATE OF CALIFORNIA - DEPARTMENT OF TRANSPORTATION
Caltrans

LAST REVISION 00-00-00
DATE PLOTTED => $DATE
TIME PLOTTED => $TIME

BORDER LAST REVISED 4/11/2008

RELATIVE BORDER SCALE IS IN INCHES 0 1 2 3

USERNAME => $USER
DGN FILE => $REQUEST

CU 03-199

EA 3A0421

Dist	COUNTY	ROUTE	POST MILES TOTAL PROJECT	SHEET No.	TOTAL SHEETS
03	But	99	32.4/33.3	2	17

5/25/10
REGISTERED ENGINEER DATE

PLANS APPROVAL DATE

REGISTERED PROFESSIONAL ENGINEER No. Exp. STATE OF CALIFORNIA

THE STATE OF CALIFORNIA OR ITS OFFICERS OR AGENTS SHALL NOT BE RESPONSIBLE FOR THE ACCURACY OR COMPLETENESS OF SCANNED COPIES OF THIS PLAN SHEET.

QUINCY ENGINEERING INC
3247 RAMOS CIRCLE
SACRAMENTO, CA 95827-2501

BUTTE COUNTY ASSOCIATION OF GOVERNMENTS
2580 SIERRA SUNRISE TERRACE, SUITE 100
CHICO, CA 95928

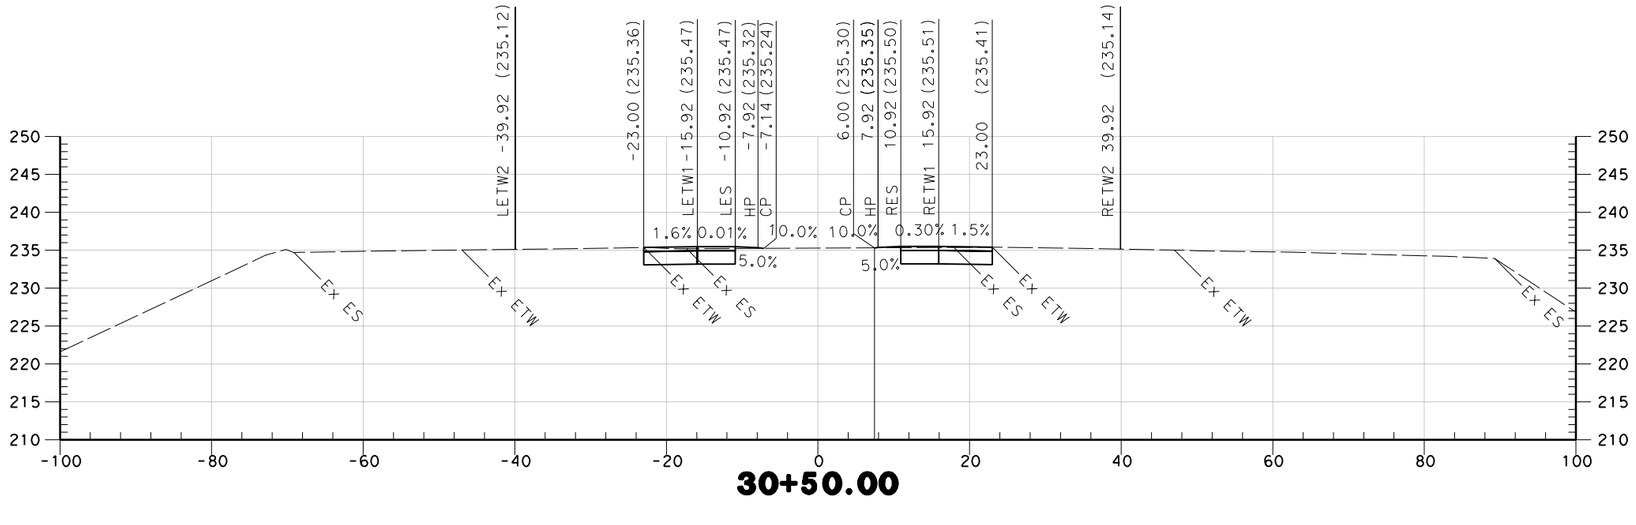

30+50.00

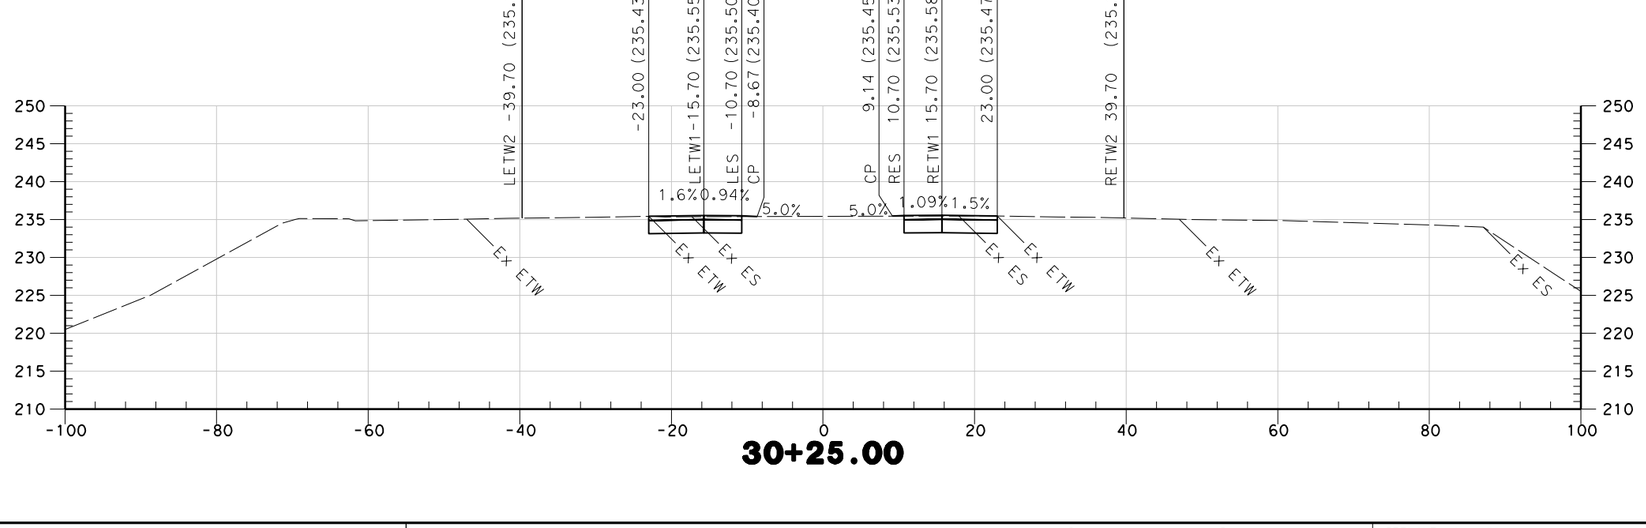

30+25.00

STA 30+25 TO STA 30+50

ROUTE 99

"D" LINE

SCALE 1" = 10'

* FOR EARTHWORK DEVELOPMENT ONLY

LAST REVISION 00-00-00 | DATE PLOTTED => $DATE | TIME PLOTTED => $TIME

STATE OF CALIFORNIA - DEPARTMENT OF TRANSPORTATION
Caltrans

CONSULTANT FUNCTIONAL SUPERVISOR: CAROLYN DAVIS

CALCULATED-DESIGNED BY | CHECKED BY

REVISED BY | DATE REVISED

BORDER LAST REVISED 4/11/2008

RELATIVE BORDER SCALE IS IN INCHES 0 1 2 3

USERNAME => $USER
DGN FILE => $REQUEST

CU 03-199

EA 3A0421

Dist	COUNTY	ROUTE	POST MILES TOTAL PROJECT	SHEET No.	TOTAL SHEETS
03	But	99	32.4/33.3	3	17

5/25/10
REGISTERED ENGINEER — DATE

REGISTERED PROFESSIONAL ENGINEER — No. — Exp. — STATE OF CALIFORNIA

PLANS APPROVAL DATE

THE STATE OF CALIFORNIA OR ITS OFFICERS OR AGENTS SHALL NOT BE RESPONSIBLE FOR THE ACCURACY OR COMPLETENESS OF SCANNED COPIES OF THIS PLAN SHEET.

QUINCY ENGINEERING INC
3247 RAMOS CIRCLE
SACRAMENTO, CA 95827-2501

BUTTE COUNTY ASSOCIATION OF GOVERNMENTS
2580 SIERRA SUNRISE TERRACE, SUITE 100
CHICO, CA 95928

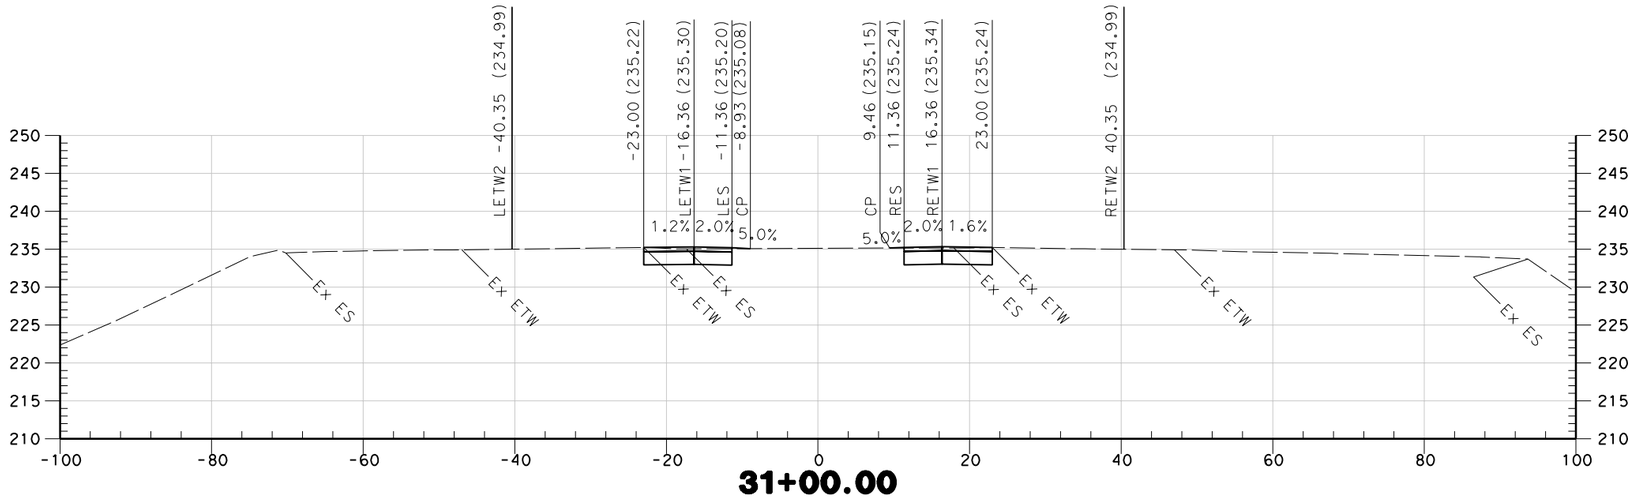

31+00.00

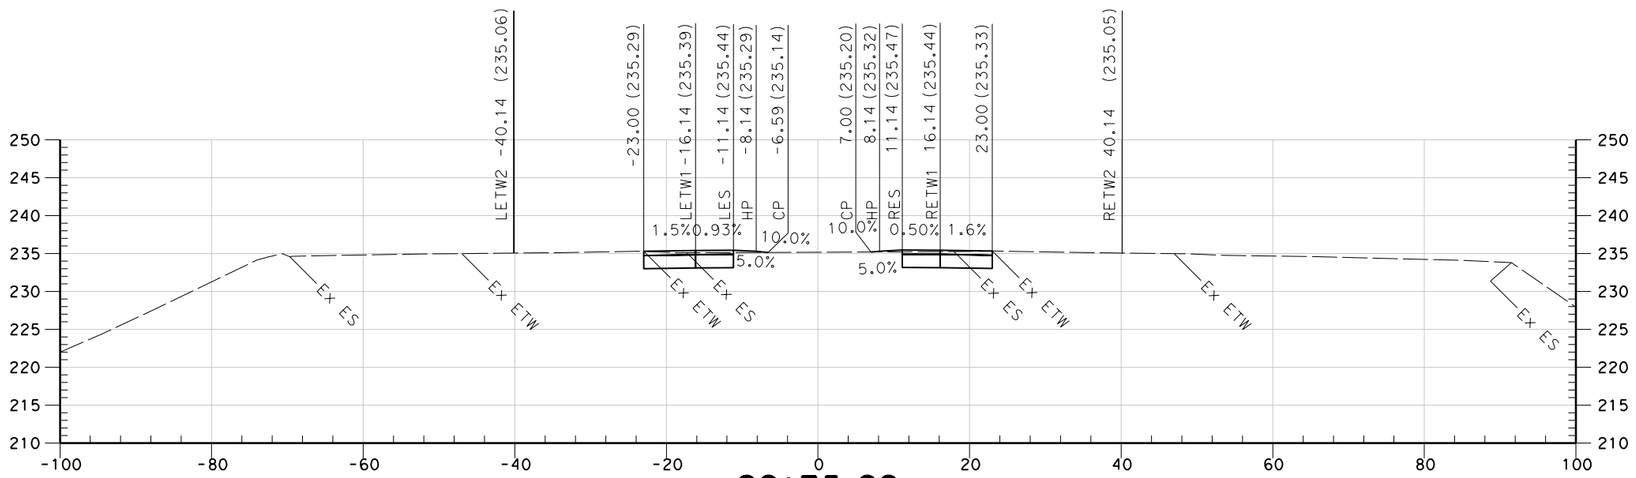

30+75.00

STA 30+75 TO STA 31+00

ROUTE 99

"D" LINE

SCALE 1" = 10'

* FOR EARTHWORK DEVELOPMENT ONLY

LAST REVISION 00-00-00
DATE PLOTTED => $DATE
TIME PLOTTED => $TIME

STATE OF CALIFORNIA - DEPARTMENT OF TRANSPORTATION
Caltrans
CONSULTANT FUNCTIONAL SUPERVISOR: CAROLYN DAVIS
CALCULATED-DESIGNED BY
CHECKED BY
REVISED BY
DATE REVISED

BORDER LAST REVISED 4/11/2008
RELATIVE BORDER SCALE IS IN INCHES 0 1 2 3
USERNAME => $USER
DGN FILE => $REQUEST
CU 03-199
EA 3A0421

Dist	COUNTY	ROUTE	POST MILES TOTAL PROJECT	SHEET No.	TOTAL SHEETS
03	But	99	32.4/33.3	4	17

5/25/10
REGISTERED ENGINEER — DATE

REGISTERED PROFESSIONAL ENGINEER — No. — Exp. — STATE OF CALIFORNIA

PLANS APPROVAL DATE

THE STATE OF CALIFORNIA OR ITS OFFICERS OR AGENTS SHALL NOT BE RESPONSIBLE FOR THE ACCURACY OR COMPLETENESS OF SCANNED COPIES OF THIS PLAN SHEET.

QUINCY ENGINEERING INC
3247 RAMOS CIRCLE
SACRAMENTO, CA 95827-2501

BUTTE COUNTY ASSOCIATION OF GOVERNMENTS
2580 SIERRA SUNRISE TERRACE, SUITE 100
CHICO, CA 95928

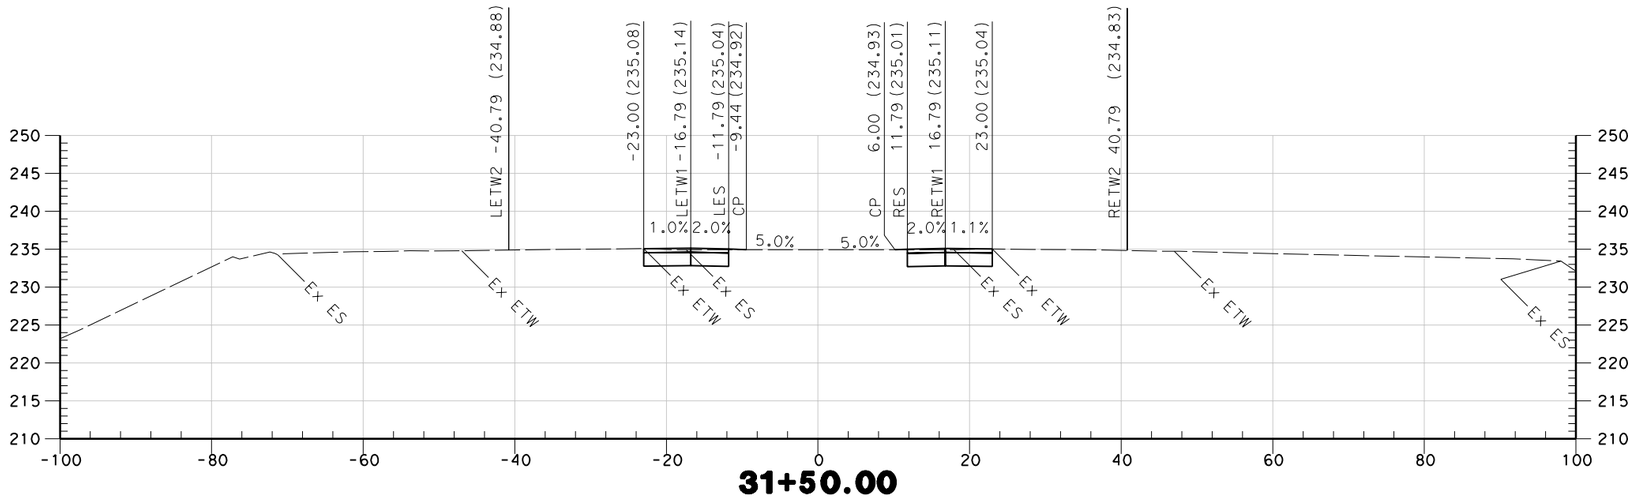

31+50.00

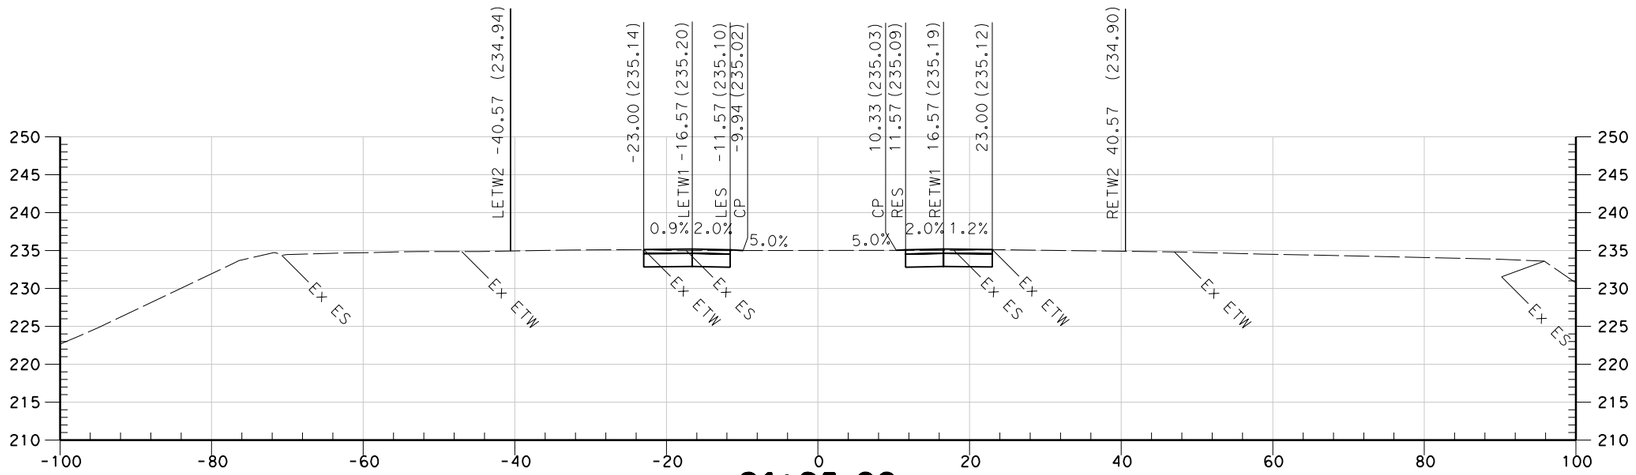

31+25.00

STA 31+25 TO STA 31+50

ROUTE 99

"D" LINE

SCALE 1" = 10'

* FOR EARTHWORK DEVELOPMENT ONLY

REVISED BY	DATE REVISED

CALCULATED-DESIGNED BY
CHECKED BY

CONSULTANT FUNCTIONAL SUPERVISOR
CAROLYN DAVIS

STATE OF CALIFORNIA - DEPARTMENT OF TRANSPORTATION
Caltrans

LAST REVISION 00-00-00
DATE PLOTTED => $DATE
TIME PLOTTED => $TIME

BORDER LAST REVISED 4/11/2008

RELATIVE BORDER SCALE IS IN INCHES 0 1 2 3

USERNAME => $USER
DGN FILE => $REQUEST

CU 03-199

EA 3A0421

Dist	COUNTY	ROUTE	POST MILES TOTAL PROJECT	SHEET No.	TOTAL SHEETS
03	But	99	32.4/33.3	5	17

5/25/10
REGISTERED ENGINEER — DATE

REGISTERED PROFESSIONAL ENGINEER — No. — Exp. — STATE OF CALIFORNIA

PLANS APPROVAL DATE

THE STATE OF CALIFORNIA OR ITS OFFICERS OR AGENTS SHALL NOT BE RESPONSIBLE FOR THE ACCURACY OR COMPLETENESS OF SCANNED COPIES OF THIS PLAN SHEET.

QUINCY ENGINEERING INC
3247 RAMOS CIRCLE
SACRAMENTO, CA 95827-2501

BUTTE COUNTY ASSOCIATION OF GOVERNMENTS
2580 SIERRA SUNRISE TERRACE, SUITE 100
CHICO, CA 95928

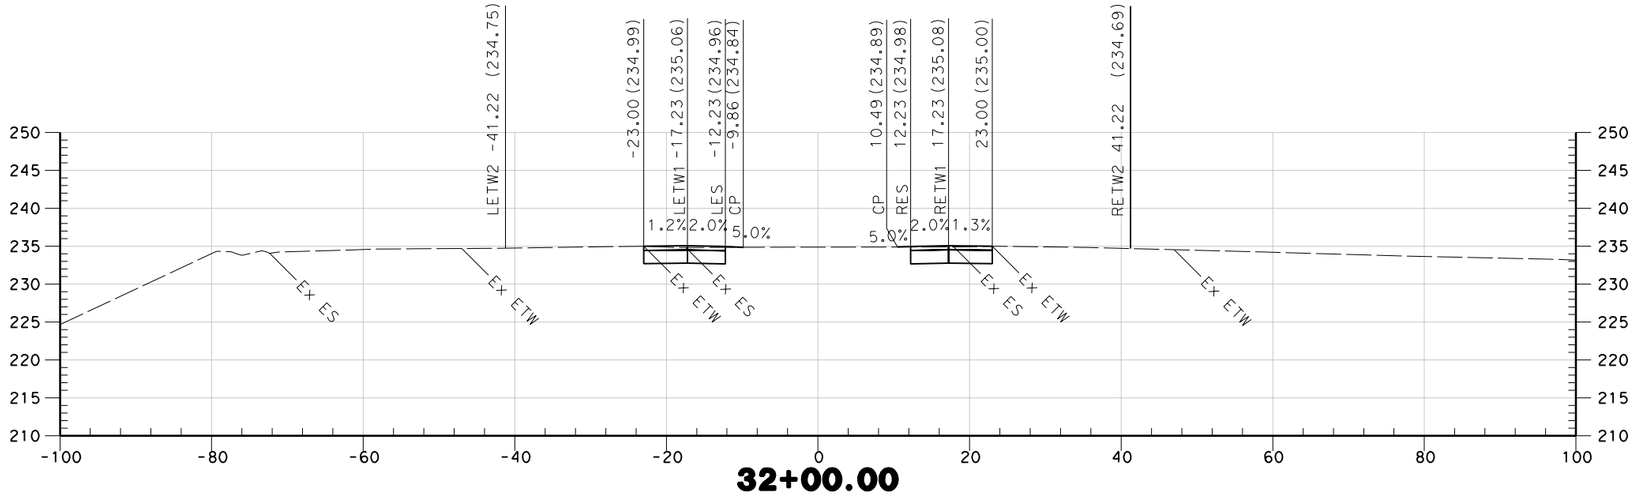

32+00.00

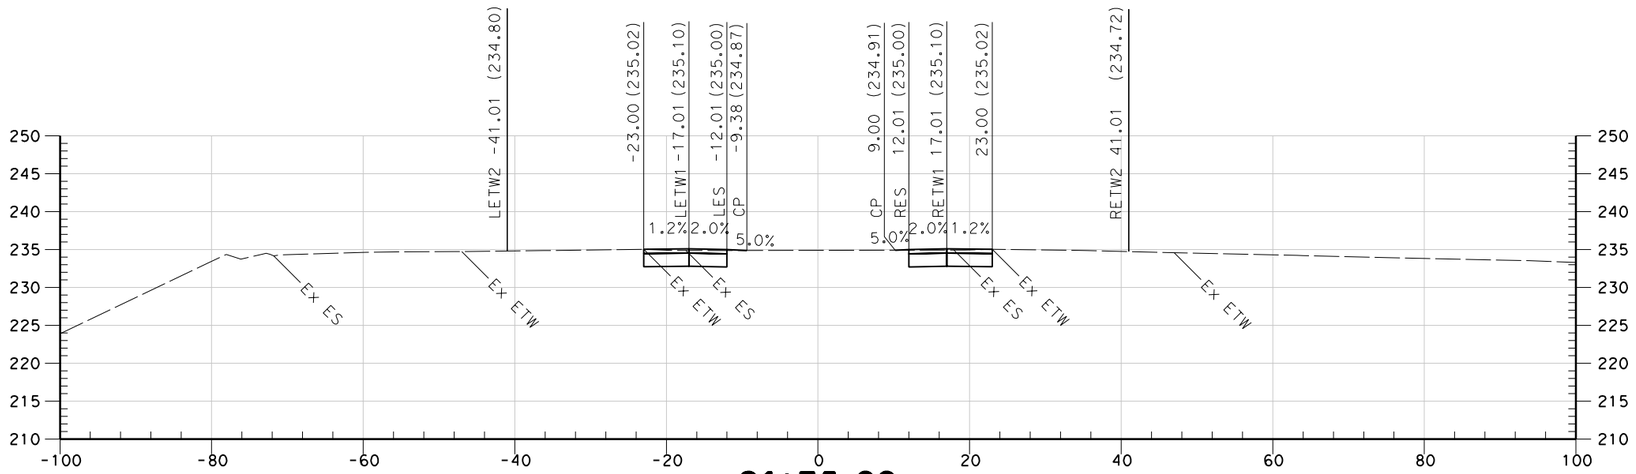

31+75.00

STA 31+75 TO STA 32+00

ROUTE 99

"D" LINE

SCALE 1" = 10'

* FOR EARTHWORK DEVELOPMENT ONLY

REVISED BY	DATE REVISED

CALCULATED-DESIGNED BY
CHECKED BY

CONSULTANT FUNCTIONAL SUPERVISOR
CAROLYN DAVIS

STATE OF CALIFORNIA - DEPARTMENT OF TRANSPORTATION
Caltrans

LAST REVISION 00-00-00
DATE PLOTTED => $DATE
TIME PLOTTED => $TIME

BORDER LAST REVISED 4/11/2008
RELATIVE BORDER SCALE IS IN INCHES 0 1 2 3
USERNAME => $USER
DGN FILE => $REQUEST
CU 03-199
EA 3A0421

Dist	COUNTY	ROUTE	POST MILES TOTAL PROJECT	SHEET No.	TOTAL SHEETS
03	But	99	32.4/33.3	6	17

5/25/10
REGISTERED ENGINEER — DATE

PLANS APPROVAL DATE

REGISTERED PROFESSIONAL ENGINEER — No. — Exp. — STATE OF CALIFORNIA

THE STATE OF CALIFORNIA OR ITS OFFICERS OR AGENTS SHALL NOT BE RESPONSIBLE FOR THE ACCURACY OR COMPLETENESS OF SCANNED COPIES OF THIS PLAN SHEET.

QUINCY ENGINEERING INC
3247 RAMOS CIRCLE
SACRAMENTO, CA 95827-2501

BUTTE COUNTY ASSOCIATION OF GOVERNMENTS
2580 SIERRA SUNRISE TERRACE, SUITE 100
CHICO, CA 95928

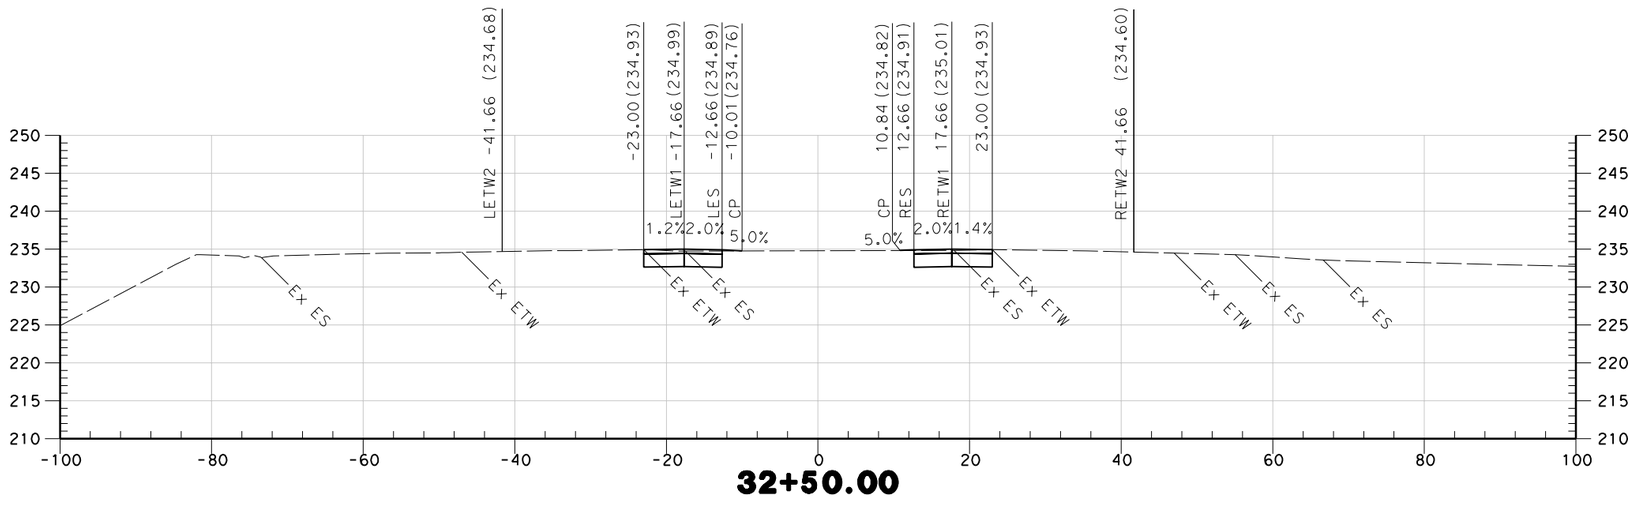

32+50.00

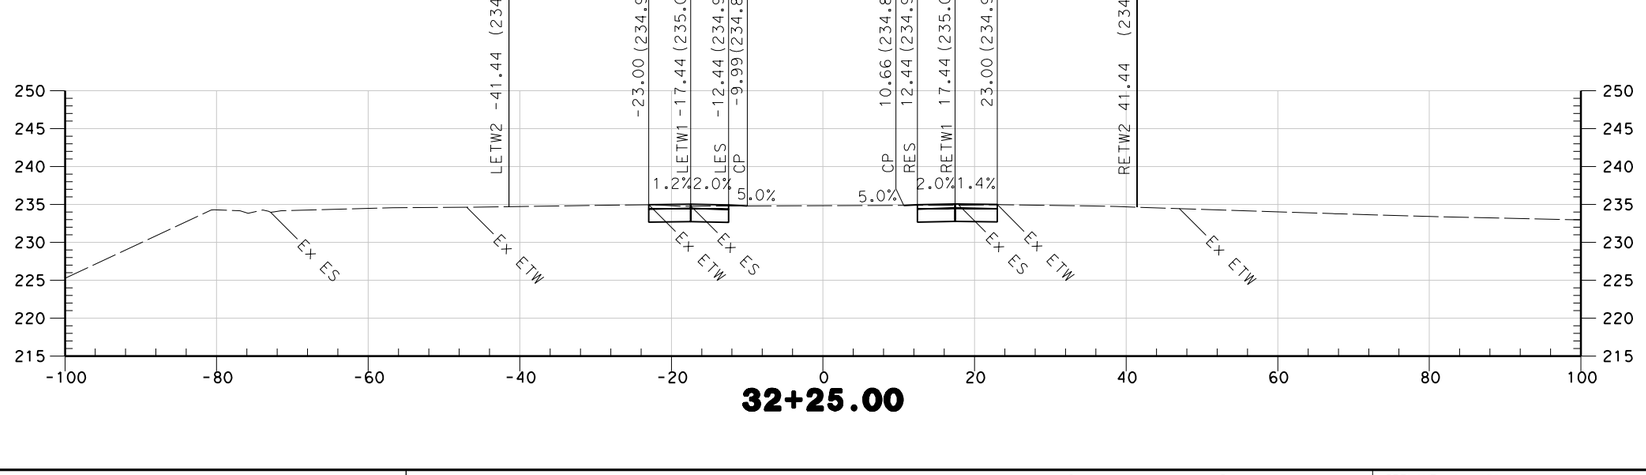

32+25.00

STA 32+25 TO STA 32+50

ROUTE 99

"D" LINE

SCALE 1" = 10'

* FOR EARTHWORK DEVELOPMENT ONLY

LAST REVISION 00-00-00 | DATE PLOTTED => $DATE | TIME PLOTTED => $TIME

REVISED BY	DATE REVISED

CALCULATED-DESIGNED BY
CHECKED BY

CONSULTANT FUNCTIONAL SUPERVISOR
CAROLYN DAVIS

STATE OF CALIFORNIA - DEPARTMENT OF TRANSPORTATION
Caltrans

BORDER LAST REVISED 4/11/2008 | RELATIVE BORDER SCALE IS IN INCHES 0 1 2 3 | USERNAME => $USER | DGN FILE => $REQUEST | CU 03-199 | EA 3A0421

Dist	COUNTY	ROUTE	POST MILES TOTAL PROJECT	SHEET No.	TOTAL SHEETS
03	But	99	32.4/33.3	7	17

5/25/10
REGISTERED ENGINEER — DATE

PLANS APPROVAL DATE

REGISTERED PROFESSIONAL ENGINEER — No. — Exp. — STATE OF CALIFORNIA

THE STATE OF CALIFORNIA OR ITS OFFICERS OR AGENTS SHALL NOT BE RESPONSIBLE FOR THE ACCURACY OR COMPLETENESS OF SCANNED COPIES OF THIS PLAN SHEET.

QUINCY ENGINEERING INC
3247 RAMOS CIRCLE
SACRAMENTO, CA 95827-2501

BUTTE COUNTY ASSOCIATION OF GOVERNMENTS
2580 SIERRA SUNRISE TERRACE, SUITE 100
CHICO, CA 95928

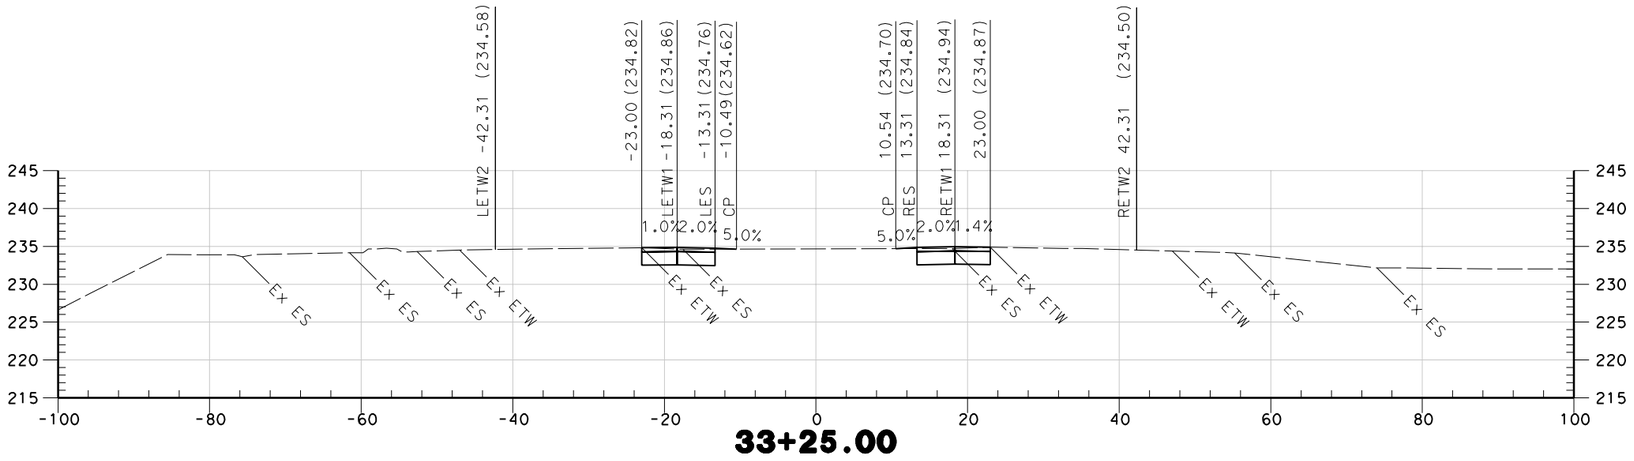

33+25.00

33+00.00

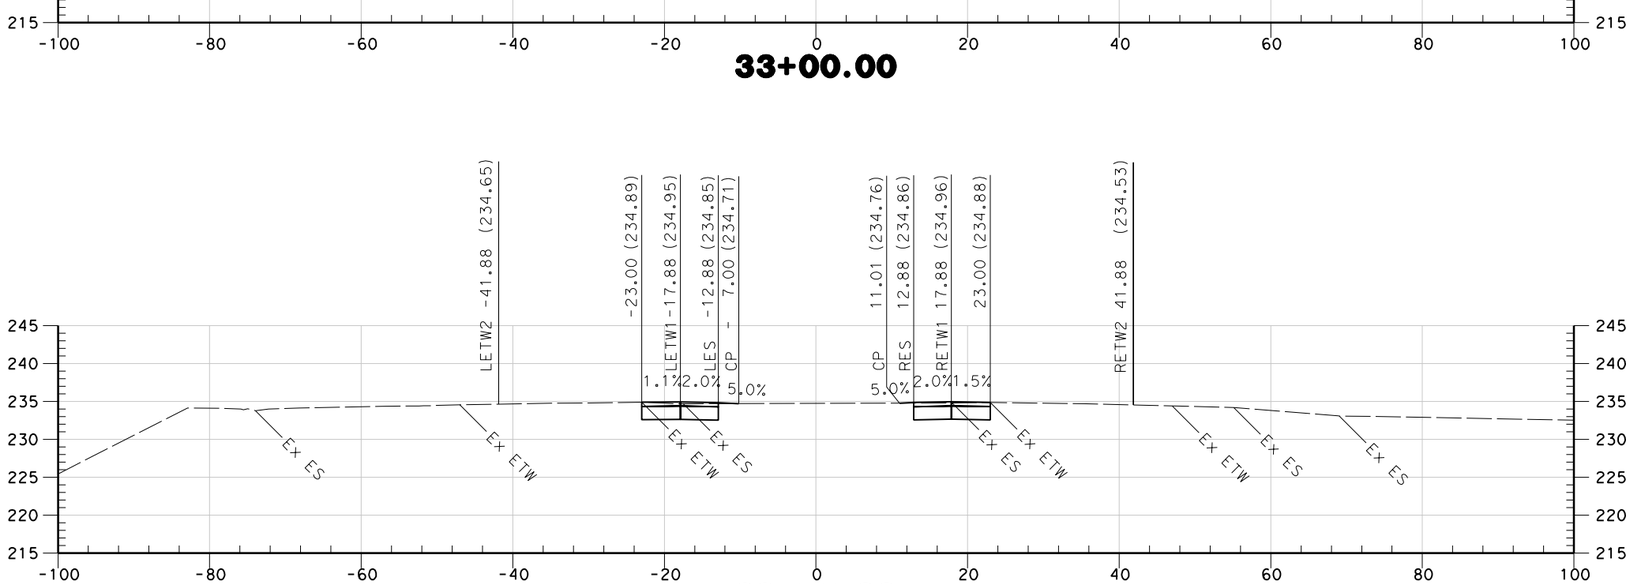

32+75.00

STA 32+75 TO STA 33+25

ROUTE 99

"D" LINE

SCALE 1" = 10'

* FOR EARTHWORK DEVELOPMENT ONLY

REVISED BY	DATE REVISED

CALCULATED-DESIGNED BY
CHECKED BY

CONSULTANT FUNCTIONAL SUPERVISOR
CAROLYN DAVIS

STATE OF CALIFORNIA - DEPARTMENT OF TRANSPORTATION
Caltrans

LAST REVISION 00-00-00
DATE PLOTTED => $DATE
TIME PLOTTED => $TIME

BORDER LAST REVISED 4/11/2008

RELATIVE BORDER SCALE IS IN INCHES 0 1 2 3

USERNAME => $USER
DGN FILE => $REQUEST

CU 03-199

EA 3A0421

Dist	COUNTY	ROUTE	POST MILES TOTAL PROJECT	SHEET No.	TOTAL SHEETS
03	But	99	32.4/33.3	8	17

5/25/10
REGISTERED ENGINEER — DATE

PLANS APPROVAL DATE

REGISTERED PROFESSIONAL ENGINEER — No. — Exp. — STATE OF CALIFORNIA

THE STATE OF CALIFORNIA OR ITS OFFICERS OR AGENTS SHALL NOT BE RESPONSIBLE FOR THE ACCURACY OR COMPLETENESS OF SCANNED COPIES OF THIS PLAN SHEET.

QUINCY ENGINEERING INC
3247 RAMOS CIRCLE
SACRAMENTO, CA 95827-2501

BUTTE COUNTY ASSOCIATION OF GOVERNMENTS
2580 SIERRA SUNRISE TERRACE, SUITE 100
CHICO, CA 95928

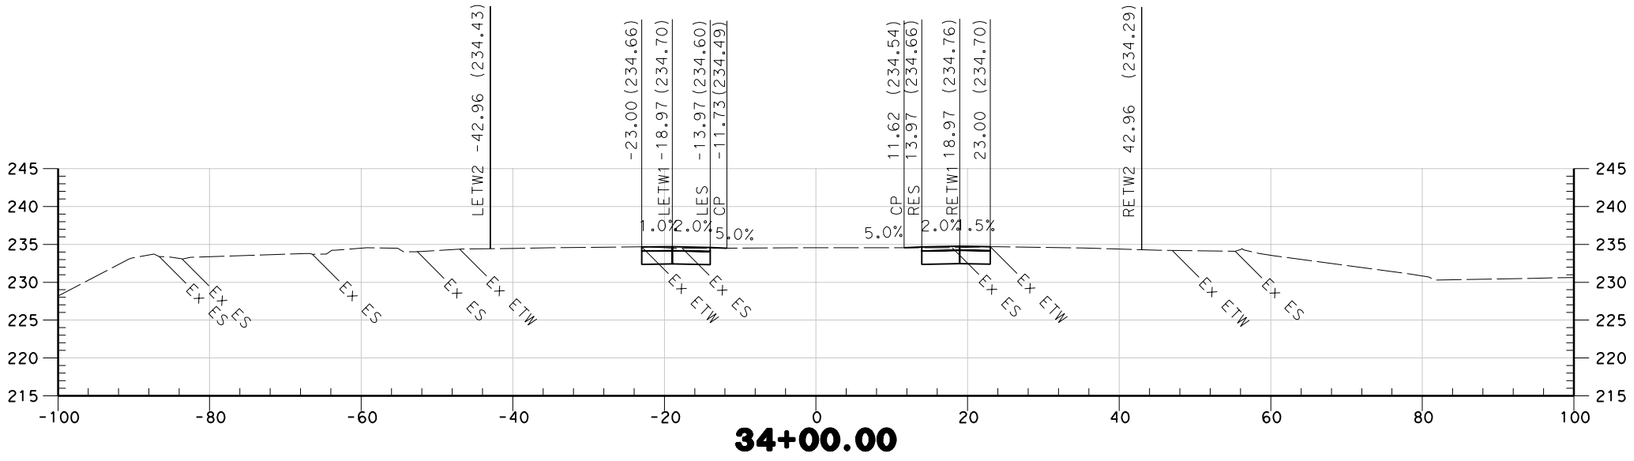

34+00.00

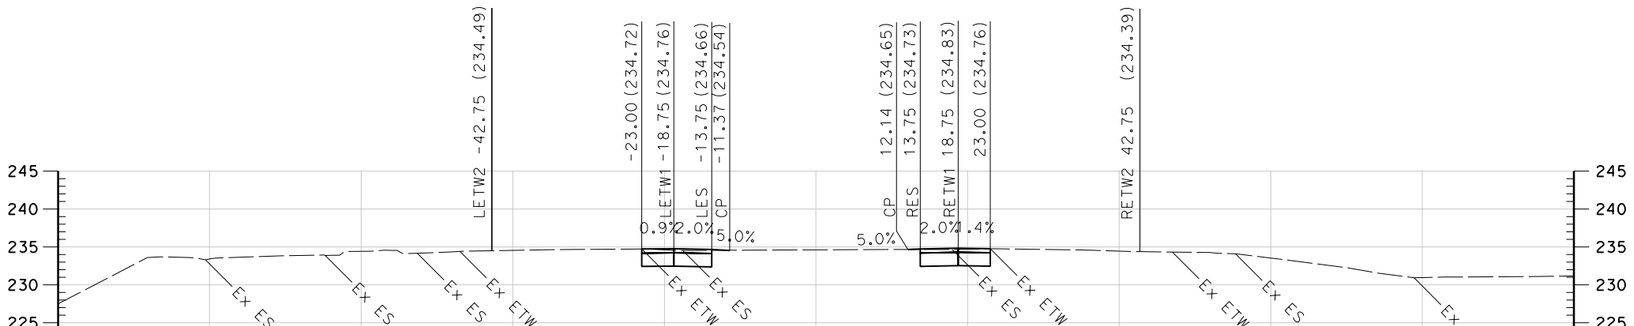

33+75.00

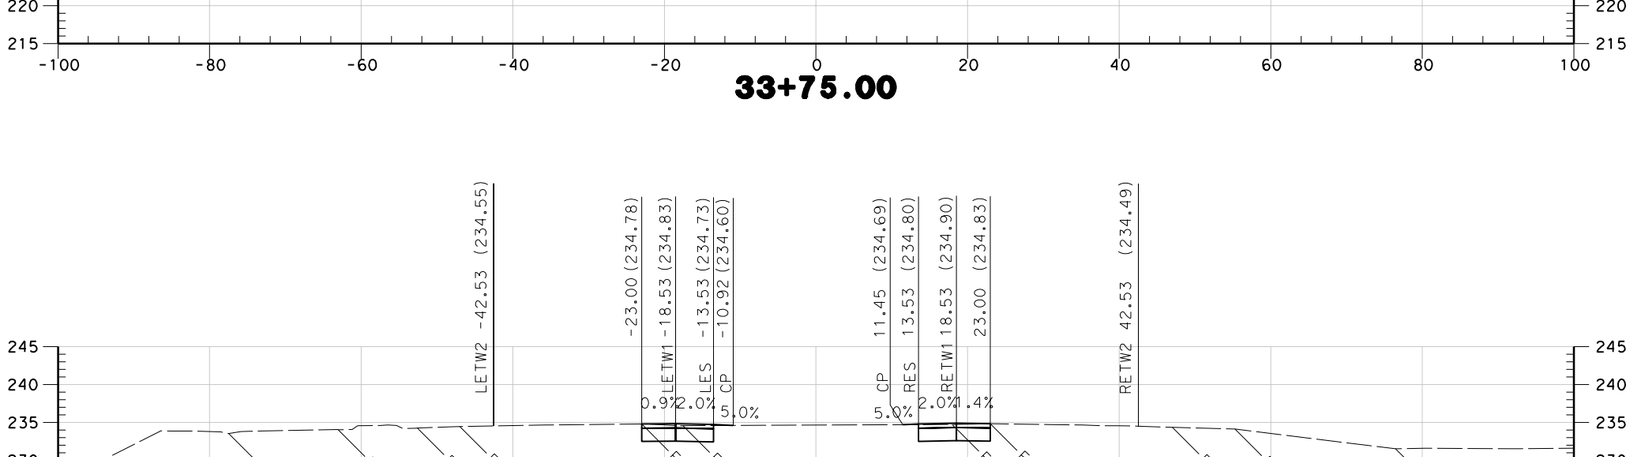

33+50.00

STA 33+50 TO STA 34+00

ROUTE 99

"D" LINE

SCALE 1" = 10'

* FOR EARTHWORK DEVELOPMENT ONLY

REVISED BY	DATE REVISED

CALCULATED-DESIGNED BY
CHECKED BY

CONSULTANT FUNCTIONAL SUPERVISOR
CAROLYN DAVIS

STATE OF CALIFORNIA - DEPARTMENT OF TRANSPORTATION
Caltrans

LAST REVISION: DATE PLOTTED => $DATE
00-00-00 TIME PLOTTED => $TIME

BORDER LAST REVISED 4/11/2008

RELATIVE BORDER SCALE IS IN INCHES 0 1 2 3

USERNAME => $USER
DGN FILE => $REQUEST

CU 03-199

EA 3A0421

Dist	COUNTY	ROUTE	POST MILES TOTAL PROJECT	SHEET No.	TOTAL SHEETS
03	But	99	32.4/33.3	9	17

5/25/10
REGISTERED ENGINEER — DATE

REGISTERED PROFESSIONAL ENGINEER — No. — Exp. — STATE OF CALIFORNIA

PLANS APPROVAL DATE

THE STATE OF CALIFORNIA OR ITS OFFICERS OR AGENTS SHALL NOT BE RESPONSIBLE FOR THE ACCURACY OR COMPLETENESS OF SCANNED COPIES OF THIS PLAN SHEET.

QUINCY ENGINEERING INC
3247 RAMOS CIRCLE
SACRAMENTO, CA 95827-2501

BUTTE COUNTY ASSOCIATION OF GOVERNMENTS
2580 SIERRA SUNRISE TERRACE, SUITE 100
CHICO, CA 95928

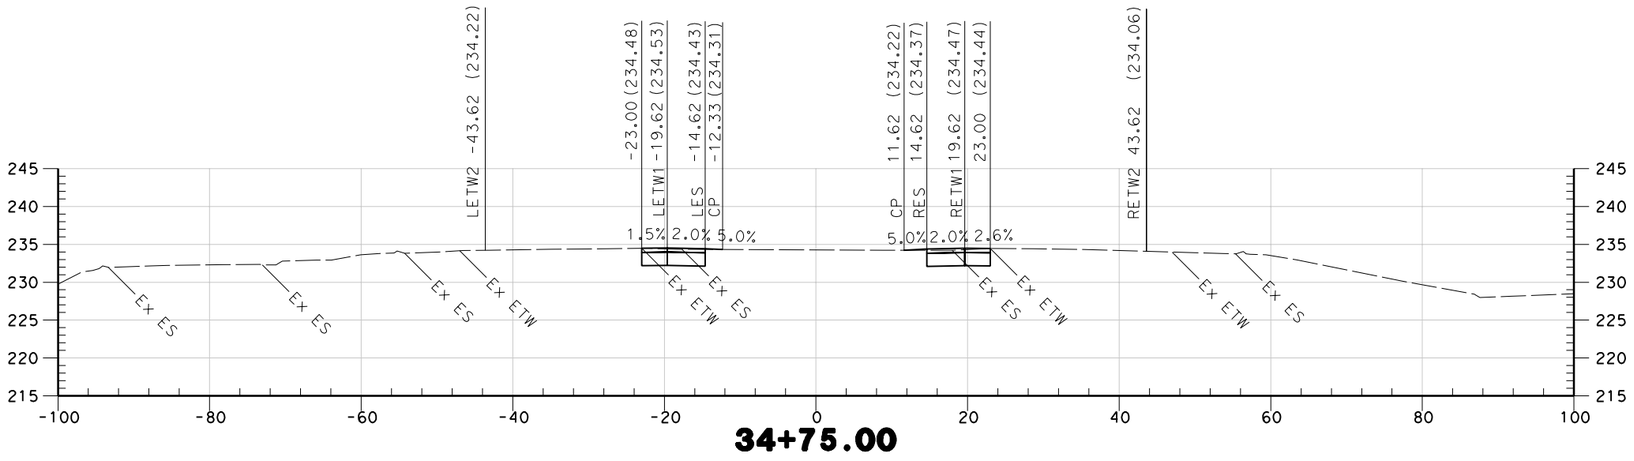

34+75.00

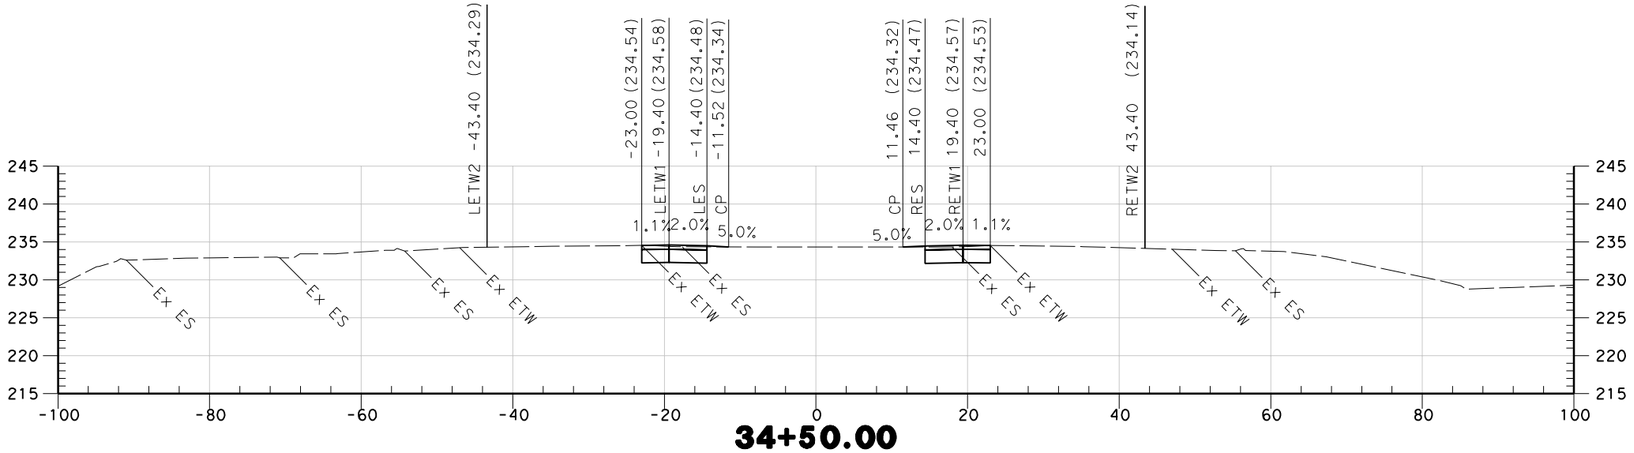

34+50.00

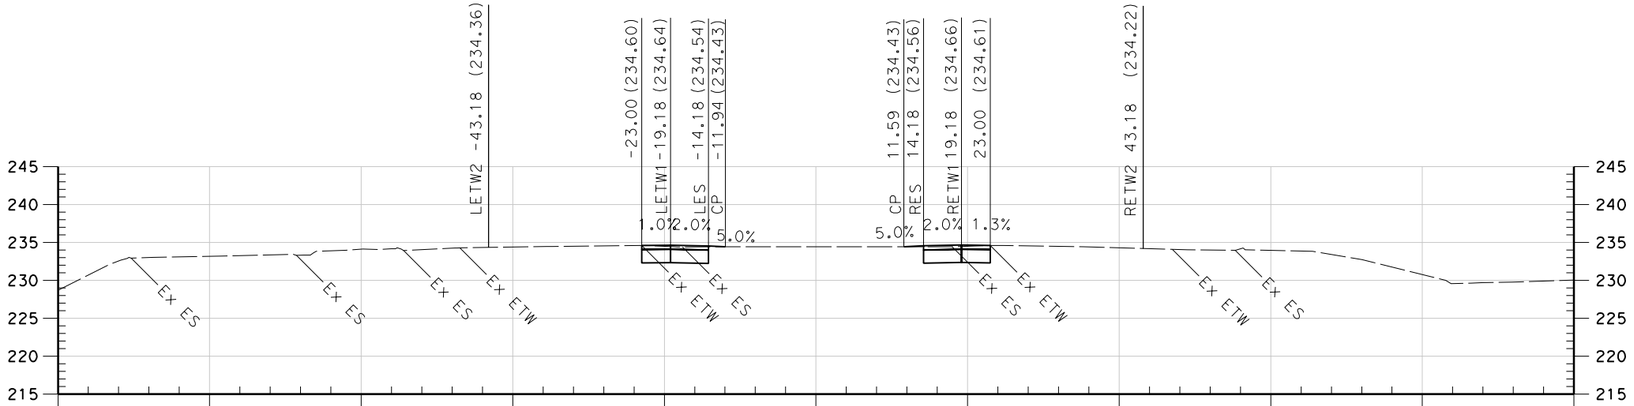

34+25.00

STA 34+25 TO STA 34+75

ROUTE 99

"D" LINE

SCALE 1" = 10'

* FOR EARTHWORK DEVELOPMENT ONLY

LAST REVISION 00-00-00 | DATE PLOTTED => $DATE | TIME PLOTTED => $TIME

REVISED BY | DATE REVISED

CALCULATED-DESIGNED BY | CHECKED BY

CONSULTANT FUNCTIONAL SUPERVISOR: CAROLYN DAVIS

STATE OF CALIFORNIA - DEPARTMENT OF TRANSPORTATION

Caltrans

Dist	COUNTY	ROUTE	POST MILES TOTAL PROJECT	SHEET No.	TOTAL SHEETS
03	But	99	32.4/33.3	10	17

5/25/10
REGISTERED ENGINEER — DATE

PLANS APPROVAL DATE

REGISTERED PROFESSIONAL ENGINEER — No. — Exp. — STATE OF CALIFORNIA

THE STATE OF CALIFORNIA OR ITS OFFICERS OR AGENTS SHALL NOT BE RESPONSIBLE FOR THE ACCURACY OR COMPLETENESS OF SCANNED COPIES OF THIS PLAN SHEET.

QUINCY ENGINEERING INC
3247 RAMOS CIRCLE
SACRAMENTO, CA 95827-2501

BUTTE COUNTY ASSOCIATION OF GOVERNMENTS
2580 SIERRA SUNRISE TERRACE, SUITE 100
CHICO, CA 95928

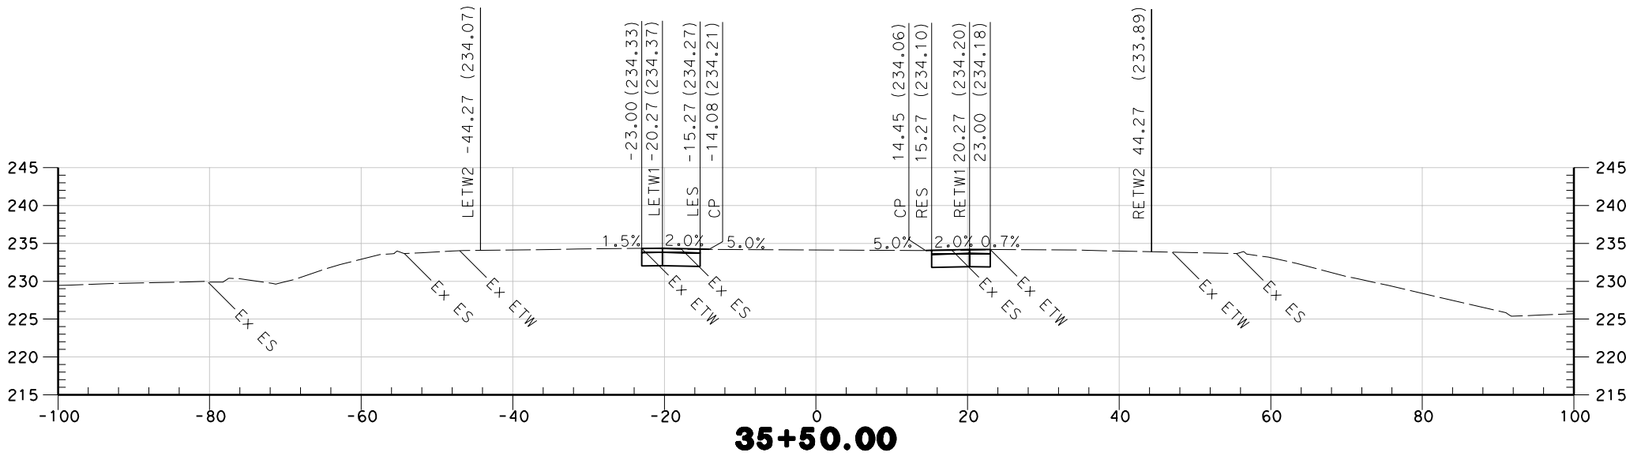

35+50.00

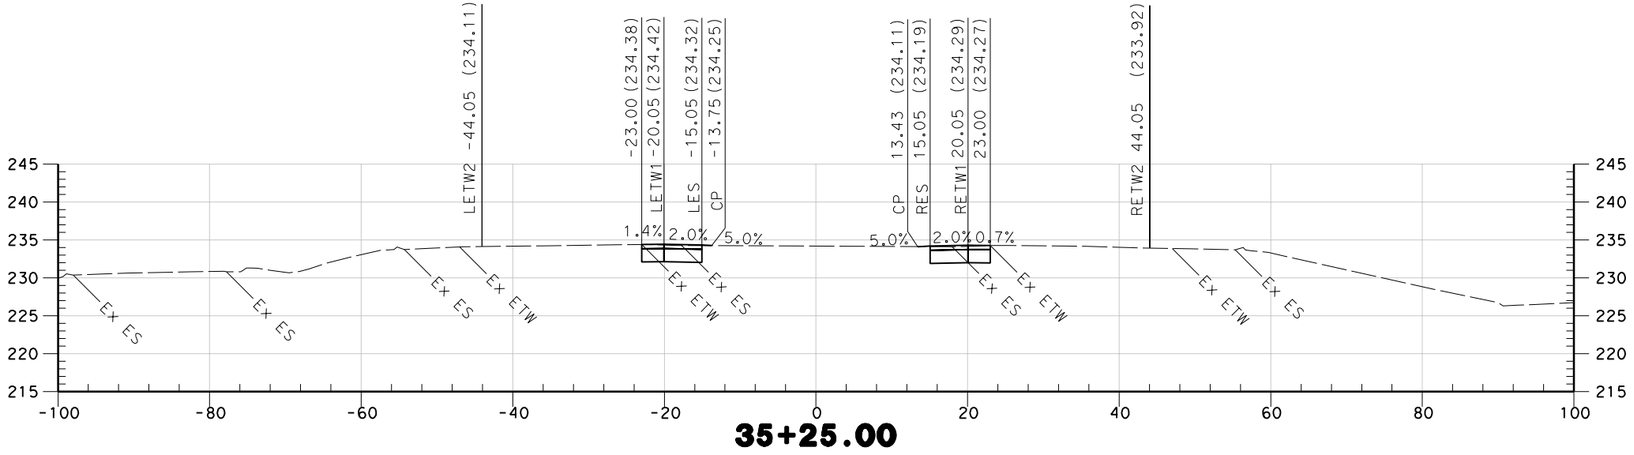

35+25.00

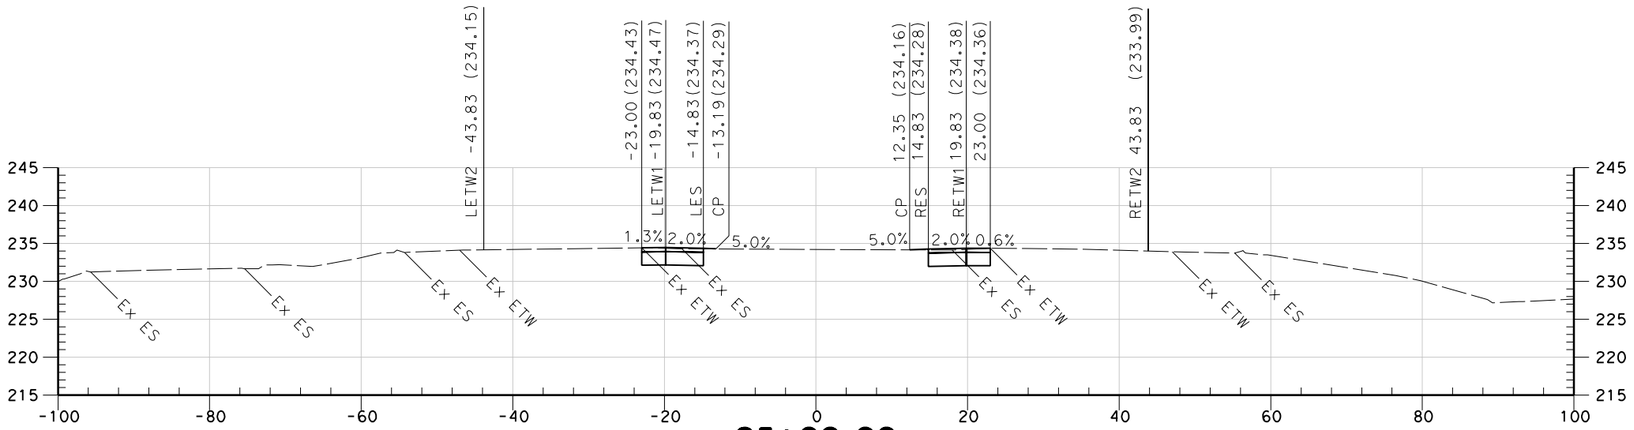

35+00.00

STA 35+00 TO STA 35+50

ROUTE 99

"D" LINE

SCALE 1" = 10'

* FOR EARTHWORK DEVELOPMENT ONLY

REVISED BY	DATE REVISED

CALCULATED-DESIGNED BY
CHECKED BY

CONSULTANT FUNCTIONAL SUPERVISOR
CAROLYN DAVIS

STATE OF CALIFORNIA - DEPARTMENT OF TRANSPORTATION
Caltrans

LAST REVISION 00-00-00
DATE PLOTTED => $DATE
TIME PLOTTED => $TIME

BORDER LAST REVISED 4/11/2008

RELATIVE BORDER SCALE IS IN INCHES 0 1 2 3

USERNAME => $USER
DGN FILE => $REQUEST

CU 03-199

EA 3A0421

Dist	COUNTY	ROUTE	POST MILES TOTAL PROJECT	SHEET No.	TOTAL SHEETS
03	But	99	32.4/33.3	11	17

5/25/10
REGISTERED ENGINEER — DATE

PLANS APPROVAL DATE

REGISTERED PROFESSIONAL ENGINEER — No. — Exp. — STATE OF CALIFORNIA

THE STATE OF CALIFORNIA OR ITS OFFICERS OR AGENTS SHALL NOT BE RESPONSIBLE FOR THE ACCURACY OR COMPLETENESS OF SCANNED COPIES OF THIS PLAN SHEET.

QUINCY ENGINEERING INC
3247 RAMOS CIRCLE
SACRAMENTO, CA 95827-2501

BUTTE COUNTY ASSOCIATION OF GOVERNMENTS
2580 SIERRA SUNRISE TERRACE, SUITE 100
CHICO, CA 95928

36+00.00

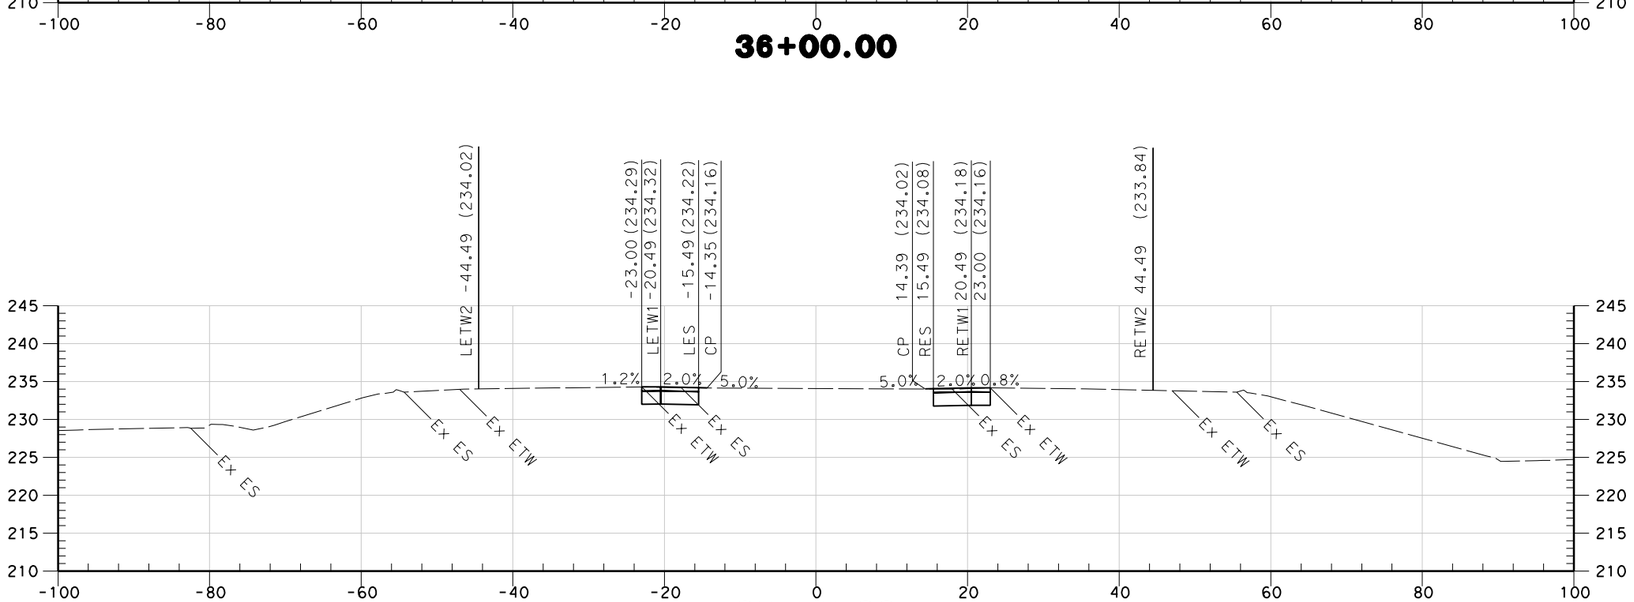

35+75.00

STA 35+75 TO STA 36+00

ROUTE 99

"D" LINE

SCALE 1" = 10'

* FOR EARTHWORK DEVELOPMENT ONLY

CALCULATED-DESIGNED BY
CHECKED BY
REVISED BY
DATE REVISED

CONSULTANT FUNCTIONAL SUPERVISOR
CAROLYN DAVIS

STATE OF CALIFORNIA - DEPARTMENT OF TRANSPORTATION
Caltrans

LAST REVISION 00-00-00
DATE PLOTTED => $DATE
TIME PLOTTED => $TIME

BORDER LAST REVISED 4/11/2008

RELATIVE BORDER SCALE IS IN INCHES 0 1 2 3

USERNAME => $USER
DGN FILE => $REQUEST

CU 03-199

EA 3A0421

Dist	COUNTY	ROUTE	POST MILES TOTAL PROJECT	SHEET No.	TOTAL SHEETS
03	But	99	32.4/33.3	12	17

5/25/10
REGISTERED ENGINEER — DATE

REGISTERED PROFESSIONAL ENGINEER
No. ____
Exp. ____
STATE OF CALIFORNIA

PLANS APPROVAL DATE

THE STATE OF CALIFORNIA OR ITS OFFICERS OR AGENTS SHALL NOT BE RESPONSIBLE FOR THE ACCURACY OR COMPLETENESS OF SCANNED COPIES OF THIS PLAN SHEET.

QUINCY ENGINEERING INC
3247 RAMOS CIRCLE
SACRAMENTO, CA 95827-2501

BUTTE COUNTY ASSOCIATION OF GOVERNMENTS
2580 SIERRA SUNRISE TERRACE, SUITE 100
CHICO, CA 95928

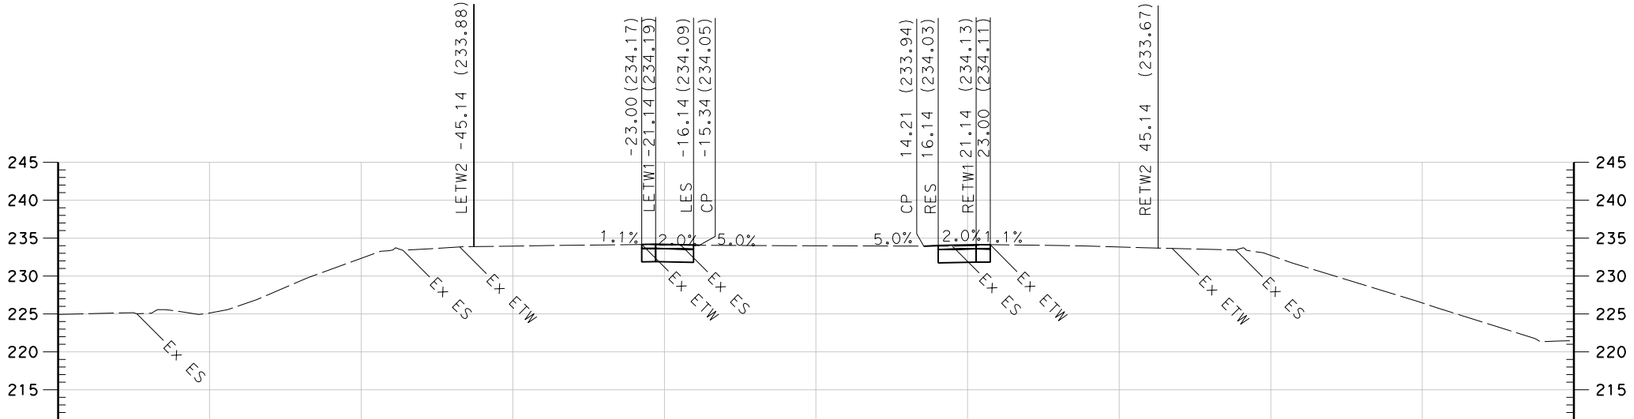

36+50.00

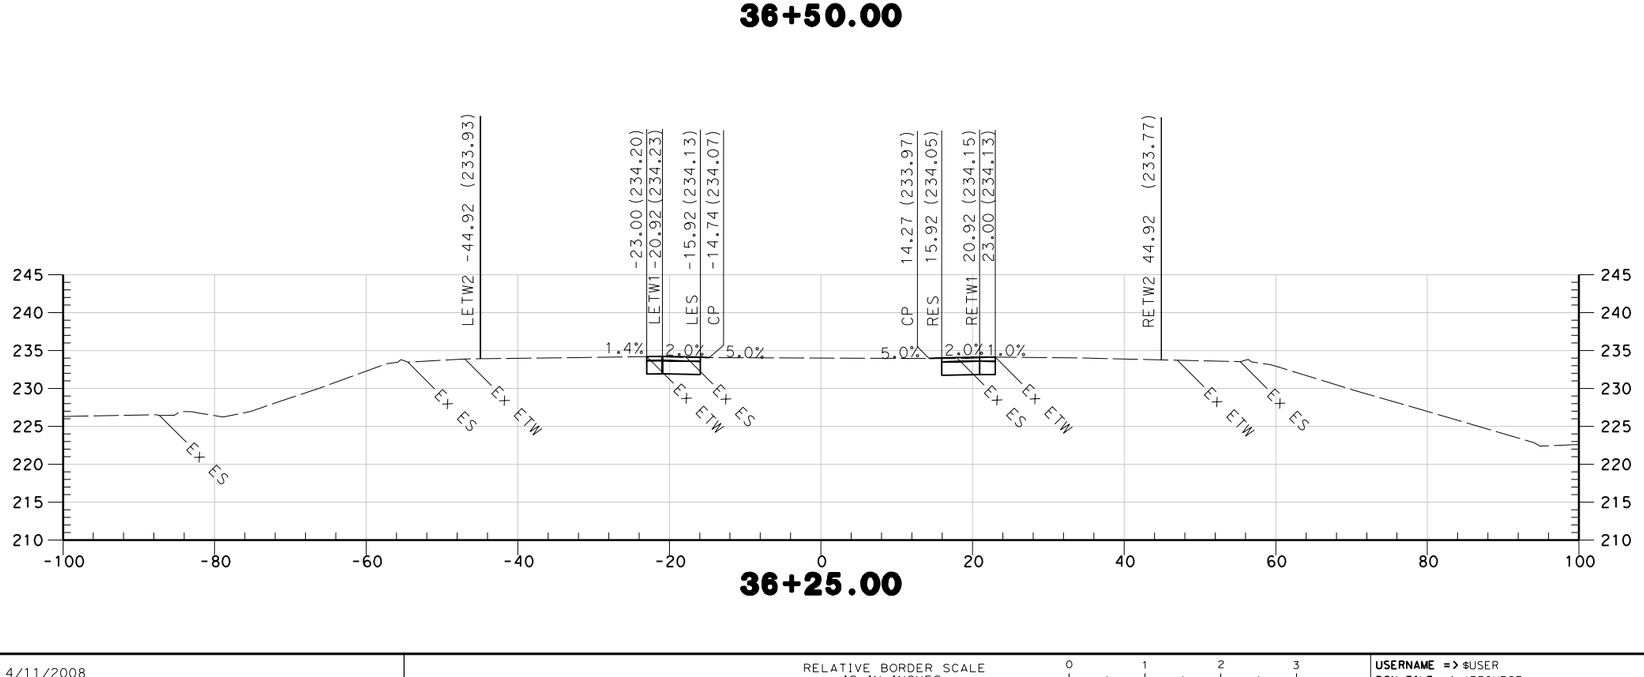

36+25.00

STA 36+25 TO STA 36+50

ROUTE 99

"D" LINE

SCALE 1" = 10'

* FOR EARTHWORK DEVELOPMENT ONLY

CALCULATED-DESIGNED BY
CHECKED BY
REVISED BY
DATE REVISED

CONSULTANT FUNCTIONAL SUPERVISOR
CAROLYN DAVIS

STATE OF CALIFORNIA - DEPARTMENT OF TRANSPORTATION
Caltrans

LAST REVISION 00-00-00
DATE PLOTTED => $DATE
TIME PLOTTED => $TIME

BORDER LAST REVISED 4/11/2008

RELATIVE BORDER SCALE IS IN INCHES 0 1 2 3

USERNAME => $USER
DGN FILE => $REQUEST

CU 03-199

EA 3A0421

Dist	COUNTY	ROUTE	POST MILES TOTAL PROJECT	SHEET No.	TOTAL SHEETS
03	But	99	32.4/33.3	13	17

5/25/10
REGISTERED ENGINEER DATE

REGISTERED PROFESSIONAL ENGINEER
No.
Exp.
STATE OF CALIFORNIA

PLANS APPROVAL DATE

THE STATE OF CALIFORNIA OR ITS OFFICERS OR AGENTS SHALL NOT BE RESPONSIBLE FOR THE ACCURACY OR COMPLETENESS OF SCANNED COPIES OF THIS PLAN SHEET.

QUINCY ENGINEERING INC
3247 RAMOS CIRCLE
SACRAMENTO, CA 95827-2501

BUTTE COUNTY ASSOCIATION OF GOVERNMENTS
2580 SIERRA SUNRISE TERRACE, SUITE 100
CHICO, CA 95928

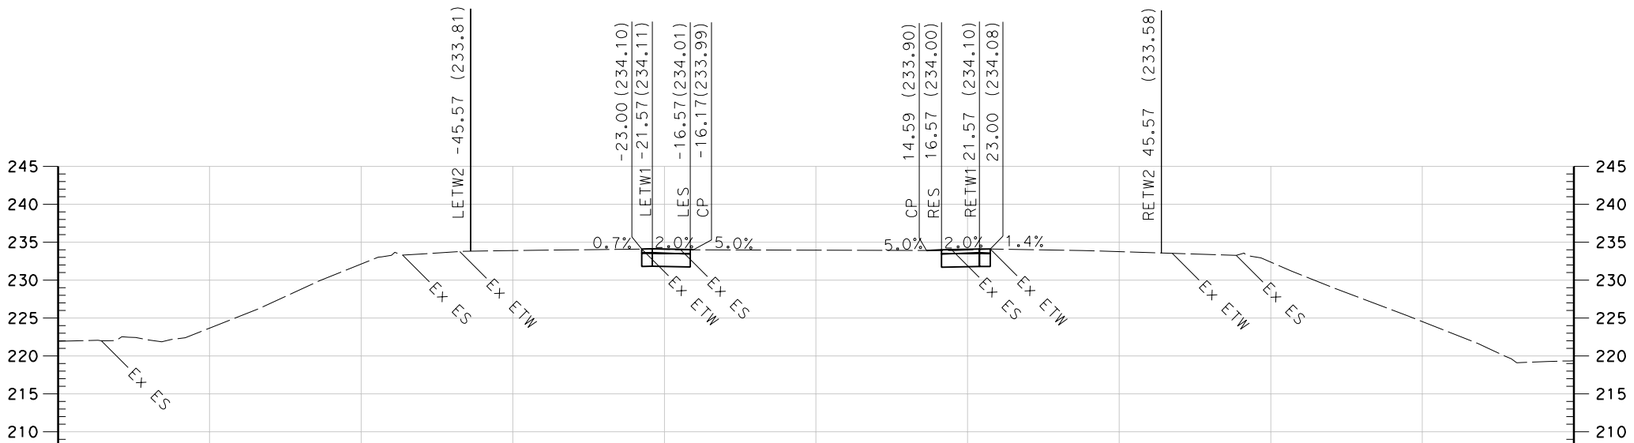

37+00.00

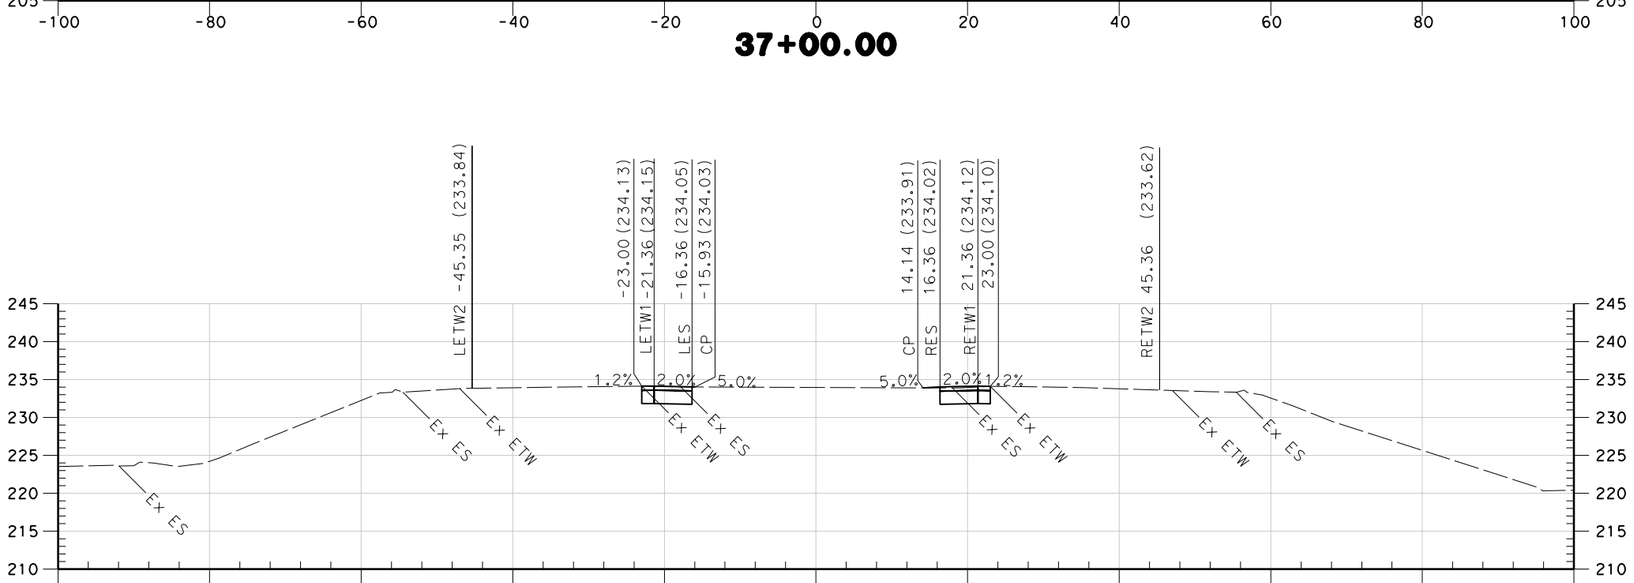

36+75.00

STA 36+75 TO STA 37+00

ROUTE 99

"D" LINE

SCALE 1" = 10'

* FOR EARTHWORK DEVELOPMENT ONLY

LAST REVISION 00-00-00
DATE PLOTTED => $DATE
TIME PLOTTED => $TIME

REVISED BY	DATE REVISED

CALCULATED-DESIGNED BY
CHECKED BY

CONSULTANT FUNCTIONAL SUPERVISOR
CAROLYN DAVIS

STATE OF CALIFORNIA - DEPARTMENT OF TRANSPORTATION
Caltrans

BORDER LAST REVISED 4/11/2008

RELATIVE BORDER SCALE IS IN INCHES 0 1 2 3

USERNAME => $USER
DGN FILE => $REQUEST

CU 03-199

EA 3A0421

Dist	COUNTY	ROUTE	POST MILES TOTAL PROJECT	SHEET No.	TOTAL SHEETS
03	But	99	32.4/33.3	14	17

5/25/10
REGISTERED ENGINEER — DATE

PLANS APPROVAL DATE

REGISTERED PROFESSIONAL ENGINEER — No. — Exp. — STATE OF CALIFORNIA

THE STATE OF CALIFORNIA OR ITS OFFICERS OR AGENTS SHALL NOT BE RESPONSIBLE FOR THE ACCURACY OR COMPLETENESS OF SCANNED COPIES OF THIS PLAN SHEET.

QUINCY ENGINEERING INC
3247 RAMOS CIRCLE
SACRAMENTO, CA 95827-2501

BUTTE COUNTY ASSOCIATION OF GOVERNMENTS
2580 SIERRA SUNRISE TERRACE, SUITE 100
CHICO, CA 95928

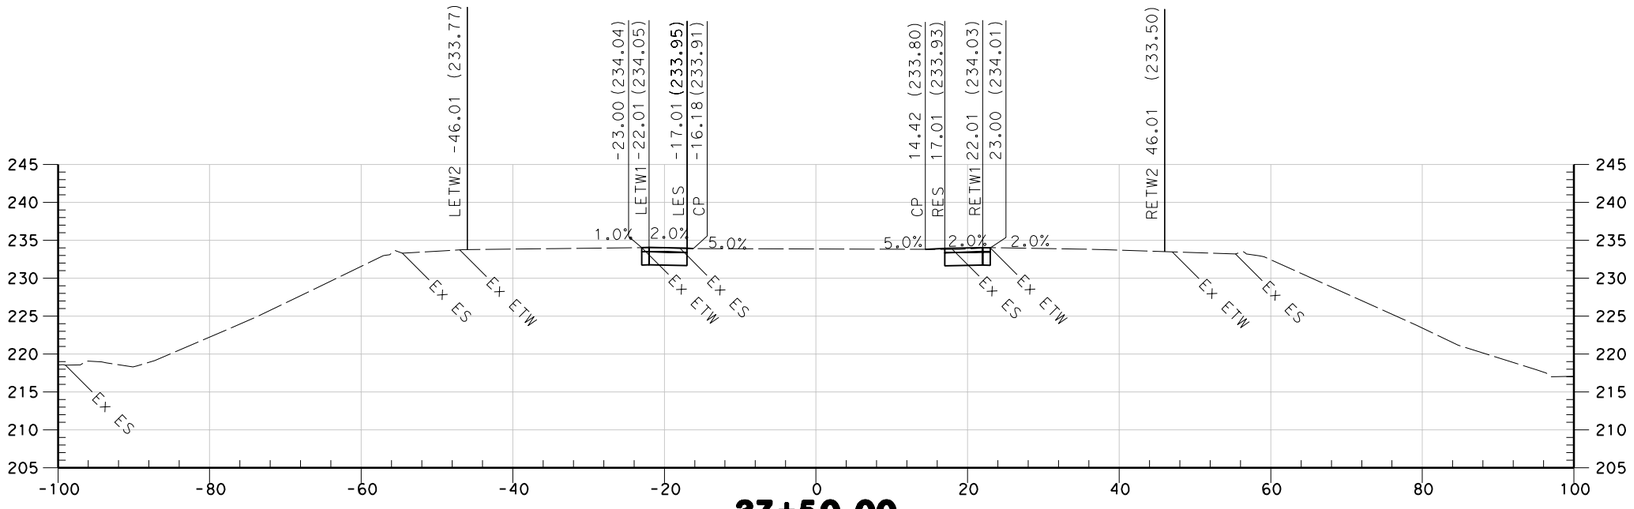

37+50.00

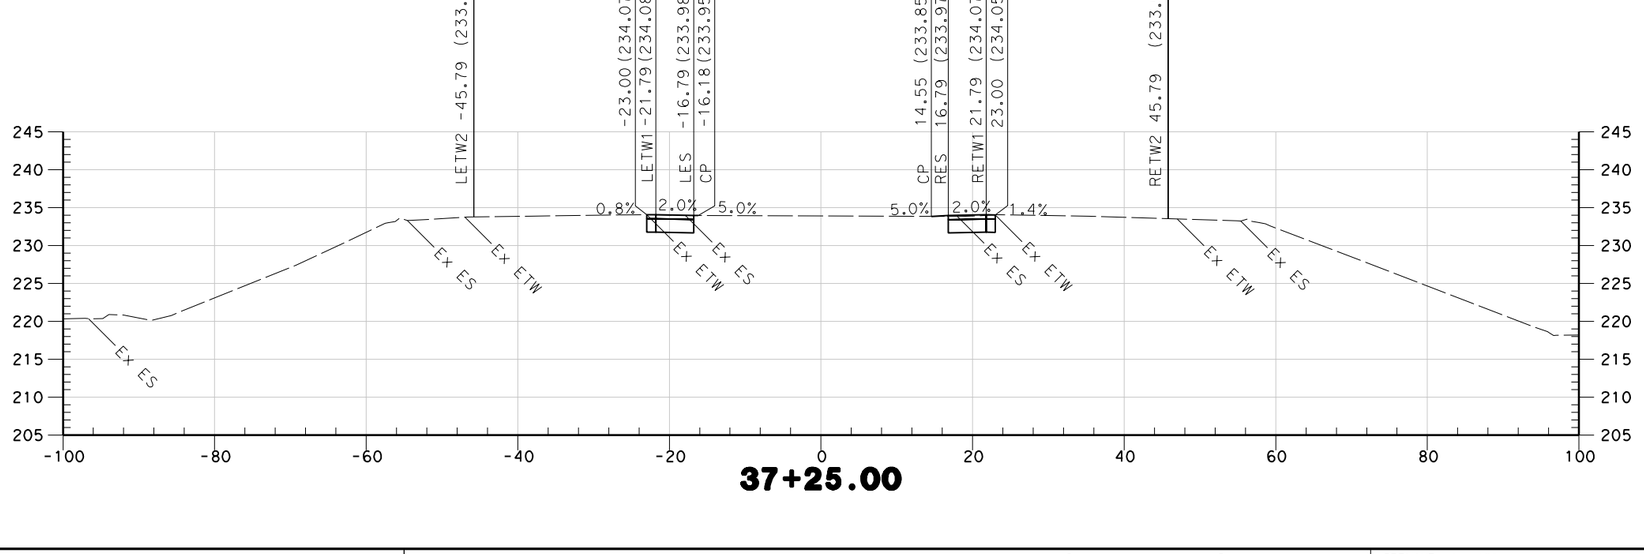

37+25.00

STA 37+25 TO STA 37+50

ROUTE 99

"D" LINE

SCALE 1" = 10'

* FOR EARTHWORK DEVELOPMENT ONLY

LAST REVISION 00-00-00 | DATE PLOTTED => $DATE | TIME PLOTTED => $TIME

REVISED BY	DATE REVISED

CALCULATED-DESIGNED BY
CHECKED BY

CONSULTANT FUNCTIONAL SUPERVISOR
CAROLYN DAVIS

STATE OF CALIFORNIA - DEPARTMENT OF TRANSPORTATION
Caltrans

BORDER LAST REVISED 4/11/2008

RELATIVE BORDER SCALE IS IN INCHES 0 1 2 3

USERNAME => $USER
DGN FILE => $REQUEST

CU 03-199

EA 3A0421

Dist	COUNTY	ROUTE	POST MILES TOTAL PROJECT	SHEET No.	TOTAL SHEETS
03	But	99	32.4/33.3	15	17

5/25/10
REGISTERED ENGINEER — DATE

REGISTERED PROFESSIONAL ENGINEER
No. ____
Exp. ____
STATE OF CALIFORNIA

PLANS APPROVAL DATE

THE STATE OF CALIFORNIA OR ITS OFFICERS OR AGENTS SHALL NOT BE RESPONSIBLE FOR THE ACCURACY OR COMPLETENESS OF SCANNED COPIES OF THIS PLAN SHEET.

QUINCY ENGINEERING INC
3247 RAMOS CIRCLE
SACRAMENTO, CA 95827-2501

BUTTE COUNTY ASSOCIATION OF GOVERNMENTS
2580 SIERRA SUNRISE TERRACE, SUITE 100
CHICO, CA 95928

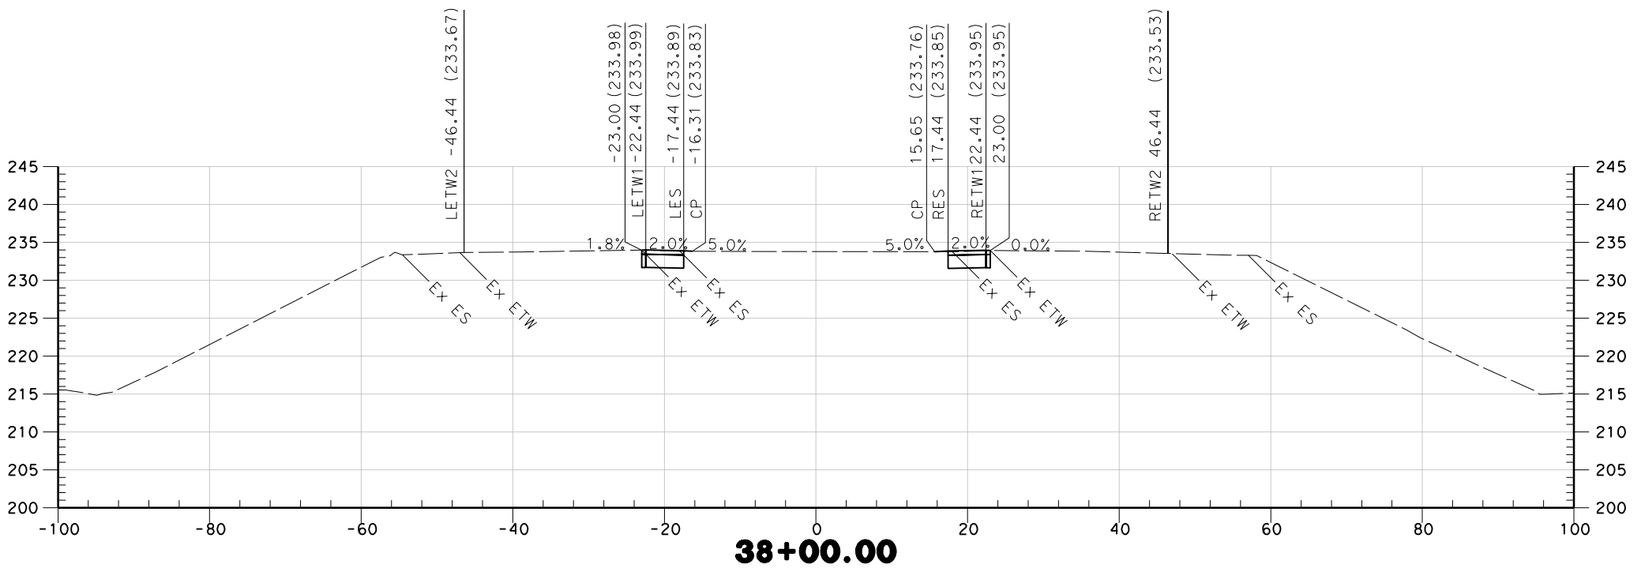

38+00.00

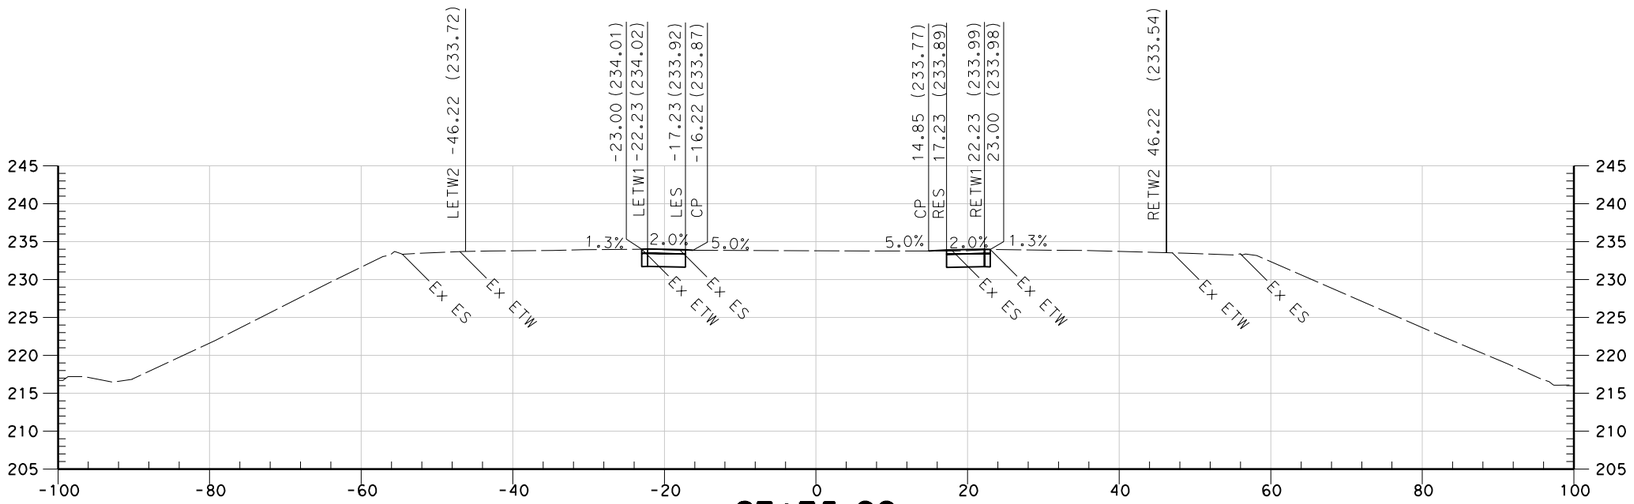

37+75.00

STA 37+75 TO STA 38+00

ROUTE 99

"D" LINE

SCALE 1" = 10'

* FOR EARTHWORK DEVELOPMENT ONLY

REVISED BY	DATE REVISED

CALCULATED-DESIGNED BY
CHECKED BY

CONSULTANT FUNCTIONAL SUPERVISOR
CAROLYN DAVIS

STATE OF CALIFORNIA - DEPARTMENT OF TRANSPORTATION
Caltrans

LAST REVISION 00-00-00
DATE PLOTTED => $DATE
TIME PLOTTED => $TIME

BORDER LAST REVISED 4/11/2008
RELATIVE BORDER SCALE IS IN INCHES 0 1 2 3
USERNAME => $USER
DGN FILE => $REQUEST
CU 03-199
EA 3A0421

Dist	COUNTY	ROUTE	POST MILES TOTAL PROJECT	SHEET No.	TOTAL SHEETS
03	But	99	32.4/33.3	16	17

5/25/10
REGISTERED ENGINEER — DATE

PLANS APPROVAL DATE

REGISTERED PROFESSIONAL ENGINEER — No. — Exp. — STATE OF CALIFORNIA

THE STATE OF CALIFORNIA OR ITS OFFICERS OR AGENTS SHALL NOT BE RESPONSIBLE FOR THE ACCURACY OR COMPLETENESS OF SCANNED COPIES OF THIS PLAN SHEET.

QUINCY ENGINEERING INC
3247 RAMOS CIRCLE
SACRAMENTO, CA 95827-2501

BUTTE COUNTY ASSOCIATION OF GOVERNMENTS
2580 SIERRA SUNRISE TERRACE, SUITE 100
CHICO, CA 95928

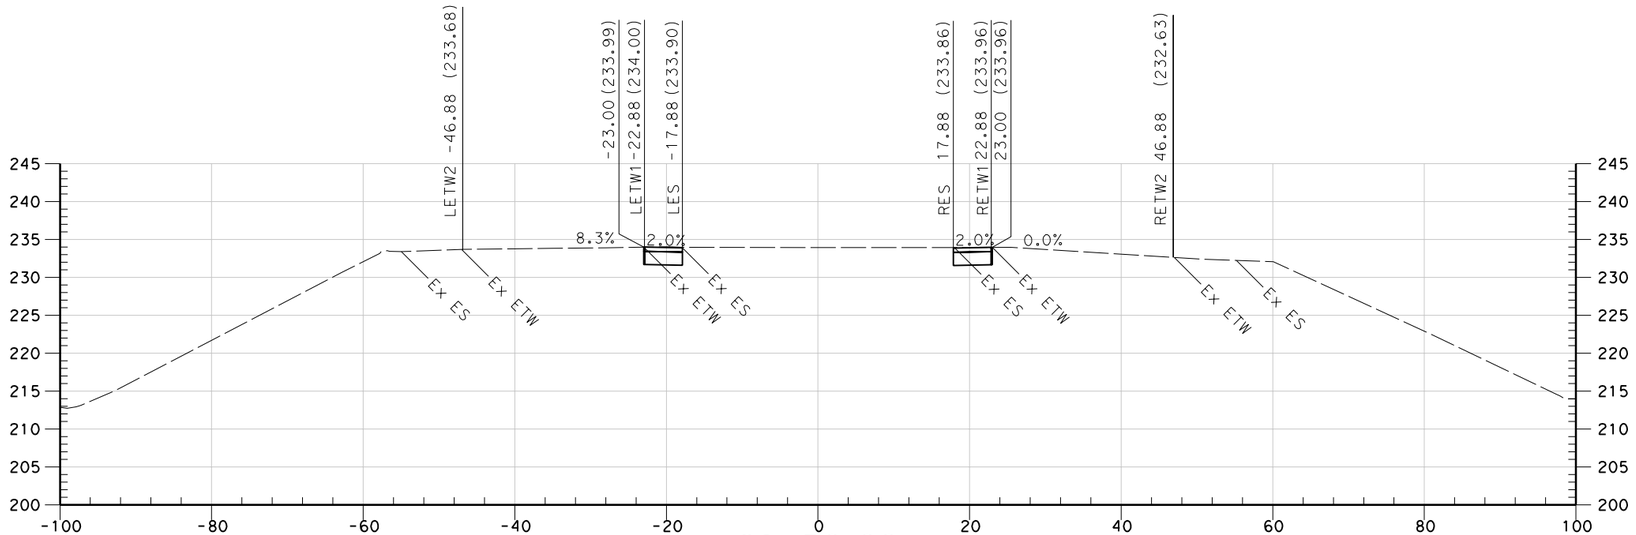

38+50.00

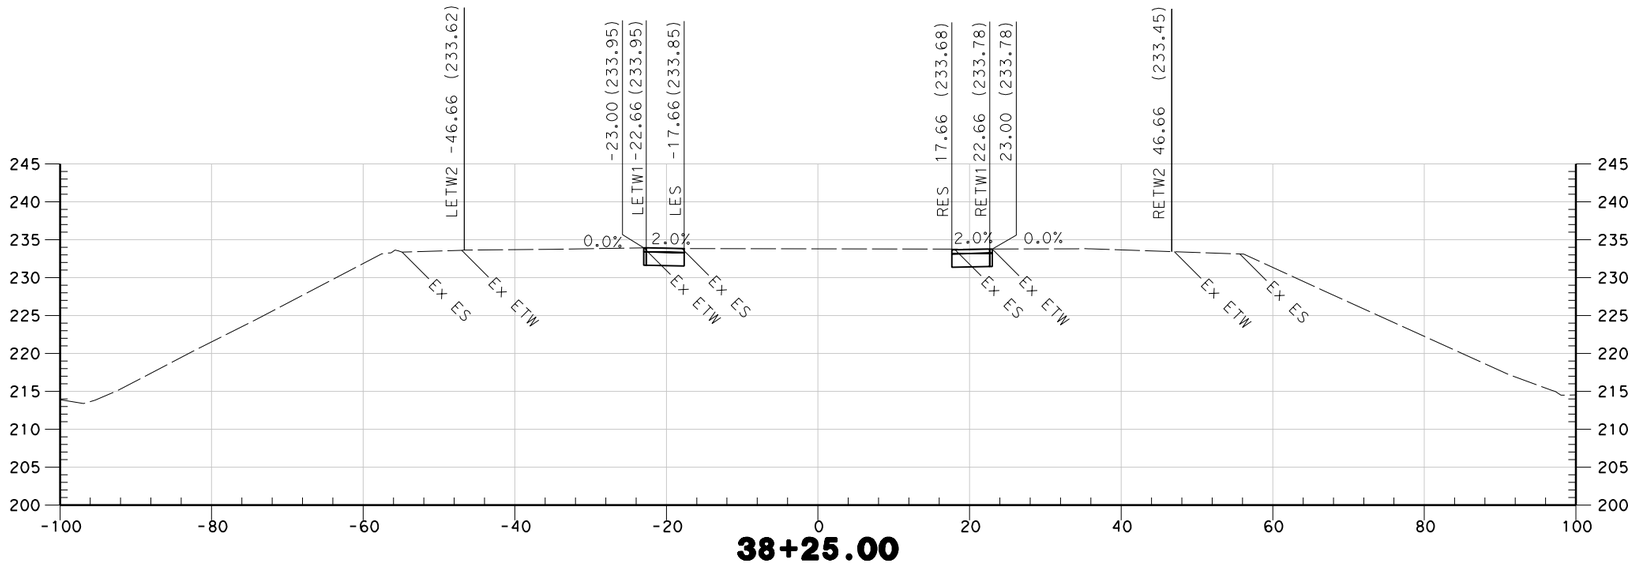

38+25.00

STA 38+25 TO STA 38+50

ROUTE 99

"D" LINE

SCALE 1" = 10'

* FOR EARTHWORK DEVELOPMENT ONLY

REVISED BY	DATE REVISED

CALCULATED-DESIGNED BY

CHECKED BY

CONSULTANT FUNCTIONAL SUPERVISOR
CAROLYN DAVIS

STATE OF CALIFORNIA - DEPARTMENT OF TRANSPORTATION
Caltrans

LAST REVISION 00-00-00
DATE PLOTTED => $DATE
TIME PLOTTED => $TIME

BORDER LAST REVISED 4/11/2008

RELATIVE BORDER SCALE IS IN INCHES 0 1 2 3

USERNAME => $USER
DGN FILE => $REQUEST

CU 03-199

EA 3A0421

Dist	COUNTY	ROUTE	POST MILES TOTAL PROJECT	SHEET No.	TOTAL SHEETS
03	But	99	32.4/33.3	17	17

5/25/10
REGISTERED ENGINEER — DATE

REGISTERED PROFESSIONAL ENGINEER
No. ____
Exp. ____
STATE OF CALIFORNIA

PLANS APPROVAL DATE

THE STATE OF CALIFORNIA OR ITS OFFICERS OR AGENTS SHALL NOT BE RESPONSIBLE FOR THE ACCURACY OR COMPLETENESS OF SCANNED COPIES OF THIS PLAN SHEET.

QUINCY ENGINEERING INC
3247 RAMOS CIRCLE
SACRAMENTO, CA 95827-2501

BUTTE COUNTY ASSOCIATION OF GOVERNMENTS
2580 SIERRA SUNRISE TERRACE, SUITE 100
CHICO, CA 95928

STA 38+64 TO STA

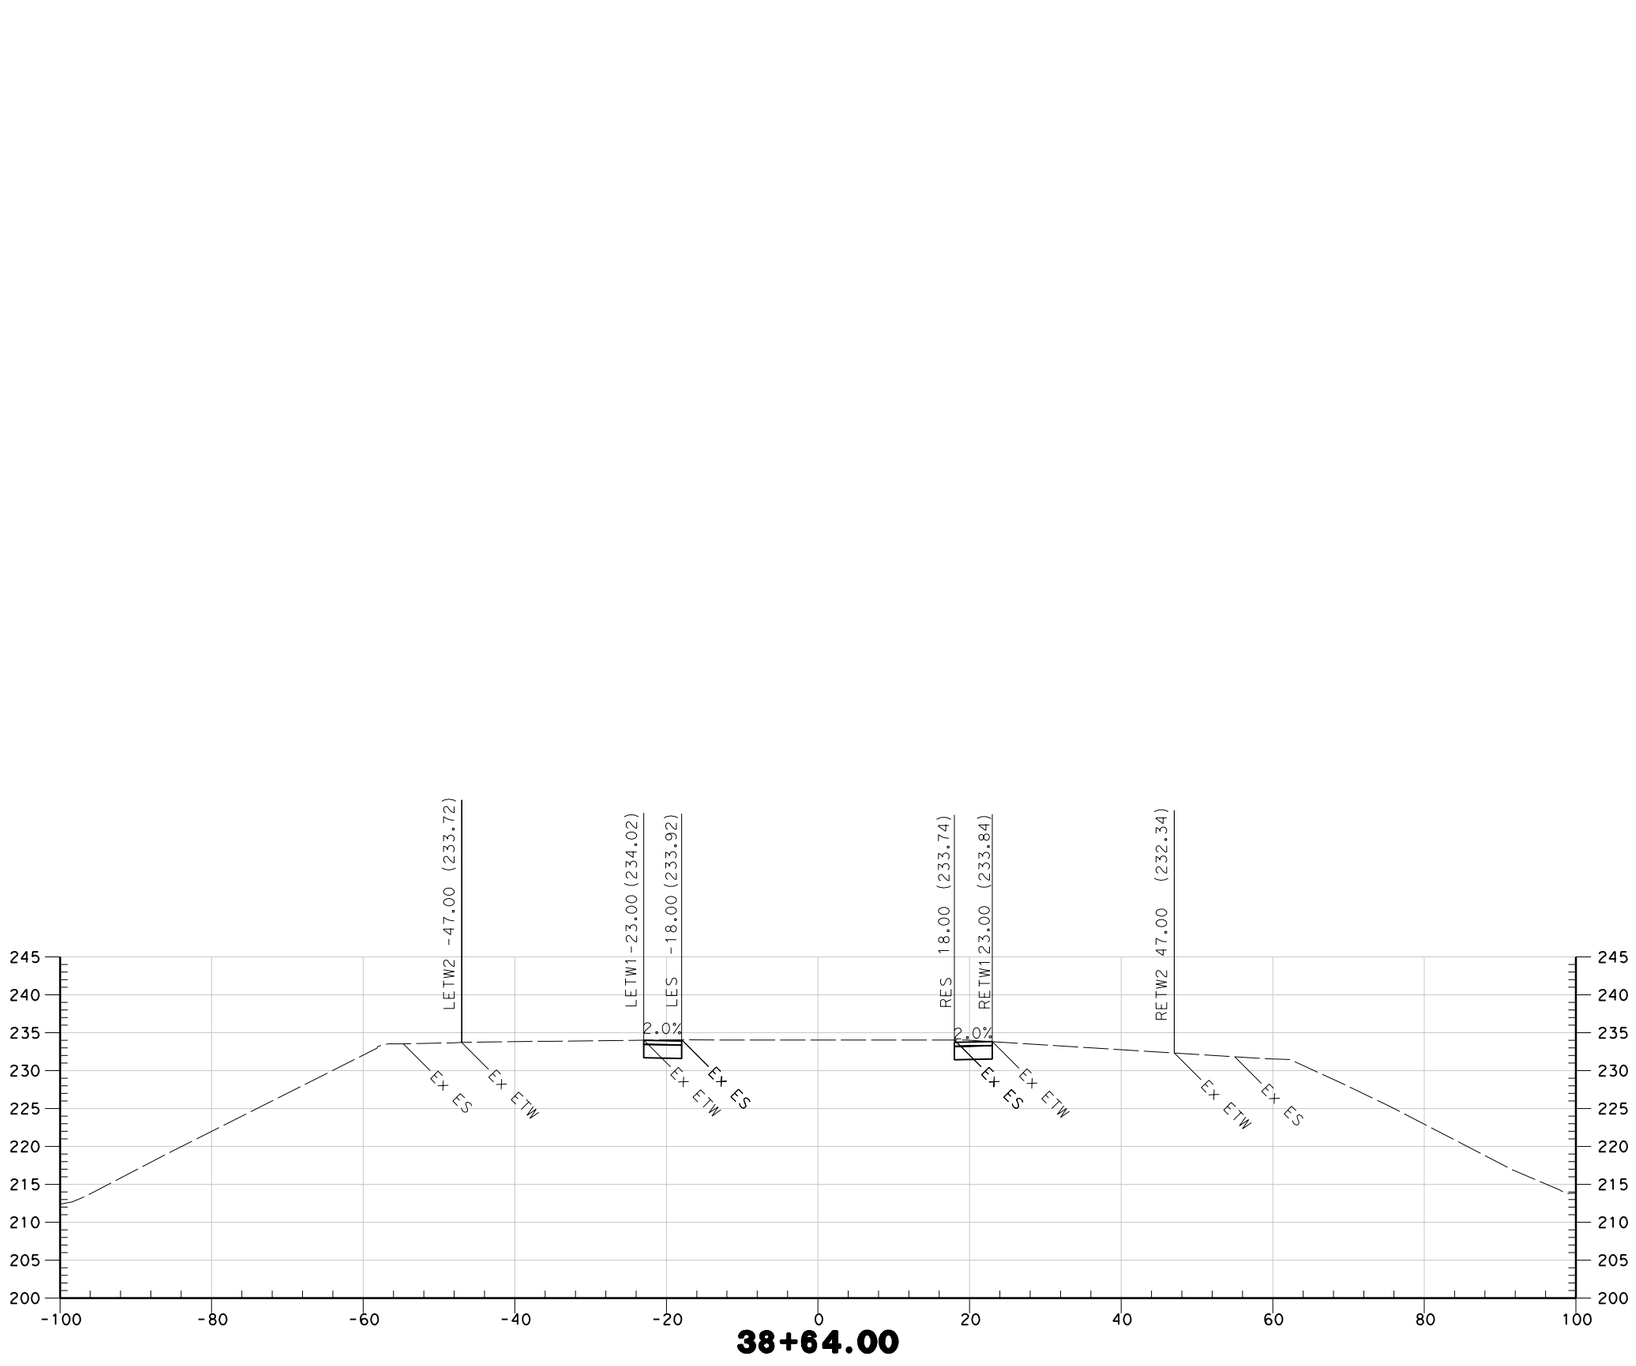

ROUTE 99

"D" LINE

SCALE 1" = 10'

* FOR EARTHWORK DEVELOPMENT ONLY

REVISED BY	DATE REVISED

CALCULATED-DESIGNED BY
CHECKED BY

CONSULTANT FUNCTIONAL SUPERVISOR
CAROLYN DAVIS

STATE OF CALIFORNIA - DEPARTMENT OF TRANSPORTATION
Caltrans

LAST REVISION 00-00-00
DATE PLOTTED => $DATE
TIME PLOTTED => $TIME

BORDER LAST REVISED 4/11/2008

RELATIVE BORDER SCALE IS IN INCHES 0 1 2 3

USERNAME => $USER
DGN FILE => $REQUEST

CU 03-199

EA 3A0421