FOR EARTHWORK DEVELOPMENT ONLY

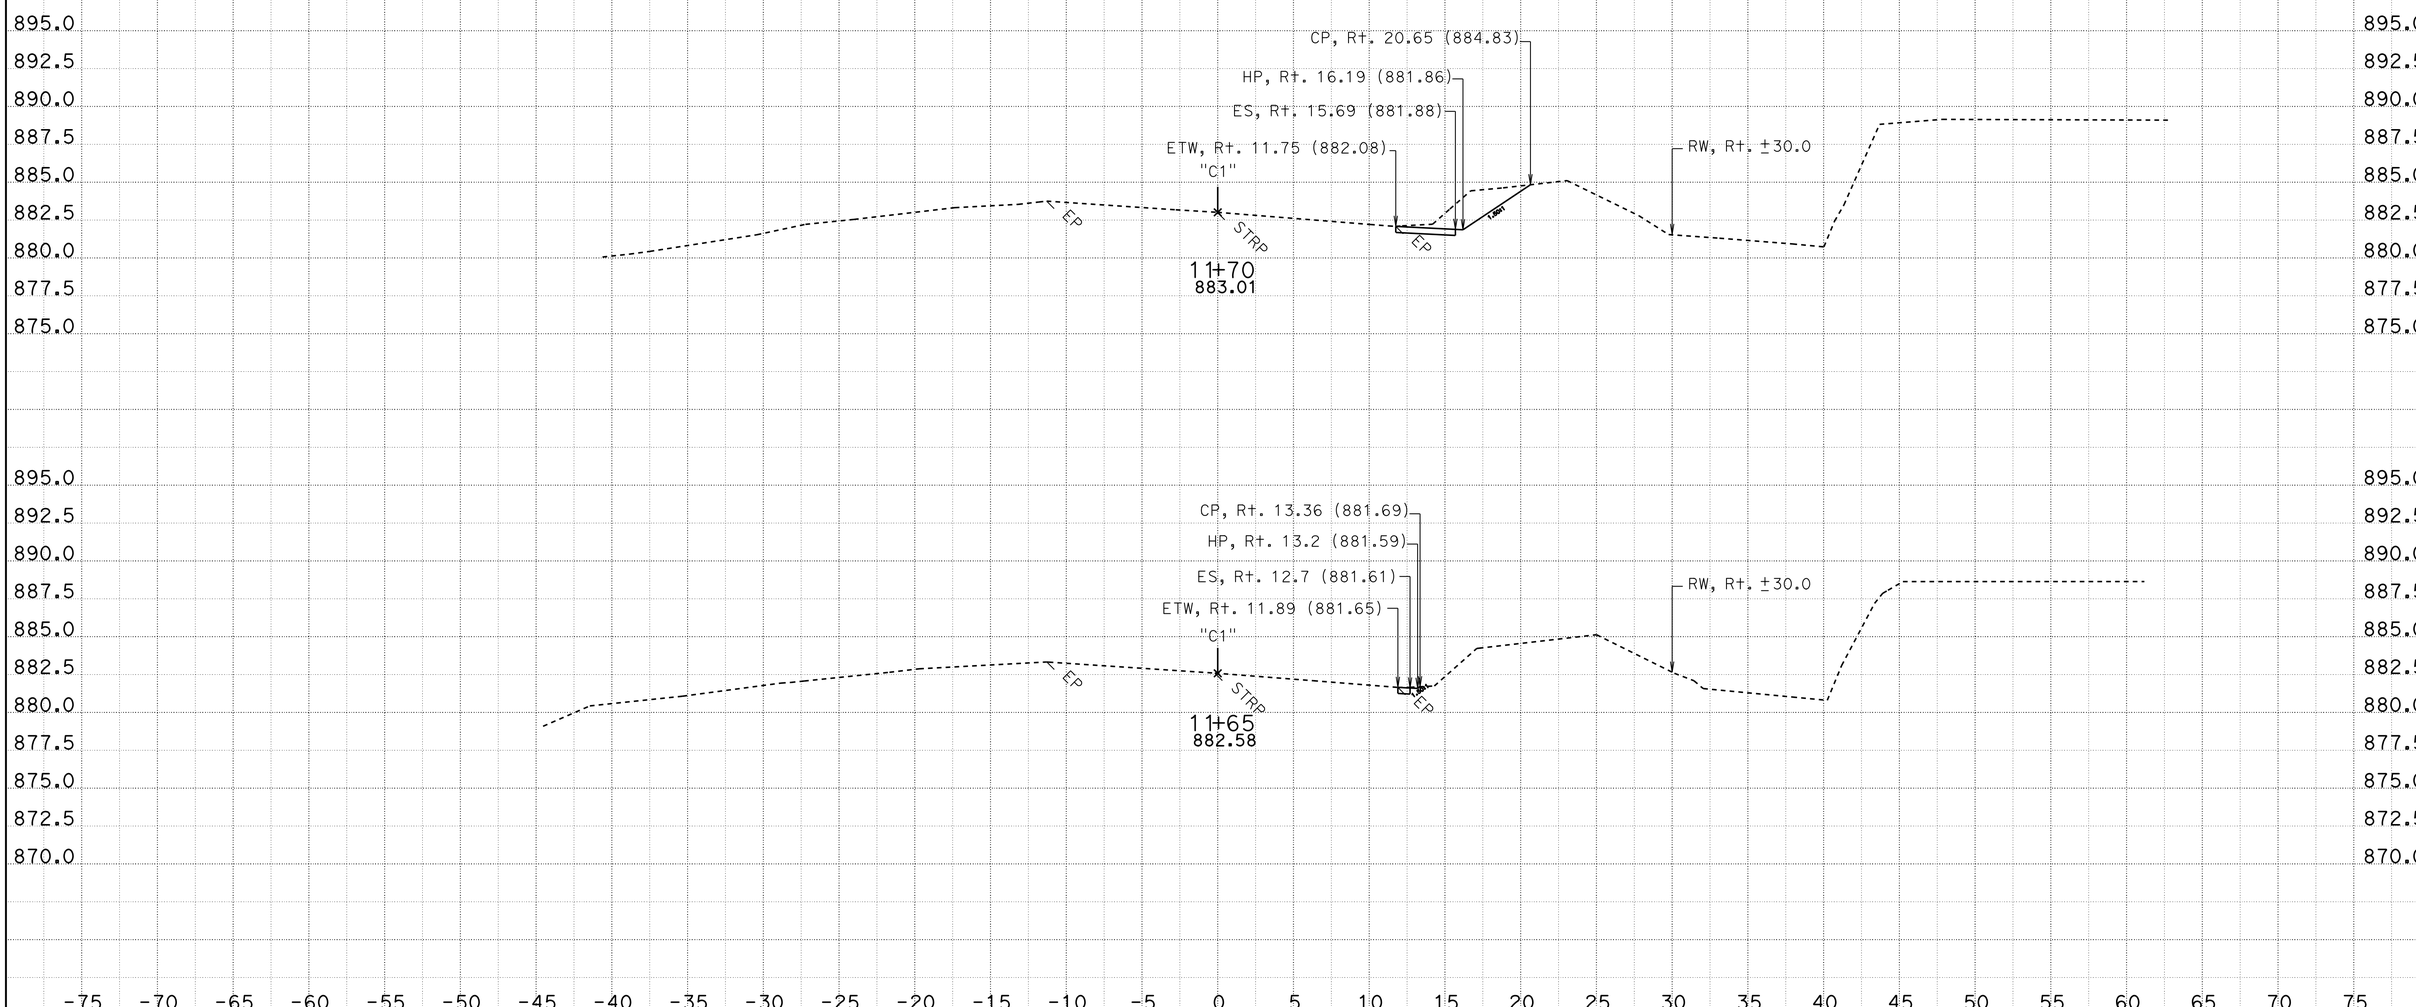

CREATED BY: D.D. BUI
DATE: 7/2/2013
KC Project: 1F590 File: P:\proj5**f410\traf\trafsp\Pla193\Caice*F590\final1.ear

DIST/CO/RTE/PM: 03-PLA-193-9.4
PROJECT ID: 3F4104

SCALE: 1" = 5' Horiz.
1" = 5' Vert.

All Dimensions are US Survey Feet

C1
CROSS SECTIONS
SHEET 1 OF 7

FOR EARTHWORK DEVELOPMENT ONLY

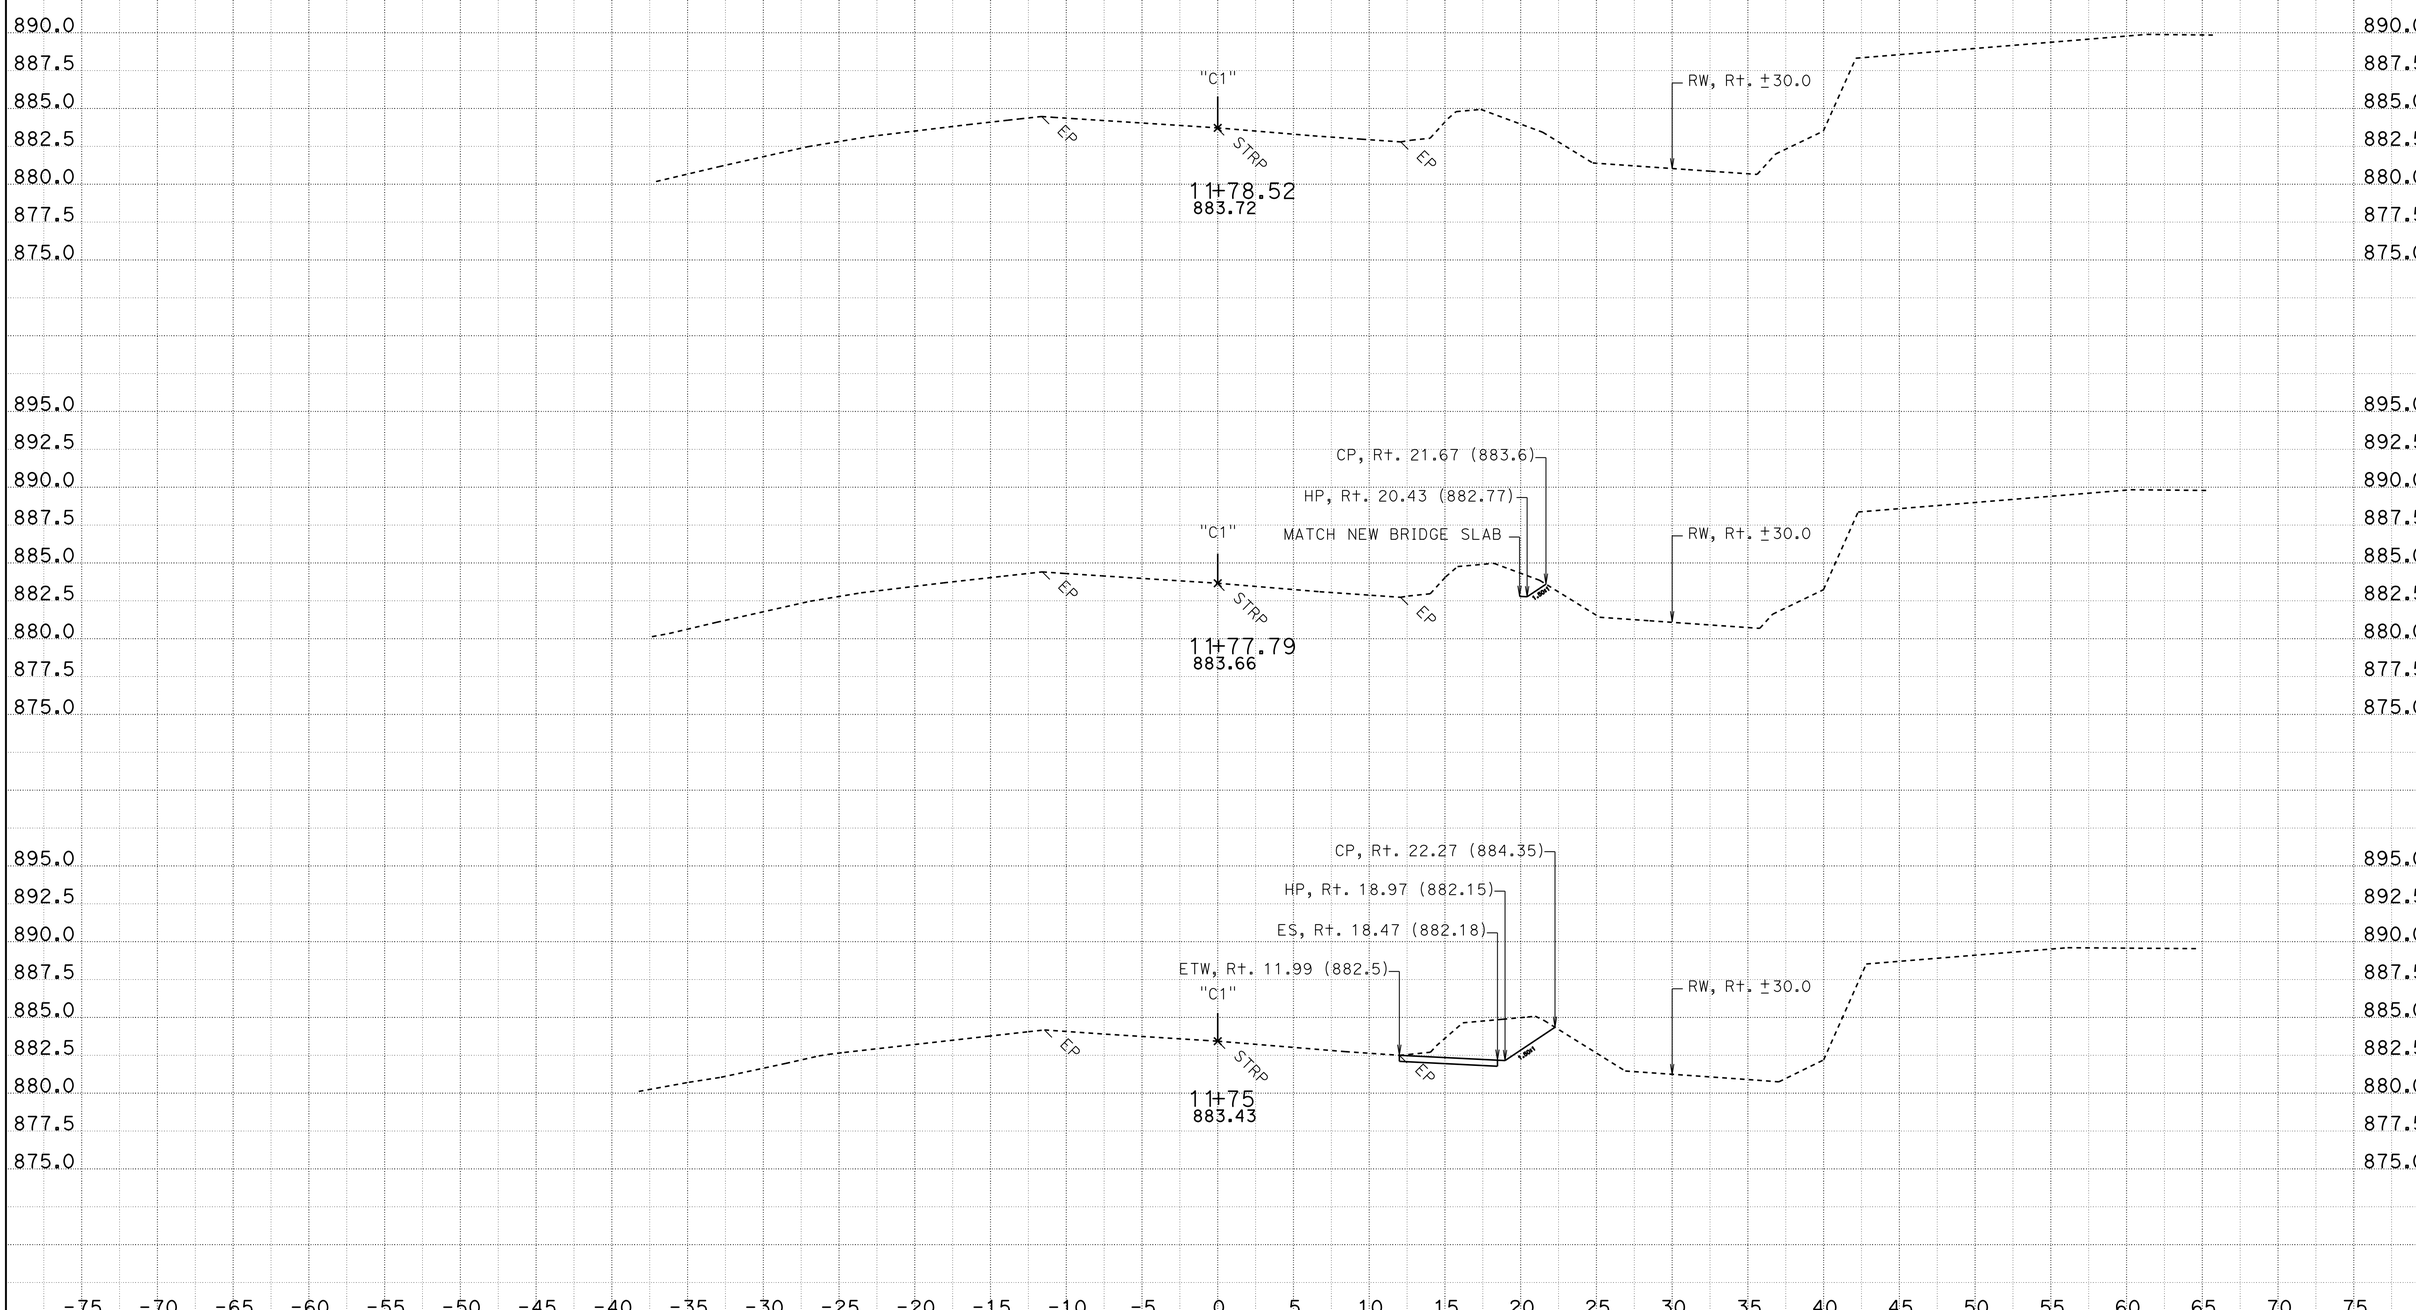

CREATED BY: D.D. BUI
DATE: 7/2/2013
KC Project: 1F590 File: P:\proj5**f410\traf\trafsp\Pla193\Caice*F590\final1.ear PROJECT ID: 3F4104

DIST/CO/RTE/PM: 03-PLA-193-9.4

SCALE: 1" = 5' Horiz.
1" = 5' Vert.

All Dimensions are US Survey Feet

C1
CROSS SECTIONS
SHEET 2 OF 7

FOR EARTHWORK DEVELOPMENT ONLY

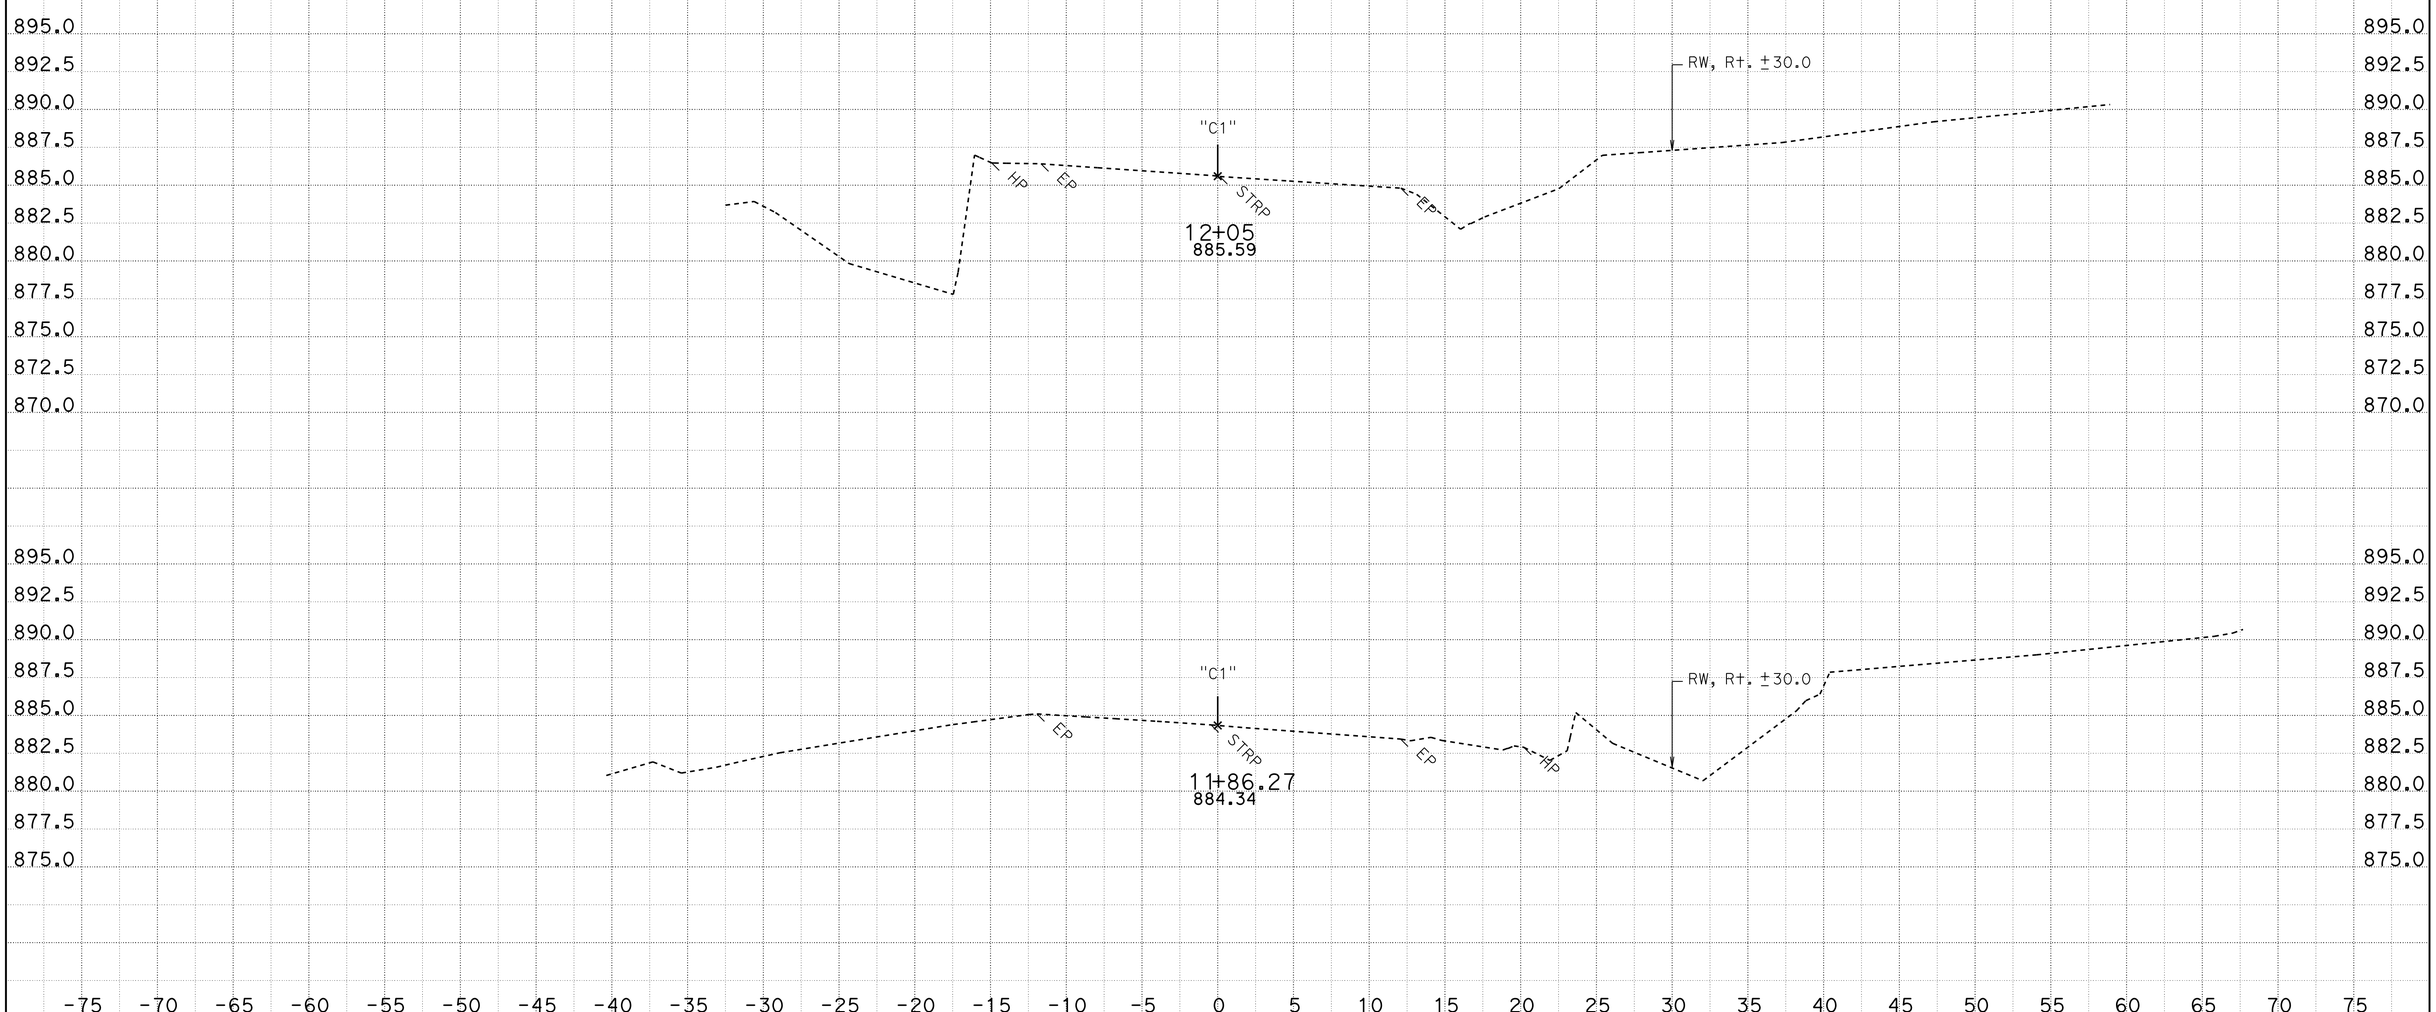

CREATED BY: D.D. BUI
DATE: 7/2/2013
KC Project: 1F590 File: P:\proj5**f410\traf\trafsp\Pla193\Caice*F590\final1.ear

DIST/CO/RTE/PM: 03-PLA-193-9.4
PROJECT ID: 3F4104

SCALE: 1" = 5' Horiz.
1" = 5' Vert.

All Dimensions are US Survey Feet

C1
CROSS SECTIONS
SHEET 3 OF 7

FOR EARTHWORK DEVELOPMENT ONLY

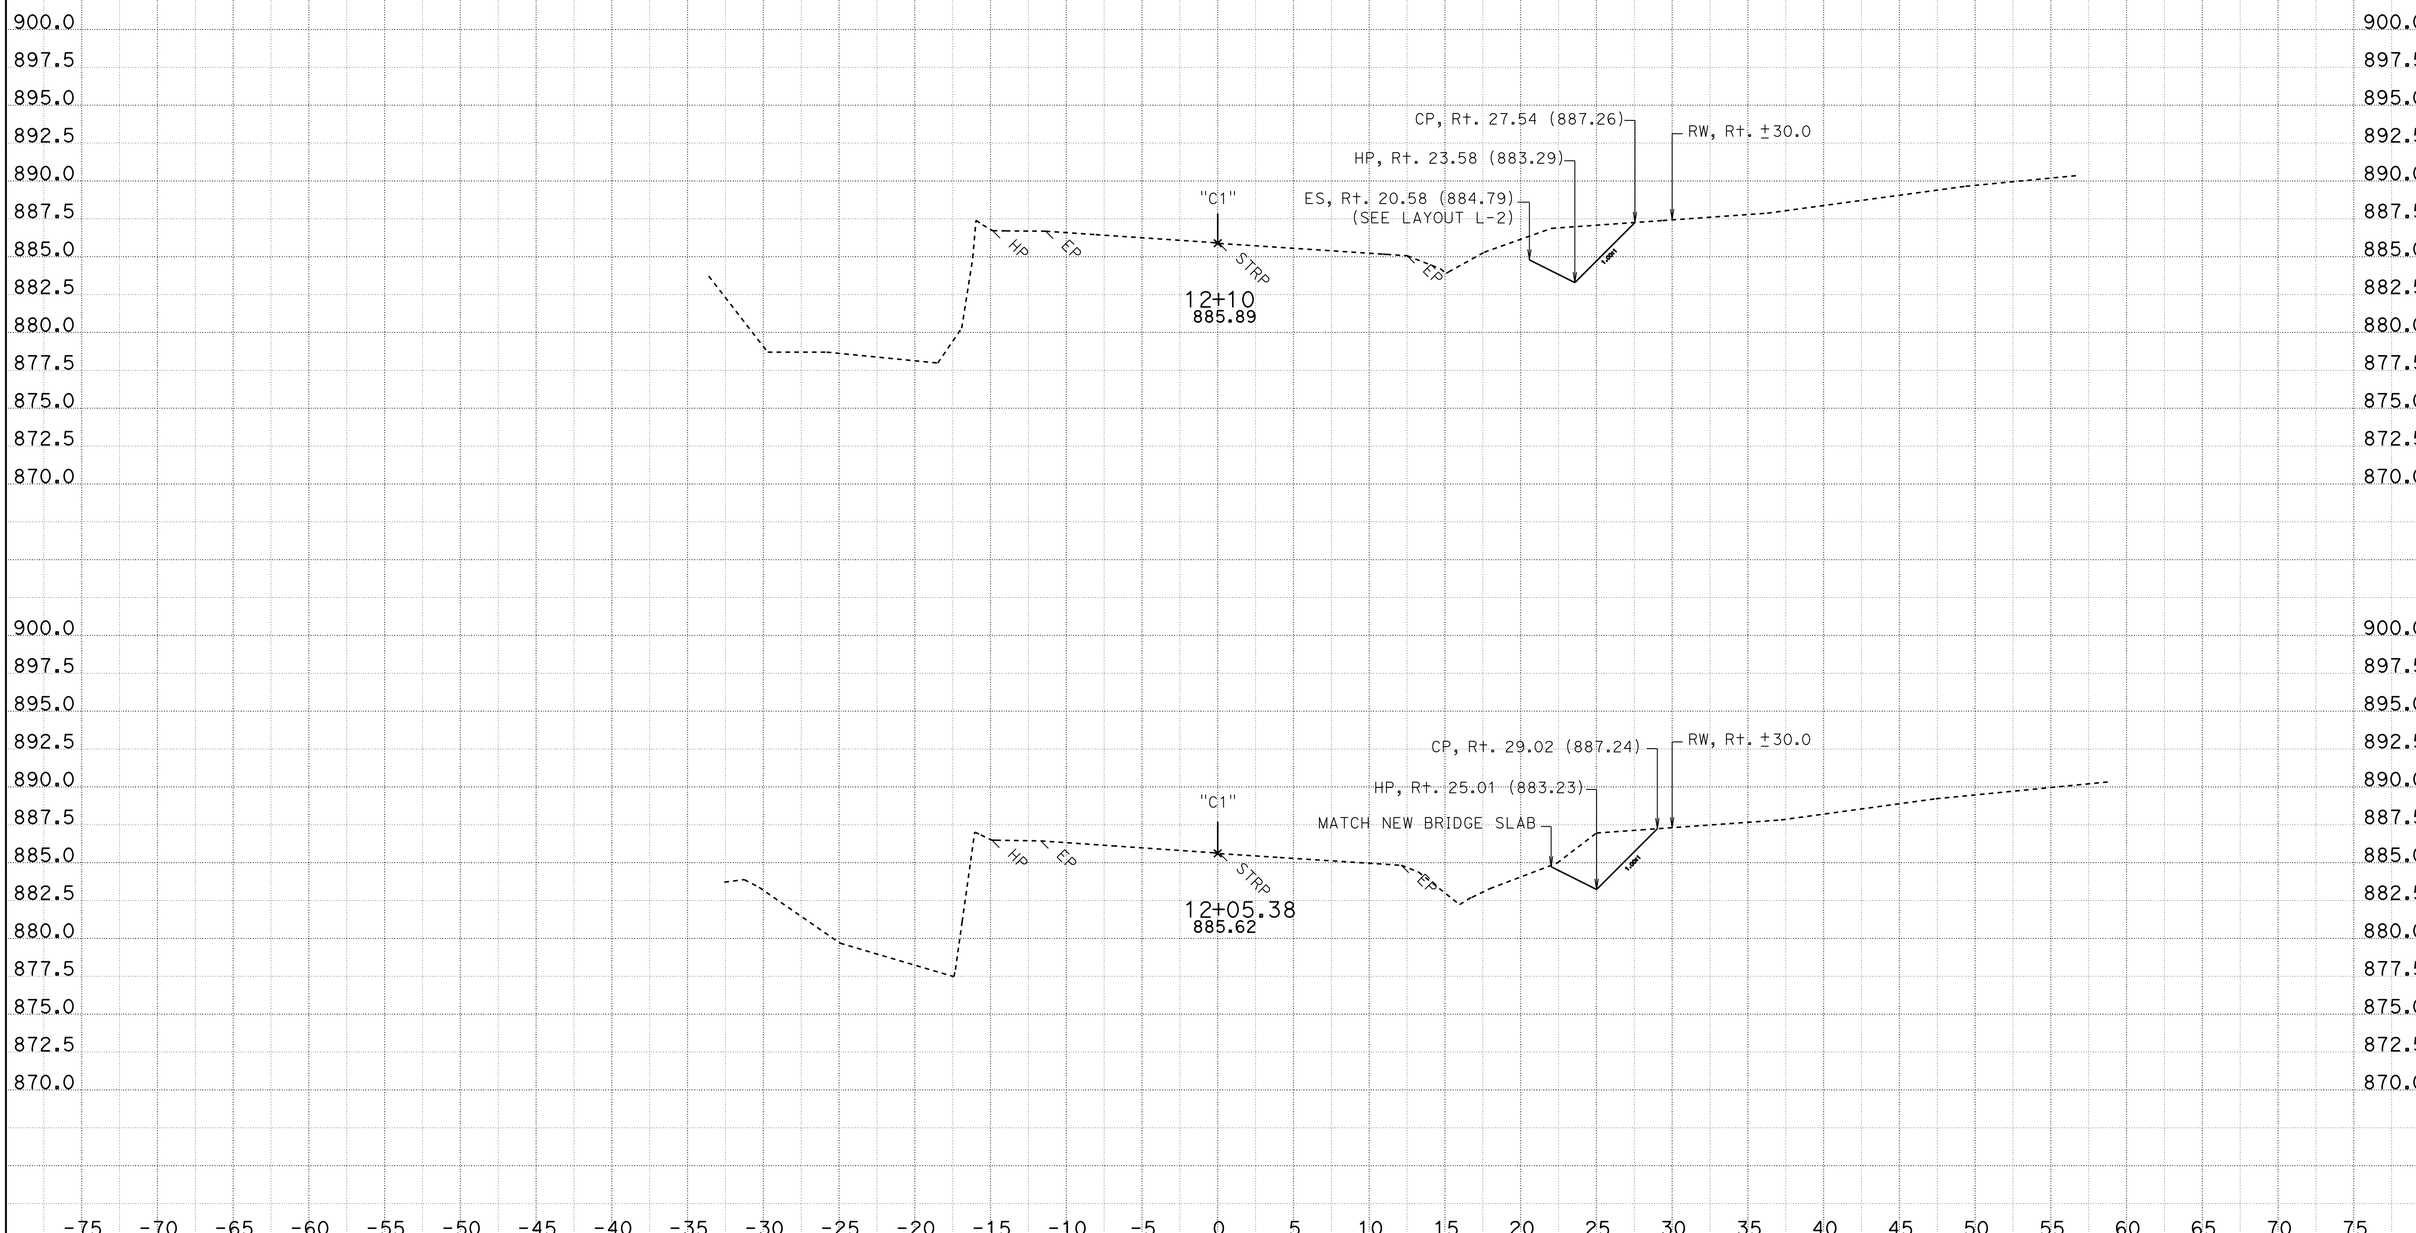

CREATED BY: D.D. BUI
DATE: 7/2/2013
KC Project: 1F590 File: P:\proj5**f410\traf\trafsp\Pla193\Caice*F590\final1.ear

DIST/CO/RTE/PM: 03-PLA-193-9.4
PROJECT ID: 3F4104

SCALE: 1" = 5' Horiz.
1" = 5' Vert.

All Dimensions are US Survey Feet

C1
CROSS SECTIONS
SHEET 4 OF 7

FOR EARTHWORK DEVELOPMENT ONLY

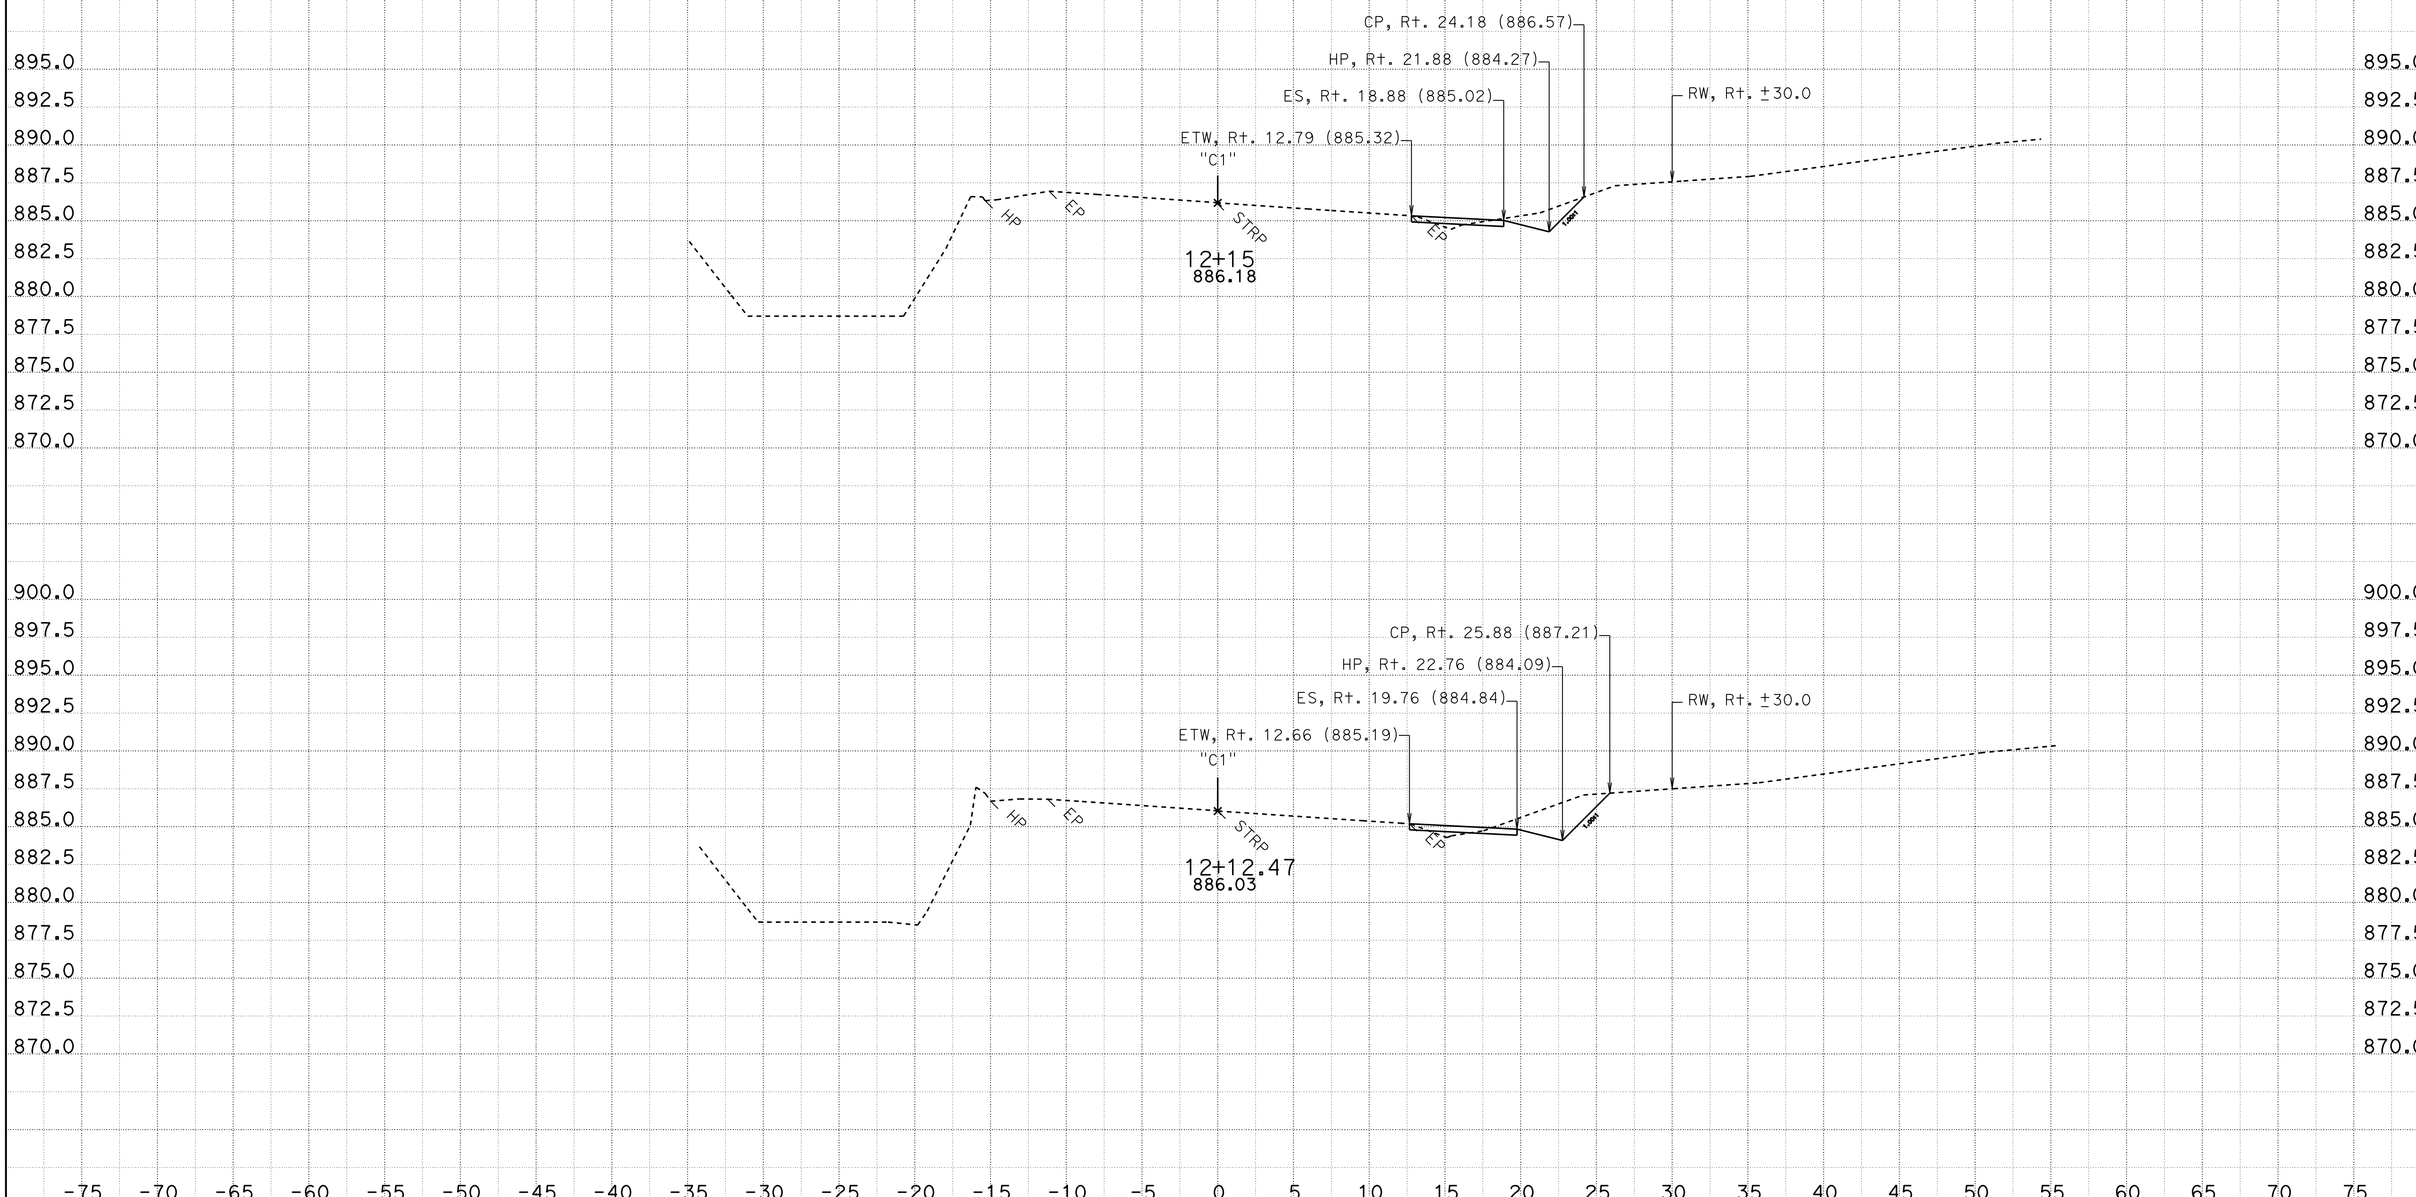

CREATED BY: D.D. BUI
DATE: 7/2/2013
KC Project: 1F590 File: P:\proj5**f410\traf\trafsp\Pla193\Caice*F590\final1.ear

DIST/CO/RTE/PM: 03-PLA-193-9.4
PROJECT ID: 3F4104

SCALE: 1" = 5' Horiz.
1" = 5' Vert.

All Dimensions are US Survey Feet

C1
CROSS SECTIONS
SHEET 5 OF 7

FOR EARTHWORK DEVELOPMENT ONLY

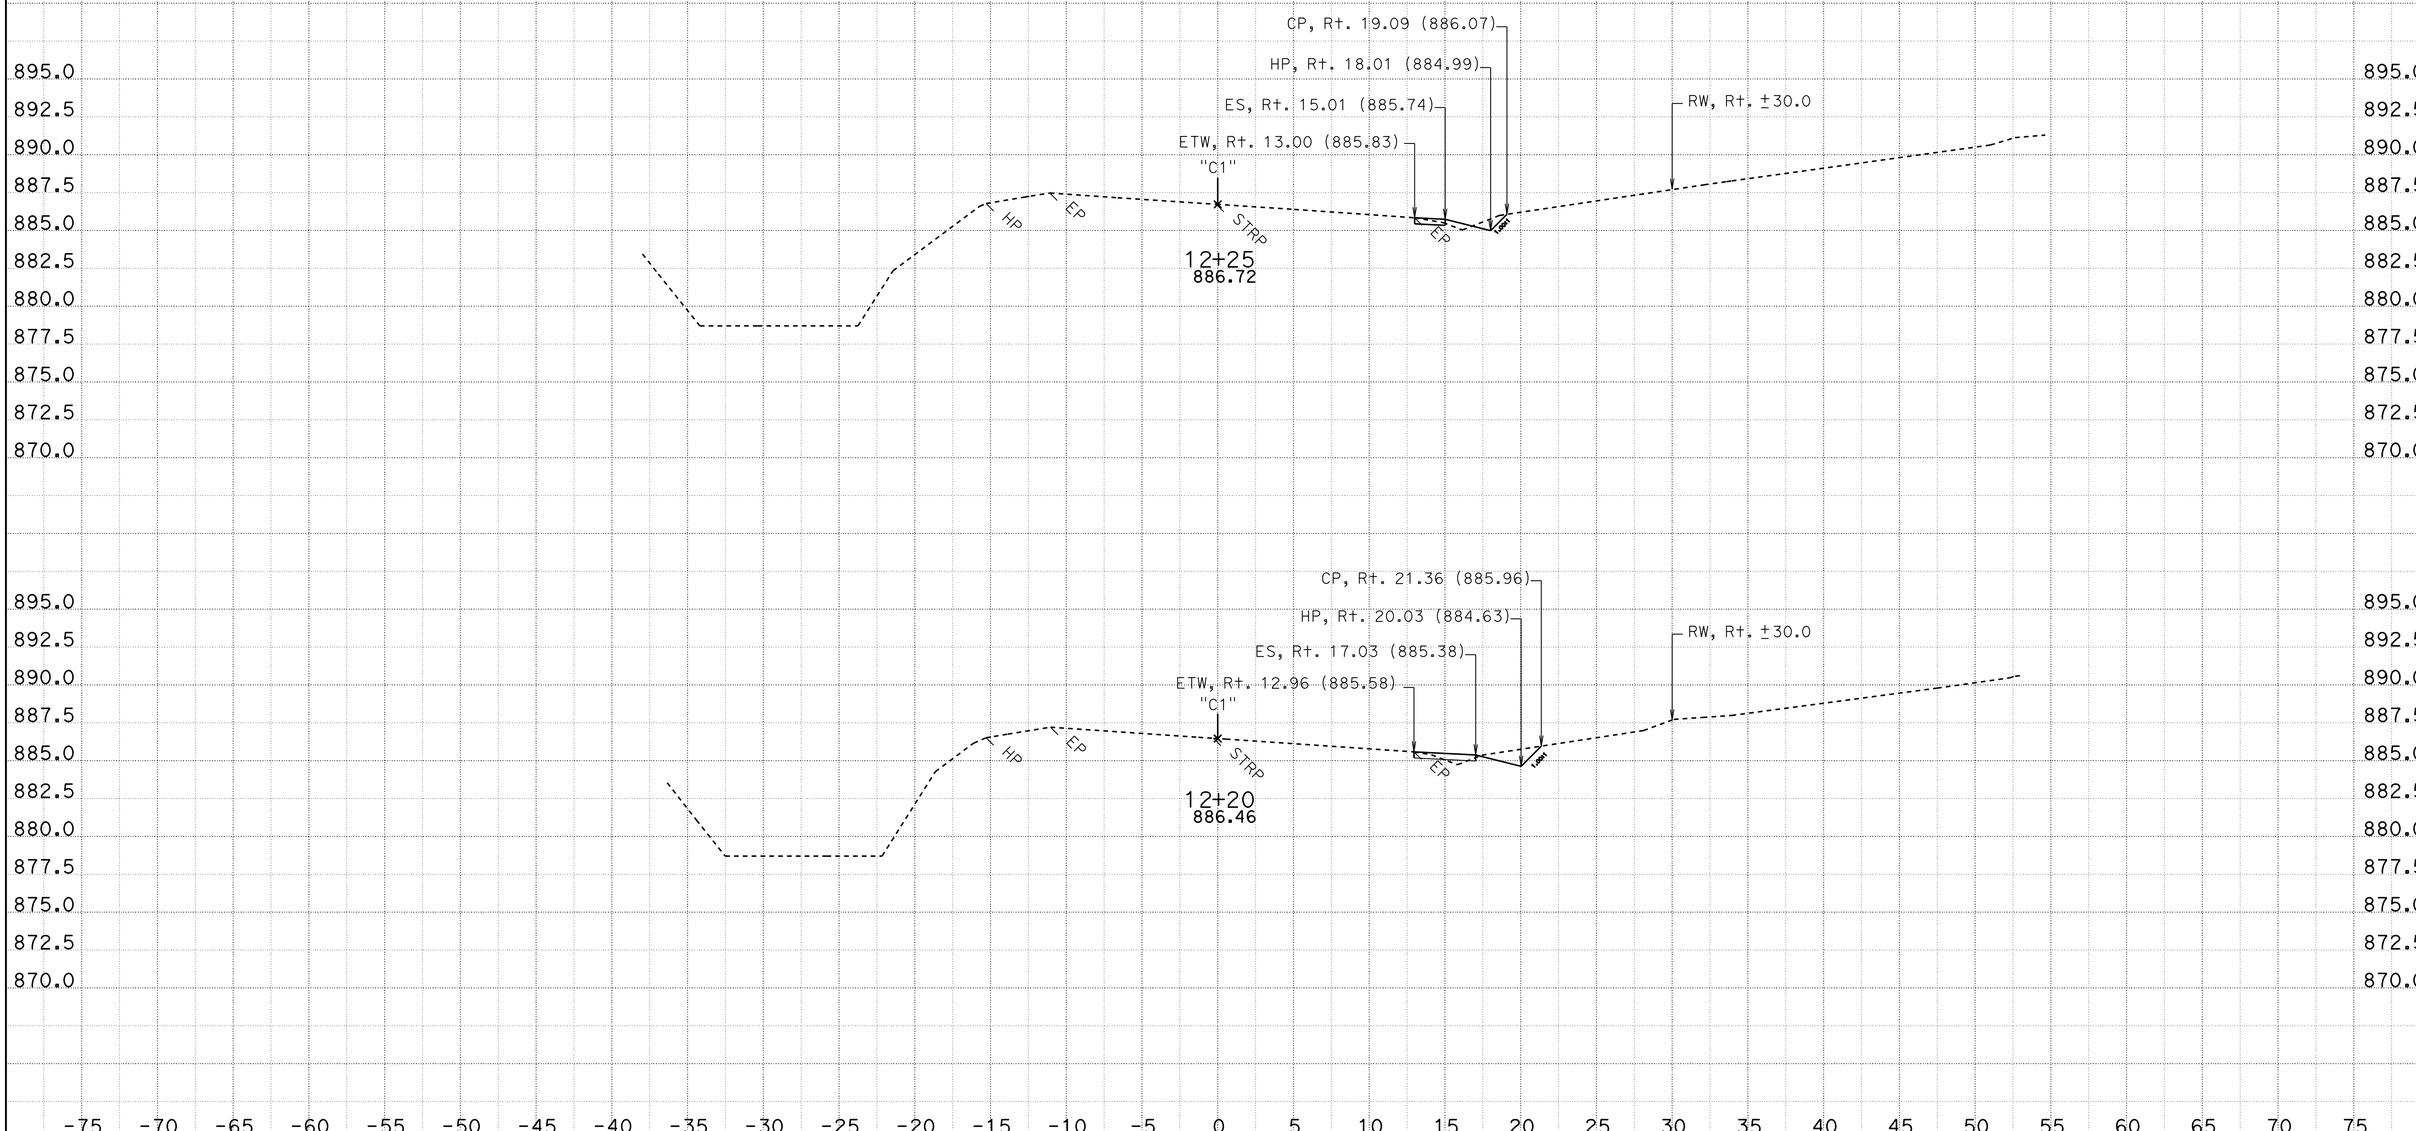

CREATED BY: D.D. BUI
DATE: 7/2/2013
KC Project: 1F590 File: P:\proj5**f410\traf\trafsp\Pla193\Caice*F590\final1.ear

DIST/CO/RTE/PM: 03-PLA-193-9.4
PROJECT ID: 3F4104

SCALE: 1" = 5' Horiz.
1" = 5' Vert.

All Dimensions are US Survey Feet

C1
CROSS SECTIONS
SHEET 6 OF 7

FOR EARTHWORK DEVELOPMENT ONLY

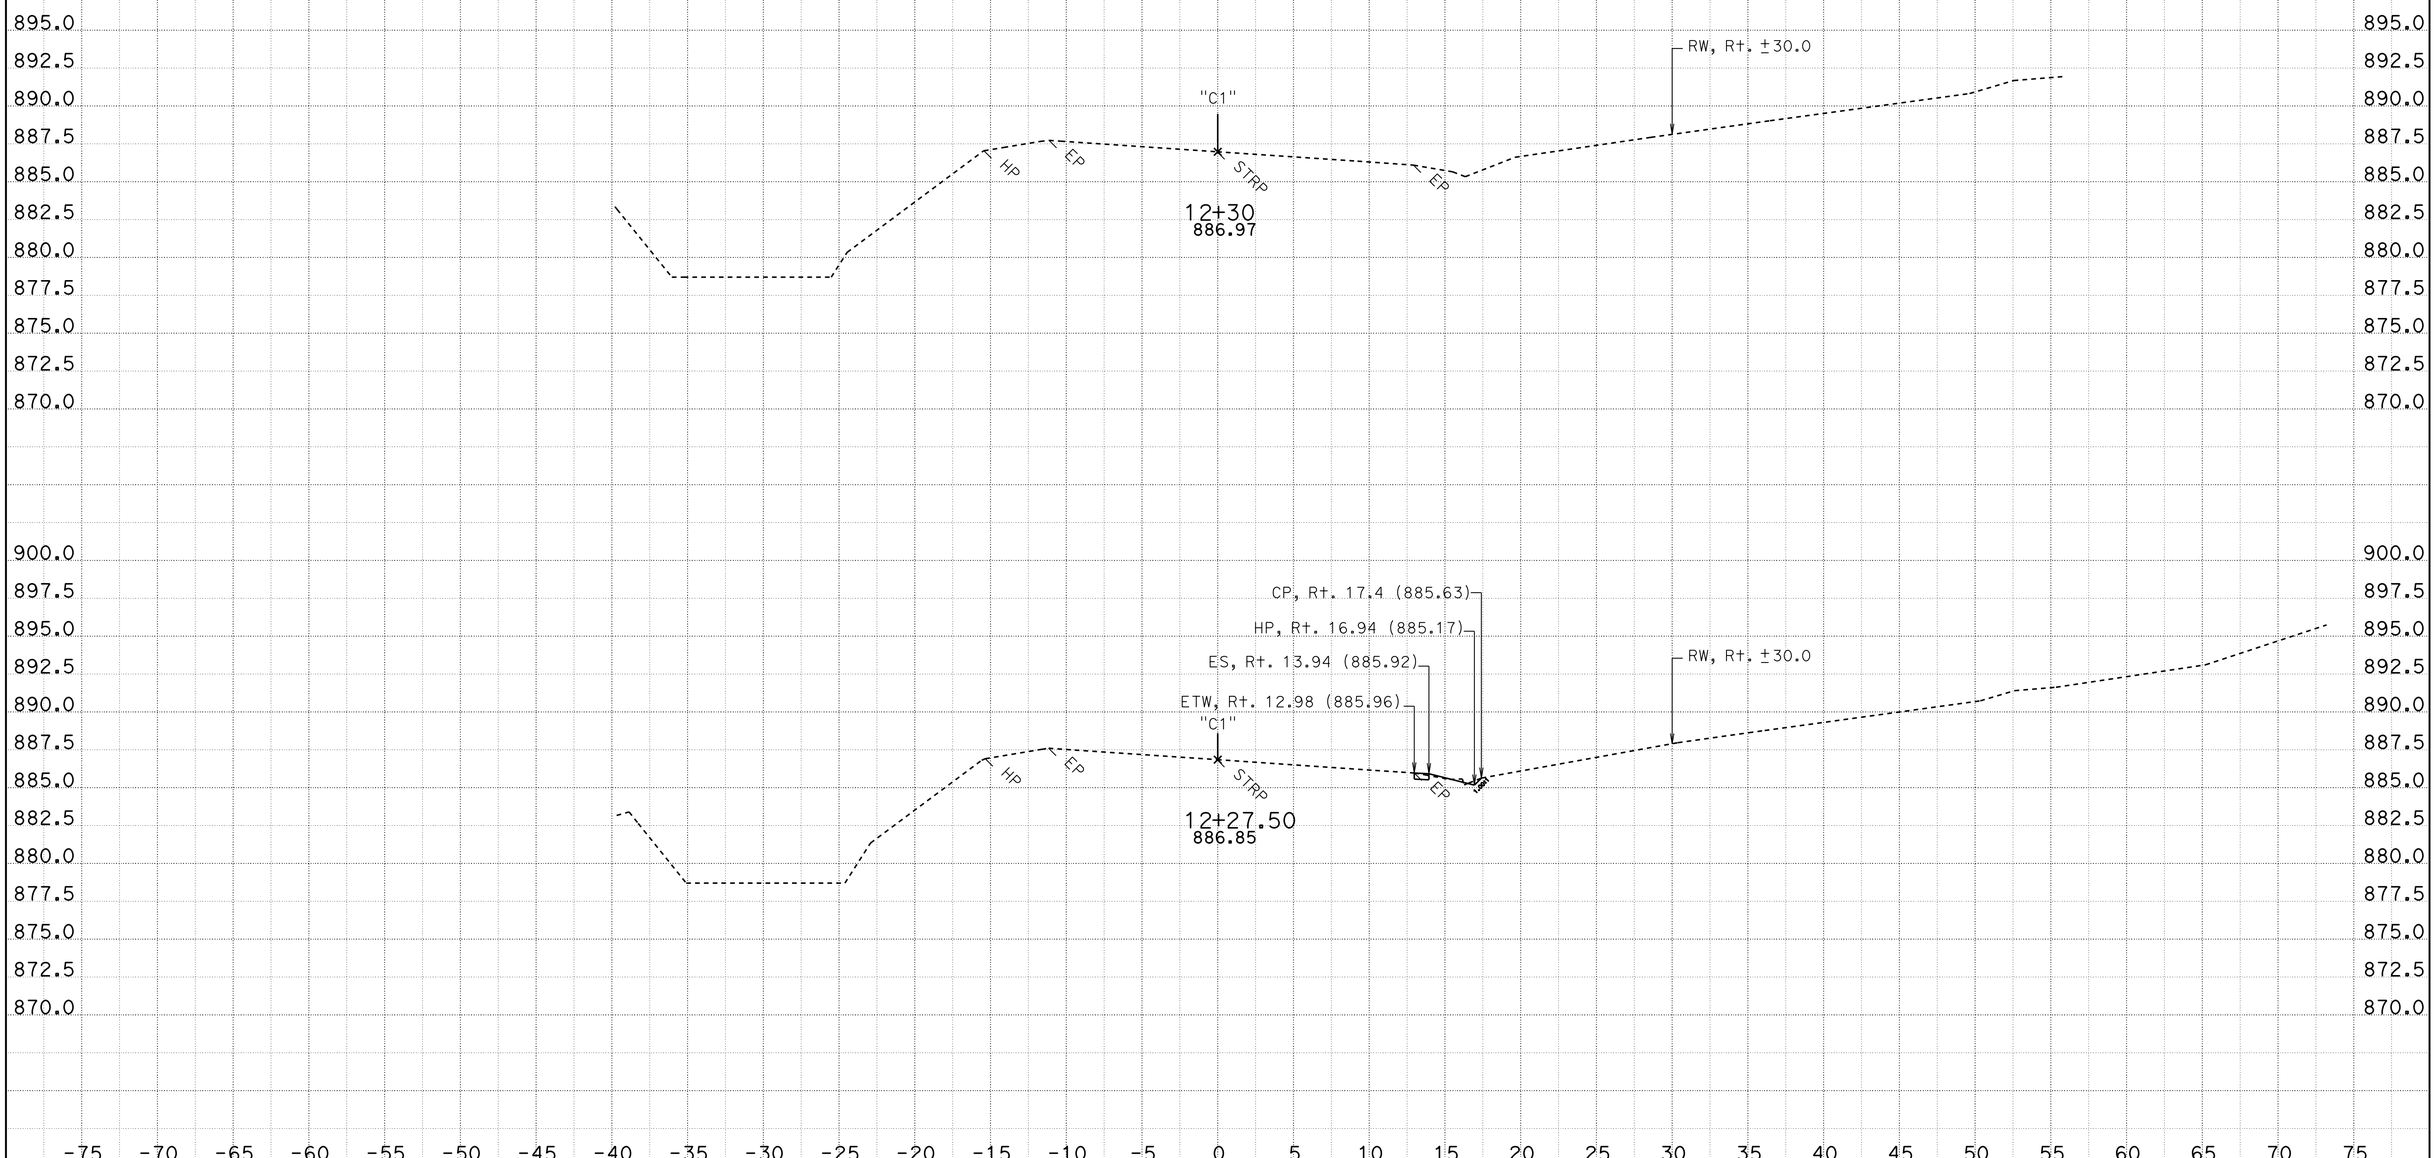

CREATED BY: D.D. BUI
DATE: 7/2/2013
KC Project: 1F590 File: P:\proj5**f410\traf\trafsp\Pla193\Caice*F590\final1.ear

DIST/CO/RTE/PM: 03-PLA-193-9.4
PROJECT ID: 3F4104

SCALE: 1" = 5' Horiz.
1" = 5' Vert.

All Dimensions are US Survey Feet

C1
CROSS SECTIONS
SHEET 7 OF 7