DESIGN STUDY ONLY

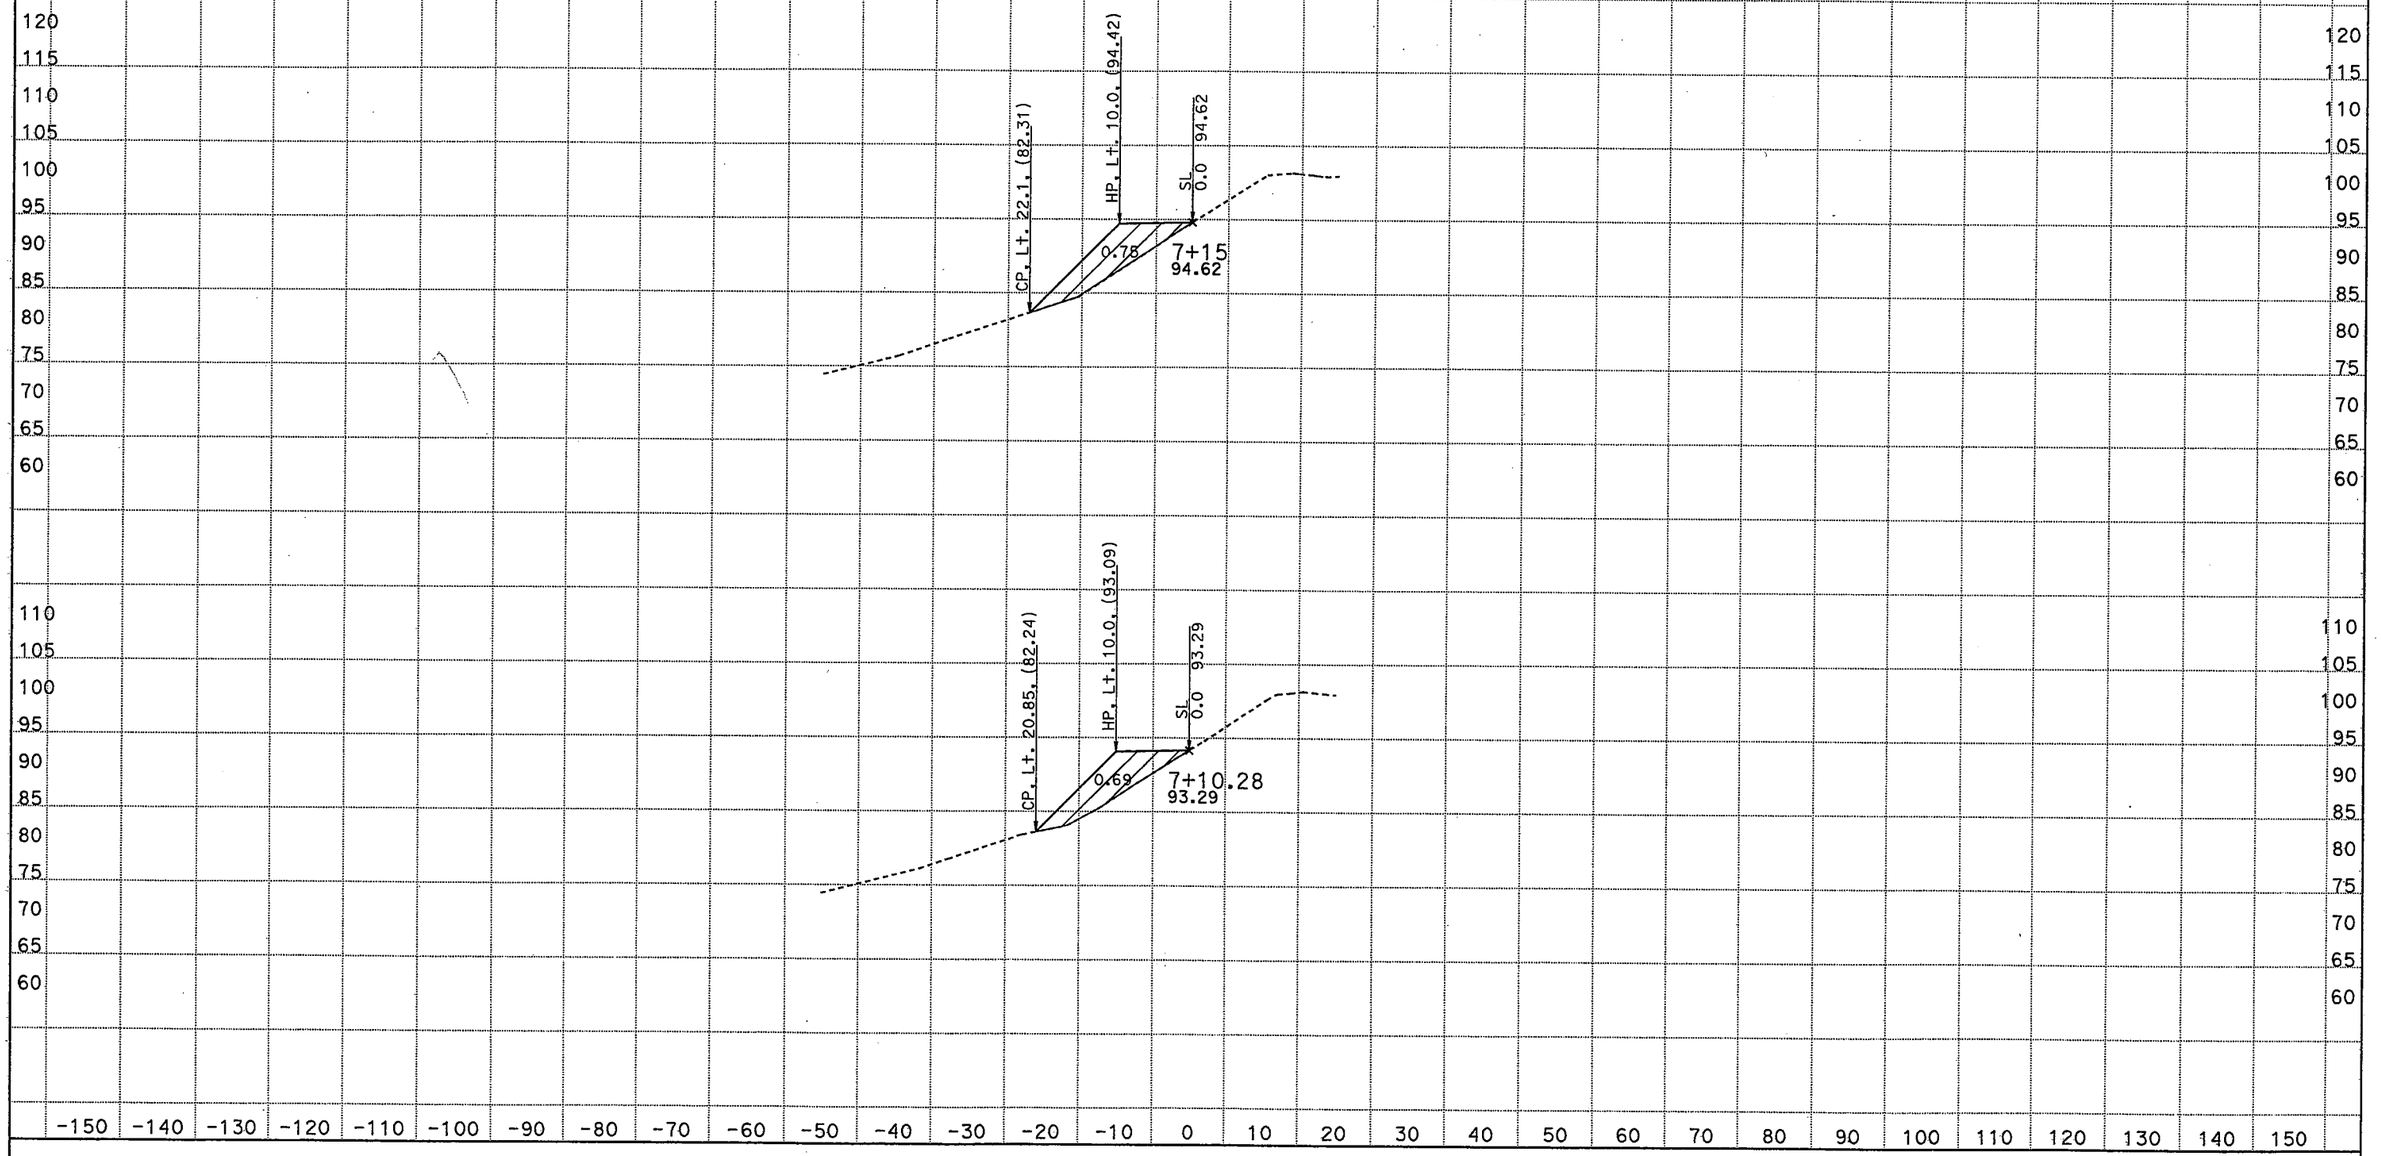

DATE: 6/3/2009
KC Project: 05230 File: D:\Trieu\EA4S2500\05230\rd1_fin.ear

SCALE: 1" = 10' Horiz.
1" = 10' Vert.

All Dimensions are US Survey Feet

RD1
CROSS SECTIONS
SHEET 1 OF XXX

DESIGN STUDY ONLY

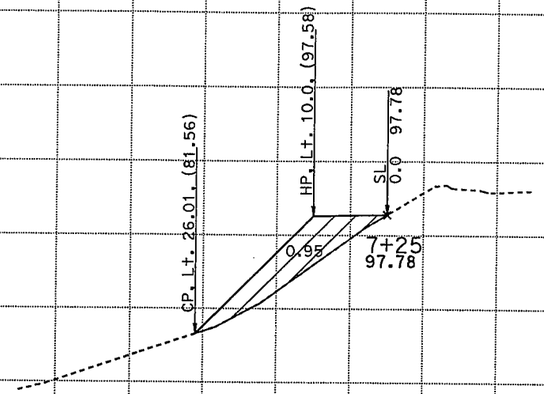

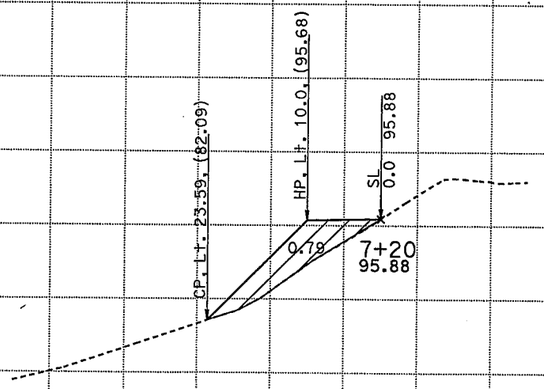

DATE: 6/3/2009
KC Project: 05230 File: D:\Trieu\EA4S2500\05230\rd1_fin.ear

SCALE: 1" = 10' Horiz.
1" = 10' Vert.

All Dimensions are US Survey Feet

RD1
CROSS SECTIONS
SHEET 2 OF XXX

DESIGN STUDY ONLY

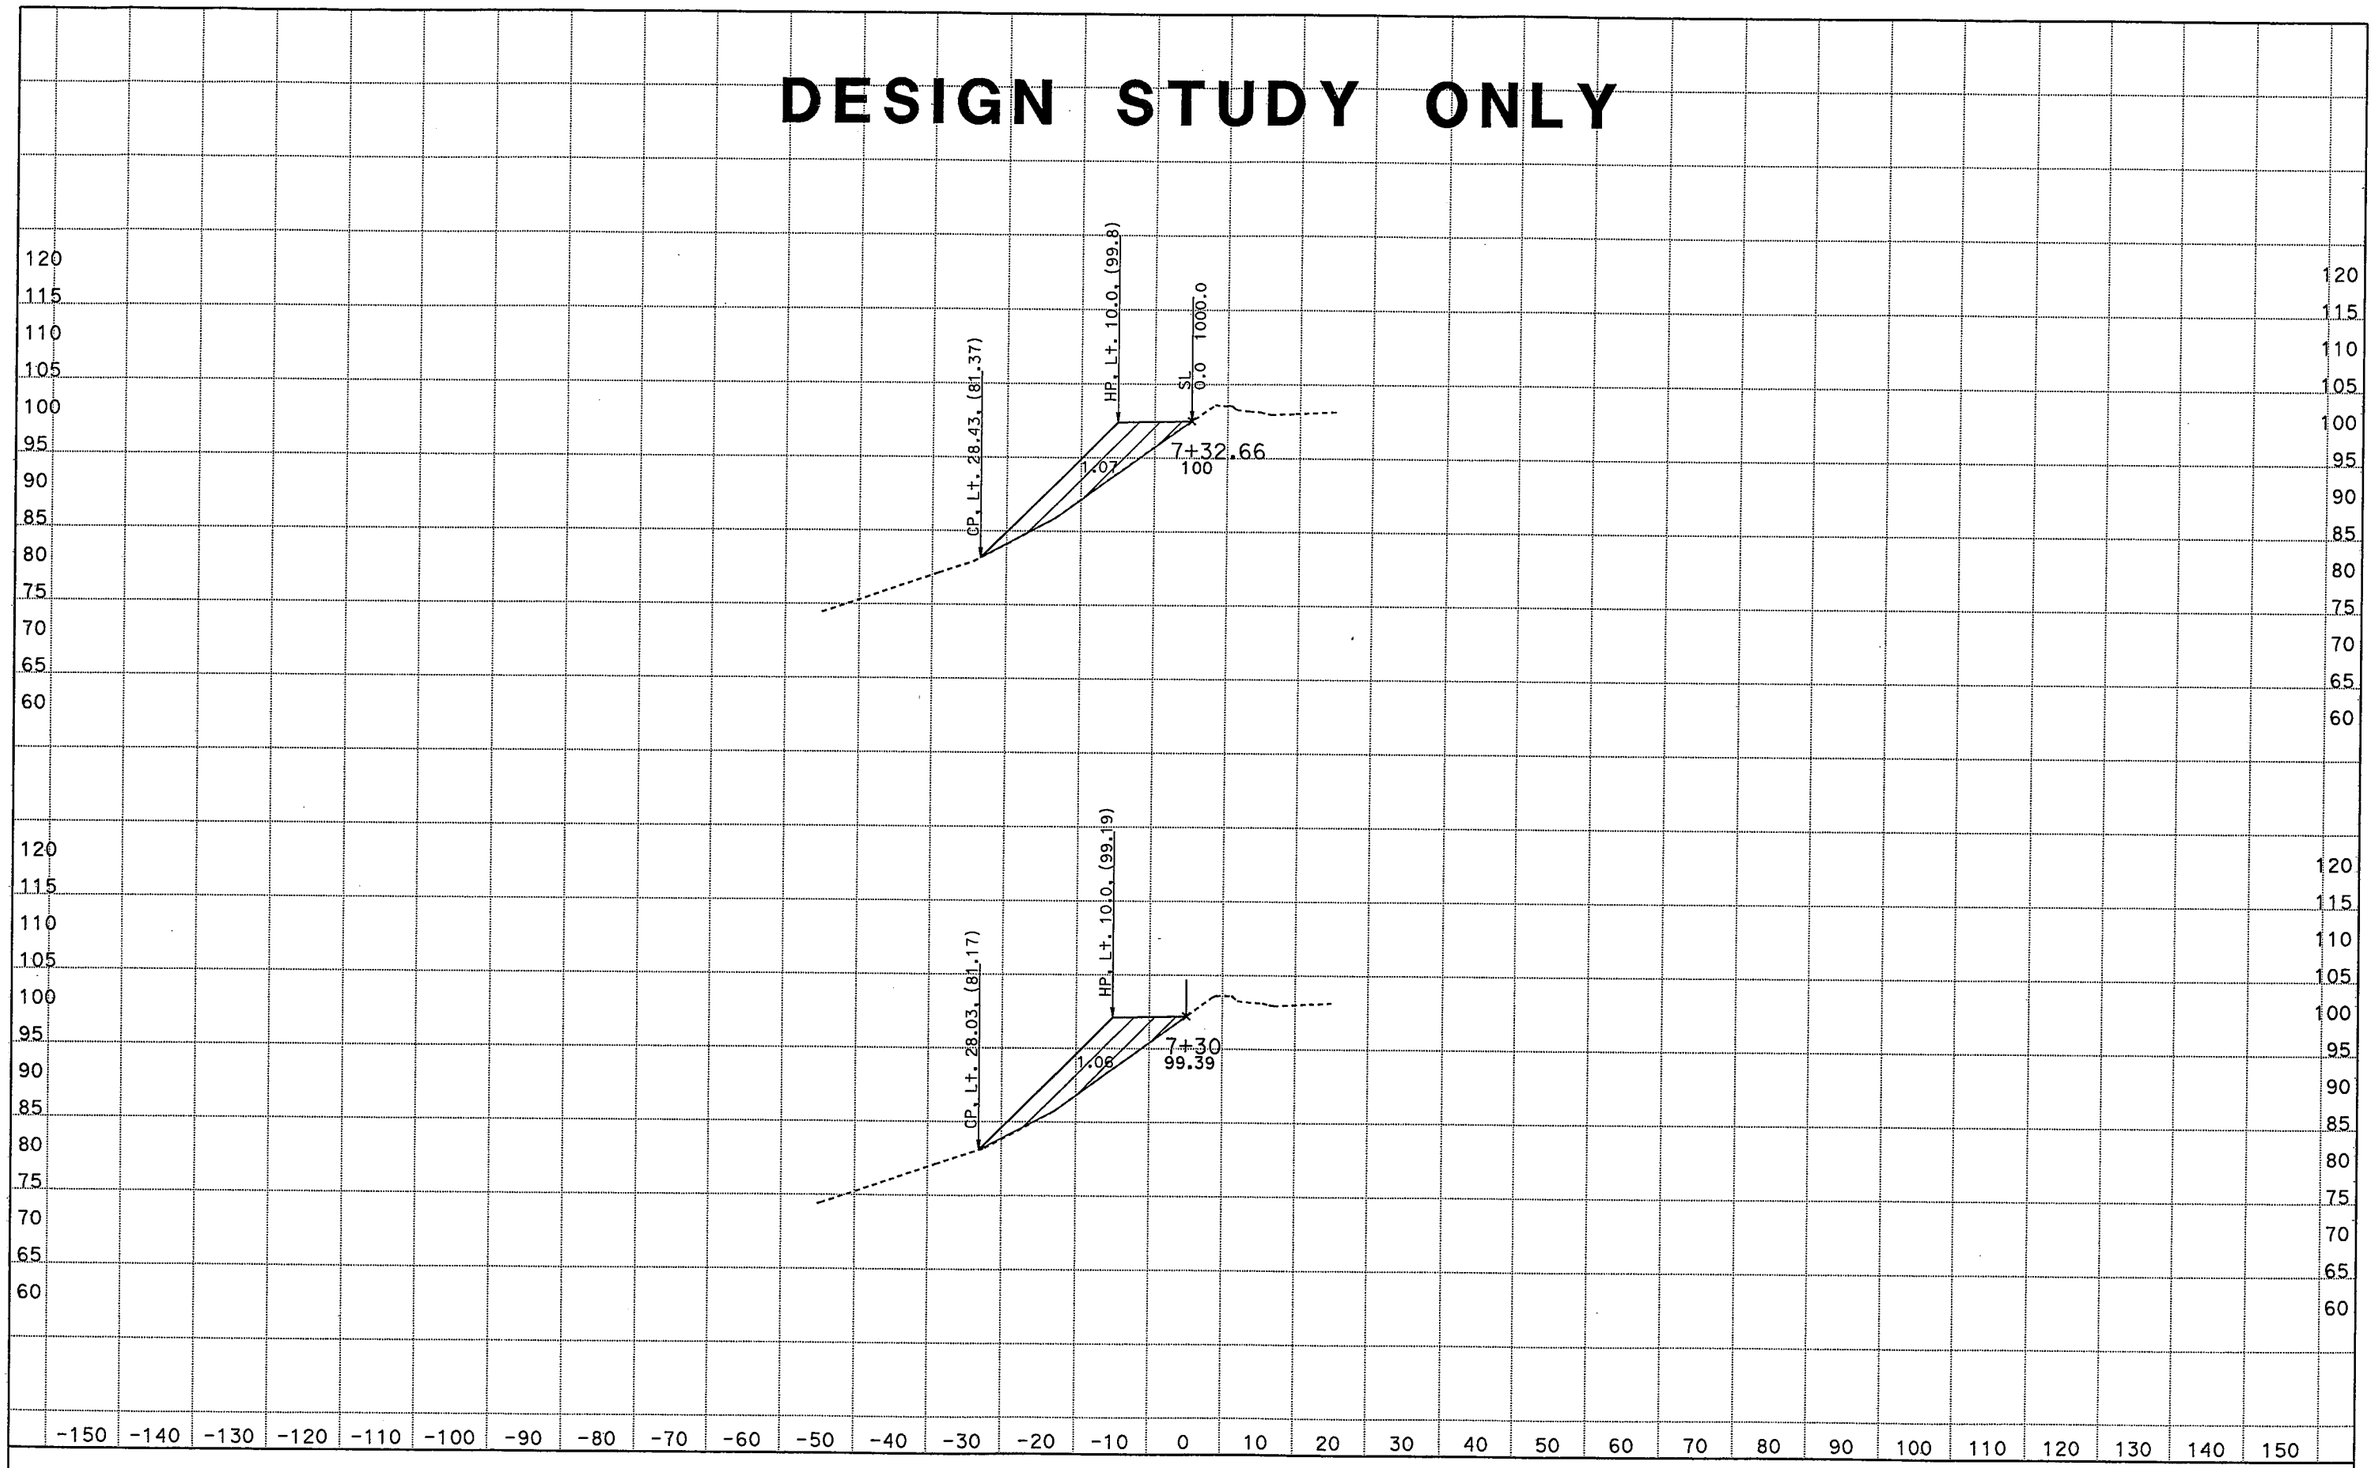

DATE: 6/3/2009
KC Project: 05230 File: D:\Trieu\EA4S2500\05230\rd1_fin.ear

SCALE: 1" = 10' Horiz.
1" = 10' Vert.

All Dimensions are US Survey Feet

RD1
CROSS SECTIONS
SHEET 3 OF XXX

DESIGN STUDY ONLY

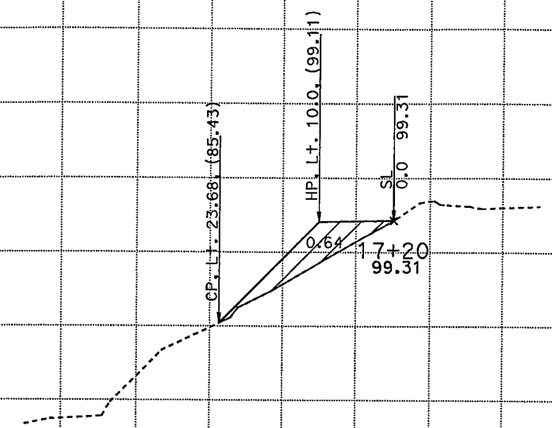

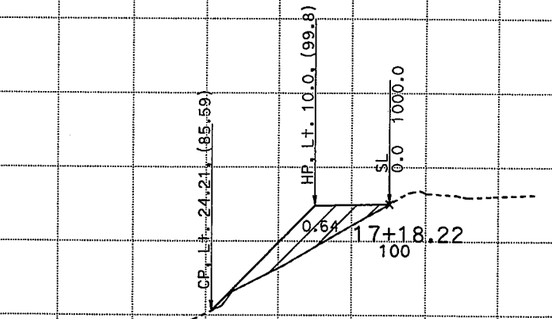

DATE: 6/3/2009
KC Project: 05230 File: D:\Trieu\EA4S2500\05230\rd2_fin.ear

SCALE: 1" = 10' Horiz.
1" = 10' Vert.

All Dimensions are US Survey Feet

RD2
CROSS SECTIONS
SHEET 1 OF XXX

DESIGN STUDY ONLY

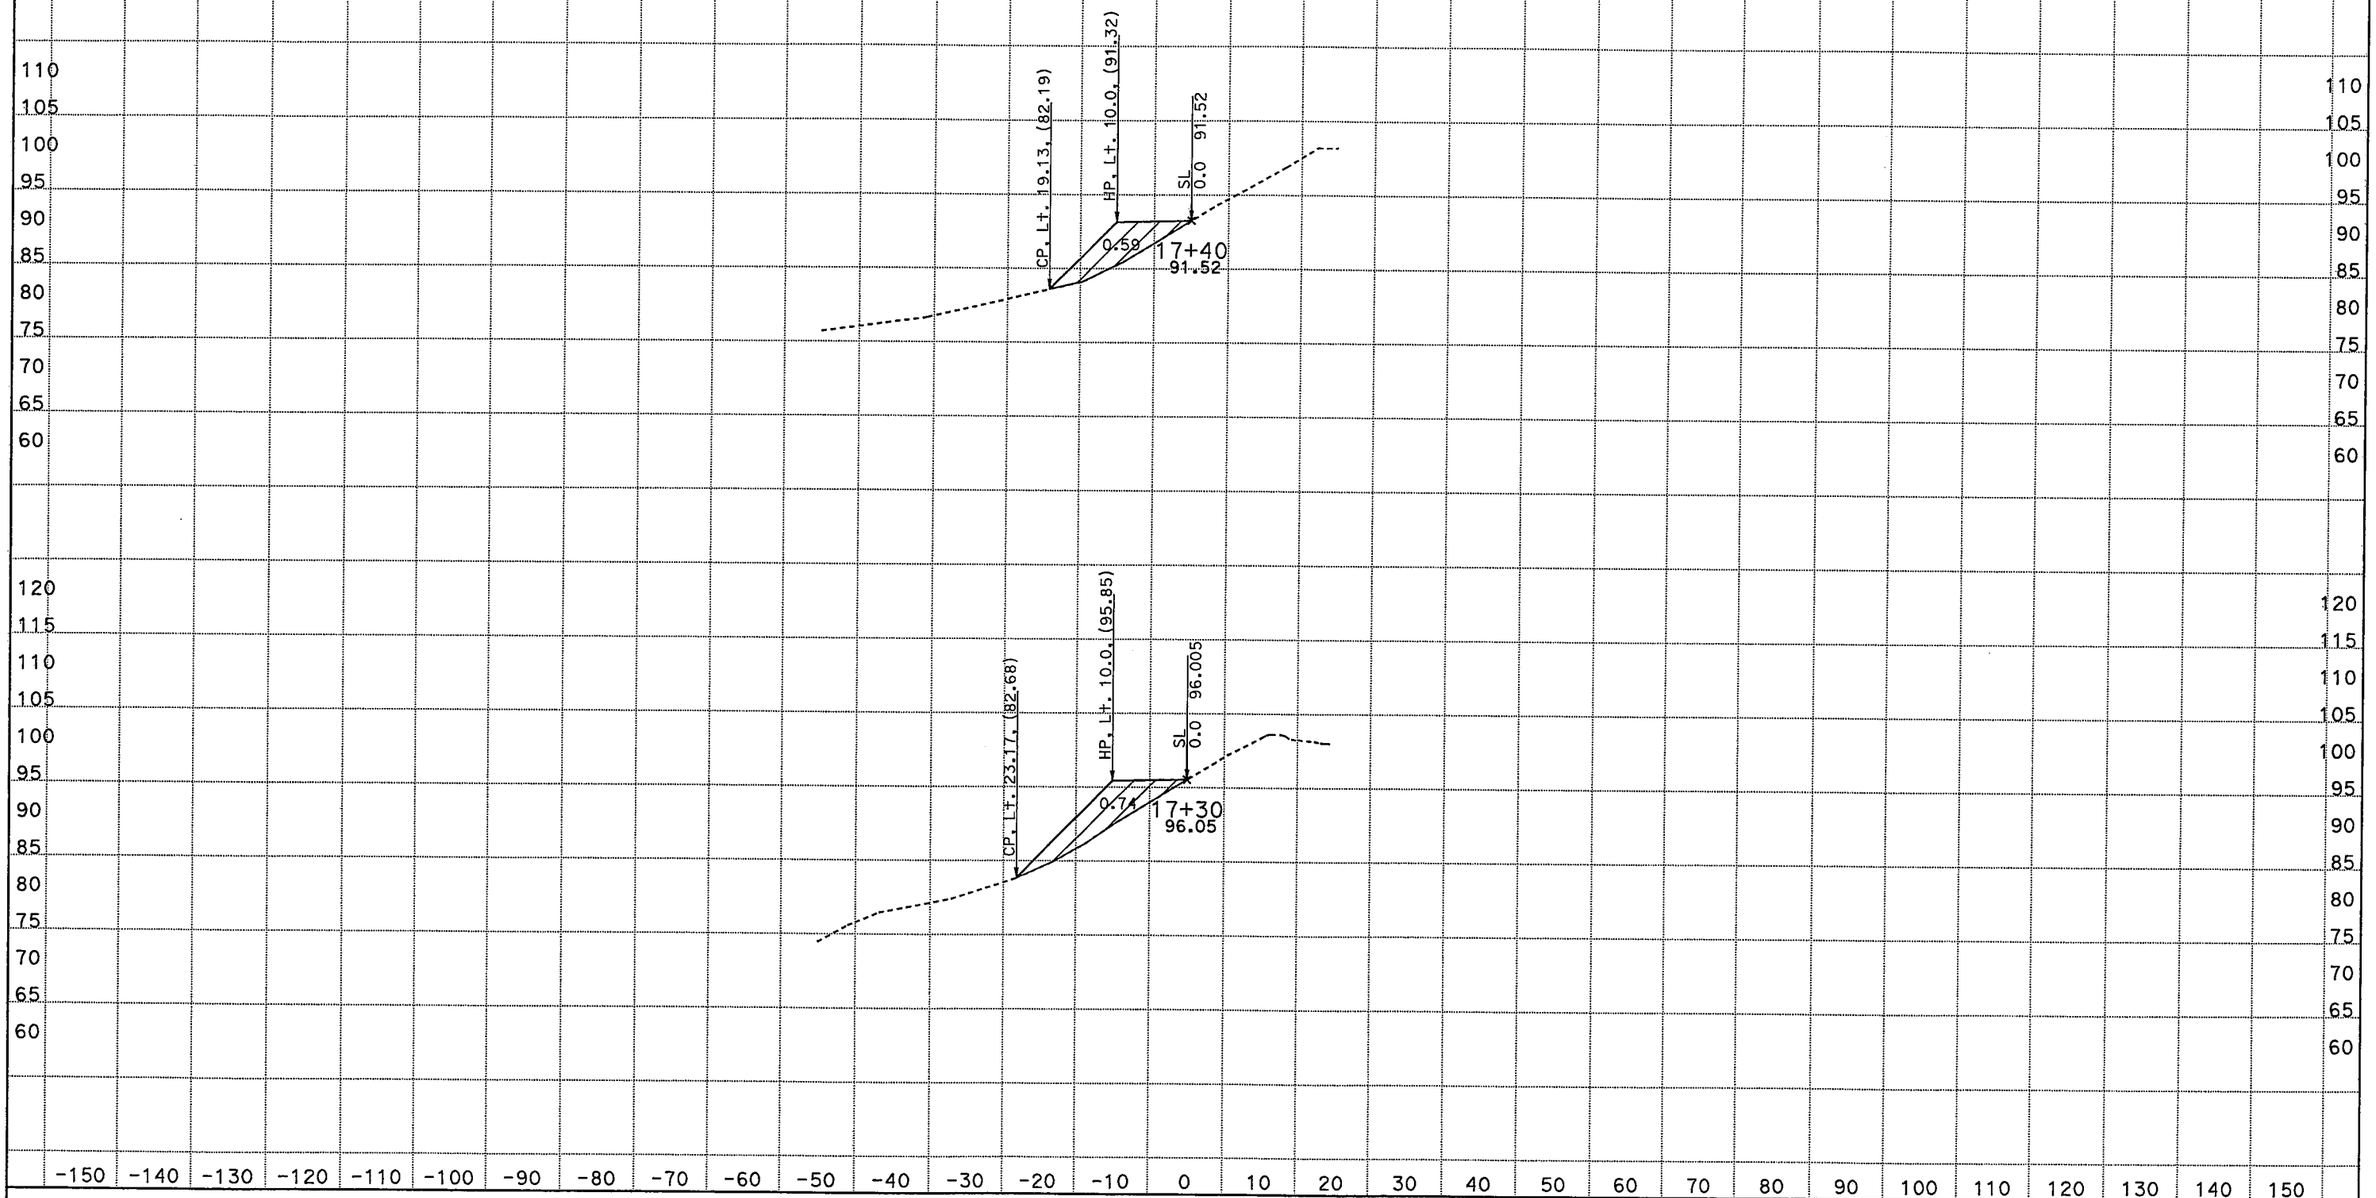

DATE: 6/3/2009
KC Project: 05230 File: D:\Trieu\EA4S2500\05230\rd2_fin.ear

SCALE: 1" = 10' Horiz.
1" = 10' Vert.

All Dimensions are US Survey Feet

RD2
CROSS SECTIONS
SHEET 2 OF XXX

DESIGN STUDY ONLY

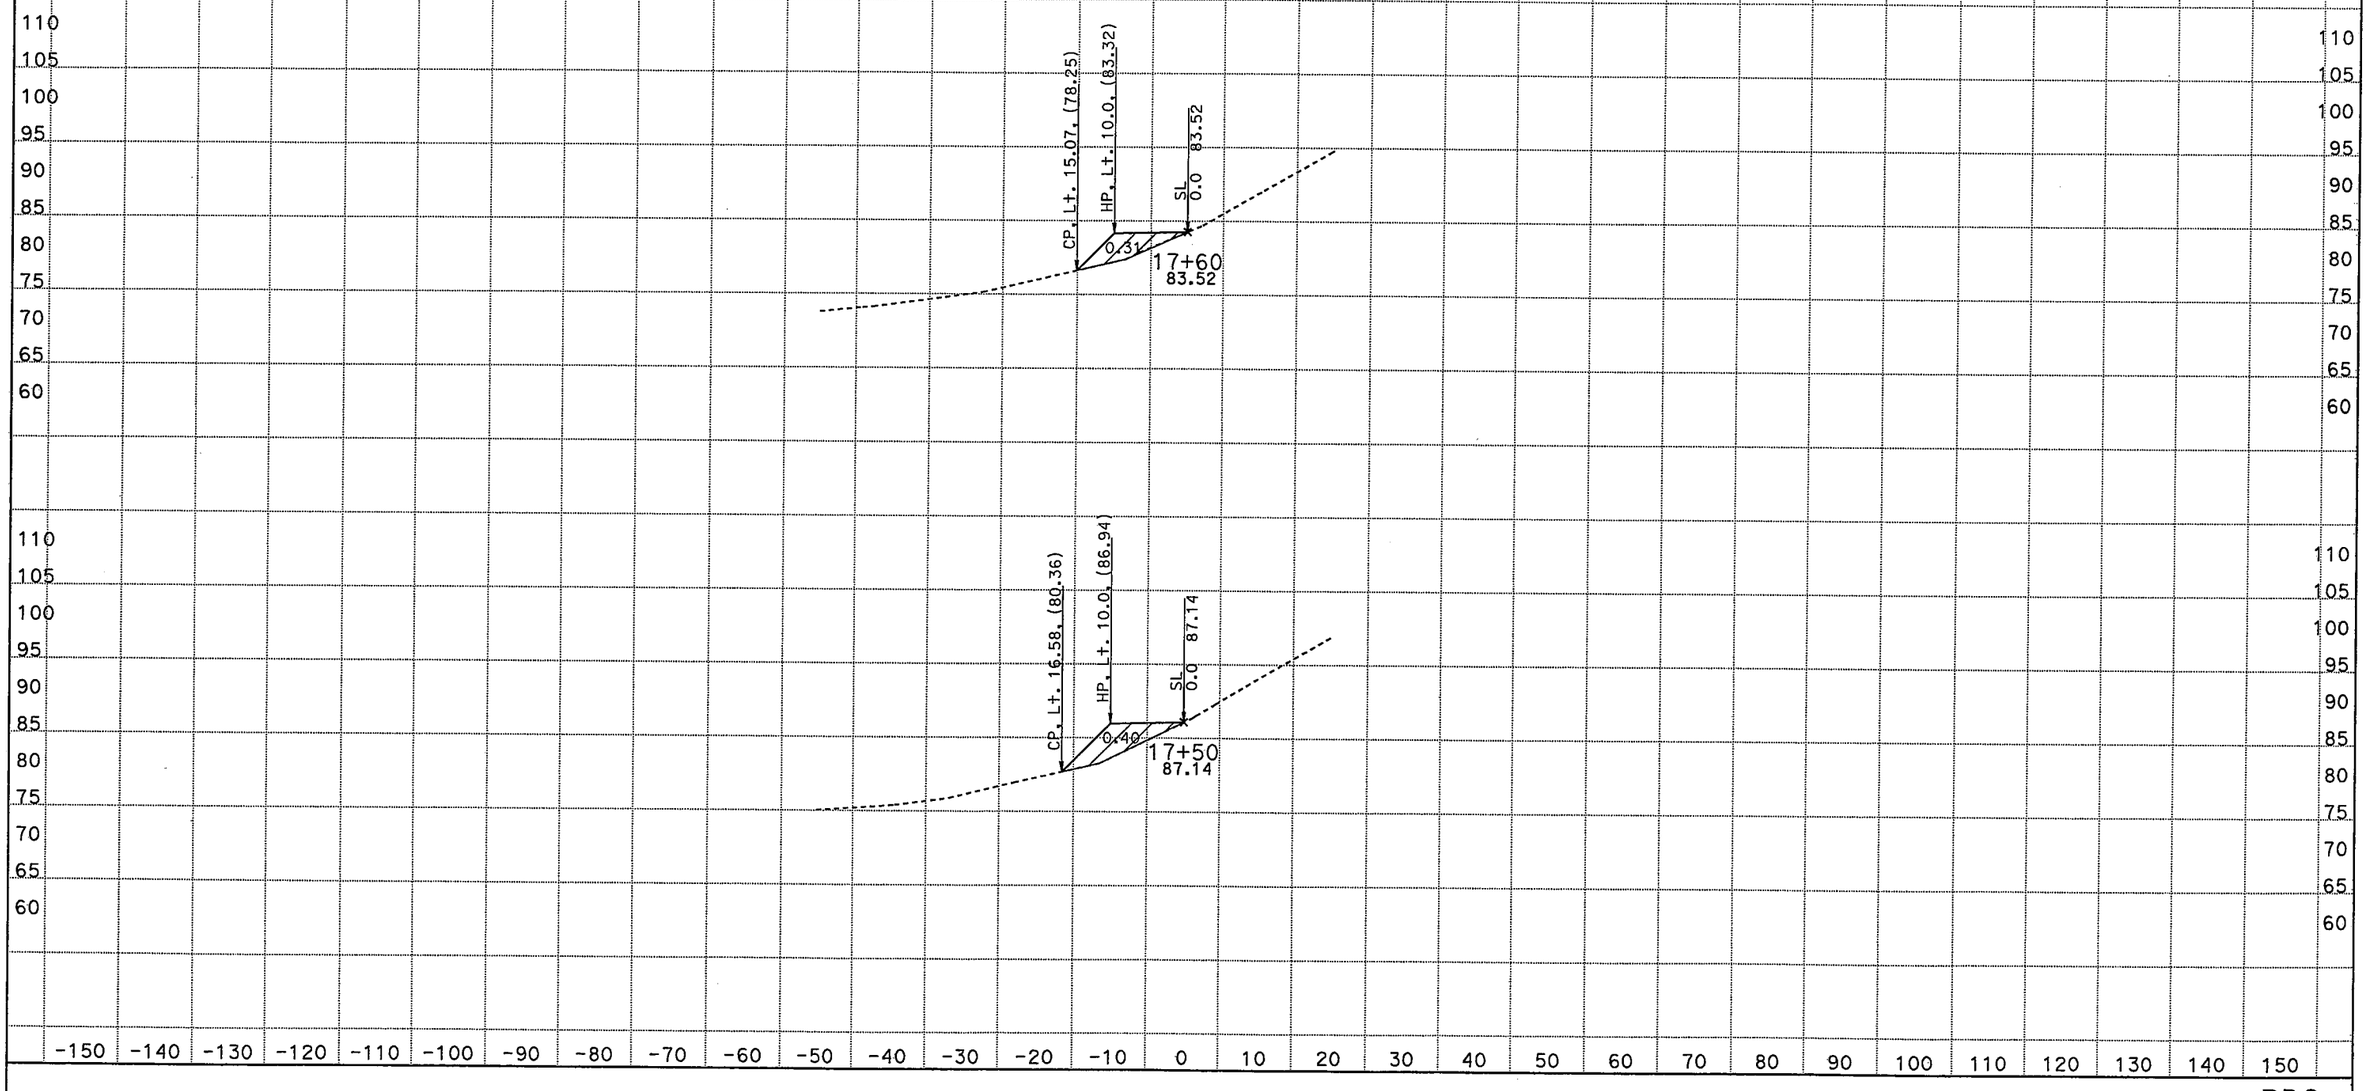

DATE: 6/3/2009
KC Project: 05230 File: D:\Trieu\EA4S2500\05230\rd2_fin.ear

SCALE: 1" = 10' Horiz.
1" = 10' Vert.

All Dimensions are US Survey Feet

RD2
CROSS SECTIONS
SHEET 3 OF XXX

DESIGN STUDY ONLY

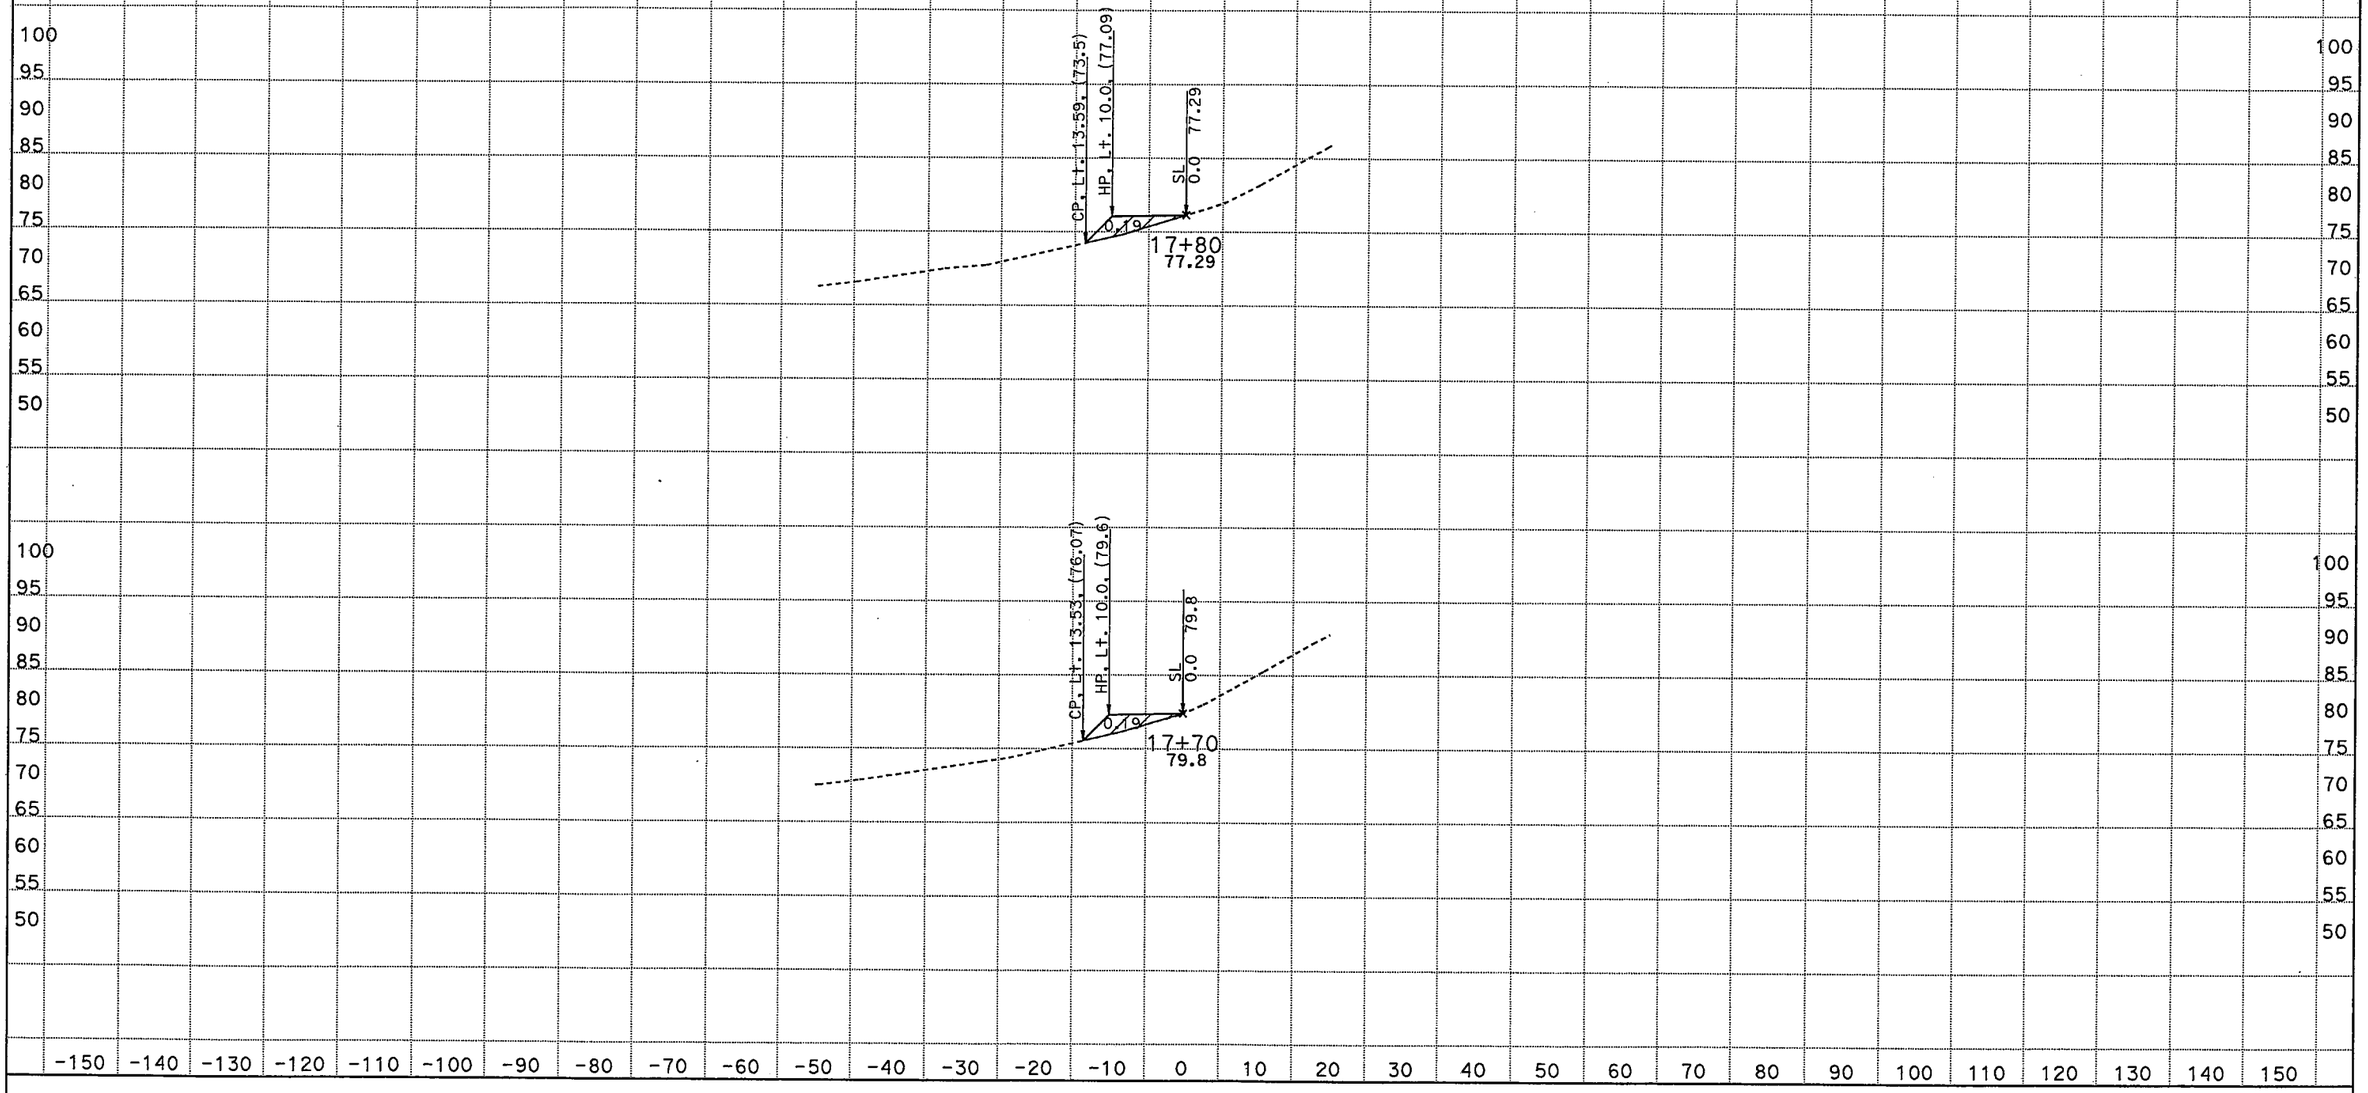

DATE: 6/3/2009
KC Project: 05230 File: D:\Trieu\EA4S2500\05230\rd2_fin.ear

SCALE: 1" = 10' Horiz.
1" = 10' Vert.

All Dimensions are US Survey Feet

RD2
CROSS SECTIONS
SHEET 4 OF XXX

DESIGN STUDY ONLY

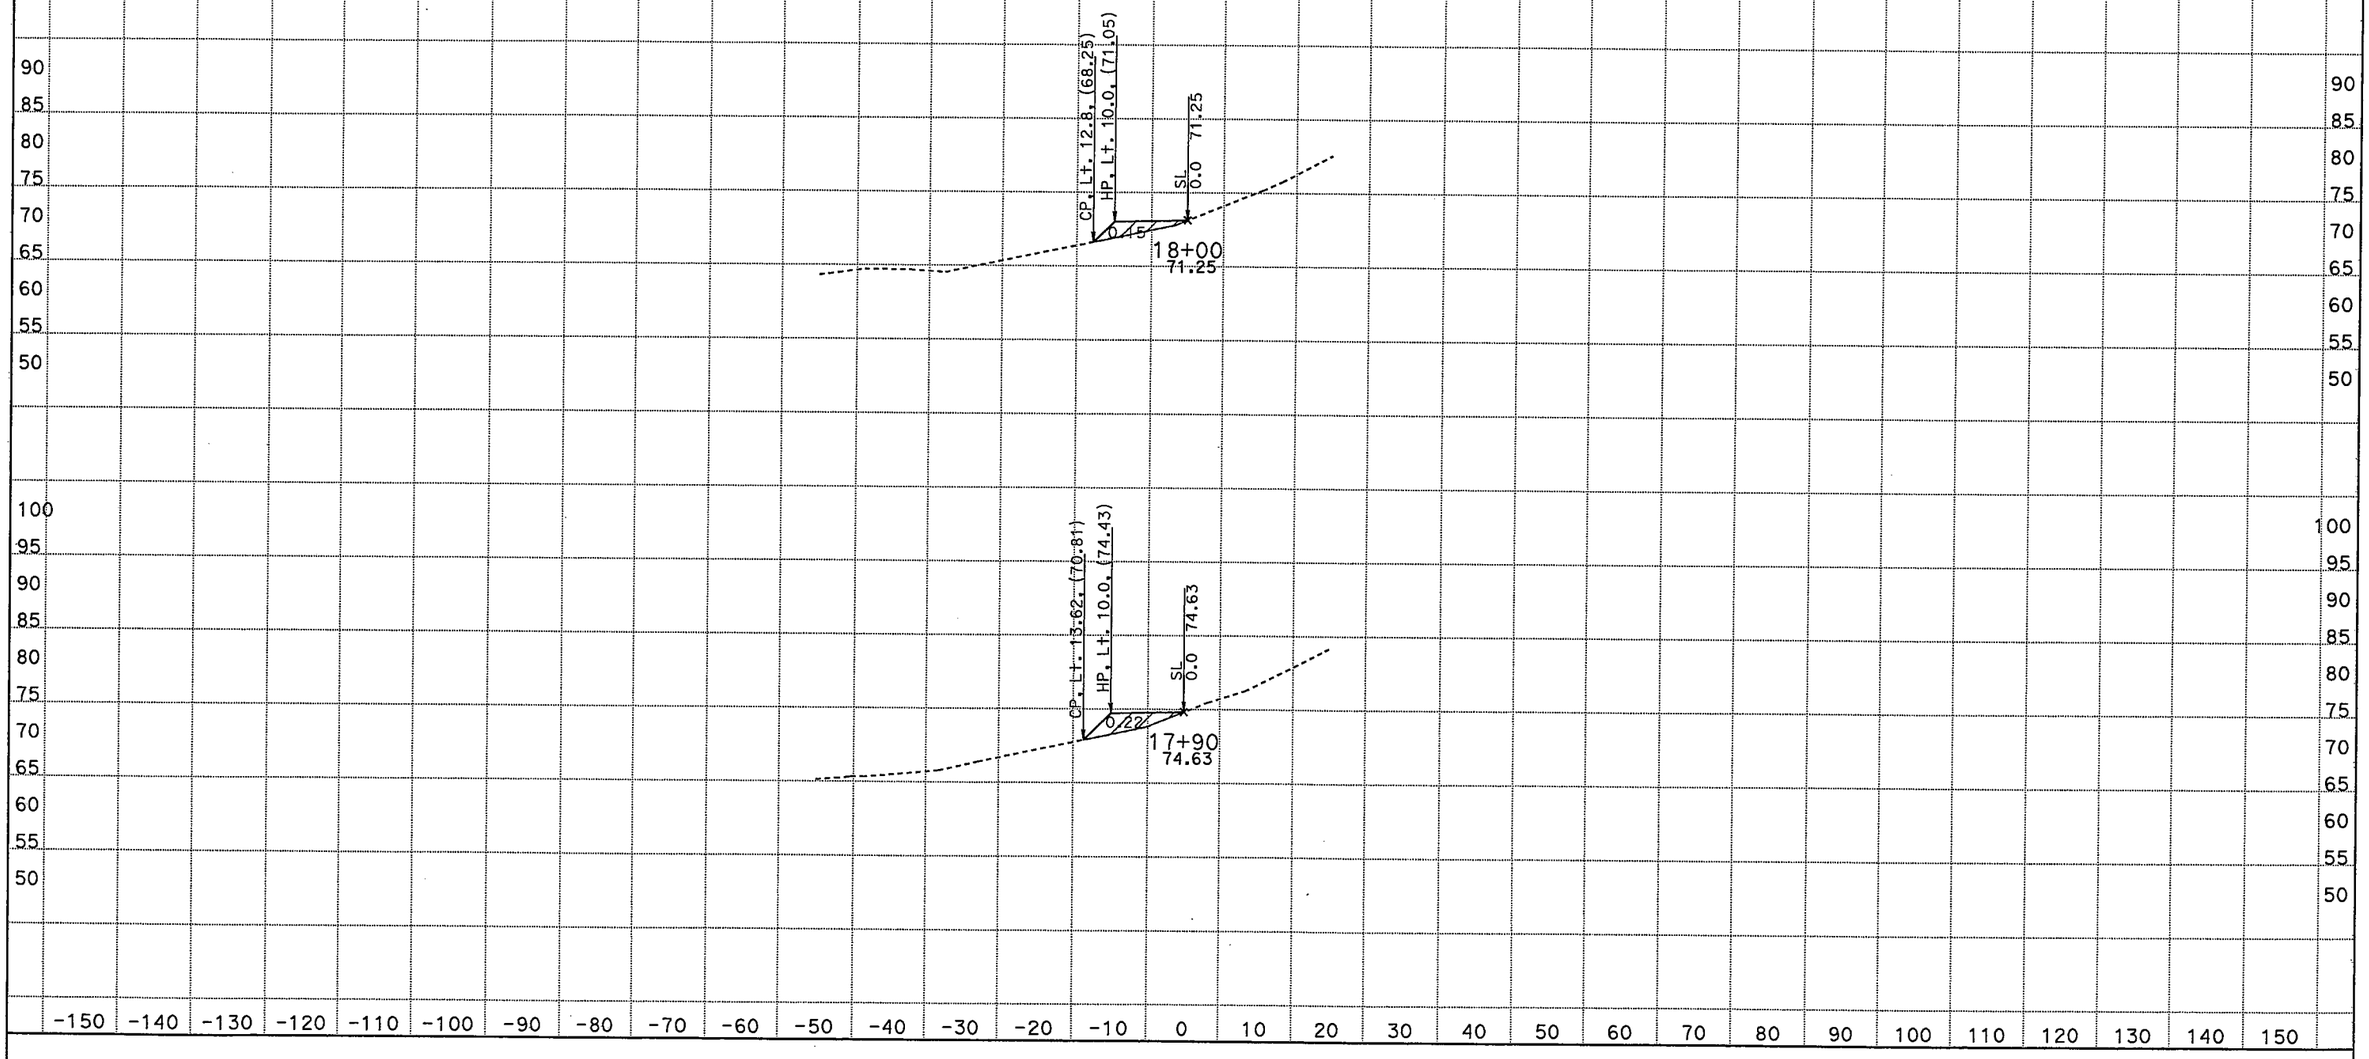

DATE: 6/3/2009
KC Project: 05230 File: D:\Trieu\EA4S2500\05230\rd2_fin.ear

SCALE: 1" = 10' Horiz.
1" = 10' Vert.

All Dimensions are US Survey Feet

RD2
CROSS SECTIONS
SHEET 5 OF XXX

DESIGN STUDY ONLY

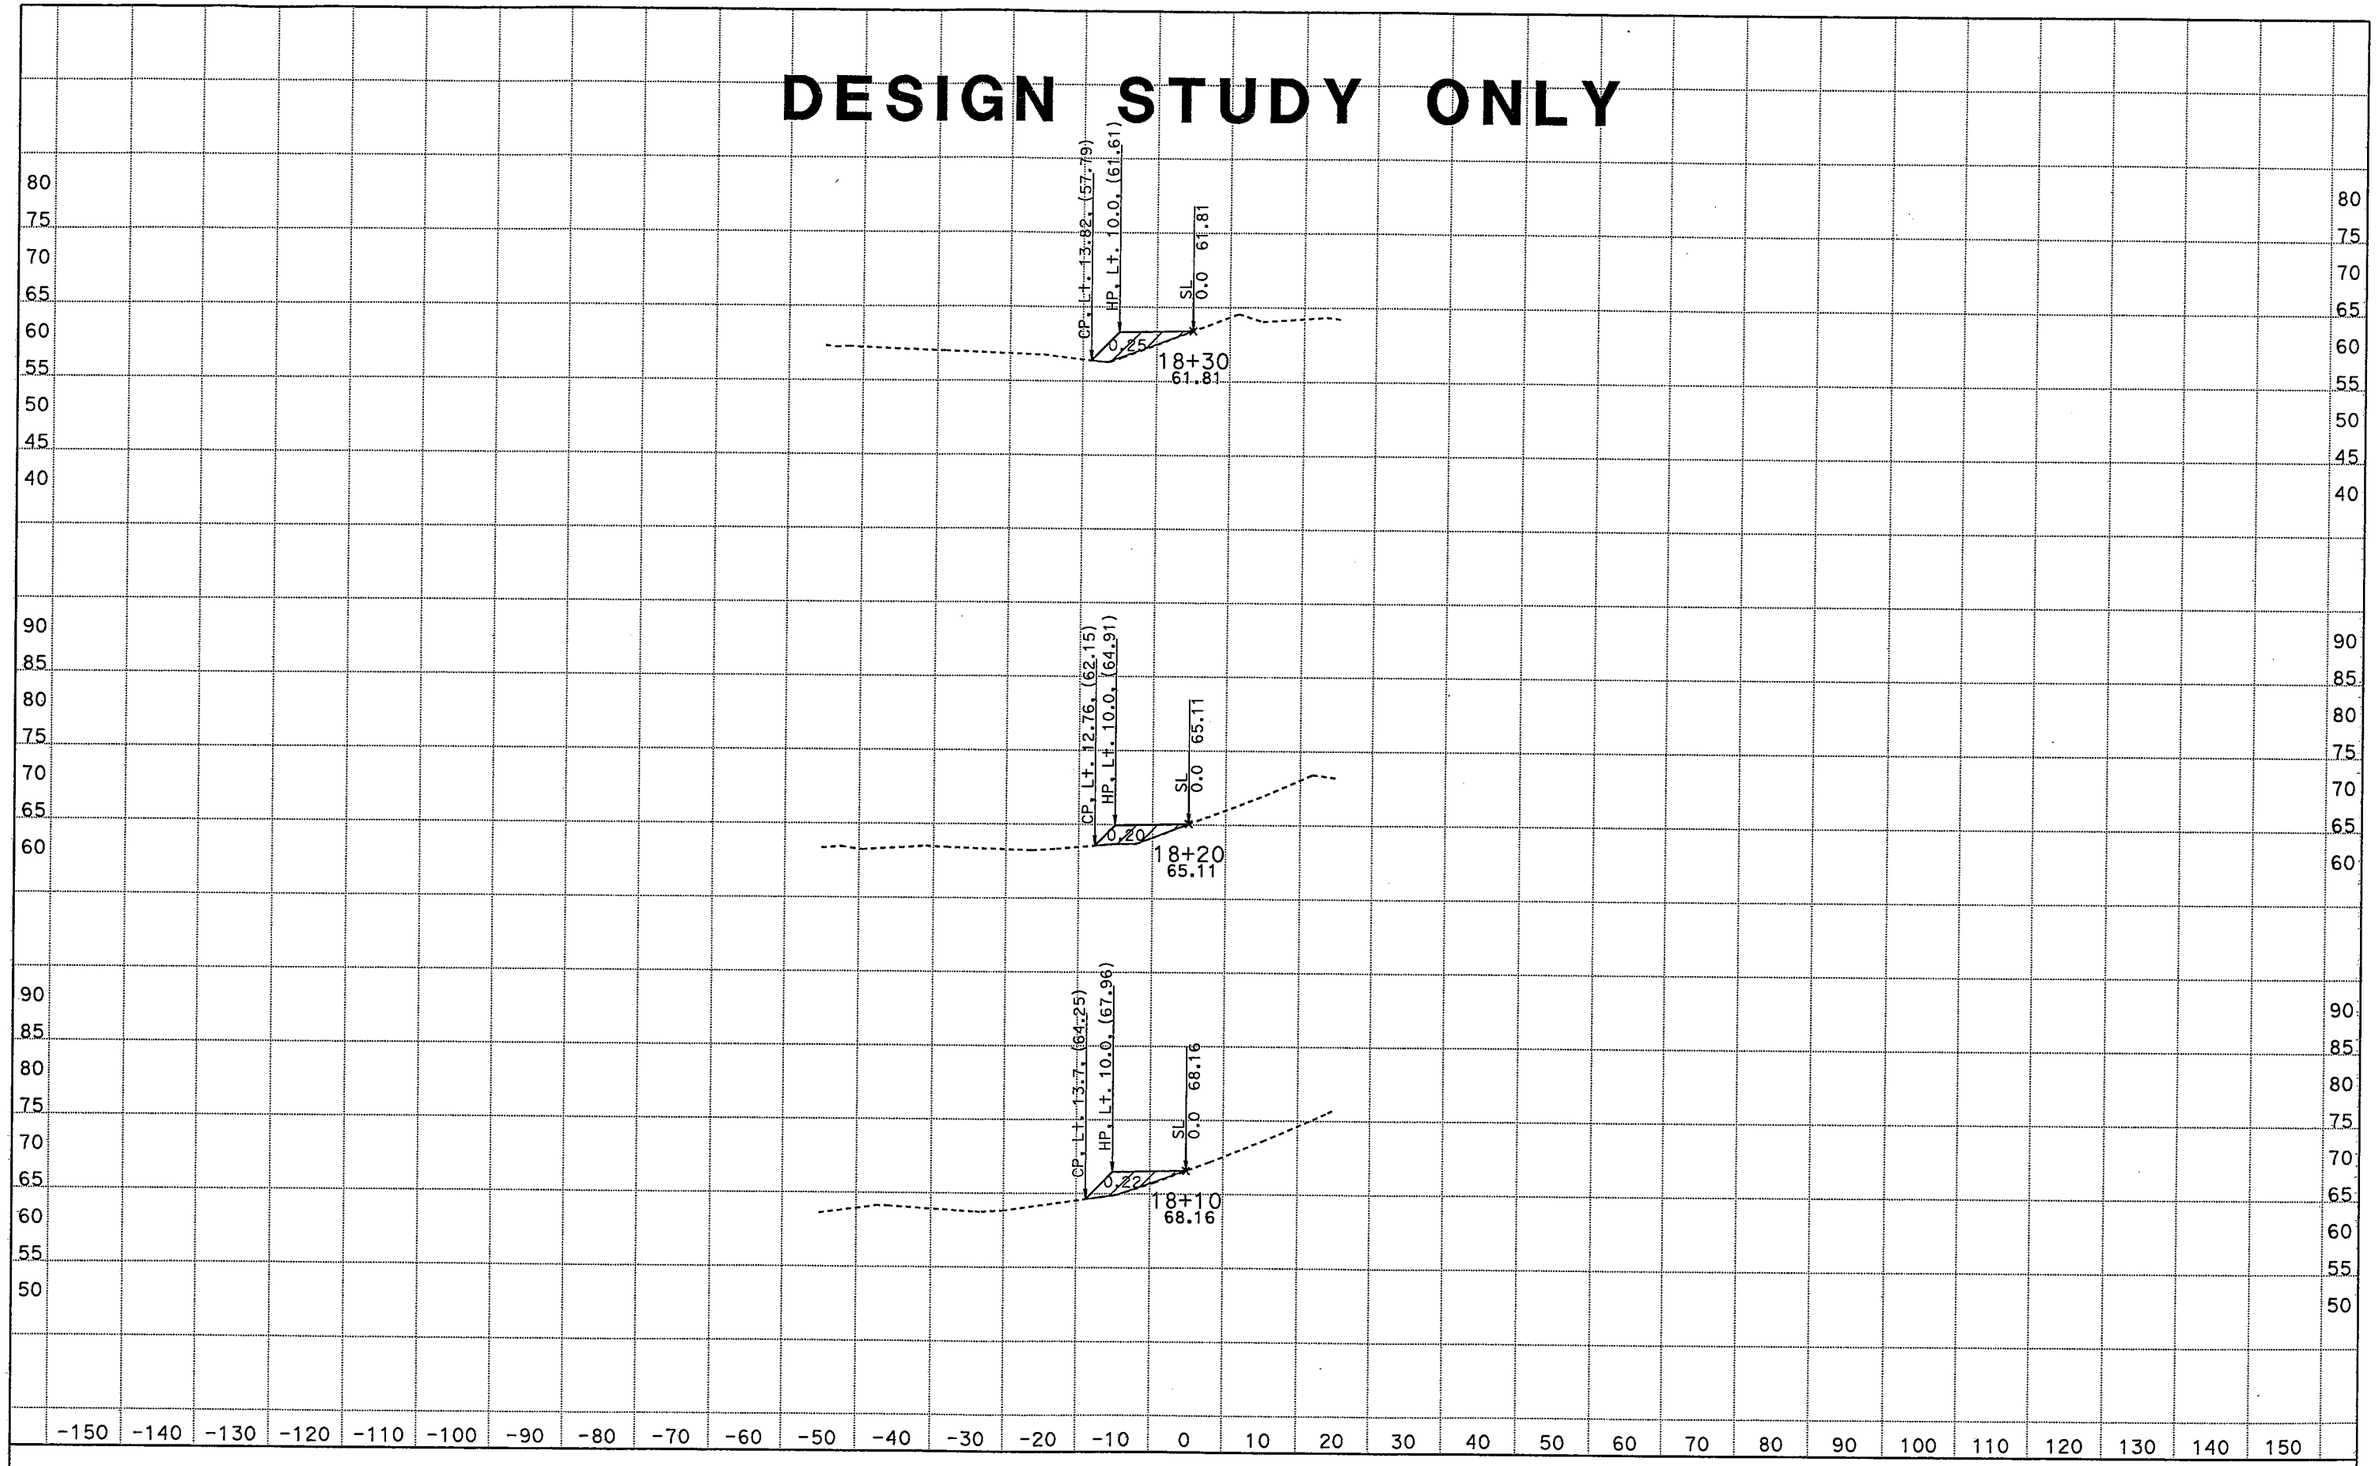

DATE: 6/3/2009
KC Project: 05230 File: D:\Trieu\EA4S2500\05230\rd2_fin.ear

SCALE: 1" = 10' Horiz.
1" = 10' Vert.

All Dimensions are US Survey Feet

RD2
CROSS SECTIONS
SHEET 6 OF XXX

DESIGN STUDY ONLY

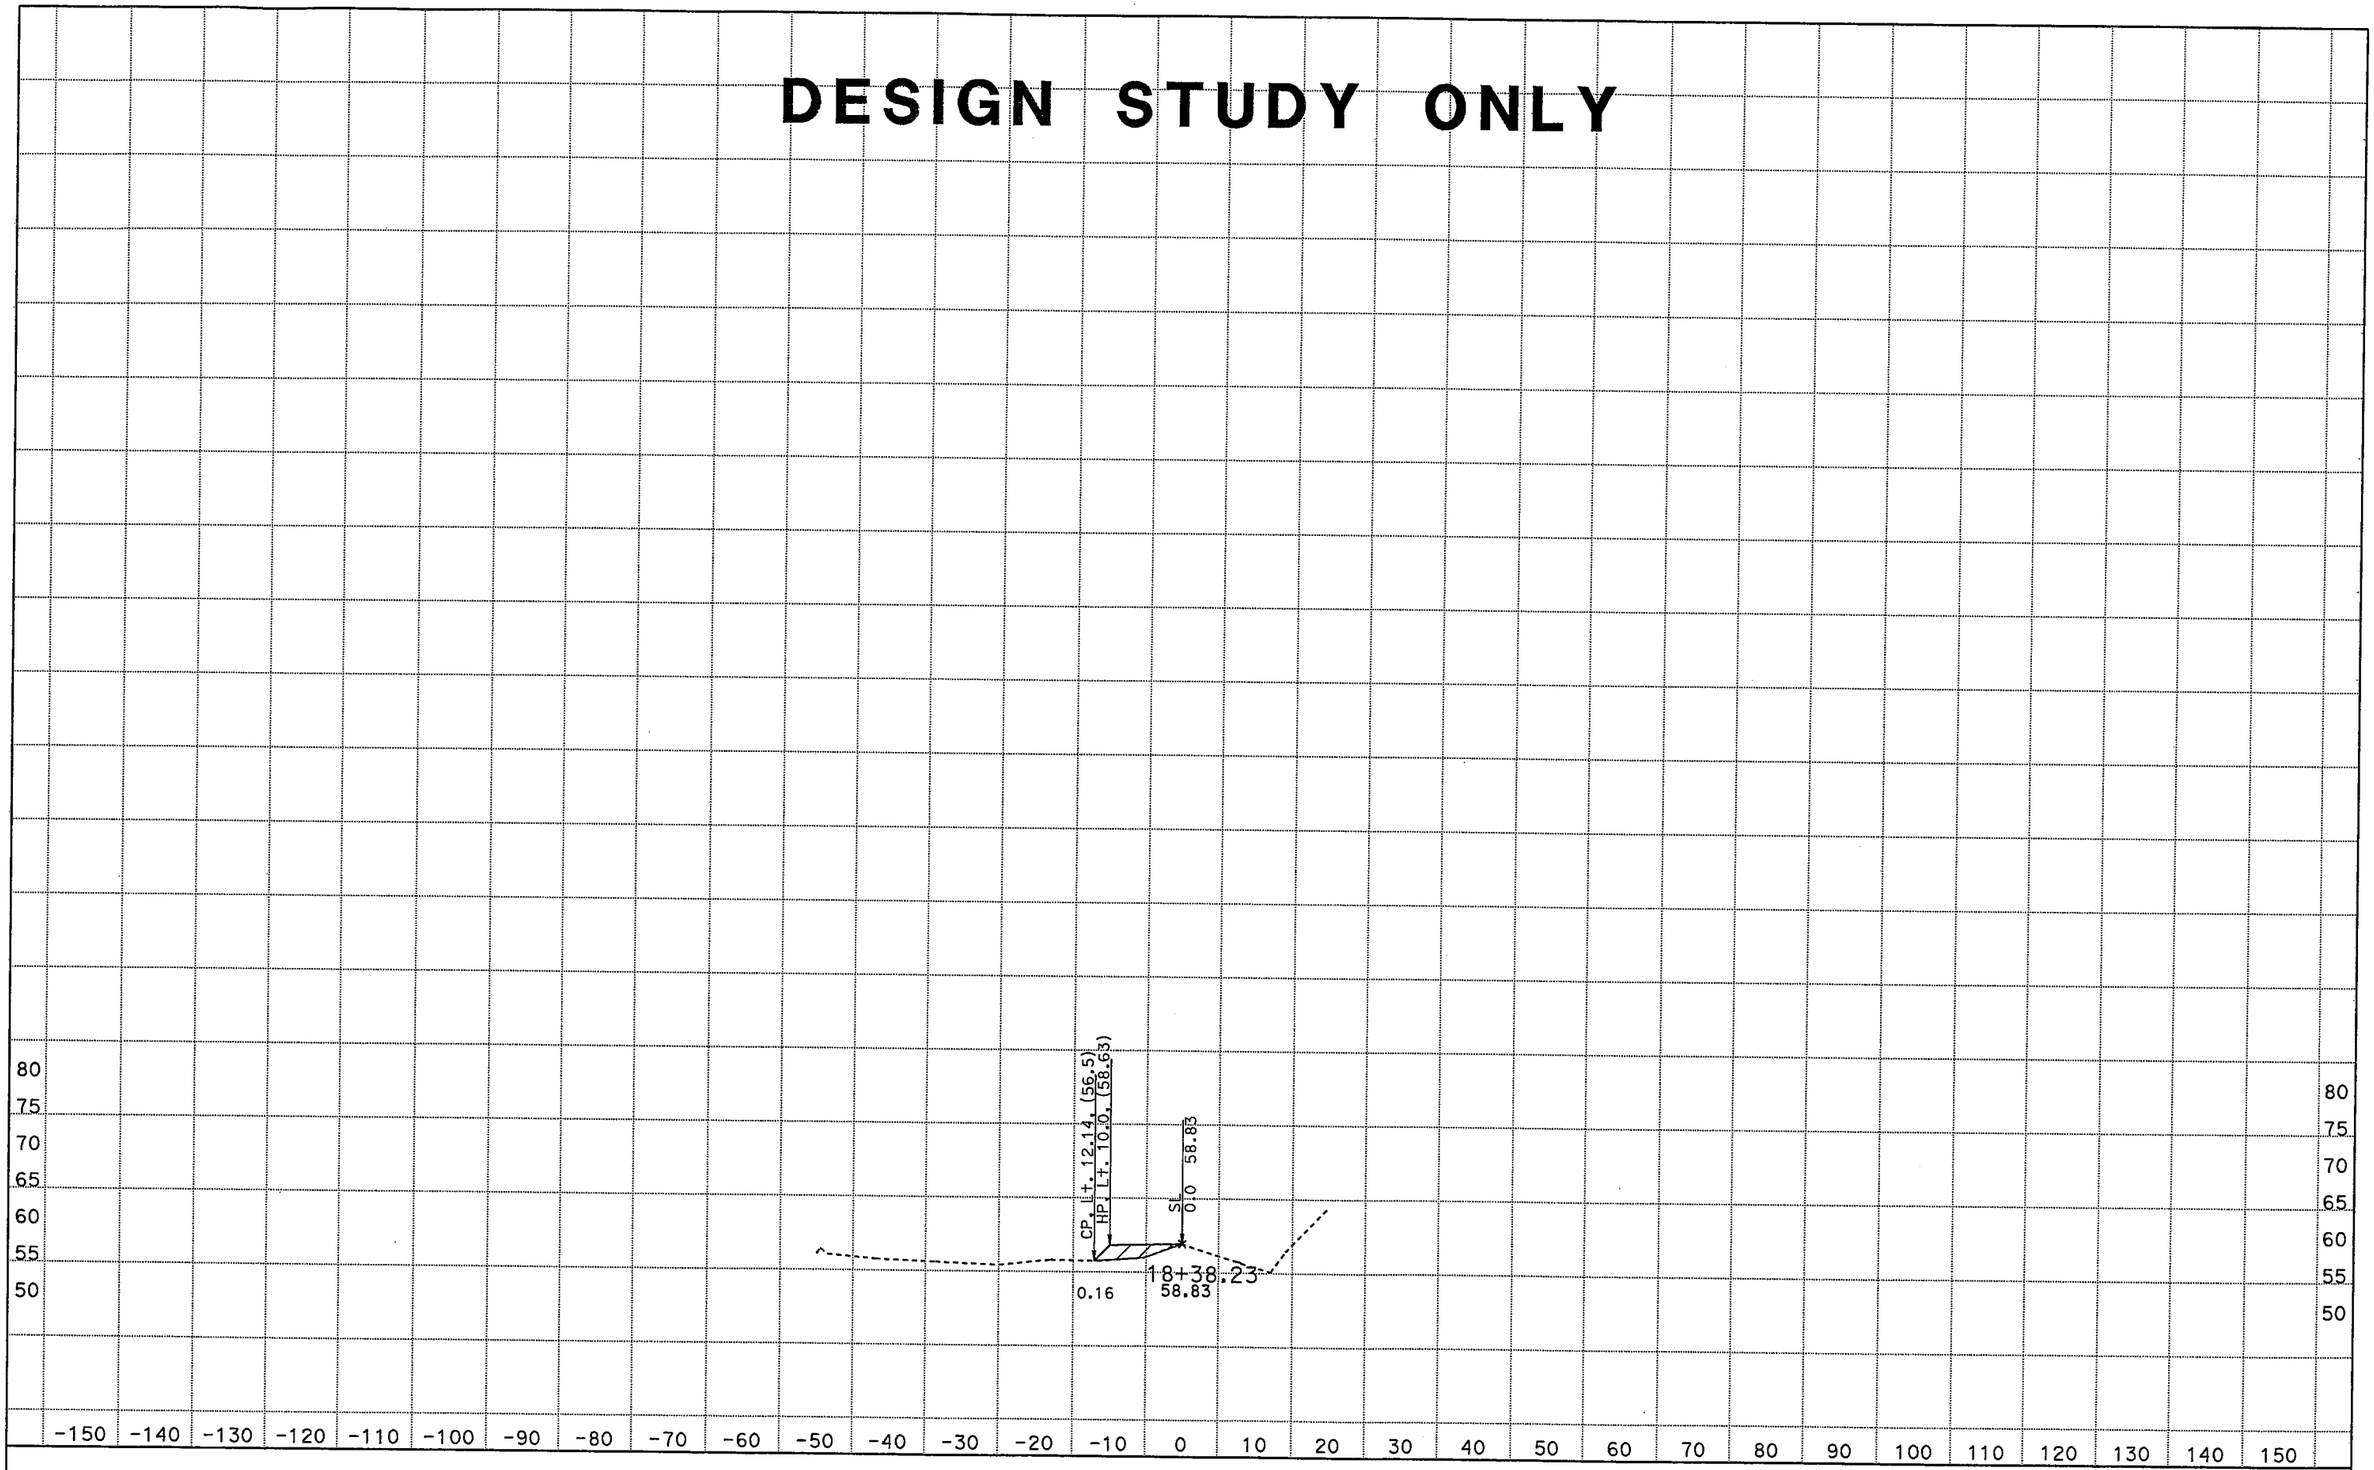

DATE: 6/3/2009

KC Project: 05230 File: D:\Trieu\EA4S2500\05230\rd2_fin.ear

SCALE: 1" = 10' Horiz.
1" = 10' Vert.

All Dimensions are US Survey Feet

RD2
CROSS SECTIONS
SHEET 7 OF XXX

DESIGN STUDY ONLY

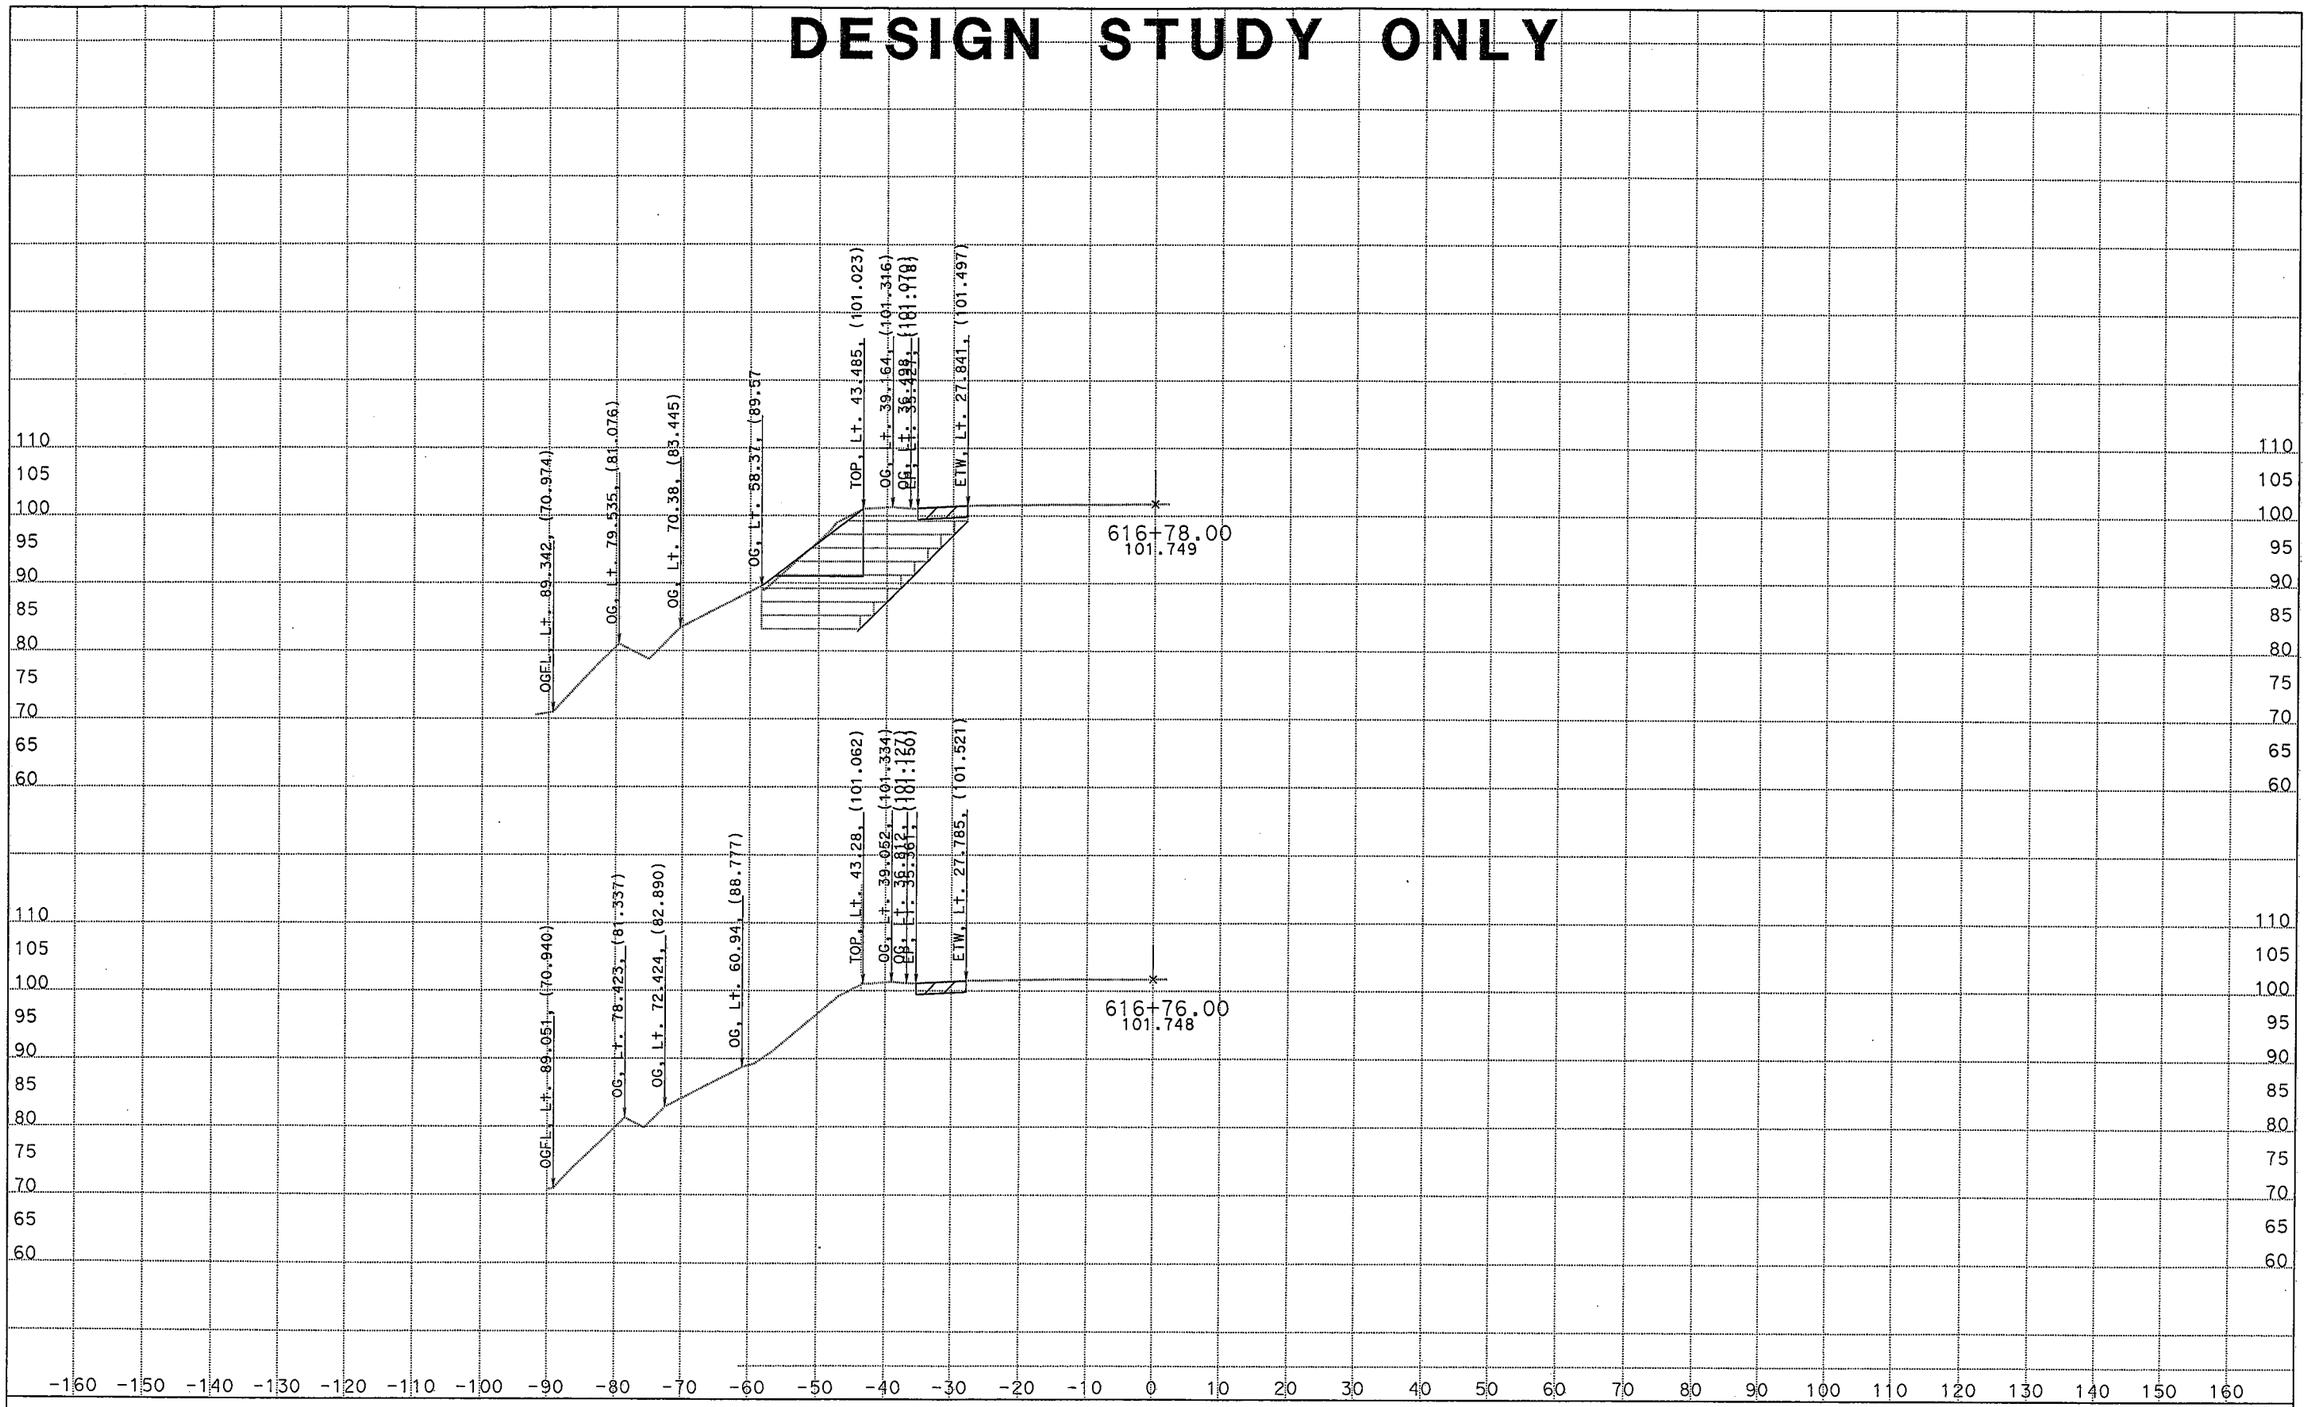

Project: 05230 File: D:\english-malibu\05230\xsection2.EAR

DATE: 3/21/2008

ALL DIMENSIONS ARE FEET

SCALE: 10 ft/in Horiz.
10 ft/in Vert.

CL1
CROSS SECTIONS
SHEET 3 OF XXX

DESIGN STUDY ONLY

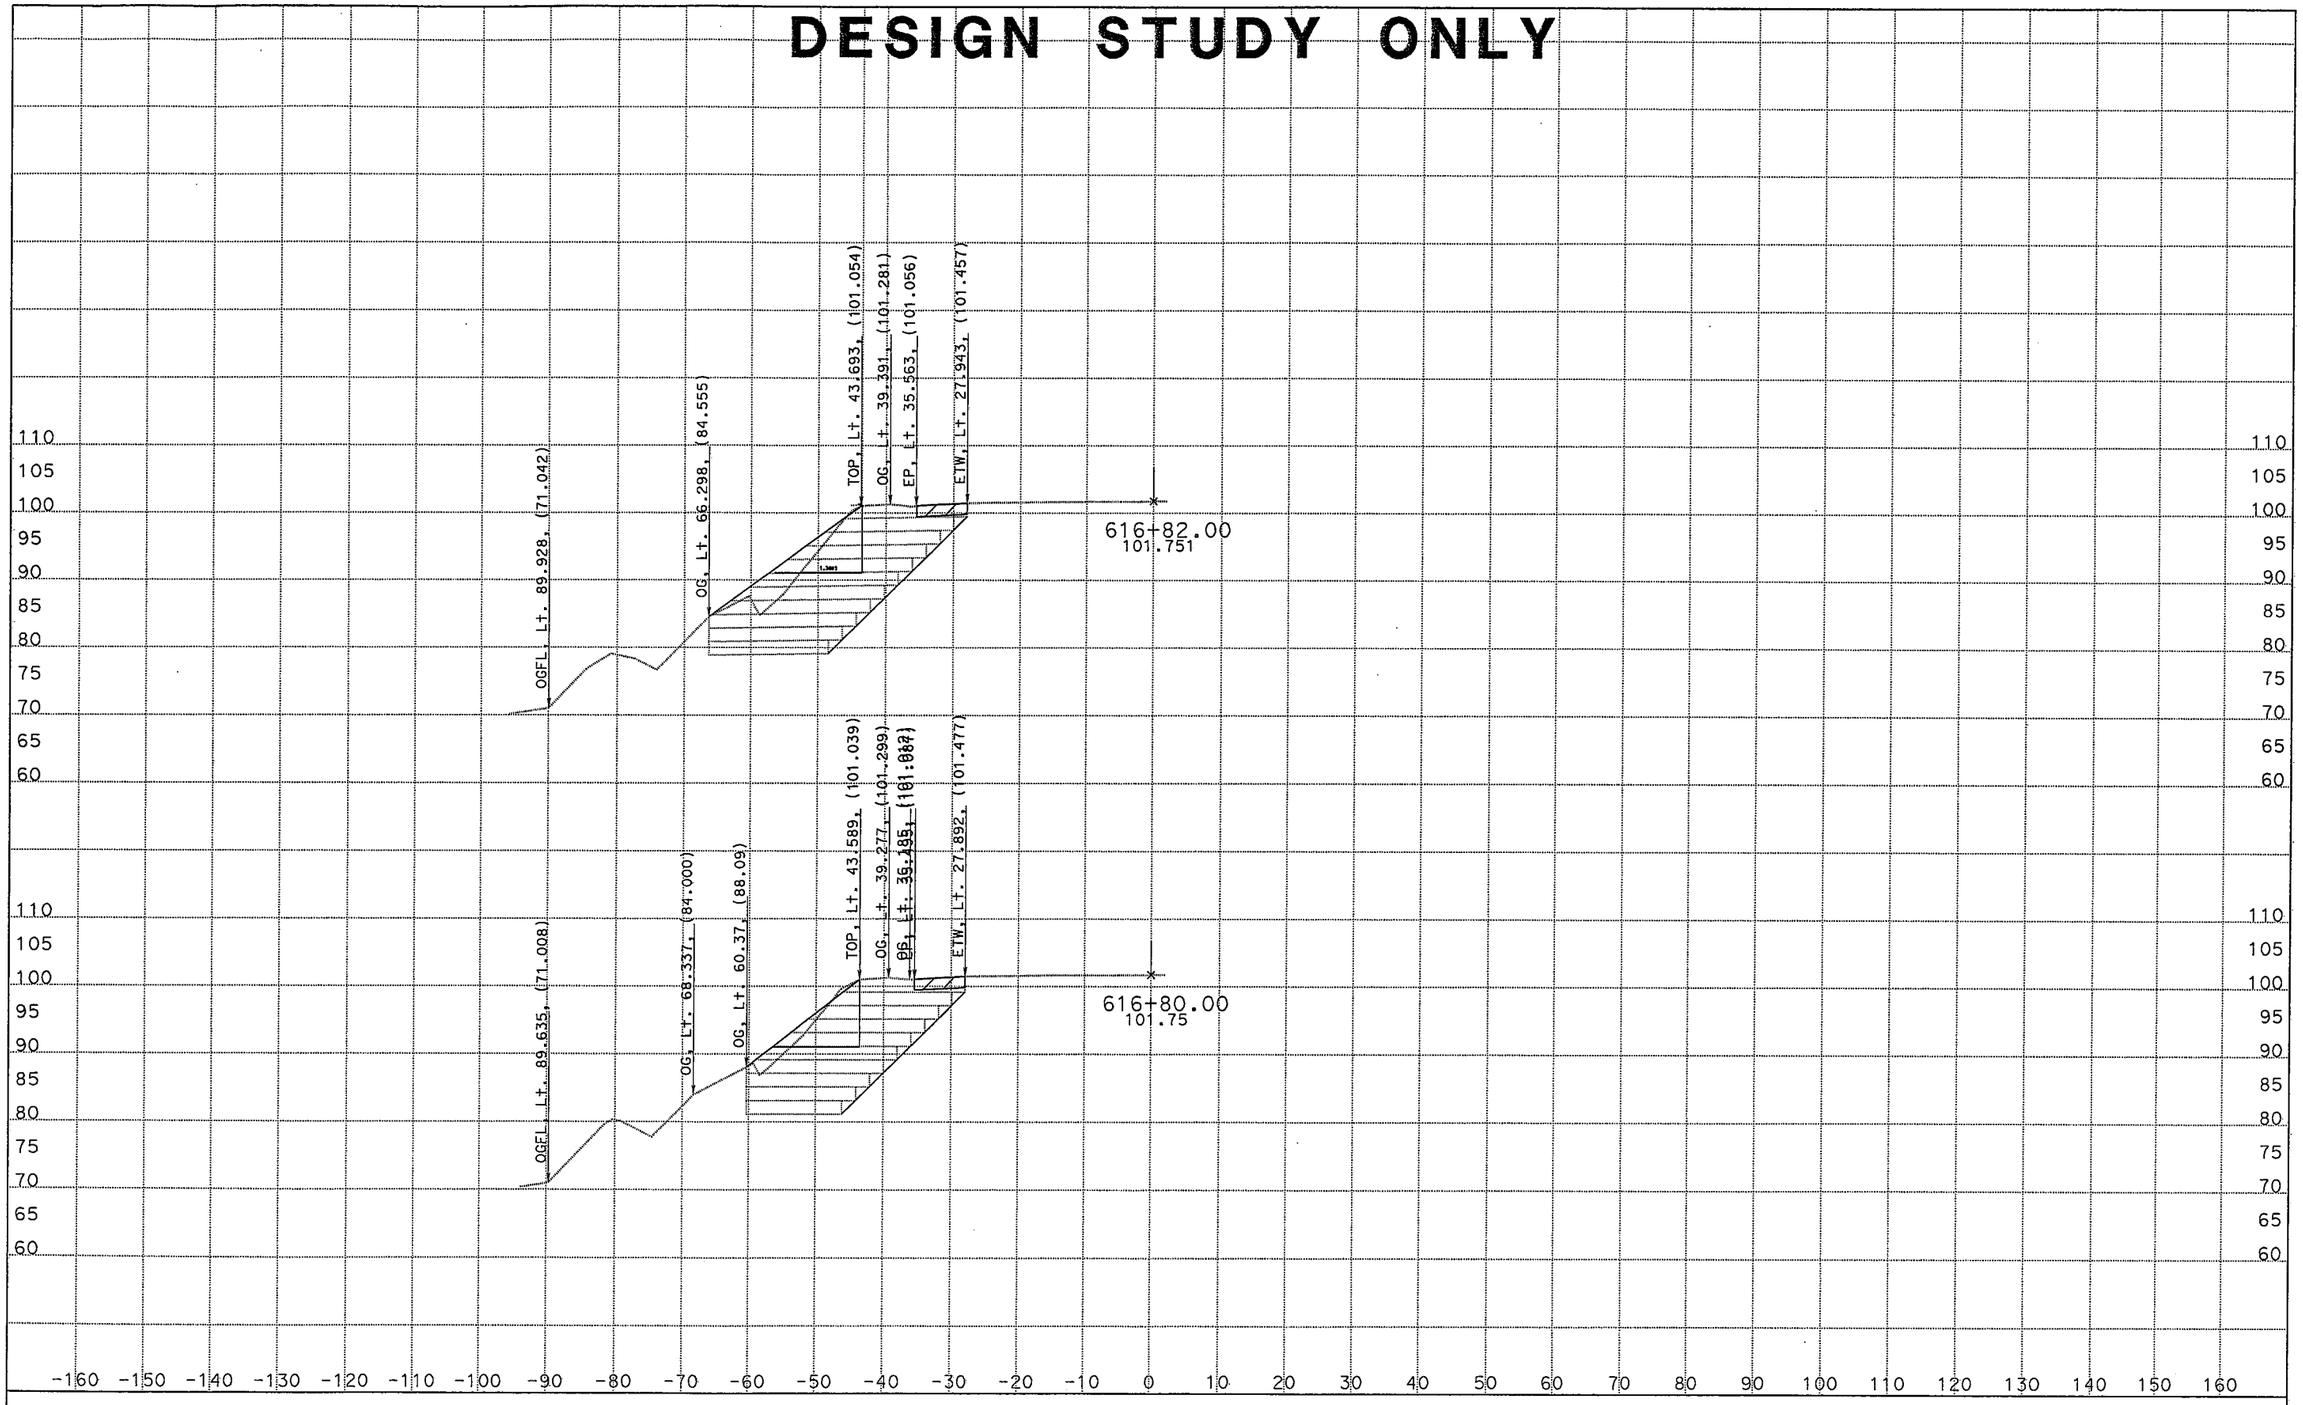

Project: 05230 File: D:\english-malibu\05230\xsection2.EAR

DATE: 3/21/2008

ALL DIMENSIONS ARE FEET

SCALE: 10 ft/in Horiz.
10 ft/in Vert.

CL1
CROSS SECTIONS
SHEET 4 OF XXX

DESIGN STUDY ONLY

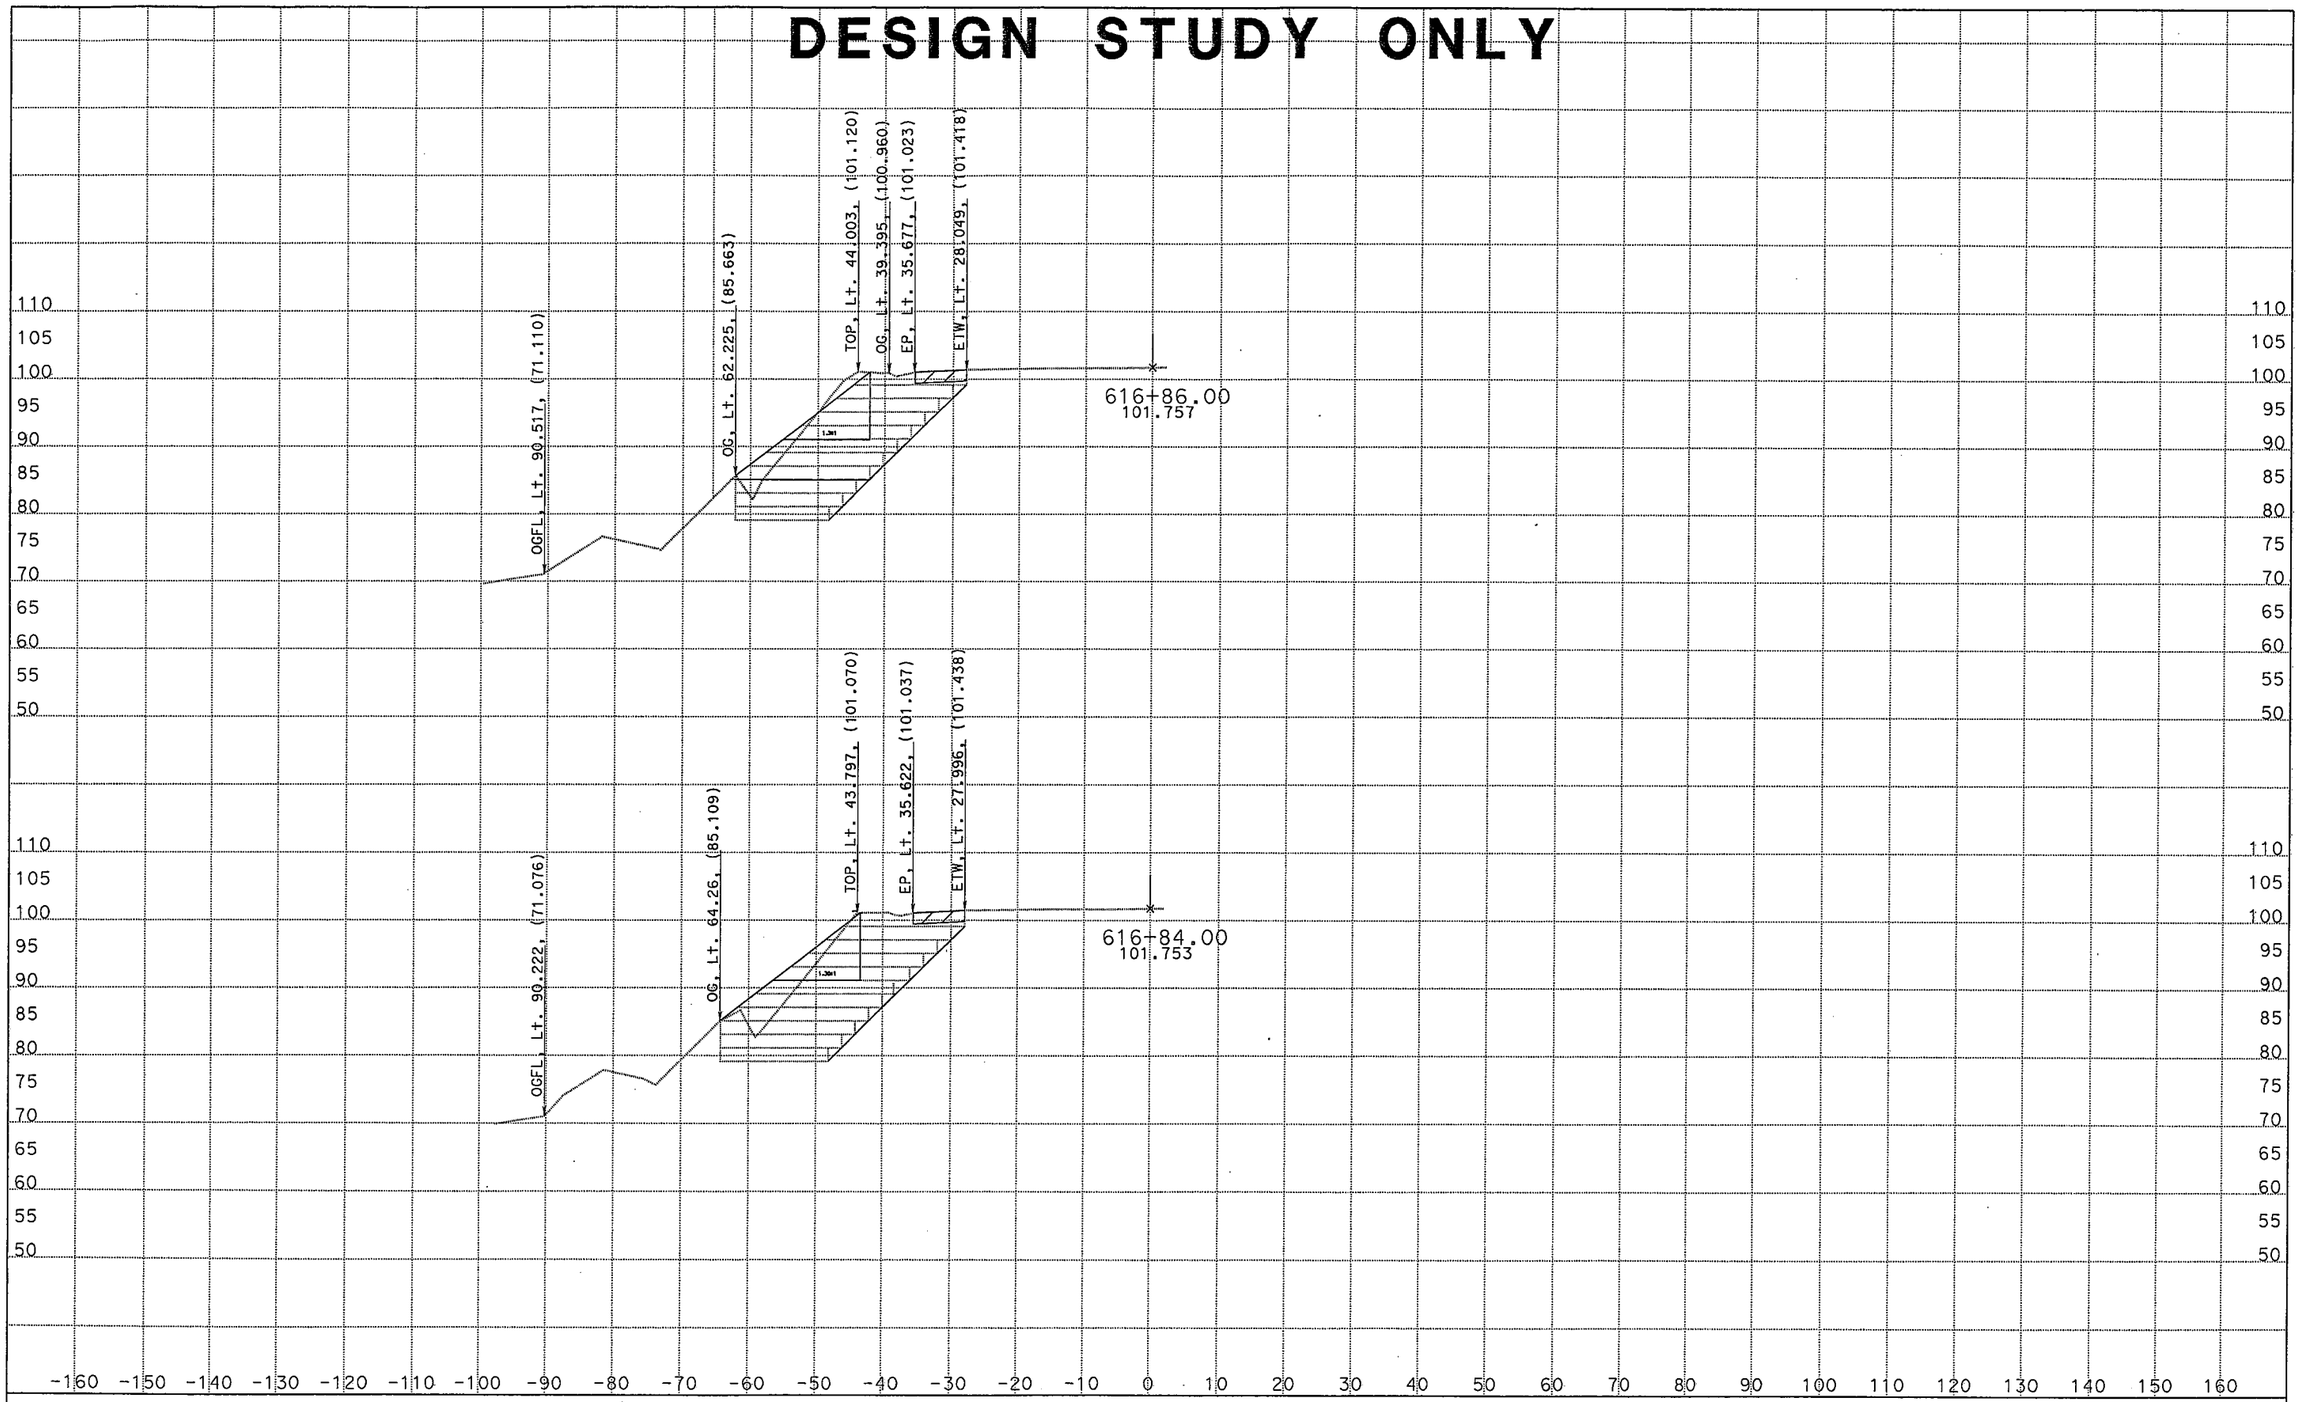

Project: 05230 File: D:\english-malibu\05230\xsection2.EAR

DATE: 3/21/2008

ALL DIMENSIONS ARE FEET

SCALE: 10 ft/in Horiz.
10 ft/in Vert.

CL1
CROSS SECTIONS
SHEET 5 OF XXX

DESIGN STUDY ONLY

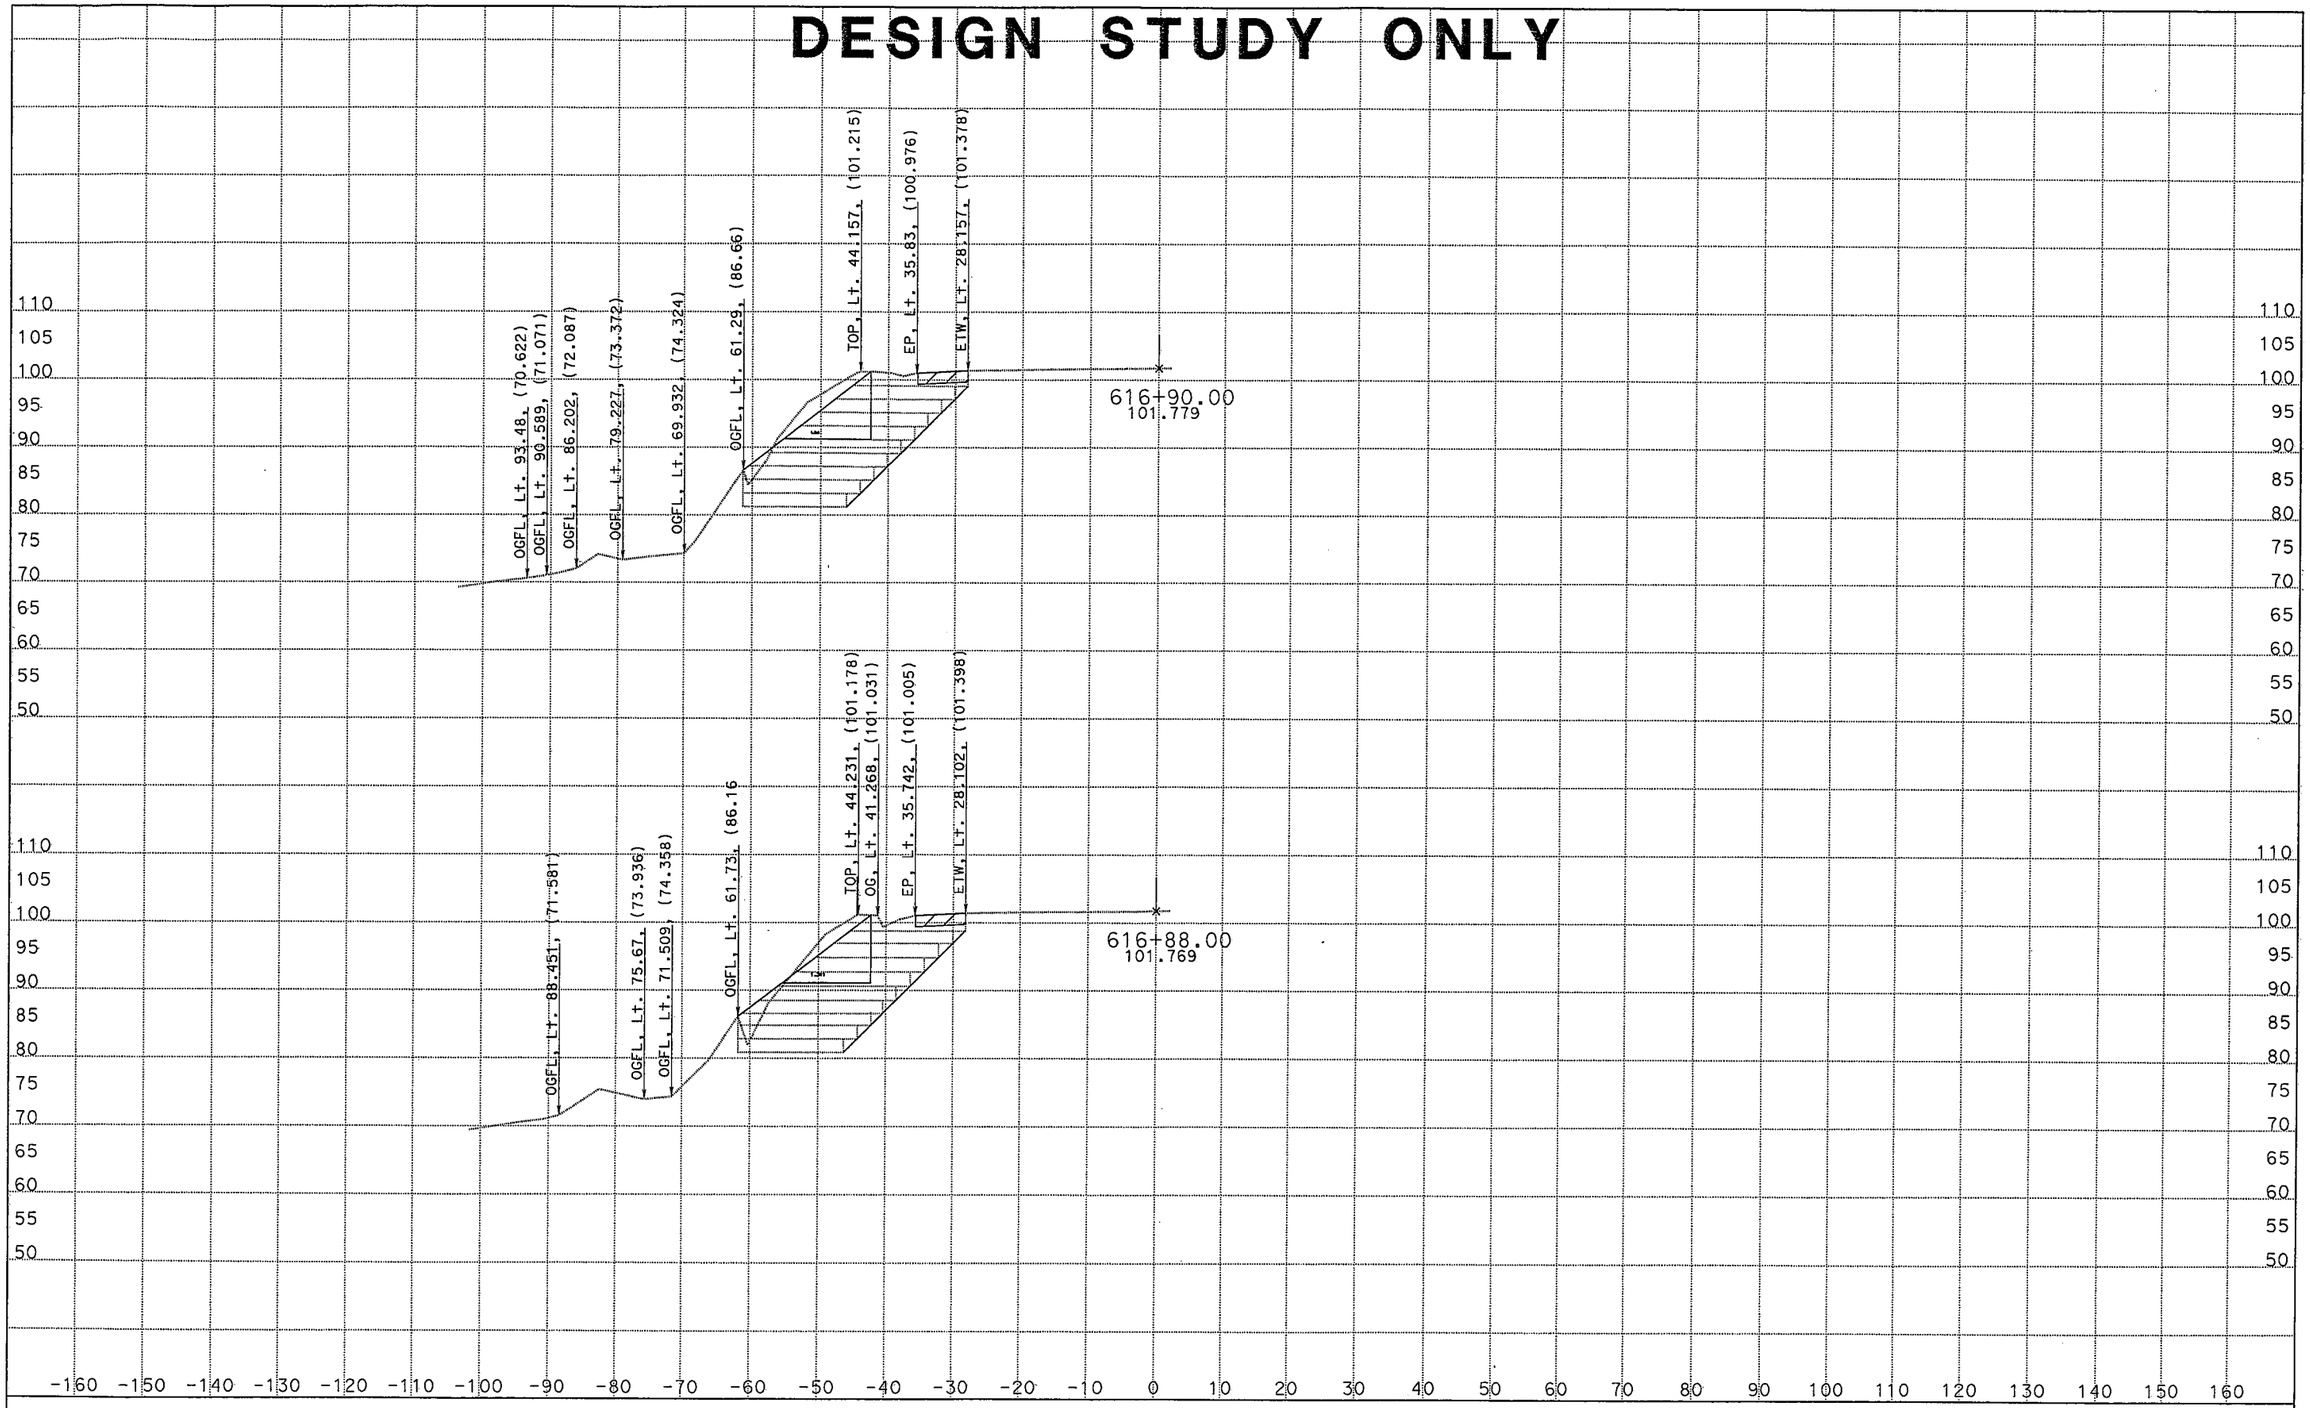

Project: 05230 File: D:\english-malibu\05230\xsection2.EAR

DATE: 3/21/2008

ALL DIMENSIONS ARE FEET

SCALE: 10 ft/in Horiz.
10 ft/in Vert.

CL1
CROSS SECTIONS
SHEET 6 OF XXX

DESIGN STUDY ONLY

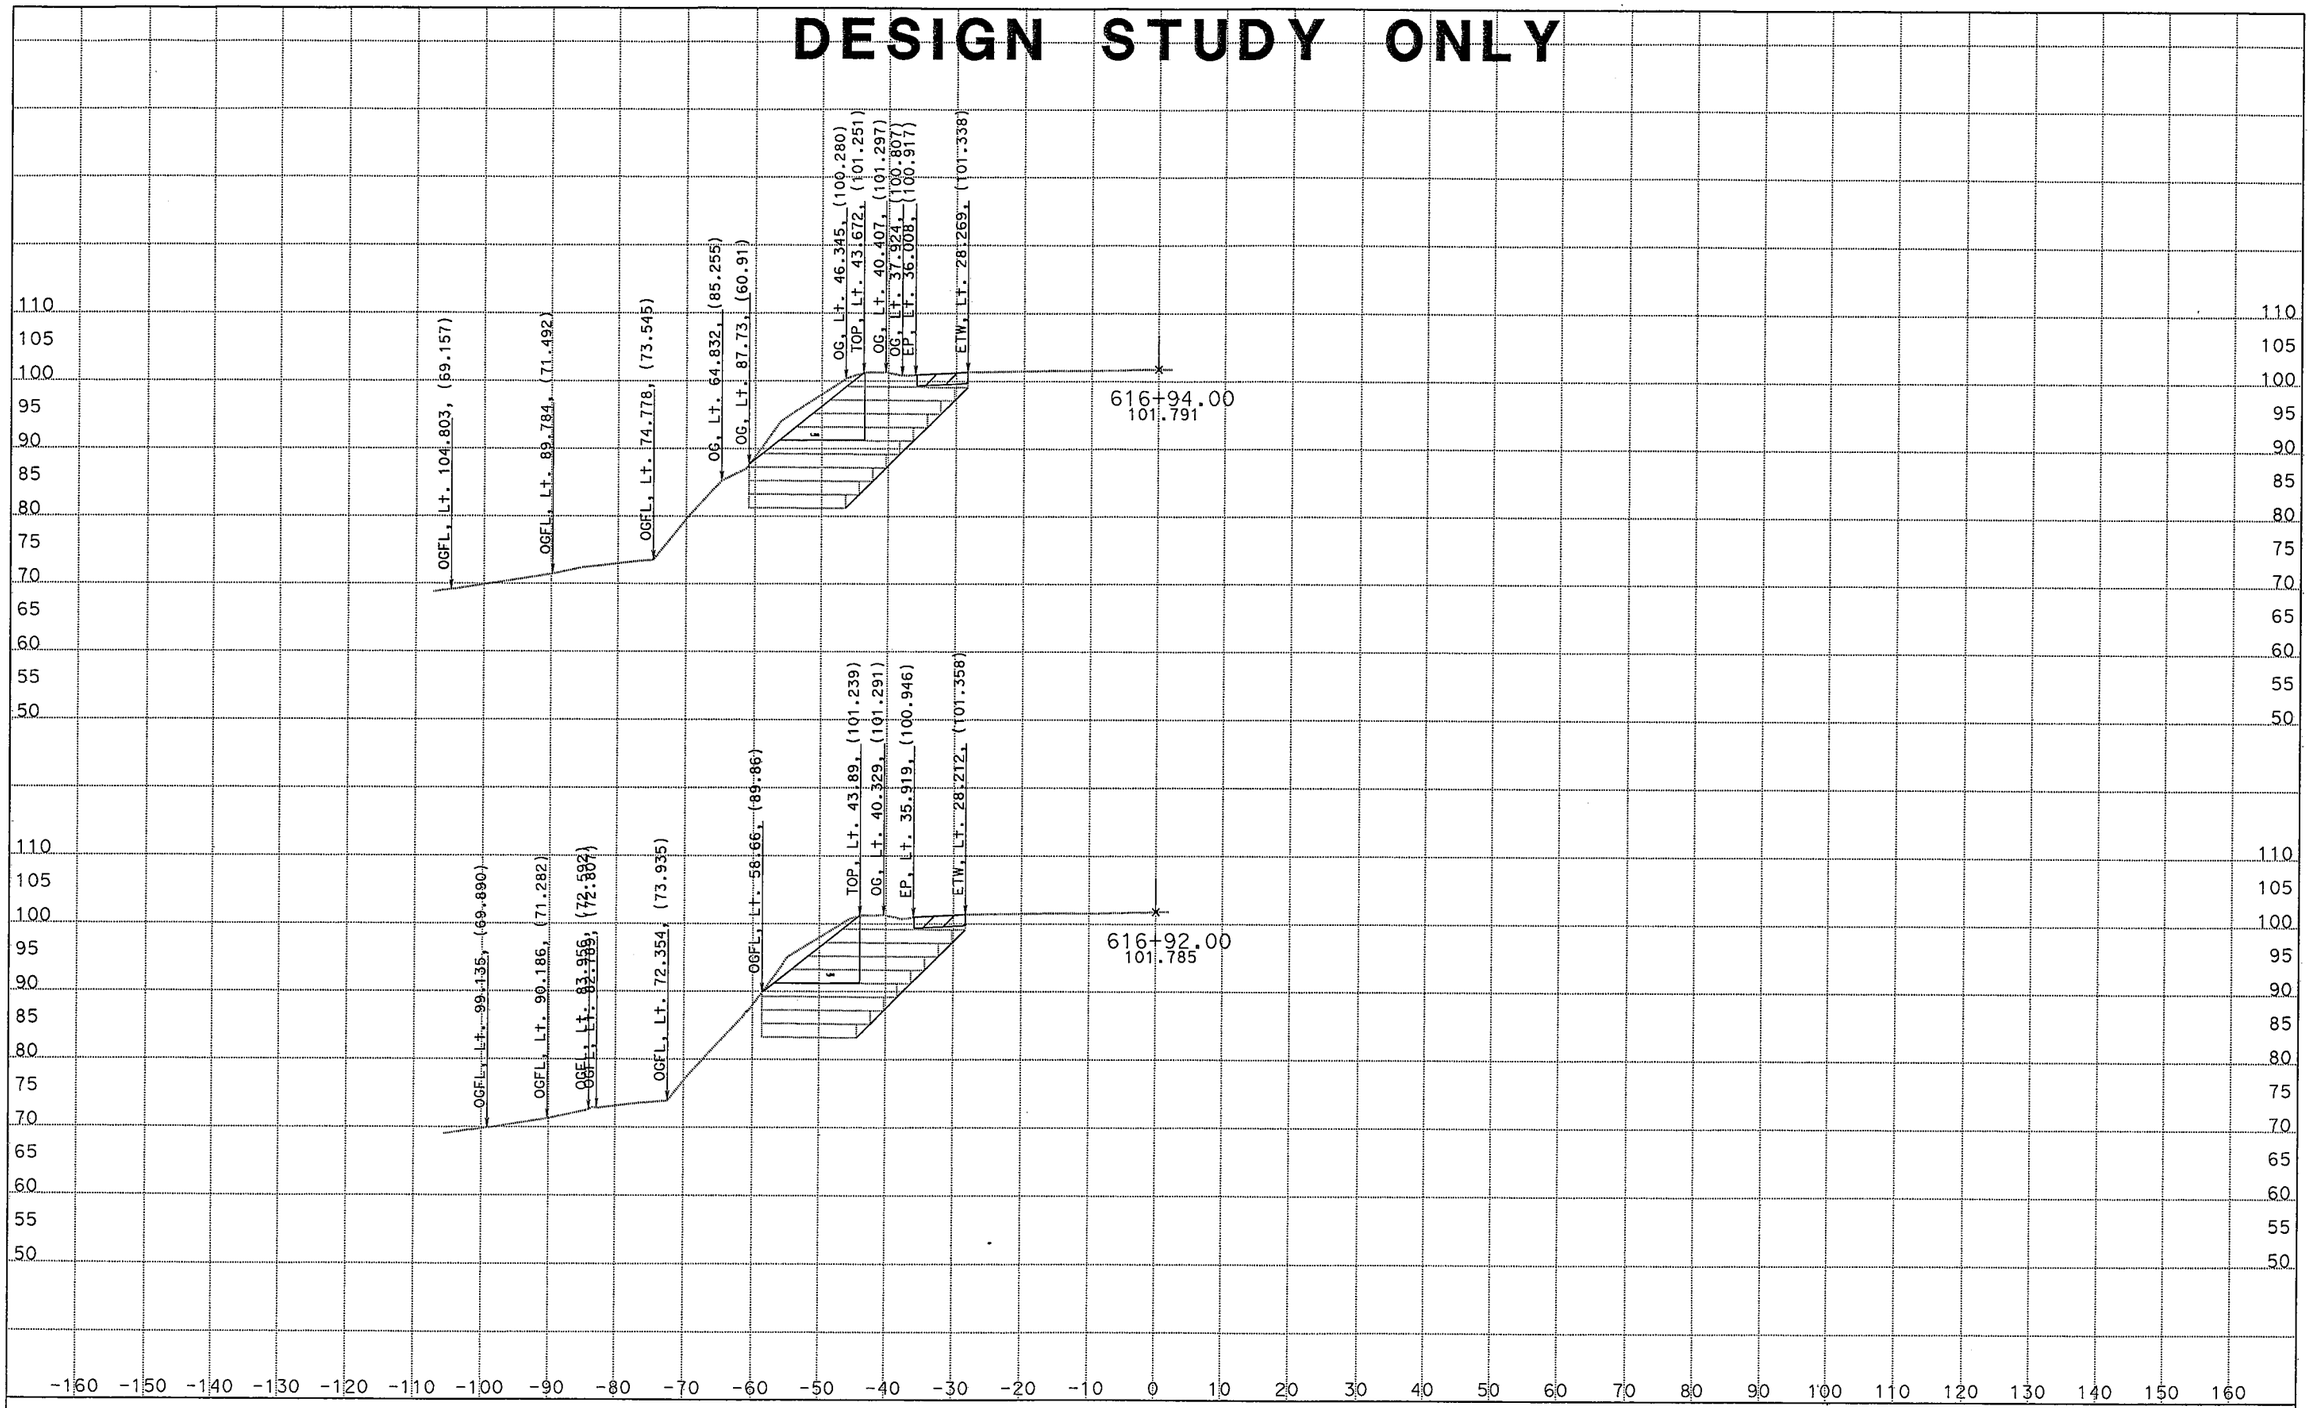

Project: 05230 File: D:\english-malibu\05230\xsection2.EAR

DATE: 3/21/2008

ALL DIMENSIONS ARE FEET

SCALE: 10 ft/in Horiz.
10 ft/in Vert.

CL1
CROSS SECTIONS
SHEET 7 OF XXX

DESIGN STUDY ONLY

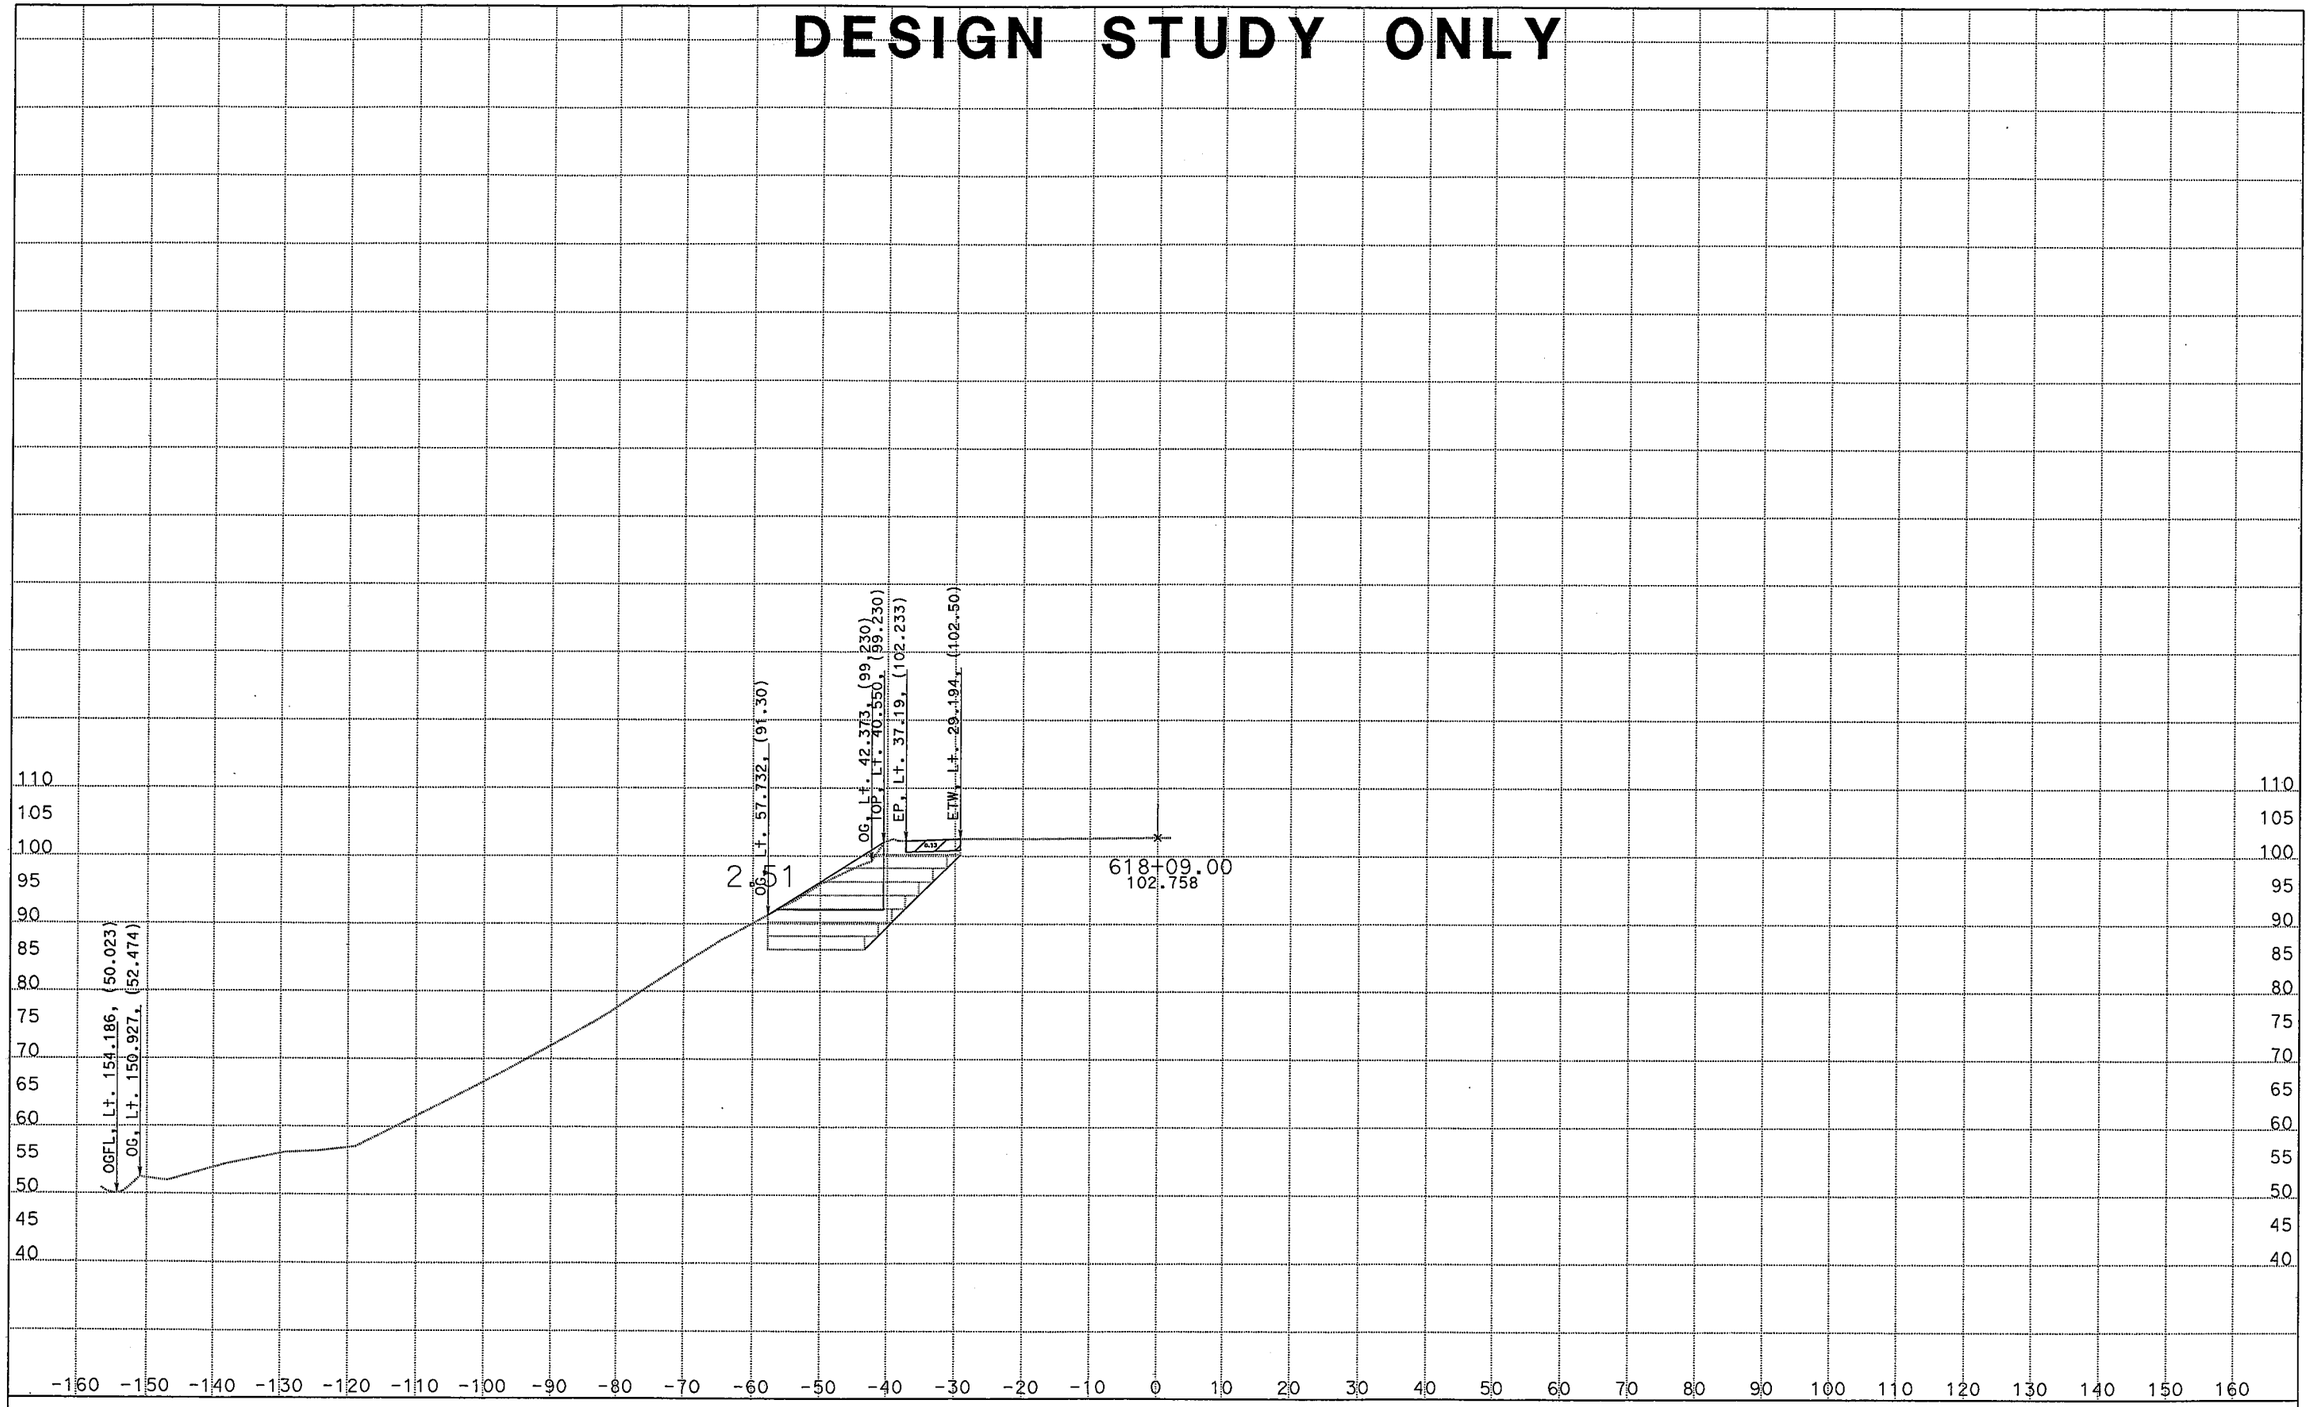

Project: 05230 File: D:\english-malibu\05230\xsection2.EAR

DATE: 3/21/2008

ALL DIMENSIONS ARE FEET

SCALE: 10 ft/in Horiz.
10 ft/in Vert.

CL1
CROSS SECTIONS
SHEET 2 OF XXX

DESIGN STUDY ONLY

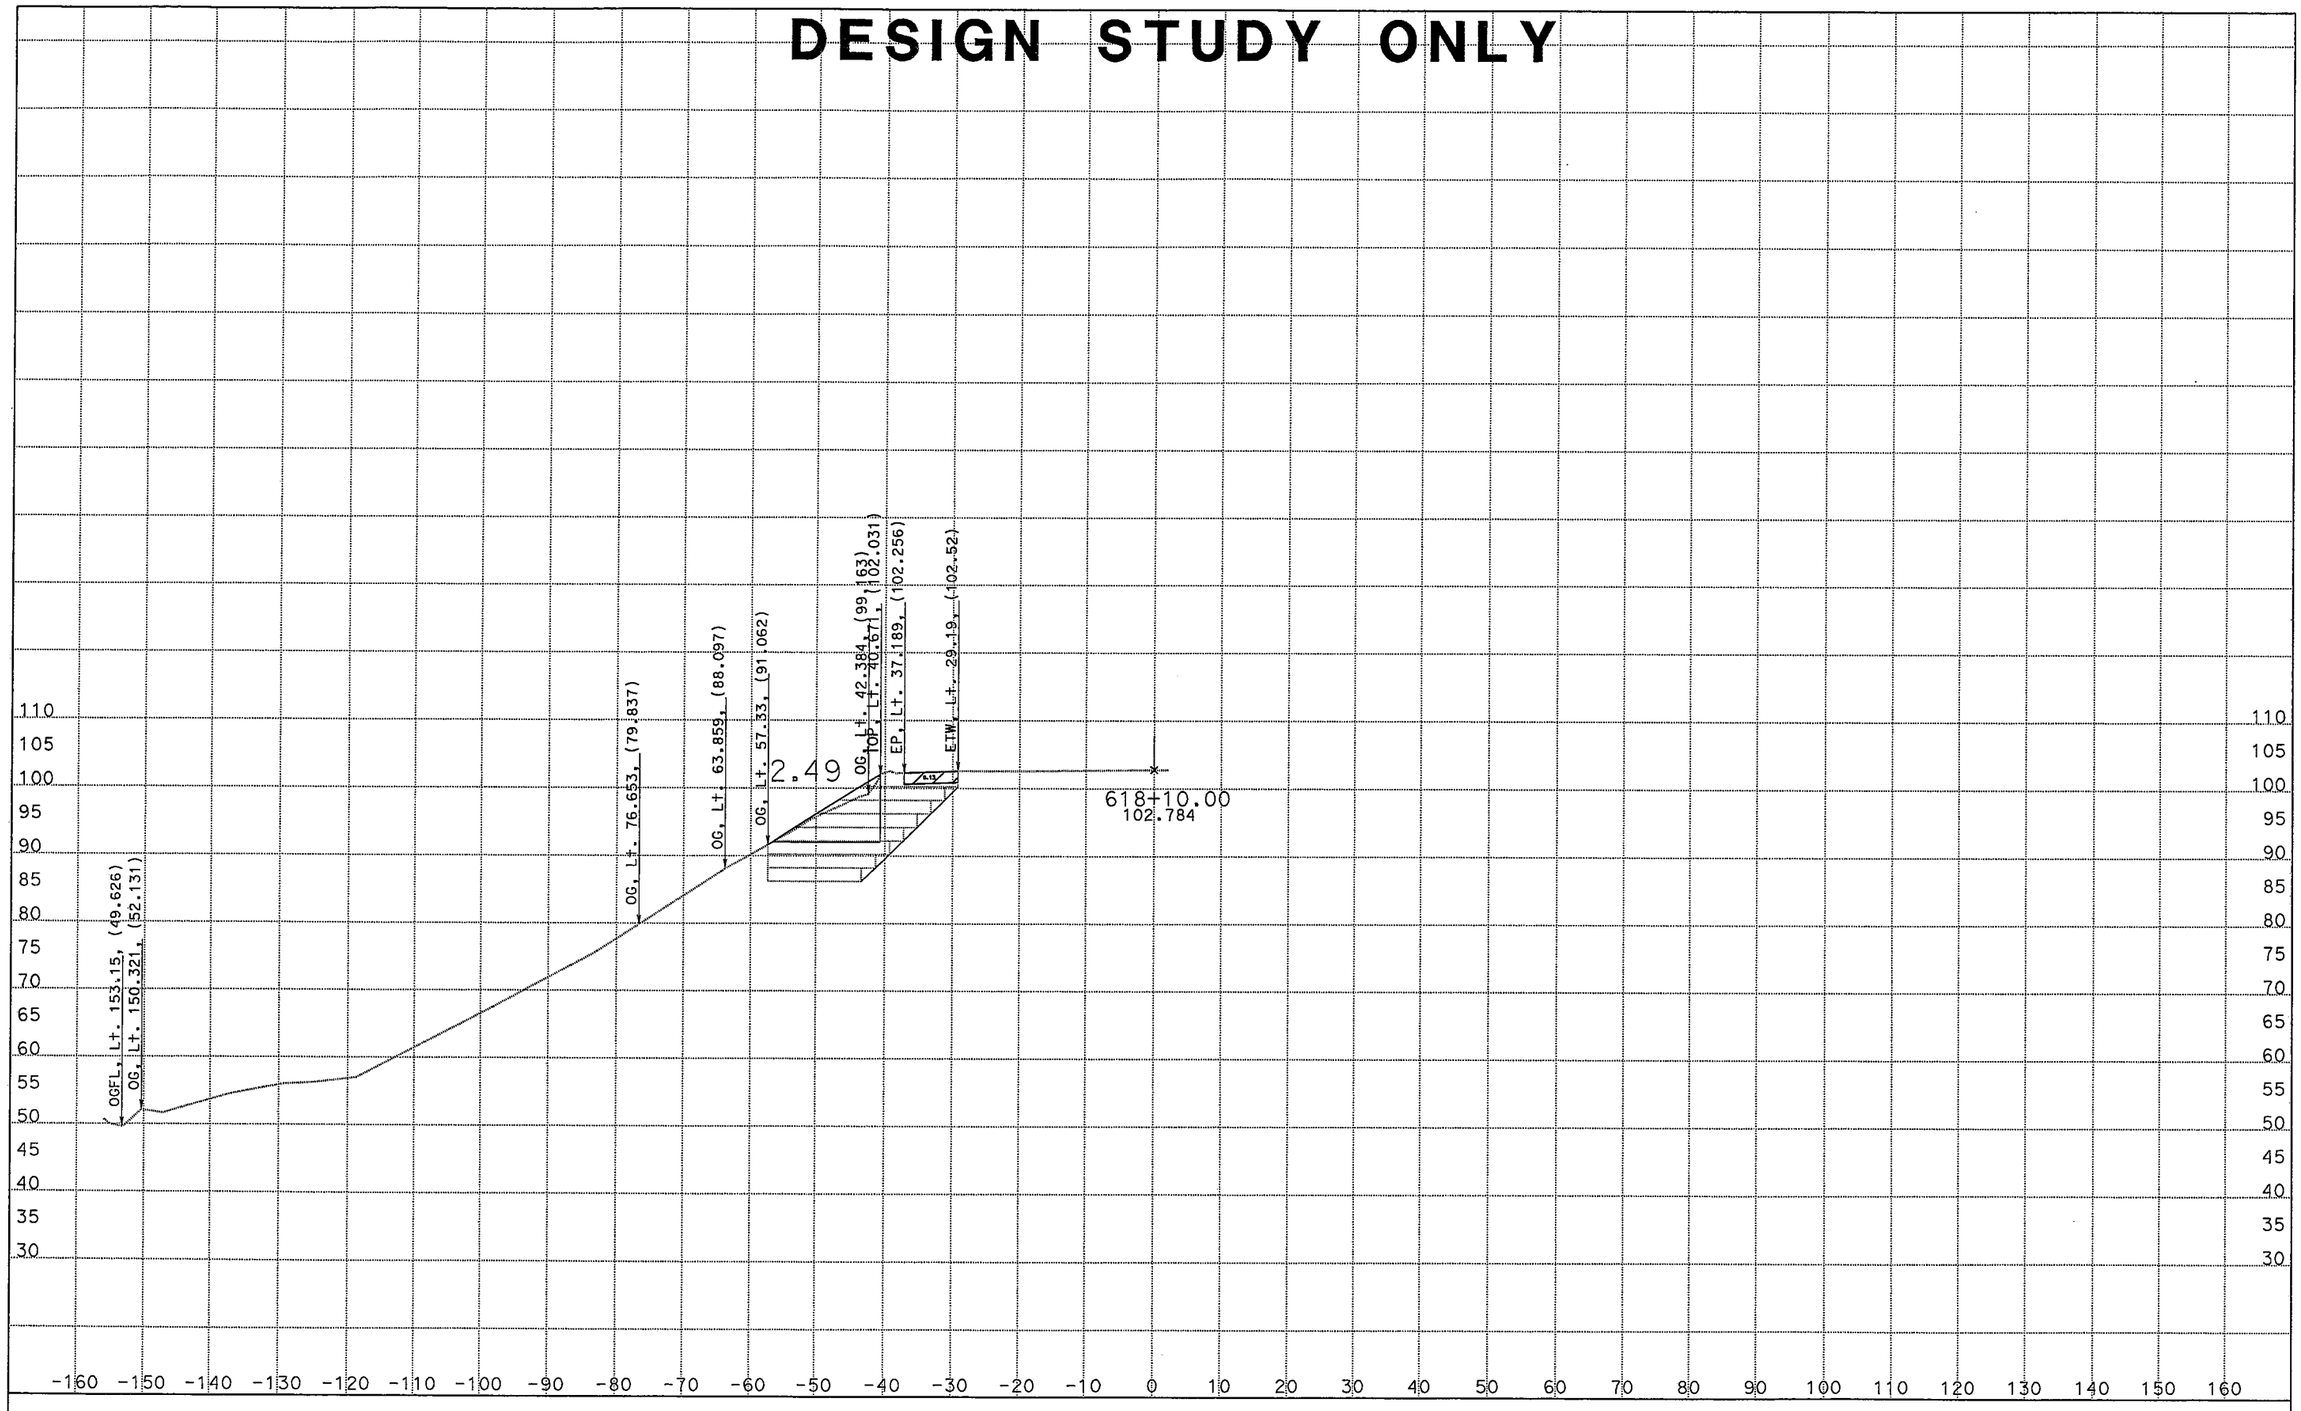

Project: 05230 File: D:\english-malibu\05230\xsection2.EAR

DATE: 3/21/2008

ALL DIMENSIONS ARE FEET

SCALE: 10 ft/in Horiz.
10 ft/in Vert.

CL1
CROSS SECTIONS
SHEET 3 OF XXX

DESIGN STUDY ONLY

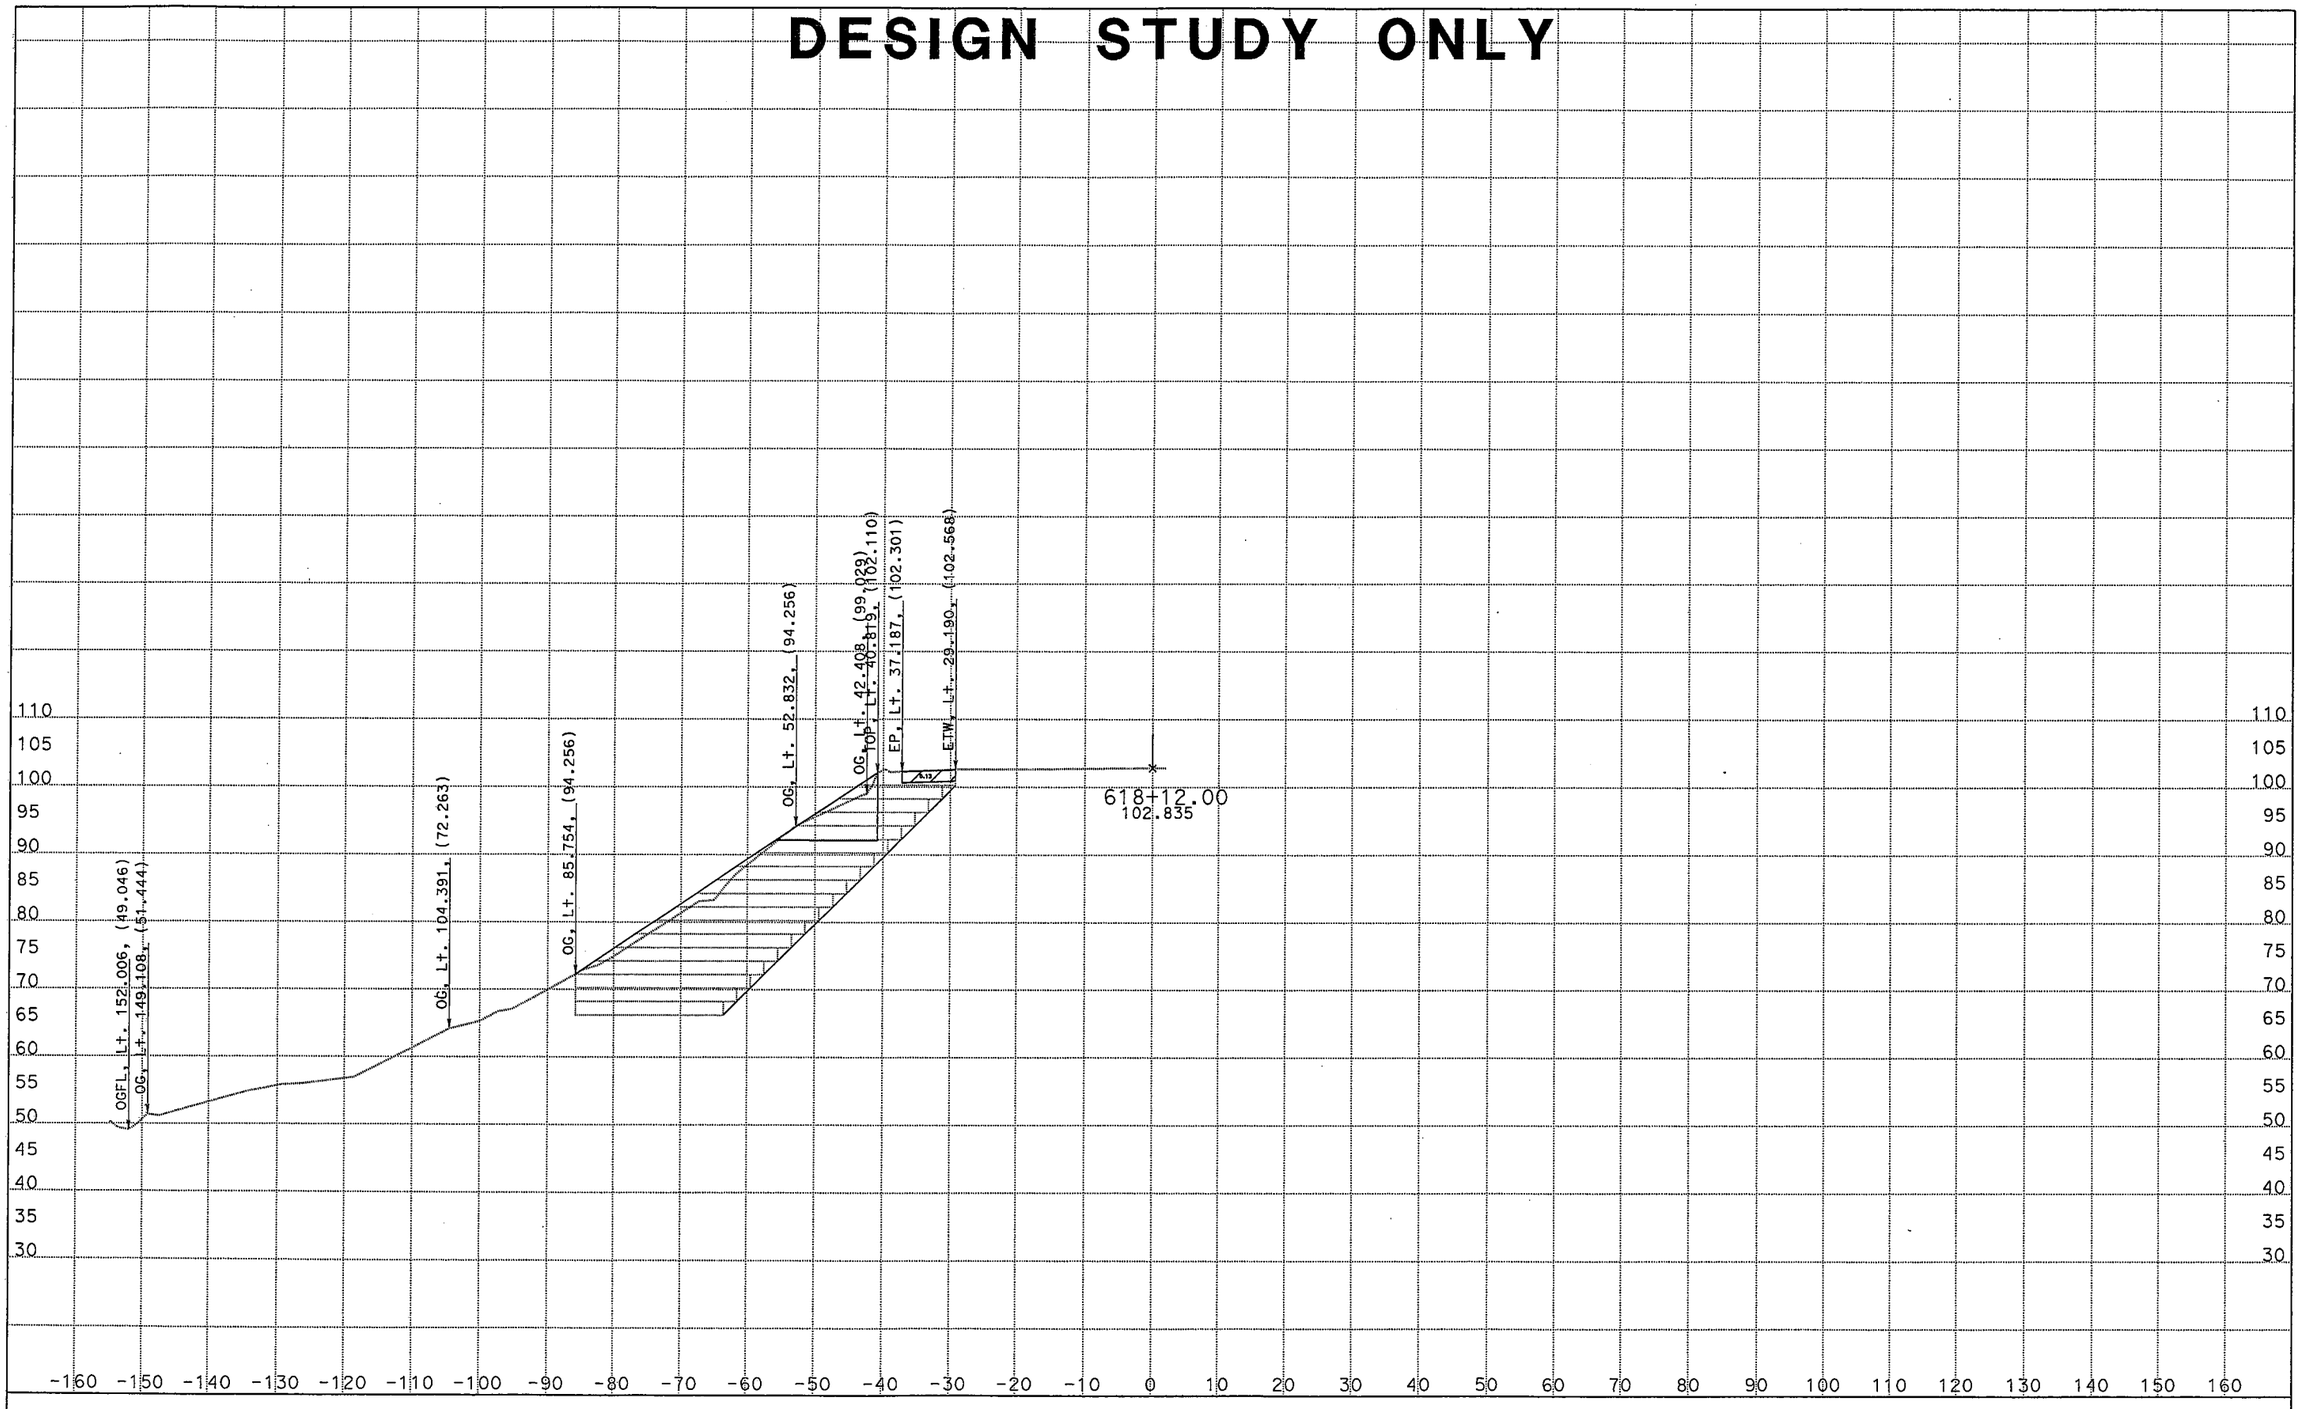

Project: 05230 File: D:\english-malibu\05230\xsection2.EAR

DATE: 3/21/2008

ALL DIMENSIONS ARE FEET

SCALE: 10 ft/in Horiz.
10 ft/in Vert.

CL1
CROSS SECTIONS
SHEET 4 OF XXX

DESIGN STUDY ONLY

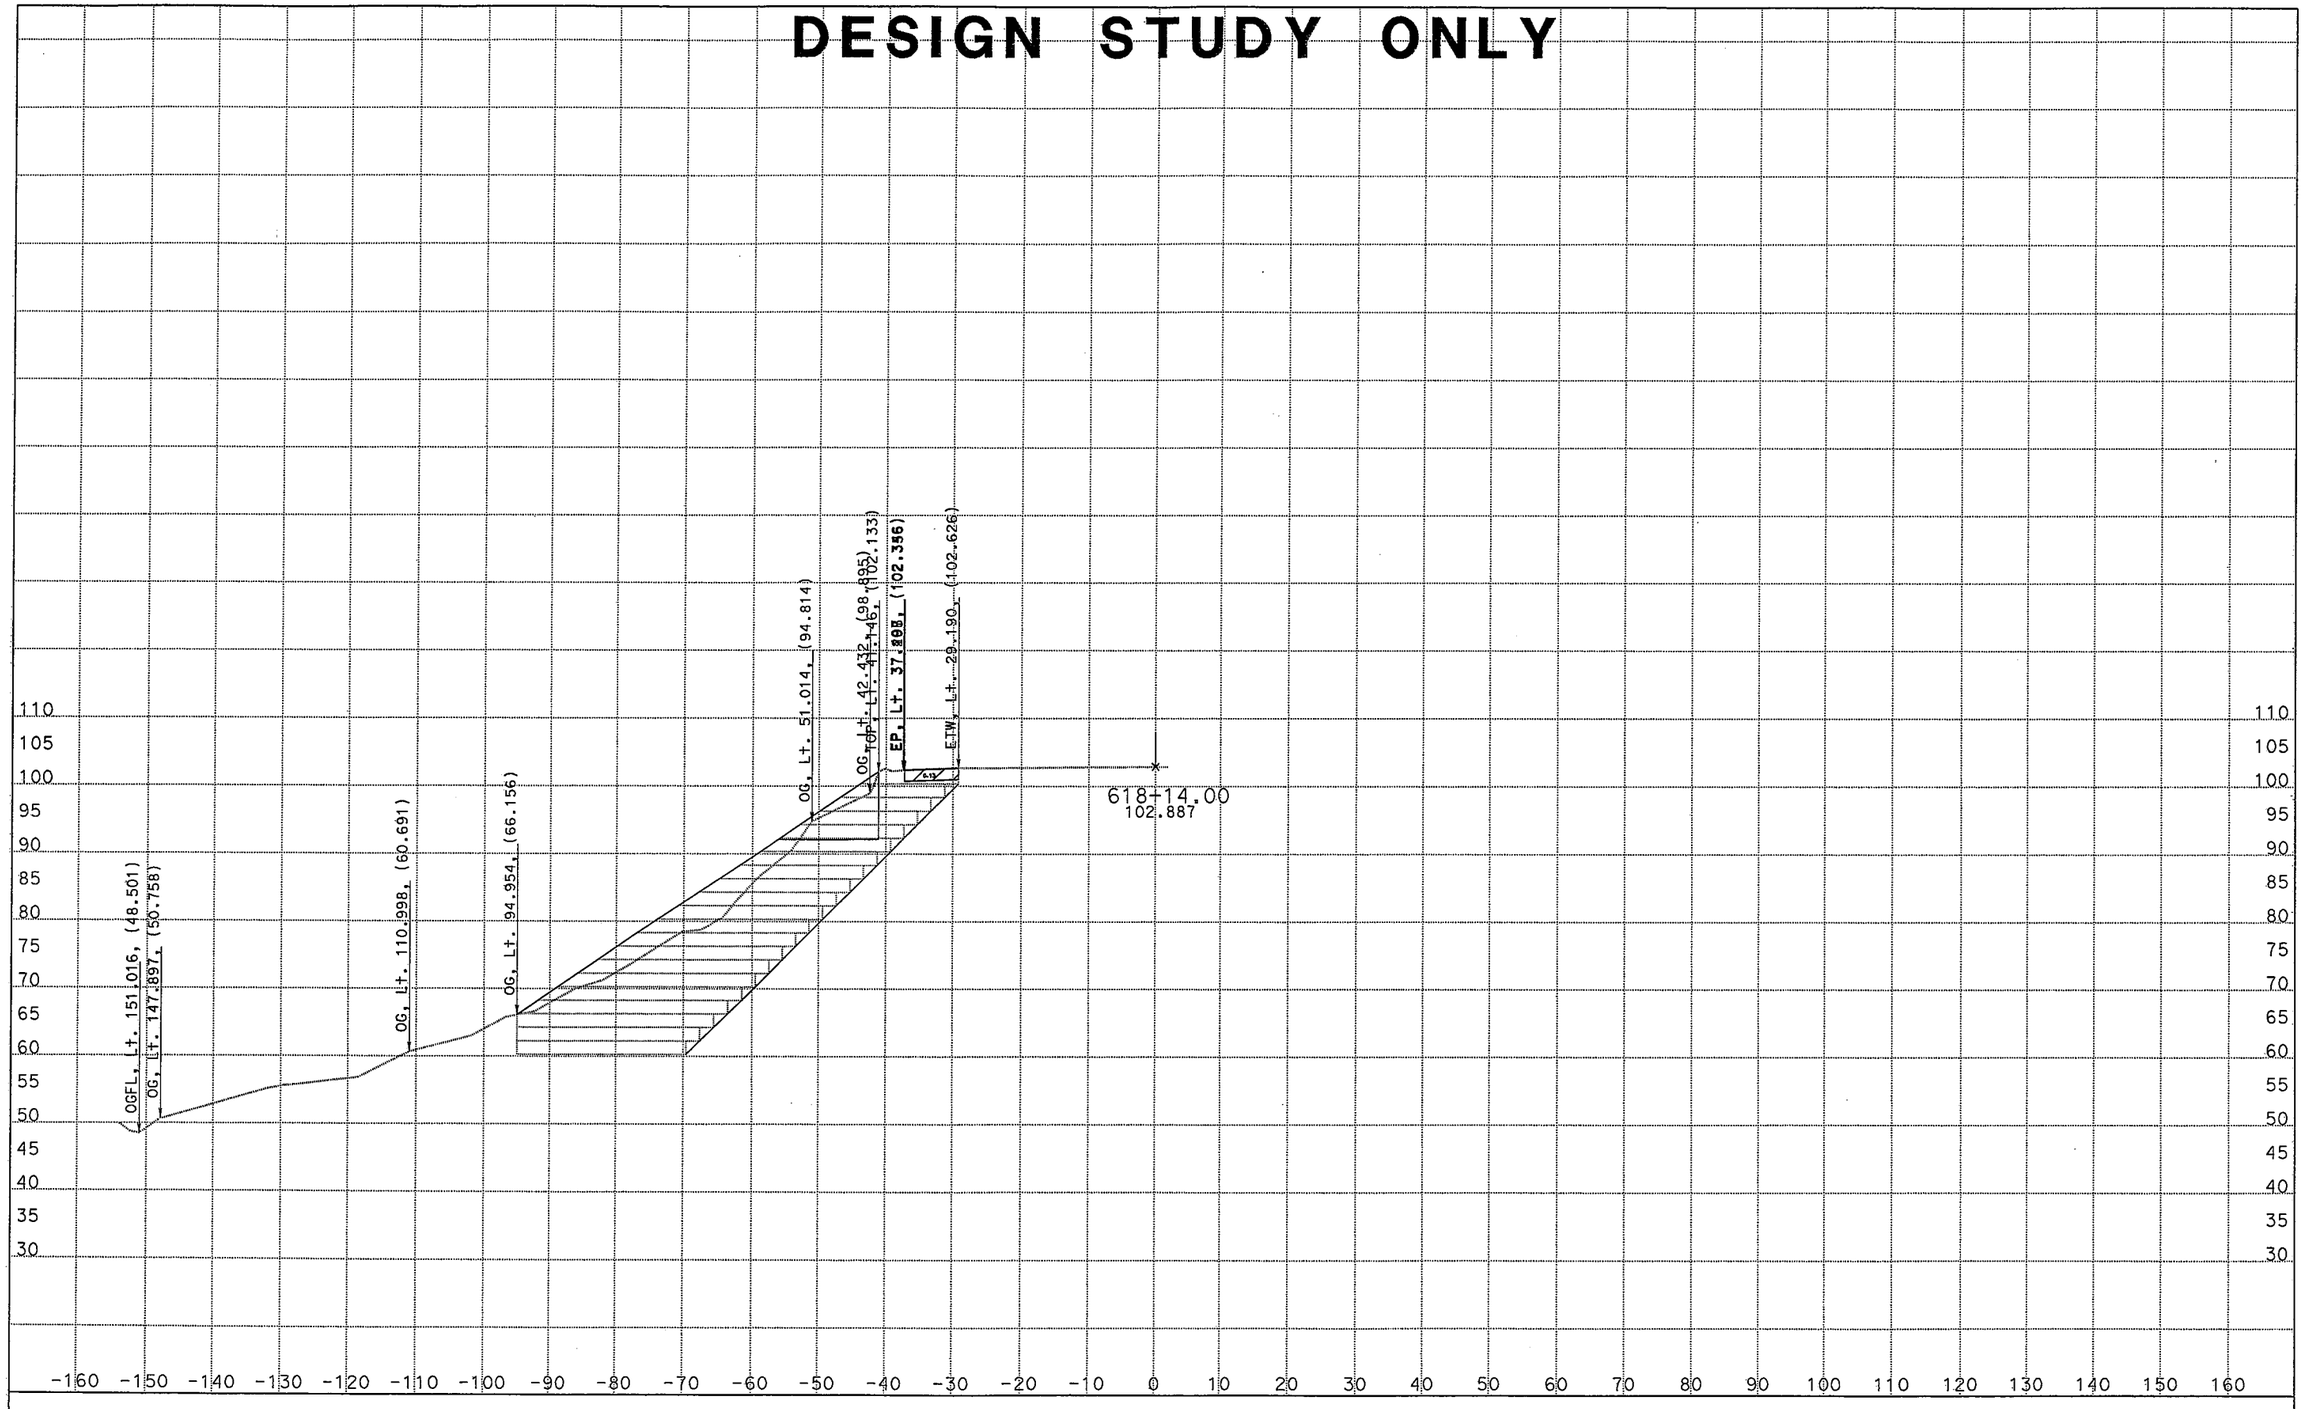

Project: 05230 File: D:\english-malibu\05230\xsection2.EAR

DATE: 3/21/2008

ALL DIMENSIONS ARE FEET

SCALE: 10 ft/in Horiz.
10 ft/in Vert.

CL1
CROSS SECTIONS
SHEET 5 OF XXX

DESIGN STUDY ONLY

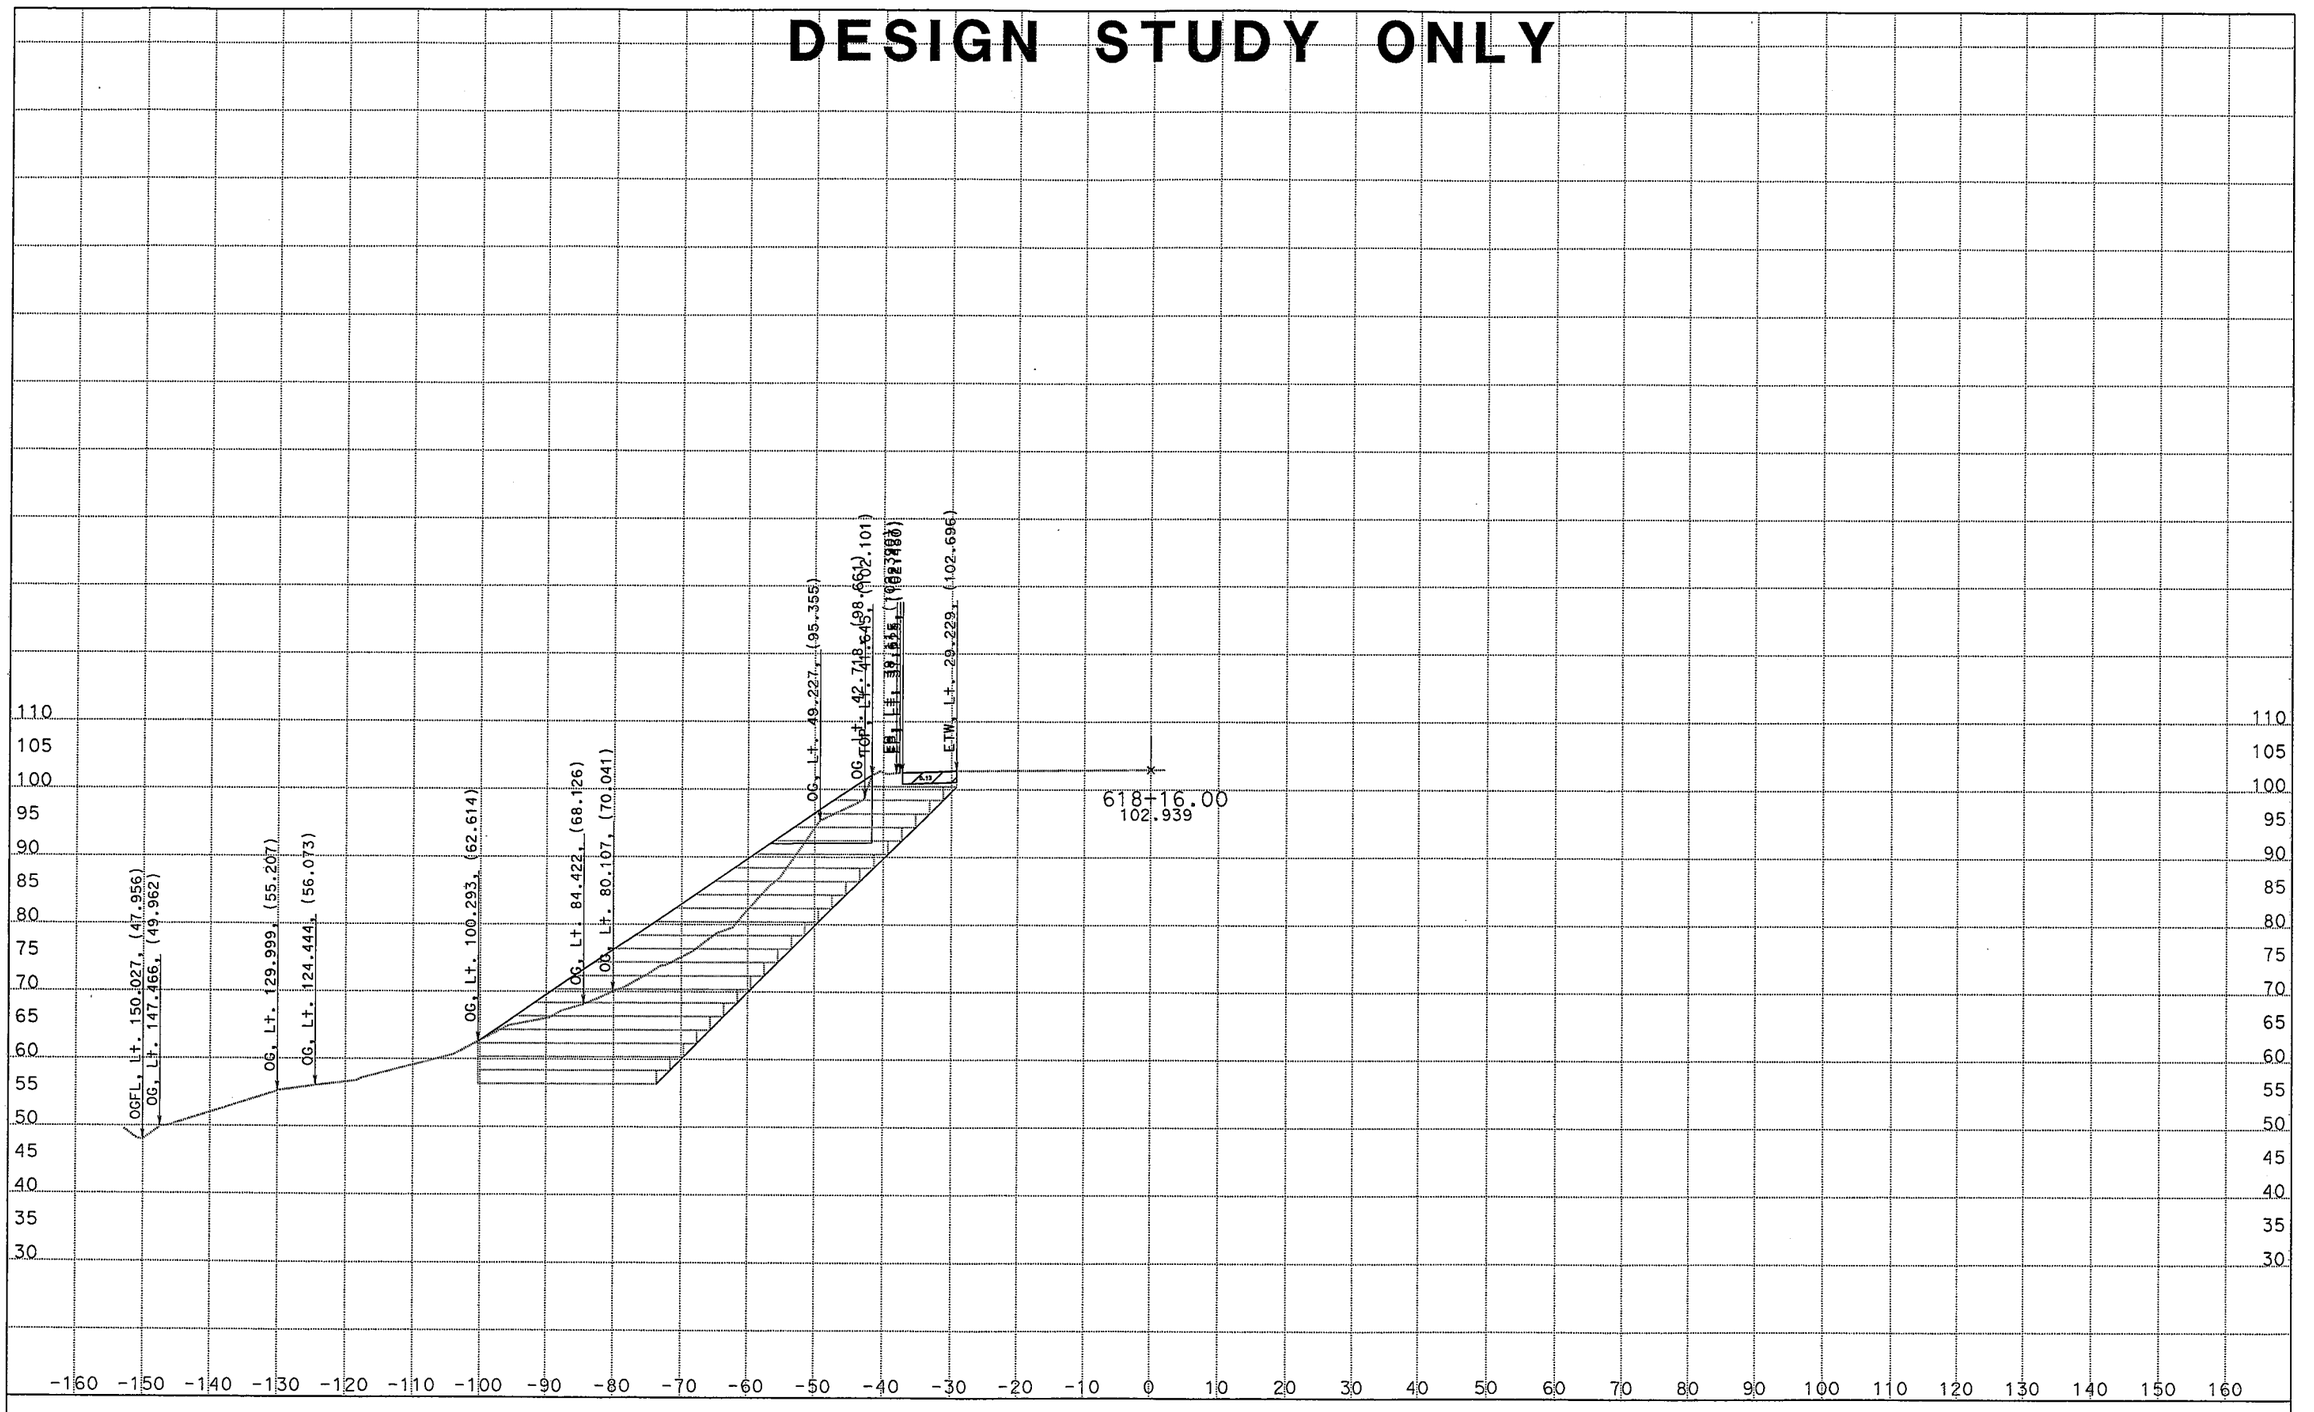

Project: 05230 File: D:\english-malibu\05230\xsection2.EAR

DATE: 3/21/2008

ALL DIMENSIONS ARE FEET

SCALE: 10 ft/in Horiz.
10 ft/in Vert.

CL1
CROSS SECTIONS
SHEET 6 OF XXX

DESIGN STUDY ONLY

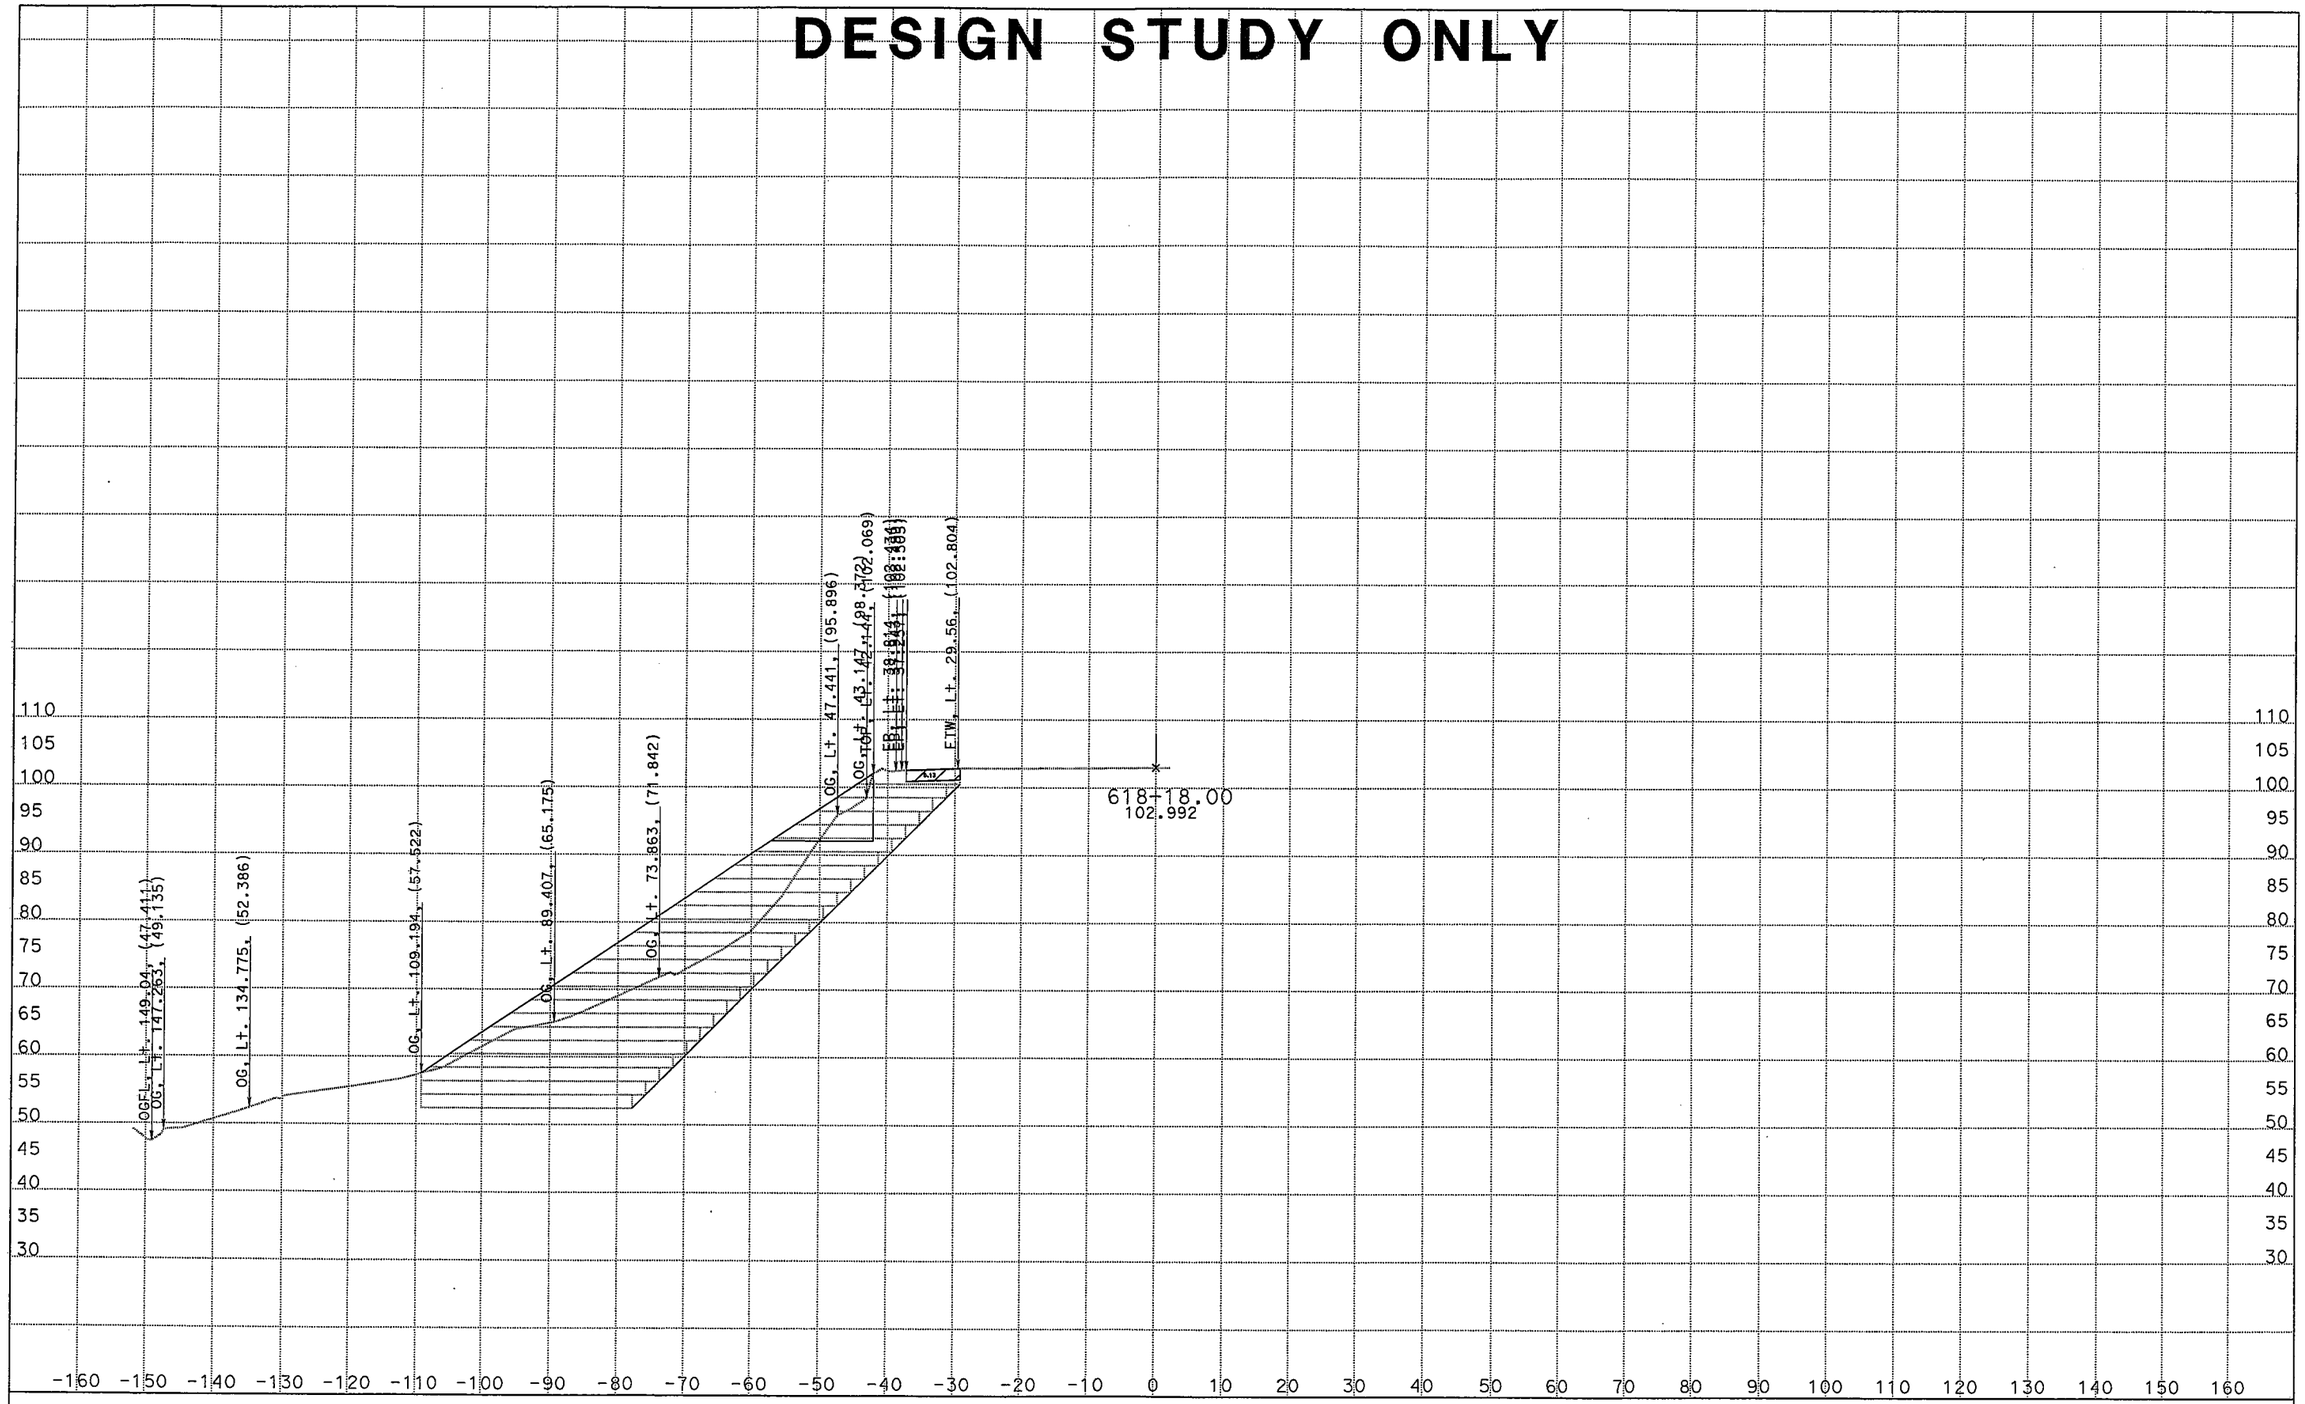

Project: 05230 File: D:\english-malibu\05230\xsection2.EAR

DATE: 3/21/2008

ALL DIMENSIONS ARE FEET

SCALE: 10 ft/in Horiz.
10 ft/in Vert.

CL1
CROSS SECTIONS
SHEET 7 OF XXX

DESIGN STUDY ONLY

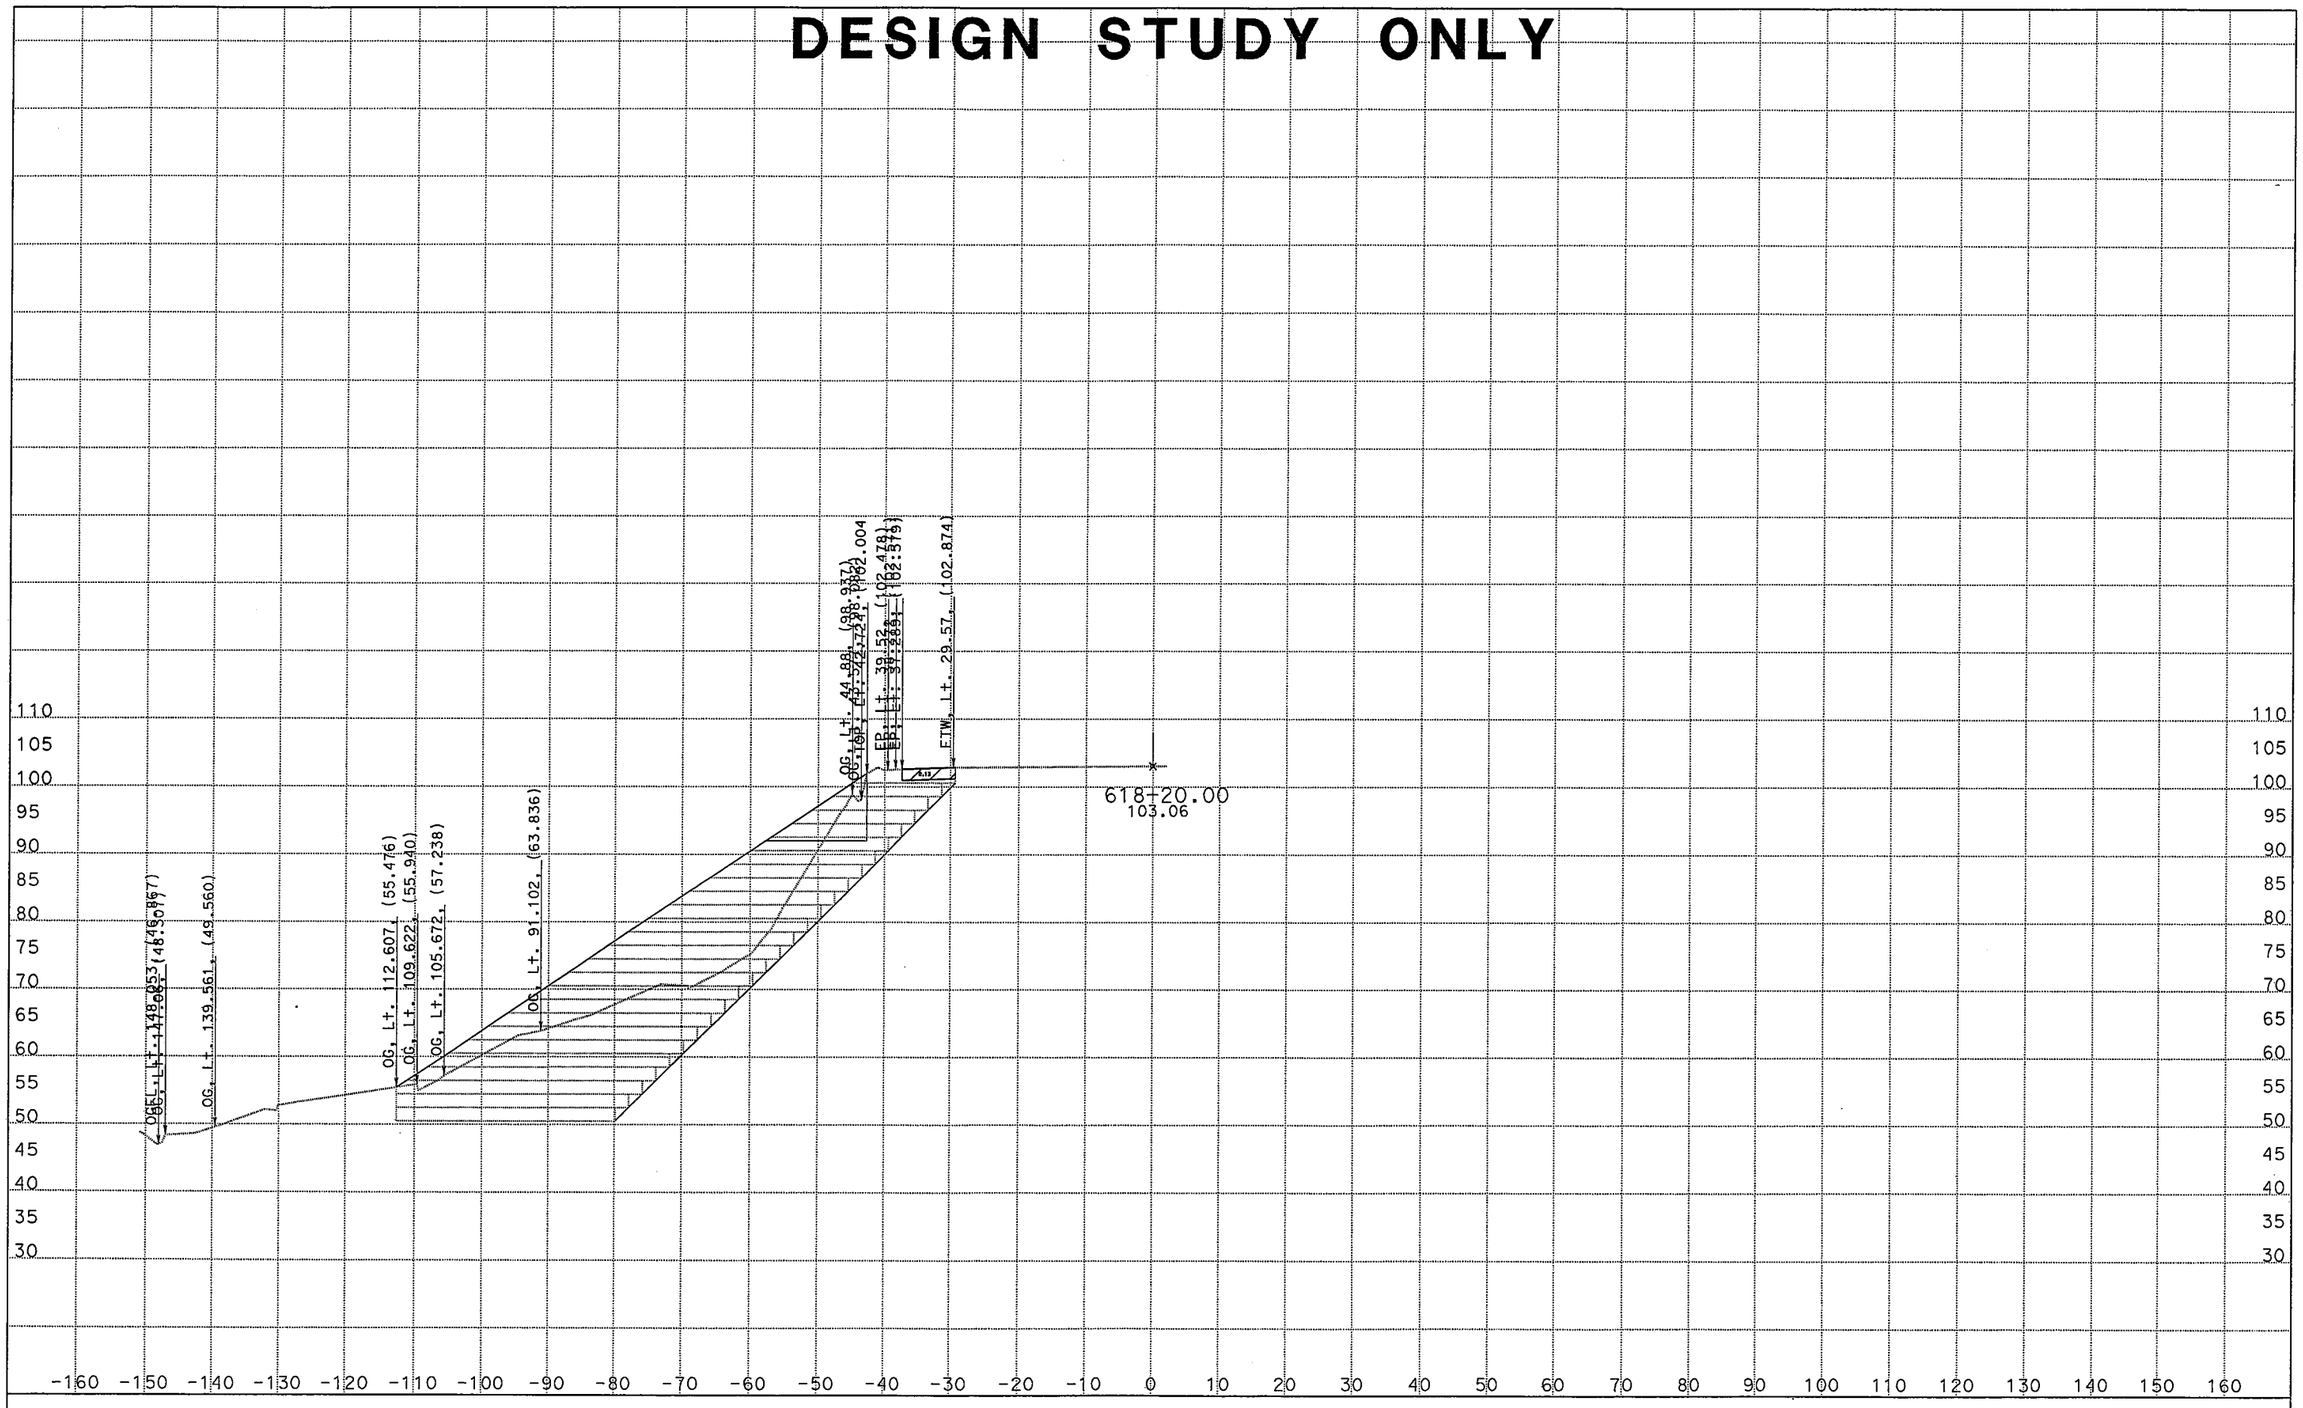

Project: 05230 File: D:\english-malibu\05230\xsection2.EAR

DATE: 3/21/2008

ALL DIMENSIONS ARE FEET

SCALE: 10 ft/in Horiz.
10 ft/in Vert.

CL1
CROSS SECTIONS
SHEET 8 OF XXX

DESIGN STUDY ONLY

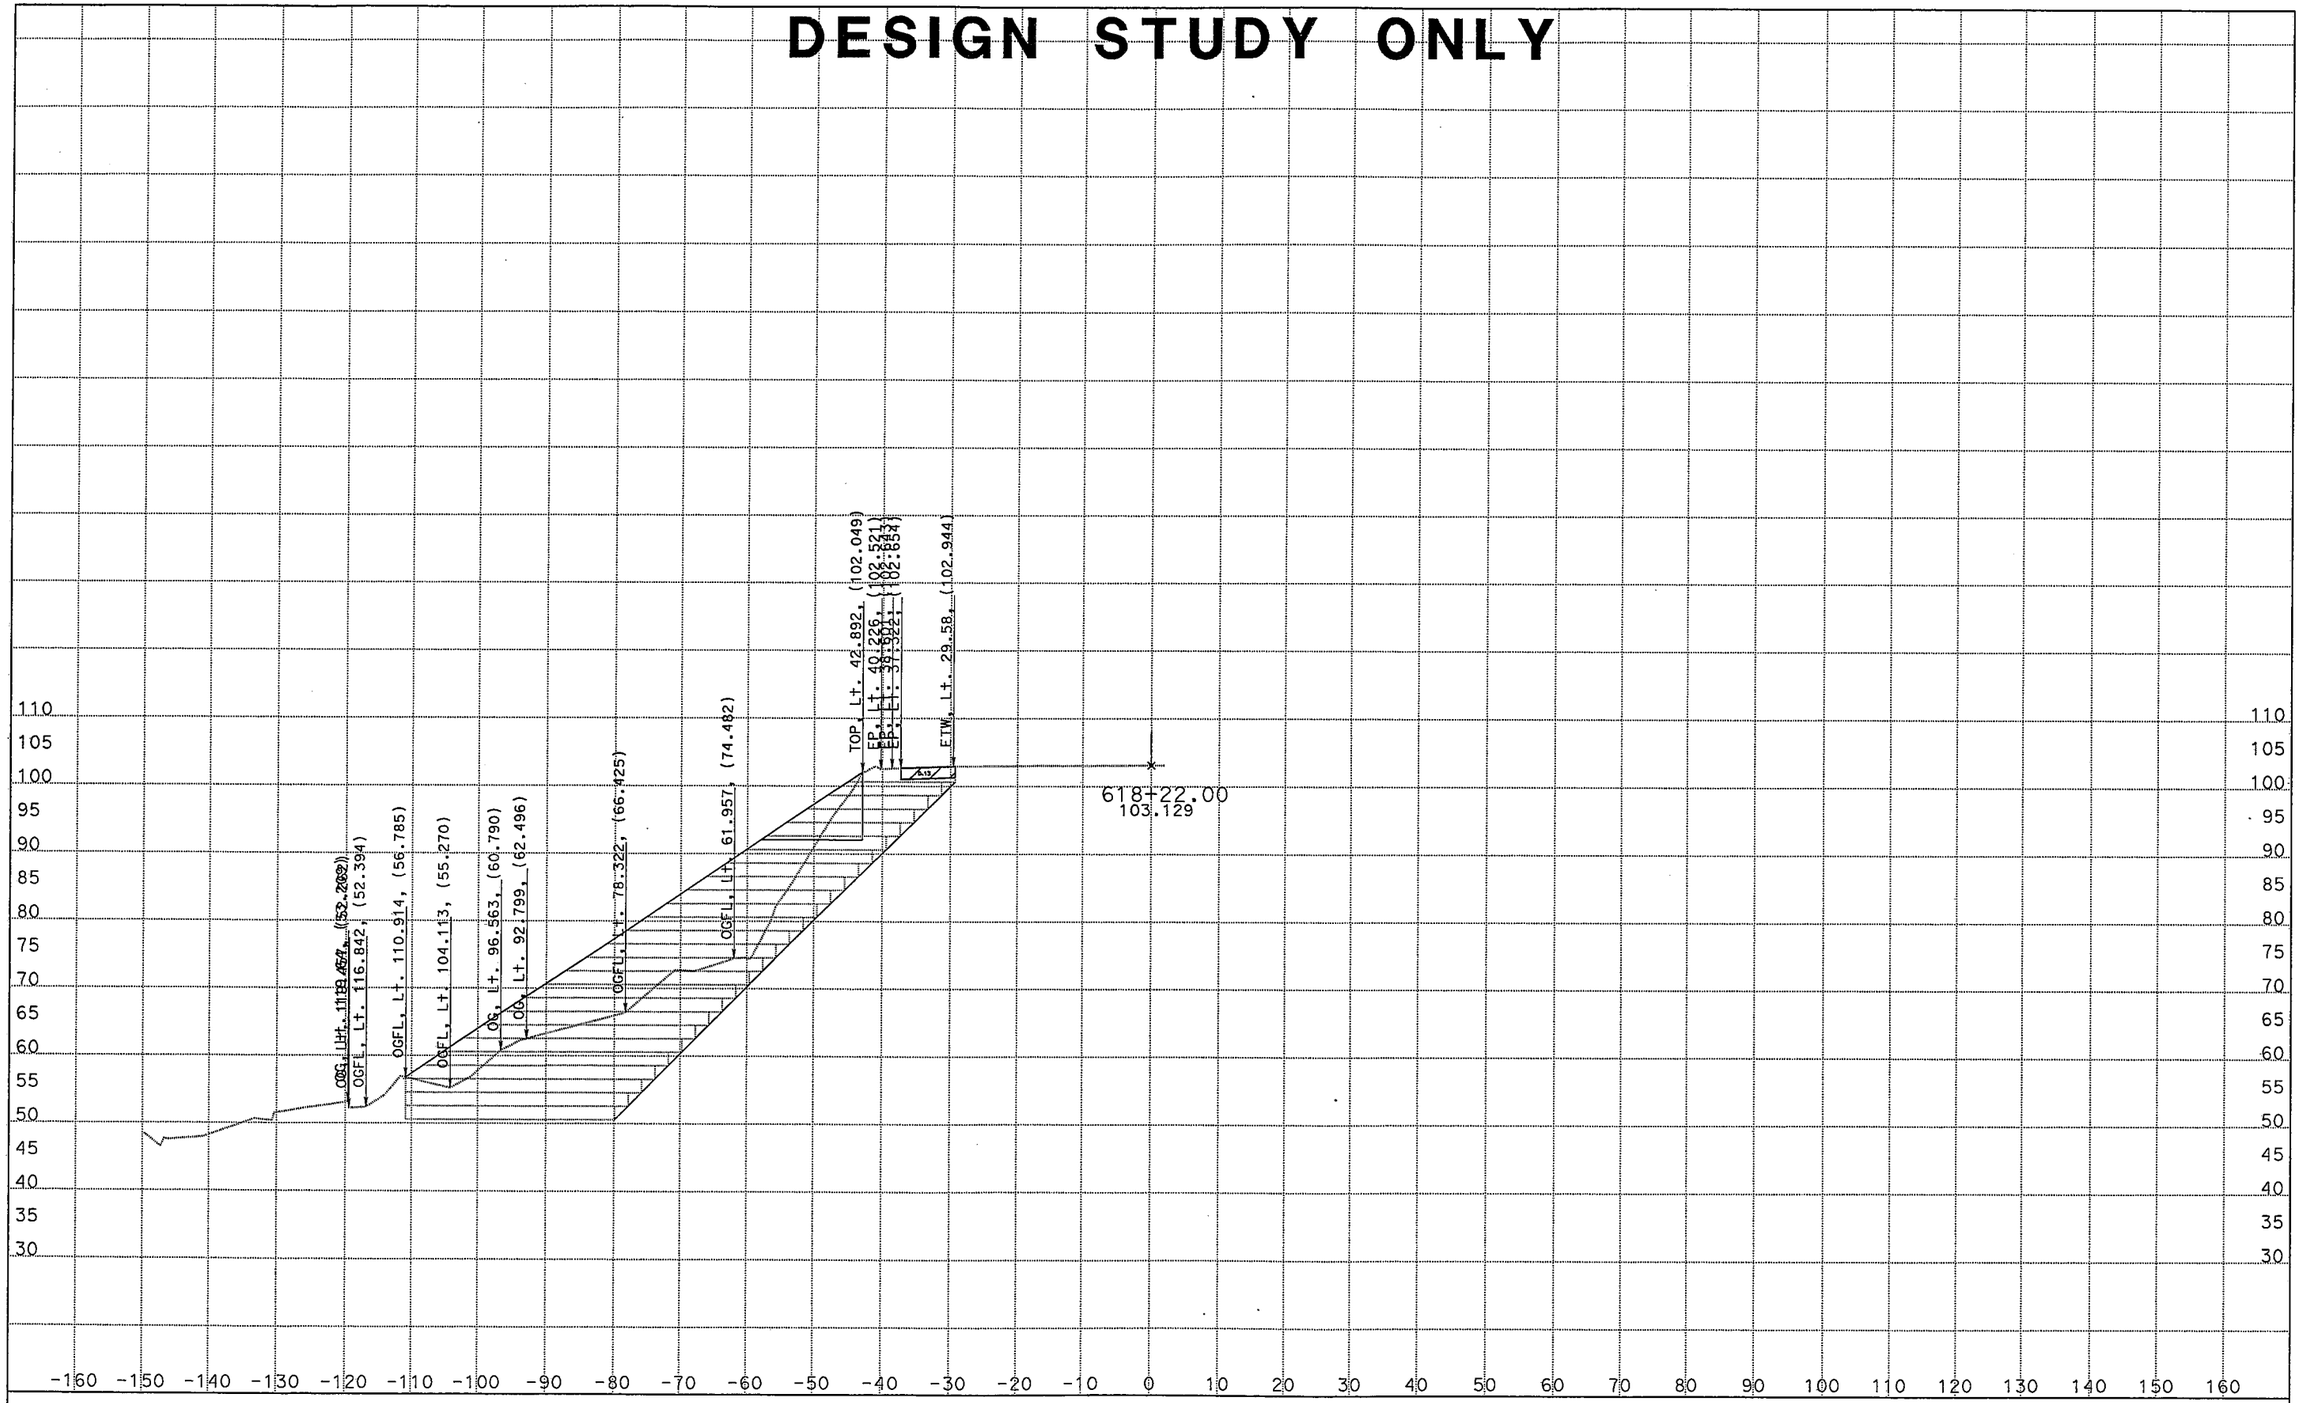

Project: 05230 File: D:\english-malibu\05230\xsection2.EAR

DATE: 3/21/2008

ALL DIMENSIONS ARE FEET

SCALE: 10 ft/in Horiz.
10 ft/in Vert.

CL1
CROSS SECTIONS
SHEET 9 OF XXX

DESIGN STUDY ONLY

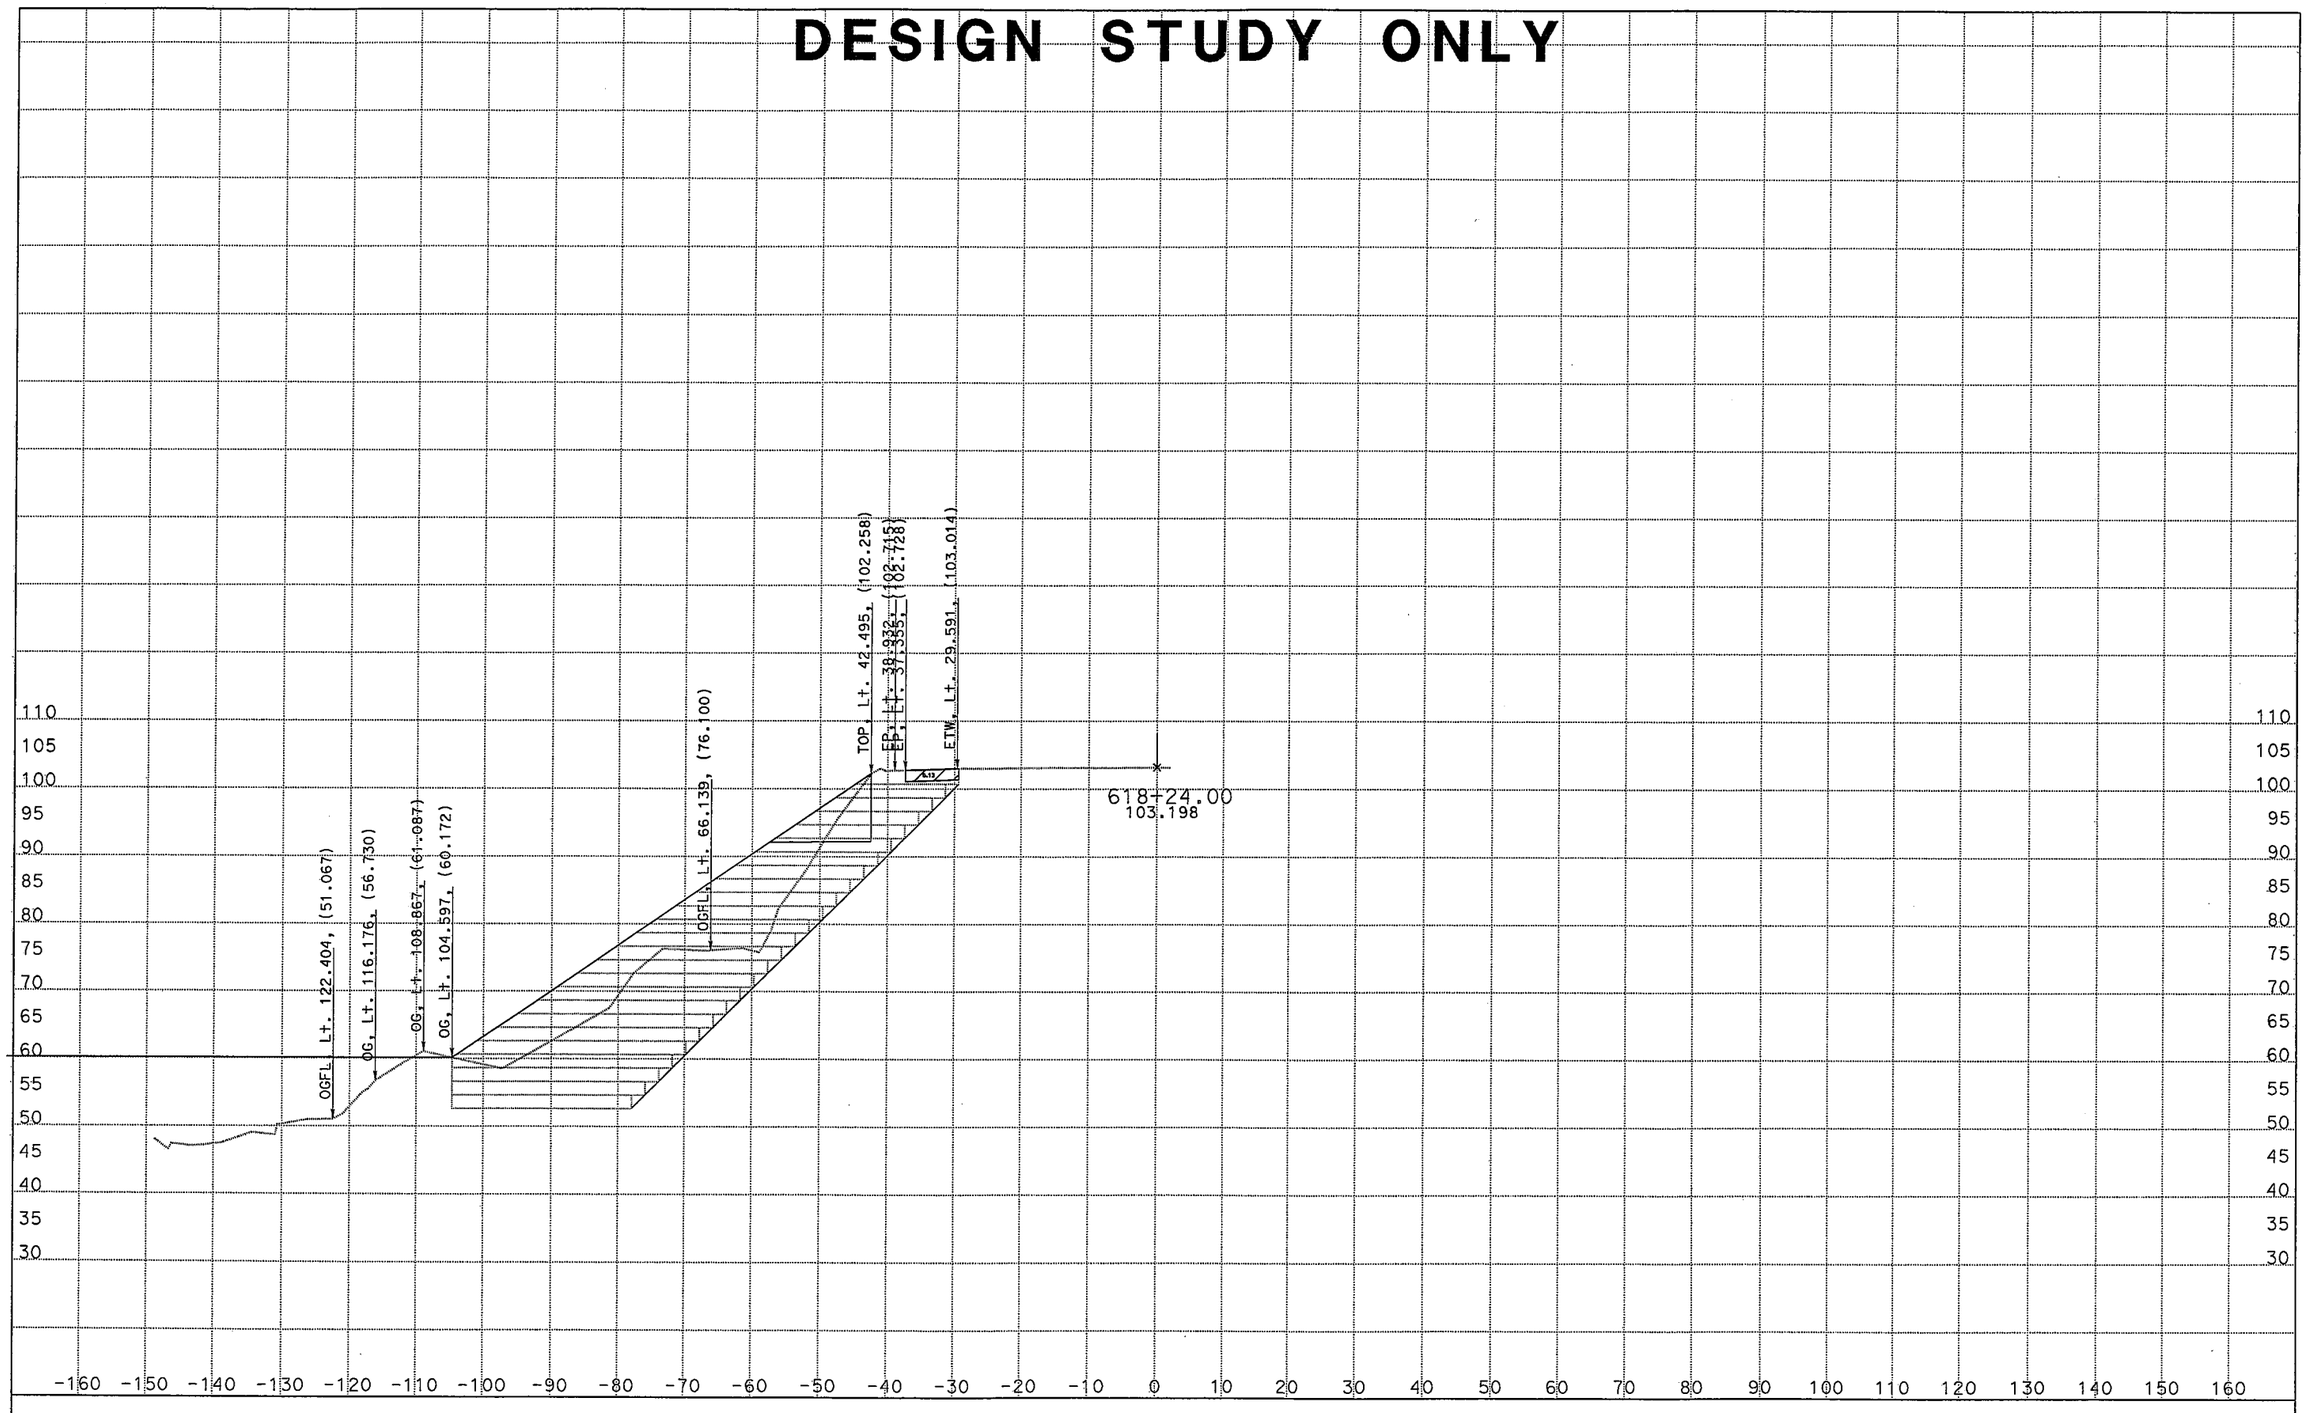

Project: 05230 File: D:\english-malibu\05230\xsection2.EAR

DATE: 3/21/2008

ALL DIMENSIONS ARE FEET

SCALE: 10 ft/in Horiz.
10 ft/in Vert.

CL1
CROSS SECTIONS
SHEET 10 OF XXX

DESIGN STUDY ONLY

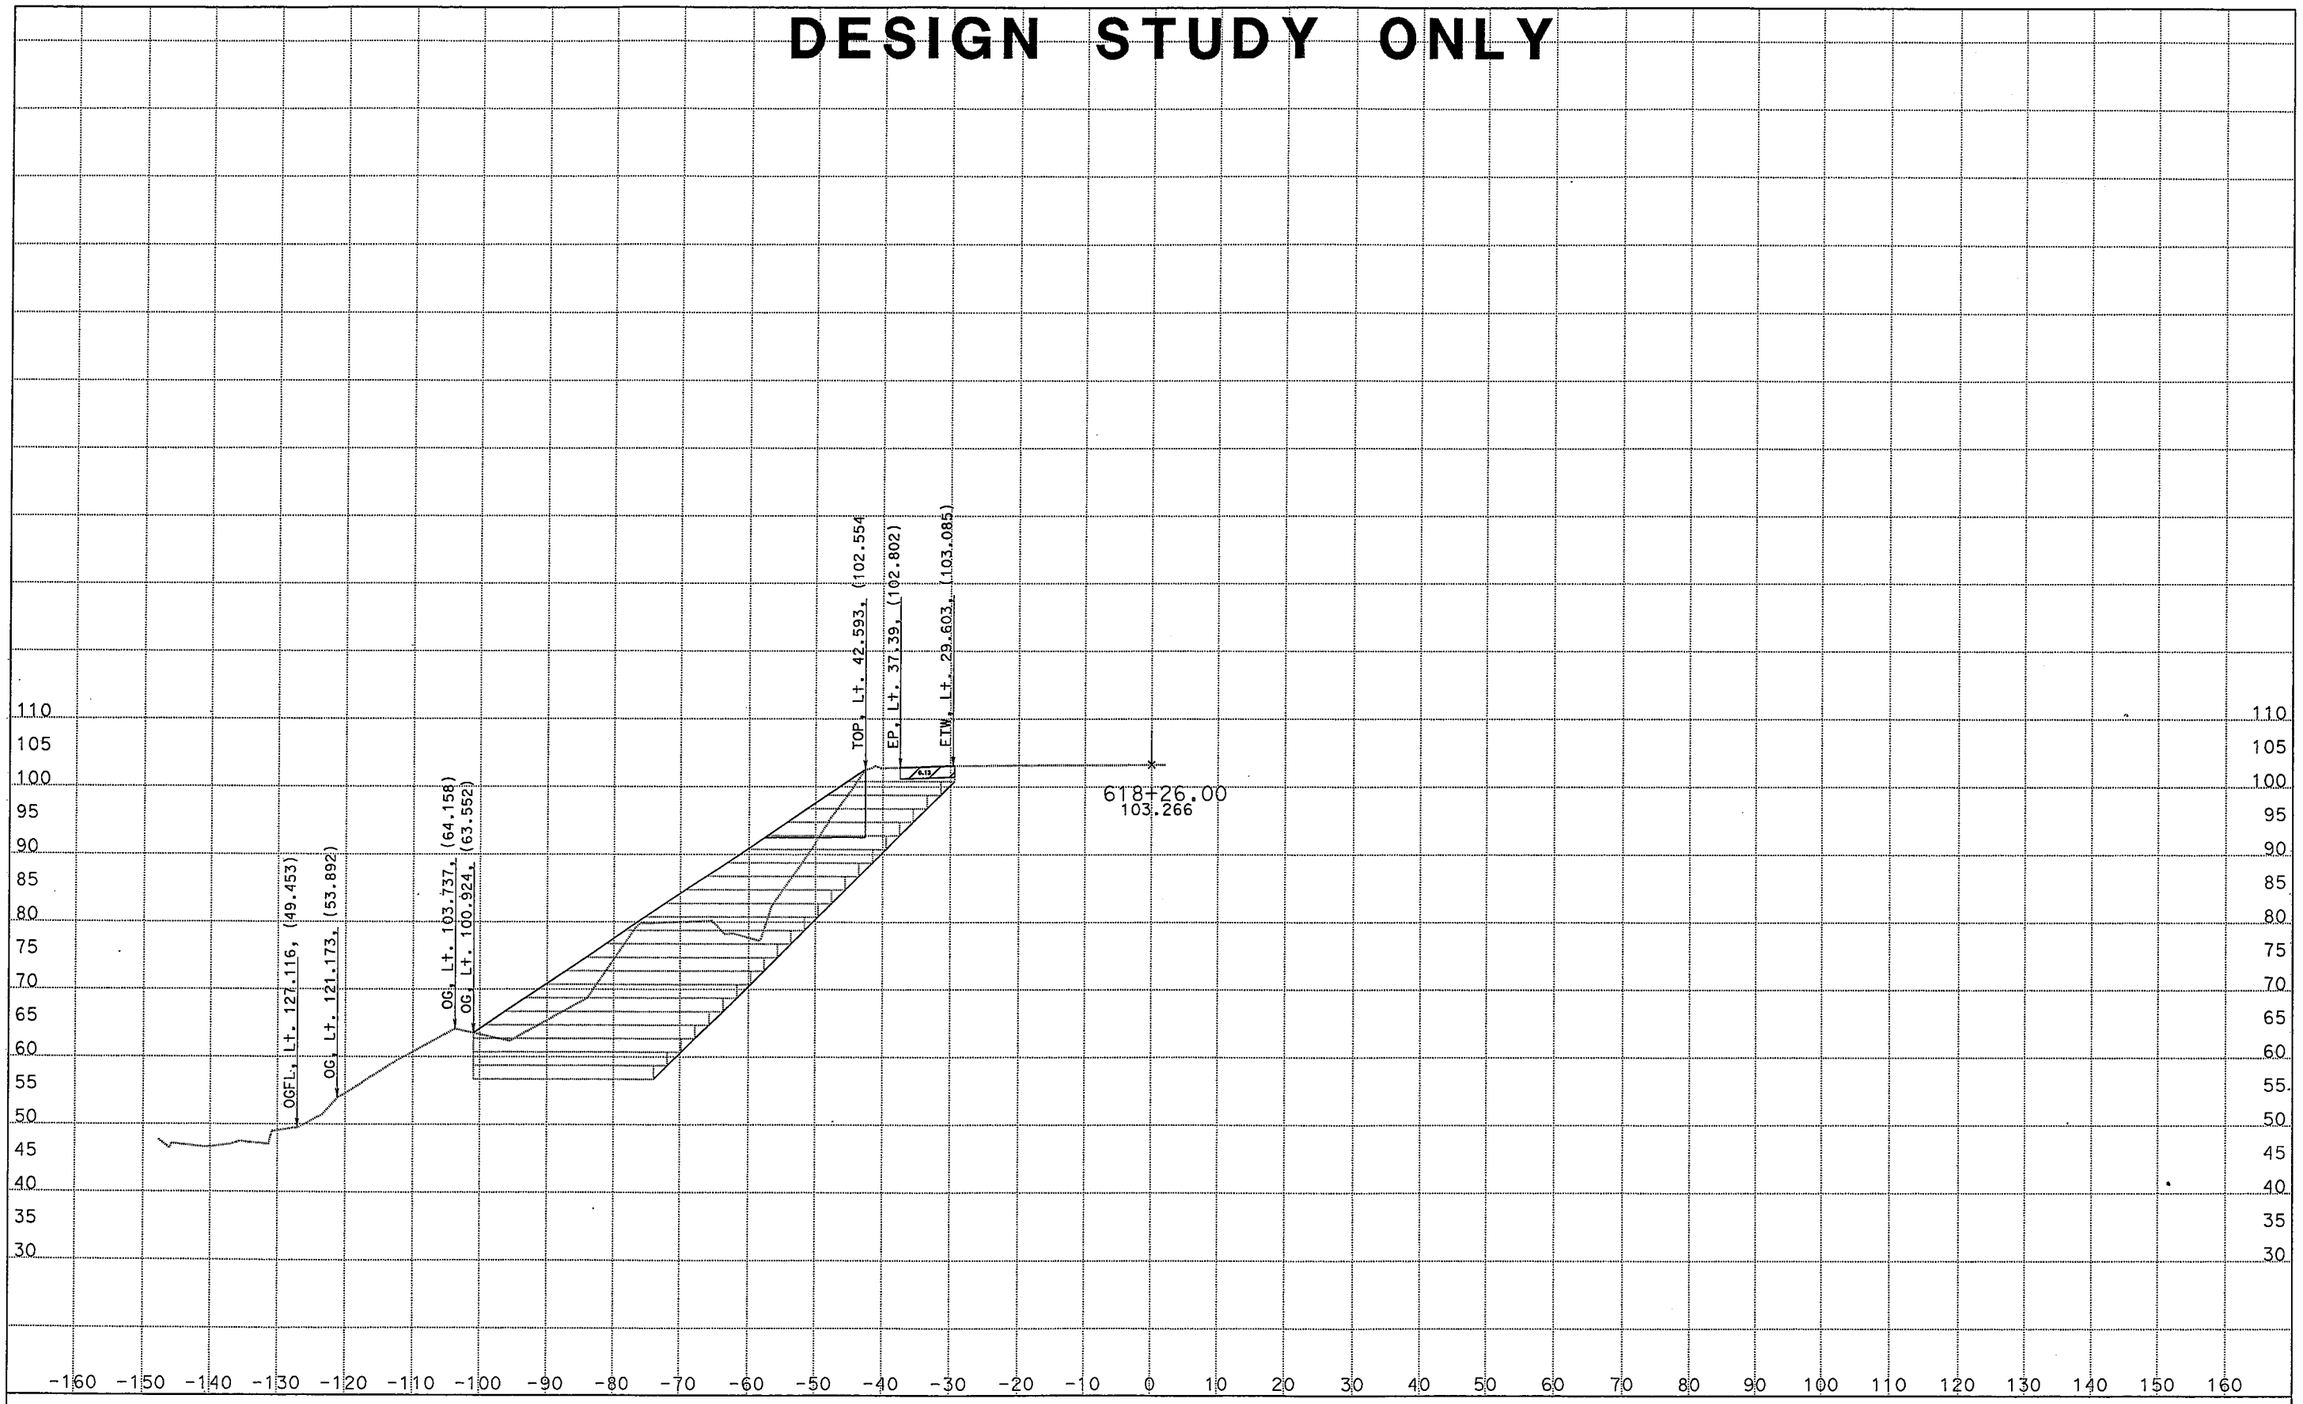

Project: 05230 File: D:\english-malibu\05230\xsection2.EAR

DATE: 3/21/2008

ALL DIMENSIONS ARE FEET

SCALE: 10 ft/in Horiz.
10 ft/in Vert.

CL1
CROSS SECTIONS
SHEET 11 OF XXX

DESIGN STUDY ONLY

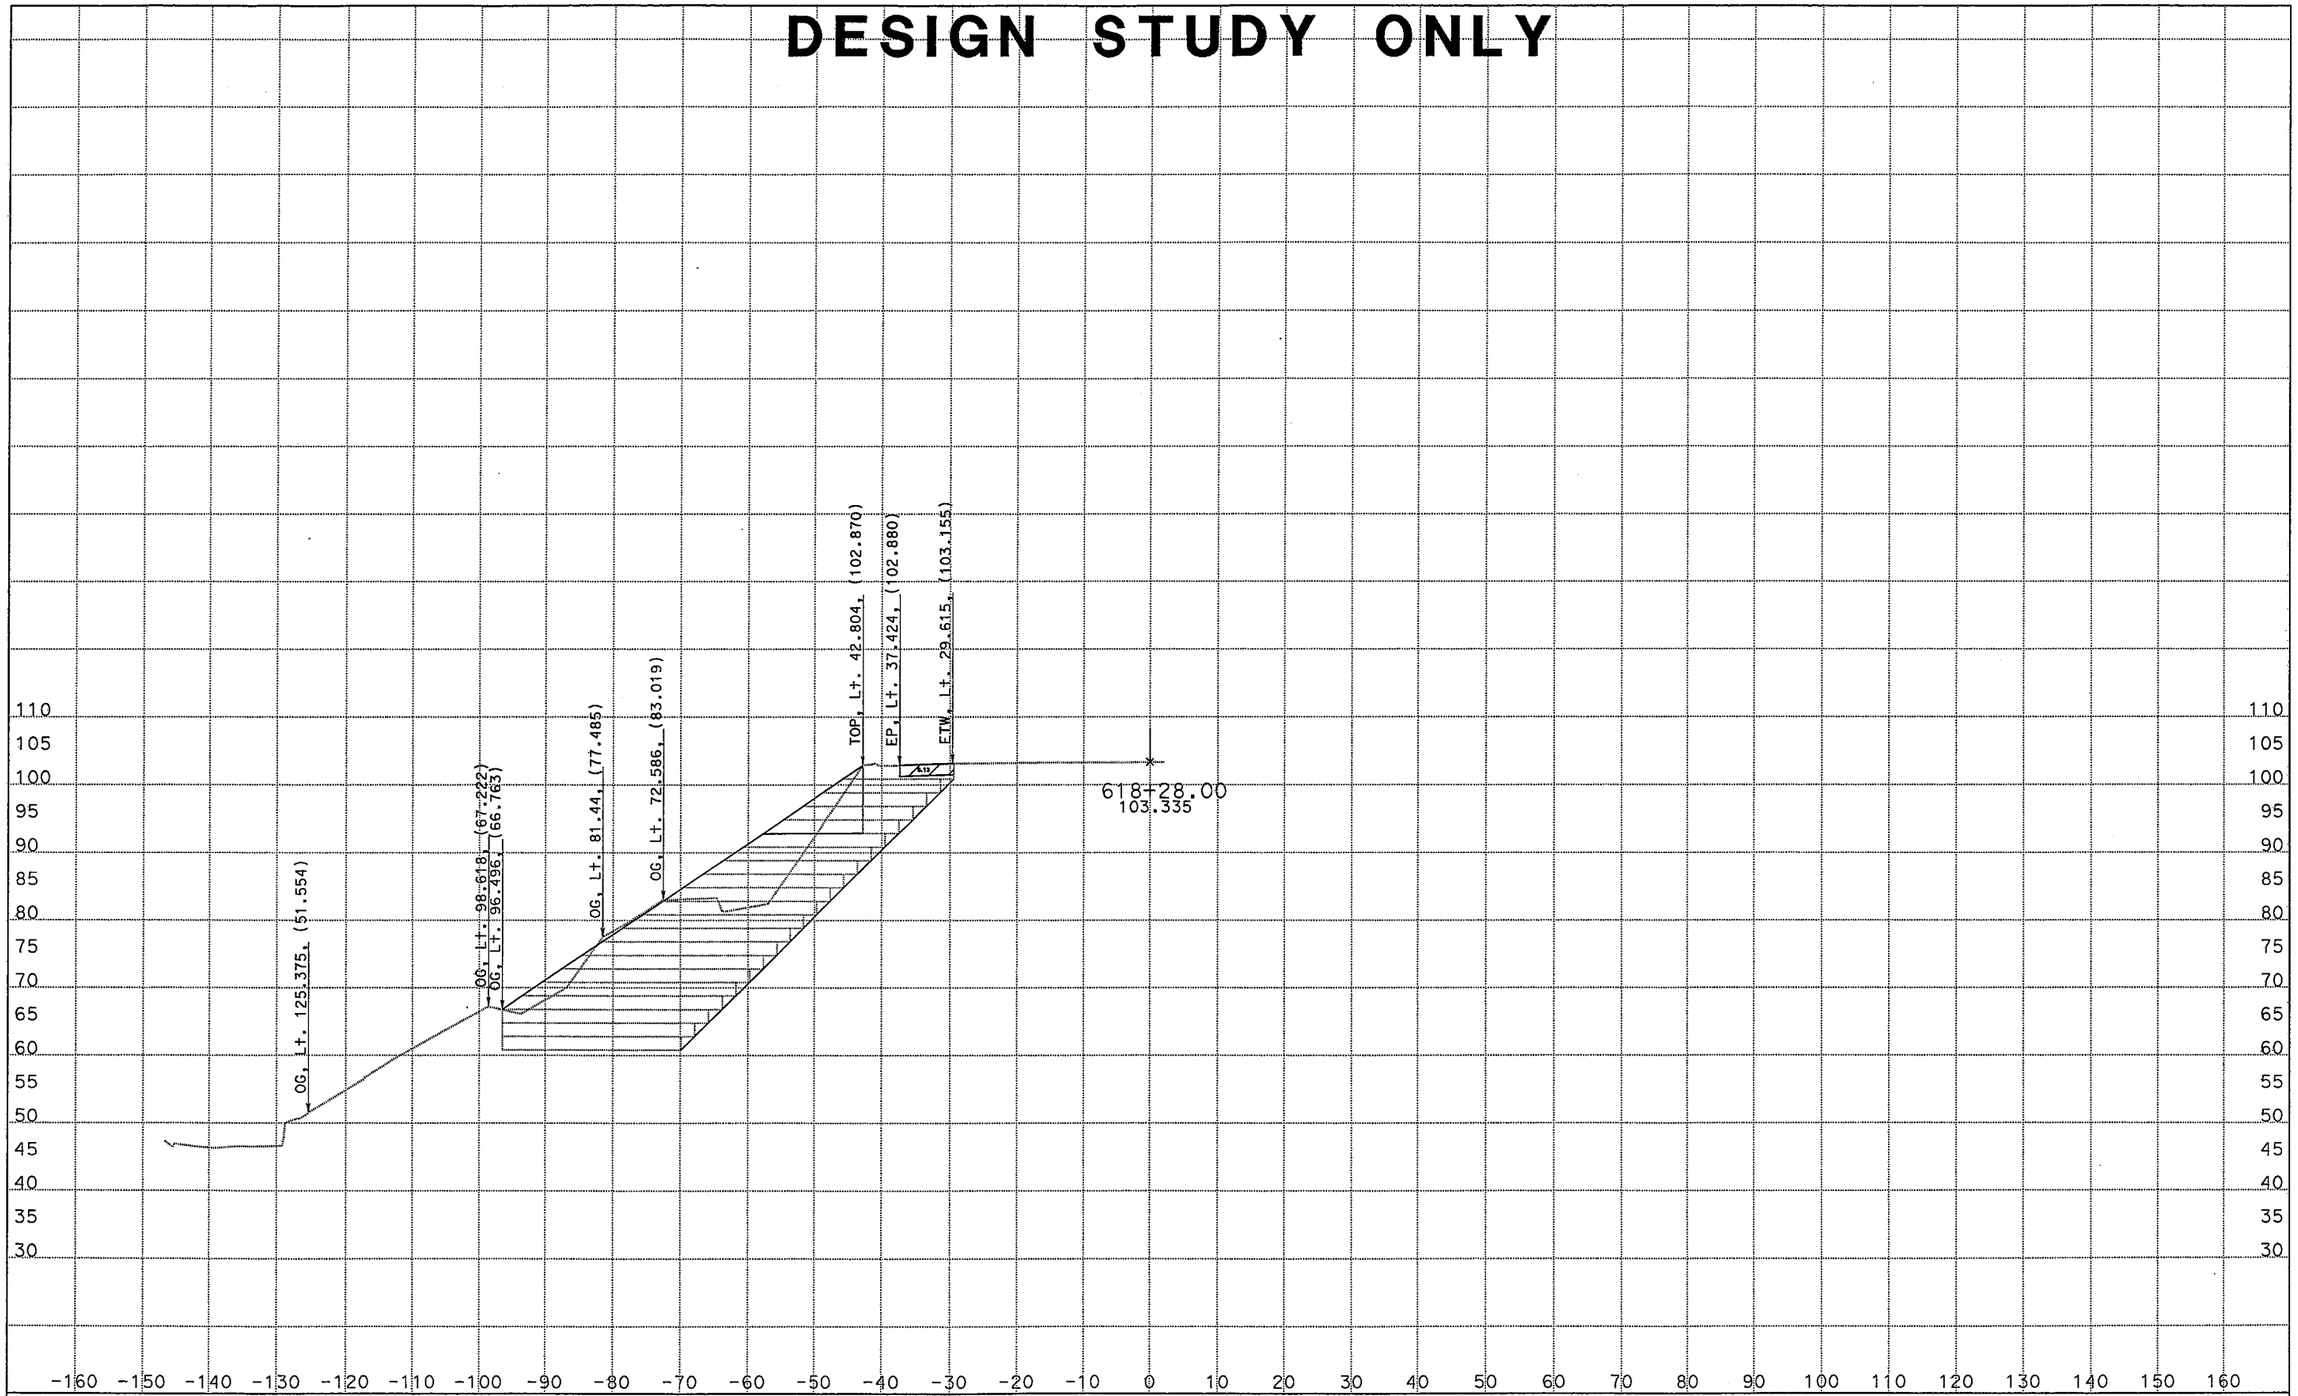

Project: 05230 File: D:\english-malibu\05230\xsection2.EAR

DATE: 3/21/2008

ALL DIMENSIONS ARE FEET

SCALE: 10 ft/in Horiz.
10 ft/in Vert.

CL1
CROSS SECTIONS
SHEET 12 OF XXX

DESIGN STUDY ONLY

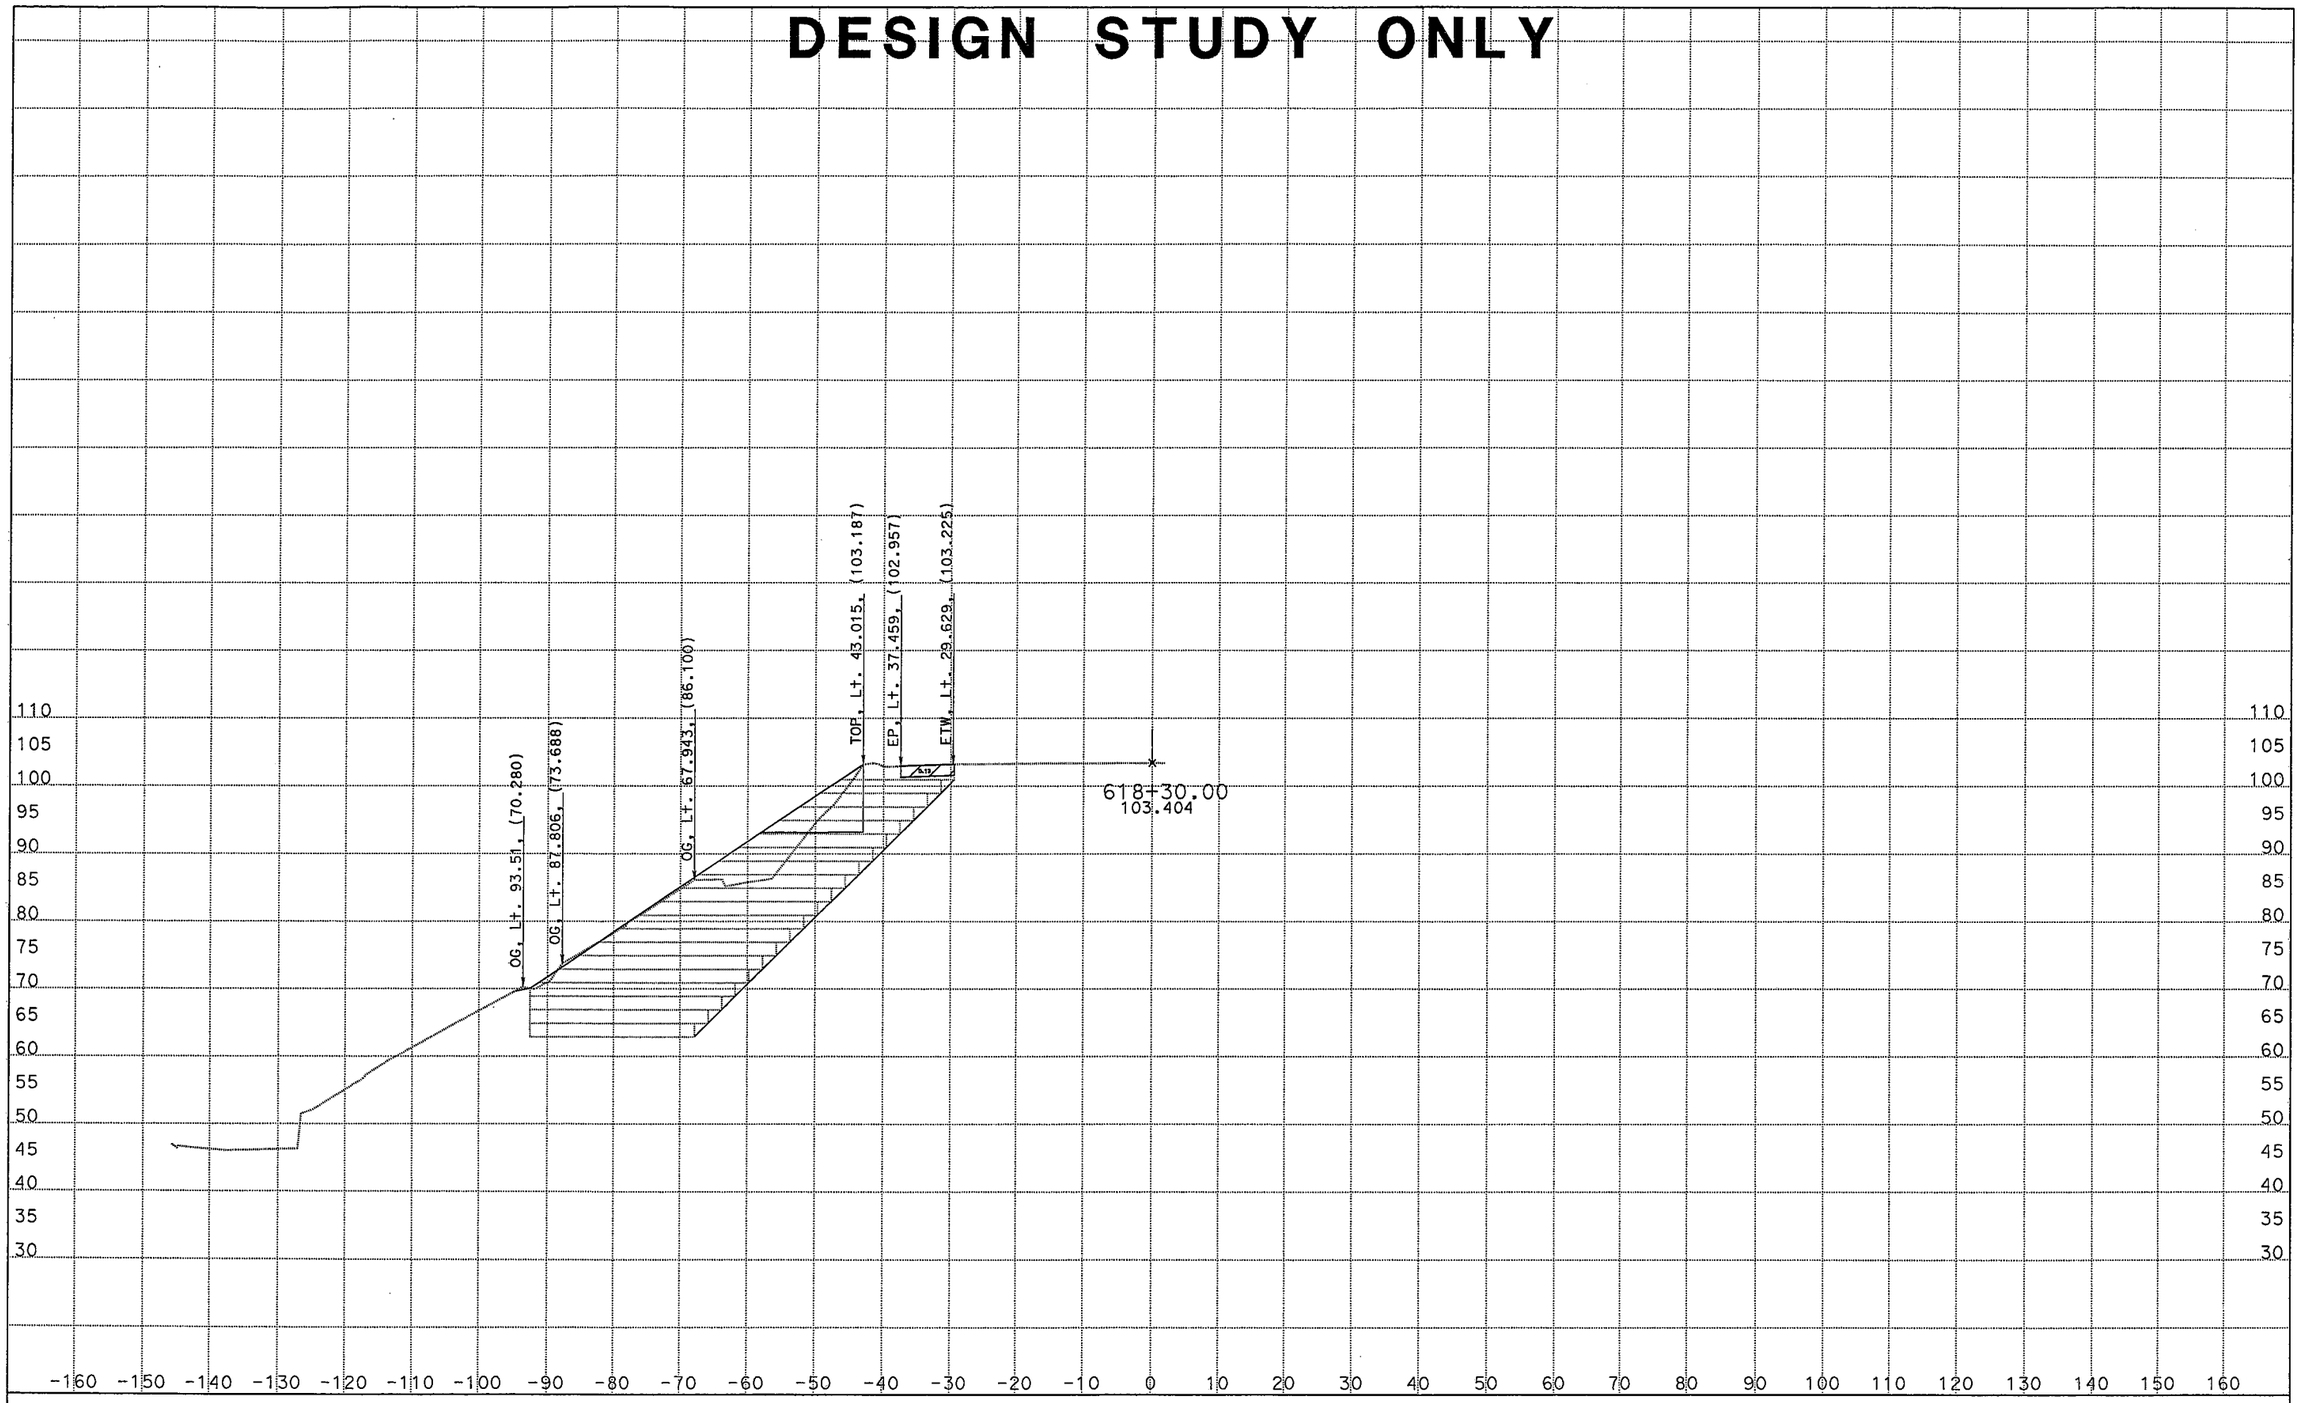

Project: 05230 File: D:\english-malibu\05230\xsection2.EAR

DATE: 3/21/2008

ALL DIMENSIONS ARE FEET

SCALE: 10 ft/in Horiz.
10 ft/in Vert.

CL1
CROSS SECTIONS
SHEET 13 OF XXX

DESIGN STUDY ONLY

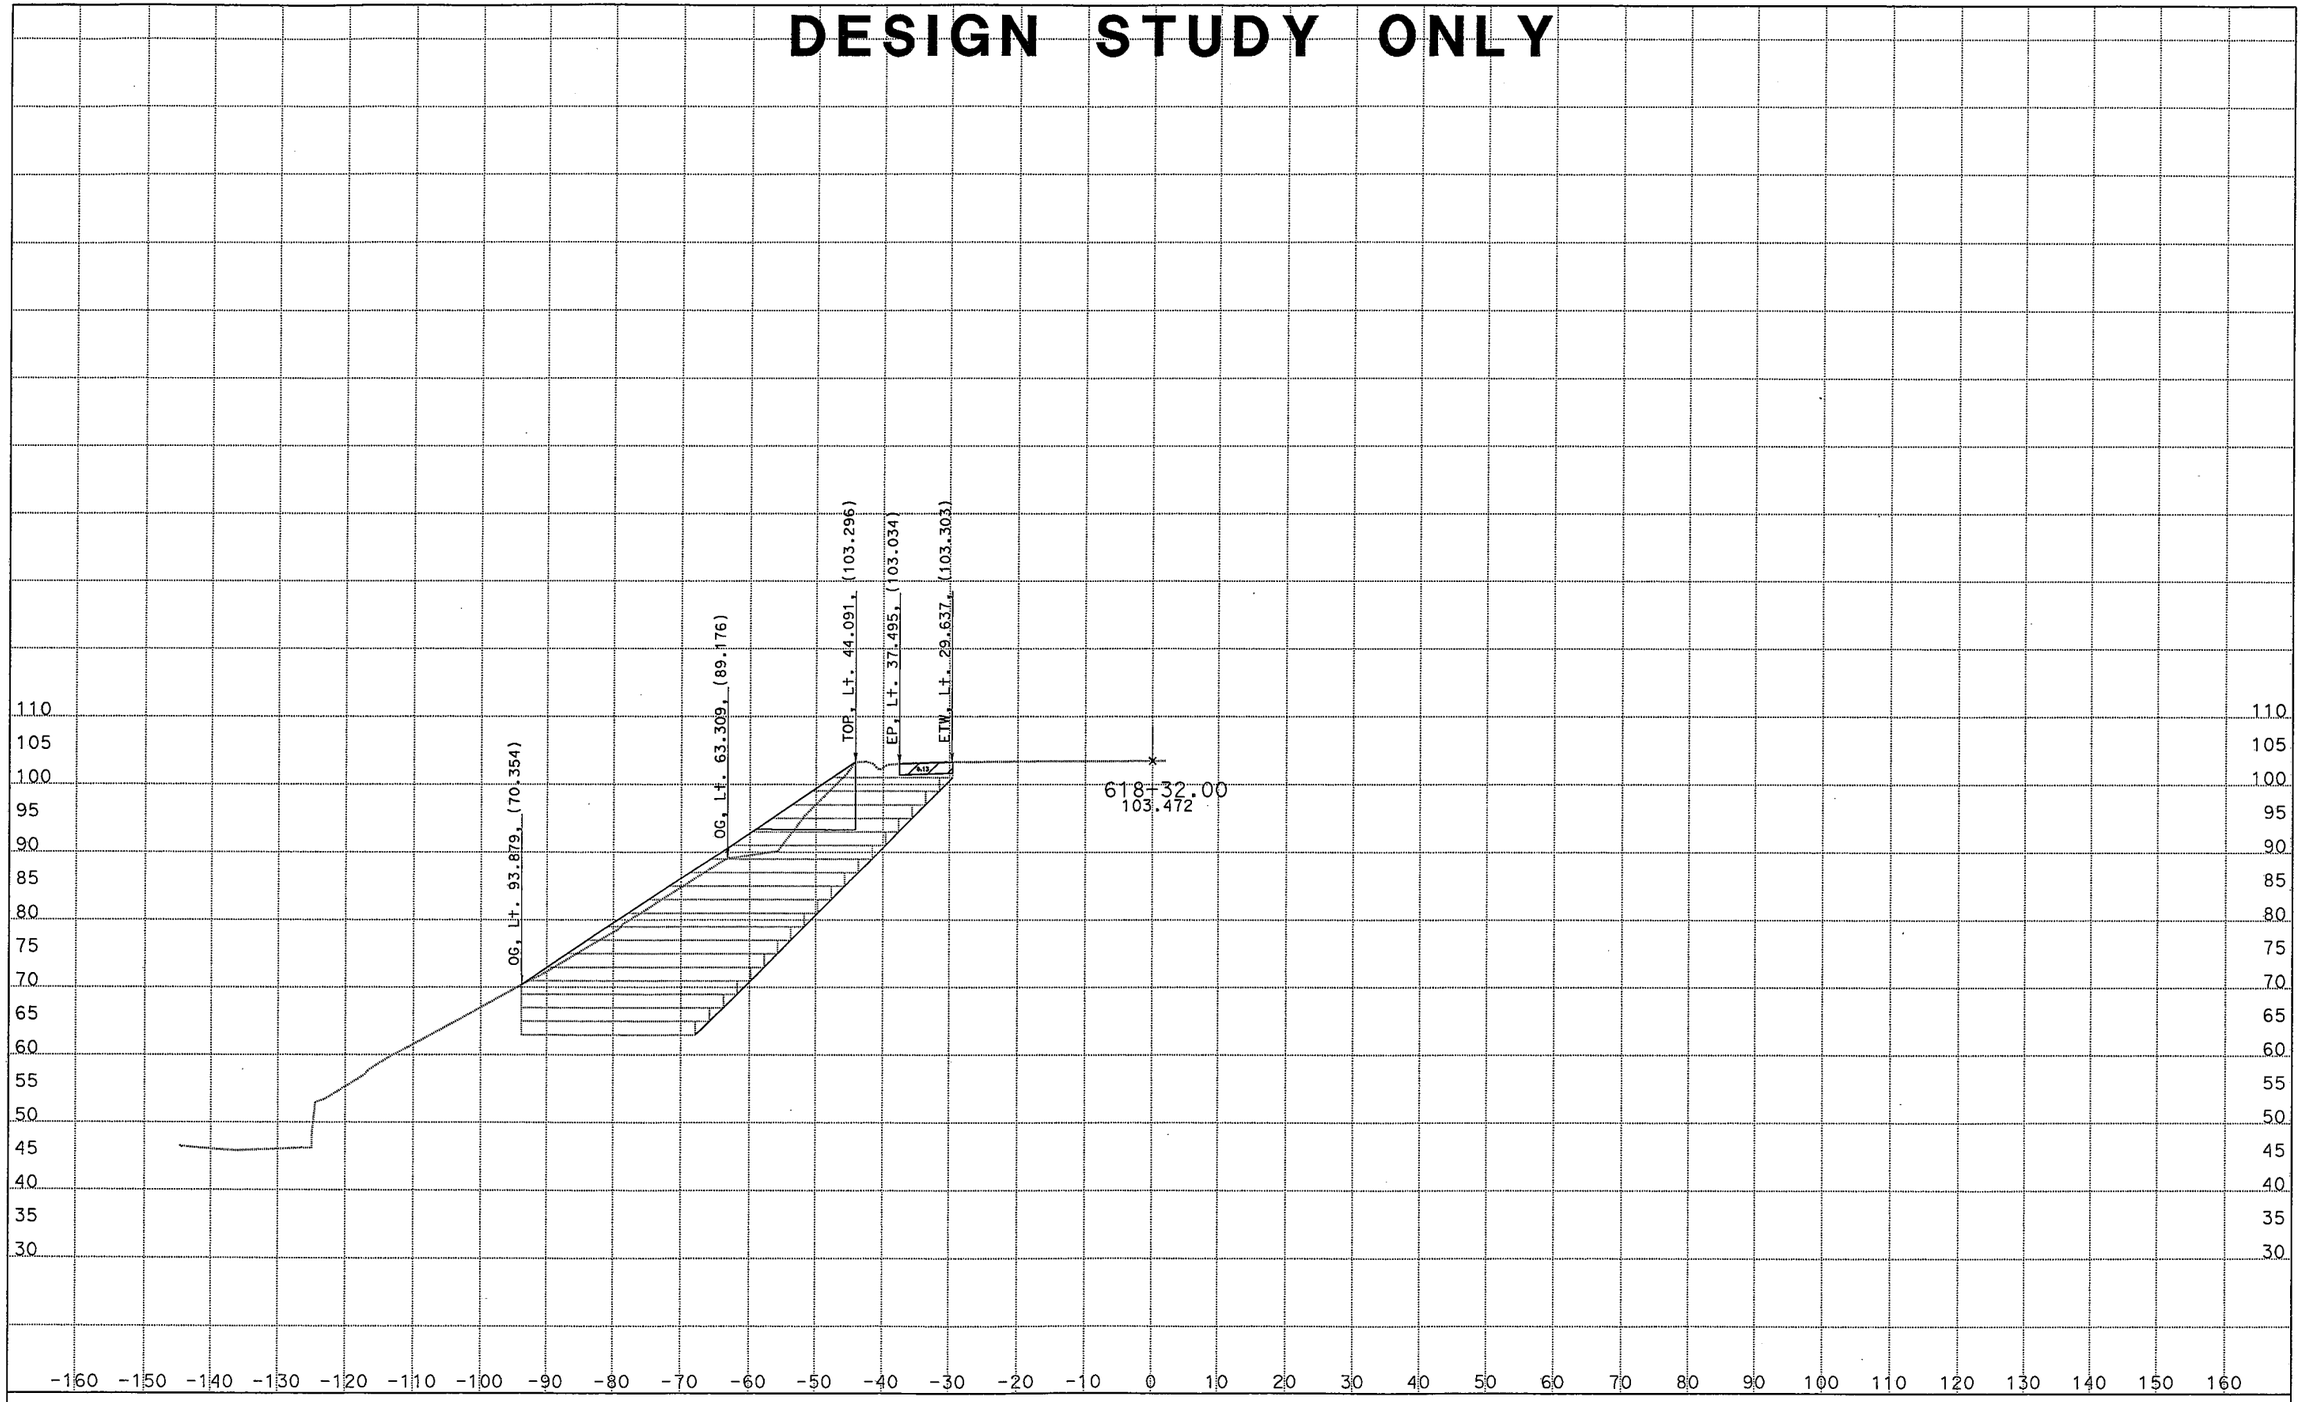

Project: 05230 File: D:\english-malibu\05230\xsection2.EAR

DATE: 3/21/2008

ALL DIMENSIONS ARE FEET

SCALE: 10 ft/in Horiz.
10 ft/in Vert.

CL1
CROSS SECTIONS
SHEET 14 OF XXX

DESIGN STUDY ONLY

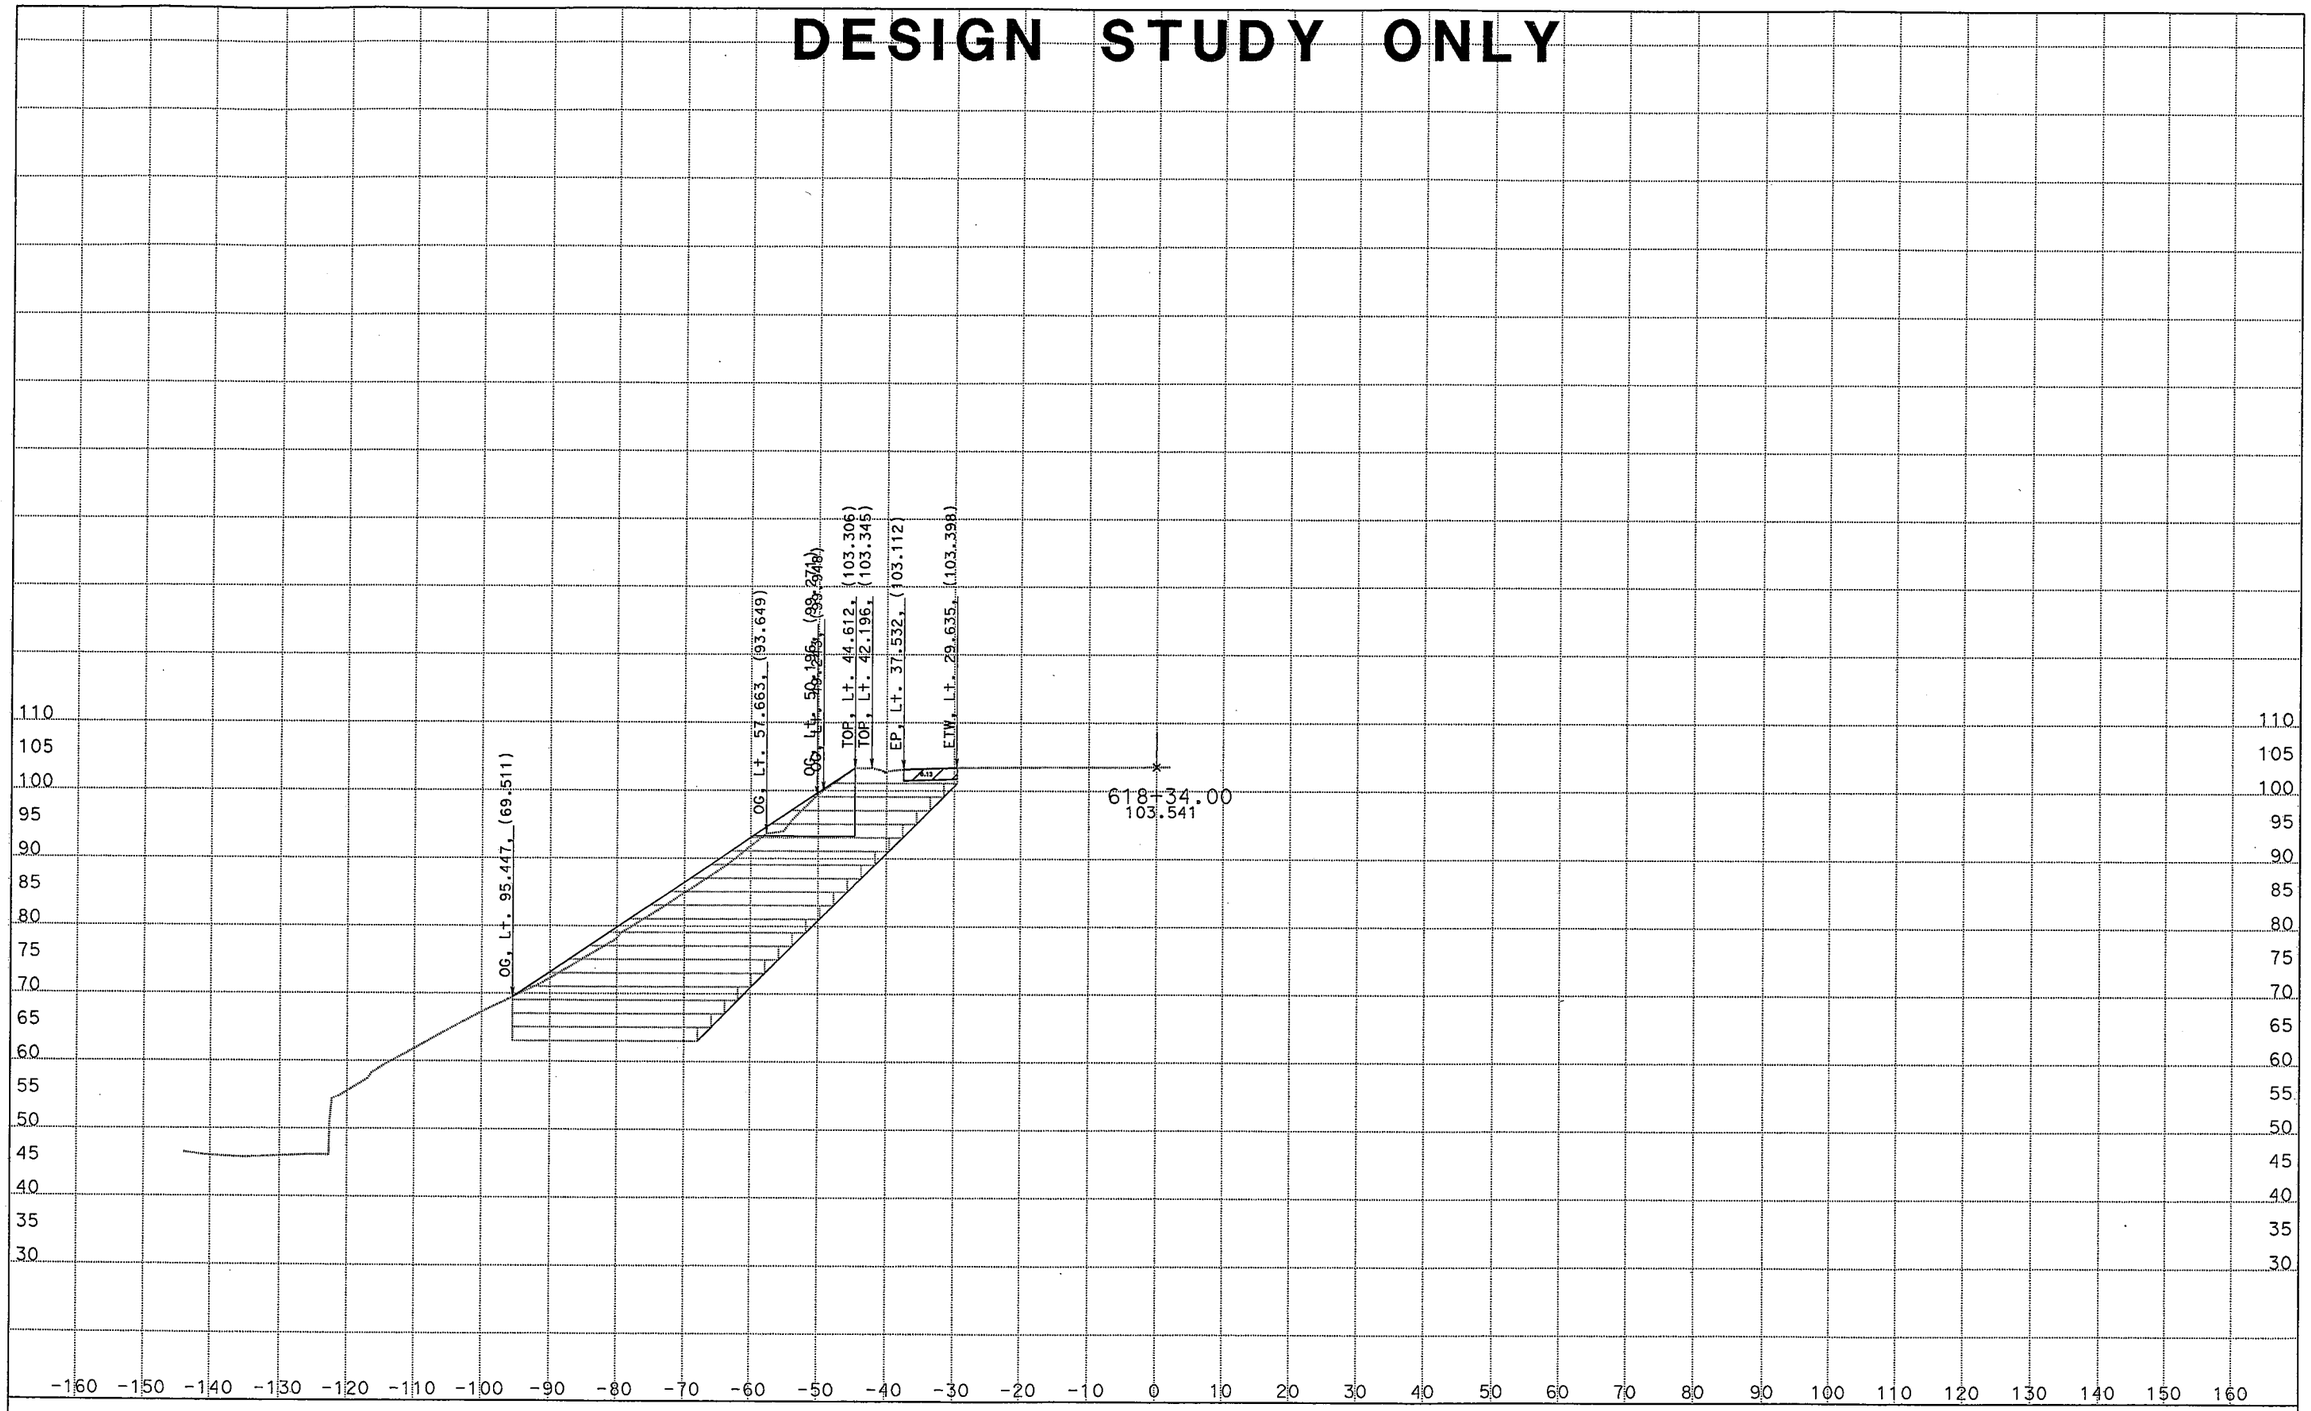

Project: 05230 File: D:\english-malibu\05230\xsection2.EAR

DATE: 3/21/2008

ALL DIMENSIONS ARE FEET

SCALE: 10 ft/in Horiz.
10 ft/in Vert.

CL1
CROSS SECTIONS
SHEET 15 OF XXX

DESIGN STUDY ONLY

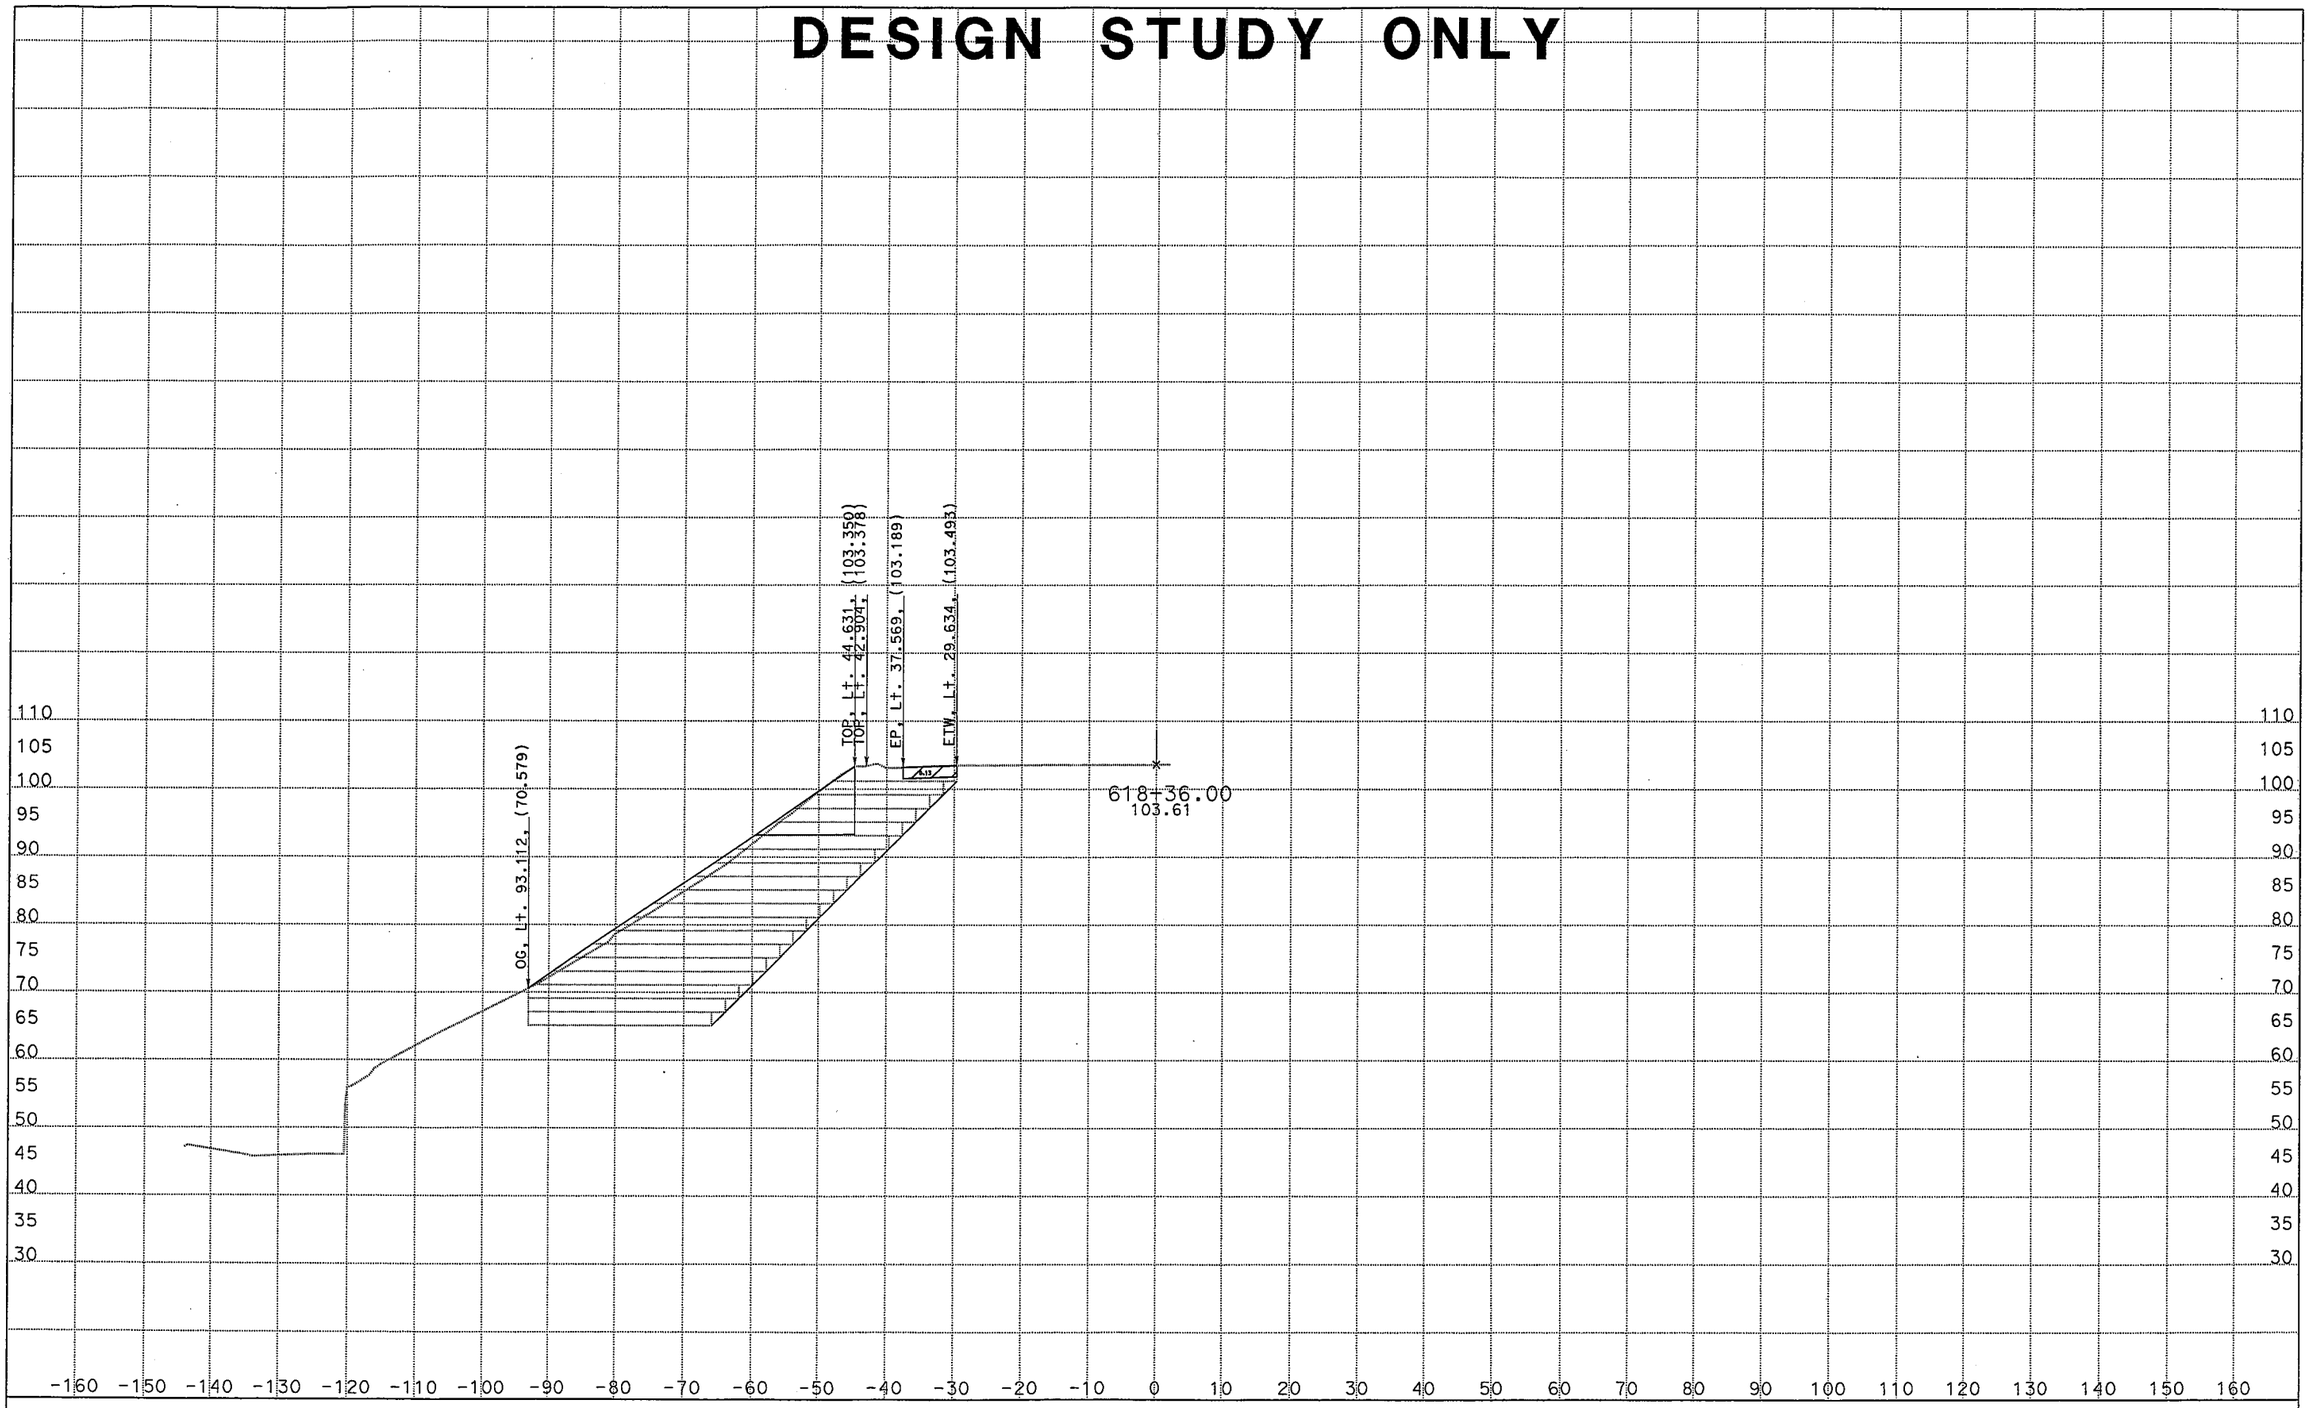

Project: 05230 File: D:\english-malibu\05230\xsection2.EAR

DATE: 3/21/2008

ALL DIMENSIONS ARE FEET

SCALE: 10 ft/in Horiz.
10 ft/in Vert.

CL1
CROSS SECTIONS
SHEET 16 OF XXX