DESIGN STUDY ONLY

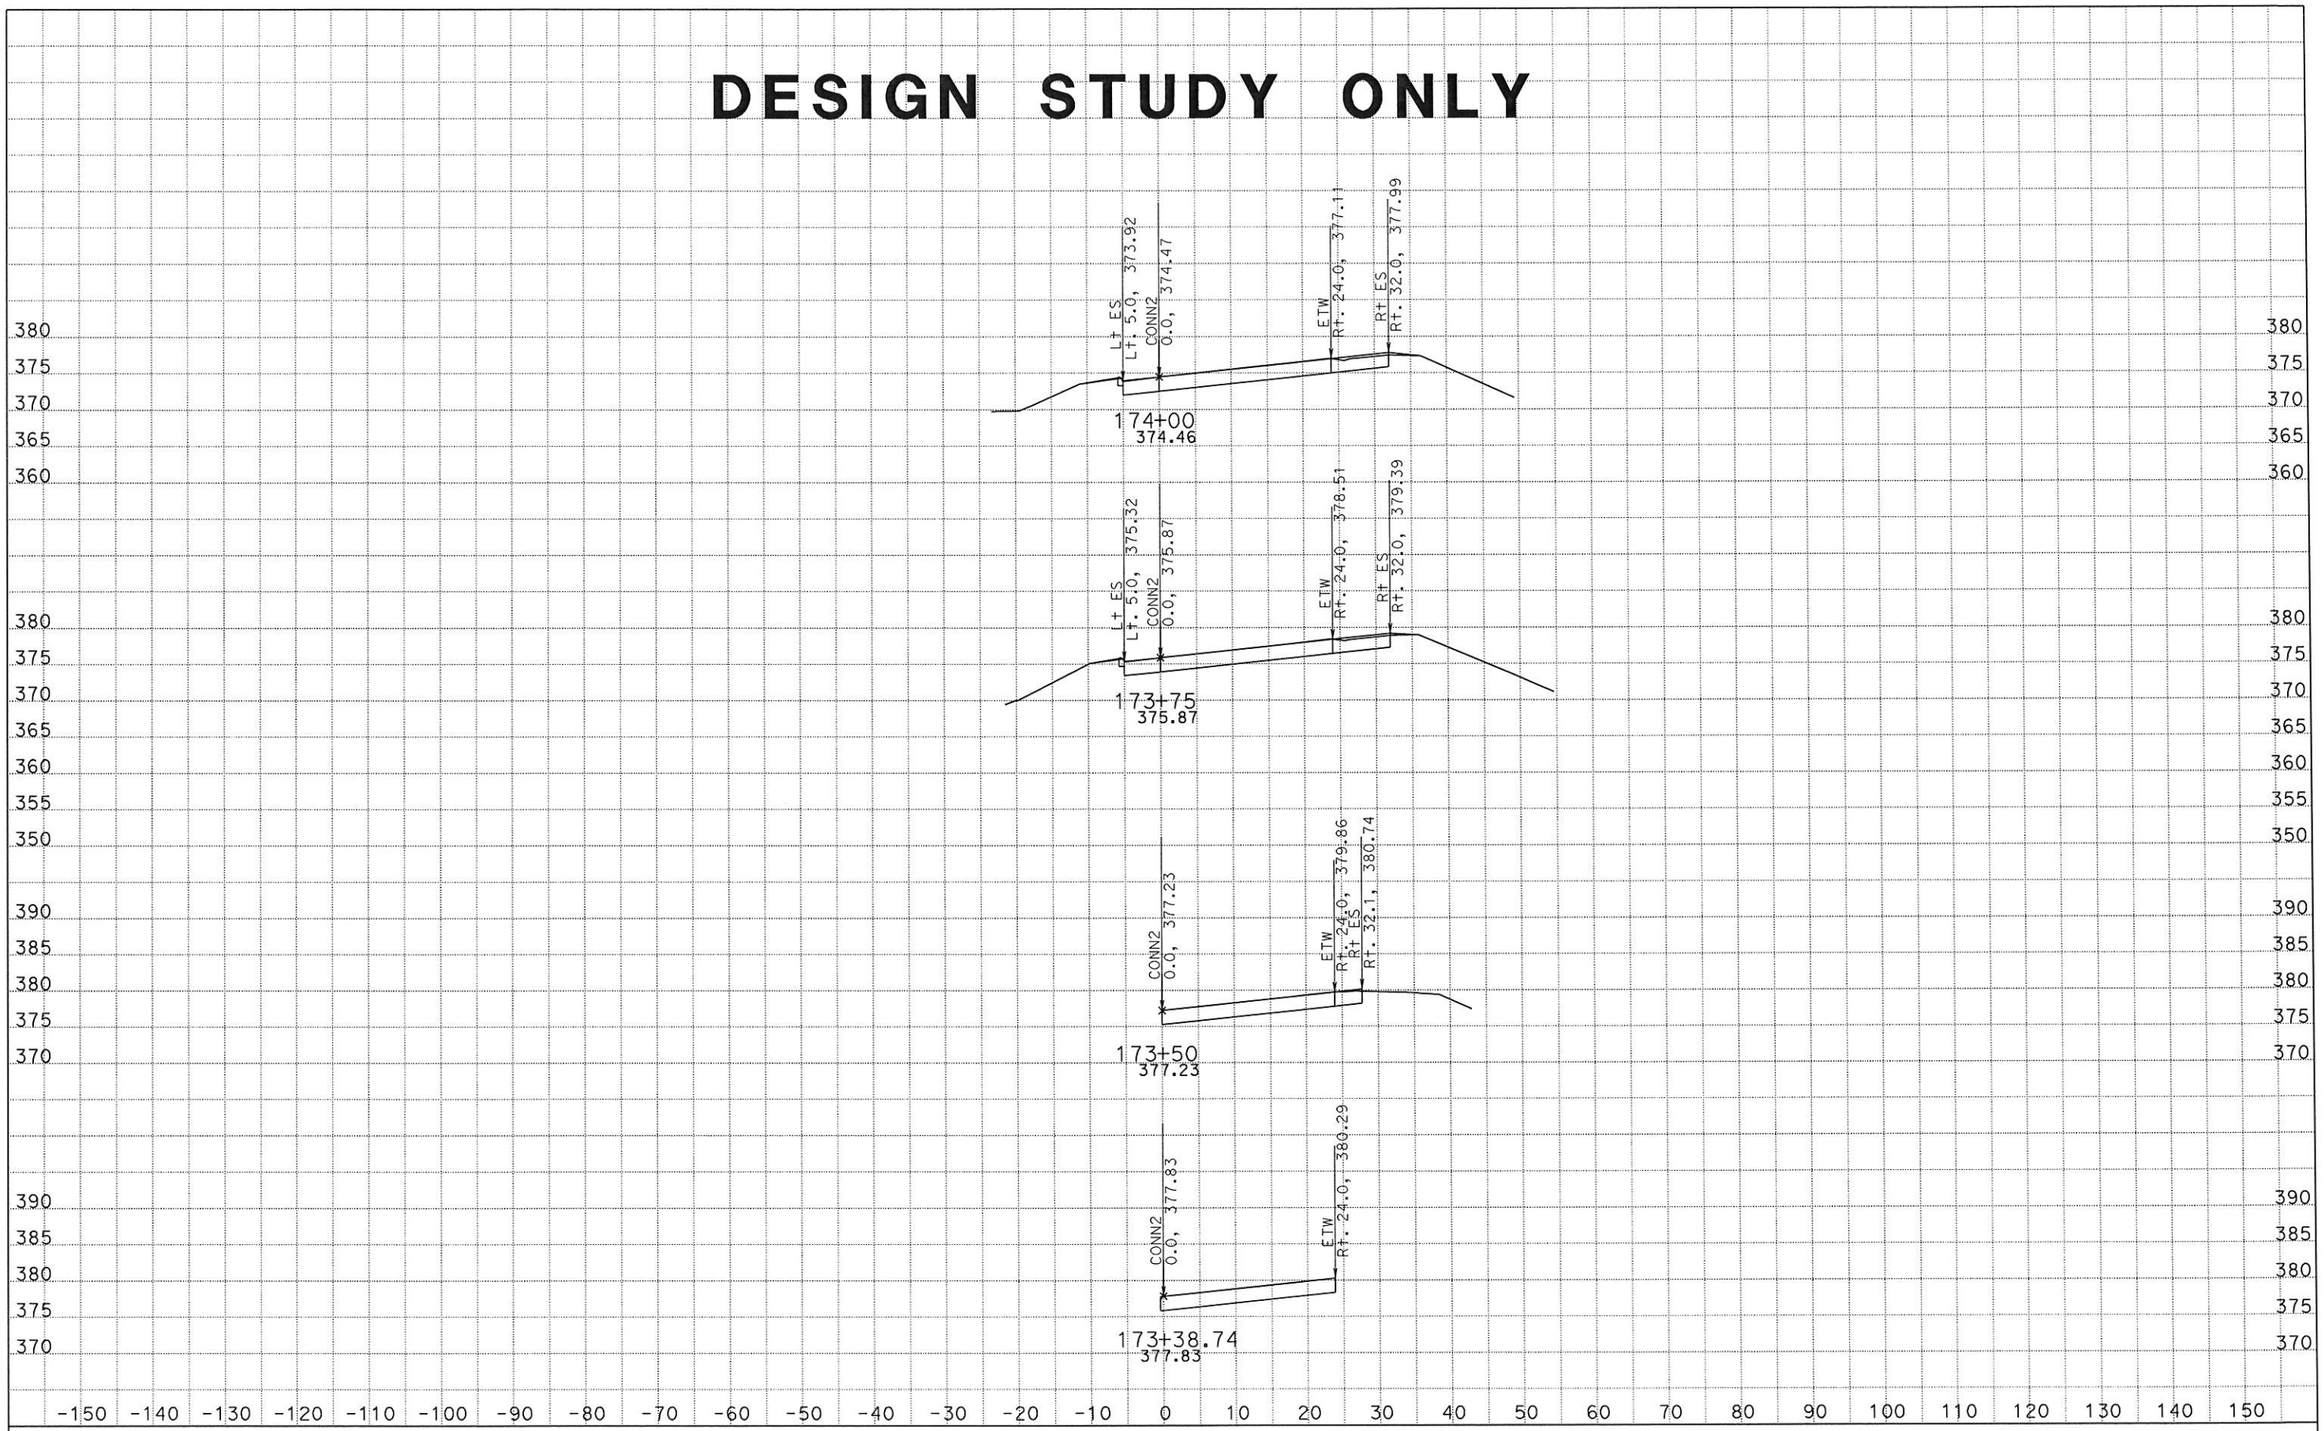

CREATED BY: RL
DATE: 9/16/2013

CONTRACT: 4X1101
DIST/CO/RTE/PM: 07/LA/2,5/PM 15.1,22.5
PROJECT ID: 0714000043

SCALE: 1" = 10' Horiz.
1" = 10' Vert.

All Dimensions are US Survey Feet

CONN2
CROSS SECTIONS

DESIGN STUDY ONLY

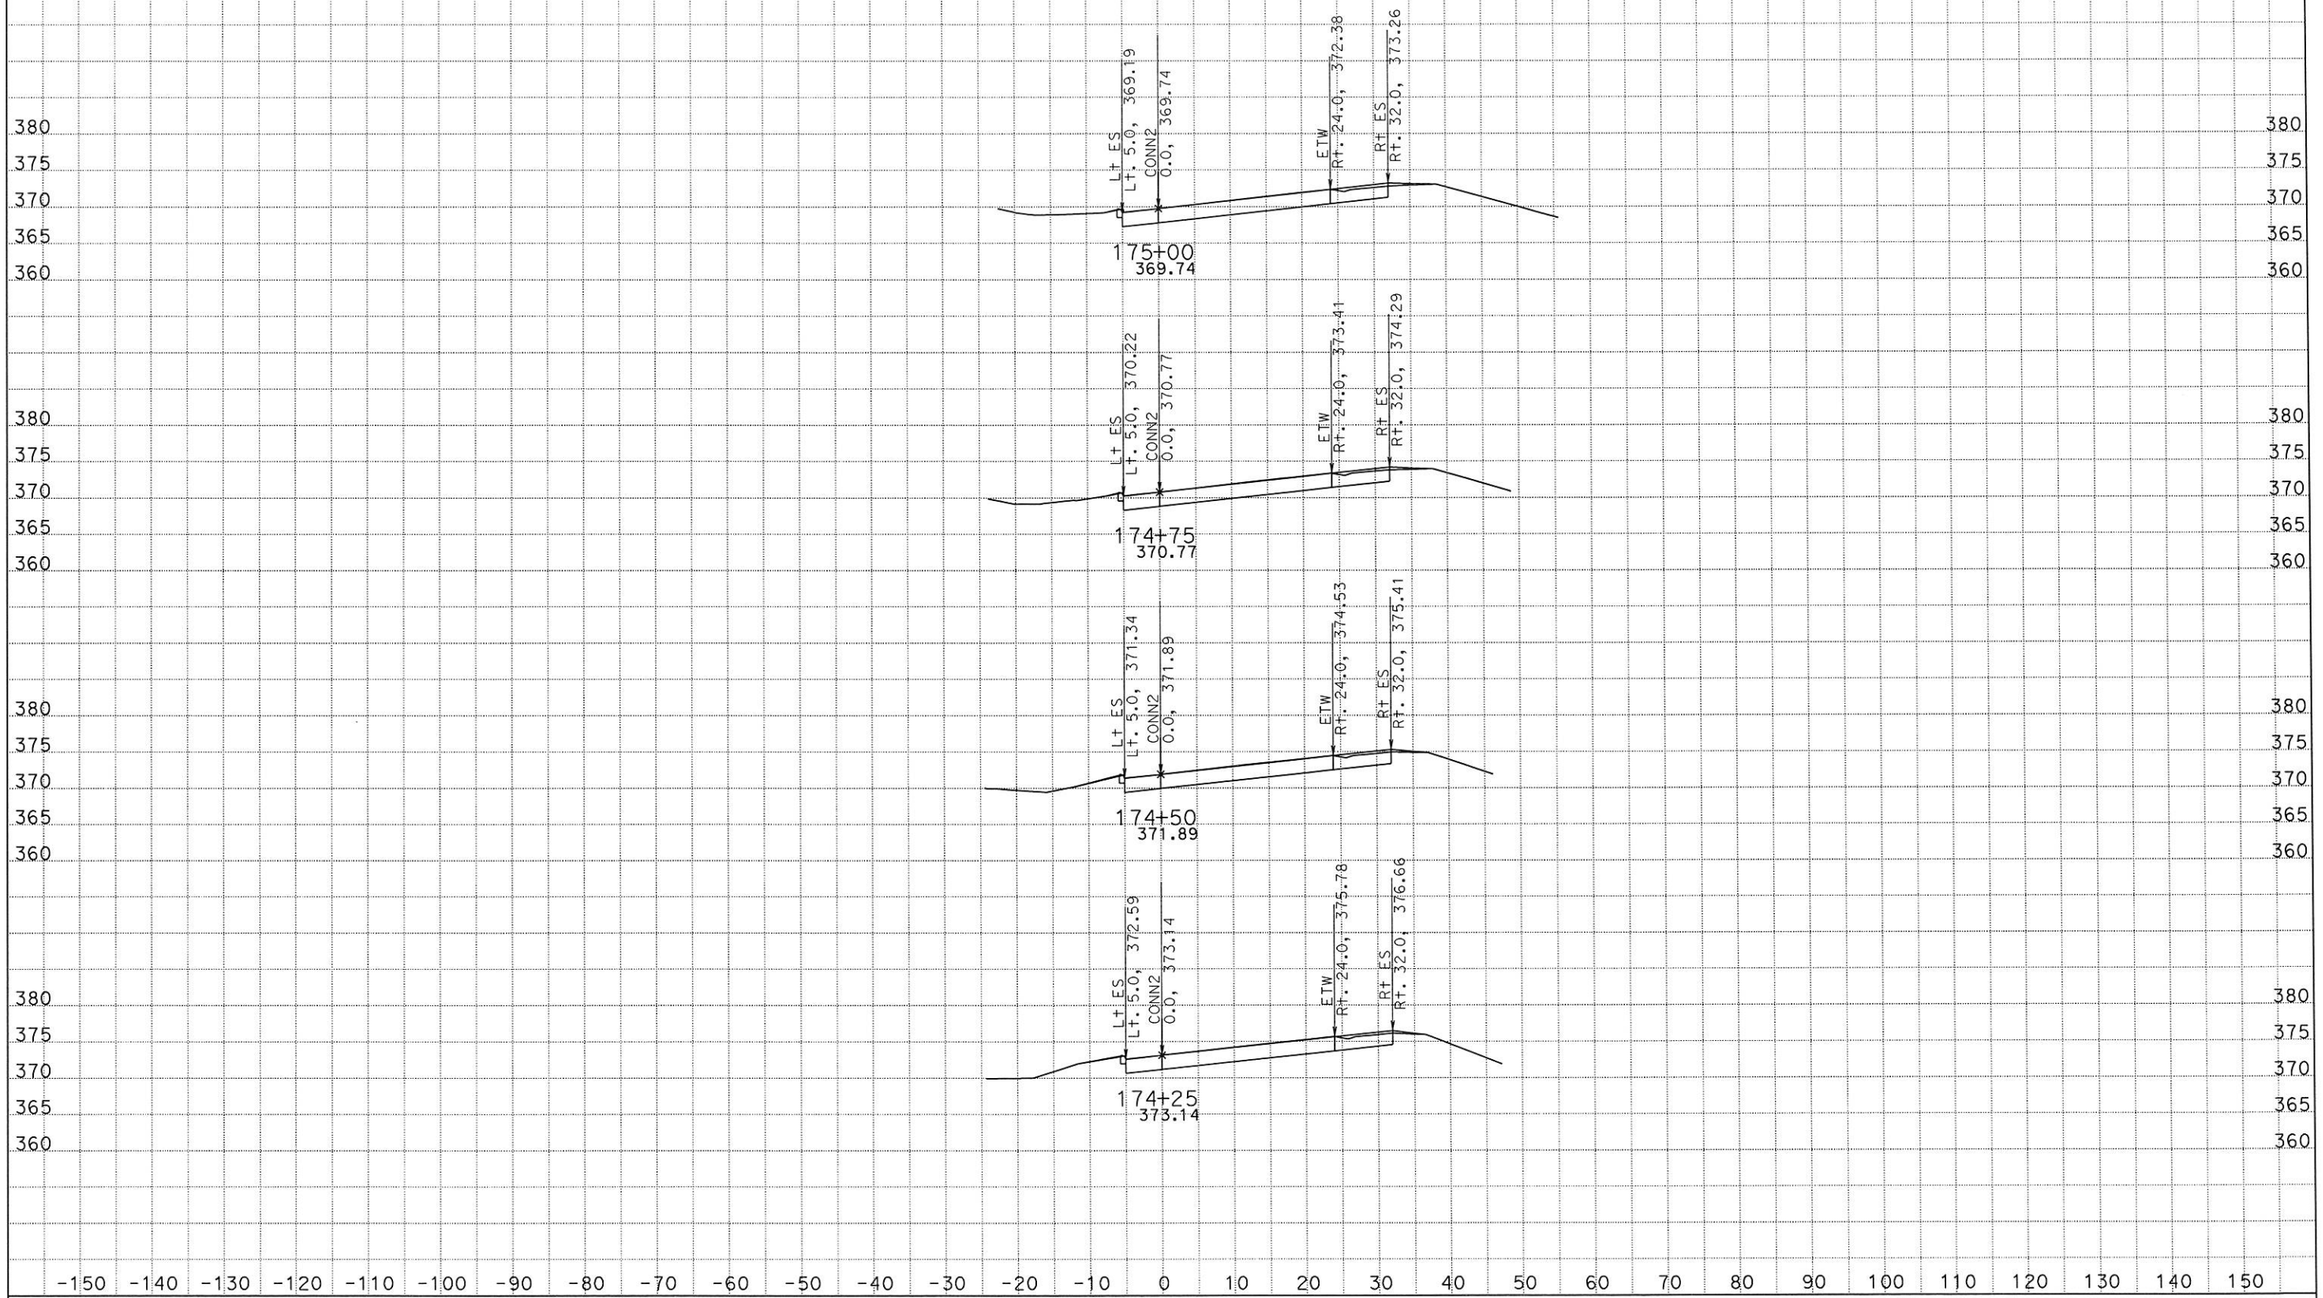

CREATED BY: RL
DATE: 9/16/2013

CONTRACT: 4X1101
DIST/CO/RTE/PM: 07/LA/2,5/PM 15.1,22.5
PROJECT ID: 0714000043

SCALE: 1" = 10' Horiz.
1" = 10' Vert.

All Dimensions are US Survey Feet

CONN2
CROSS SECTIONS

DESIGN STUDY ONLY

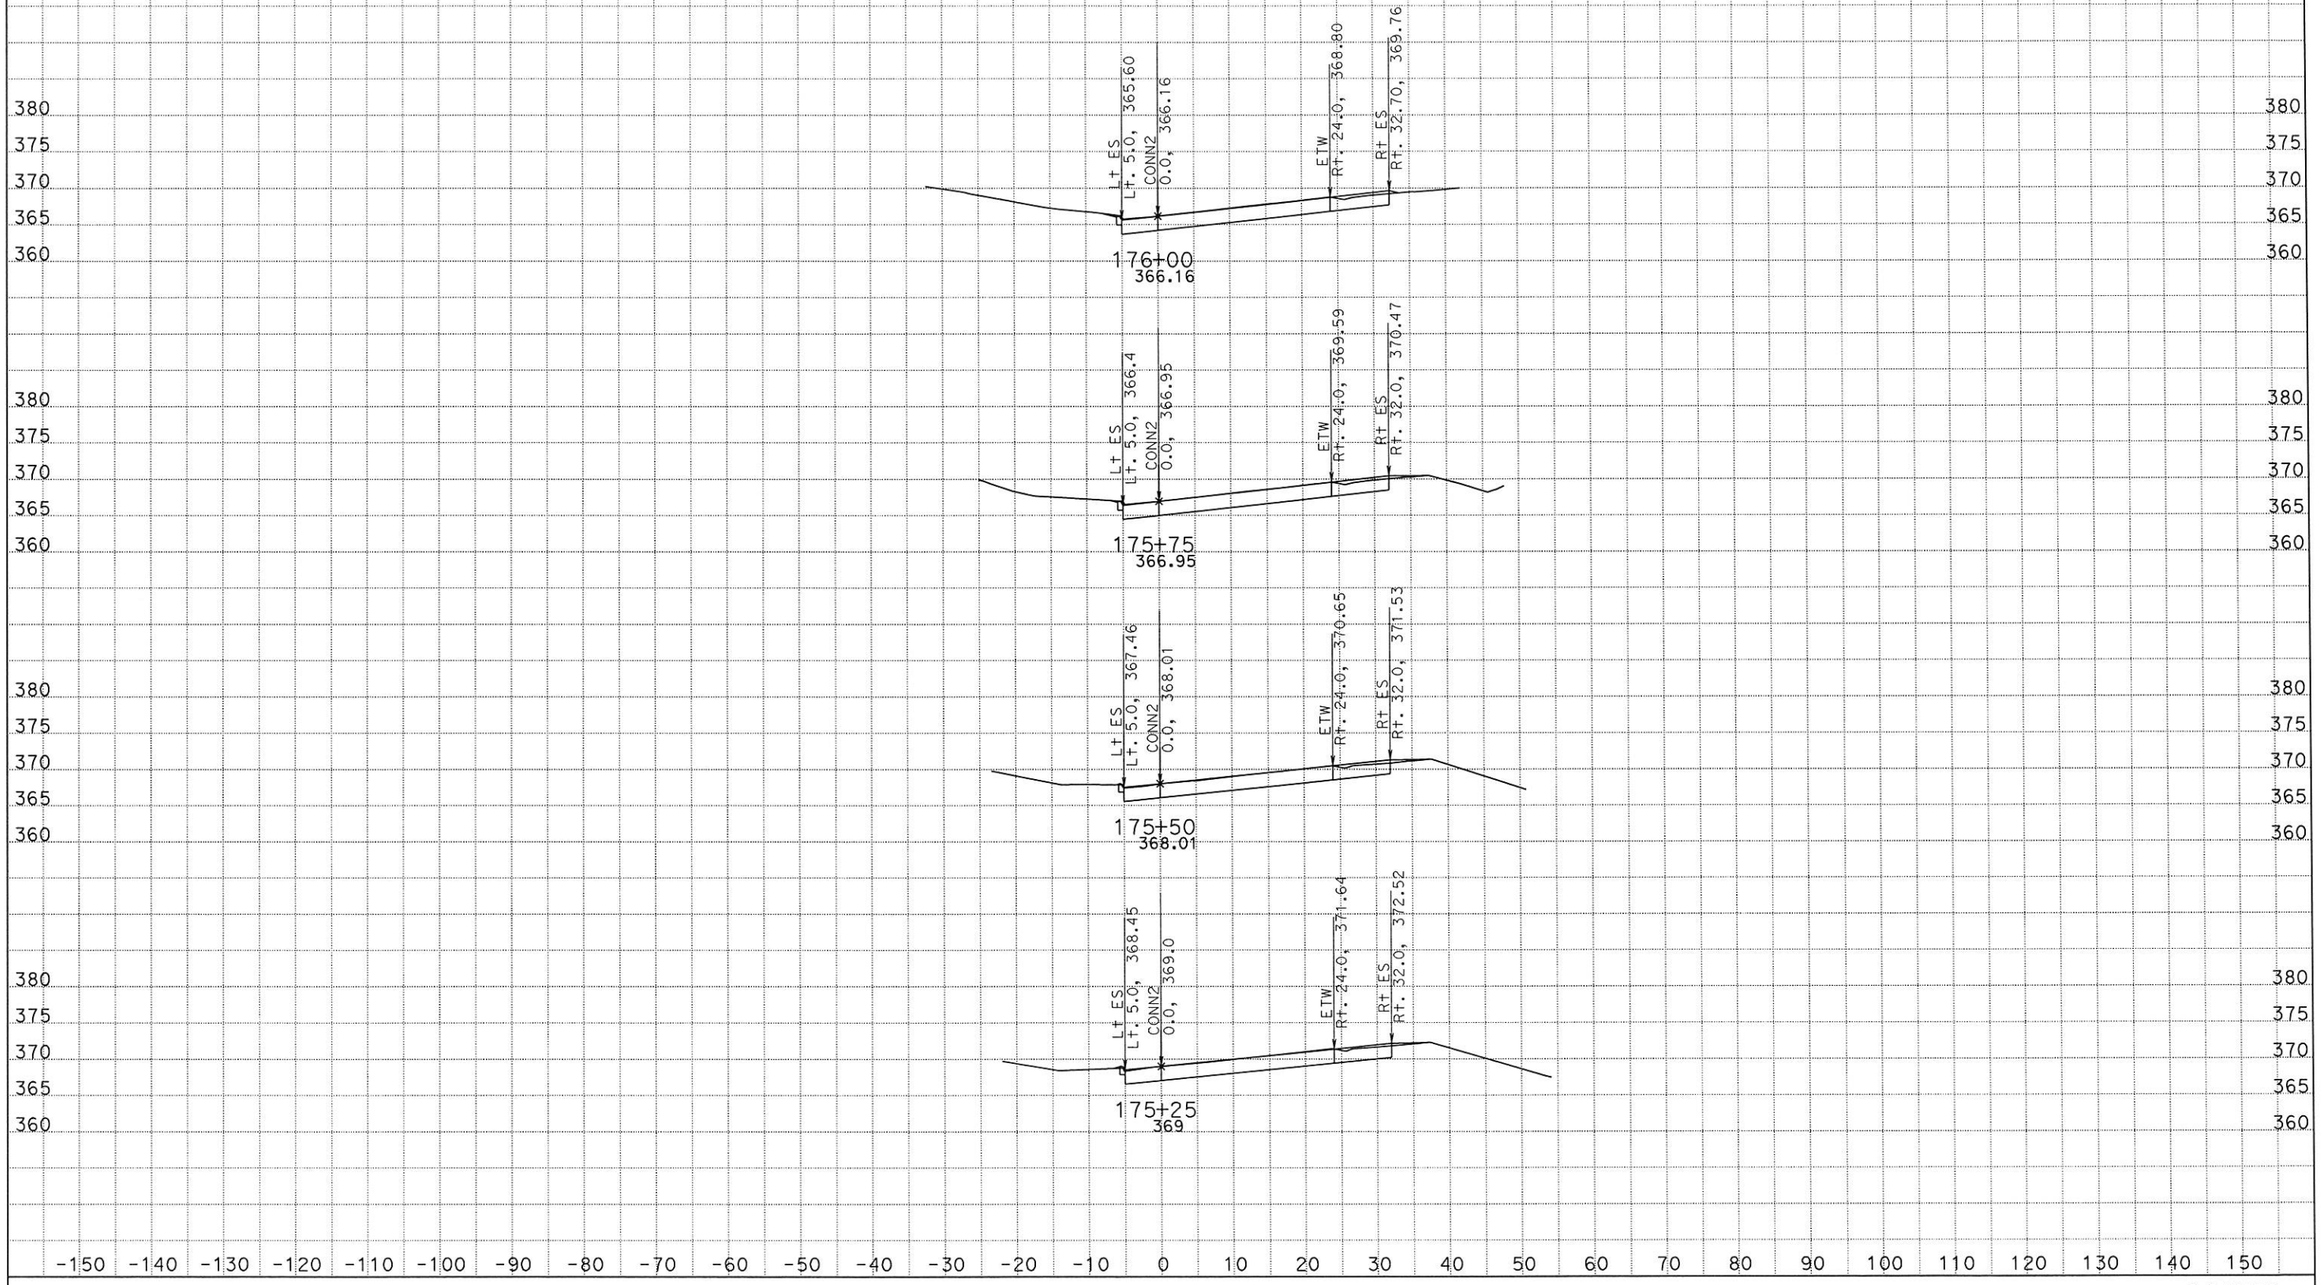

CREATED BY: RL
DATE: 9/16/2013

CONTRACT: 4X1101
DIST/CO/RTE/PM: 07/LA/2,5/PM 15.1,22.5
PROJECT ID: 0714000043

SCALE: 1" = 10' Horiz.
1" = 10' Vert.

All Dimensions are US Survey Feet

CONN2
CROSS SECTIONS

DESIGN STUDY ONLY

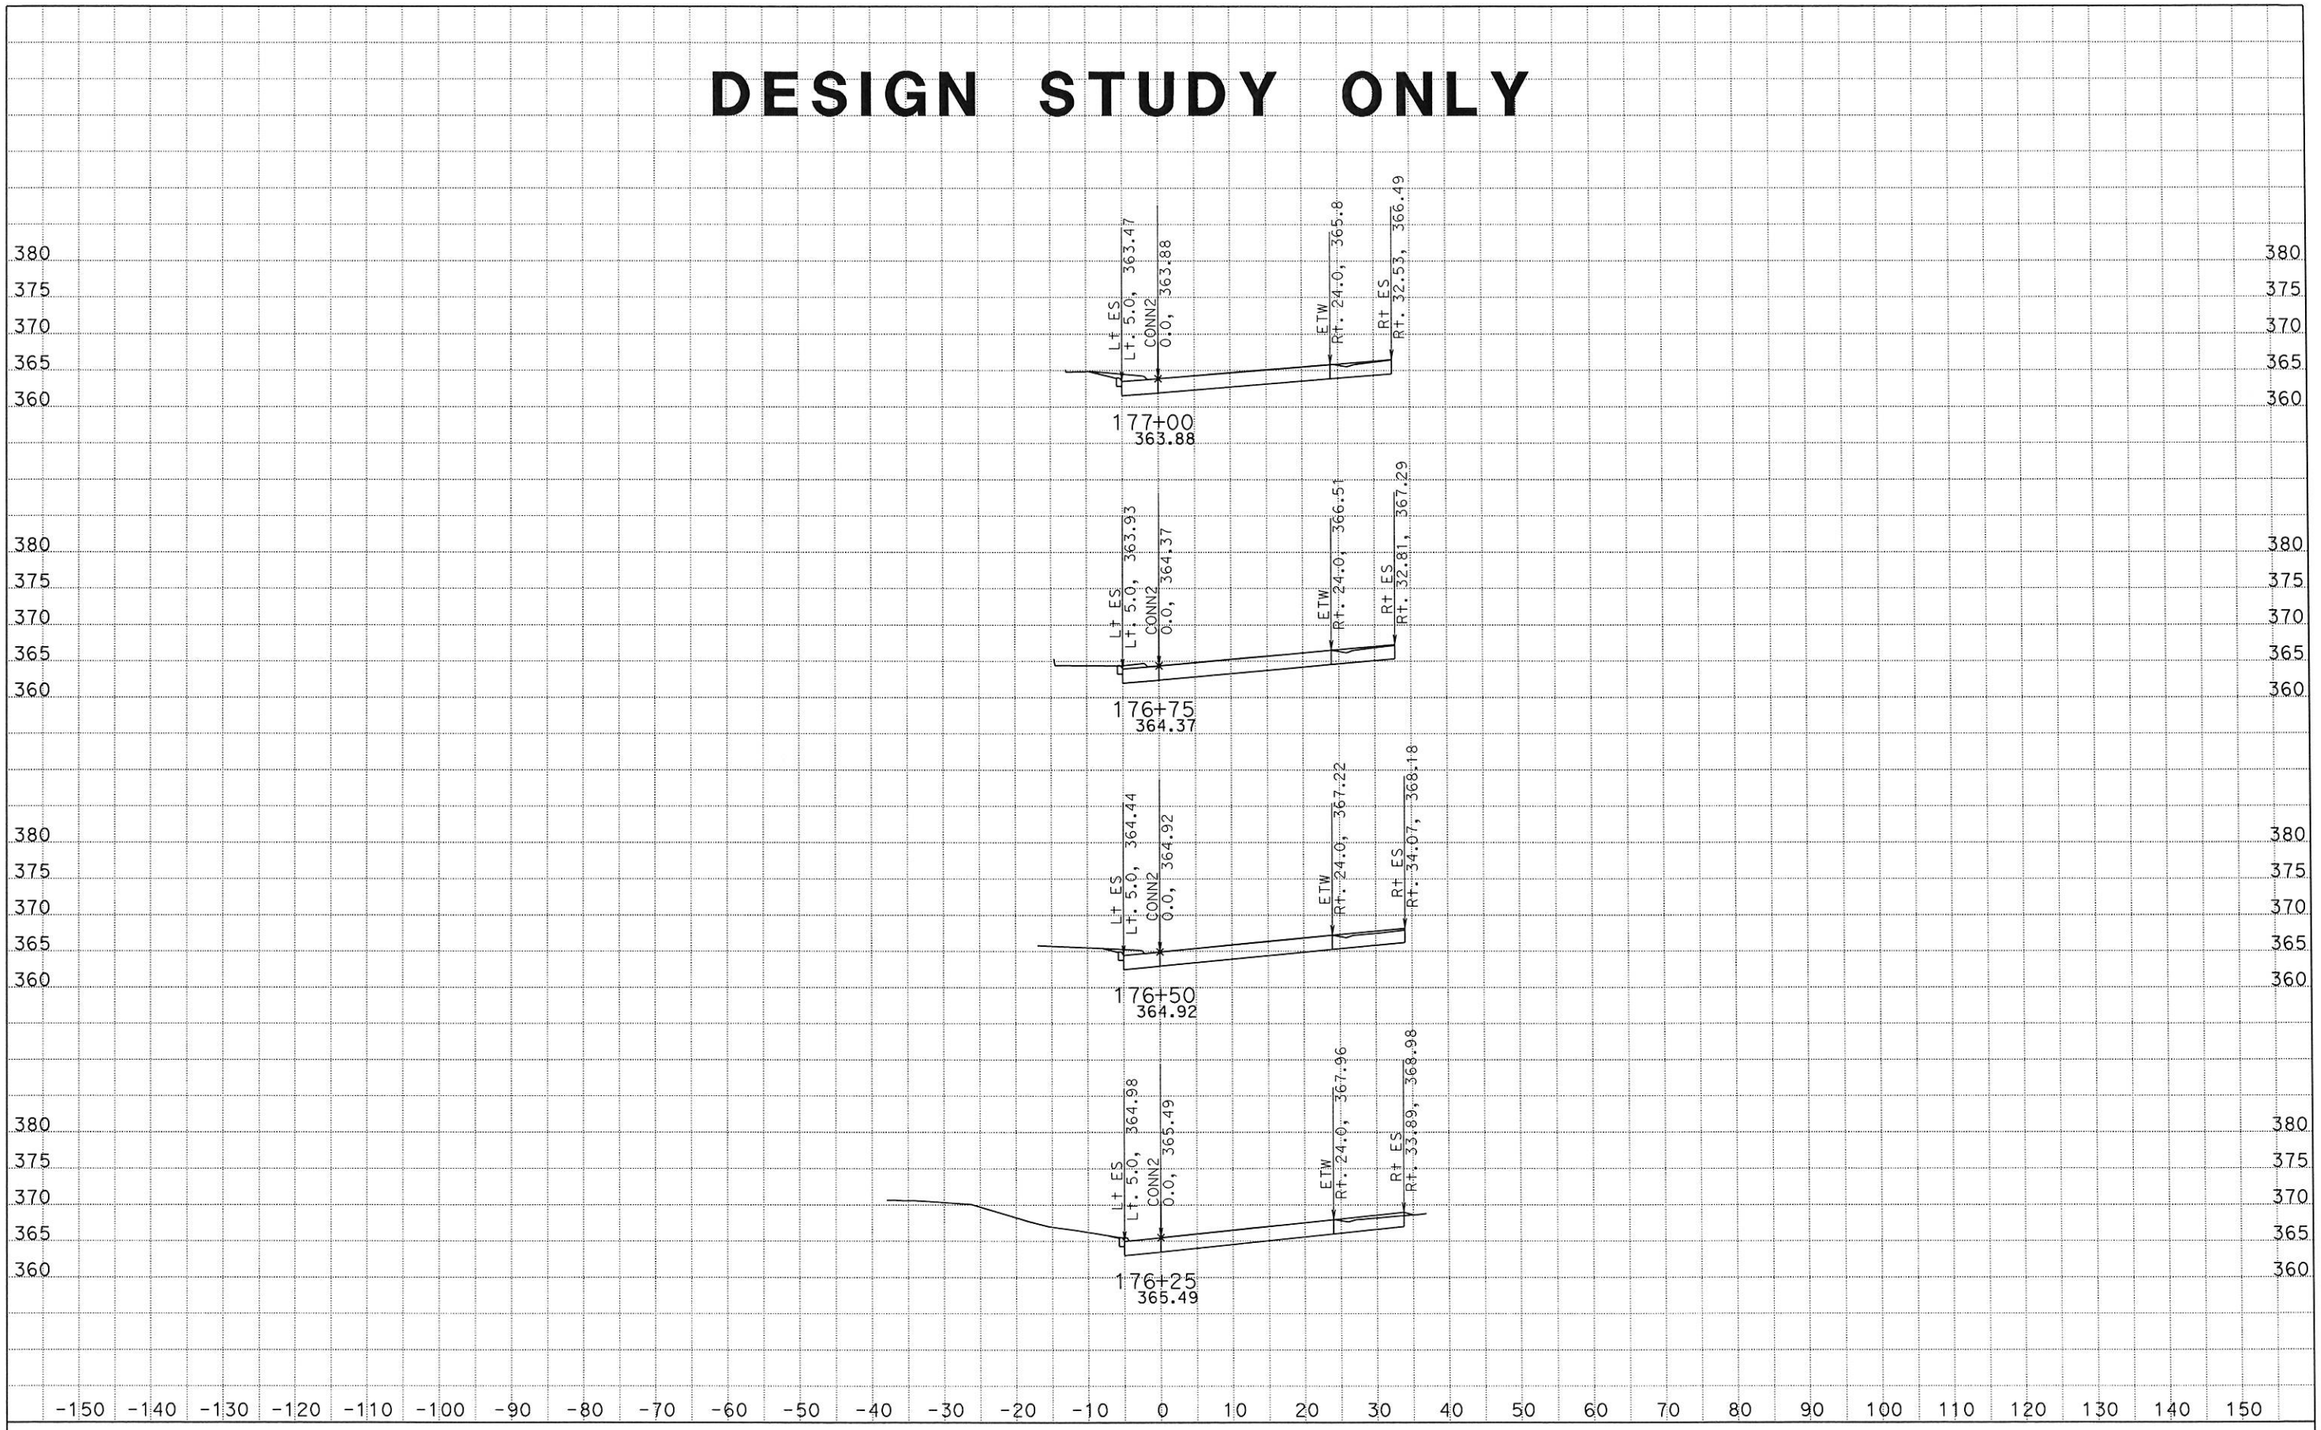

CREATED BY: RL
DATE: 9/16/2013

CONTRACT: 4X1101
DIST/CO/RTE/PM: 07/LA/2,5/PM 15.1,22.5
PROJECT ID: 0714000043

SCALE: 1" = 10' Horiz.
1" = 10' Vert.

All Dimensions are US Survey Feet

CONN2
CROSS SECTIONS

DESIGN STUDY ONLY

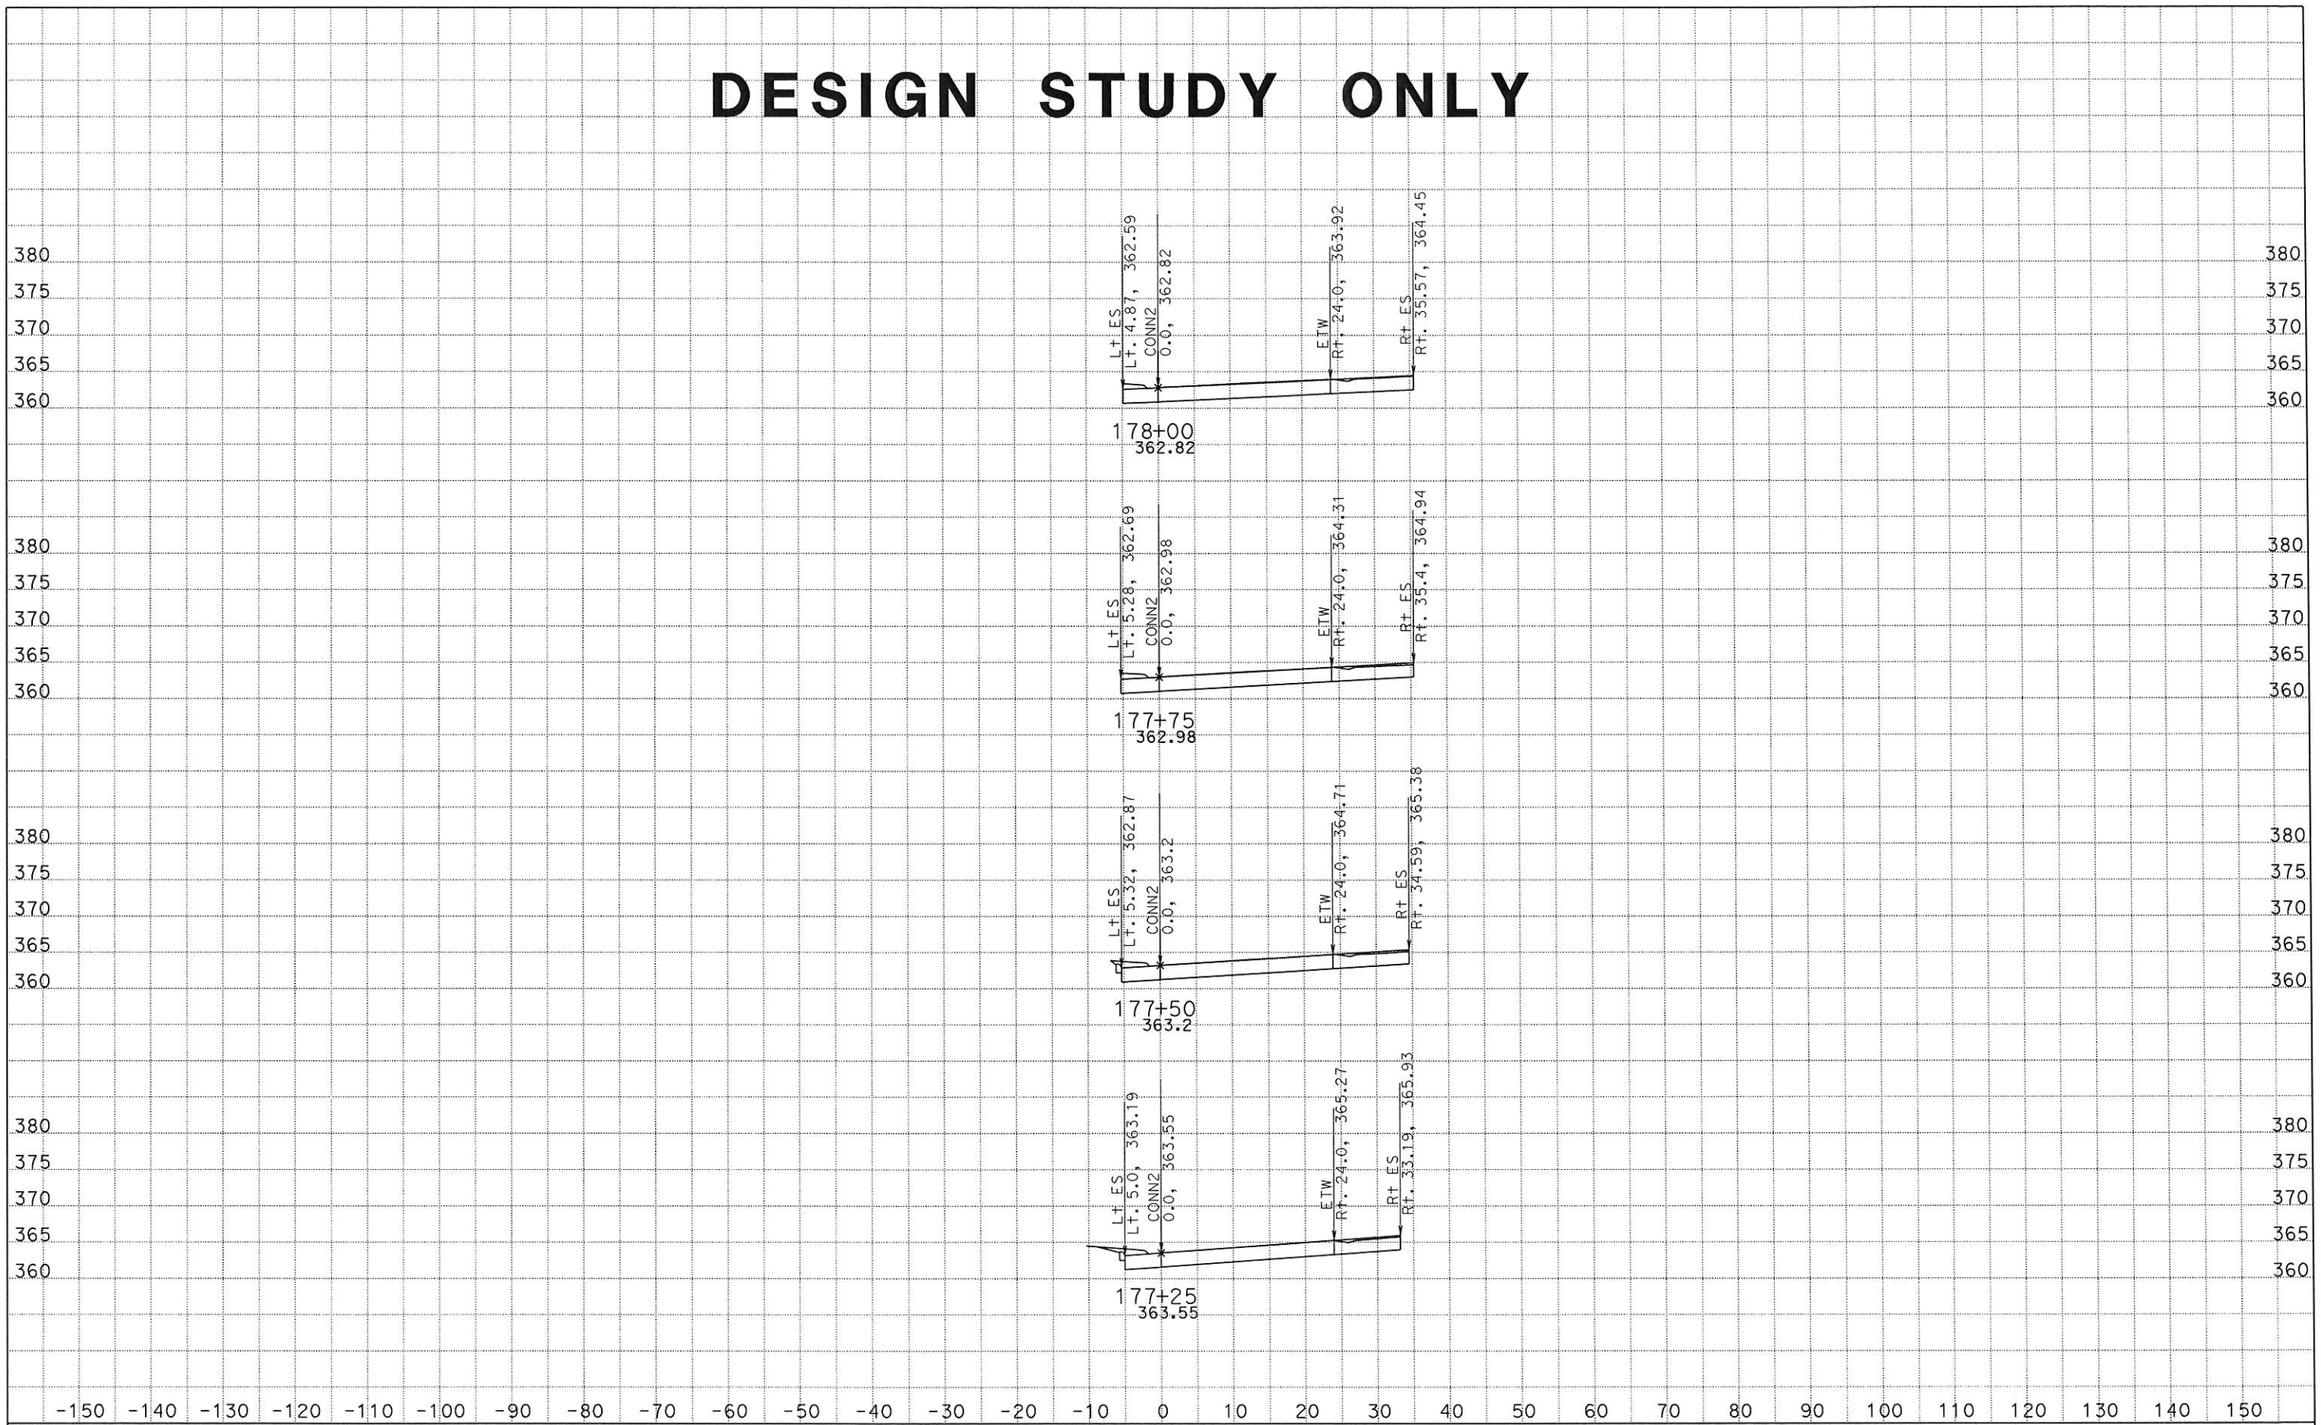

CREATED BY: RL
DATE: 9/16/2013

CONTRACT: 4X1101
DIST/CO/RTE/PM: 07/LA/2,5/PM 15.1,22.5
PROJECT ID: 0714000043

SCALE: 1" = 10' Horiz.
1" = 10' Vert.

All Dimensions are US Survey Feet

CONN2
CROSS SECTIONS

DESIGN STUDY ONLY

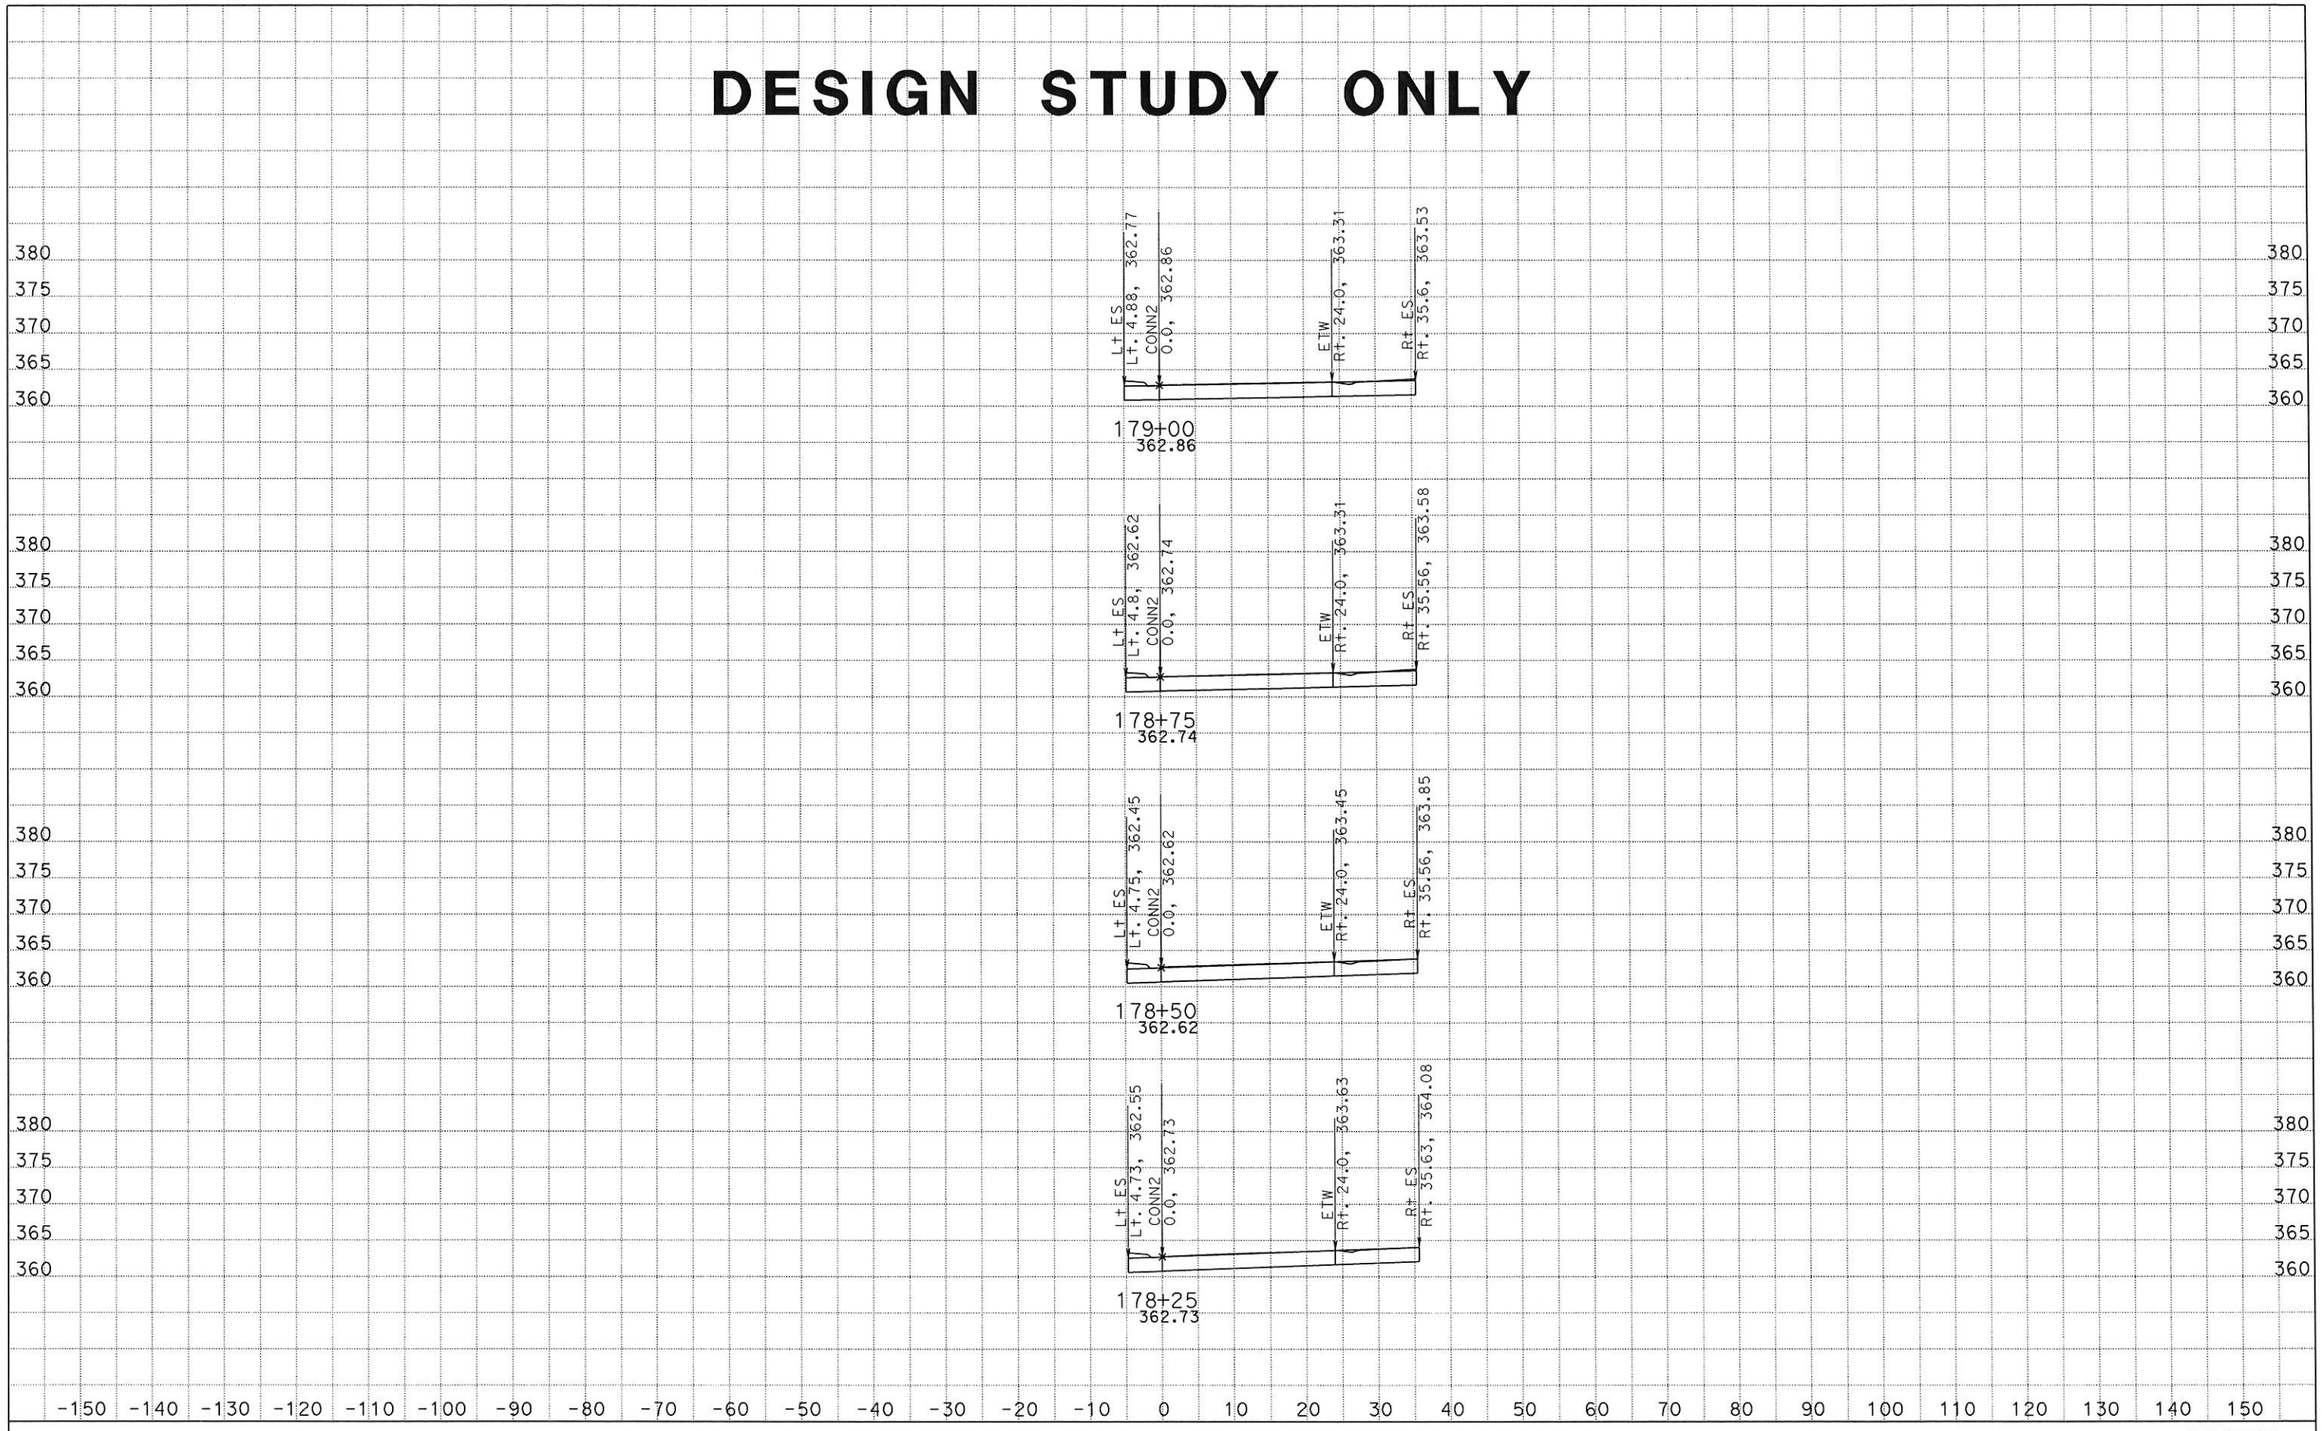

CREATED BY: RL
DATE: 9/16/2013

CONTRACT: 4X1101
DIST/CO/RTE/PM: 07/LA/2,5/PM 15.1,22.5
PROJECT ID: 0714000043

SCALE: 1" = 10' Horiz.
1" = 10' Vert.

All Dimensions are US Survey Feet

CONN2
CROSS SECTIONS

DESIGN STUDY ONLY

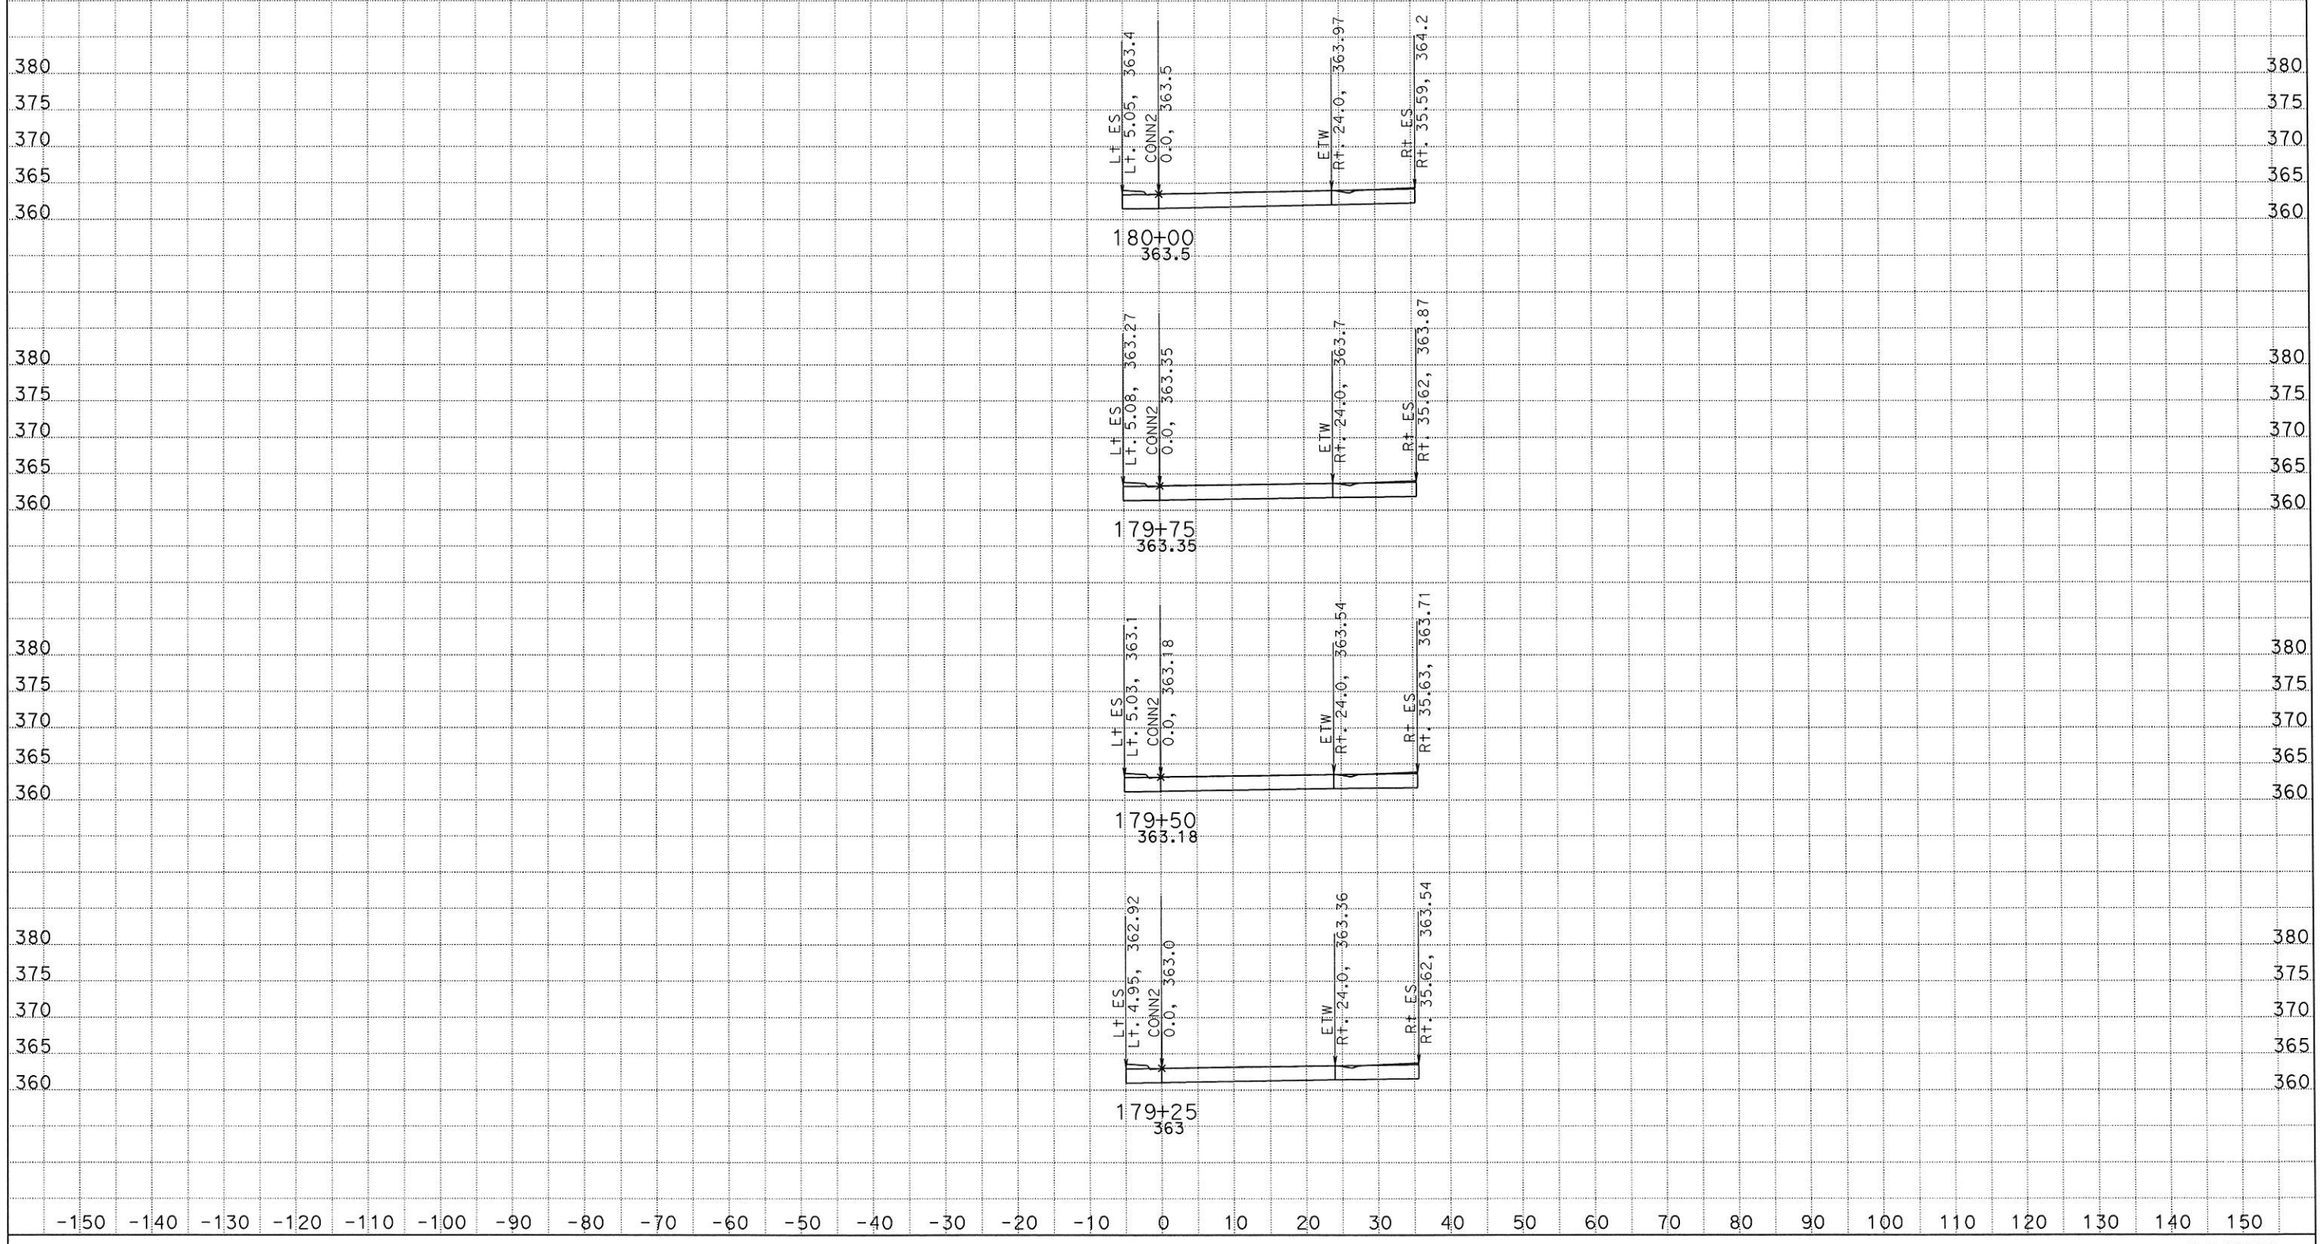

CREATED BY: RL
DATE: 9/16/2013

CONTRACT: 4X1101
DIST/CO/RTE/PM: 07/LA/2,5/PM 15.1,22.5
PROJECT ID: 0714000043

SCALE: 1" = 10' Horiz.
1" = 10' Vert.

All Dimensions are US Survey Feet

CONN2
CROSS SECTIONS

DESIGN STUDY ONLY

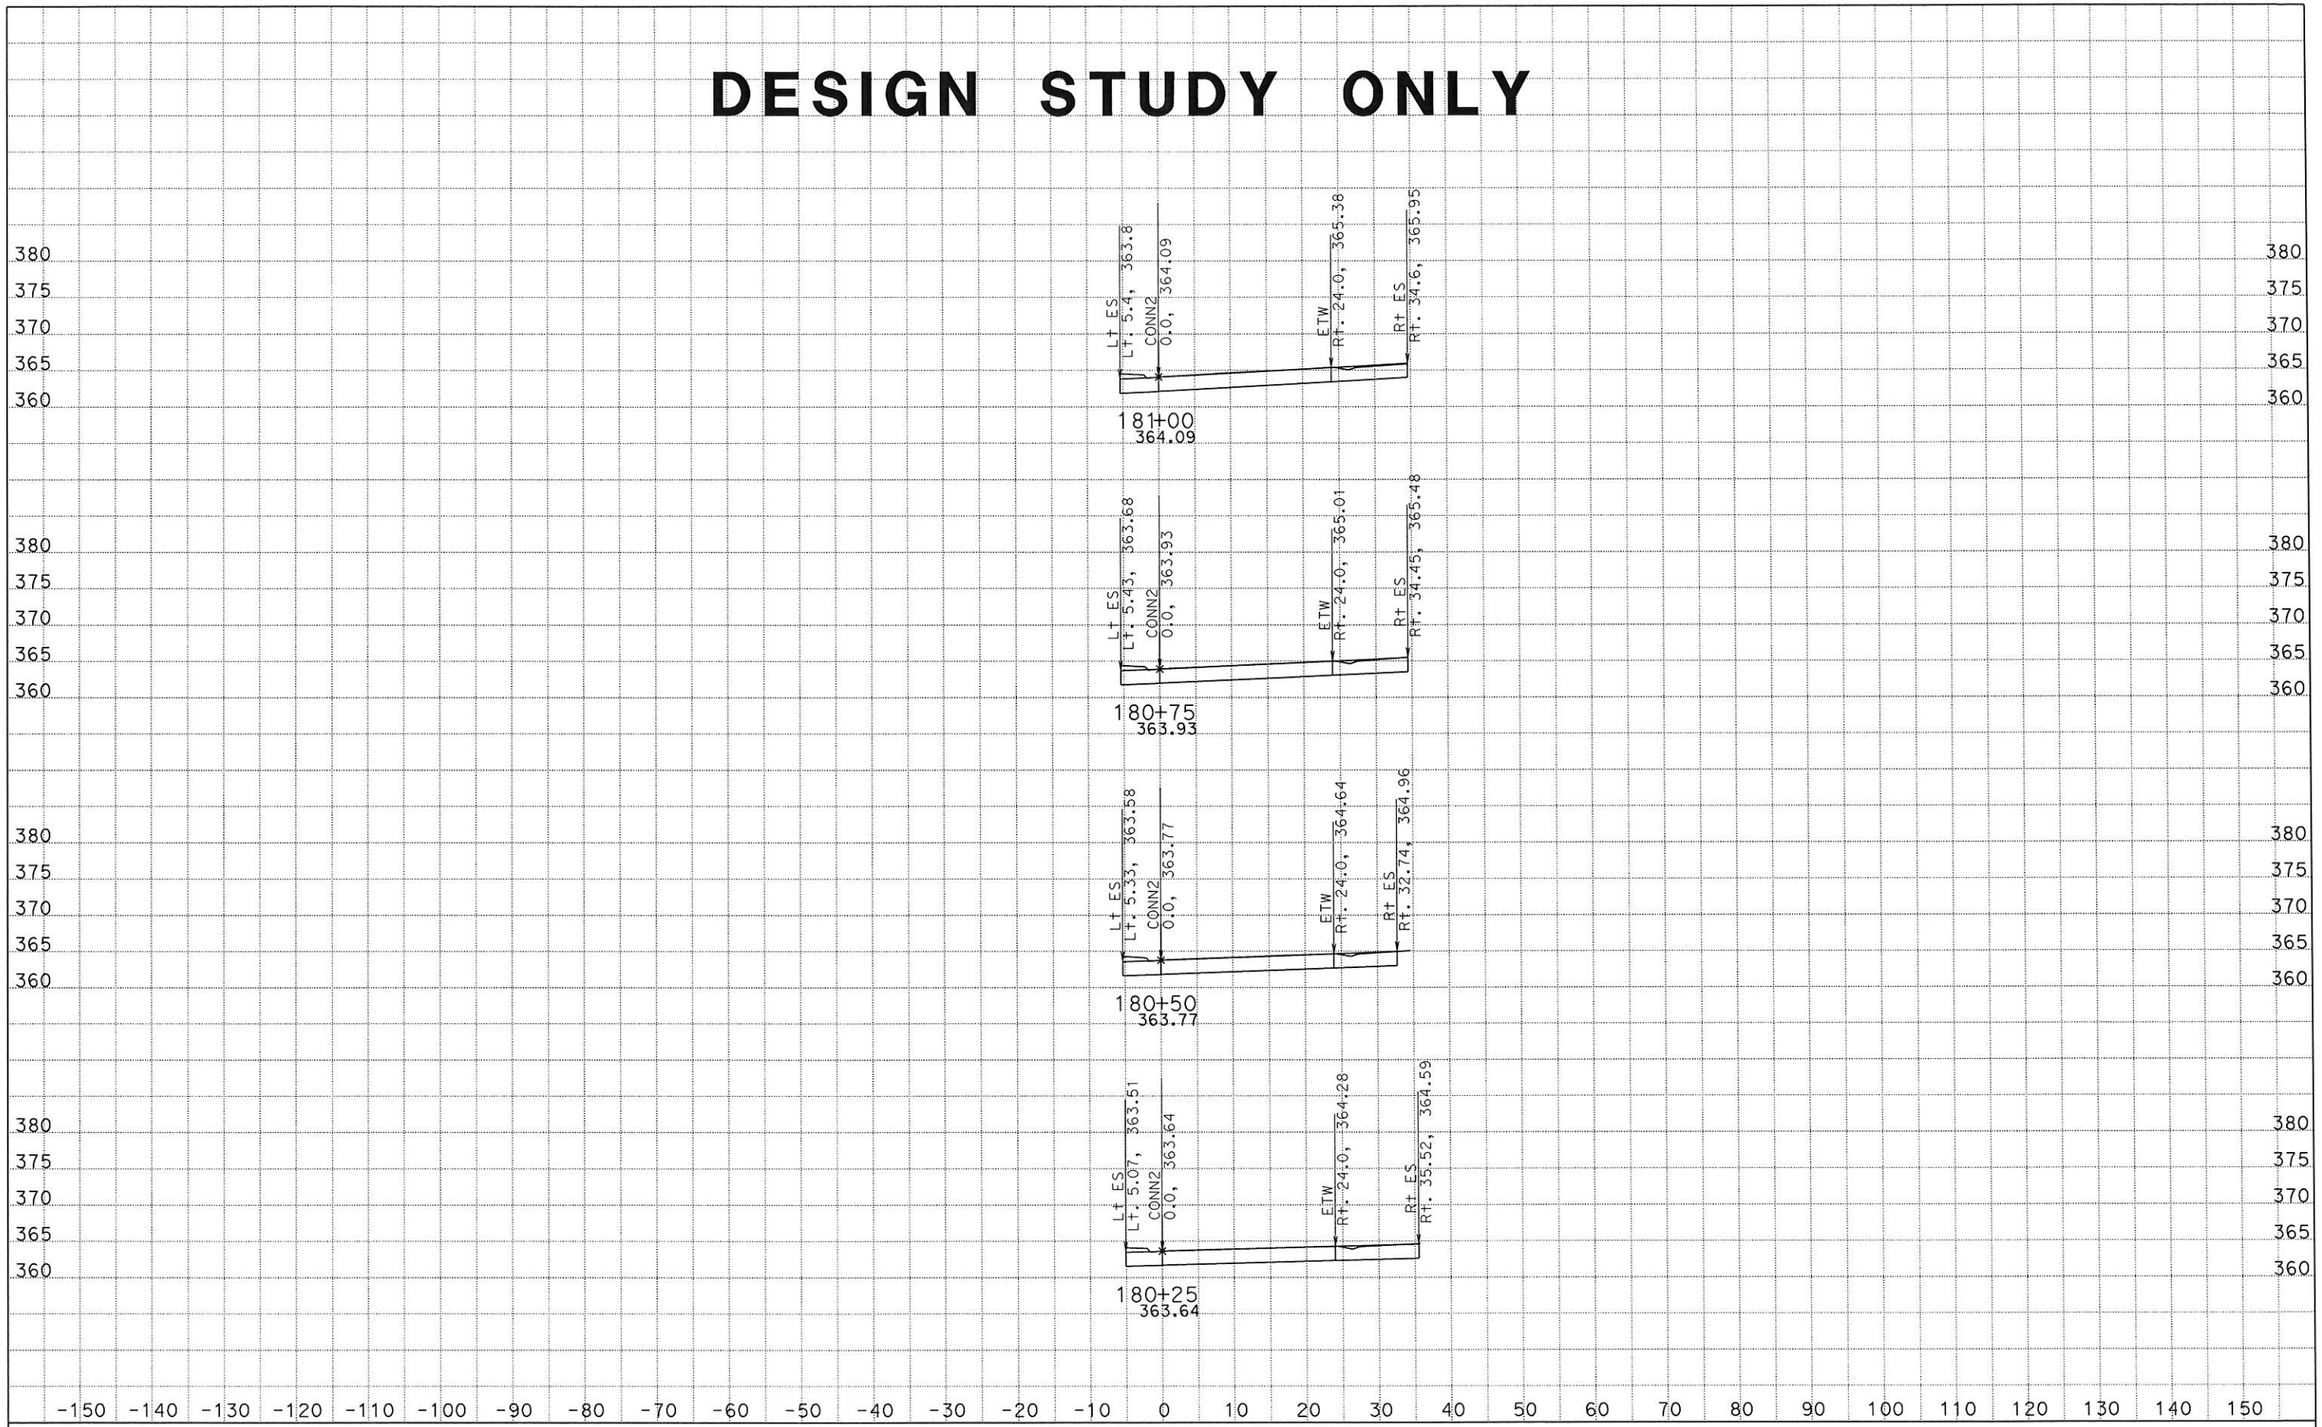

CREATED BY: RL
DATE: 9/16/2013

CONTRACT: 4X1101
DIST/CO/RTE/PM: 07/LA/2,5/PM 15.1,22.5
PROJECT ID: 0714000043

SCALE: 1" = 10' Horiz.
1" = 10' Vert.

All Dimensions are US Survey Feet

CONN2
CROSS SECTIONS

DESIGN STUDY ONLY

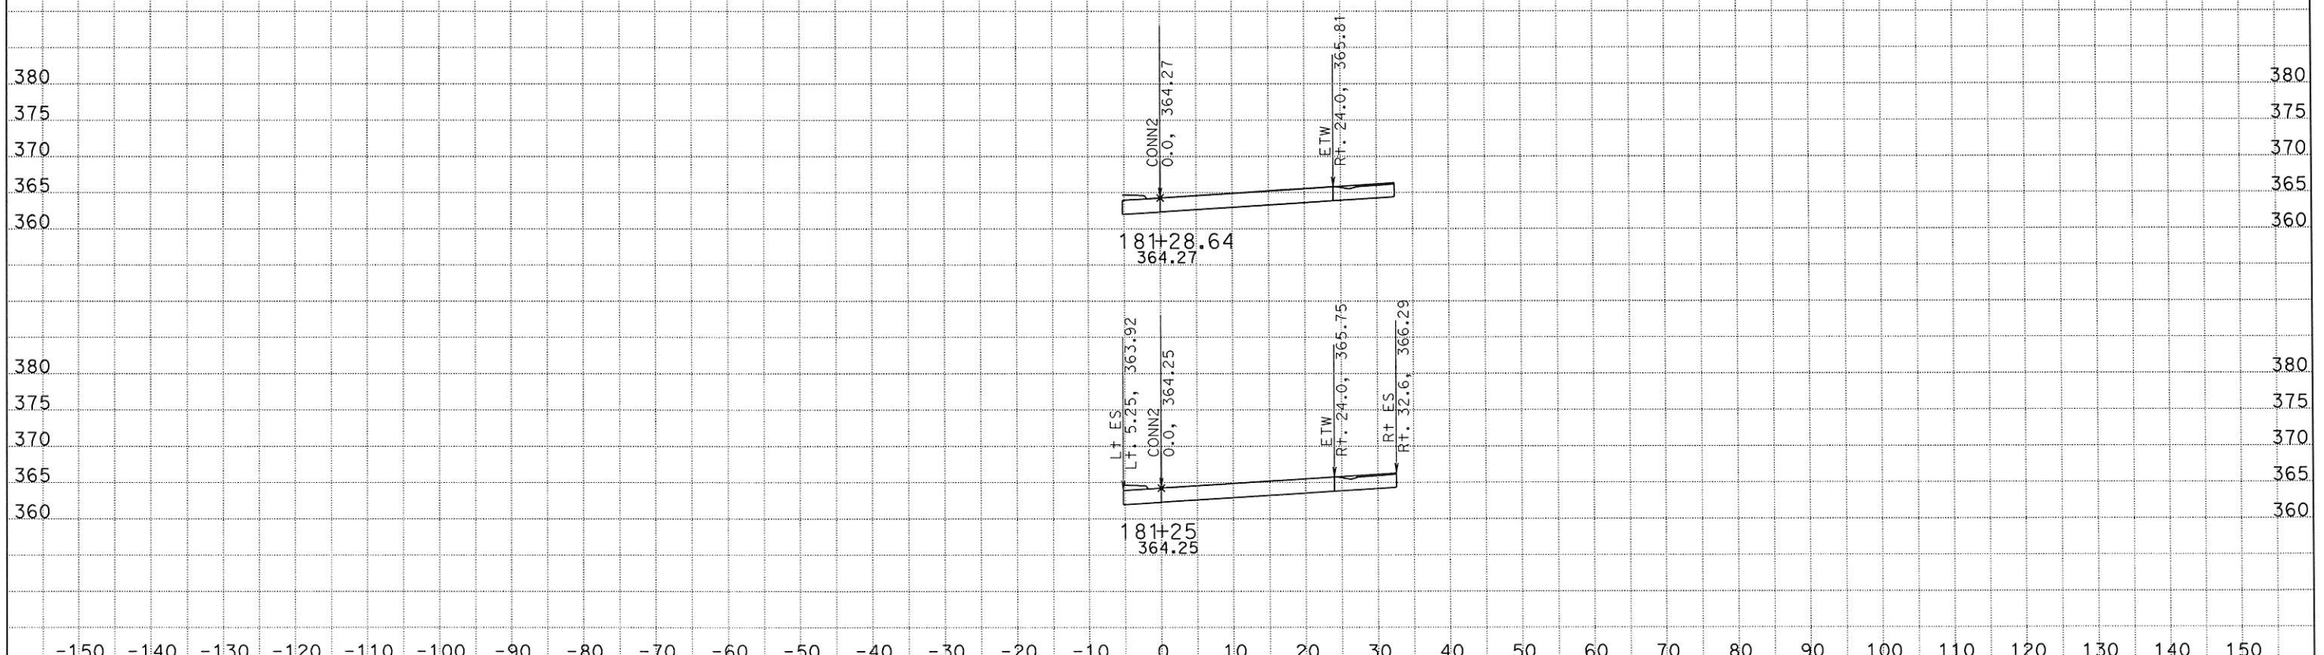

CREATED BY: RL
DATE: 9/16/2013

CONTRACT: 4X1101
DIST/CO/RTE/PM: 07/LA/2,5/PM 15.1,22.5
PROJECT ID: 0714000043

SCALE: 1" = 10' Horiz.
1" = 10' Vert.

All Dimensions are US Survey Feet

CONN2
CROSS SECTIONS
SHEET 9 OF 9