DESIGN STUDY ONLY

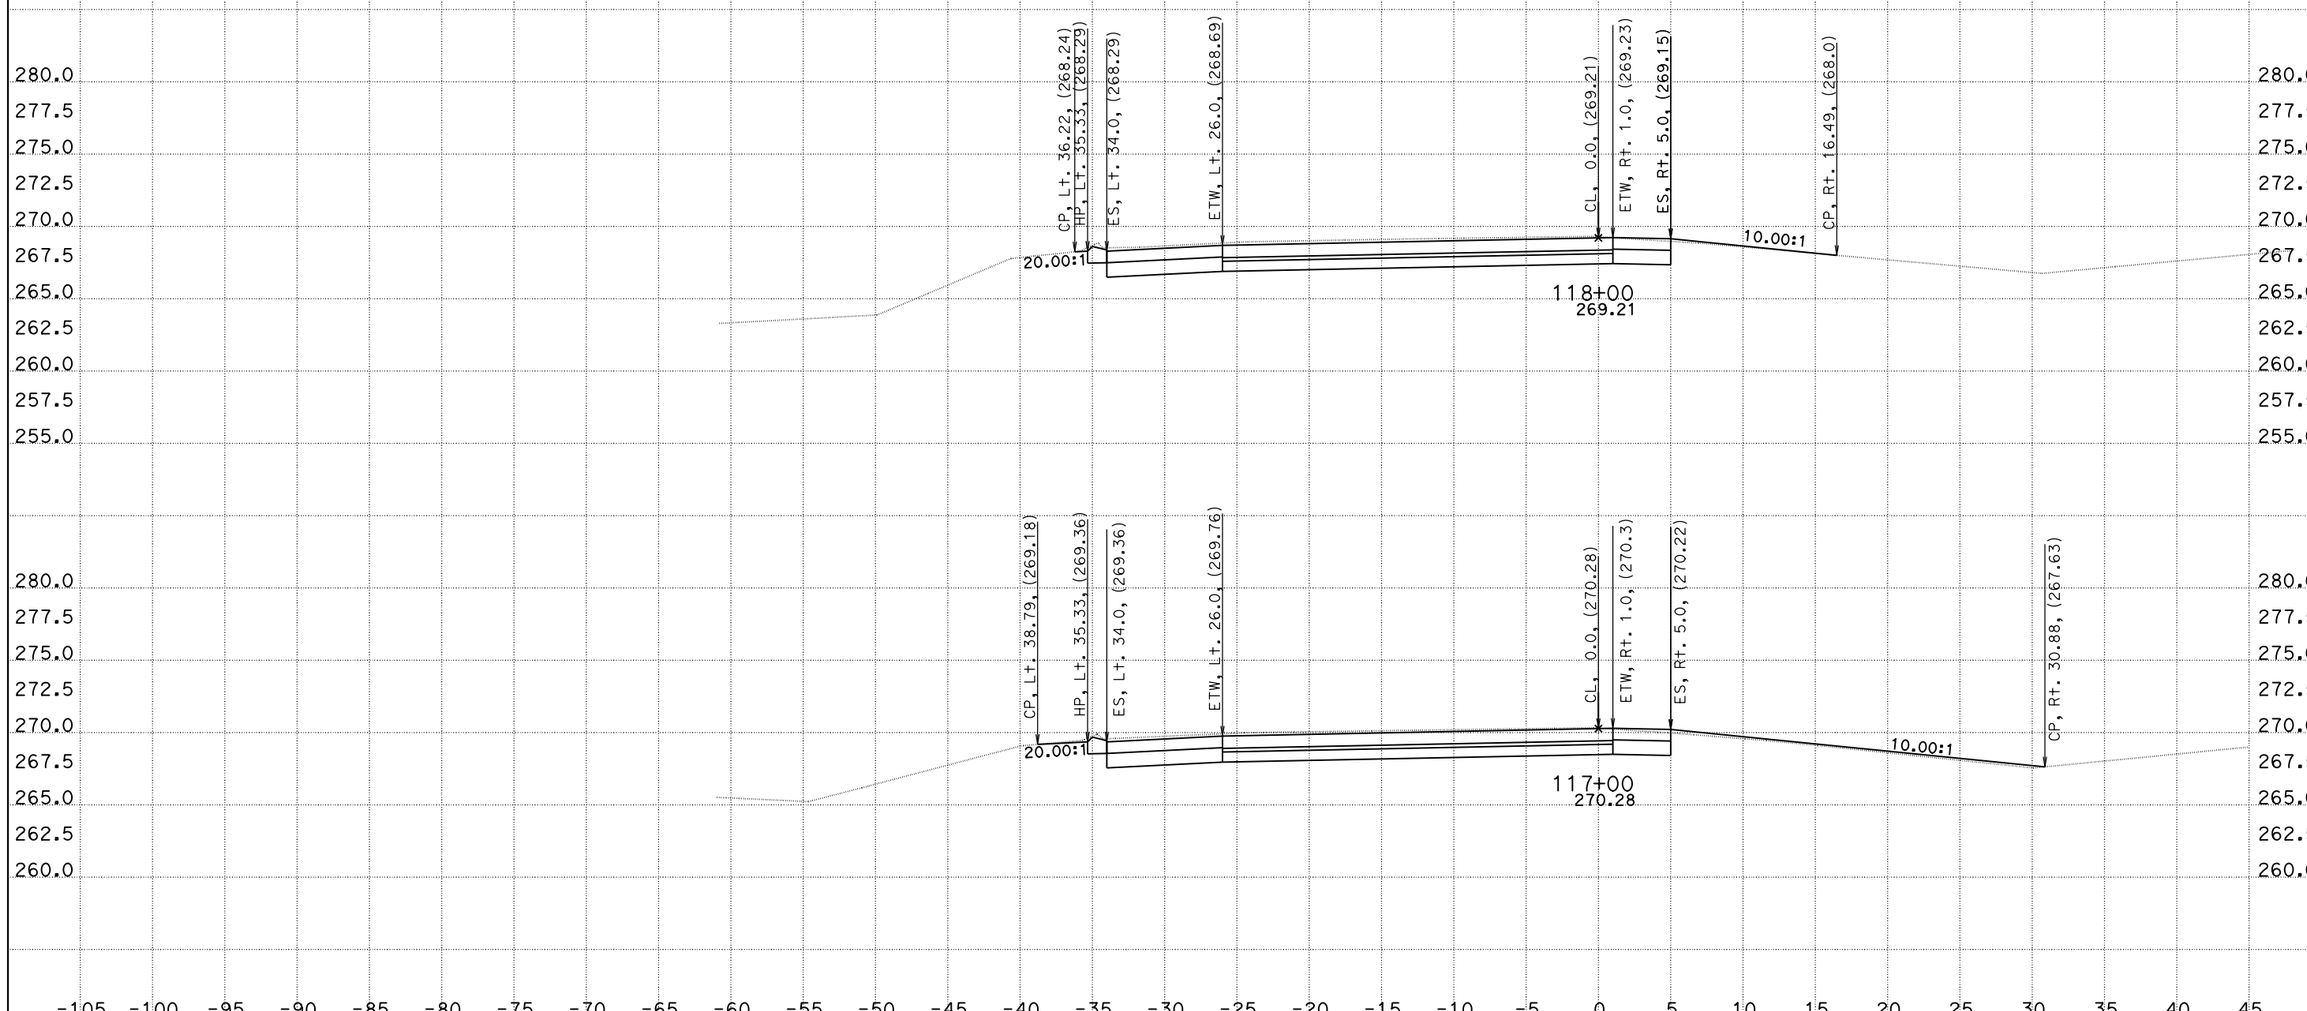

CREATED BY: DH
DATE: 1/4/2016
KC Project: 1410041

CONTRACT: 10-0g820
DIST/CO/RTE/PM: 10/Kern/132/0.4/7.1
File: O:\D10*-0g820\Design\500_CntPrp\Plans\CAiCE\wb1dgn_fin.ear PROJECT ID: 10130000731

SCALE: 1" = 5' Horiz.
1" = 5' Vert.

All Dimensions are US Survey Feet

"WB" LINE CROSS SECTIONS

DESIGN STUDY ONLY

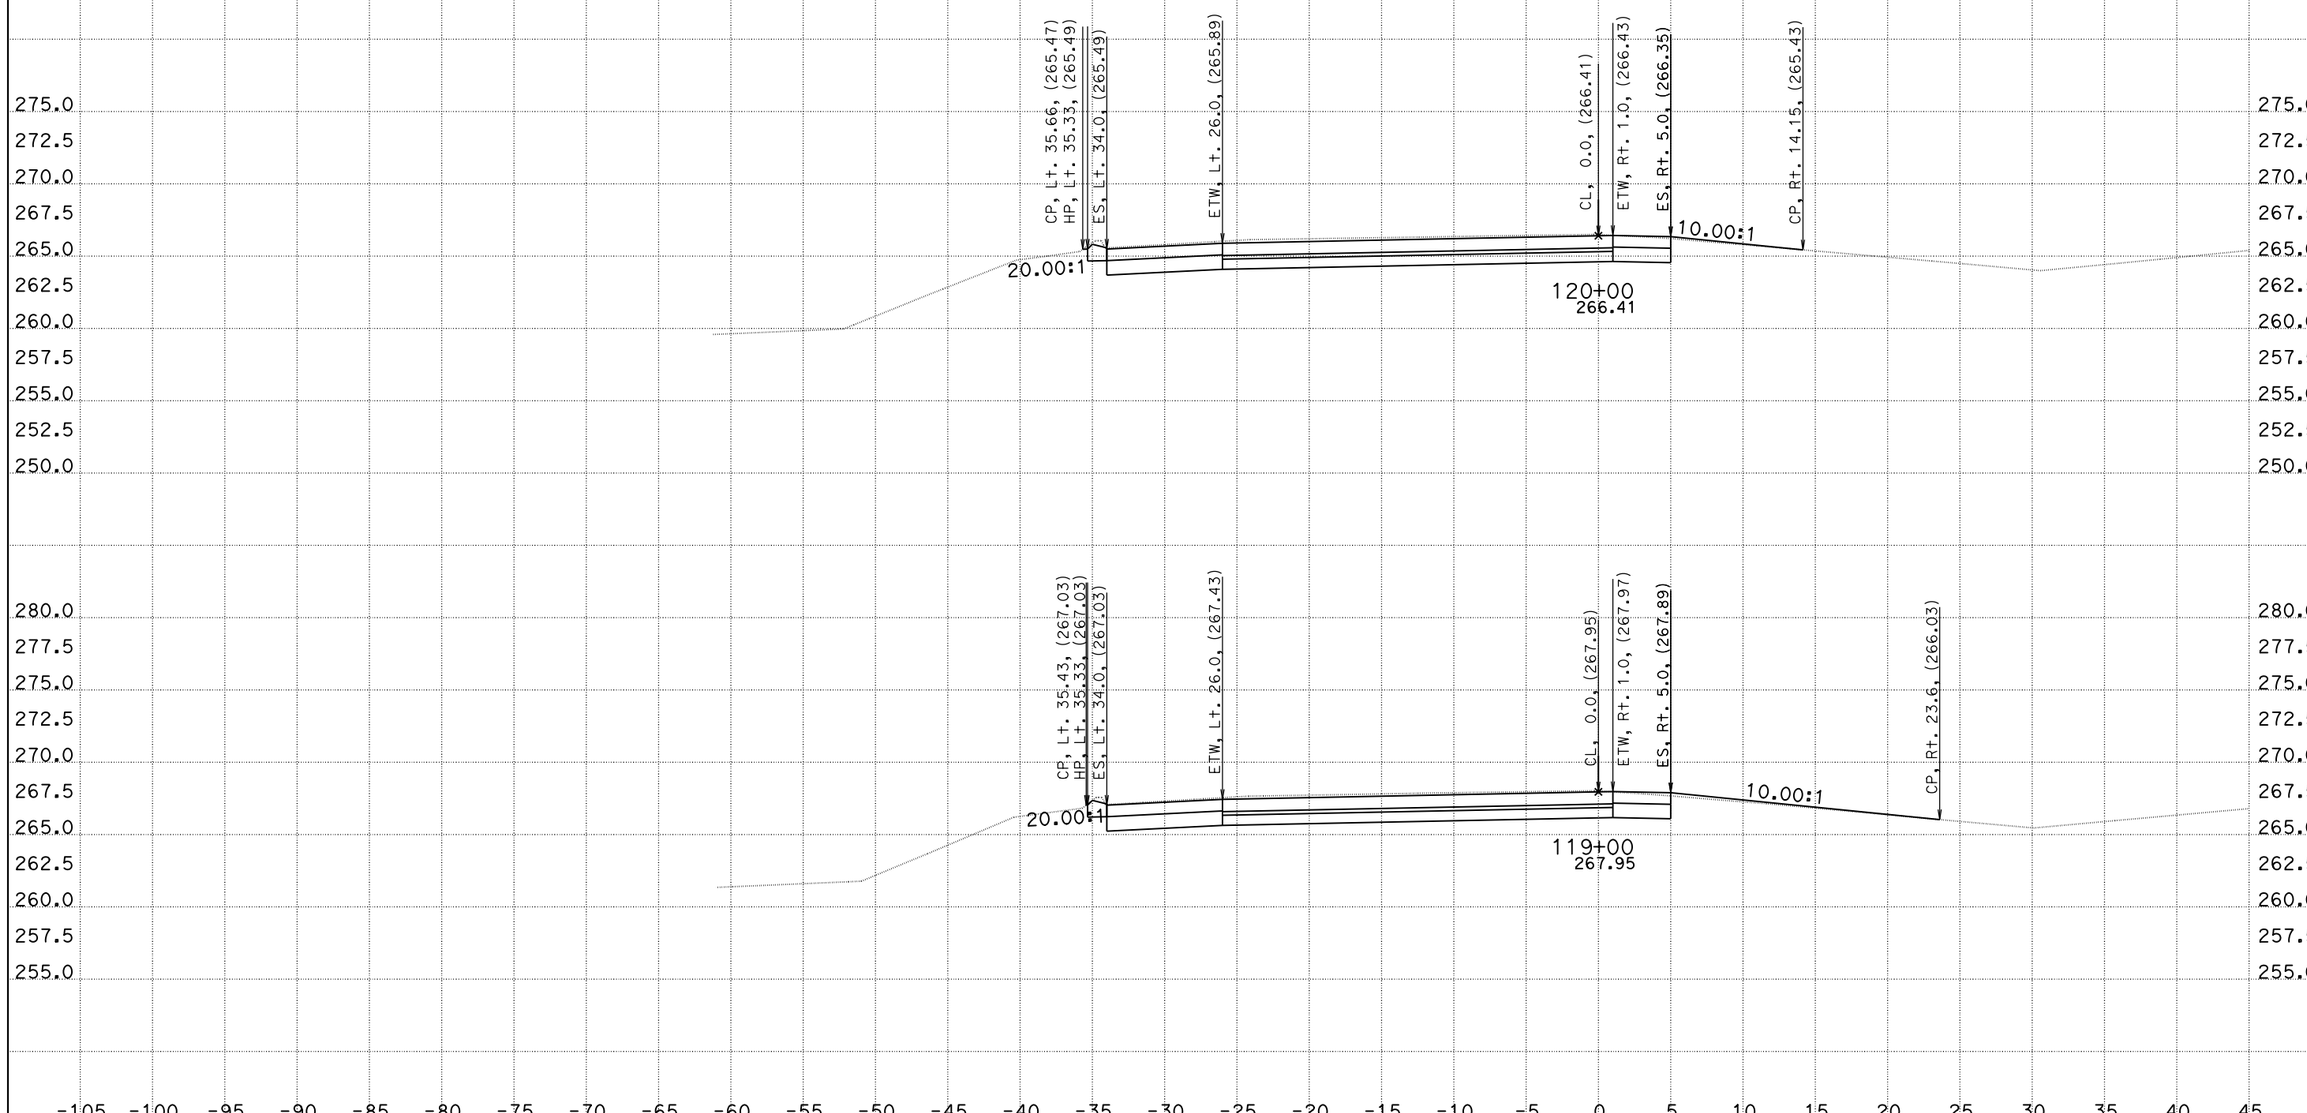

CREATED BY: DH
DATE: 1/4/2016
KC Project: 1410041

CONTRACT: 10-0g820
DIST/CO/RTE/PM: 10/Kern/132/0.4/7.1
File: O:\D10*-0g820\Design\500_CntPrp\Plans\CAiCE\wb1dgn_fin.ear PROJECT ID: 10130000731

SCALE: 1" = 5' Horiz.
1" = 5' Vert.

All Dimensions are US Survey Feet

"WB" LINE CROSS SECTIONS

DESIGN STUDY ONLY

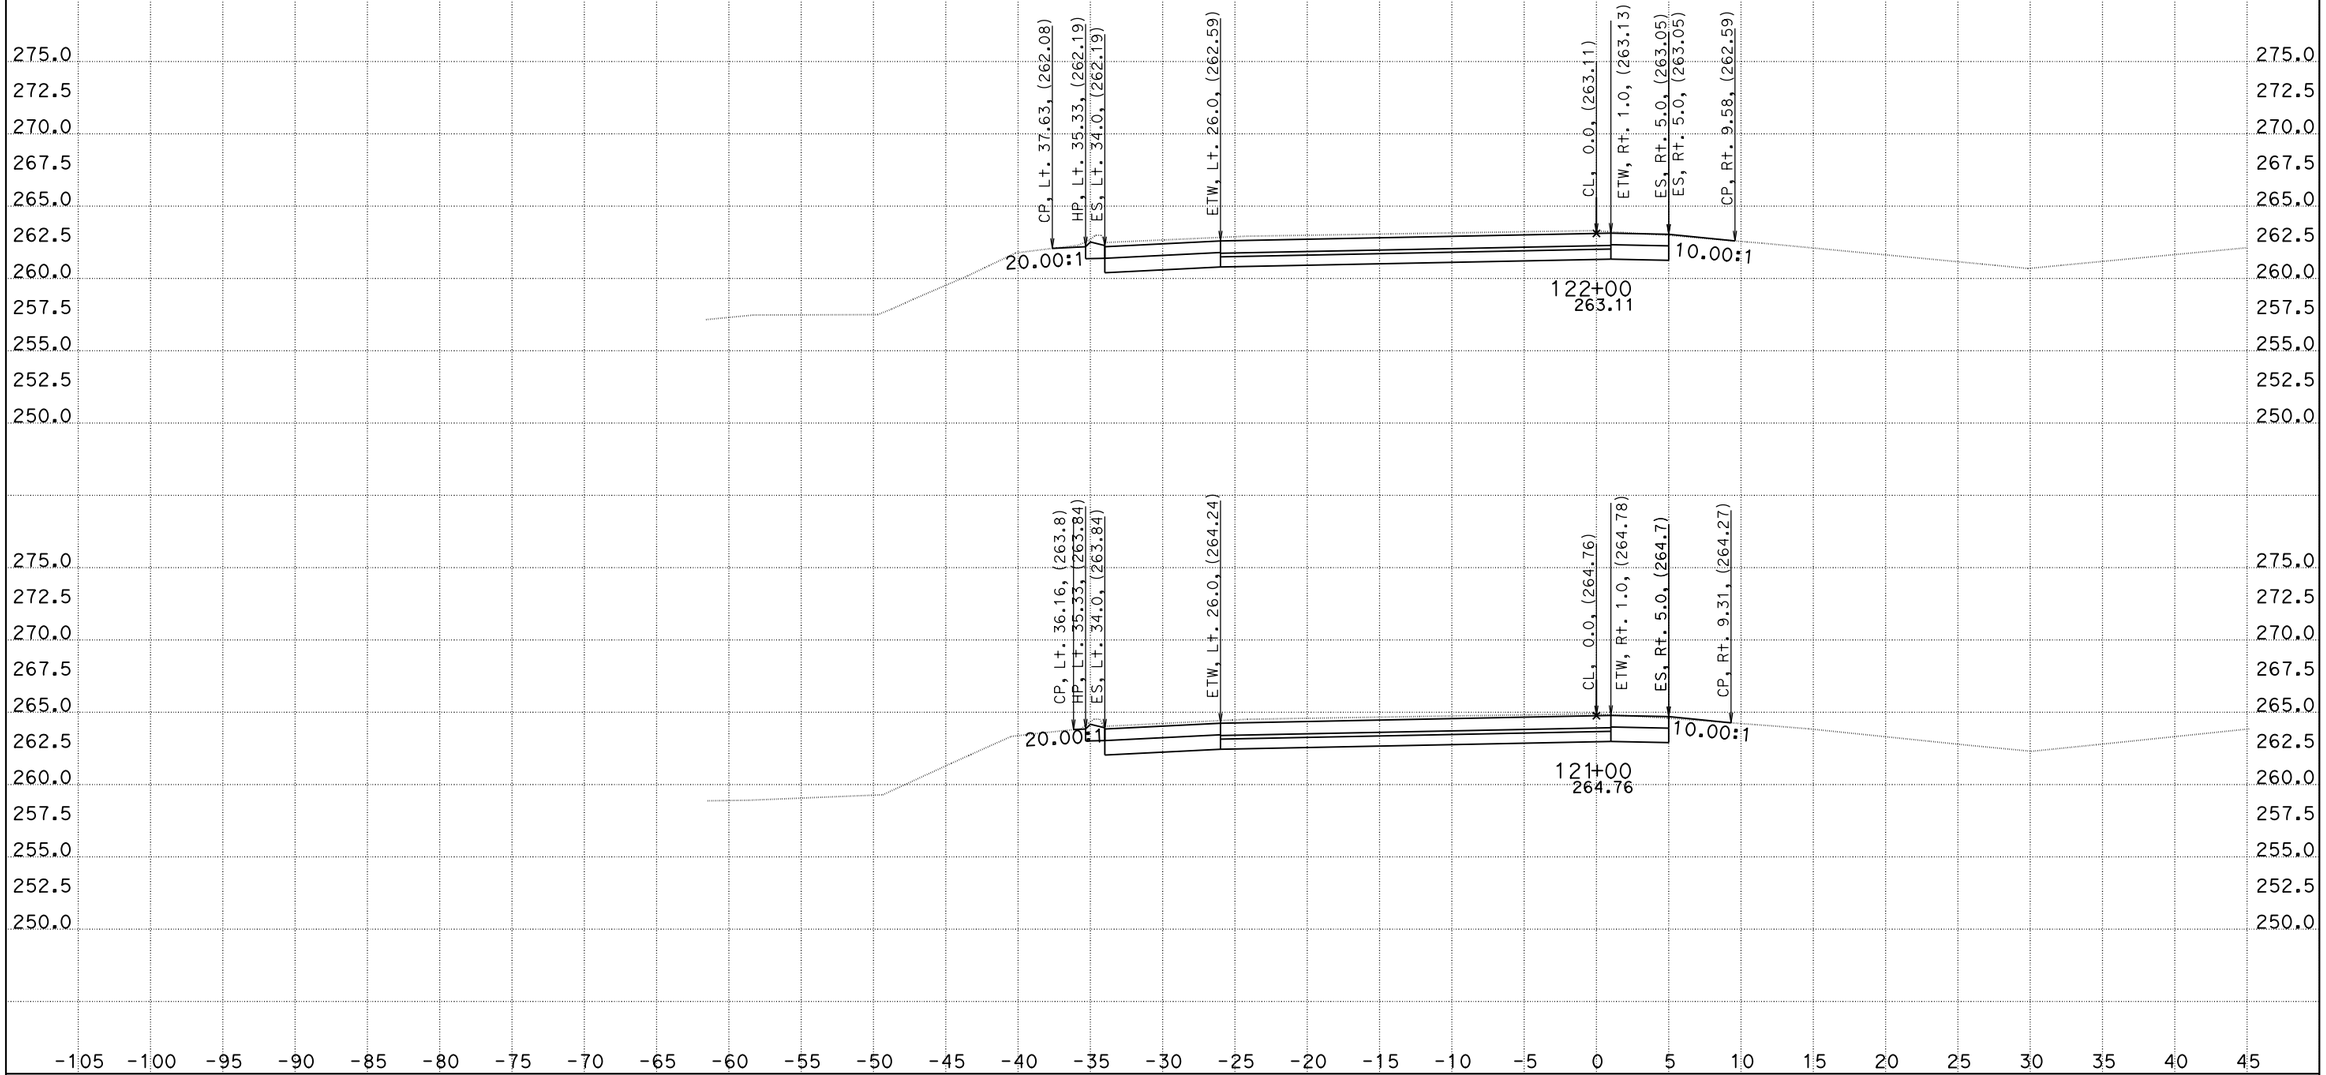

CREATED BY: DH
DATE: 1/4/2016
KC Project: 1410041

CONTRACT: 10-0g820
DIST/CO/RTE/PM: 10/Kern/132/0.4/7.1
File: O:\D10*-0g820\Design\500_CntPrp\Plans\CAiCE\wb1dgn_fin.ear PROJECT ID: 10130000731

SCALE: 1" = 5' Horiz.
1" = 5' Vert.

All Dimensions are US Survey Feet

"WB" LINE CROSS SECTIONS

DESIGN STUDY ONLY

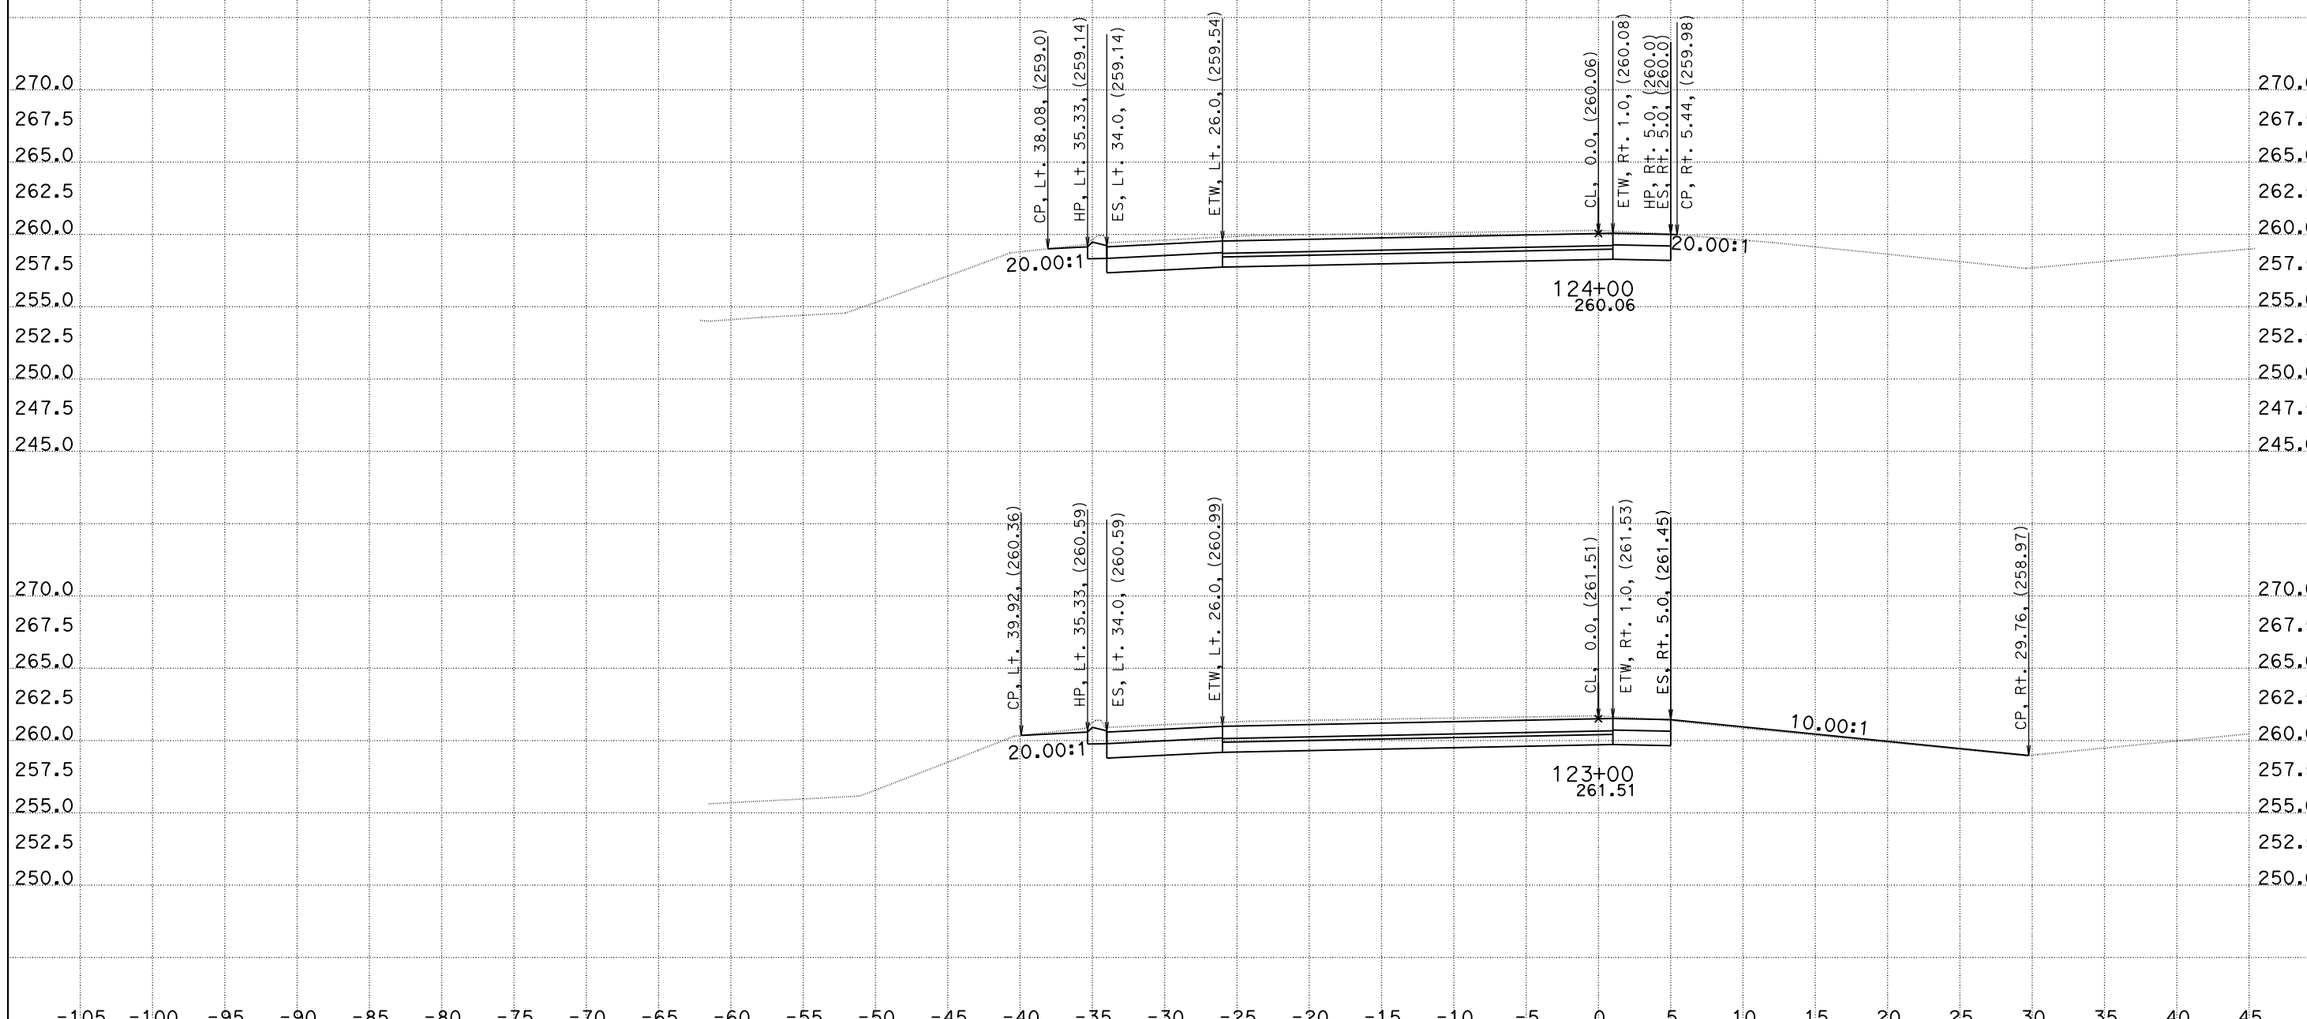

CREATED BY: DH
DATE: 1/4/2016
KC Project: 1410041

CONTRACT: 10-0g820
DIST/CO/RTE/PM: 10/Kern/132/0.4/7.1
File: O:\D10*-0g820\Design\500_CntPrp\Plans\CAiCE\wb1dgn_fin.ear PROJECT ID: 10130000731

SCALE: 1" = 5' Horiz.
1" = 5' Vert.

All Dimensions are US Survey Feet

"WB" LINE CROSS SECTIONS

DESIGN STUDY ONLY

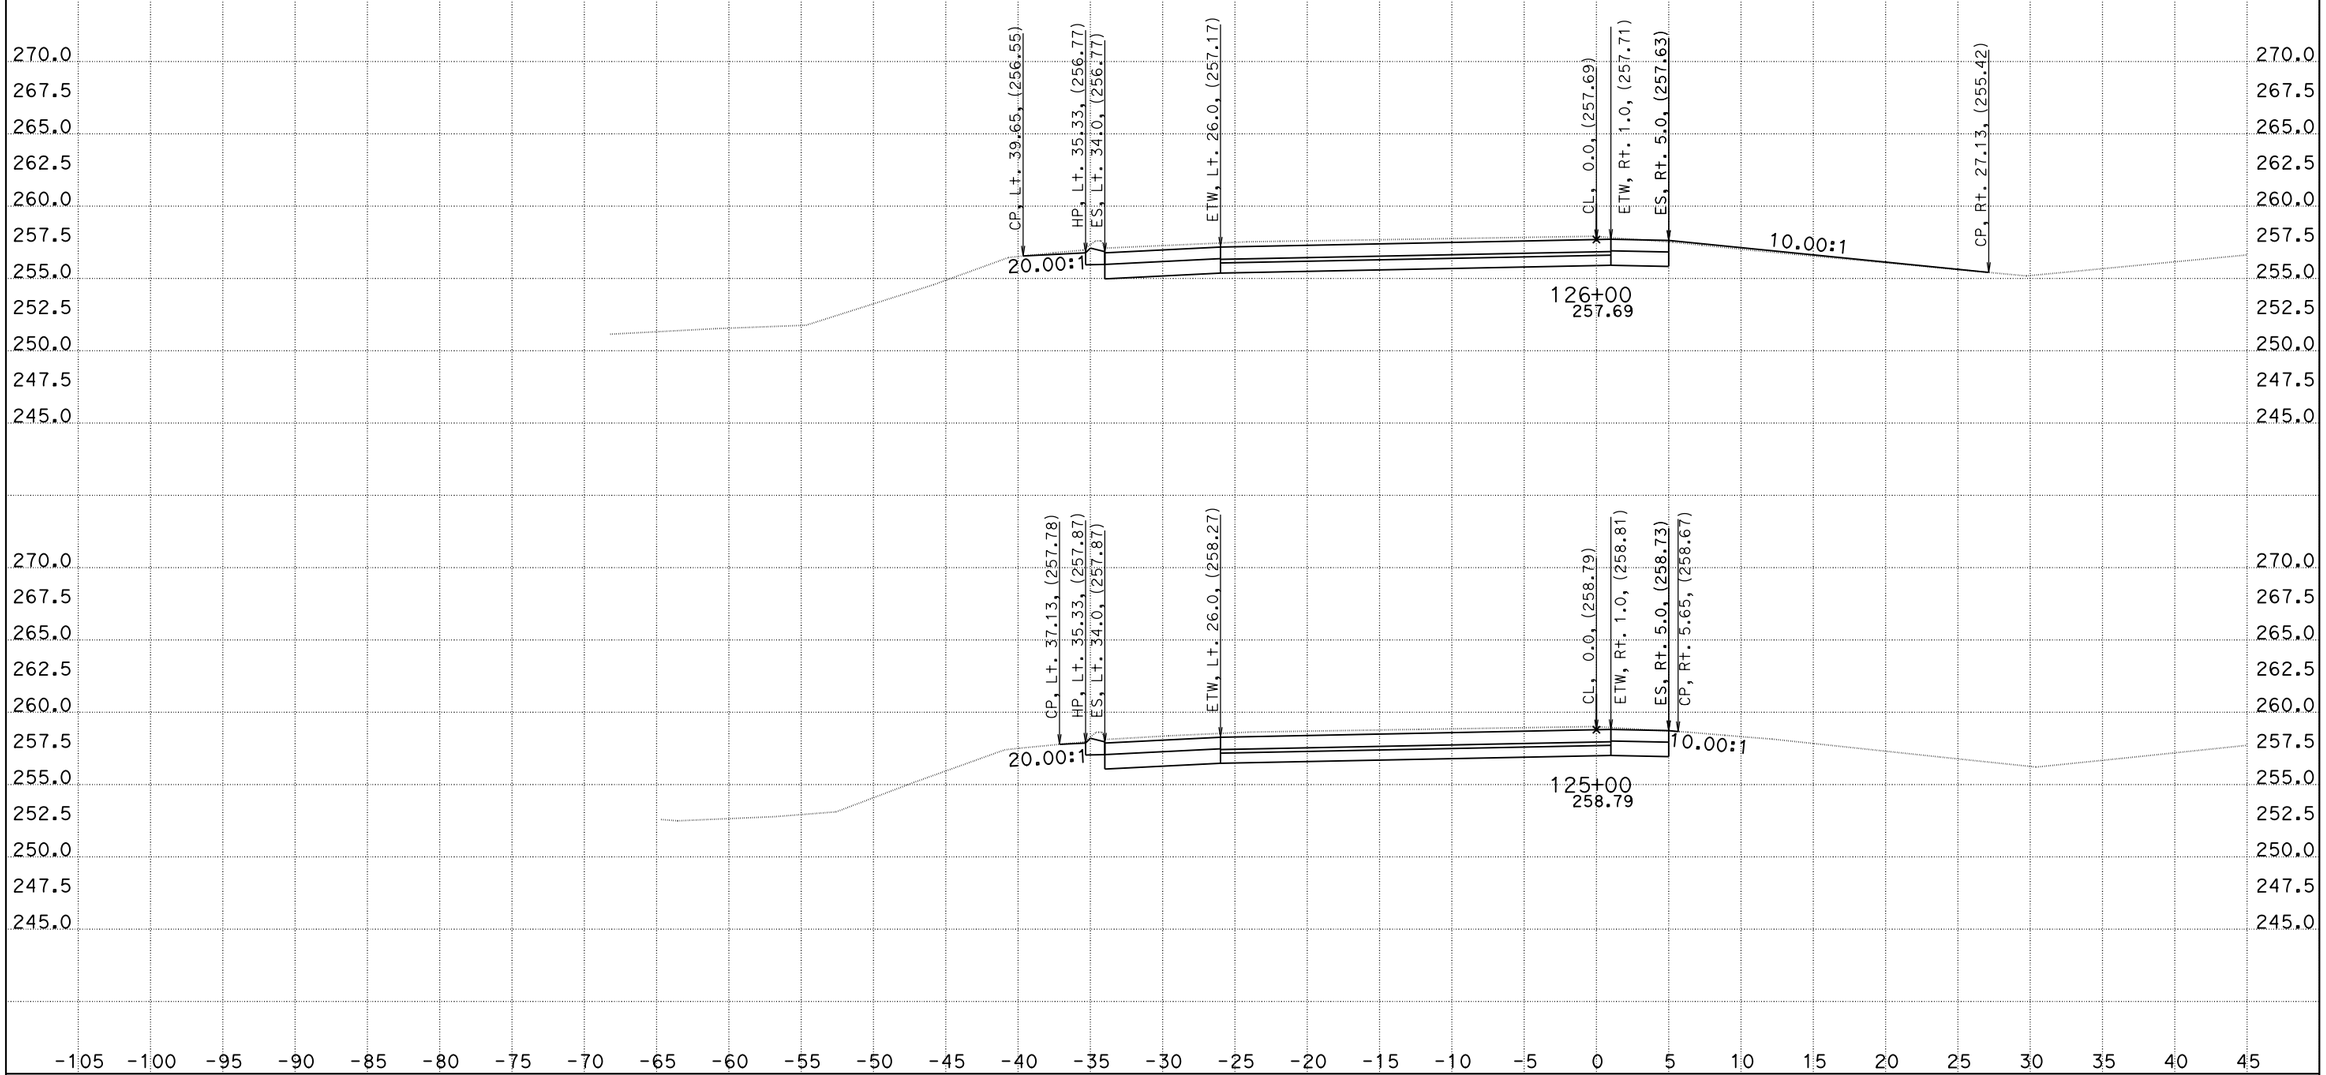

CREATED BY: DH
DATE: 1/4/2016
KC Project: 1410041

CONTRACT: 10-0g820
DIST/CO/RTE/PM: 10/Kern/132/0.4/7.1
File: O:\D10*-0g820\Design\500_CntPrp\Plans\CAiCE\wb1dgn_fin.ear PROJECT ID: 10130000731

SCALE: 1" = 5' Horiz.
1" = 5' Vert.

All Dimensions are US Survey Feet

"WB" LINE CROSS SECTIONS

DESIGN STUDY ONLY

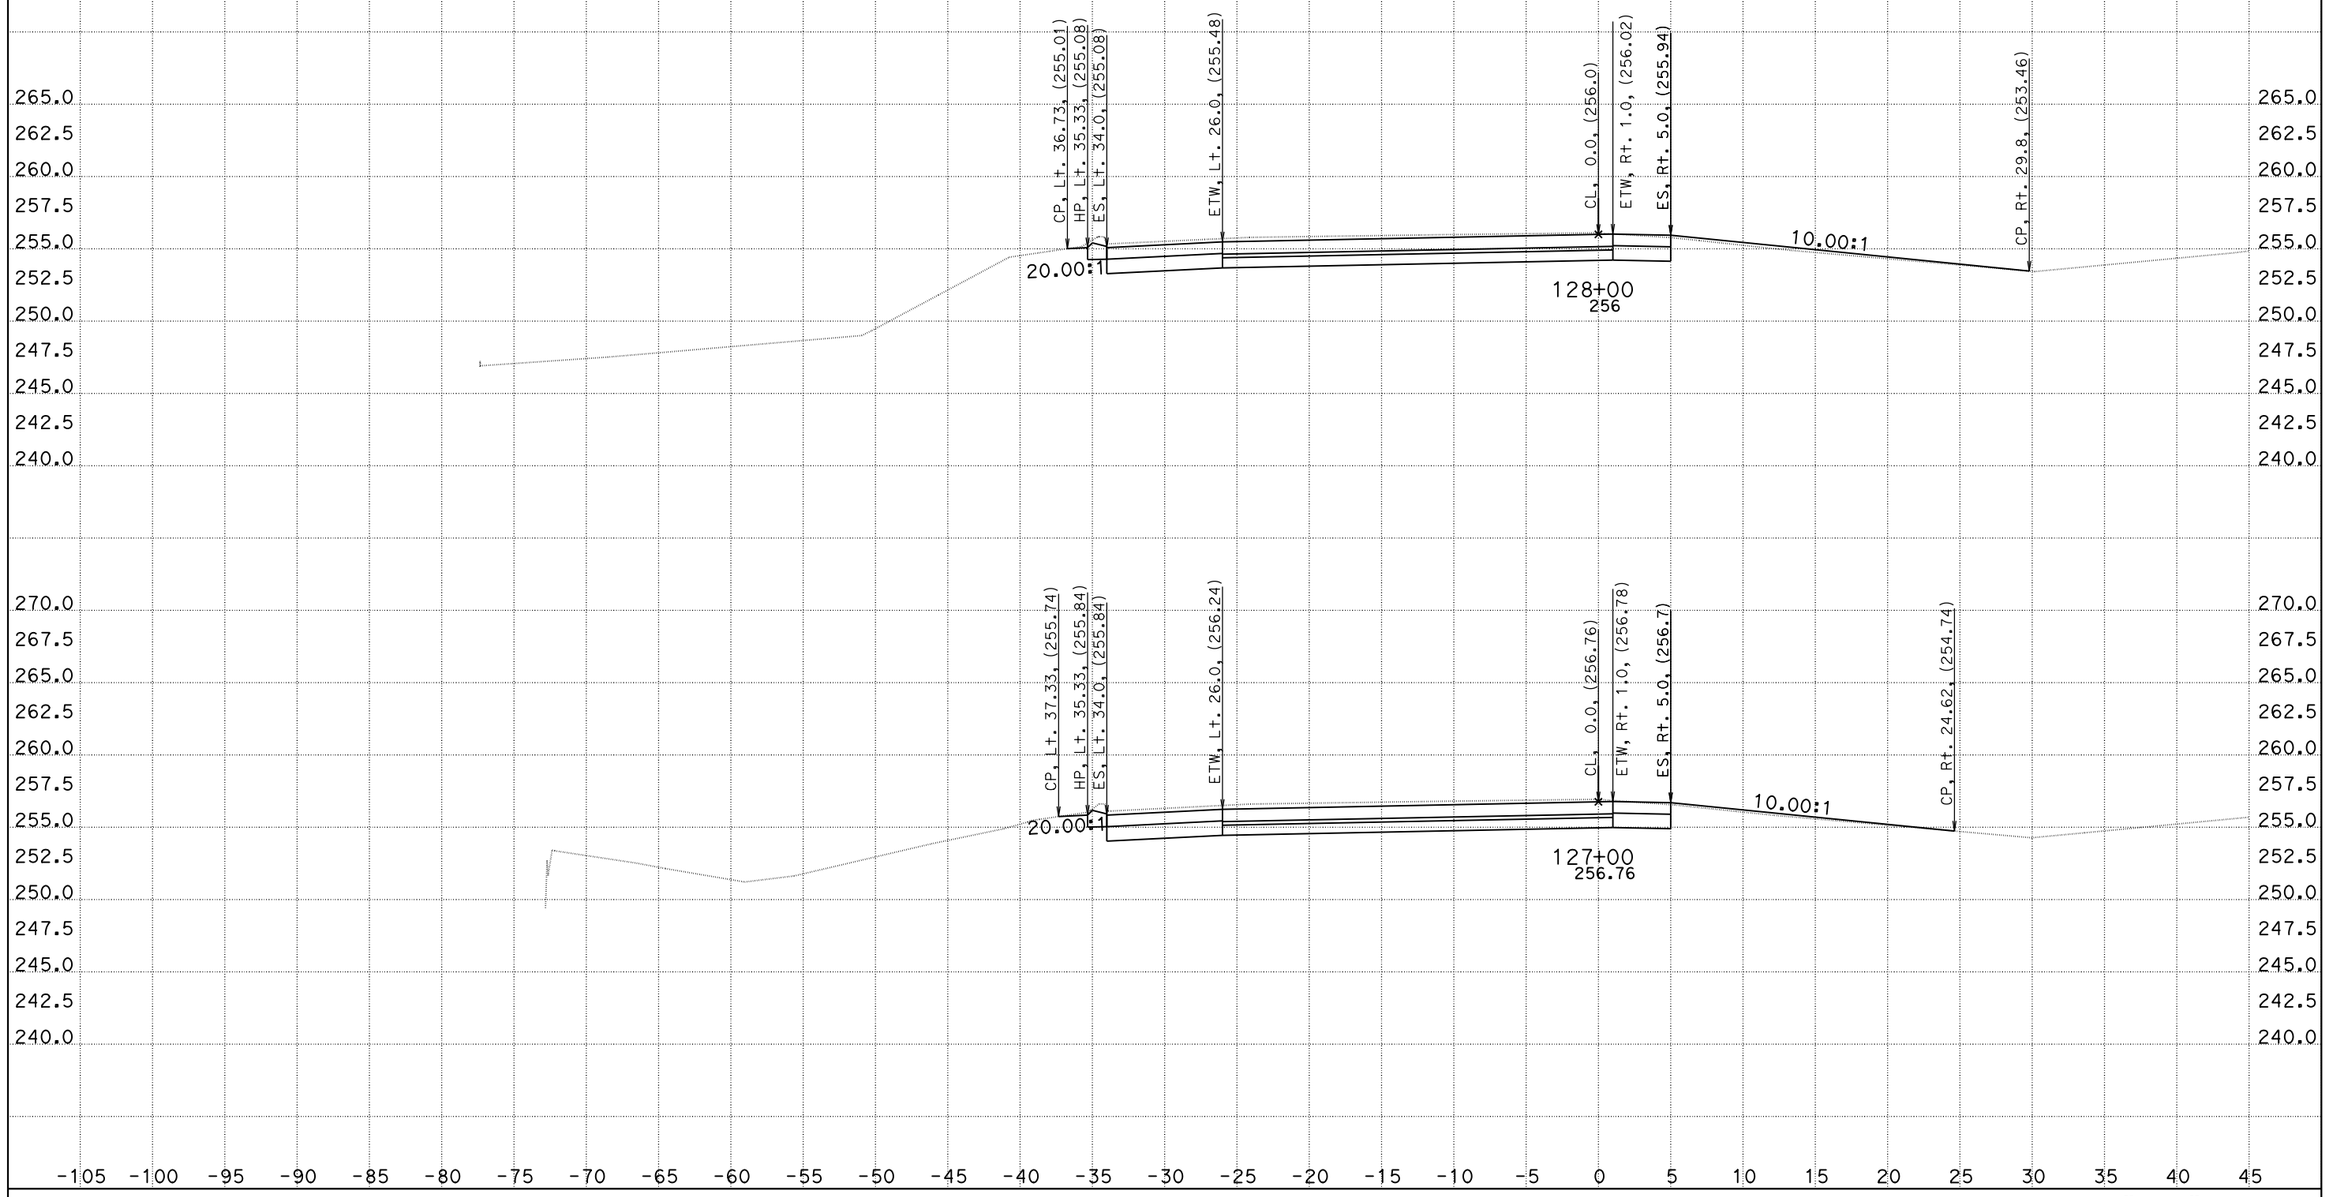

CREATED BY: DH
DATE: 1/4/2016
KC Project: 1410041

CONTRACT: 10-0g820
DIST/CO/RTE/PM: 10/Kern/132/0.4/7.1
File: O:\D10*-0g820\Design\500_CntPrp\Plans\CAiCE\wb1dgn_fin.ear PROJECT ID: 10130000731

SCALE: 1" = 5' Horiz.
1" = 5' Vert.

All Dimensions are US Survey Feet

"WB" LINE CROSS SECTIONS

DESIGN STUDY ONLY

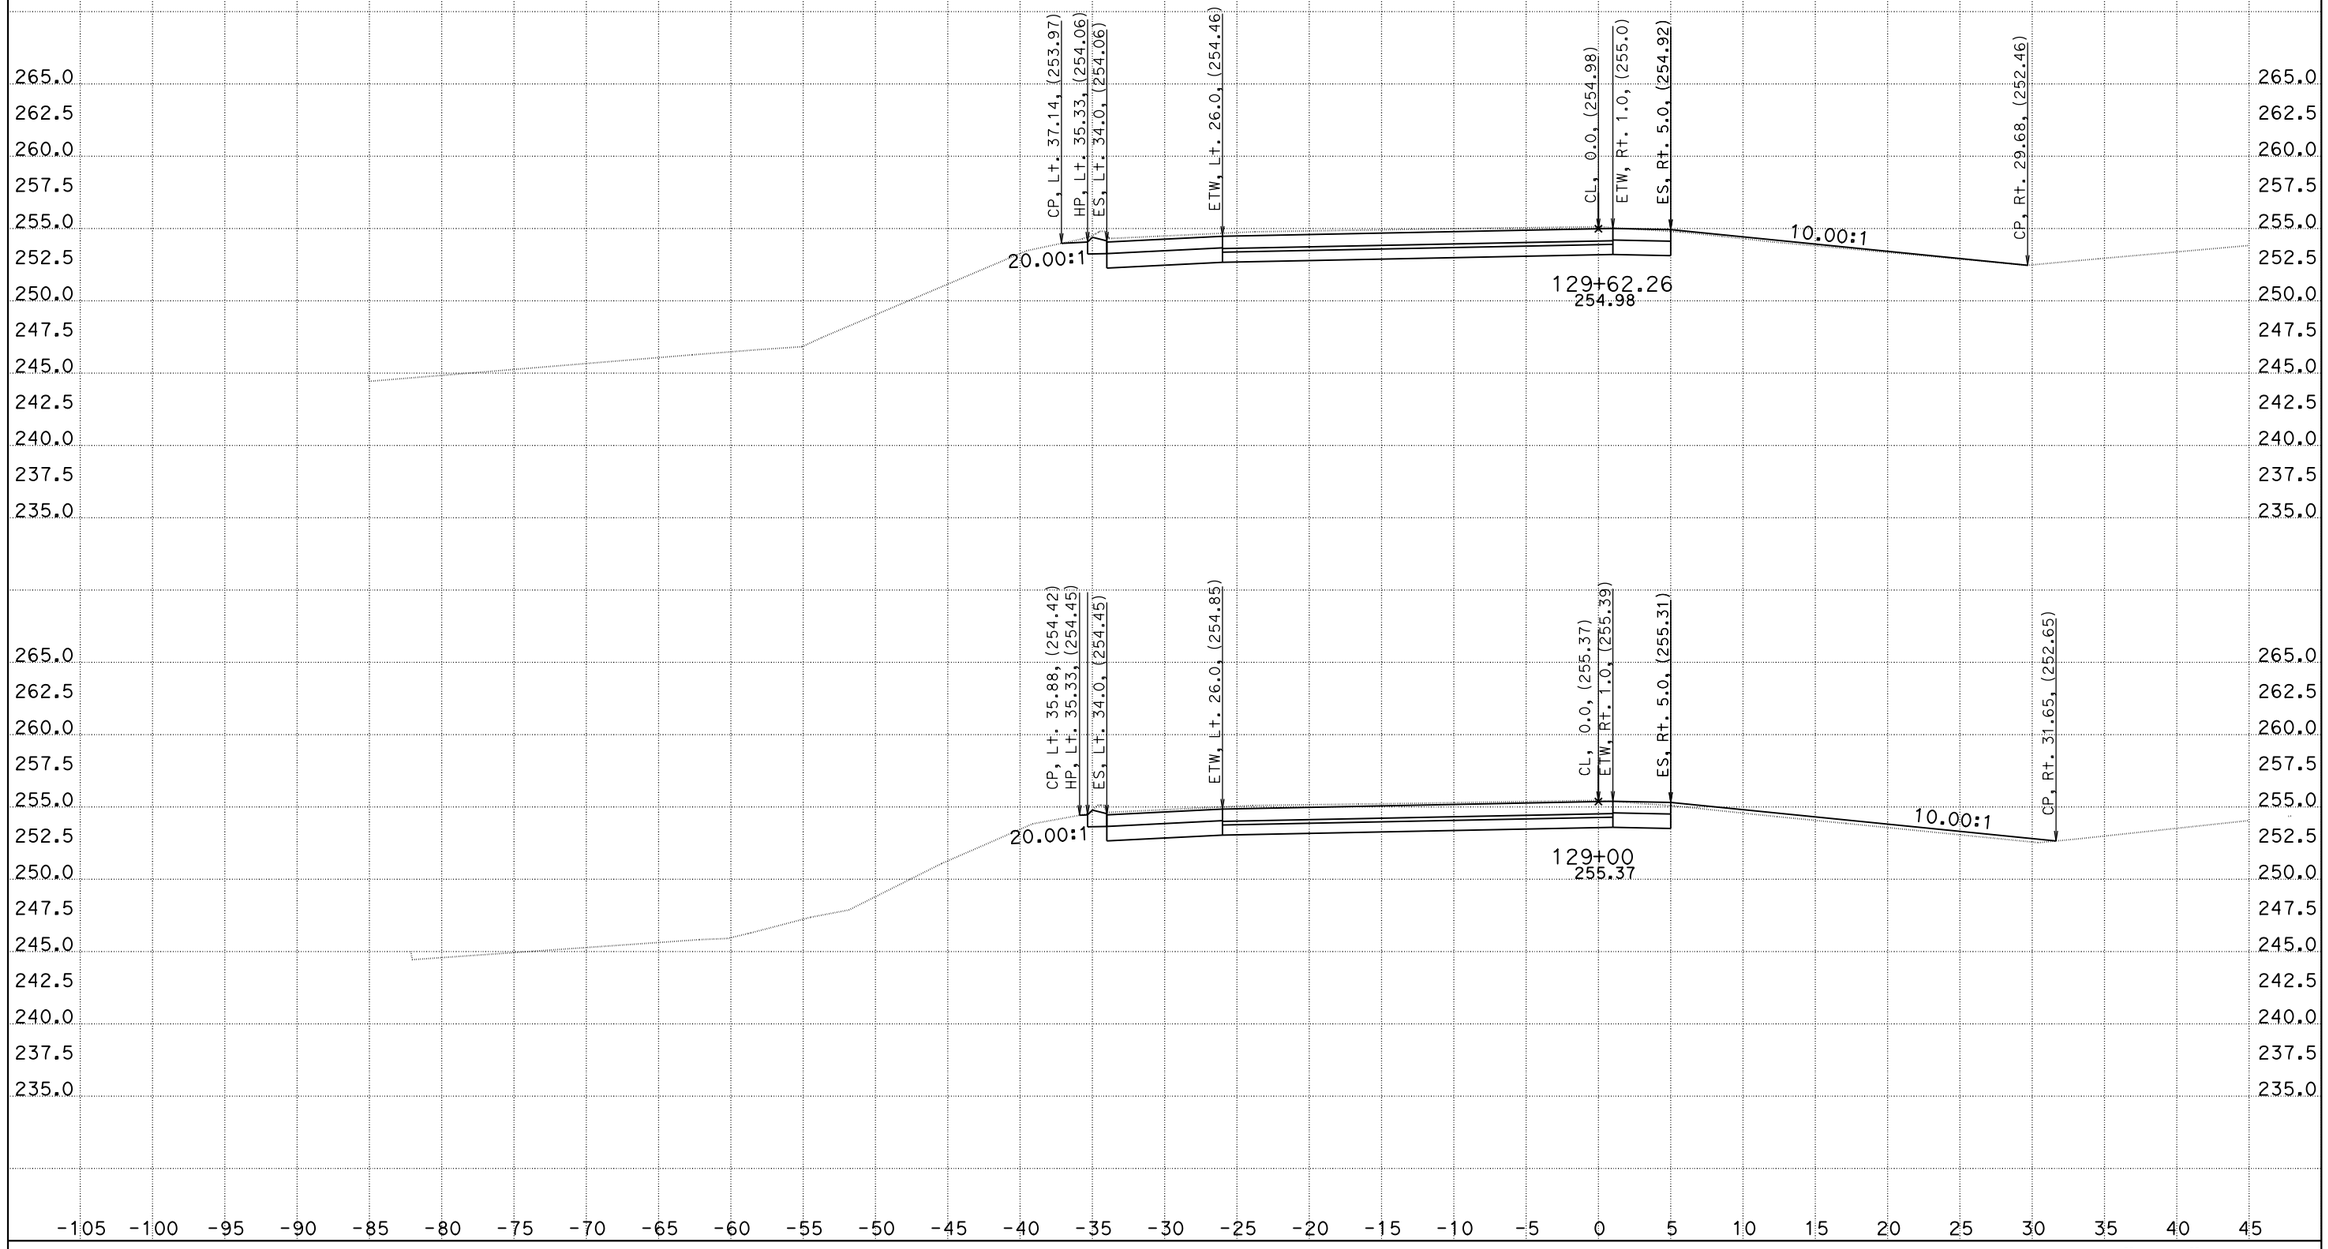

CREATED BY: DH
DATE: 1/4/2016
KC Project: 1410041

CONTRACT: 10-0g820
DIST/CO/RTE/PM: 10/Kern/132/0.4/7.1
File: O:\D10*-0g820\Design\500_CntPrp\Plans\CAiCE\wb1dgn_fin.ear PROJECT ID: 10130000731

SCALE: 1" = 5' Horiz.
1" = 5' Vert.

All Dimensions are US Survey Feet

"WB" LINE CROSS SECTIONS

DESIGN STUDY ONLY

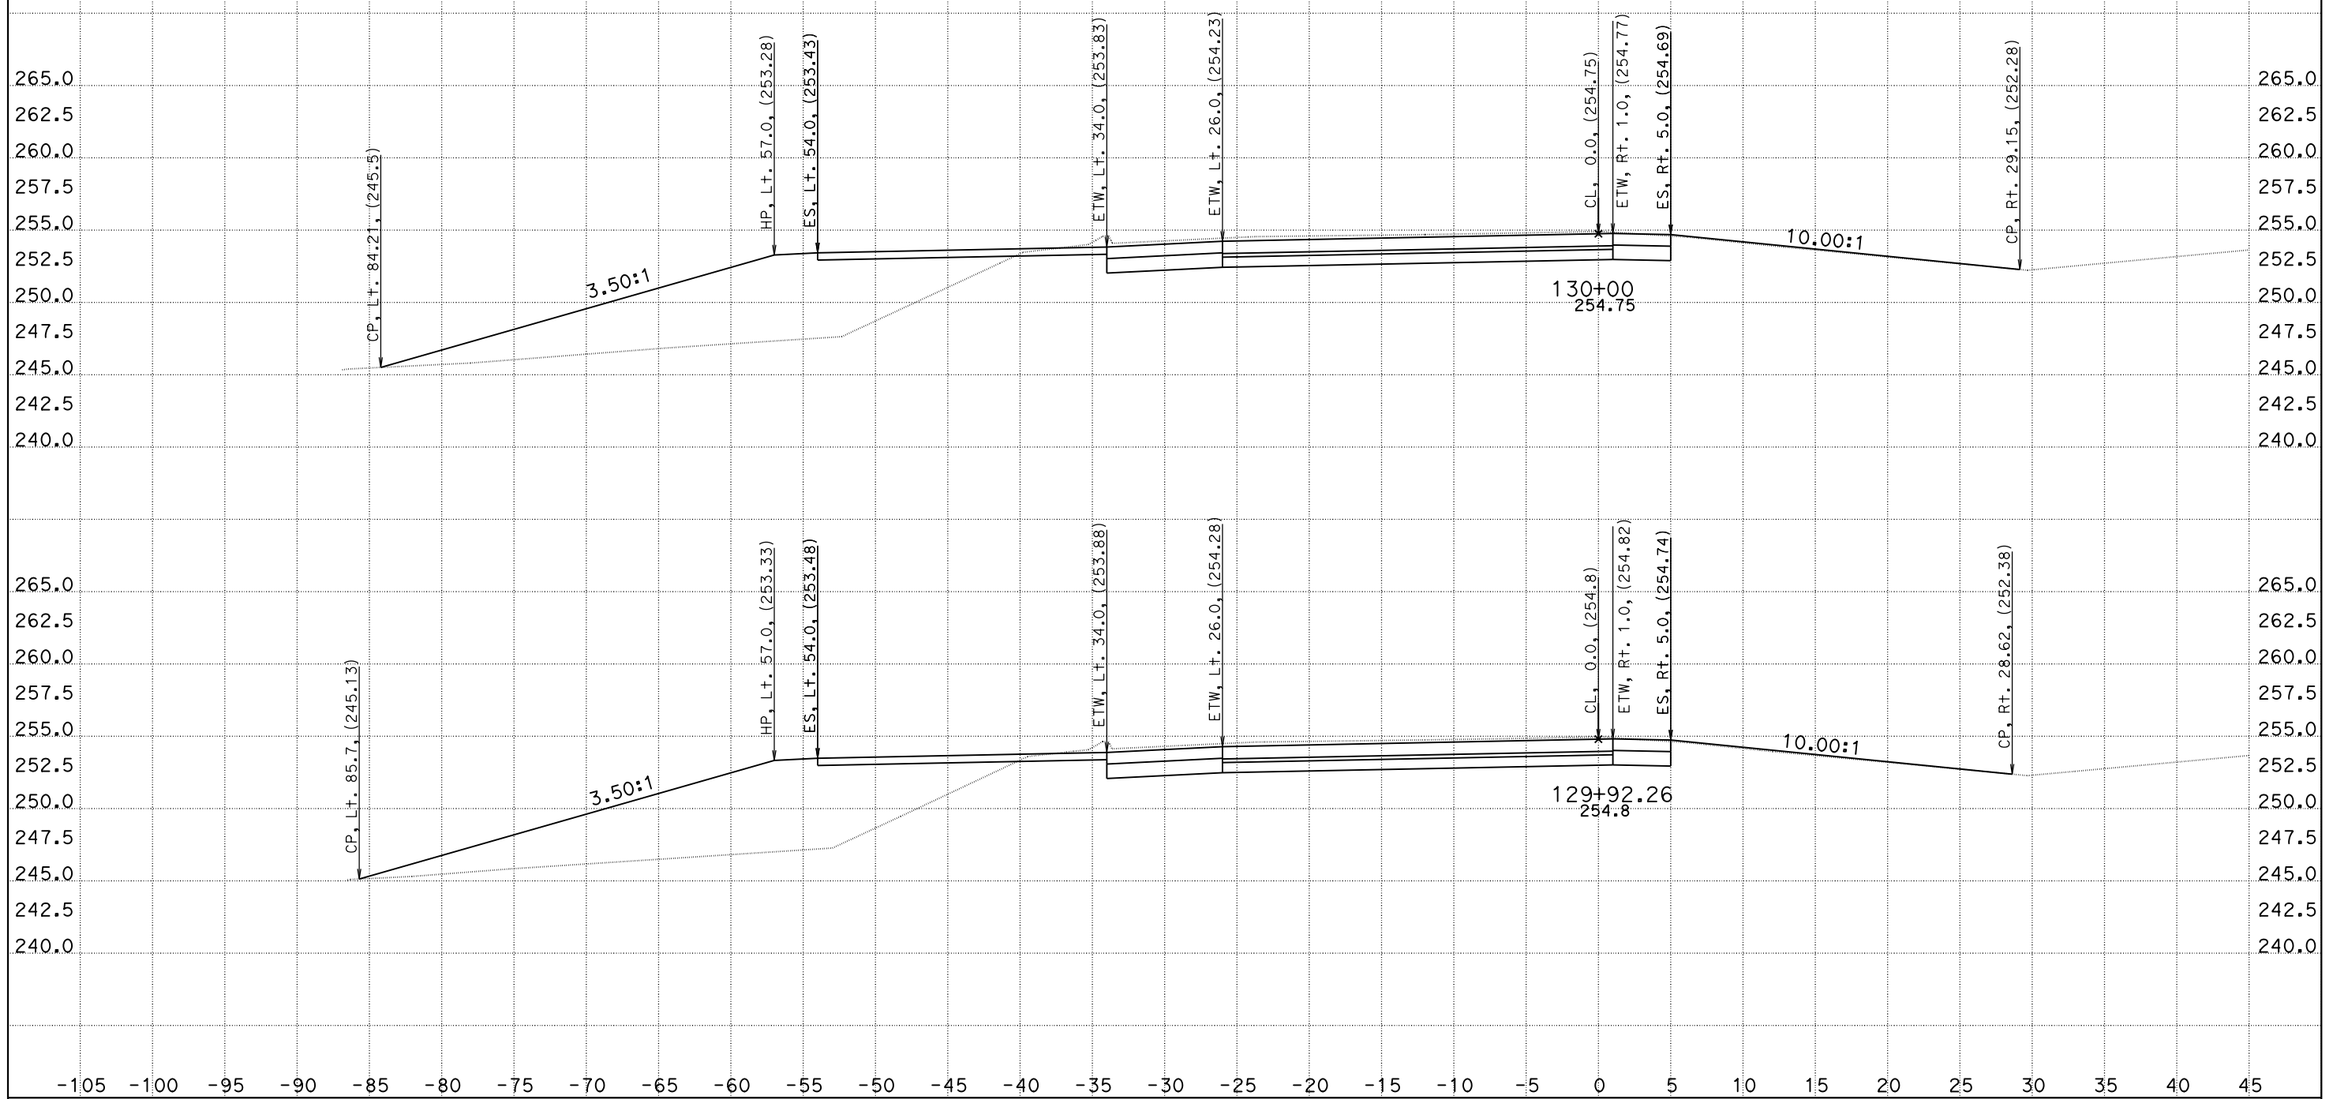

CREATED BY: DH
DATE: 1/4/2016
KC Project: 1410041

CONTRACT: 10-0g820
DIST/CO/RTE/PM: 10/Kern/132/0.4/7.1
File: O:\D10*-0g820\Design\500_CntPrp\Plans\CAiCE\wb1dgn_f PROJECT ID: 10130000731

SCALE: 1" = 5' Horiz.
1" = 5' Vert.

All Dimensions are US Survey Feet

"WB" LINE CROSS SECTIONS

SHEET 8 OF 96

DESIGN STUDY ONLY

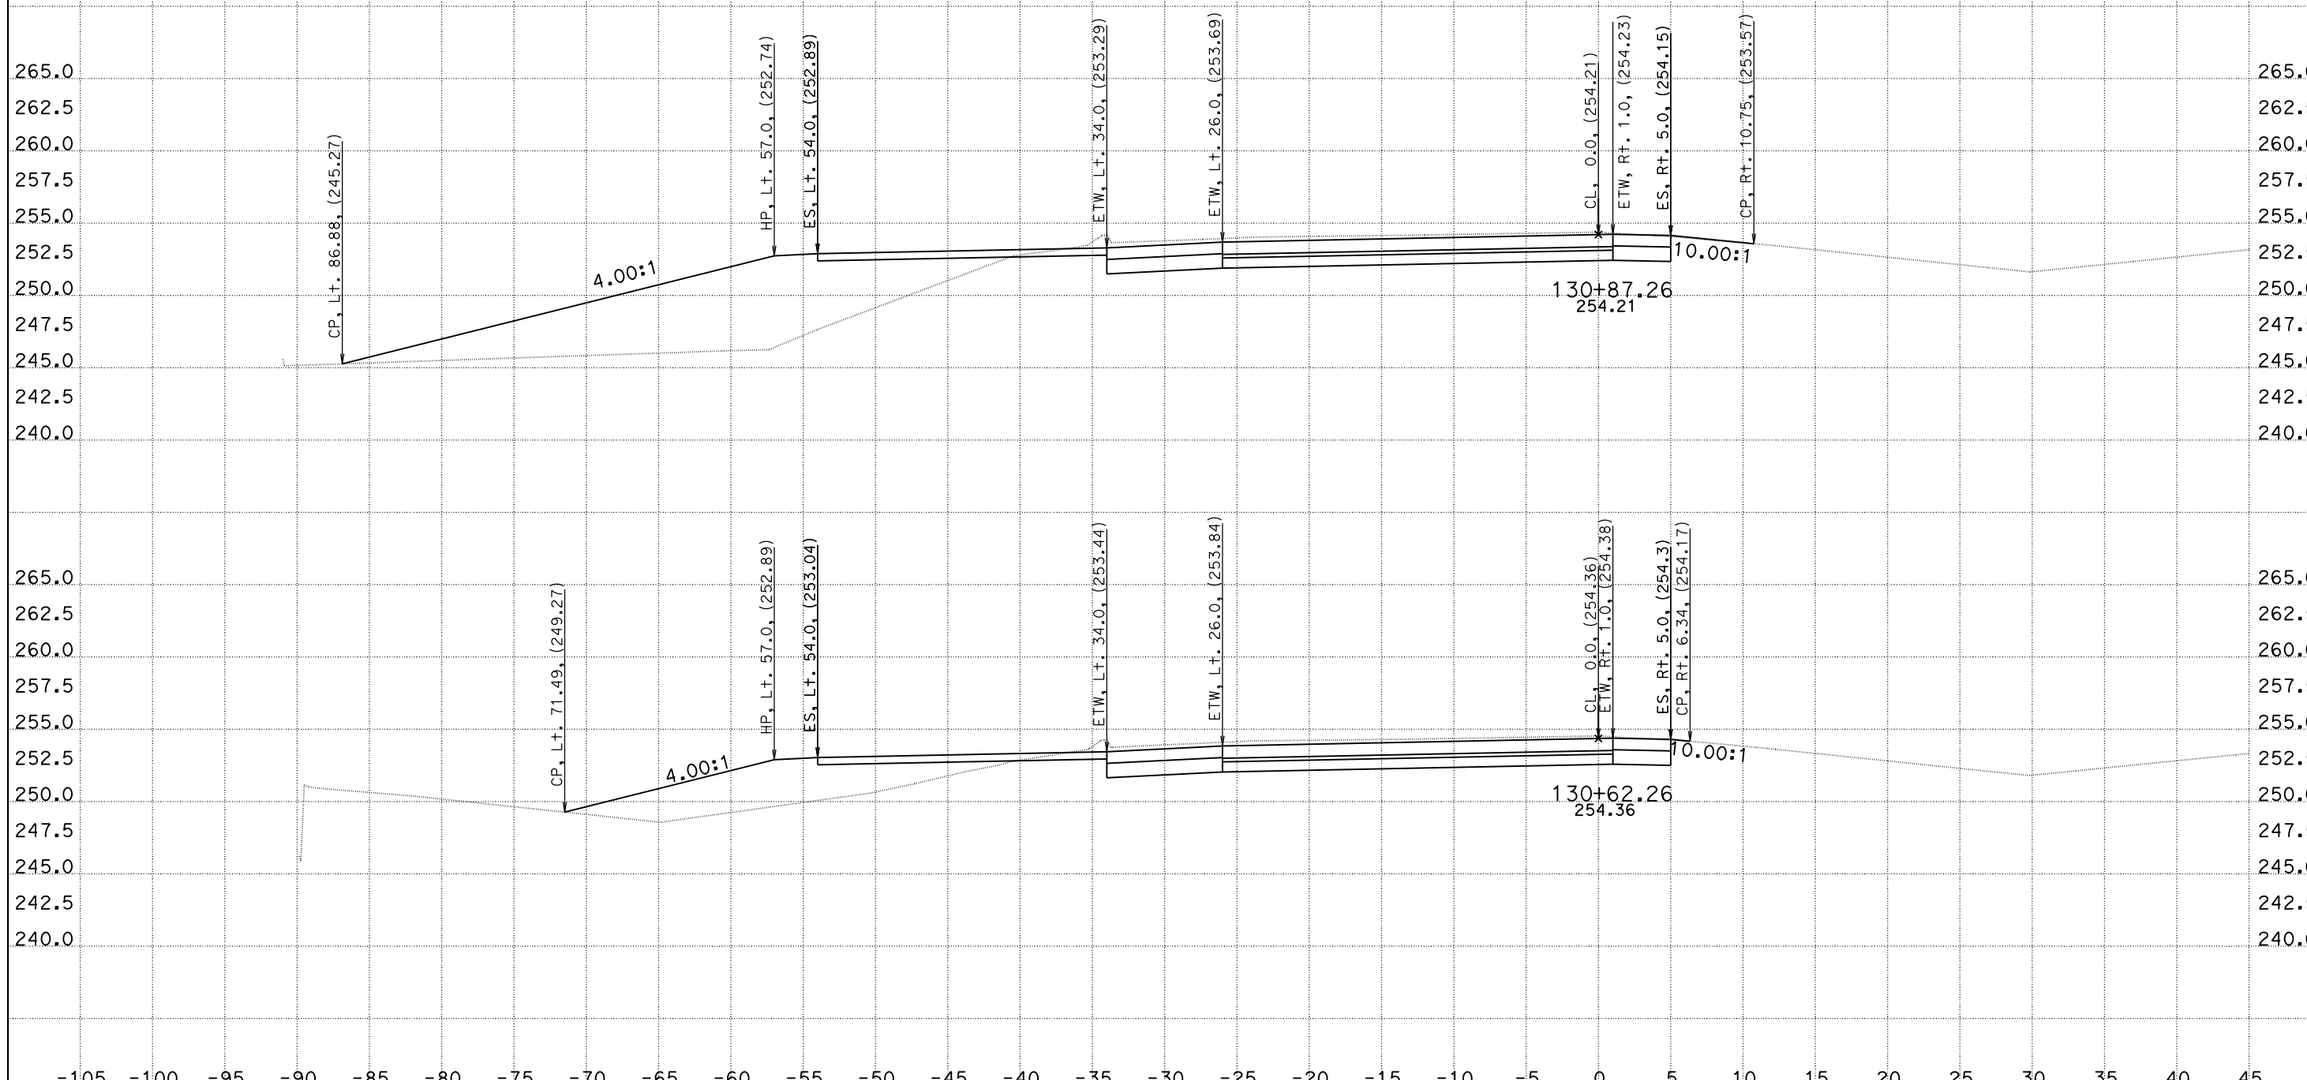

CREATED BY: DH
DATE: 1/4/2016
KC Project: 1410041

CONTRACT: 10-0g820
DIST/CO/RTE/PM: 10/Kern/132/0.4/7.1
File: O:\D10*-0g820\Design\500_CntPrp\Plans\CAiCE\wb1dgn_fin.ear PROJECT ID: 10130000731

SCALE: 1" = 5' Horiz.
1" = 5' Vert.

All Dimensions are US Survey Feet

"WB" LINE CROSS SECTIONS

DESIGN STUDY ONLY

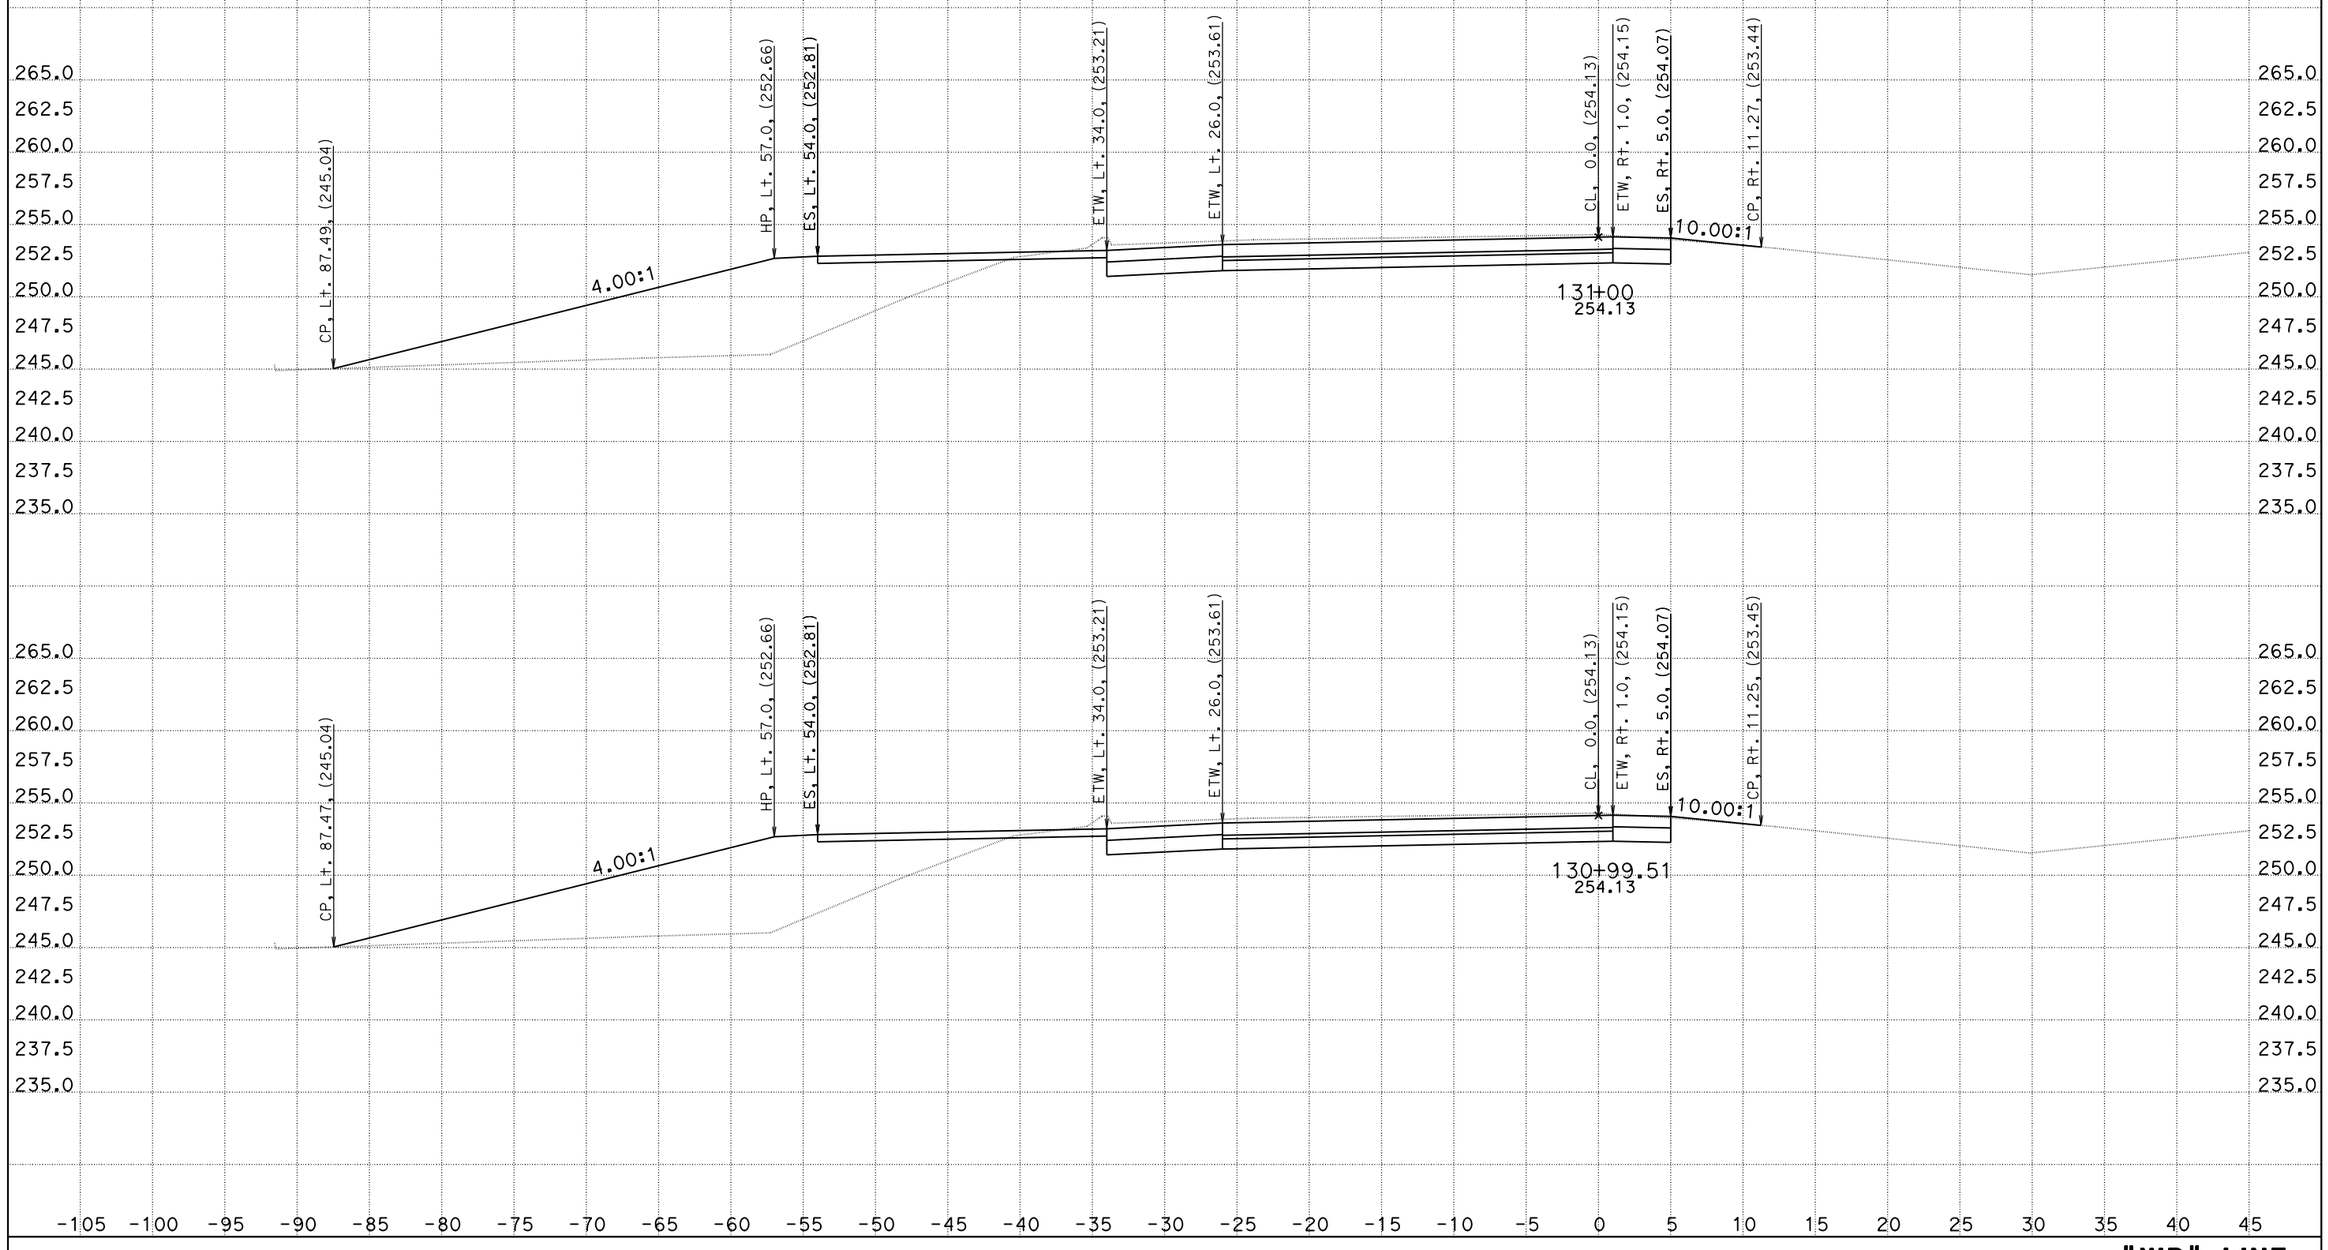

CREATED BY: DH
DATE: 1/4/2016
KC Project: 1410041

CONTRACT: 10-0g820
DIST/CO/RTE/PM: 10/Kern/132/0.4/7.1
File: O:\D10*-0g820\Design\500_CntPrp\Plans\CAiCE\wb1dgn_fin.ear PROJECT ID: 10130000731

SCALE: 1" = 5' Horiz.
1" = 5' Vert.

All Dimensions are US Survey Feet

"WB" LINE CROSS SECTIONS

DESIGN STUDY ONLY

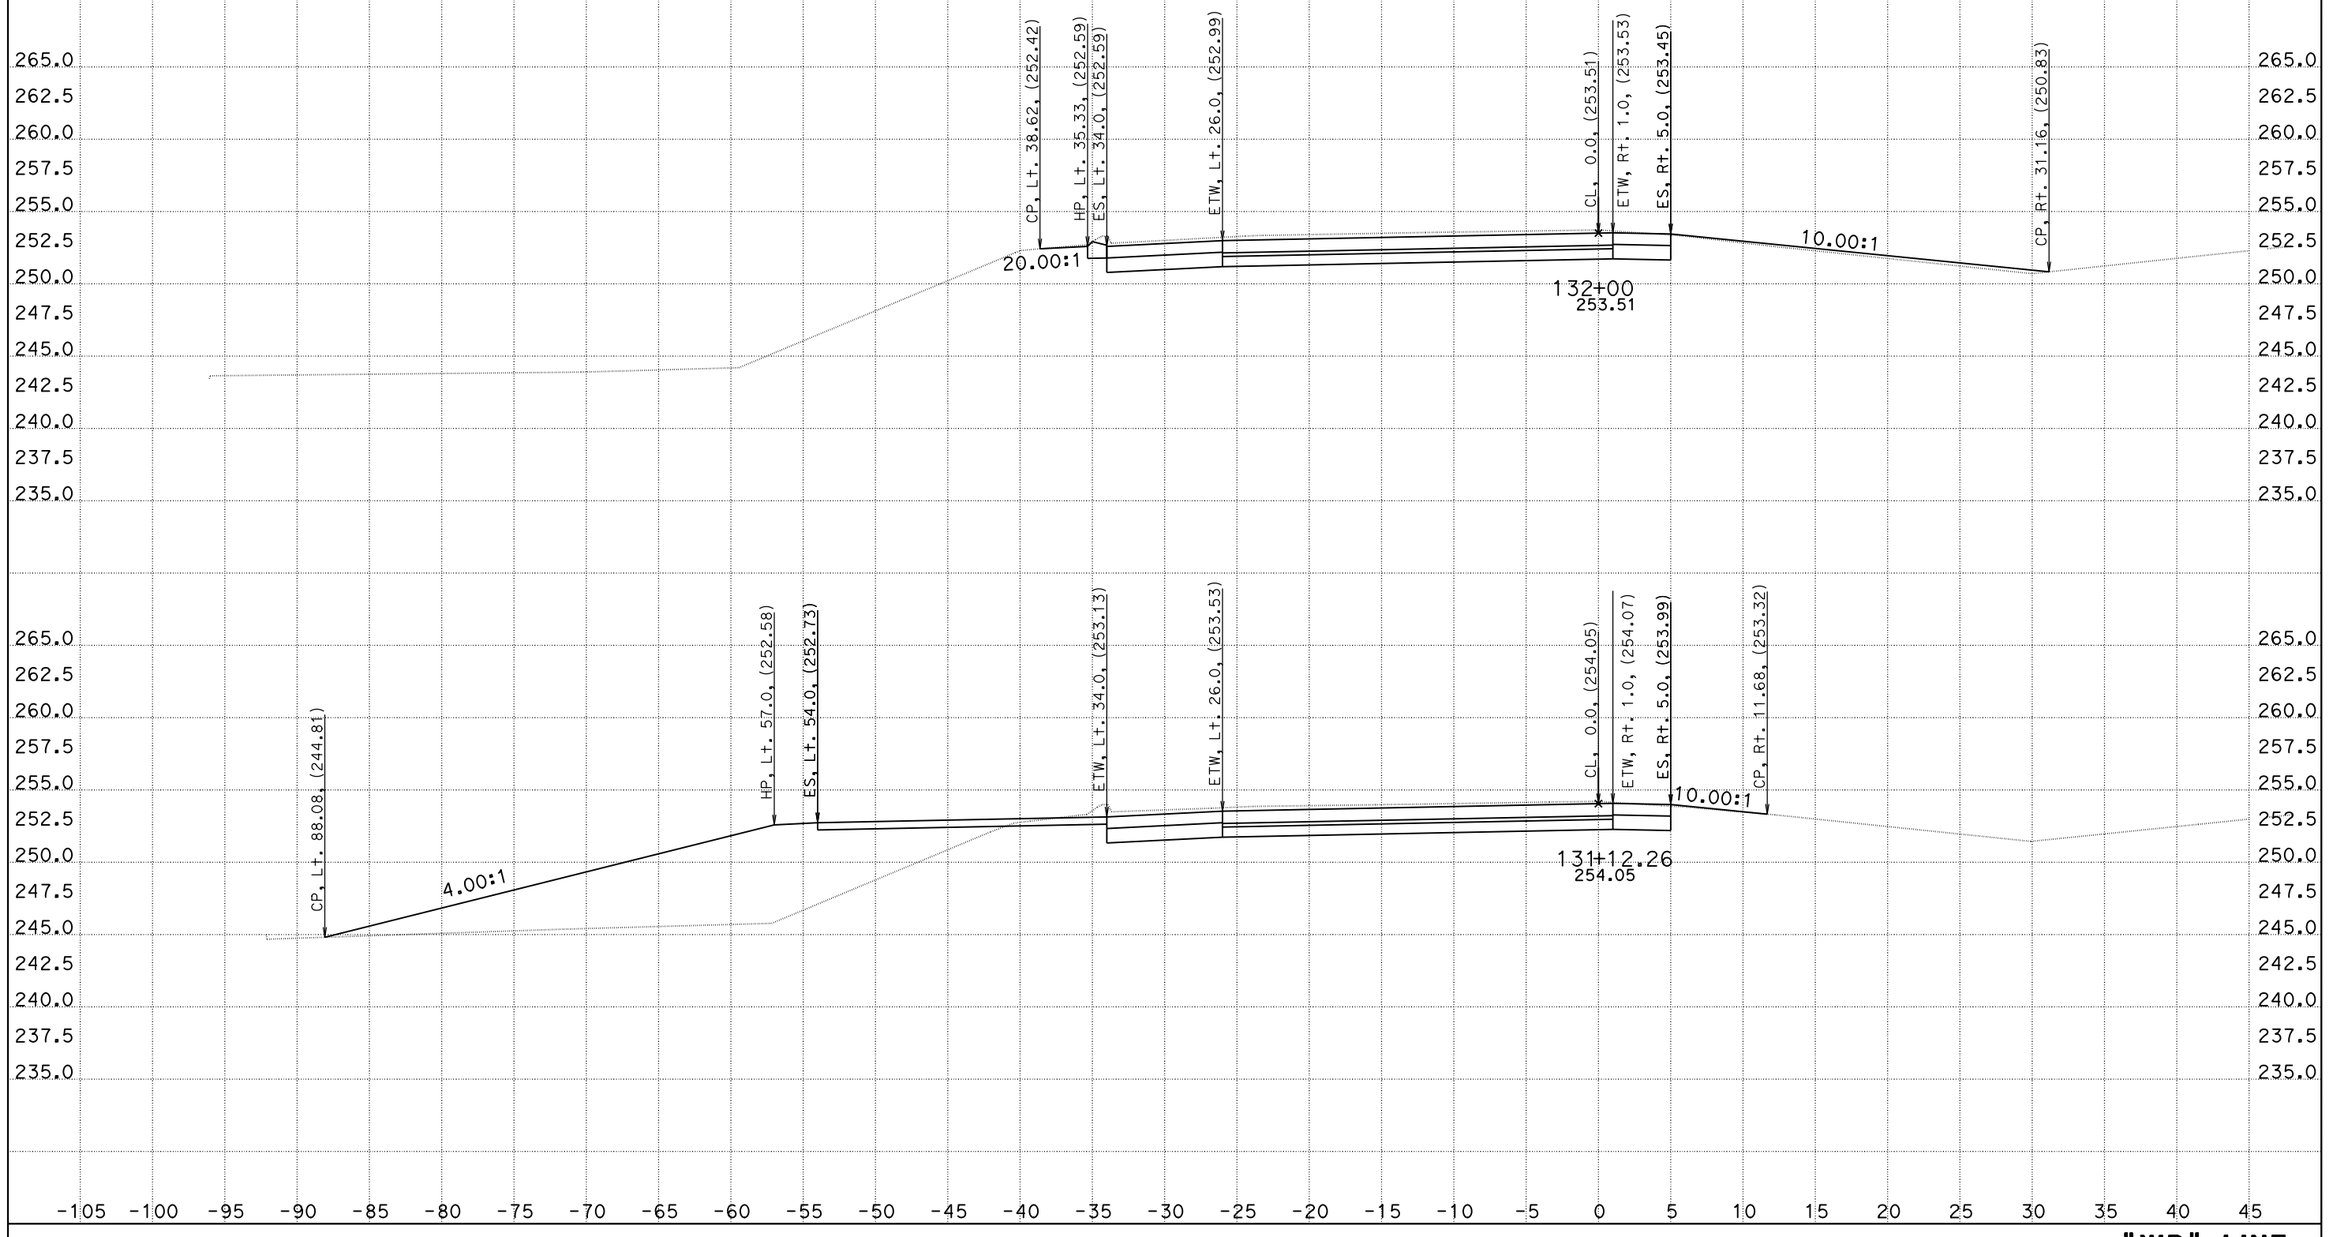

CREATED BY: DH
DATE: 1/4/2016
KC Project: 1410041

CONTRACT: 10-0g820
DIST/CO/RTE/PM: 10/Kern/132/0.4/7.1
File: O:\D10*-0g820\Design\500_CntPrp\Plans\CAiCE\wb1dgn_fin.ear PROJECT ID: 10130000731

SCALE: 1" = 5' Horiz.
1" = 5' Vert.

All Dimensions are US Survey Feet

"WB" LINE CROSS SECTIONS

DESIGN STUDY ONLY

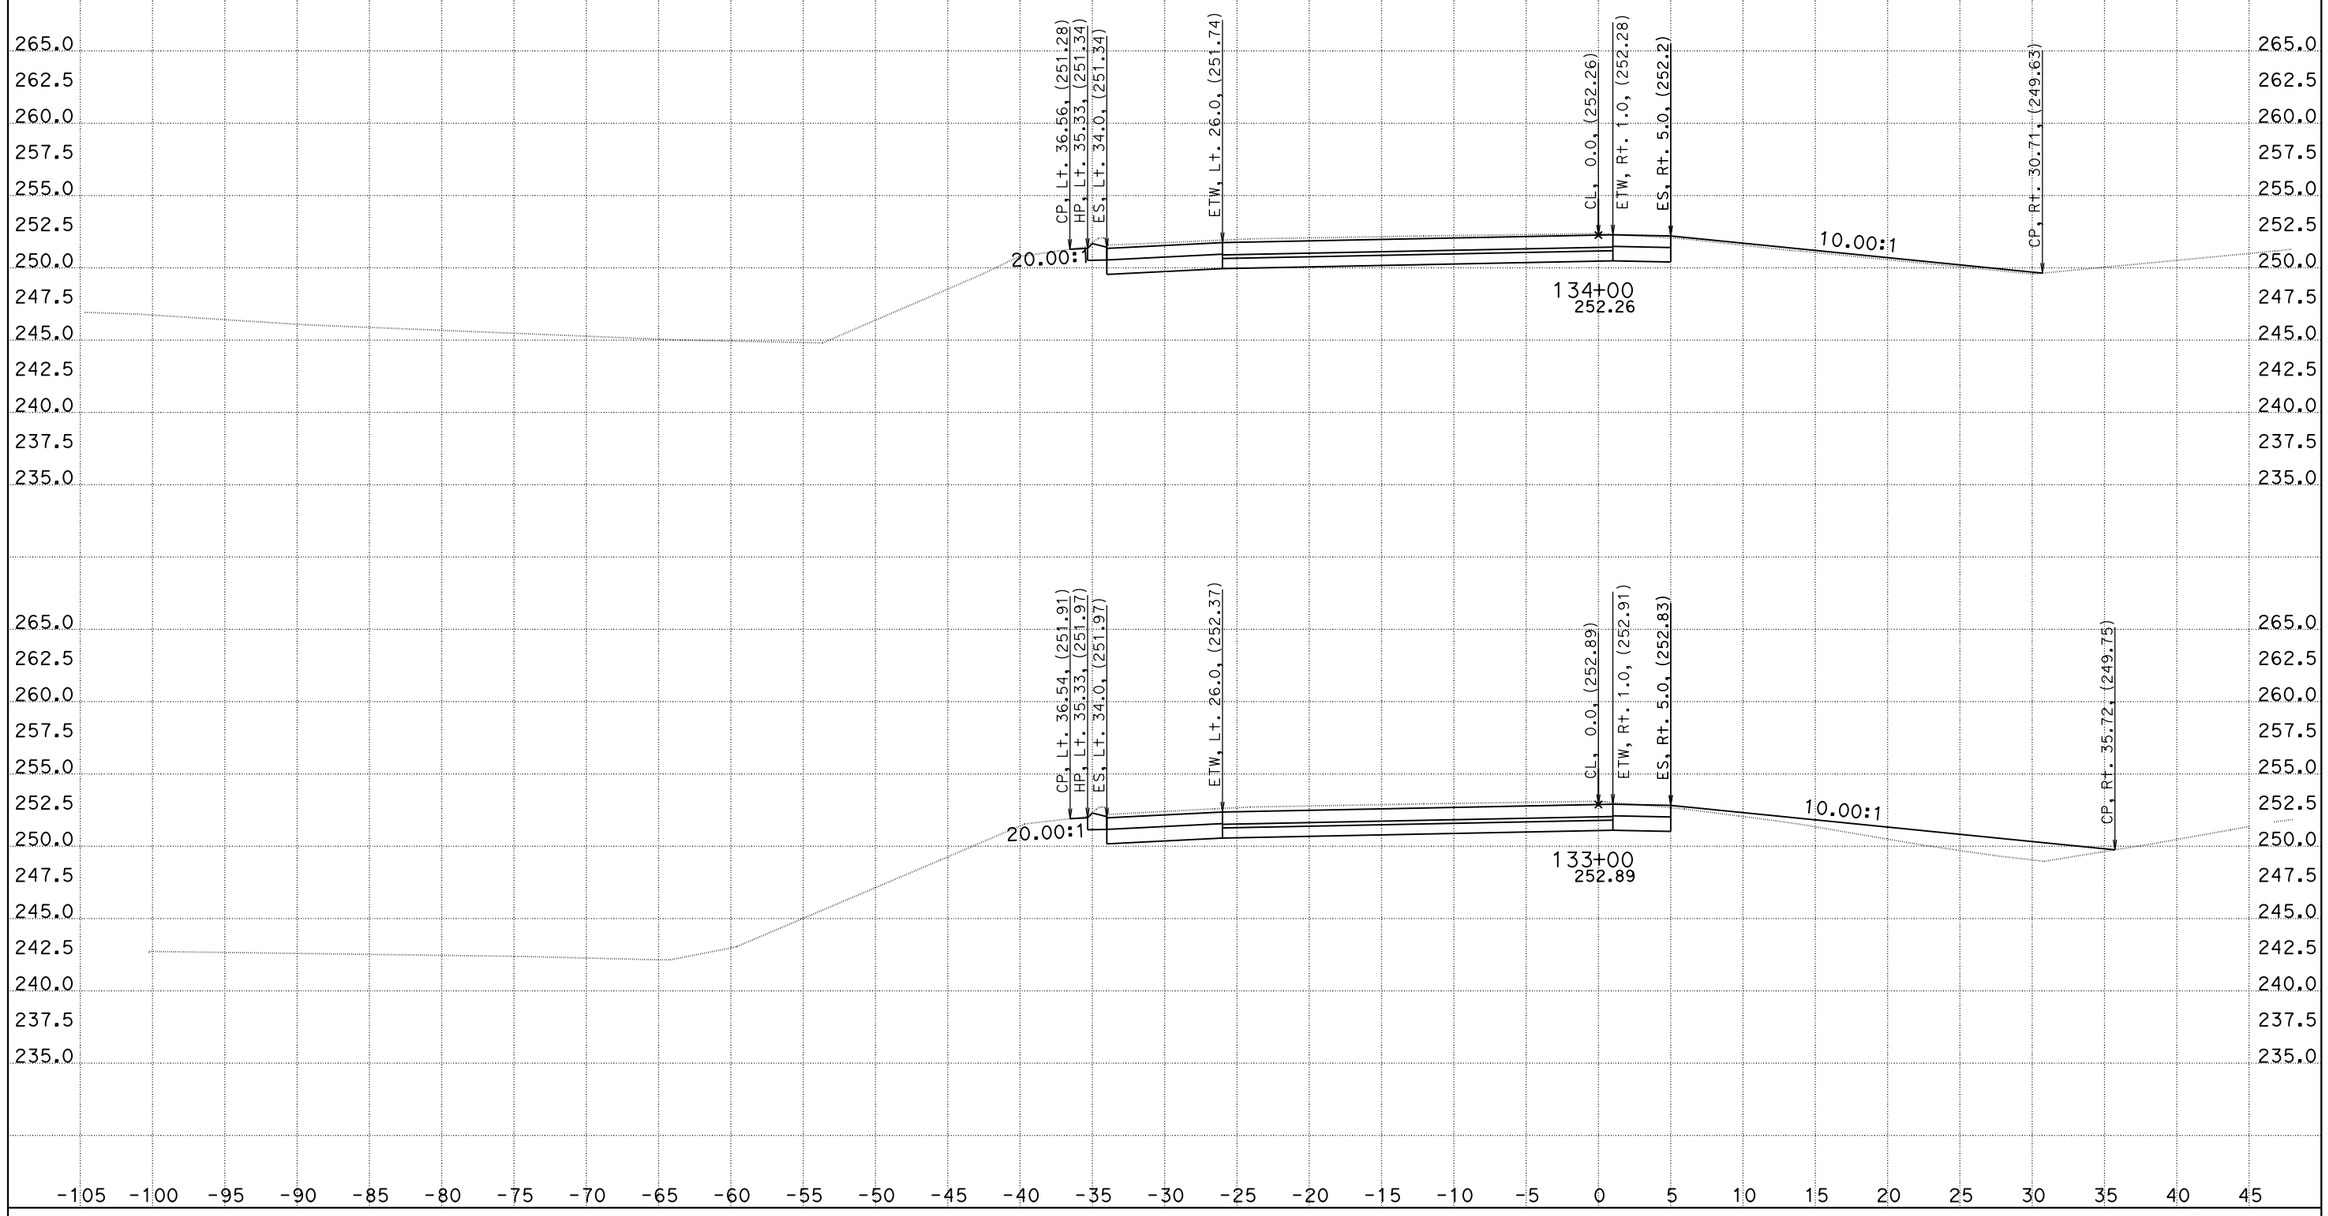

CREATED BY: DH
DATE: 1/4/2016
KC Project: 1410041

CONTRACT: 10-0g820
DIST/CO/RTE/PM: 10/Kern/132/0.4/7.1
File: O:\D10*-0g820\Design\500_CntPrp\Plans\CAiCE\wb1dgn_fin.ear PROJECT ID: 10130000731

SCALE: 1" = 5' Horiz.
1" = 5' Vert.

All Dimensions are US Survey Feet

"WB" LINE CROSS SECTIONS

DESIGN STUDY ONLY

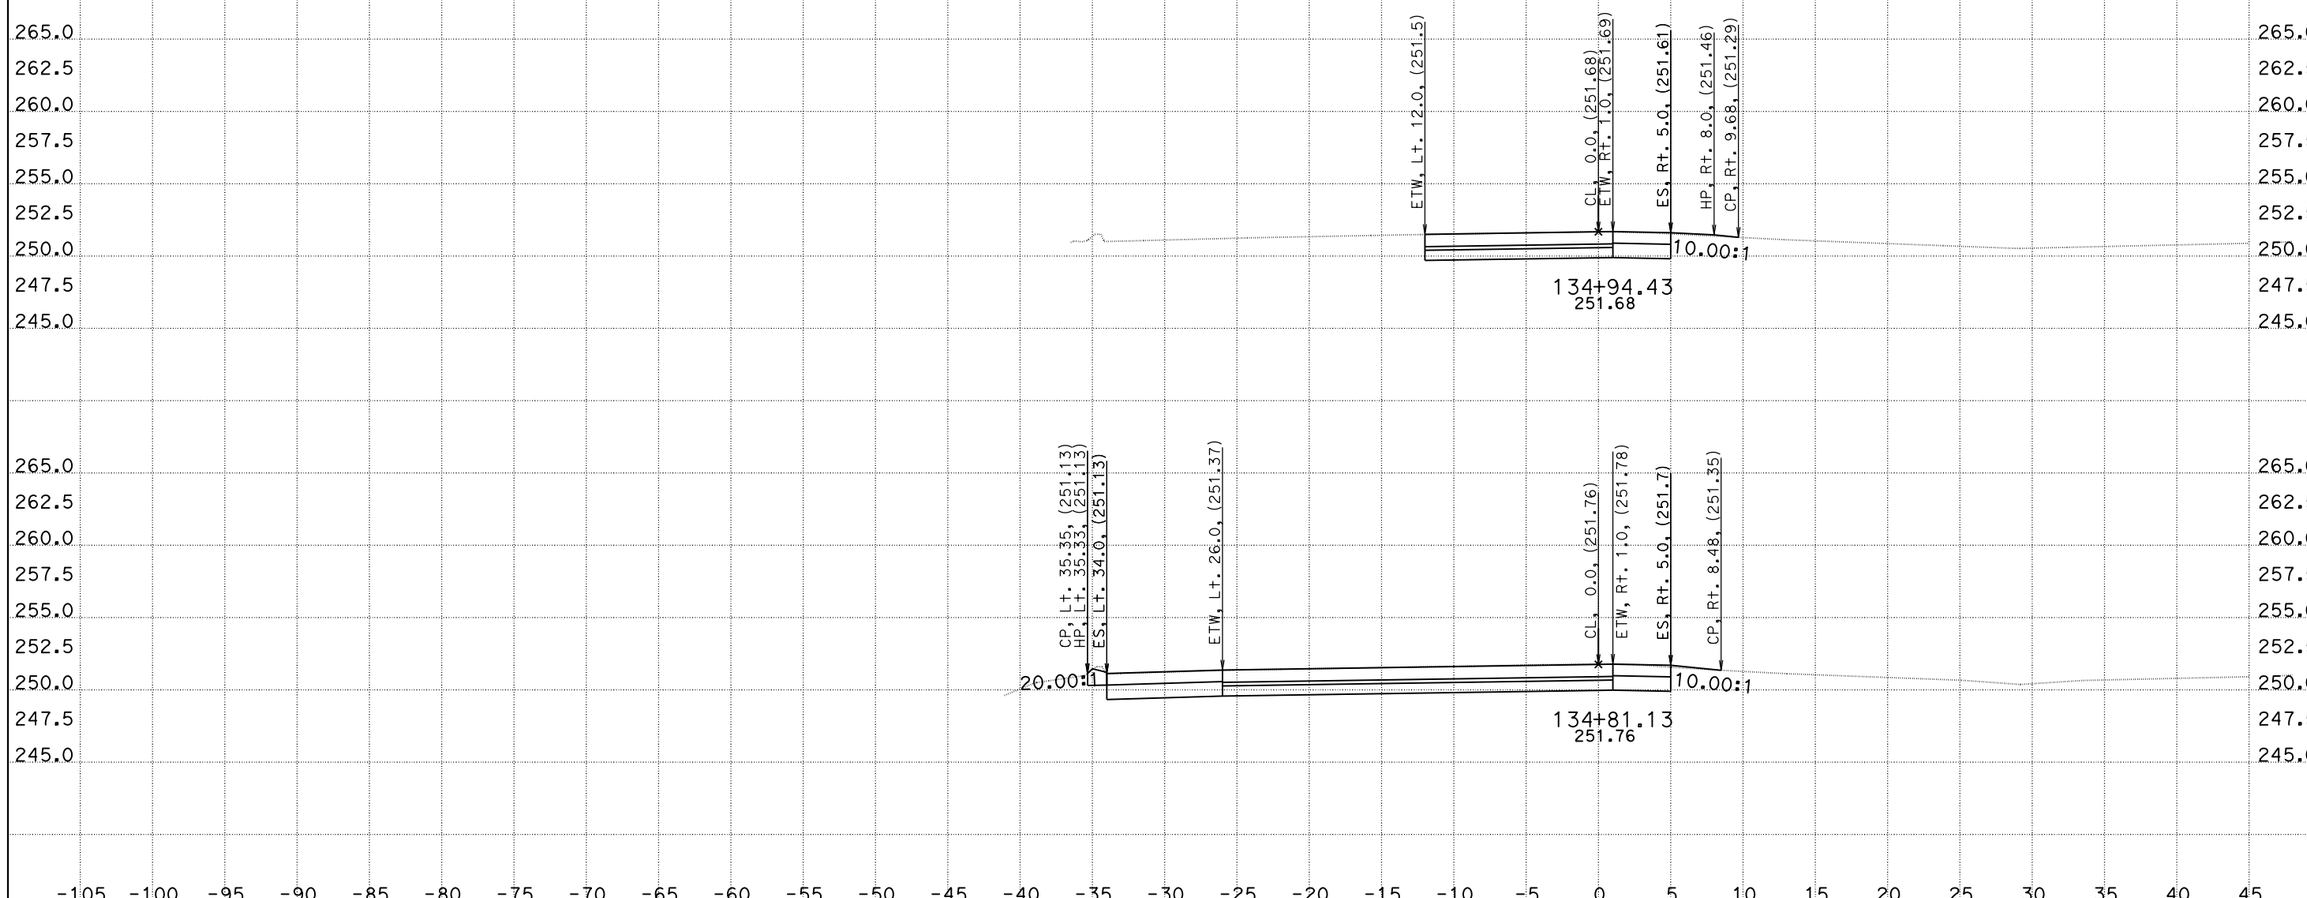

CREATED BY: DH
DATE: 1/4/2016
KC Project: 1410041

CONTRACT: 10-0g820
DIST/CO/RTE/PM: 10/Kern/132/0.4/7.1
File: O:\D10*-0g820\Design\500_CntPrp\Plans\CAiCE\wb1dgn_fin.ear PROJECT ID: 10130000731

SCALE: 1" = 5' Horiz.
1" = 5' Vert.

All Dimensions are US Survey Feet

"WB" LINE CROSS SECTIONS

DESIGN STUDY ONLY

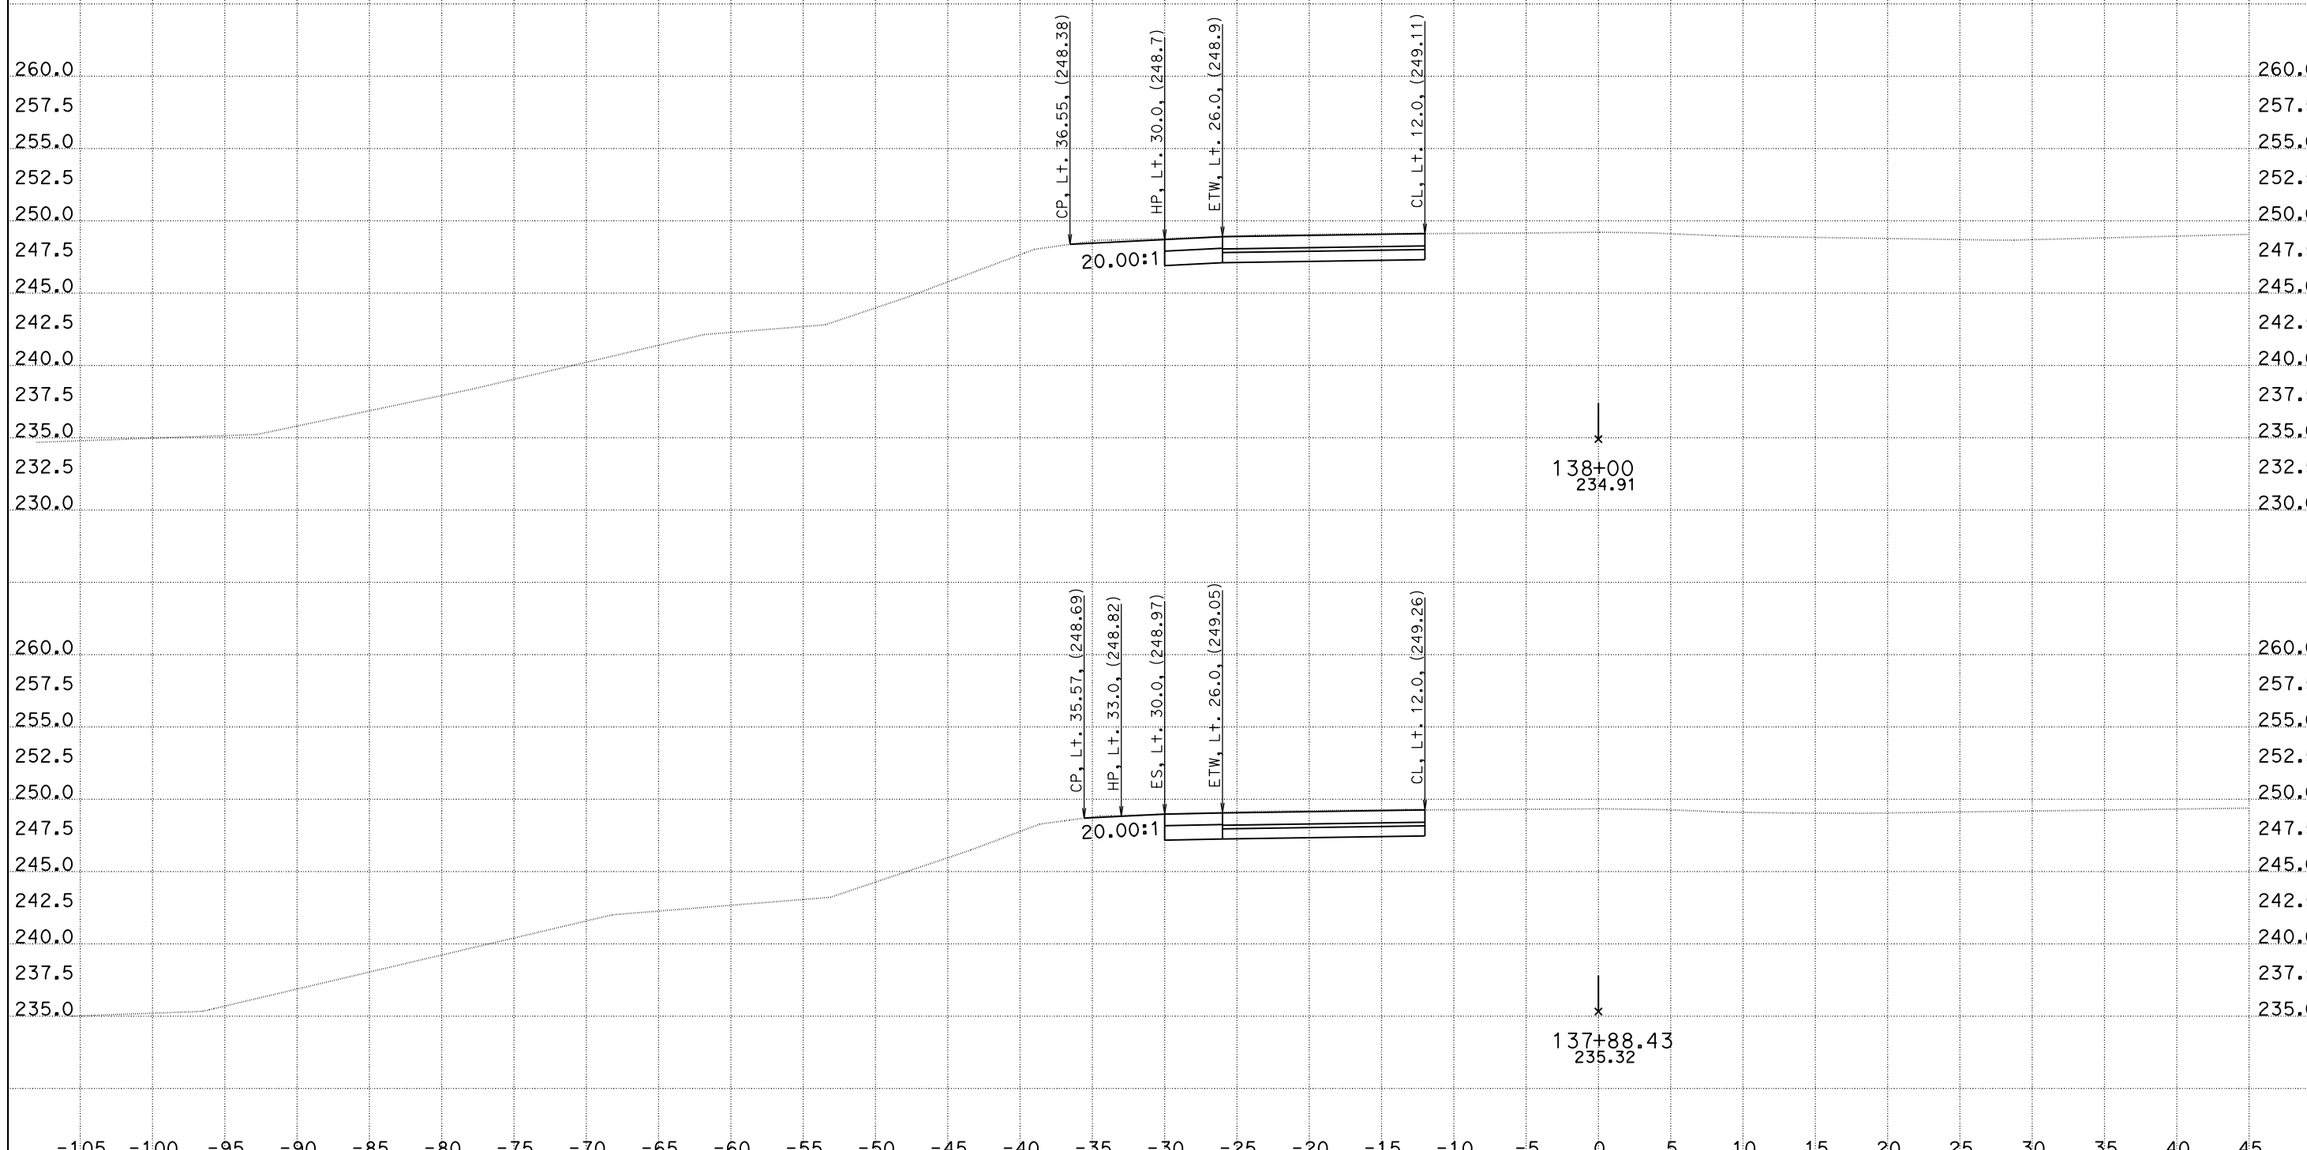

CREATED BY: DH
DATE: 1/4/2016
KC Project: 1410041

CONTRACT: 10-0g820
DIST/CO/RTE/PM: 10/Kern/132/0.4/7.1
File: O:\D10*-0g820\Design\500_CntPrp\Plans\CAiCE\wb1dgn_fin.ear PROJECT ID: 10130000731

SCALE: 1" = 5' Horiz.
1" = 5' Vert.

All Dimensions are US Survey Feet

"WB" LINE CROSS SECTIONS

DESIGN STUDY ONLY

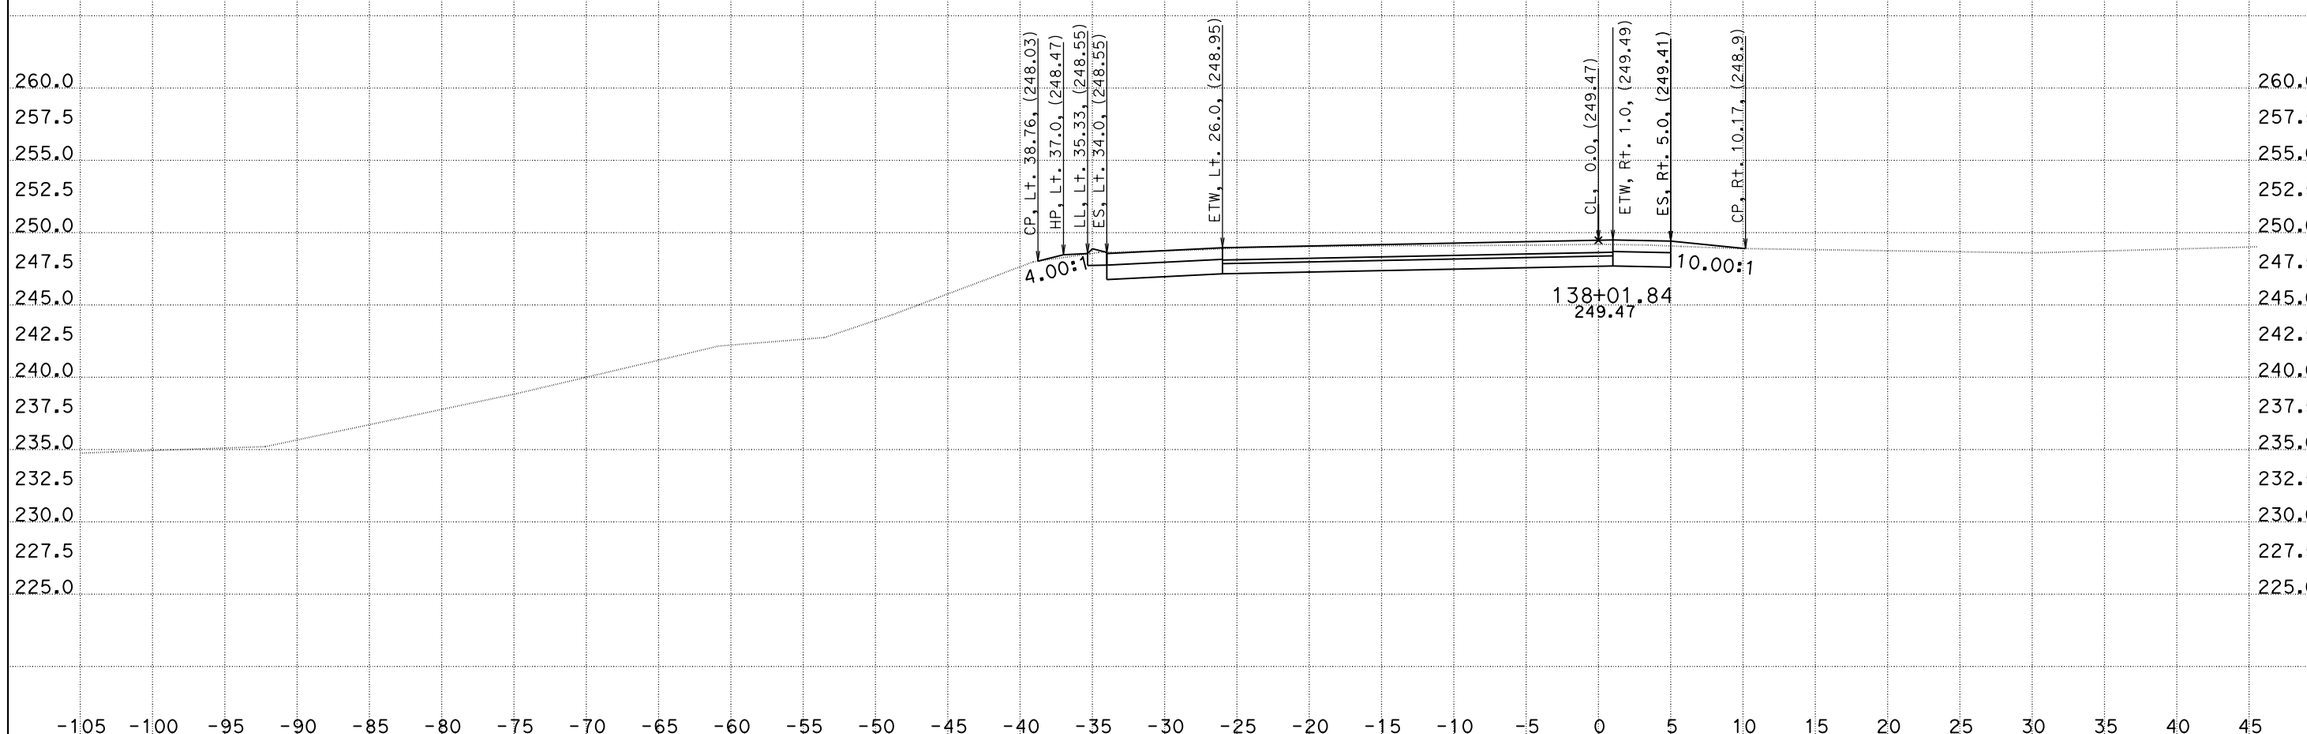

CREATED BY: DH
DATE: 1/4/2016
KC Project: 1410041

CONTRACT: 10-0g820
DIST/CO/RTE/PM: 10/Kern/132/0.4/7.1
File: O:\D10*-0g820\Design\500_CntPrp\Plans\CAiCE\wb1dgn_fin.ear PROJECT ID: 10130000731

SCALE: 1" = 5' Horiz.
1" = 5' Vert.

All Dimensions are US Survey Feet

"WB" LINE CROSS SECTIONS

DESIGN STUDY ONLY

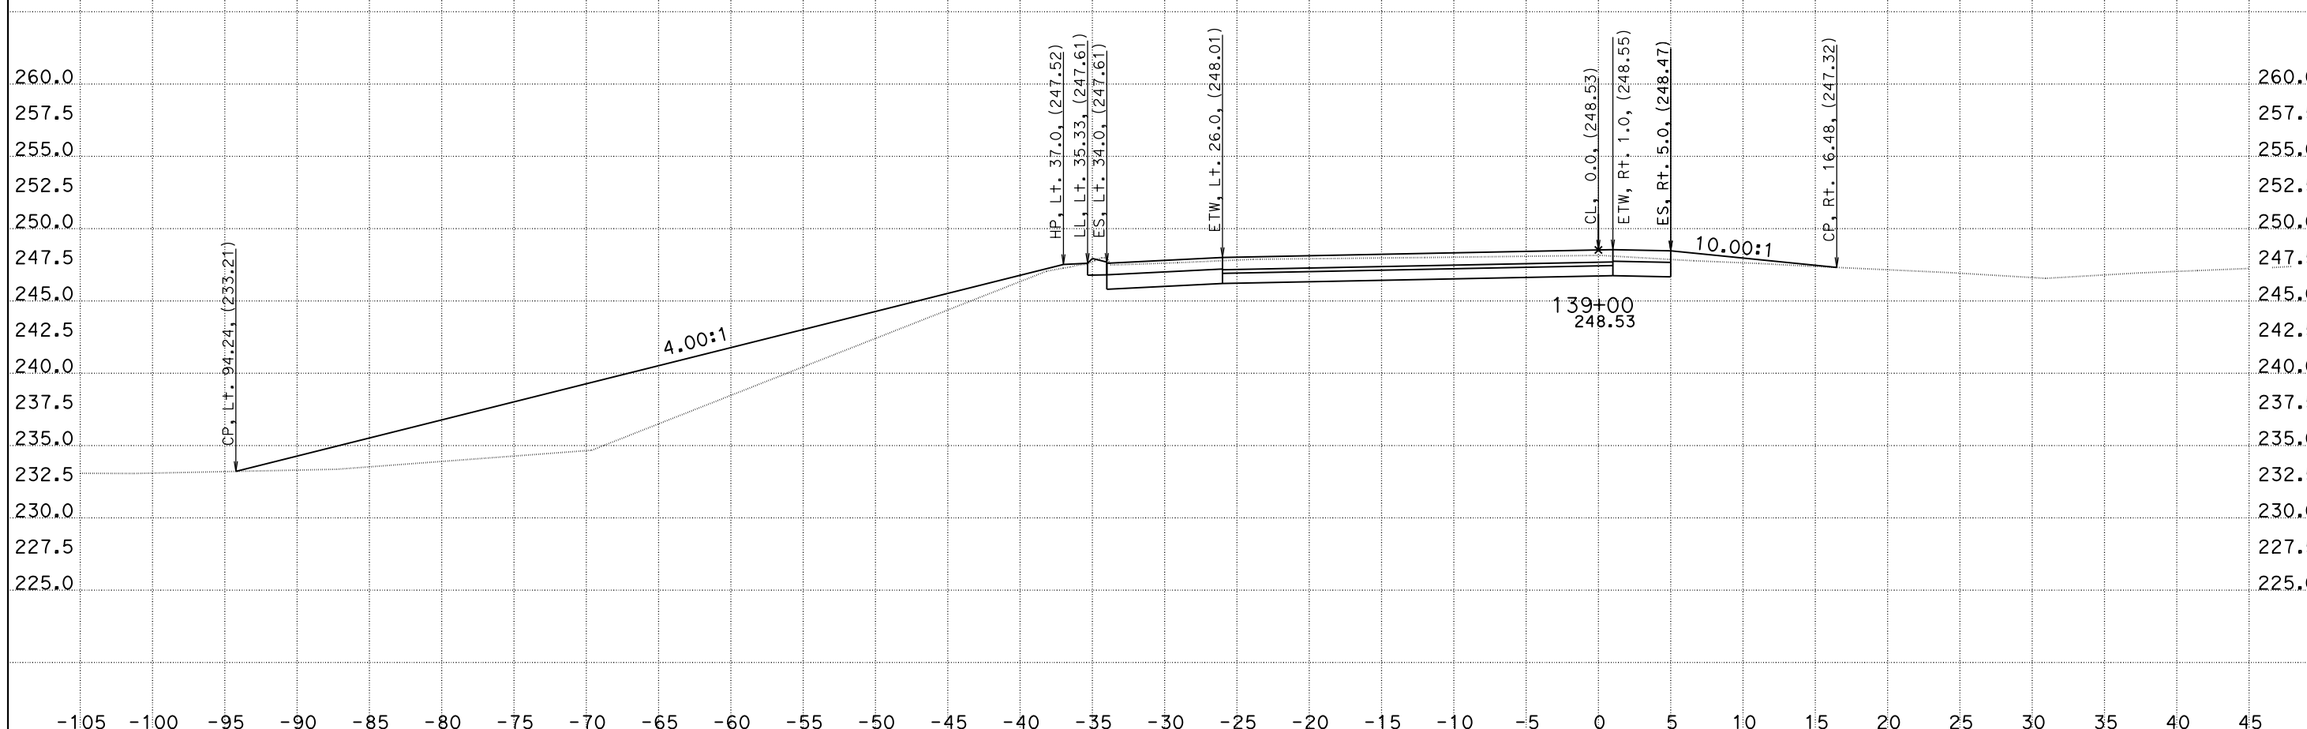

CREATED BY: DH
DATE: 1/4/2016
KC Project: 1410041

CONTRACT: 10-0g820
DIST/CO/RTE/PM: 10/Kern/132/0.4/7.1
File: O:\D10*-0g820\Design\500_CntPrp\Plans\CAiCE\wb1dgn_fin.ear PROJECT ID: 10130000731

SCALE: 1" = 5' Horiz.
1" = 5' Vert.

All Dimensions are US Survey Feet

"WB" LINE
CROSS SECTIONS

DESIGN STUDY ONLY

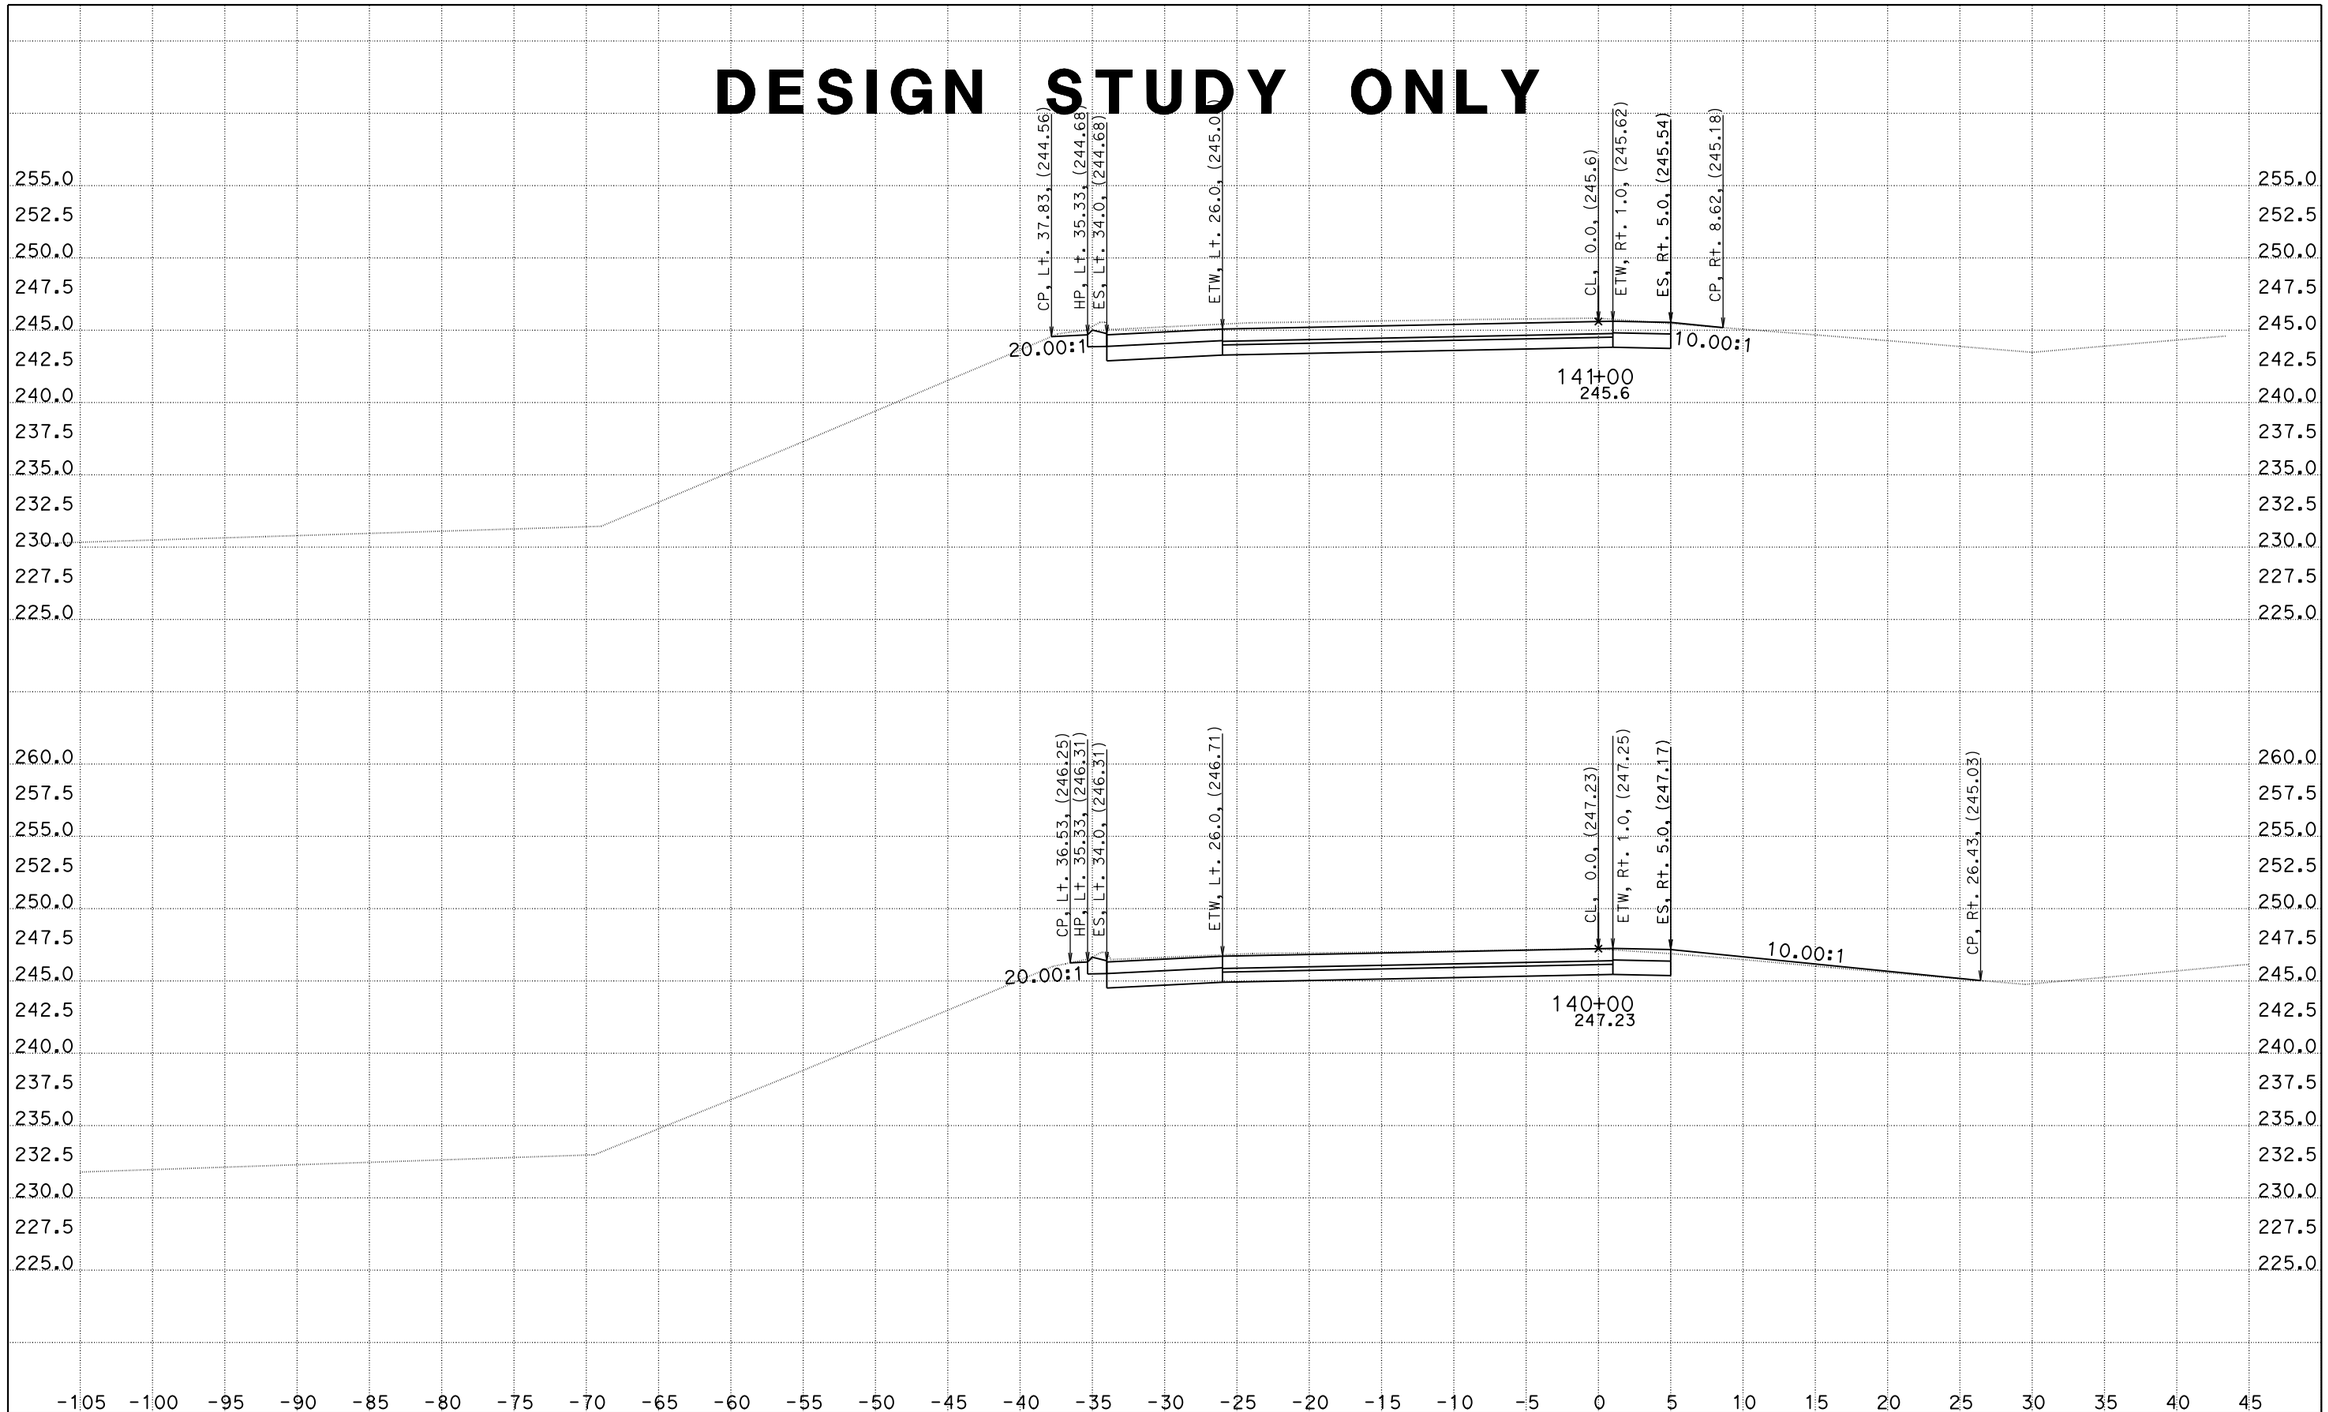

CREATED BY: DH
DATE: 1/4/2016
KC Project: 1410041

CONTRACT: 10-0g820
DIST/CO/RTE/PM: 10/Kern/132/0.4/7.1
File: O:\D10*-0g820\Design\500_CntPrp\Plans\CAiCE\wb1dgn_fin.ear PROJECT ID: 10130000731

SCALE: 1" = 5' Horiz.
1" = 5' Vert.

All Dimensions are US Survey Feet

"WB" LINE
CROSS SECTIONS

DESIGN STUDY ONLY

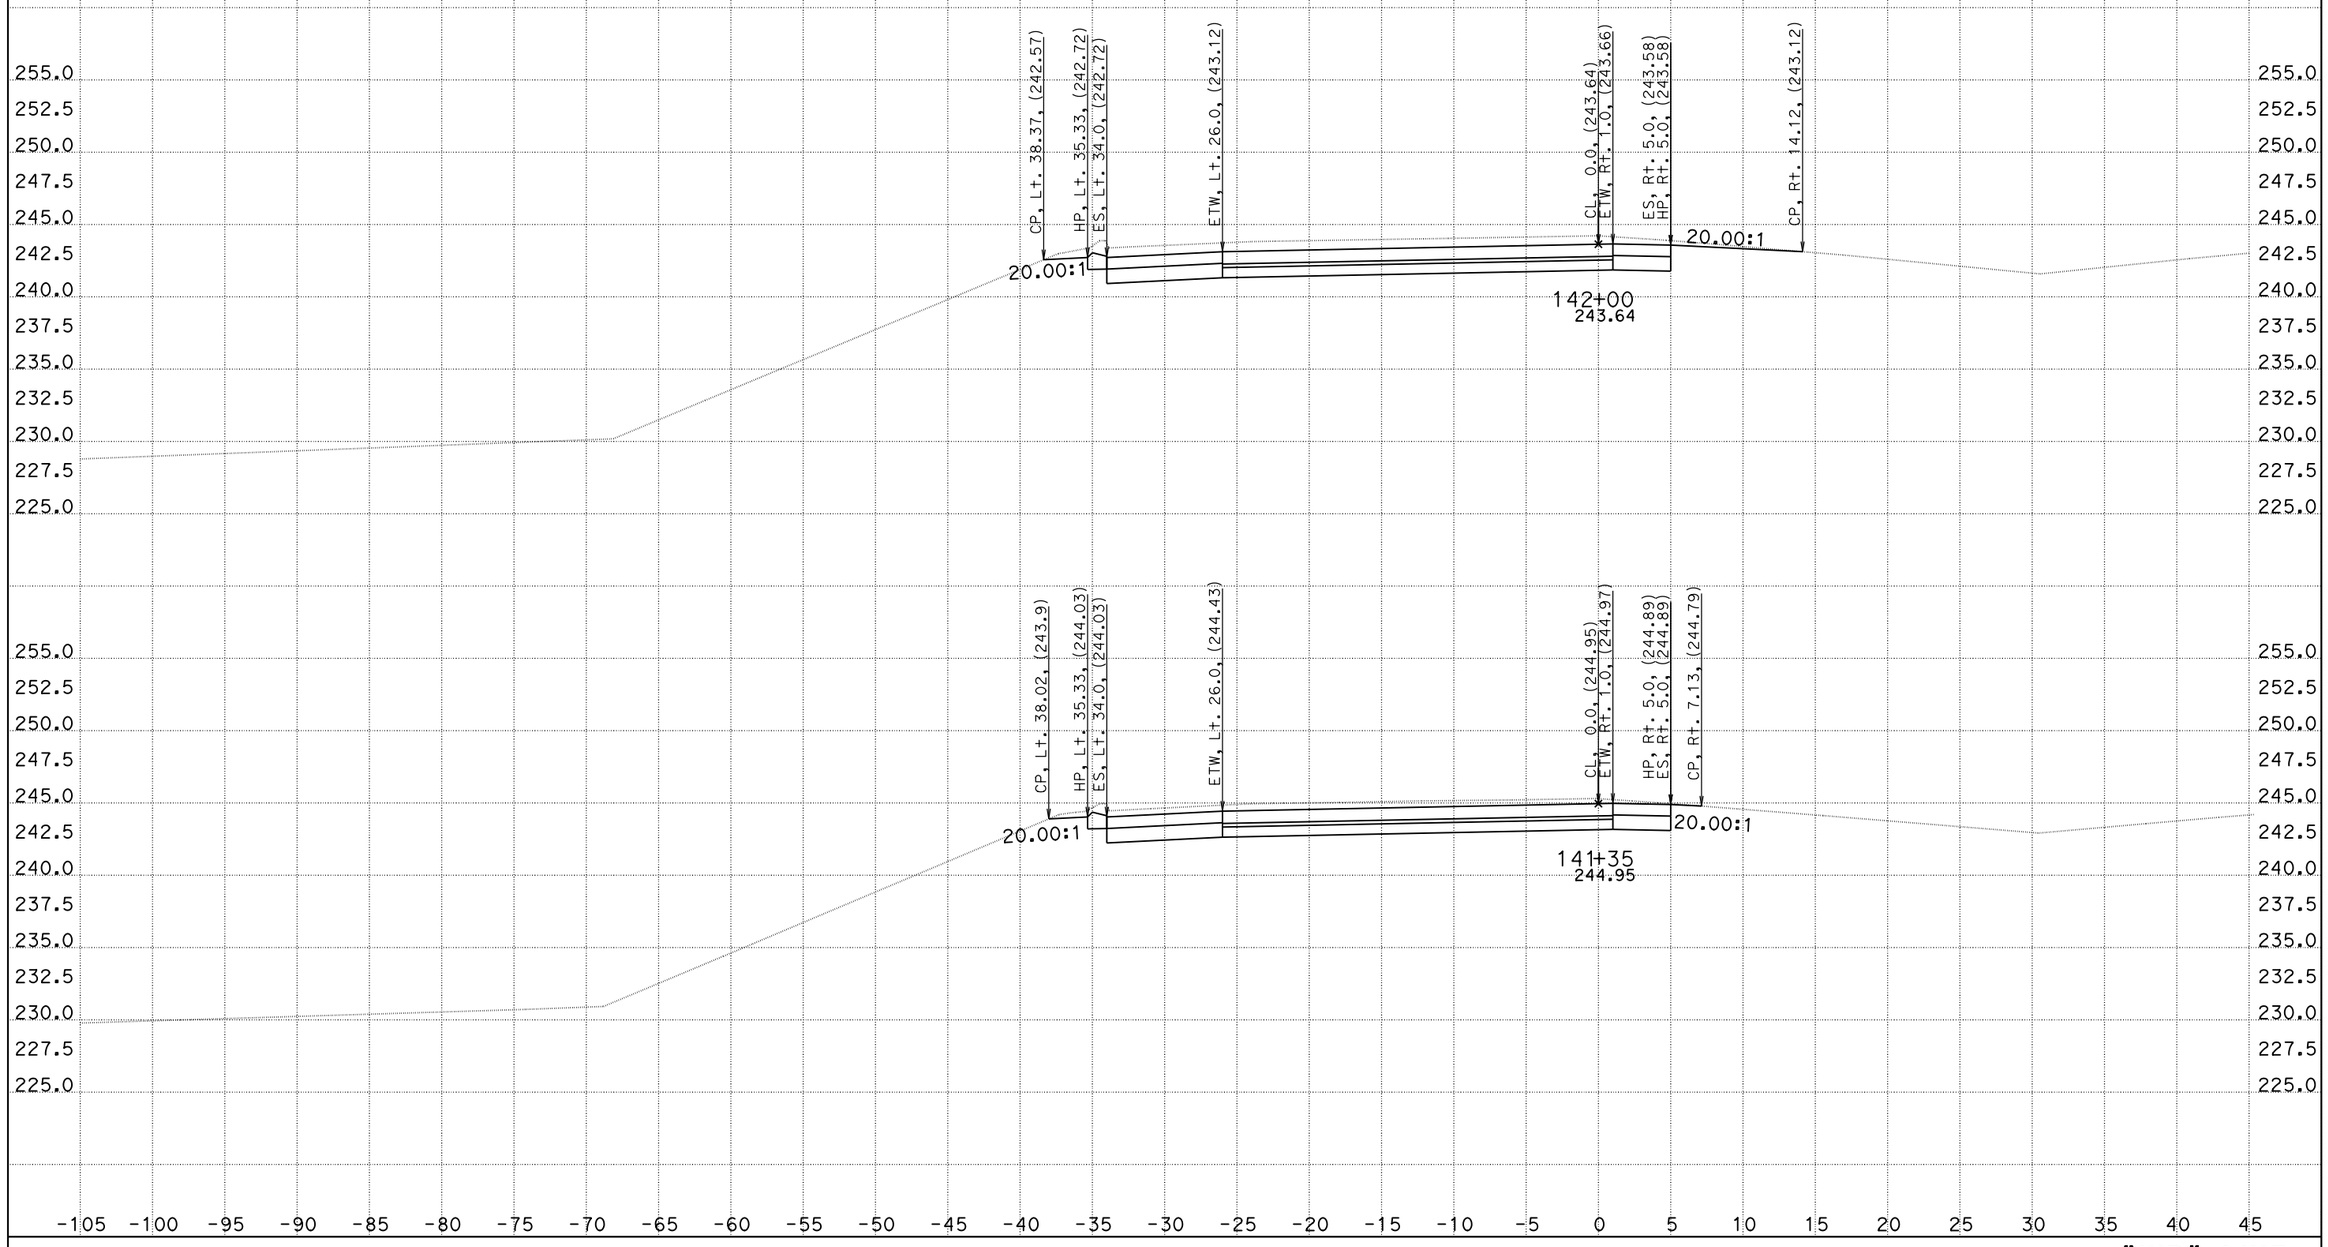

CREATED BY: DH
DATE: 1/4/2016
KC Project: 1410041

CONTRACT: 10-0g820
DIST/CO/RTE/PM: 10/Kern/132/0.4/7.1
File: O:\D10*-0g820\Design\500_CntPrp\Plans\CAiCE\wb1dgn_fin.ear PROJECT ID: 10130000731

SCALE: 1" = 5' Horiz.
1" = 5' Vert.

All Dimensions are US Survey Feet

"WB" LINE CROSS SECTIONS

DESIGN STUDY ONLY

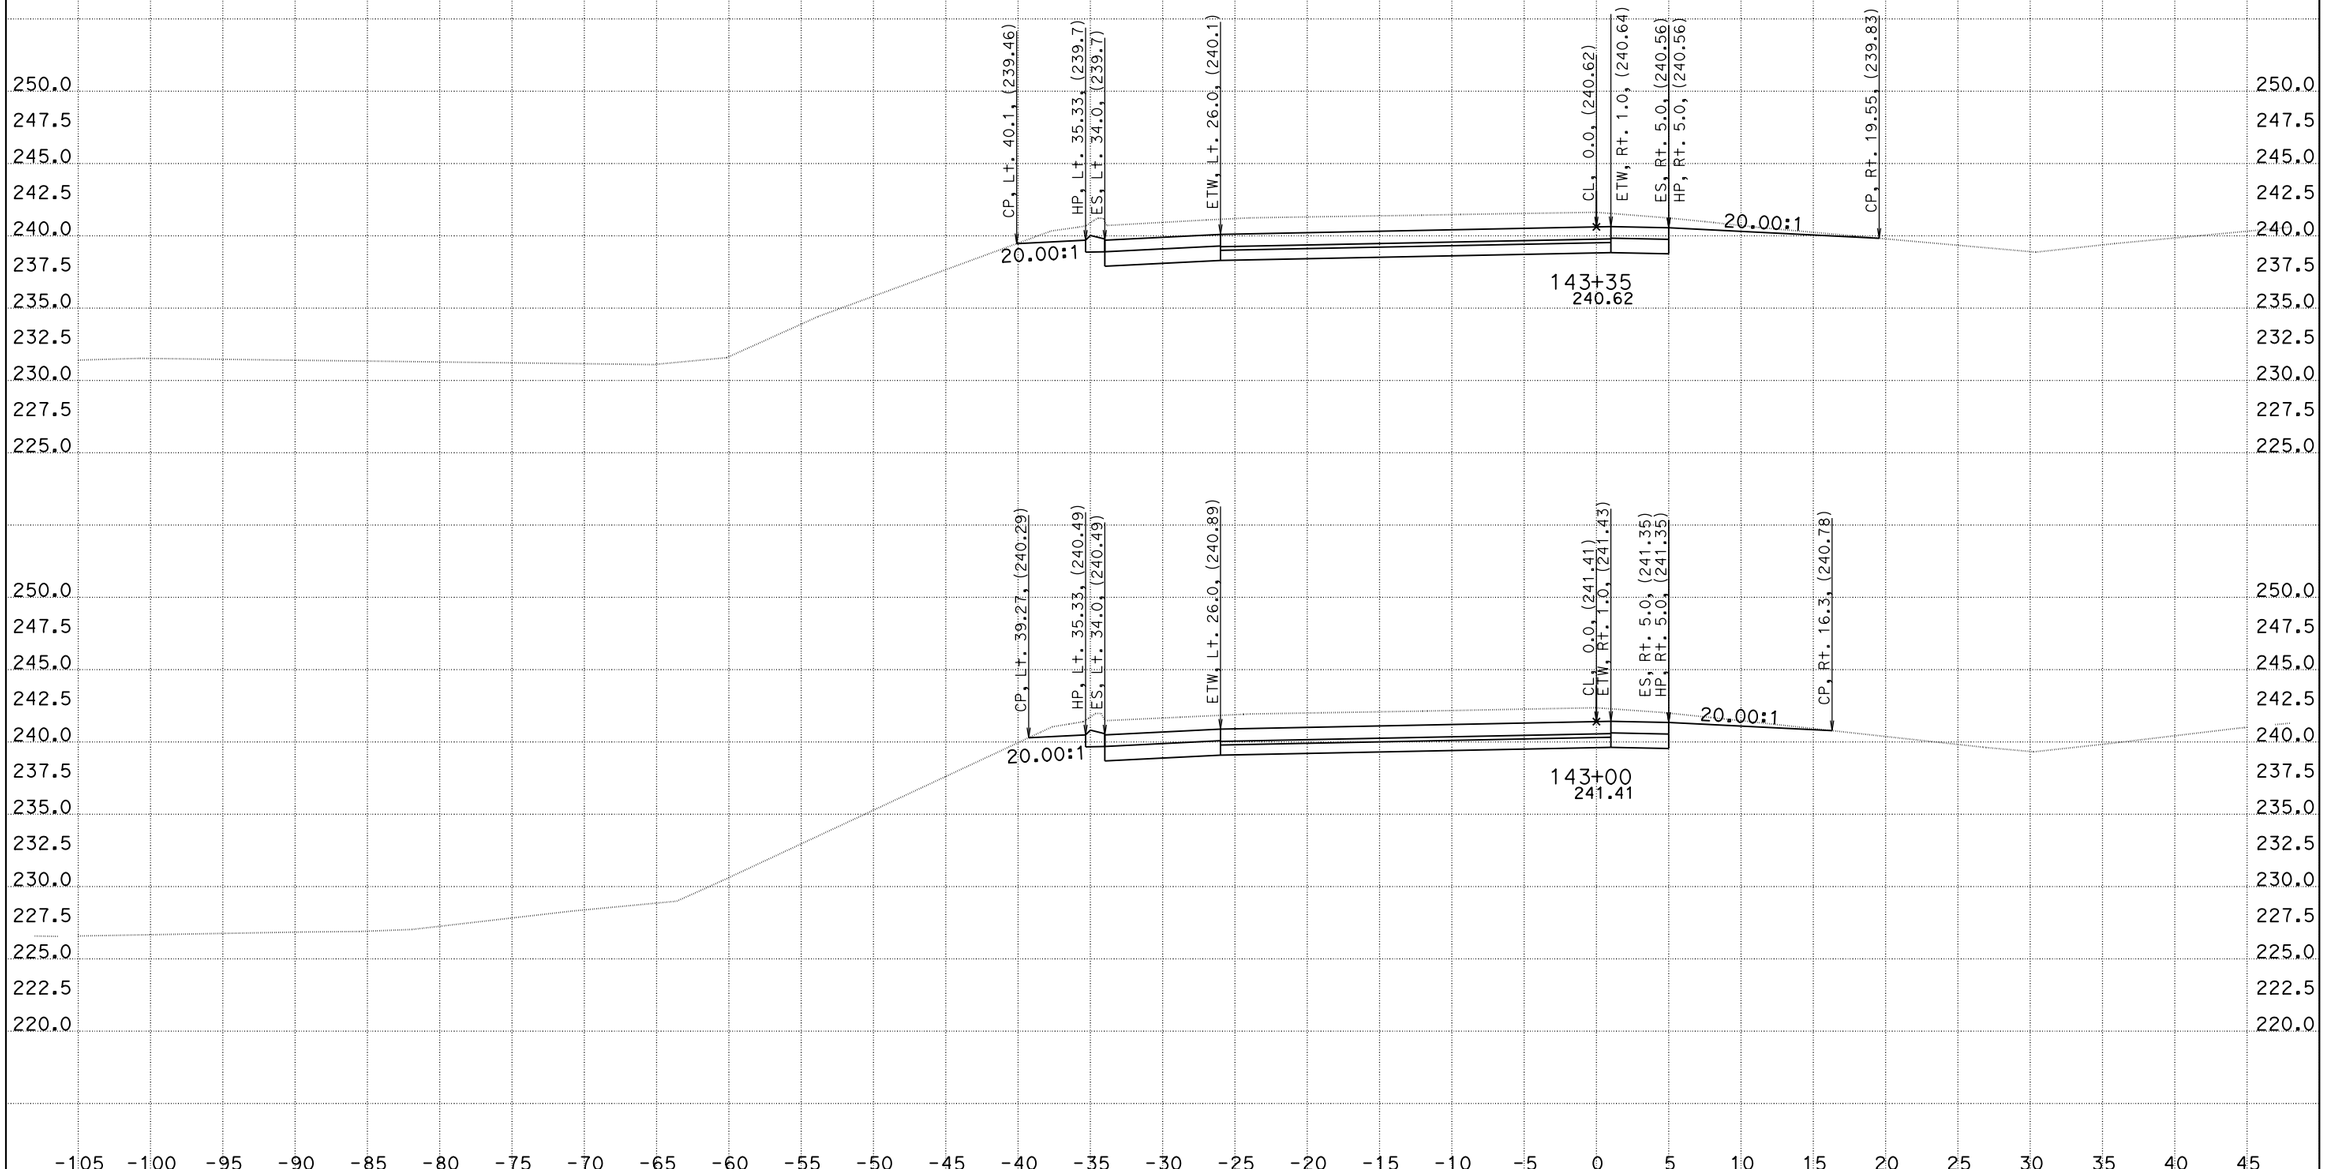

CREATED BY: DH
DATE: 1/4/2016
KC Project: 1410041

CONTRACT: 10-0g820
DIST/CO/RTE/PM: 10/Kern/132/0.4/7.1
File: O:\D10*-0g820\Design\500_CntPrp\Plans\CAiCE\wb1dgn_fin.ear PROJECT ID: 10130000731

SCALE: 1" = 5' Horiz.
1" = 5' Vert.

All Dimensions are US Survey Feet

"WB" LINE CROSS SECTIONS

DESIGN STUDY ONLY

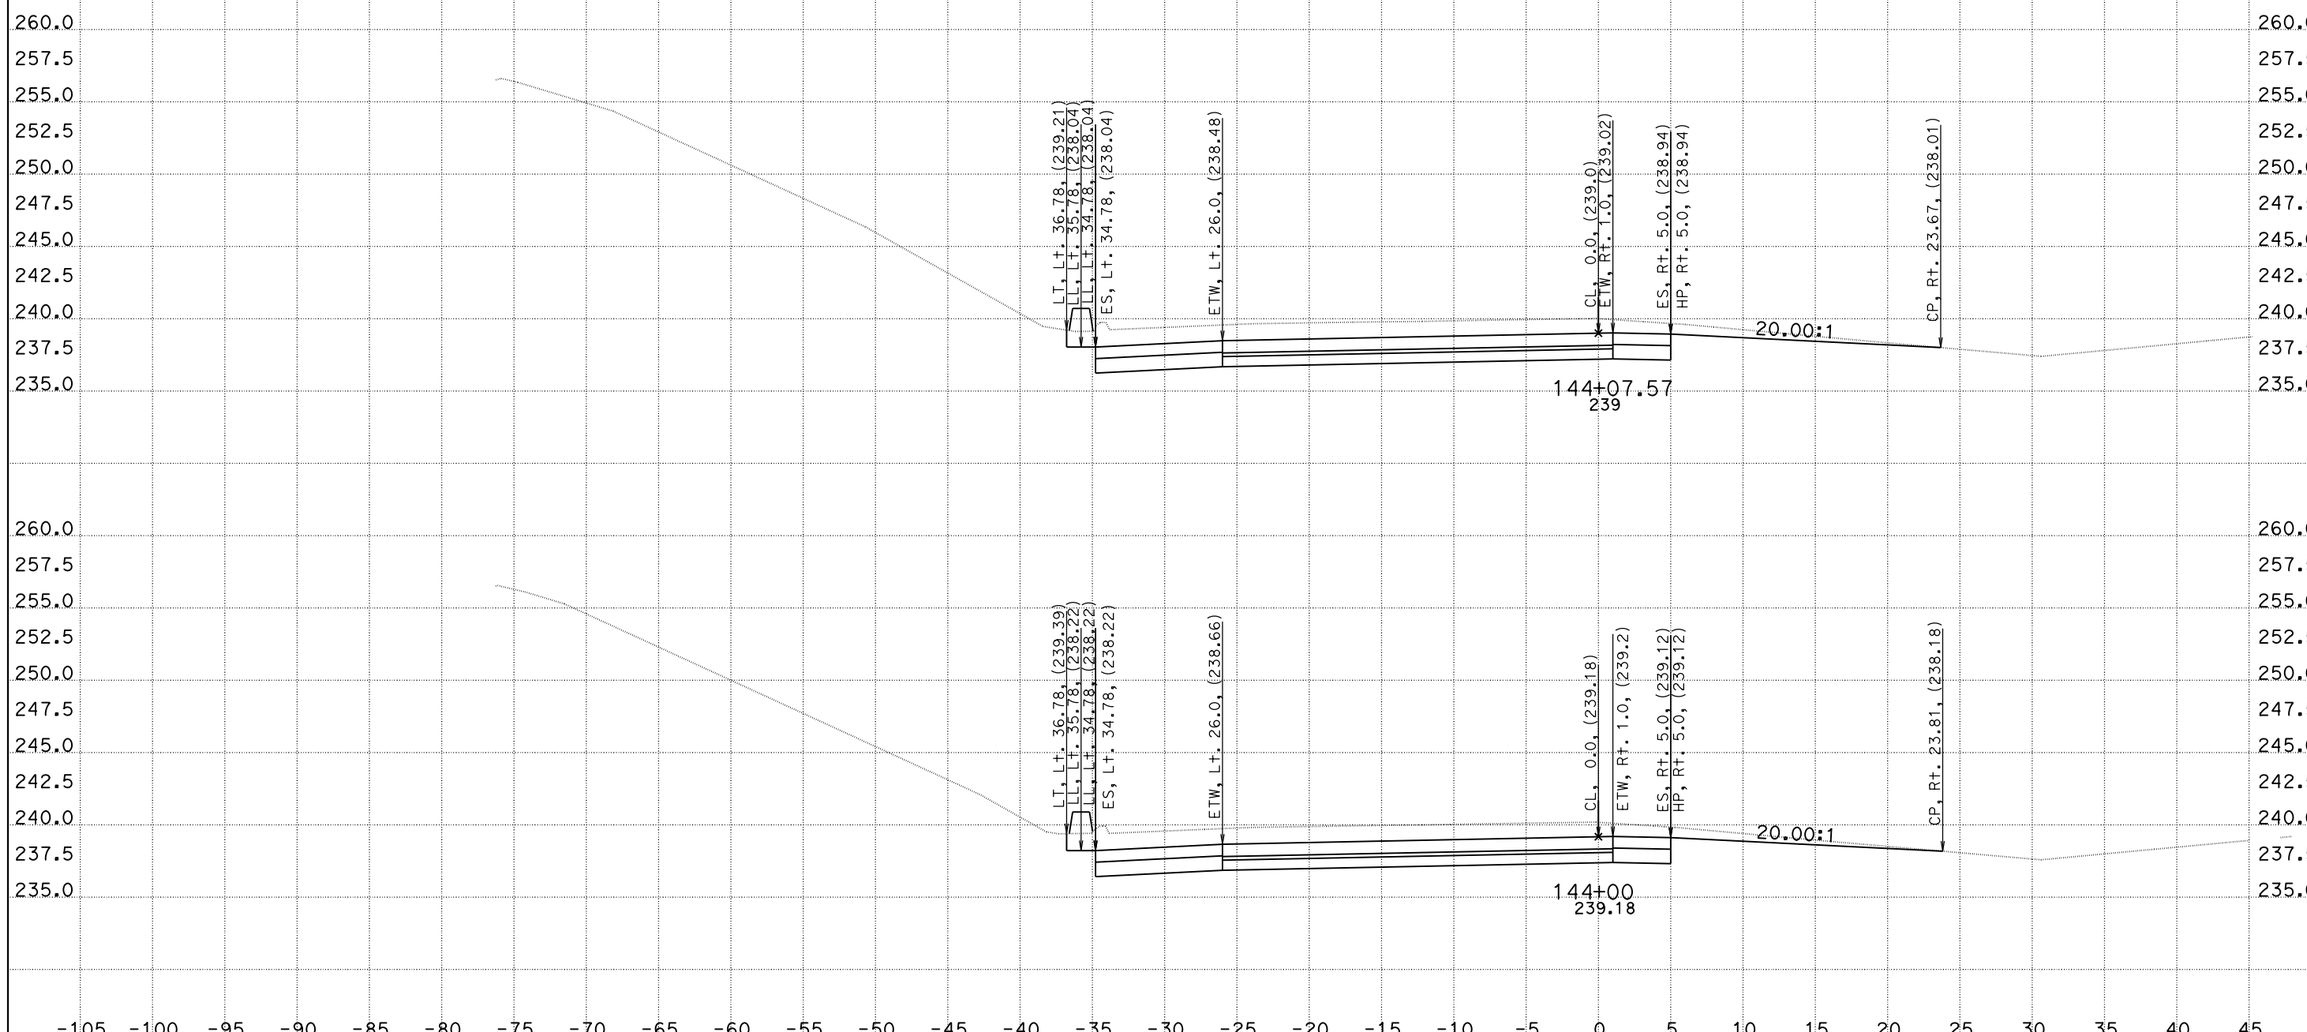

CREATED BY: DH
DATE: 1/4/2016
KC Project: 1410041

CONTRACT: 10-0g820
DIST/CO/RTE/PM: 10/Kern/132/0.4/7.1
File: O:\D10*-0g820\Design\500_CntPrp\Plans\CAiCE\wb1dgn_fin.ear PROJECT ID: 10130000731

SCALE: 1" = 5' Horiz.
1" = 5' Vert.

All Dimensions are US Survey Feet

"WB" LINE
CROSS SECTIONS

DESIGN STUDY ONLY

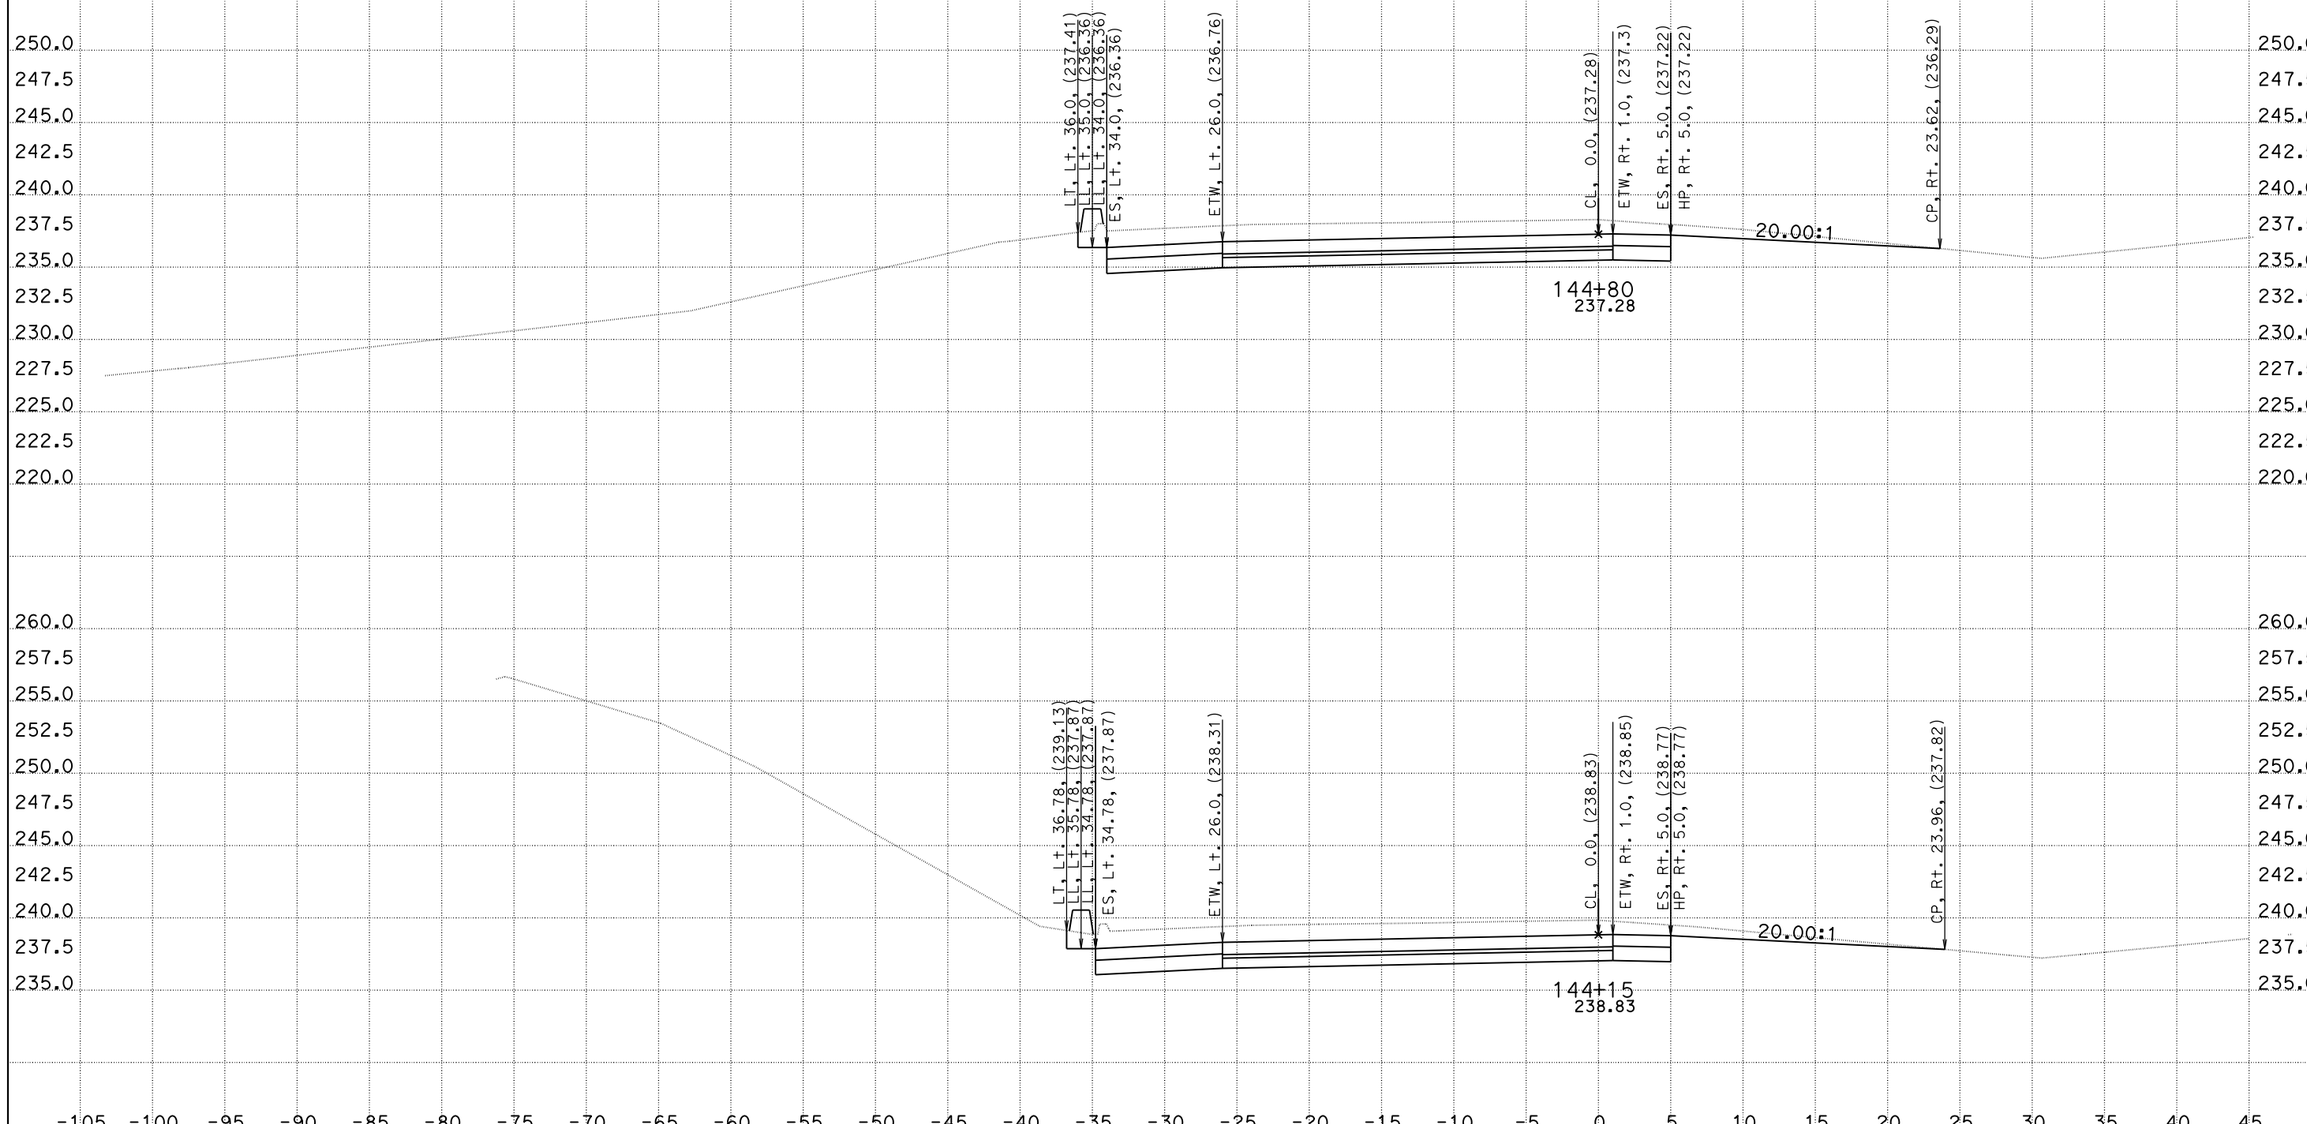

CREATED BY: DH
DATE: 1/4/2016
KC Project: 1410041

CONTRACT: 10-0g820
DIST/CO/RTE/PM: 10/Kern/132/0.4/7.1
File: O:\D10*-0g820\Design\500_CntPrp\Plans\CAiCE\wb1dgn_fin.ear PROJECT ID: 10130000731

SCALE: 1" = 5' Horiz.
1" = 5' Vert.

All Dimensions are US Survey Feet

"WB" LINE CROSS SECTIONS

SHEET 21 OF 96

DESIGN STUDY ONLY

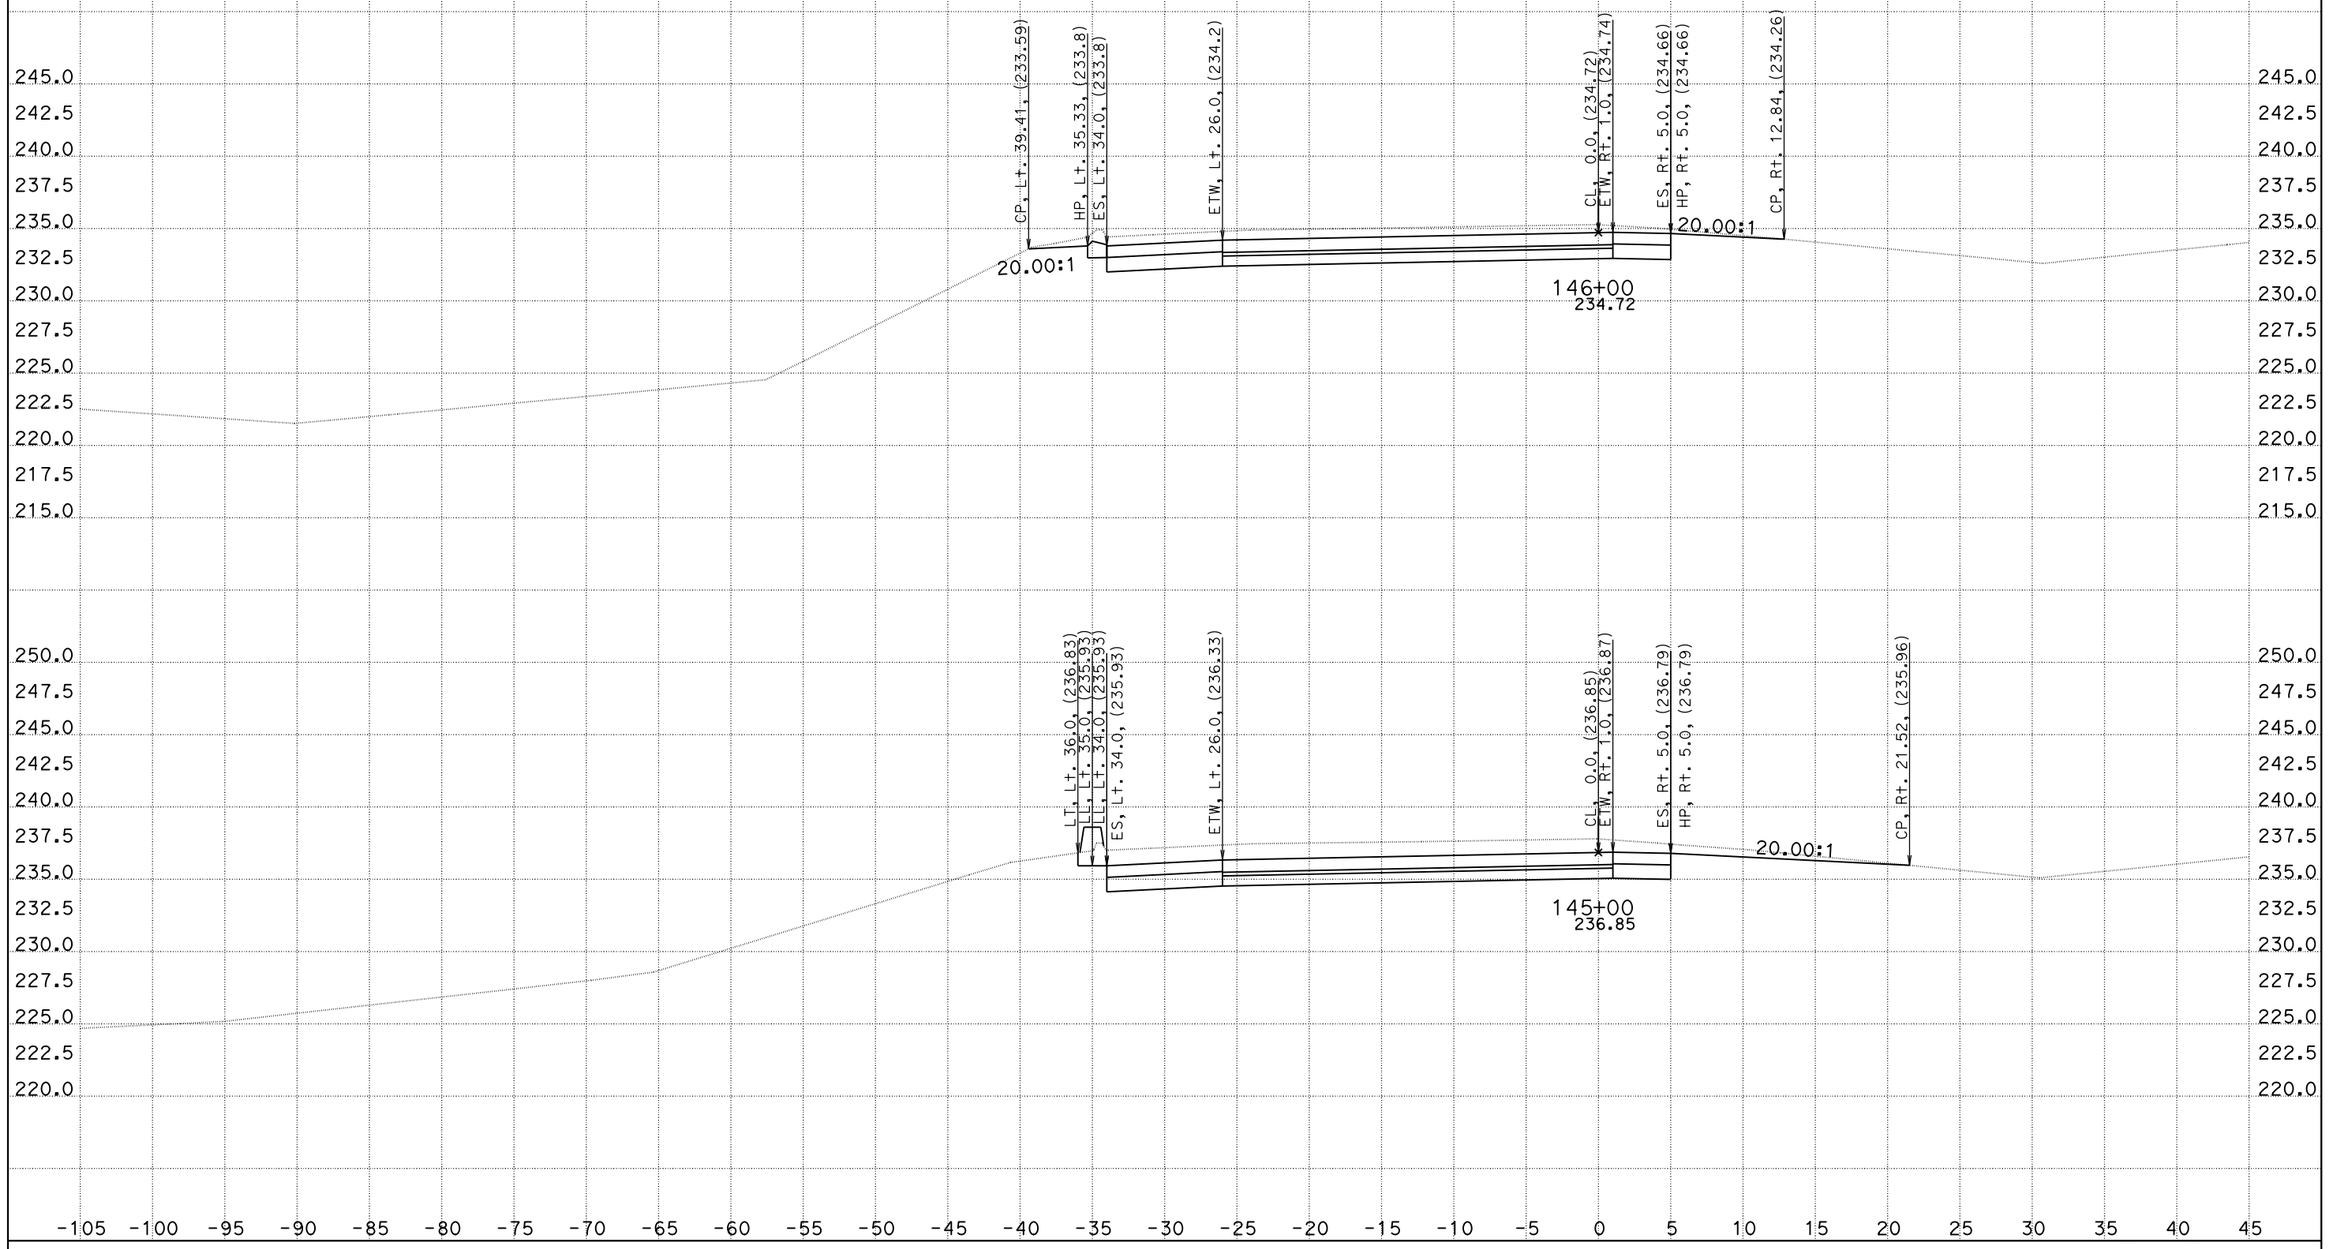

CREATED BY: DH
DATE: 1/4/2016
KC Project: 1410041

CONTRACT: 10-0g820
DIST/CO/RTE/PM: 10/Kern/132/0.4/7.1
File: O:\D10*-0g820\Design\500_CntPrp\Plans\CAiCE\wb1dgn_fin.ear PROJECT ID: 10130000731

SCALE: 1" = 5' Horiz.
1" = 5' Vert.

All Dimensions are US Survey Feet

"WB" LINE CROSS SECTIONS

DESIGN STUDY ONLY

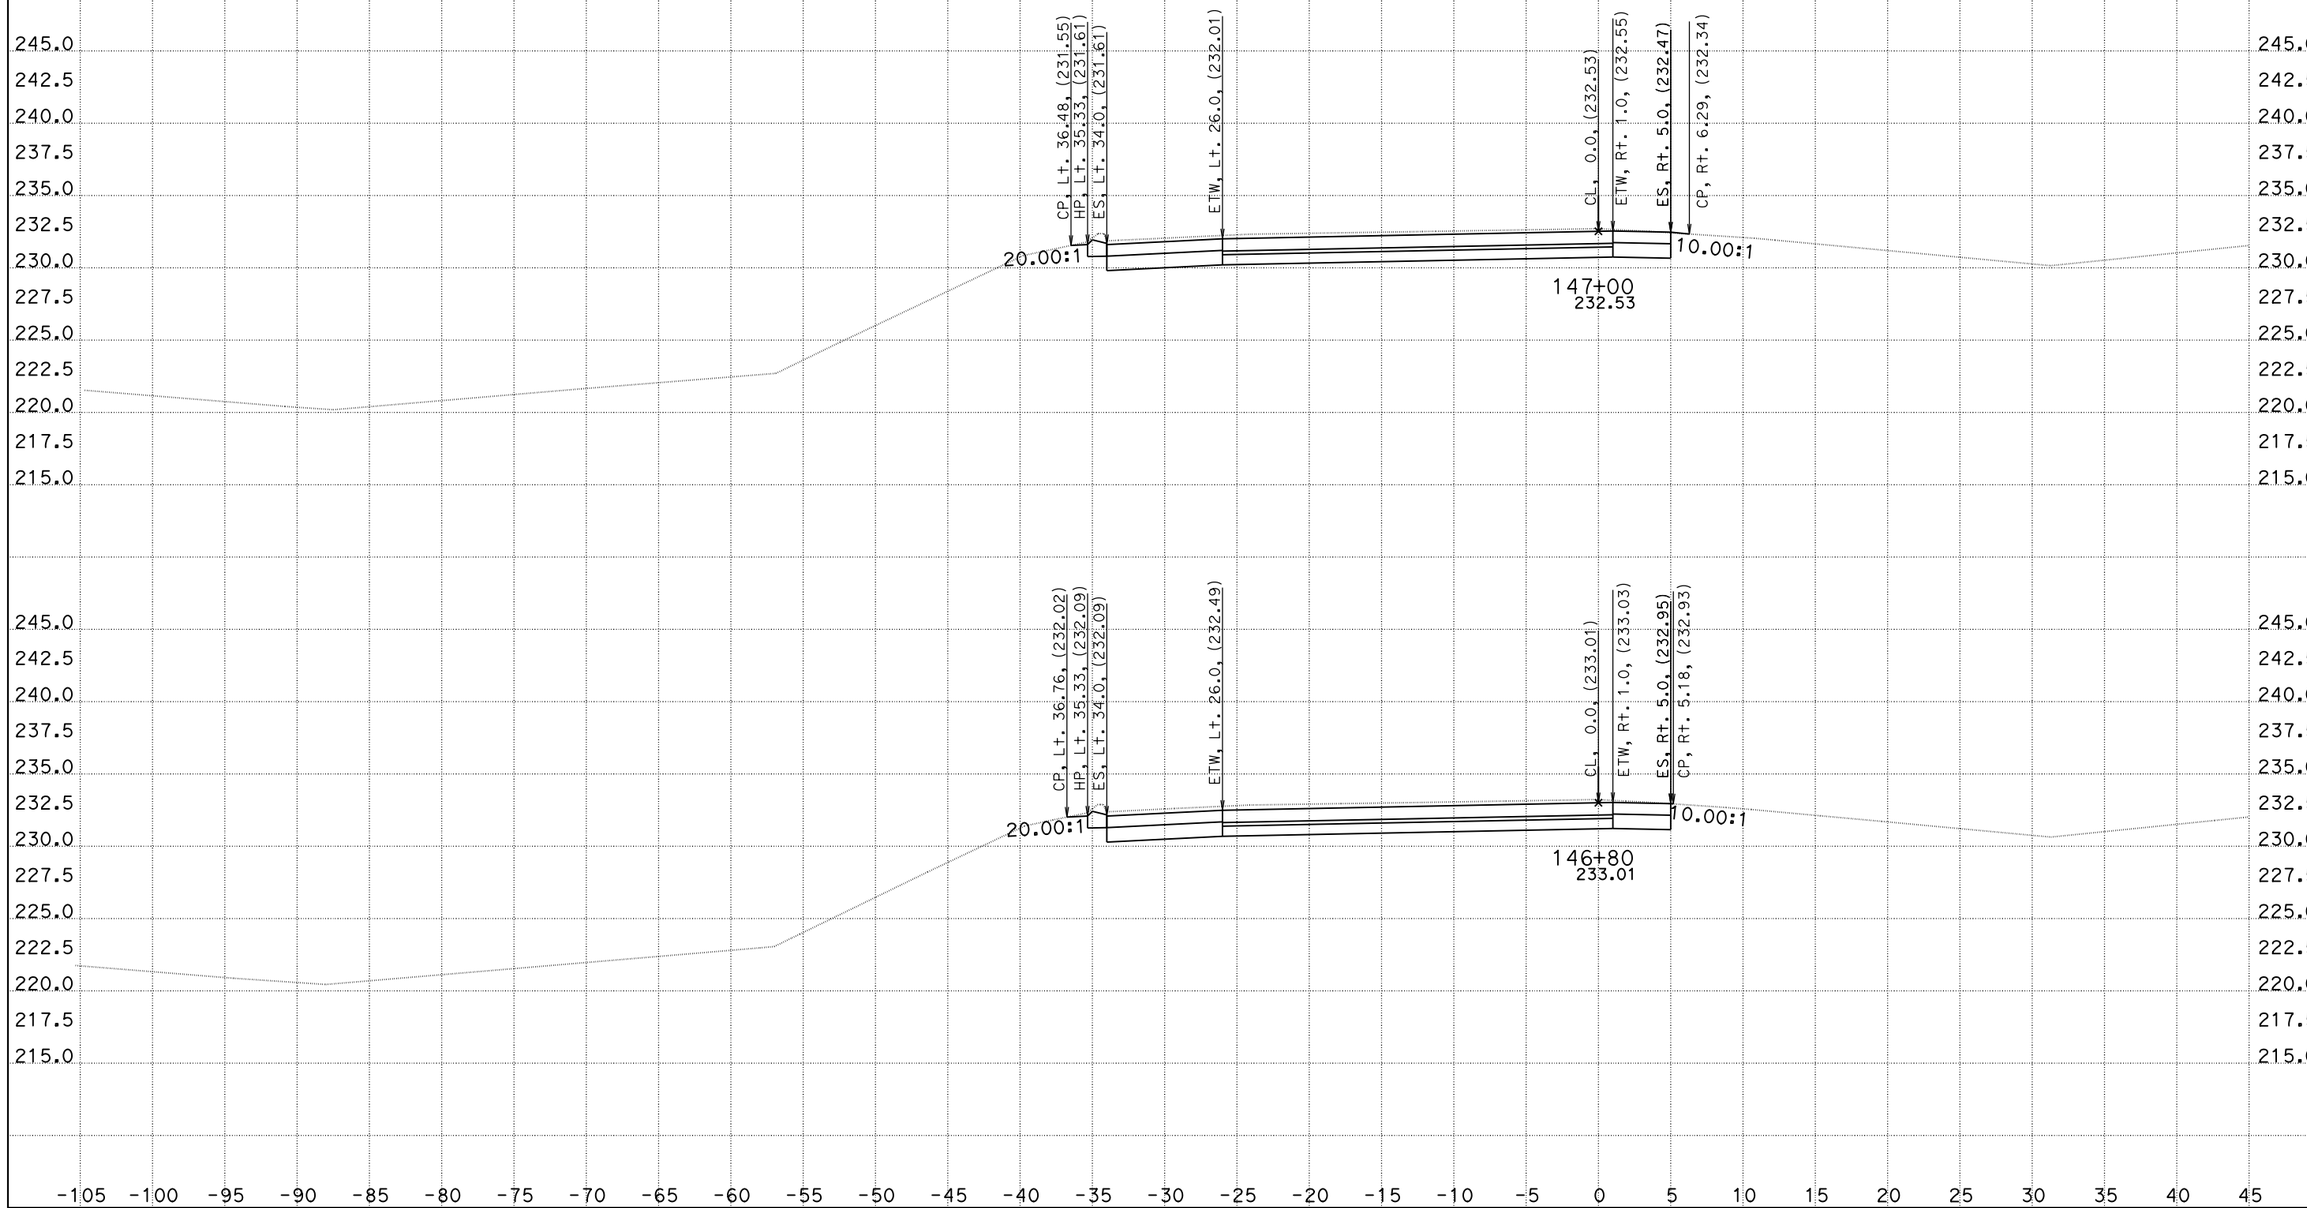

CREATED BY: DH
DATE: 1/4/2016
KC Project: 1410041

CONTRACT: 10-0g820
DIST/CO/RTE/PM: 10/Kern/132/0.4/7.1
File: O:\D10*-0g820\Design\500_CntPrp\Plans\CAiCE\wb1dgn_fin.ear PROJECT ID: 10130000731

SCALE: 1" = 5' Horiz.
1" = 5' Vert.

All Dimensions are US Survey Feet

"WB" LINE CROSS SECTIONS

DESIGN STUDY ONLY

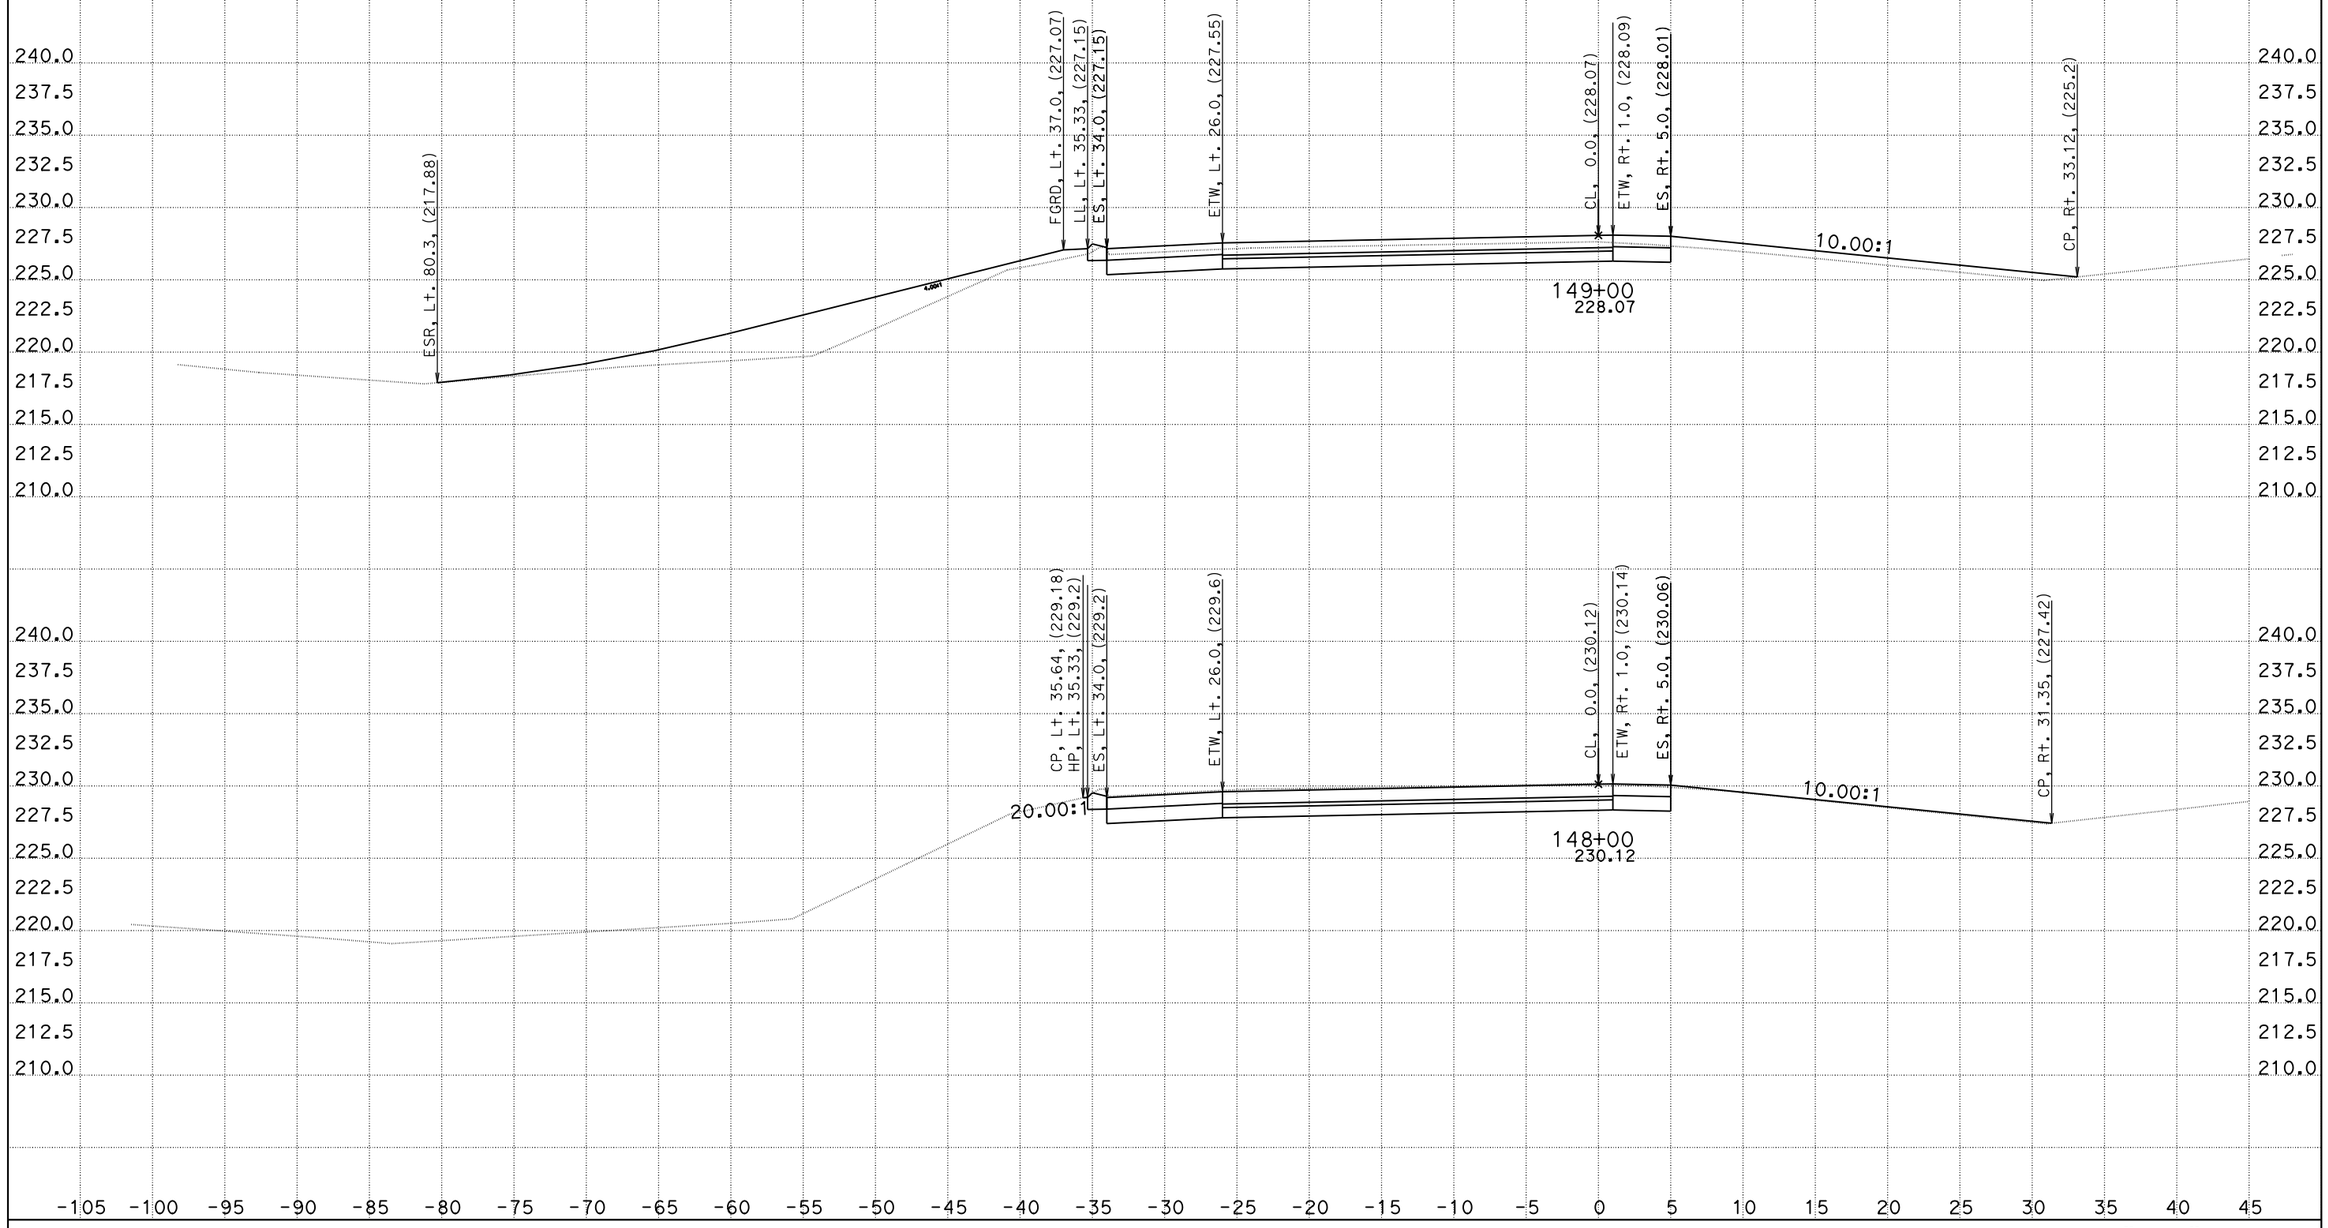

CREATED BY: DH
DATE: 1/4/2016
KC Project: 1410041

CONTRACT: 10-0g820
DIST/CO/RTE/PM: 10/Kern/132/0.4/7.1
File: O:\D10*-0g820\Design\500_CntPrp\Plans\CAiCE\wb1dgn_fin.ear PROJECT ID: 10130000731

SCALE: 1" = 5' Horiz.
1" = 5' Vert.

All Dimensions are US Survey Feet

"WB" LINE CROSS SECTIONS

DESIGN STUDY ONLY

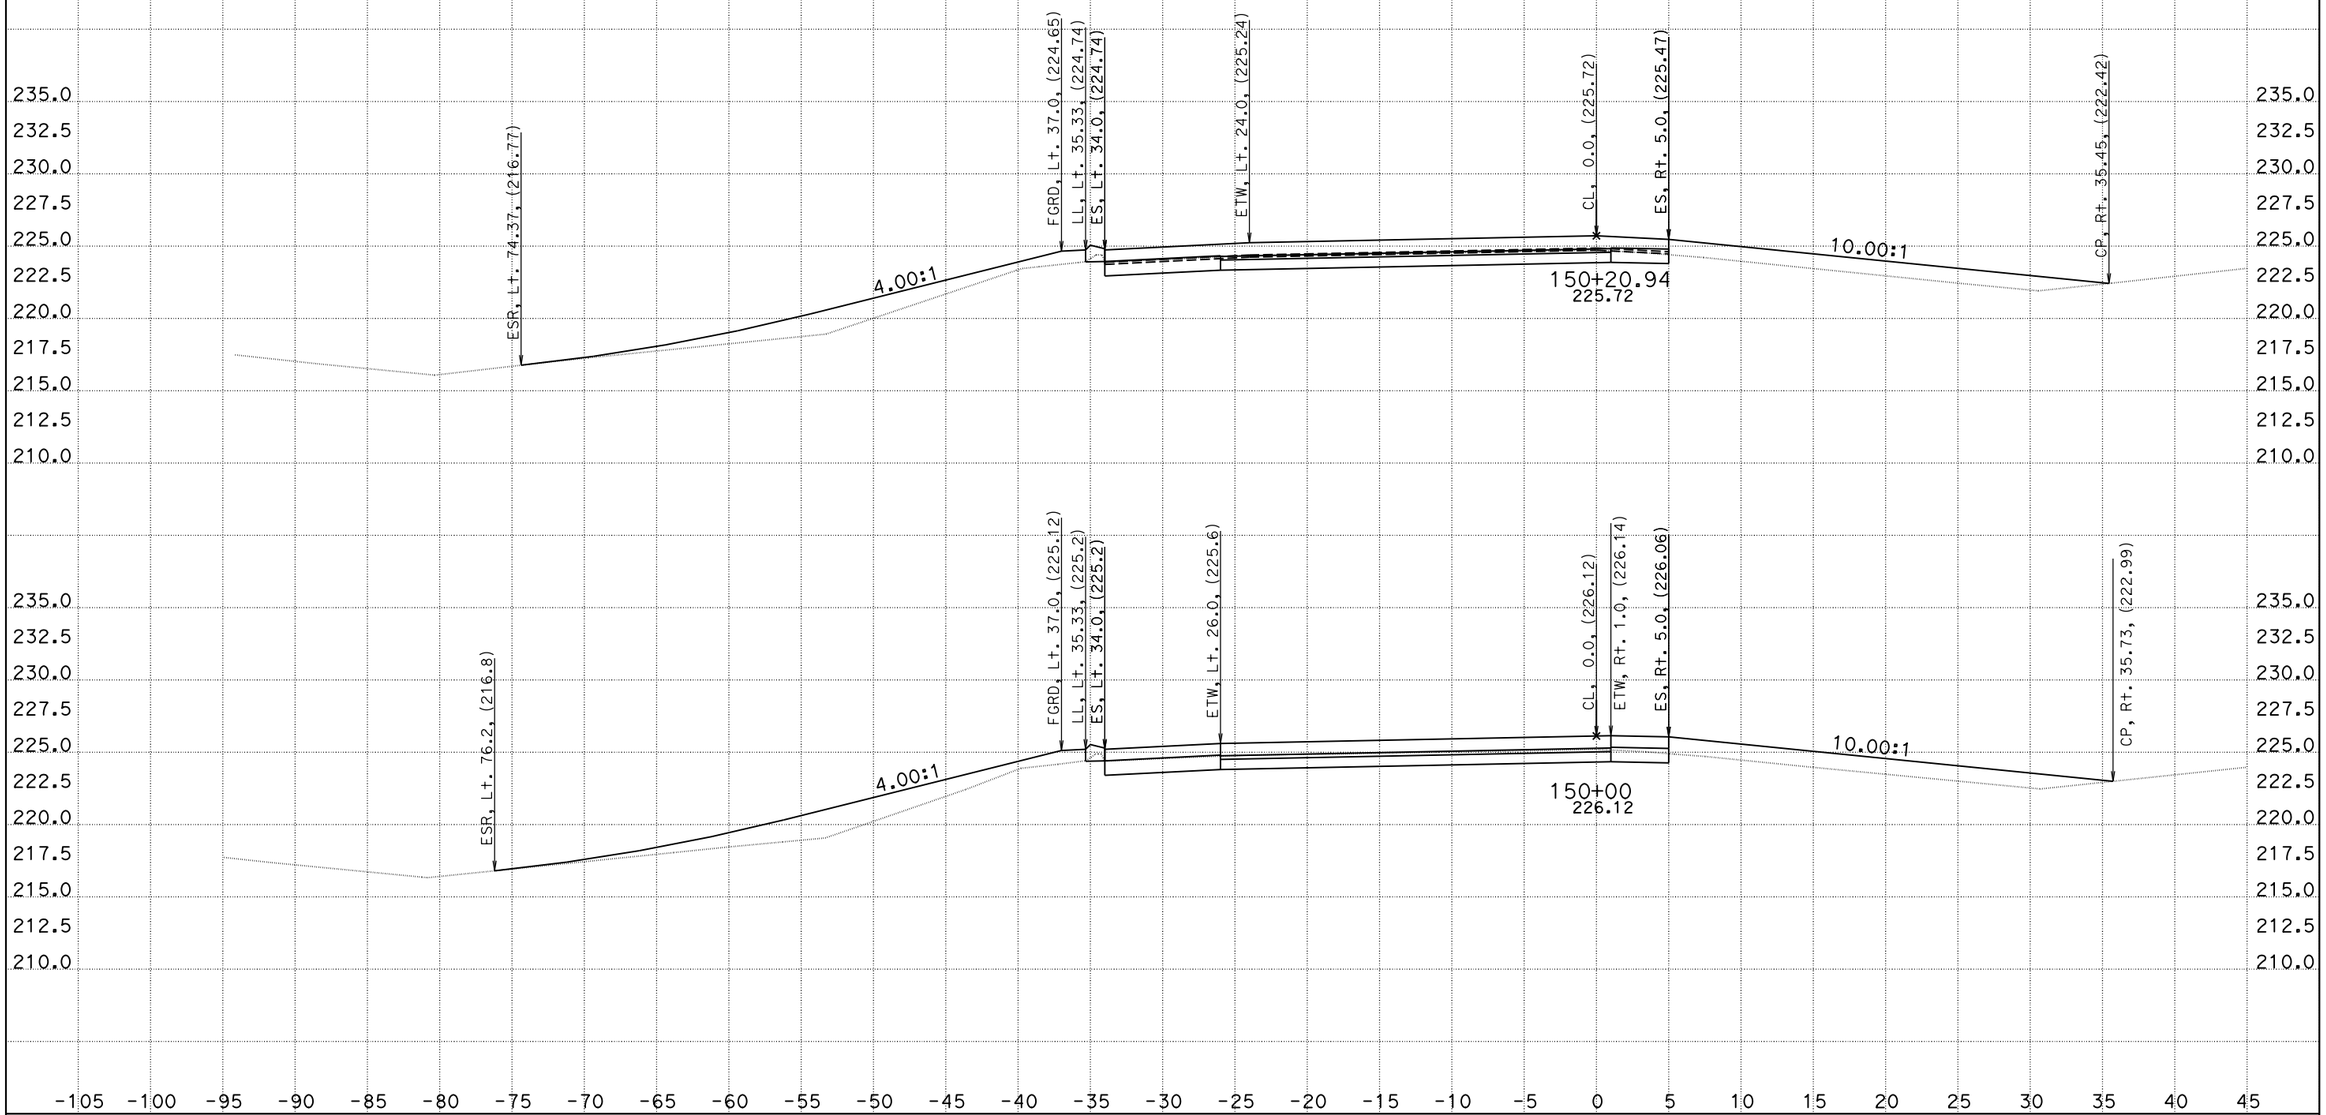

CREATED BY: DH
DATE: 1/4/2016
KC Project: 1410041

CONTRACT: 10-0g820
DIST/CO/RTE/PM: 10/Kern/132/0.4/7.1
File: O:\D10*-0g820\Design\500_CntPrp\Plans\CAiCE\wb1dgn_fin.ear PROJECT ID: 10130000731

SCALE: 1" = 5' Horiz.
1" = 5' Vert.

All Dimensions are US Survey Feet

"WB" LINE
CROSS SECTIONS

DESIGN STUDY ONLY

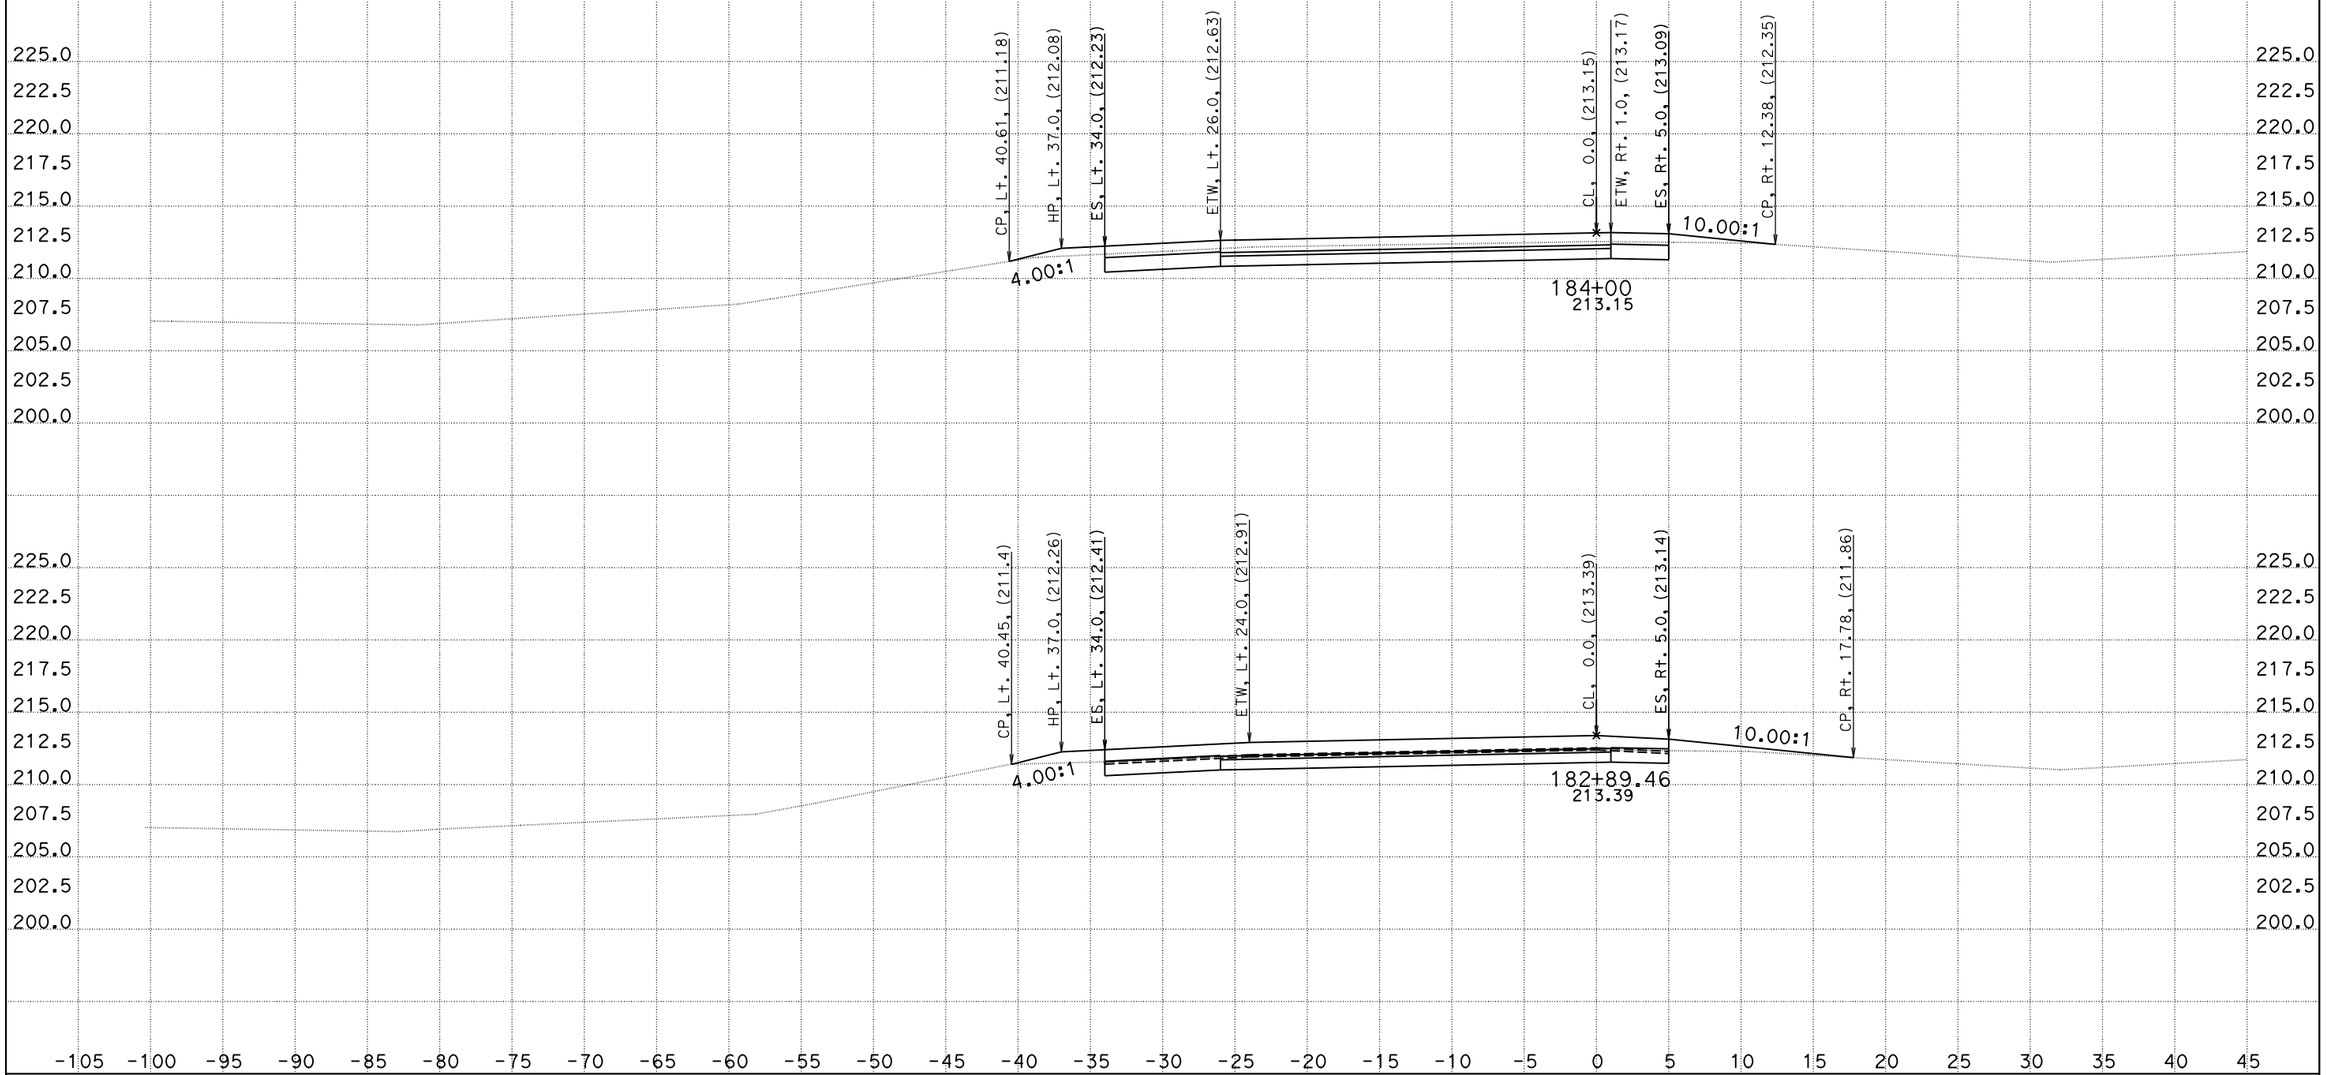

CREATED BY: DH
DATE: 1/4/2016
KC Project: 1410041

CONTRACT: 10-0g820
DIST/CO/RTE/PM: 10/Kern/132/0.4/7.1
File: O:\D10*-0g820\Design\500_CntPrp\Plans\CAiCE\wb1dgn_fin.ear PROJECT ID: 10130000731

SCALE: 1" = 5' Horiz.
1" = 5' Vert.

All Dimensions are US Survey Feet

"WB" LINE CROSS SECTIONS

DESIGN STUDY ONLY

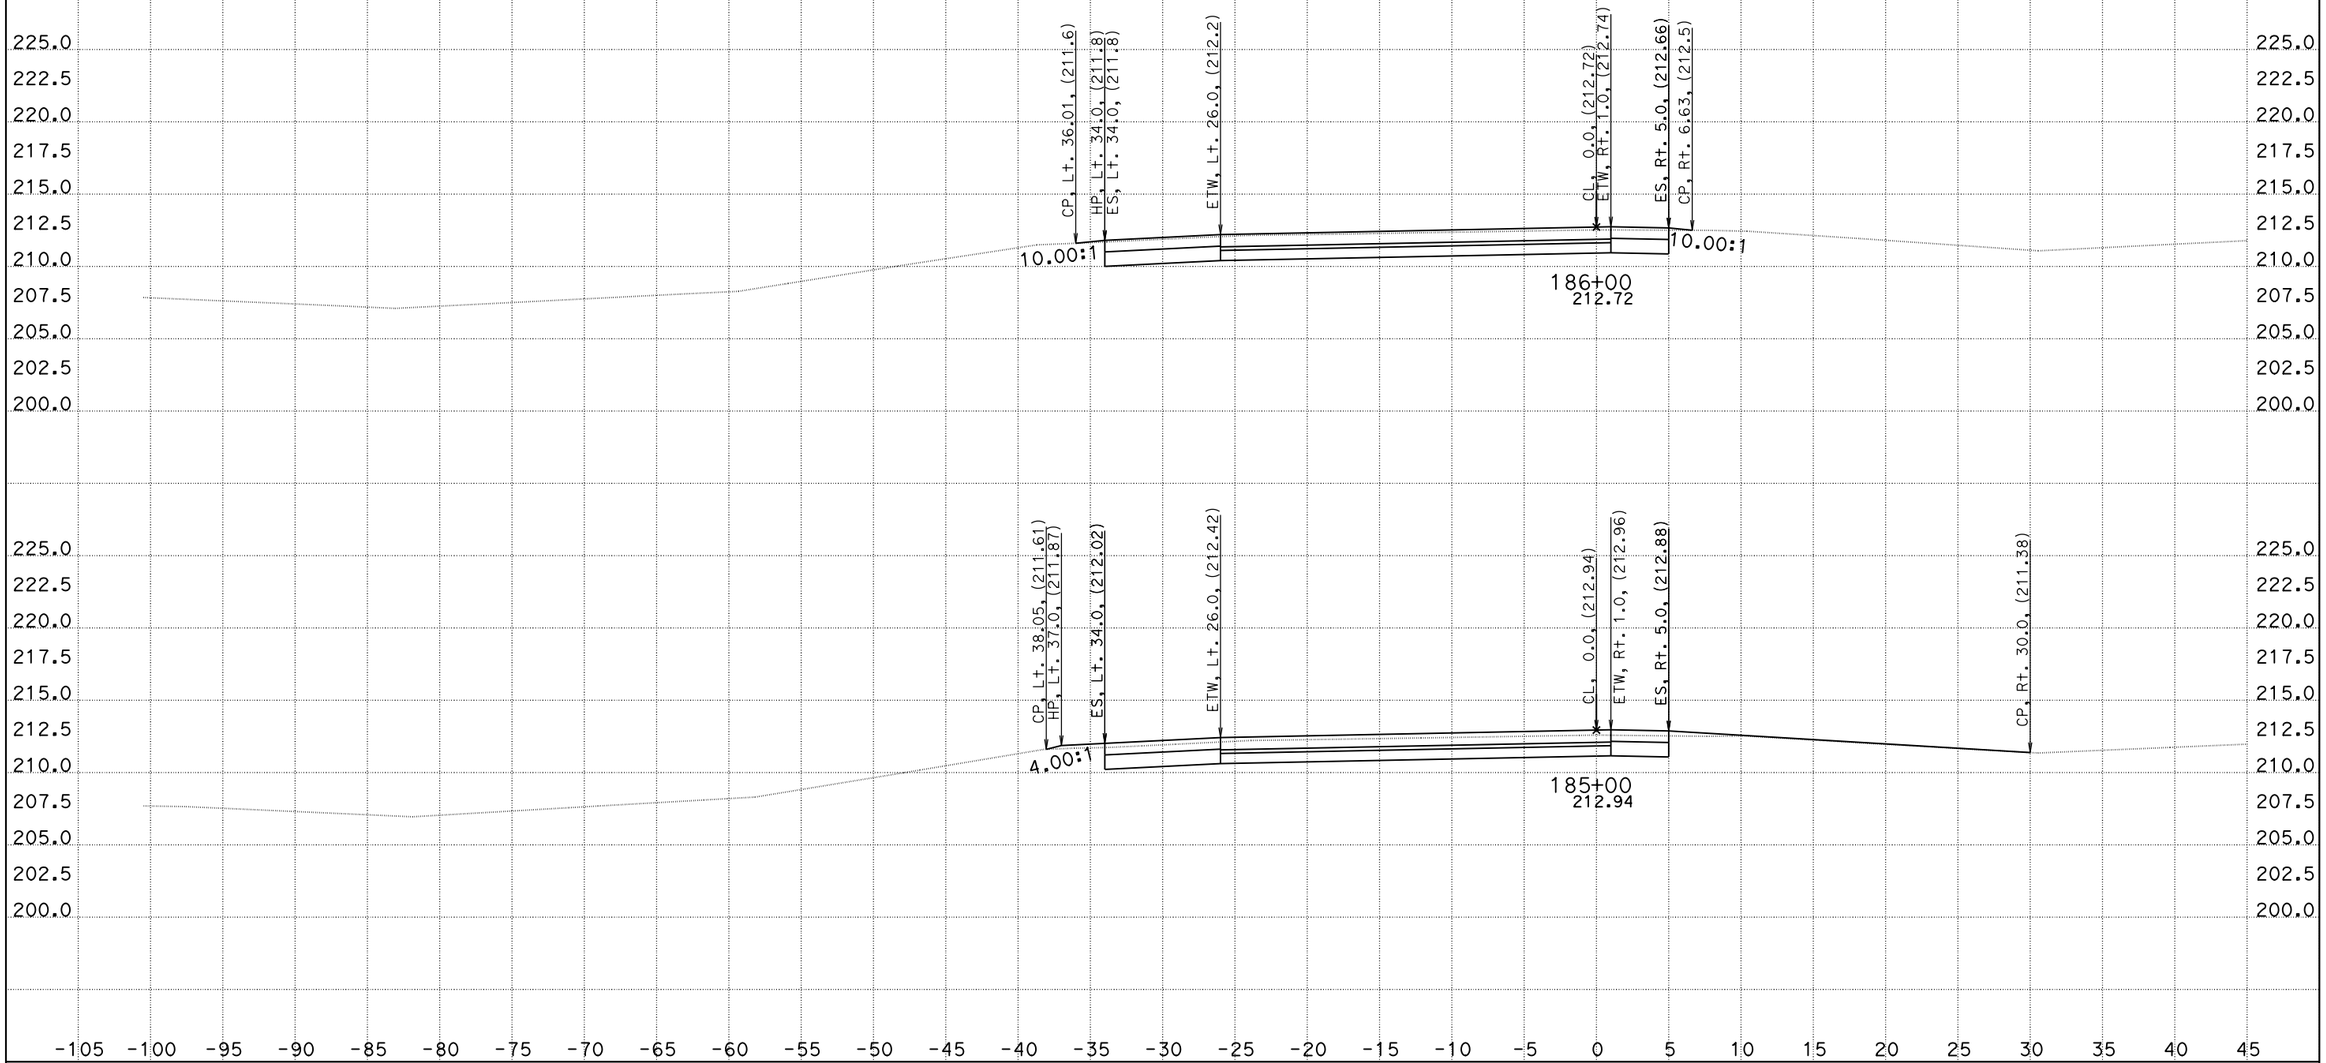

CREATED BY: DH
DATE: 1/4/2016
KC Project: 1410041

CONTRACT: 10-0g820
DIST/CO/RTE/PM: 10/Kern/132/0.4/7.1
File: O:\D10*-0g820\Design\500_CntPrp\Plans\CAiCE\wb1dgn_fin.ear PROJECT ID: 10130000731

SCALE: 1" = 5' Horiz.
1" = 5' Vert.

All Dimensions are US Survey Feet

"WB" LINE CROSS SECTIONS

DESIGN STUDY ONLY

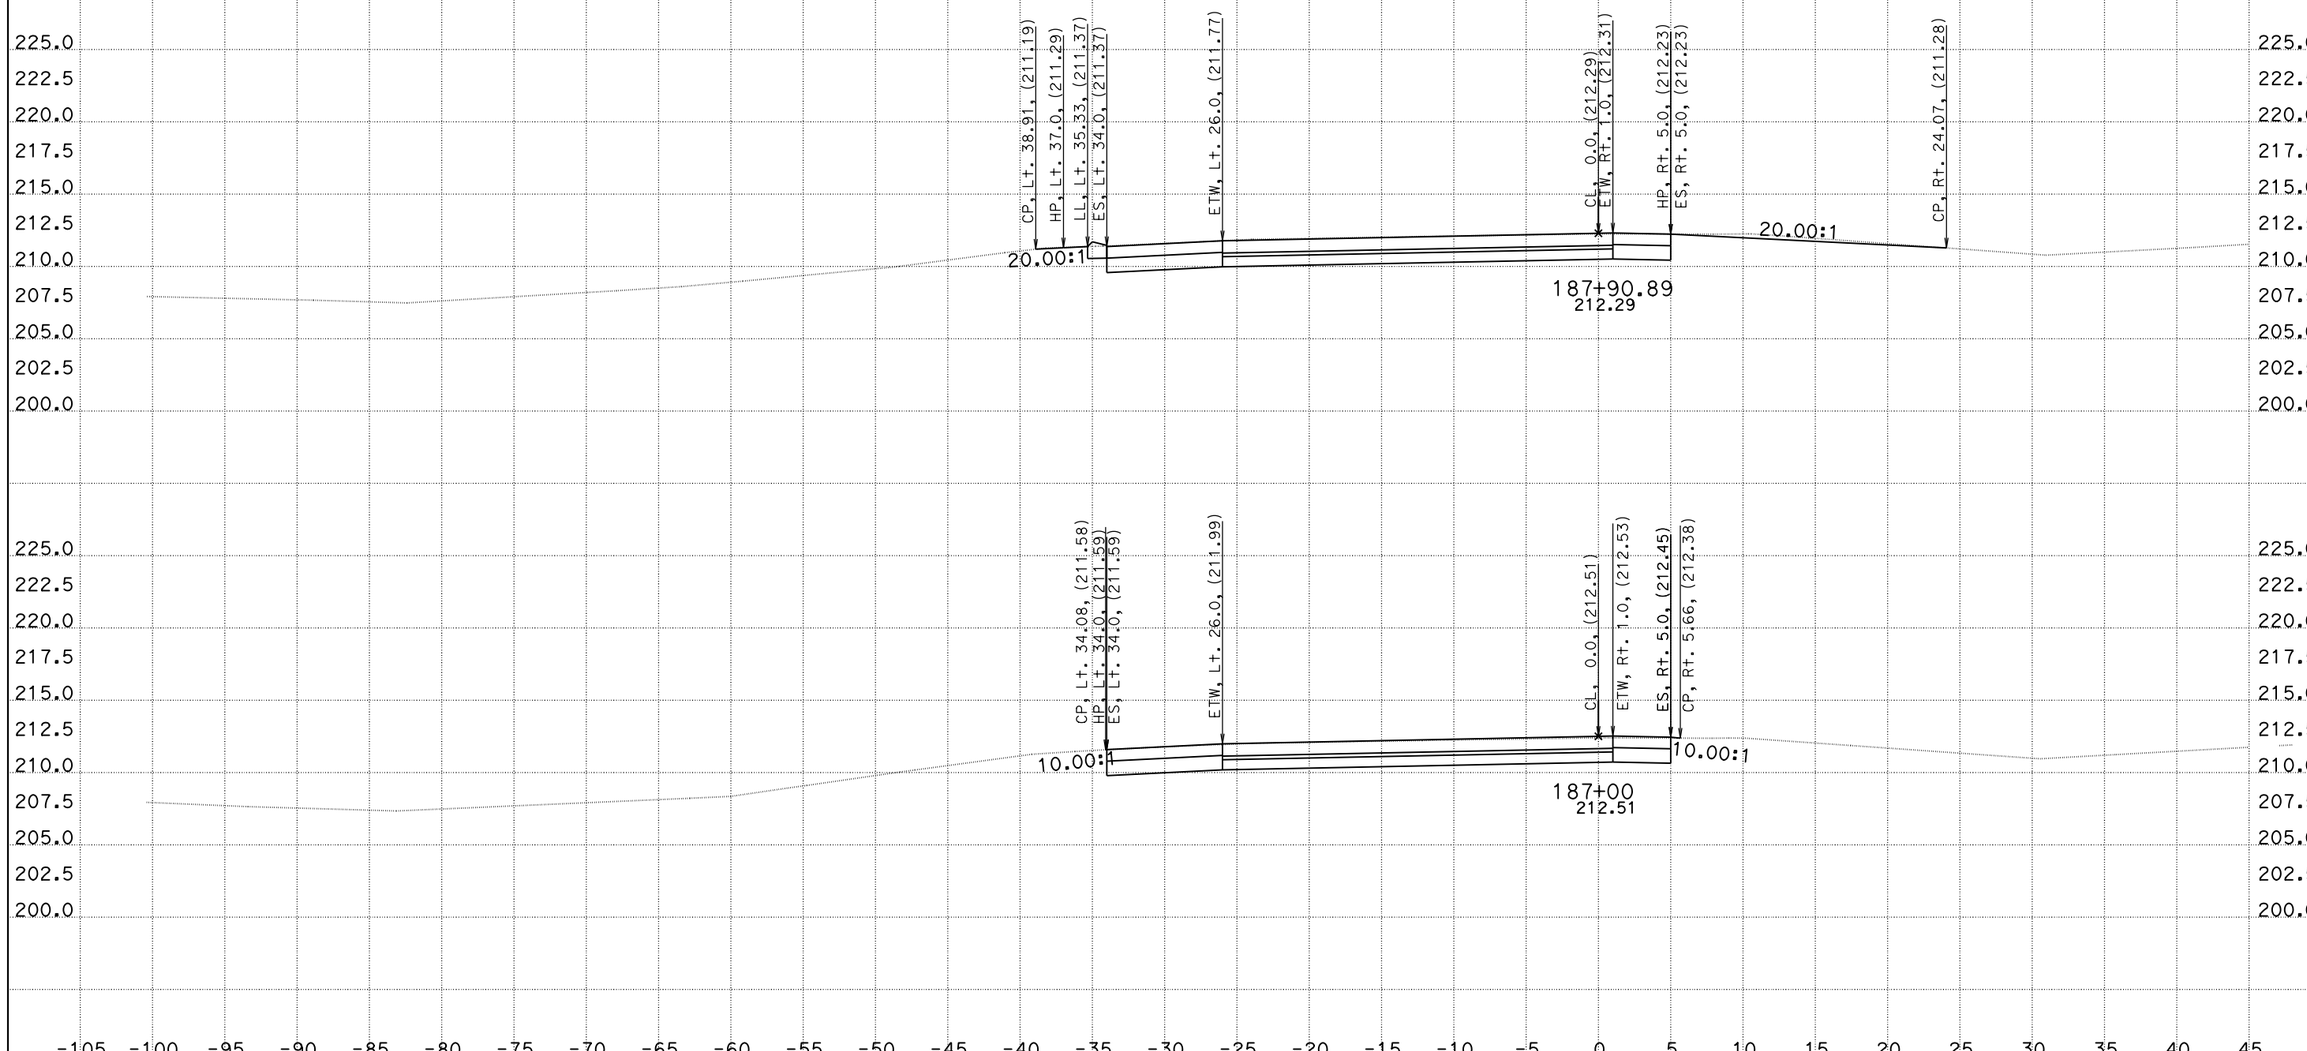

CREATED BY: DH
DATE: 1/4/2016
KC Project: 1410041

CONTRACT: 10-0g820
DIST/CO/RTE/PM: 10/Kern/132/0.4/7.1
File: O:\D10*-0g820\Design\500_CntPrp\Plans\CAiCE\wb1dgn_fin.ear PROJECT ID: 10130000731

SCALE: 1" = 5' Horiz.
1" = 5' Vert.

All Dimensions are US Survey Feet

"WB" LINE CROSS SECTIONS

DESIGN STUDY ONLY

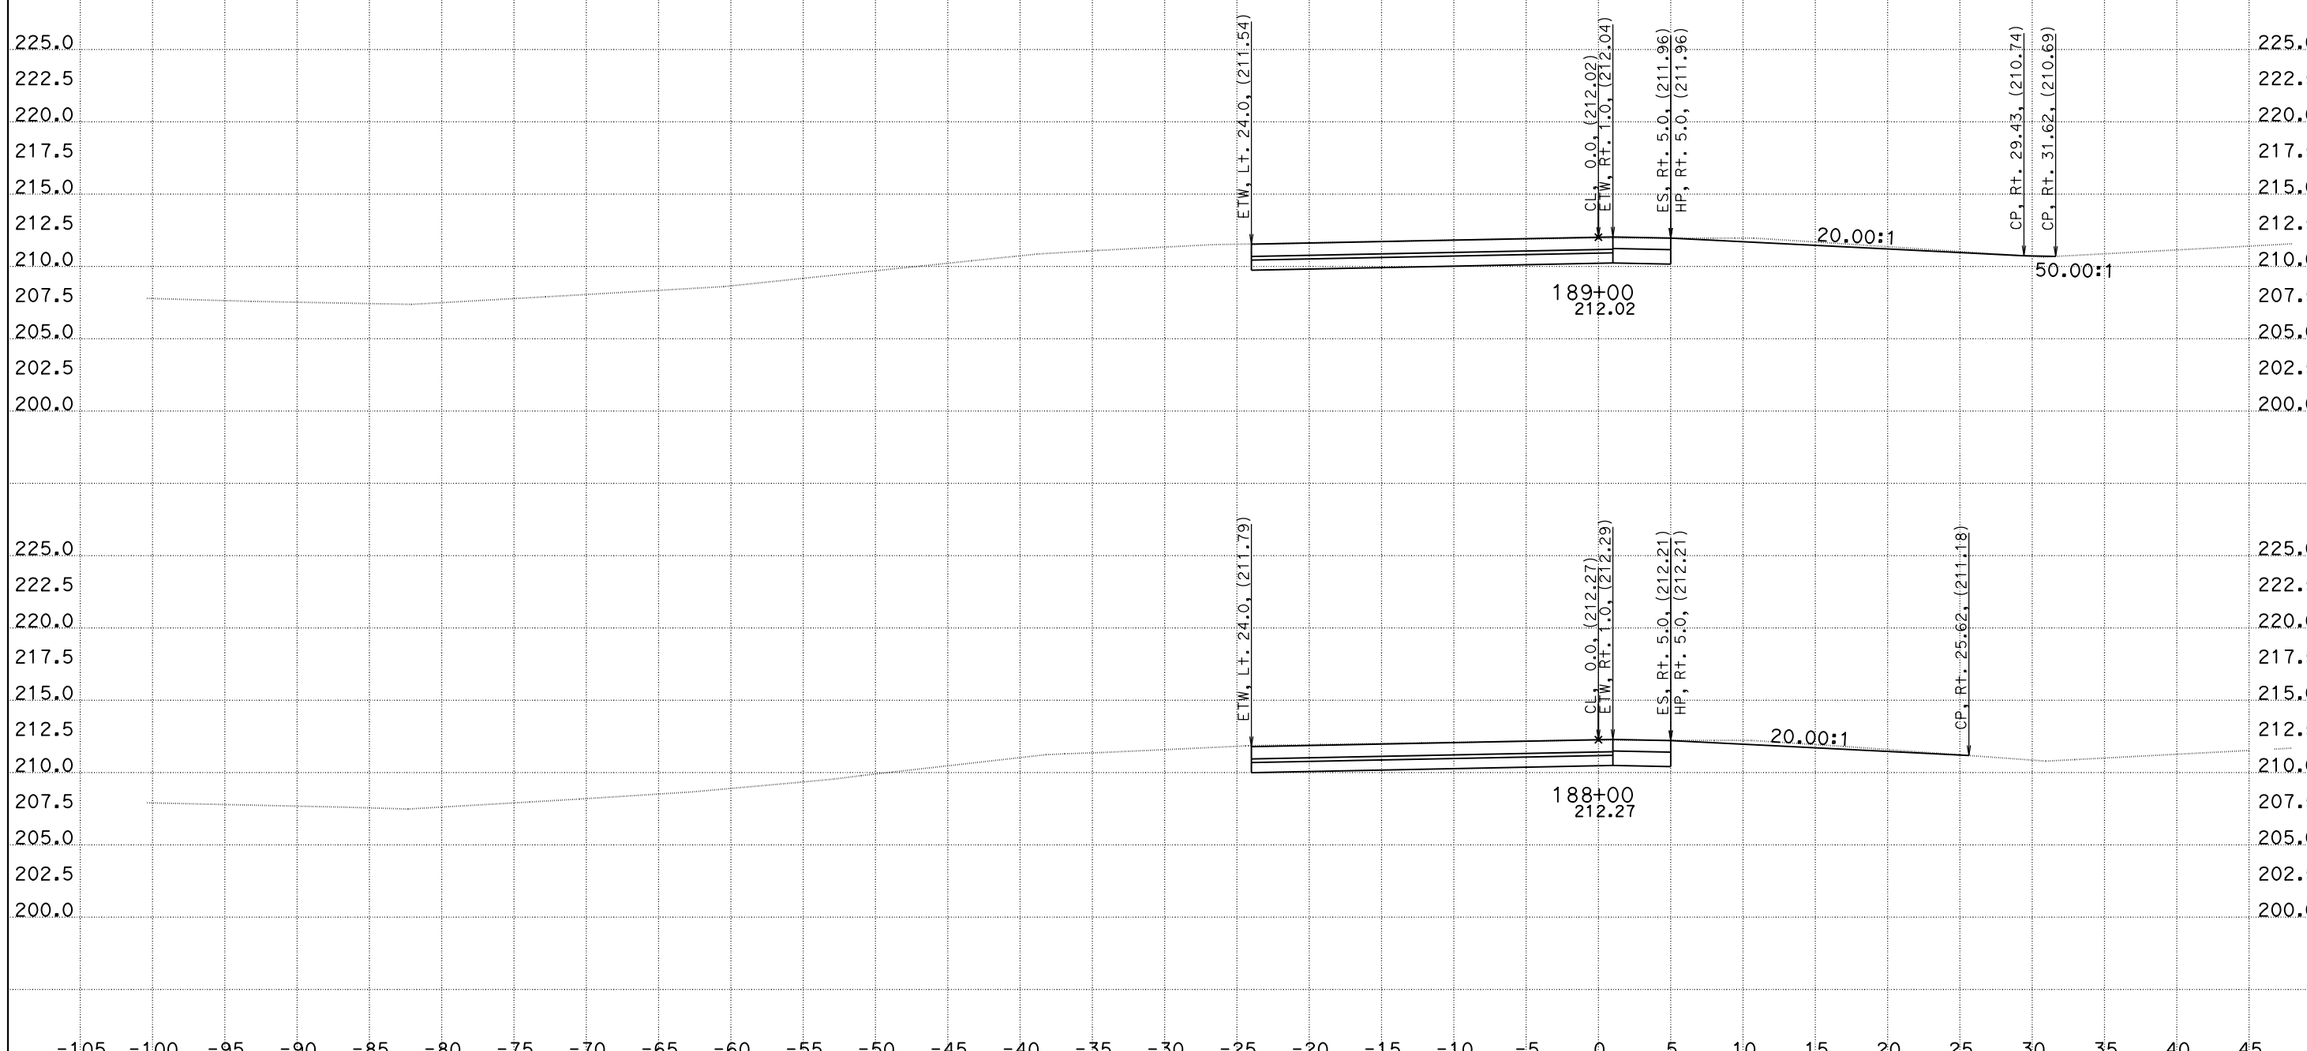

CREATED BY: DH
DATE: 1/4/2016
KC Project: 1410041

CONTRACT: 10-0g820
DIST/CO/RTE/PM: 10/Kern/132/0.4/7.1
File: O:\D10*-0g820\Design\500_CntPrp\Plans\CAiCE\wb1dgn_fin.ear PROJECT ID: 10130000731

SCALE: 1" = 5' Horiz.
1" = 5' Vert.

All Dimensions are US Survey Feet

"WB" LINE CROSS SECTIONS

DESIGN STUDY ONLY

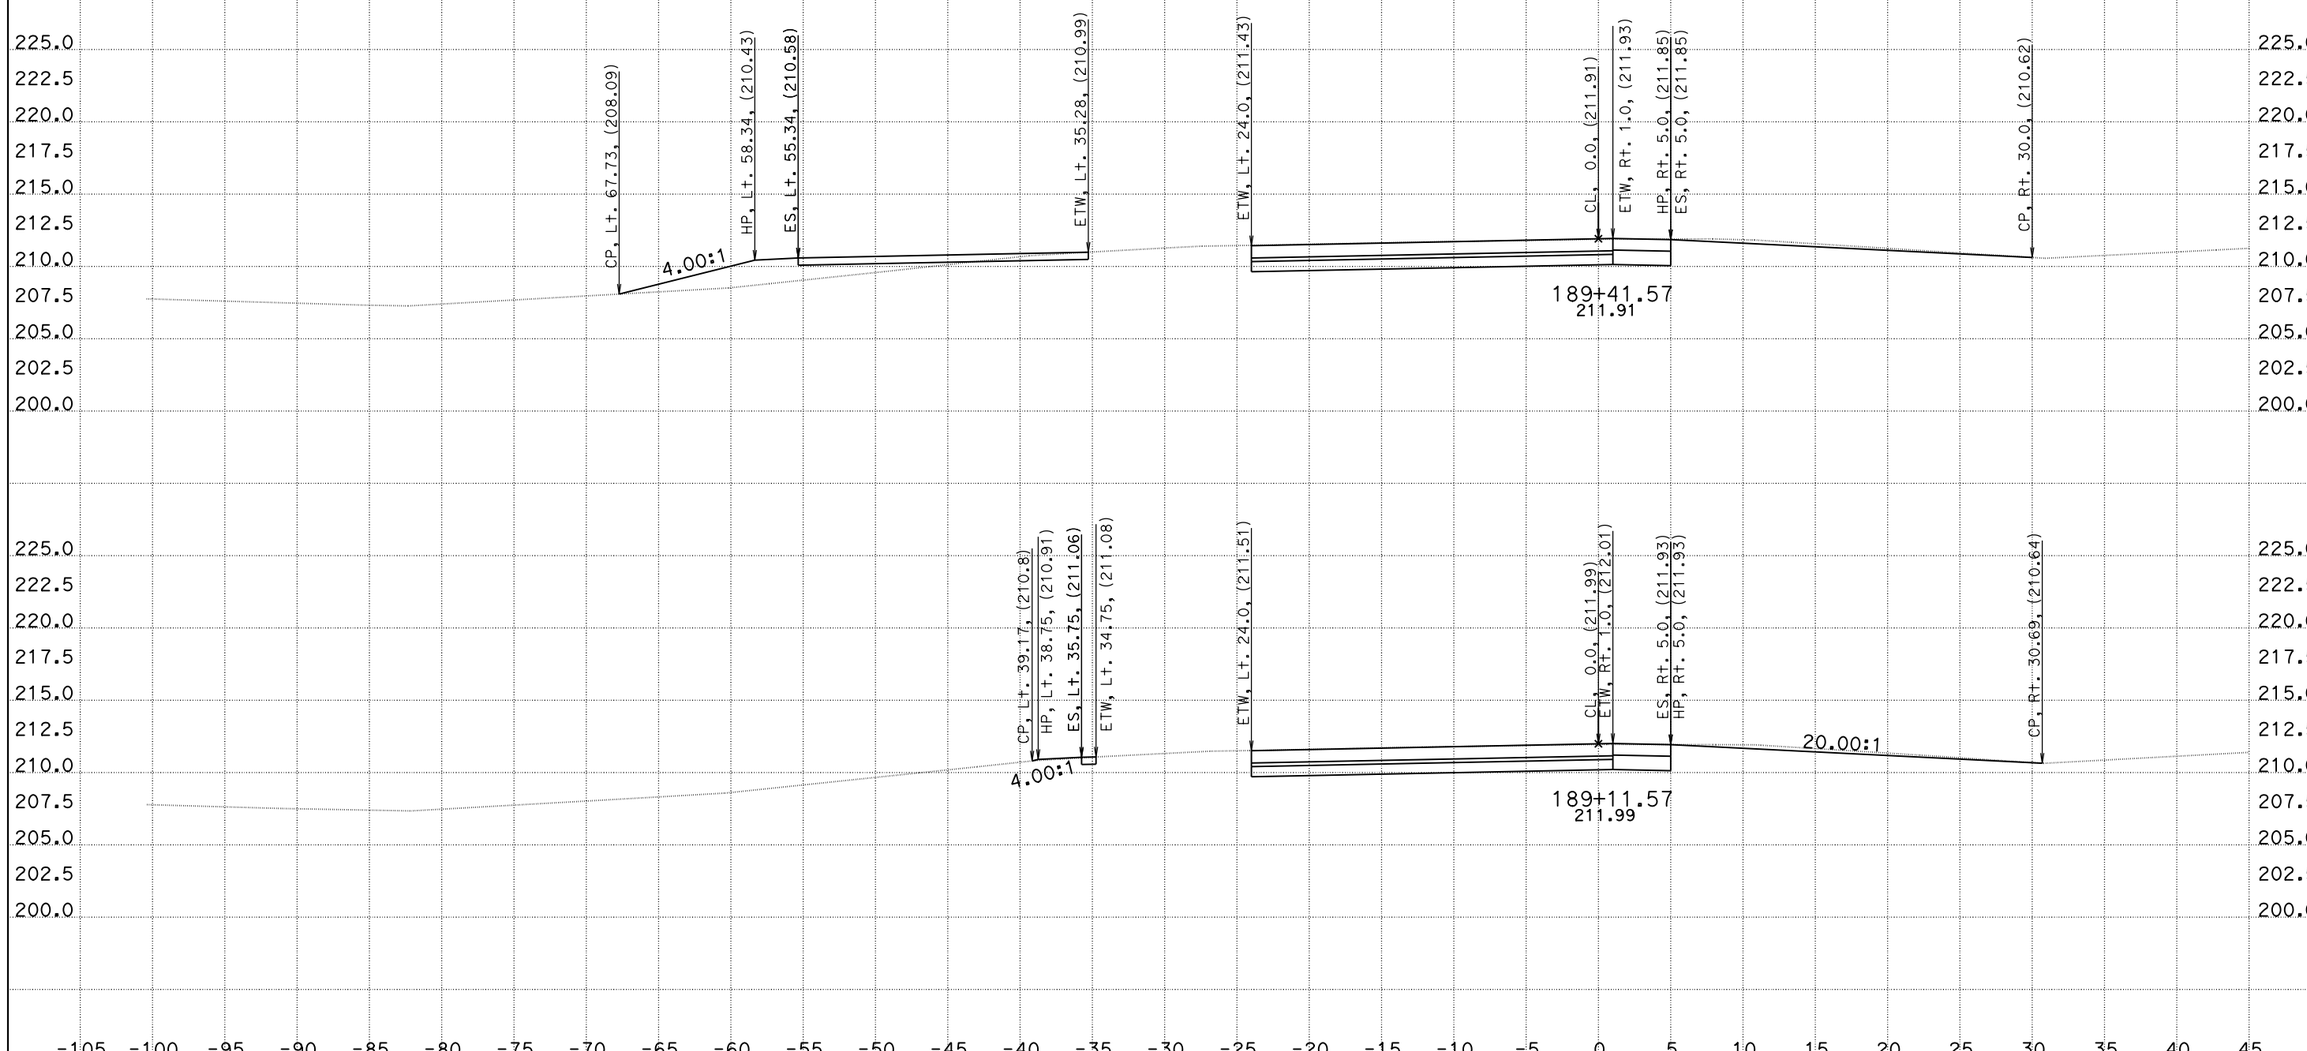

CREATED BY: DH
DATE: 1/4/2016
KC Project: 1410041

CONTRACT: 10-0g820
DIST/CO/RTE/PM: 10/Kern/132/0.4/7.1
File: O:\D10*-0g820\Design\500_CntPrp\Plans\CAiCE\wb1dgn_fin.ear PROJECT ID: 10130000731

SCALE: 1" = 5' Horiz.
1" = 5' Vert.

All Dimensions are US Survey Feet

"WB" LINE CROSS SECTIONS

DESIGN STUDY ONLY

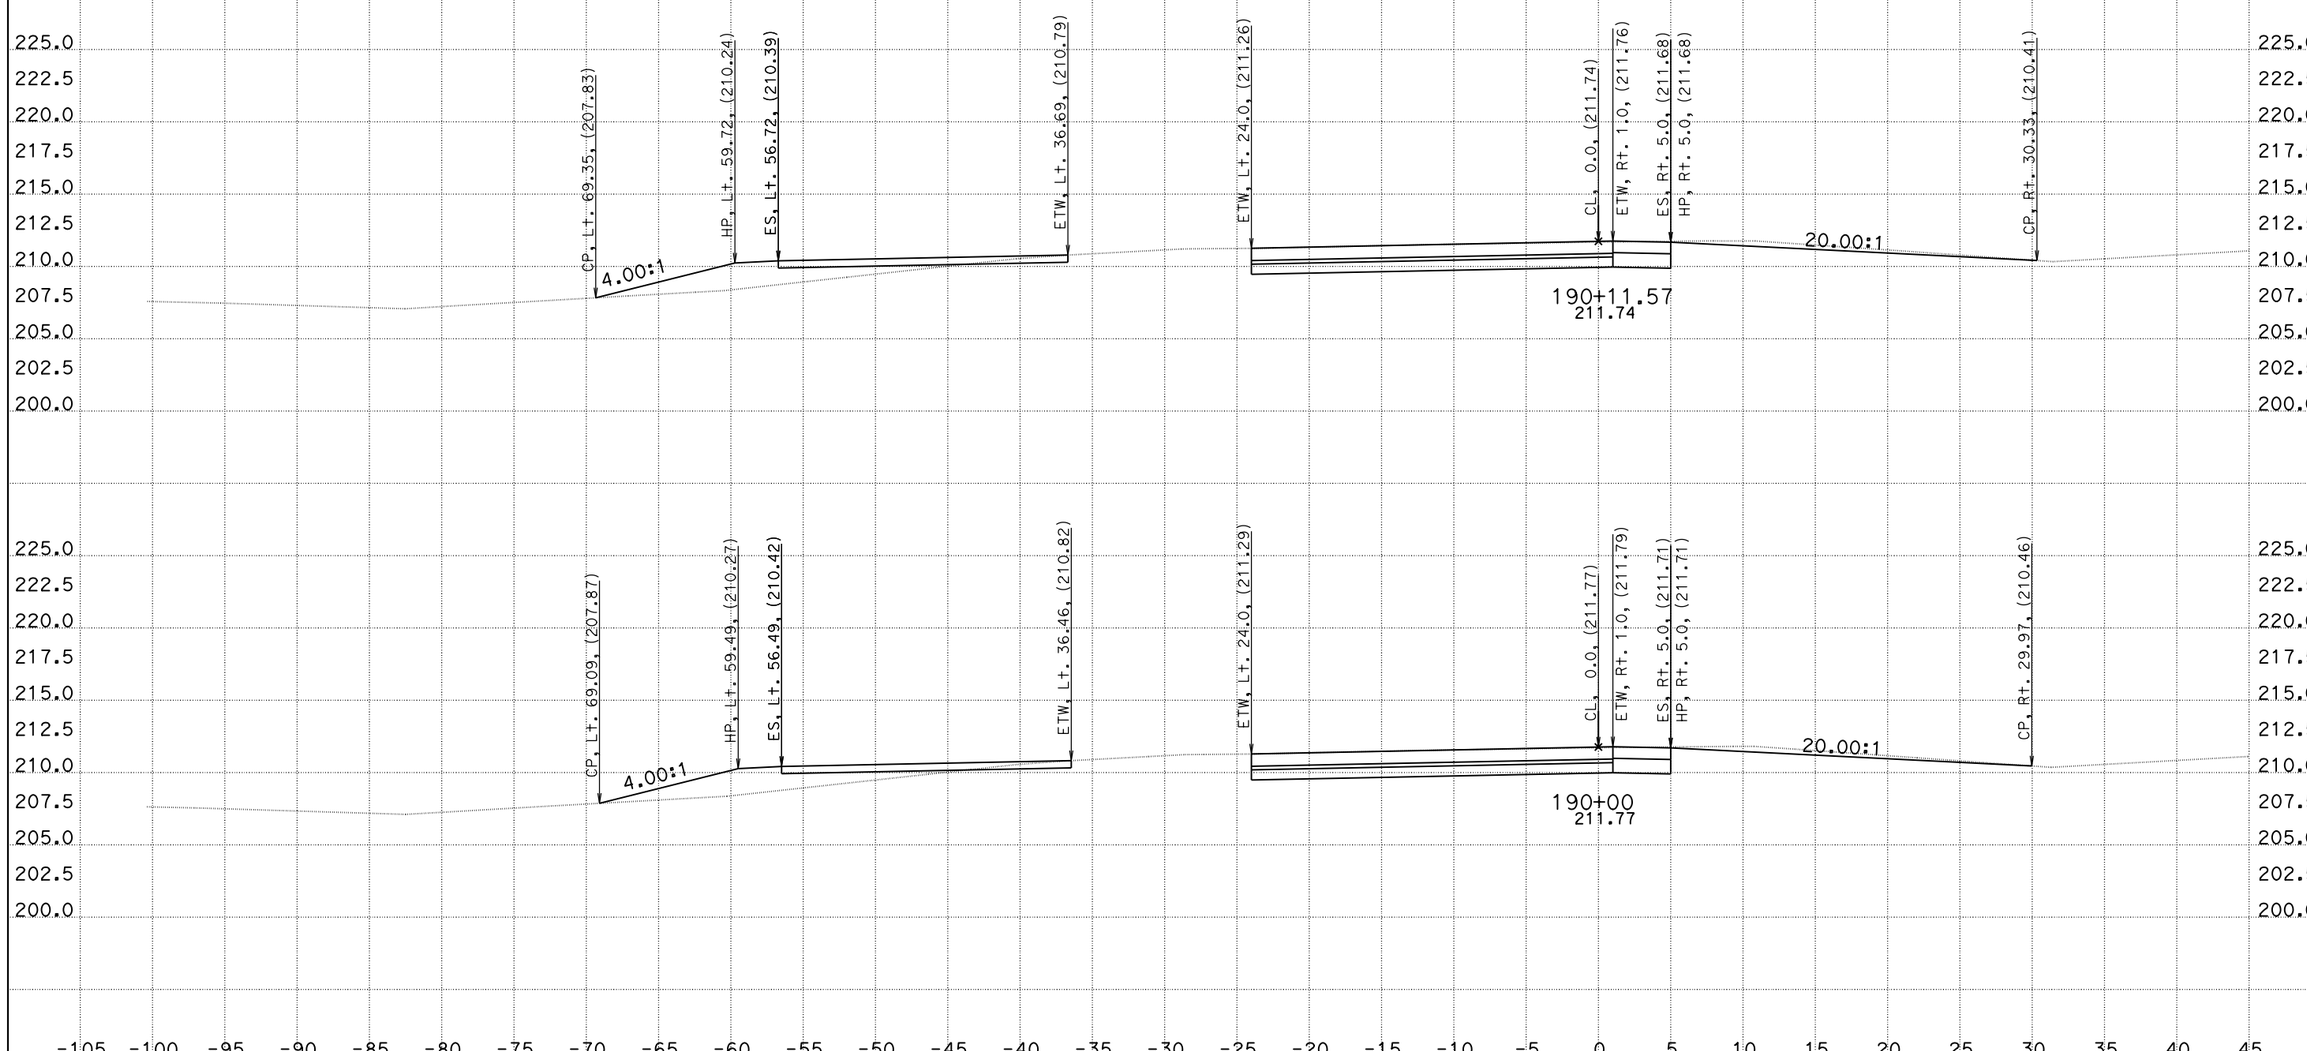

CREATED BY: DH
DATE: 1/4/2016
KC Project: 1410041

CONTRACT: 10-0g820
DIST/CO/RTE/PM: 10/Kern/132/0.4/7.1
File: O:\D10*-0g820\Design\500_CntPrp\Plans\CAiCE\wb1dgn_fin.ear PROJECT ID: 10130000731

SCALE: 1" = 5' Horiz.
1" = 5' Vert.

All Dimensions are US Survey Feet

"WB" LINE CROSS SECTIONS

DESIGN STUDY ONLY

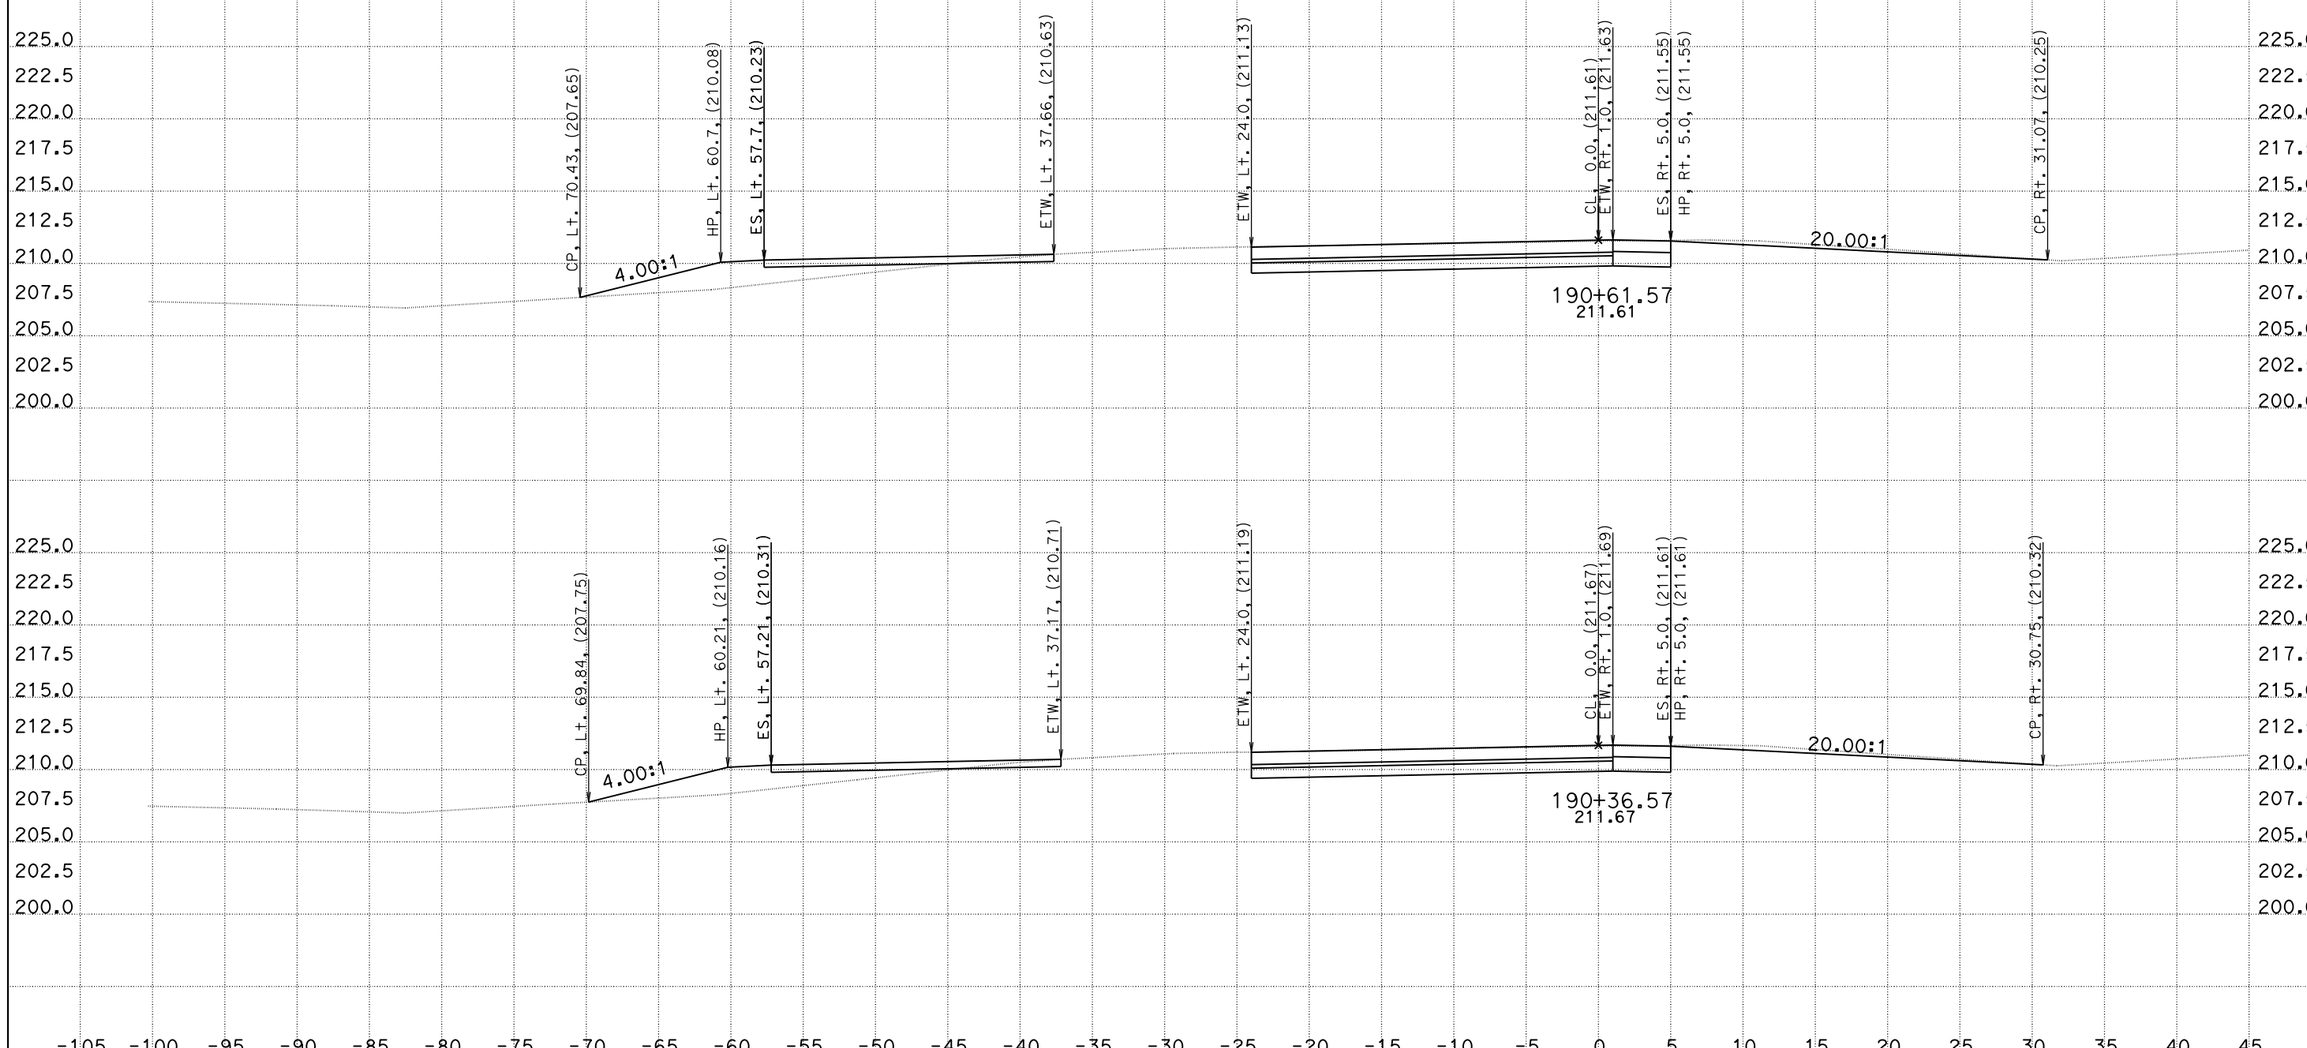

CREATED BY: DH
DATE: 1/4/2016
KC Project: 1410041

CONTRACT: 10-0g820
DIST/CO/RTE/PM: 10/Kern/132/0.4/7.1
File: O:\D10*-0g820\Design\500_CntPrp\Plans\CAiCE\wb1dgn_fin.ear PROJECT ID: 10130000731

SCALE: 1" = 5' Horiz.
1" = 5' Vert.

All Dimensions are US Survey Feet

"WB" LINE CROSS SECTIONS

DESIGN STUDY ONLY

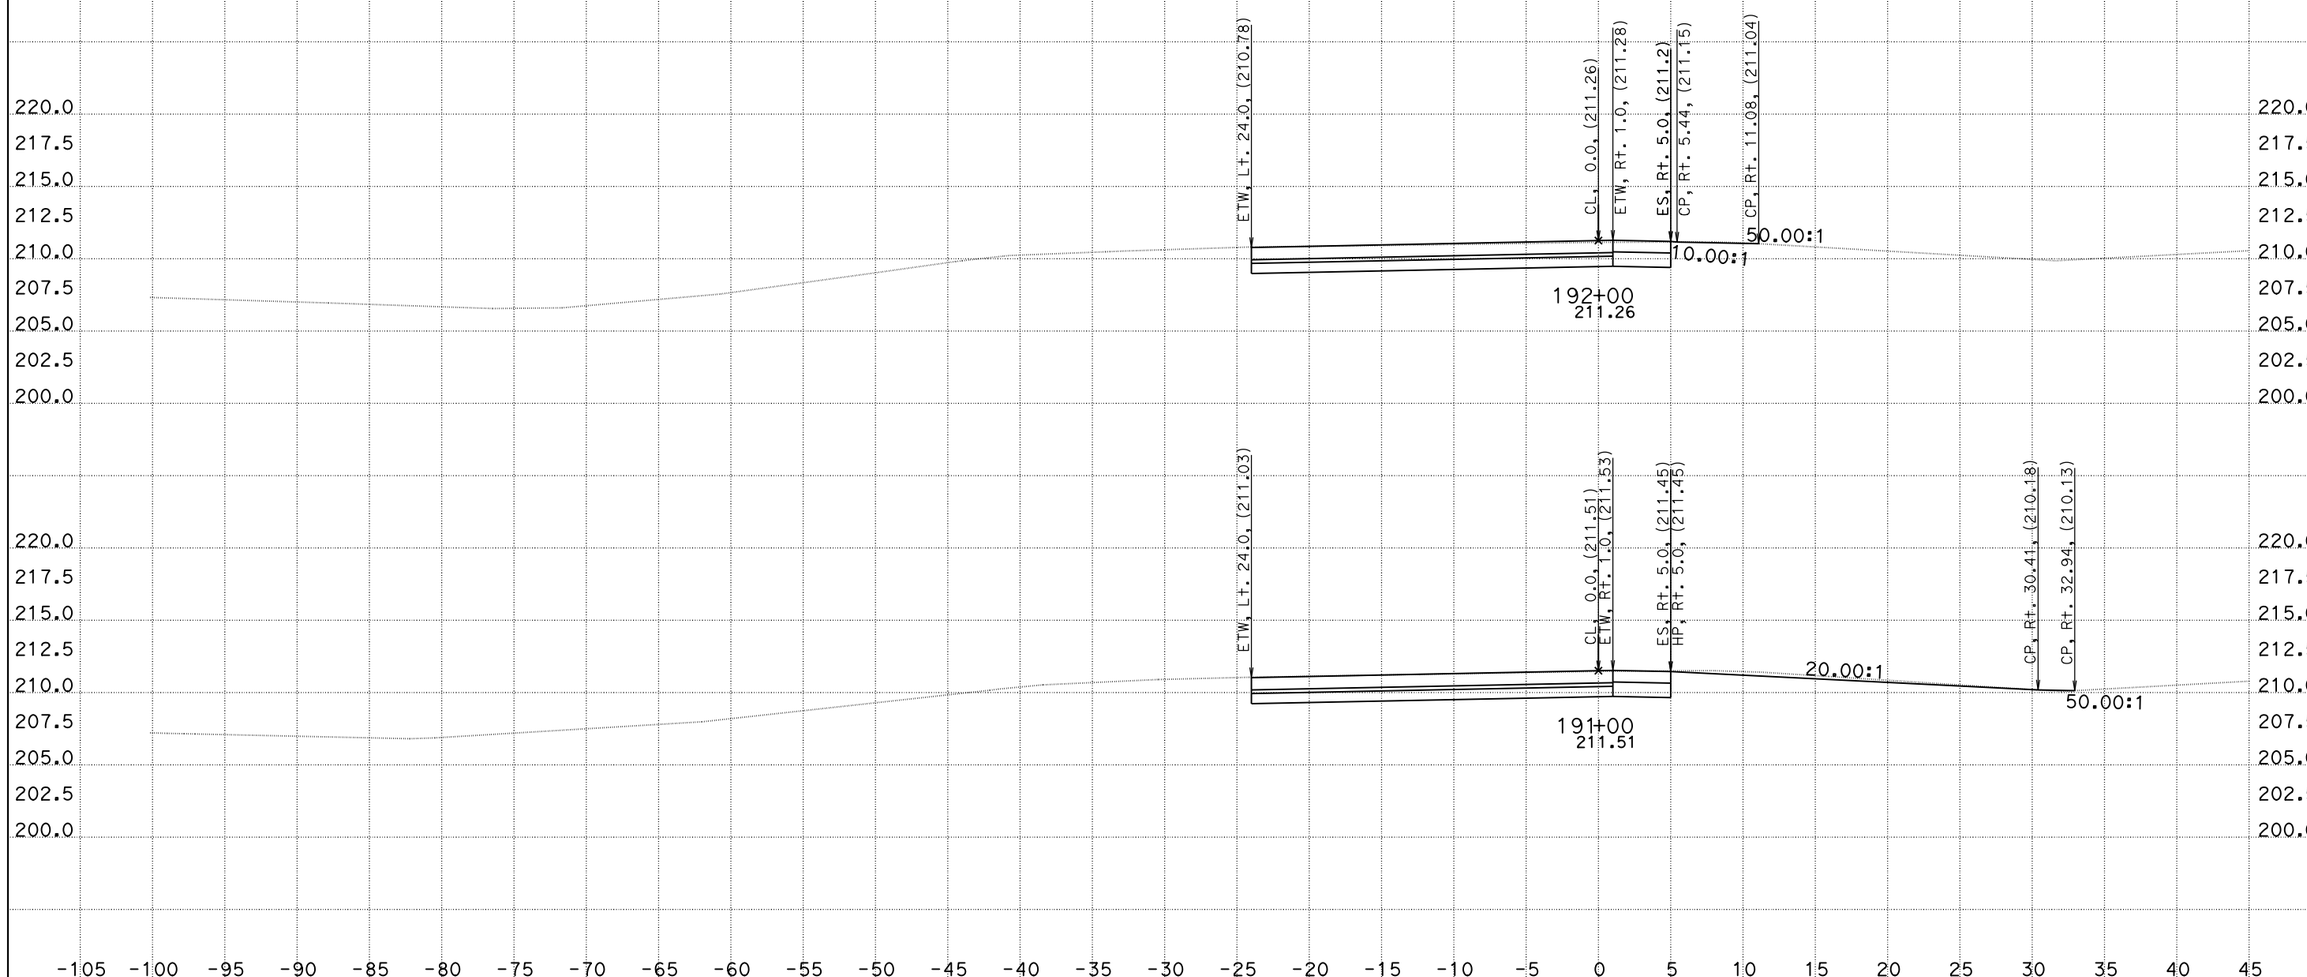

CREATED BY: DH
DATE: 1/4/2016
KC Project: 1410041

CONTRACT: 10-0g820
DIST/CO/RTE/PM: 10/Kern/132/0.4/7.1
File: O:\D10*-0g820\Design\500_CntPrp\Plans\CAiCE\wb1dgn_fin.ear PROJECT ID: 10130000731

SCALE: 1" = 5' Horiz.
1" = 5' Vert.

All Dimensions are US Survey Feet

"WB" LINE
CROSS SECTIONS

DESIGN STUDY ONLY

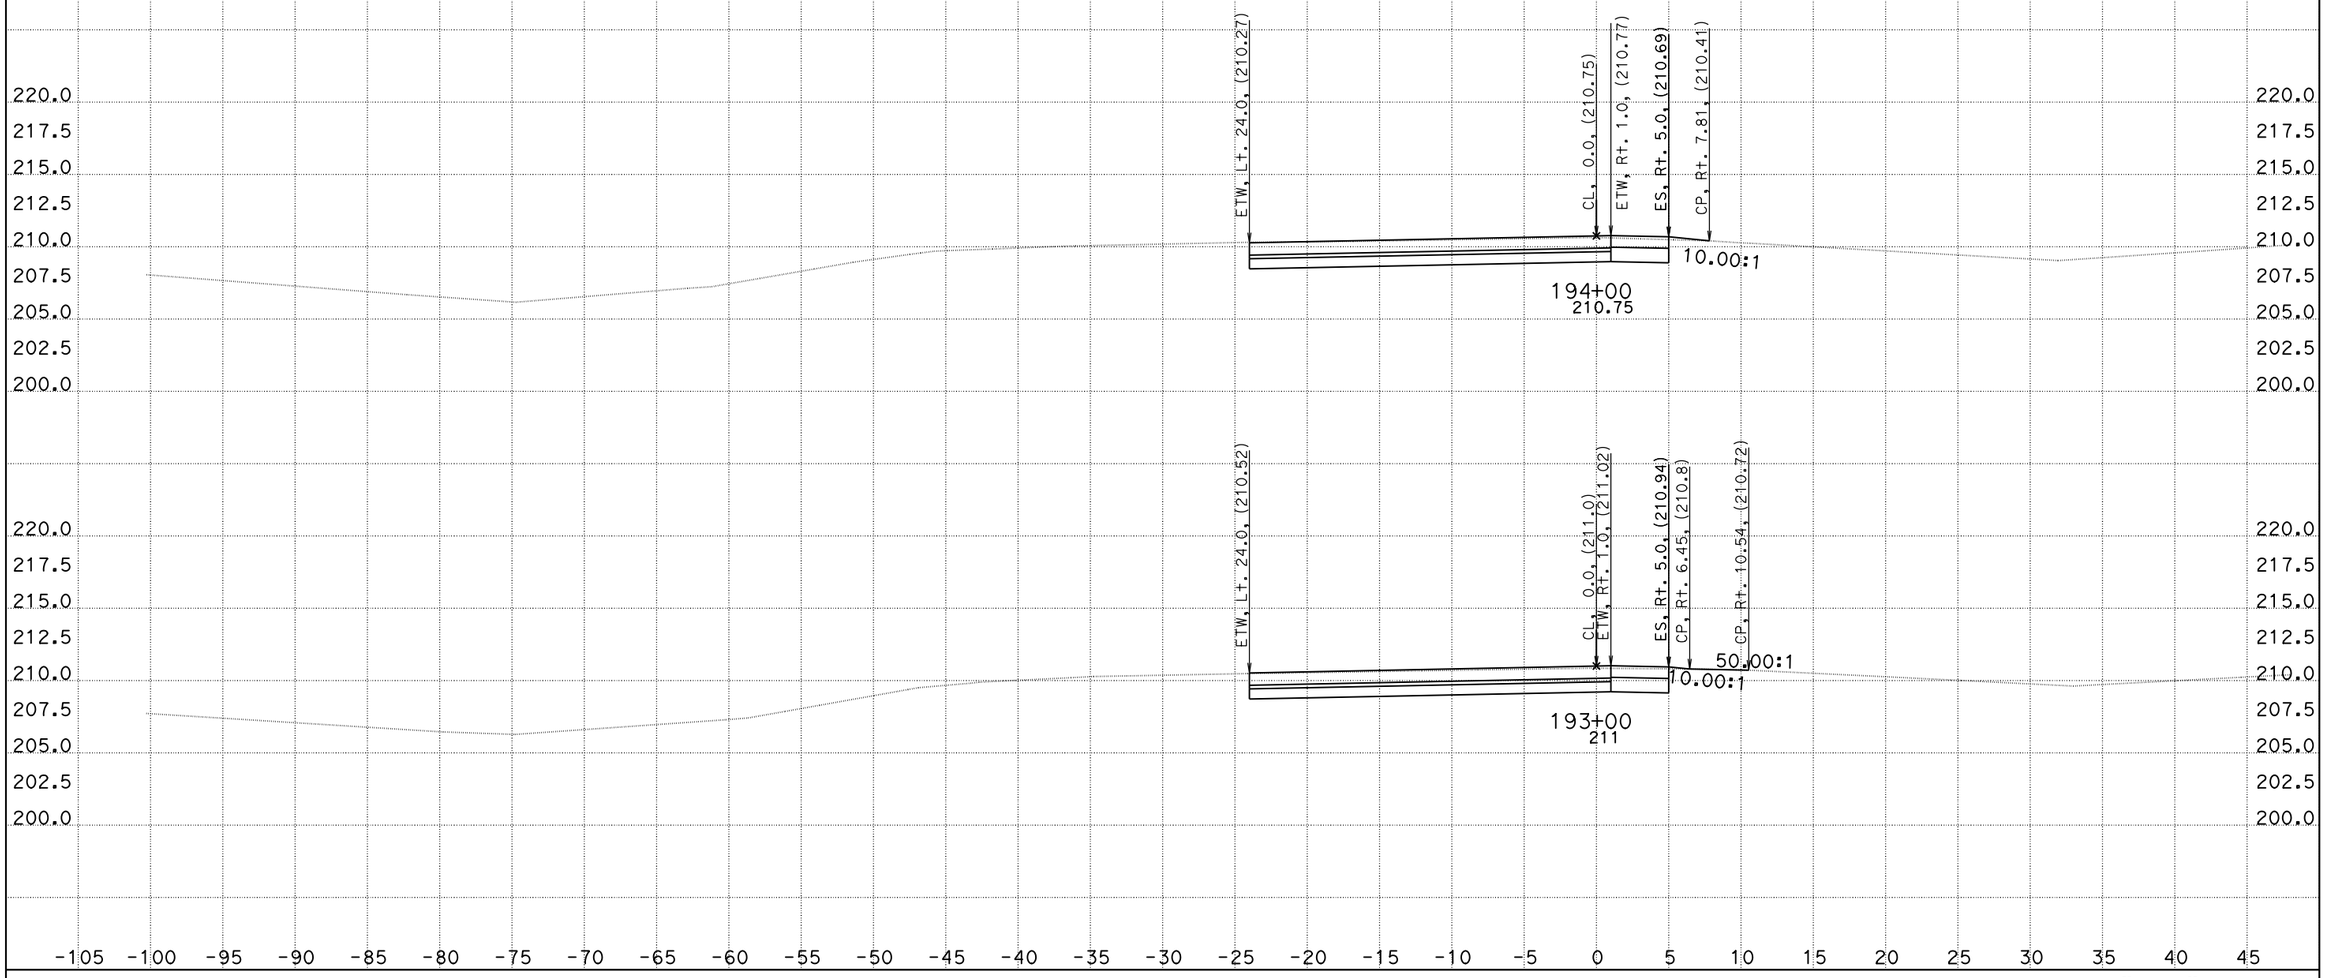

CREATED BY: DH
DATE: 1/4/2016
KC Project: 1410041

CONTRACT: 10-0g820
DIST/CO/RTE/PM: 10/Kern/132/0.4/7.1
File: O:\D10*-0g820\Design\500_CntPrp\Plans\CAiCE\wb1dgn_fin.ear PROJECT ID: 10130000731

SCALE: 1" = 5' Horiz.
1" = 5' Vert.

All Dimensions are US Survey Feet

"WB" LINE
CROSS SECTIONS

DESIGN STUDY ONLY

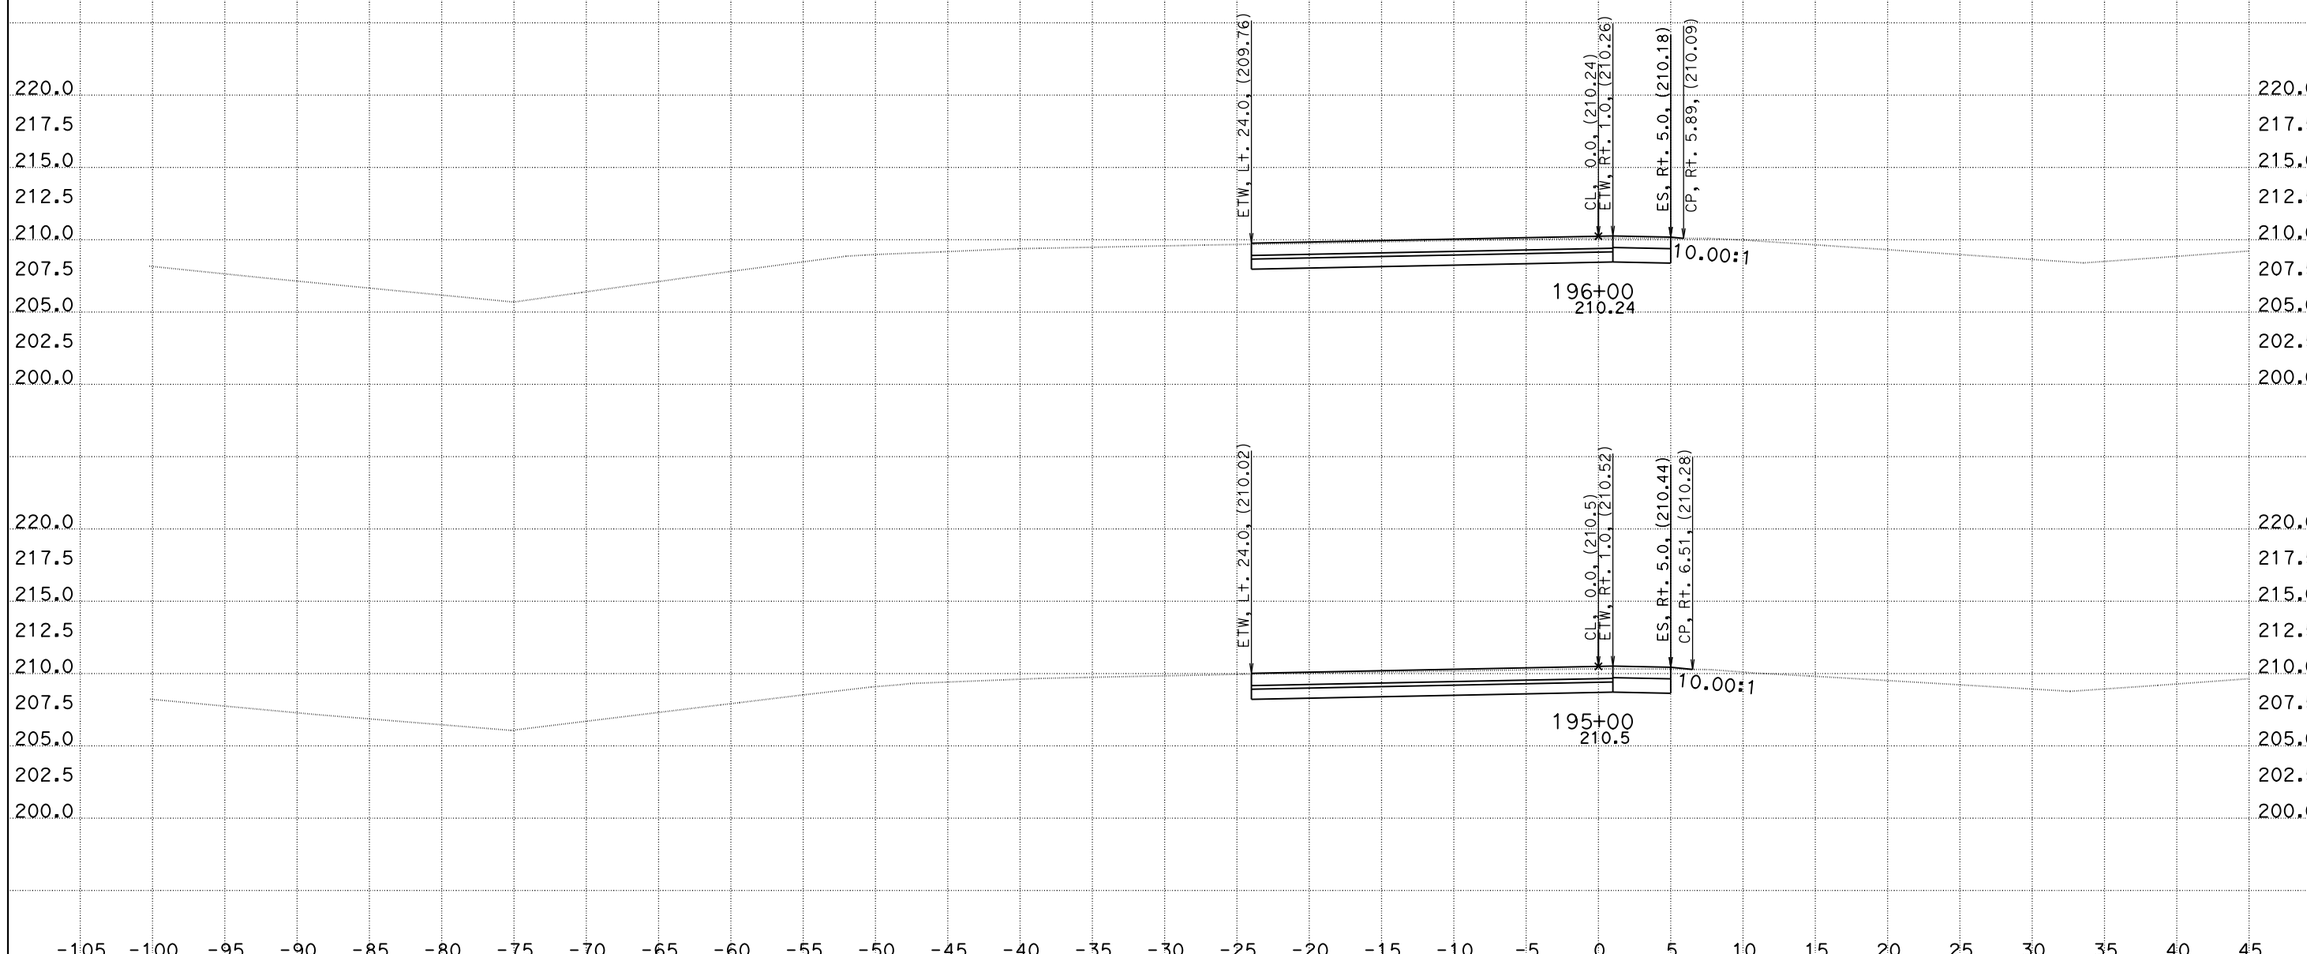

CREATED BY: DH
DATE: 1/4/2016
KC Project: 1410041

CONTRACT: 10-0g820
DIST/CO/RTE/PM: 10/Kern/132/0.4/7.1
File: O:\D10*-0g820\Design\500_CntPrp\Plans\CAiCE\wb1dgn_fin.ear PROJECT ID: 10130000731

SCALE: 1" = 5' Horiz.
1" = 5' Vert.

All Dimensions are US Survey Feet

"WB" LINE CROSS SECTIONS

DESIGN STUDY ONLY

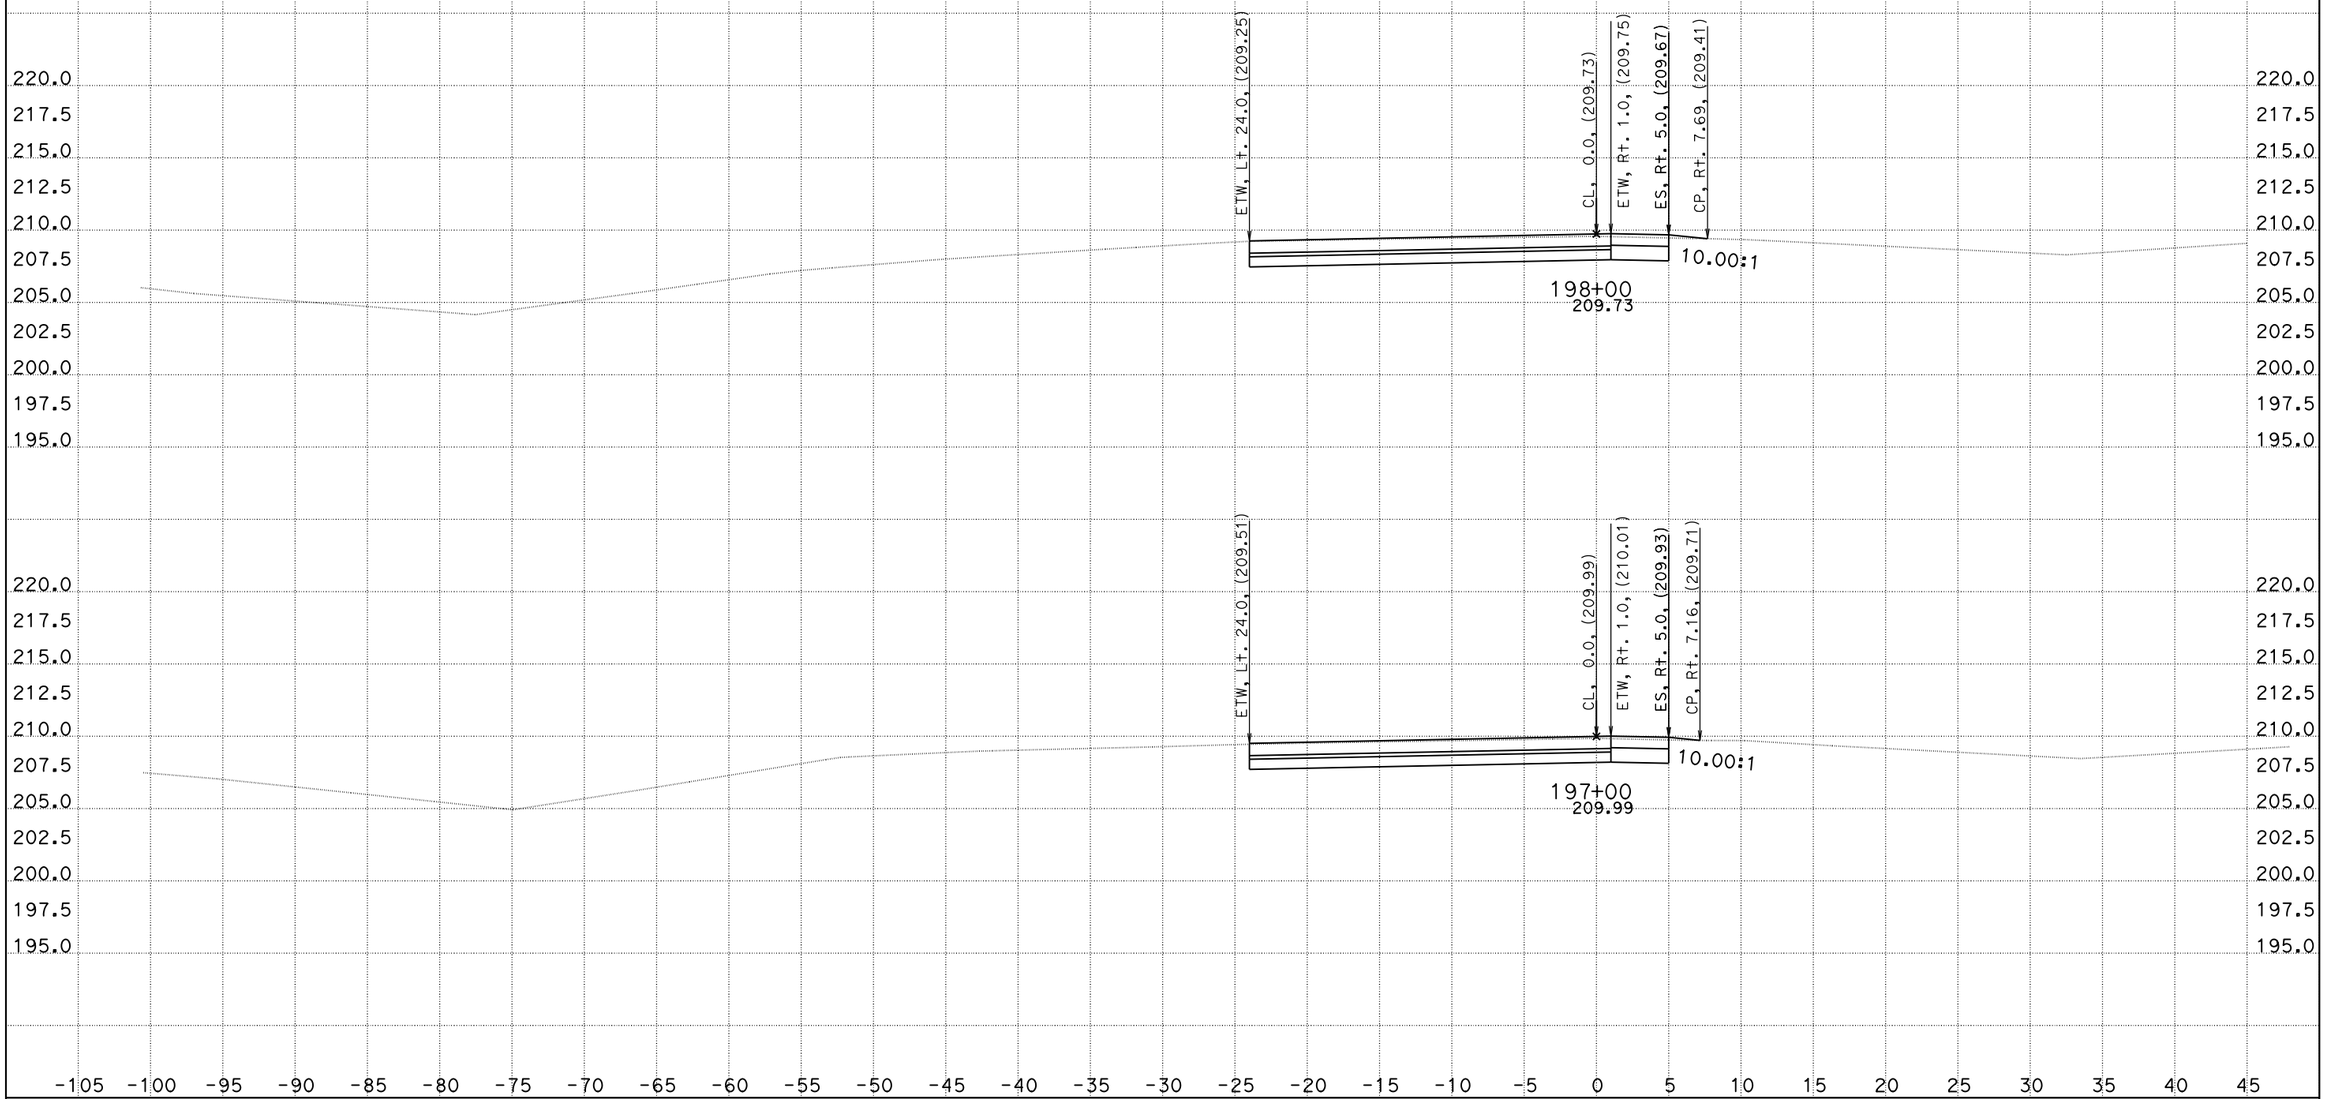

CREATED BY: DH
DATE: 1/4/2016
KC Project: 1410041

CONTRACT: 10-0g820
DIST/CO/RTE/PM: 10/Kern/132/0.4/7.1
File: O:\D10*-0g820\Design\500_CntPrp\Plans\CAiCE\wb1dgn_fin.ear PROJECT ID: 10130000731

SCALE: 1" = 5' Horiz.
1" = 5' Vert.

All Dimensions are US Survey Feet

"WB" LINE CROSS SECTIONS

DESIGN STUDY ONLY

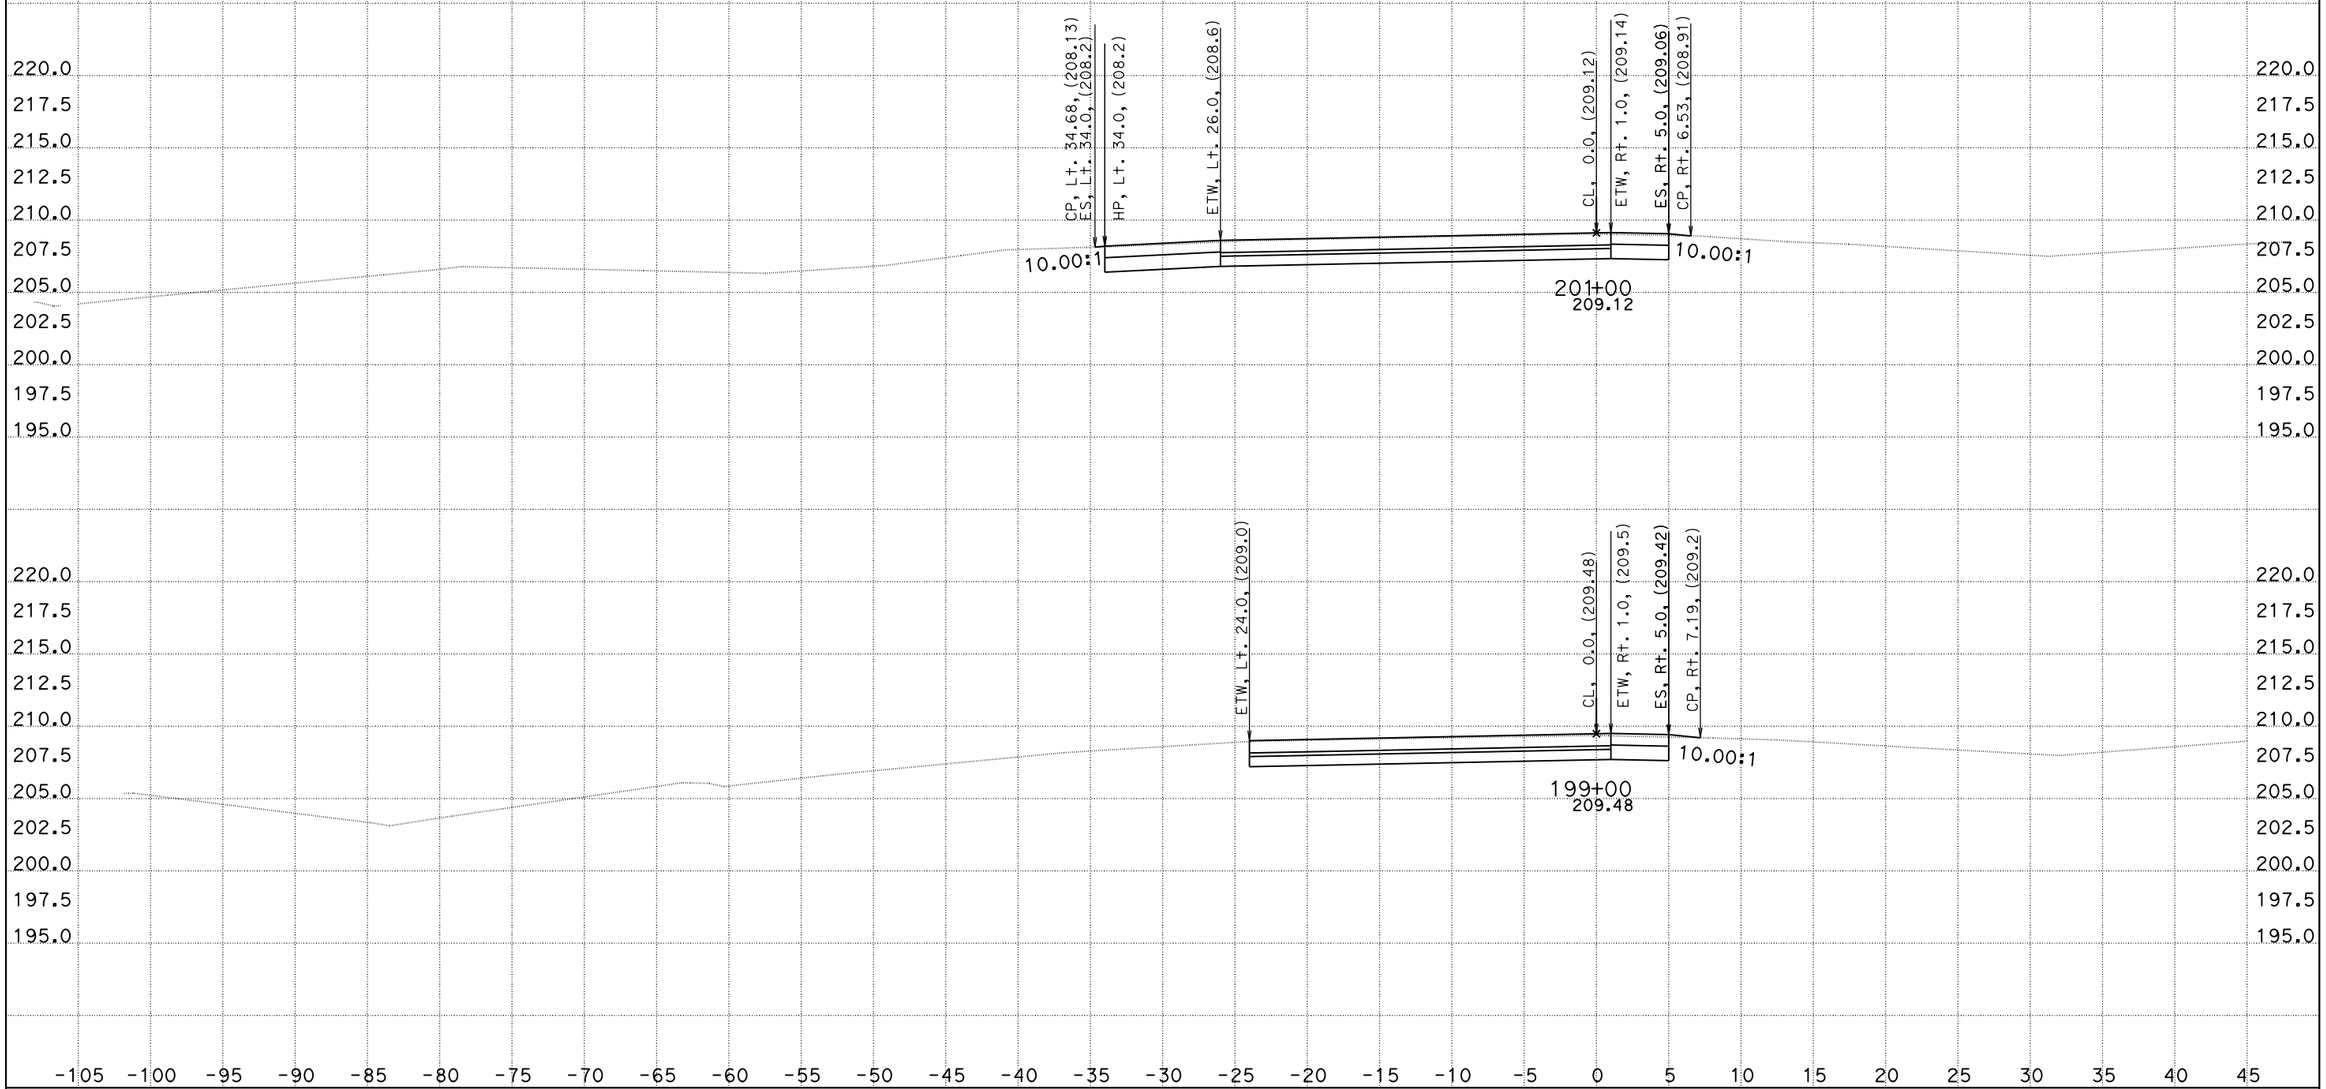

CREATED BY: DH
DATE: 1/4/2016
KC Project: 1410041

CONTRACT: 10-0g820
DIST/CO/RTE/PM: 10/Kern/132/0.4/7.1
File: O:\D10*-0g820\Design\500_CntPrp\Plans\CAiCE\wb1dgn_fin.ear PROJECT ID: 10130000731

SCALE: 1" = 5' Horiz.
1" = 5' Vert.

All Dimensions are US Survey Feet

"WB" LINE CROSS SECTIONS

DESIGN STUDY ONLY

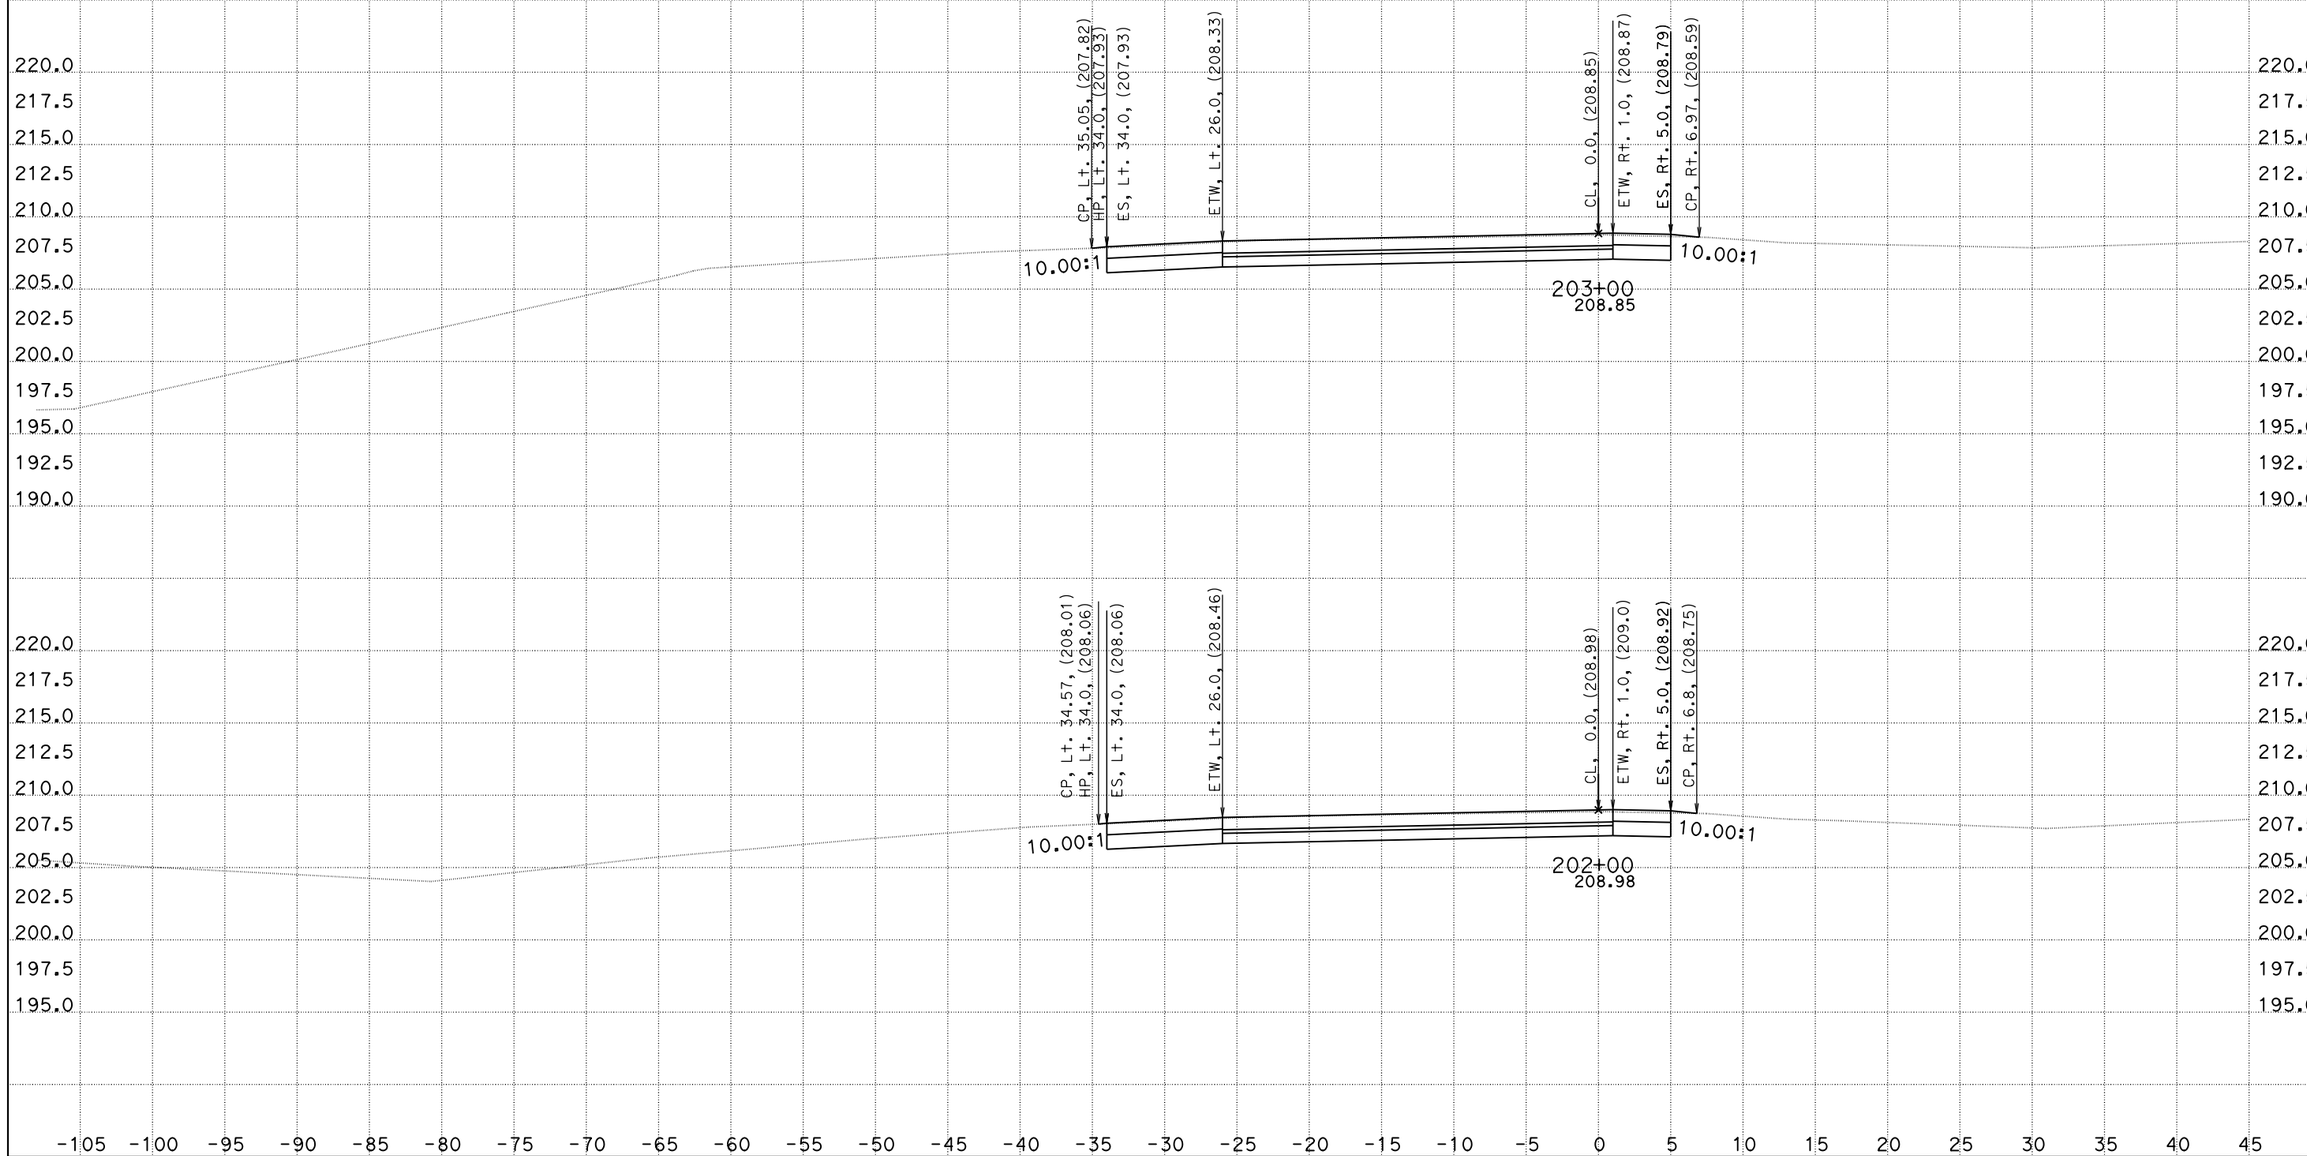

CREATED BY: DH
DATE: 1/4/2016
KC Project: 1410041

CONTRACT: 10-0g820
DIST/CO/RTE/PM: 10/Kern/132/0.4/7.1
File: O:\D10*-0g820\Design\500_CntPrp\Plans\CAiCE\wb1dgn_fin.ear PROJECT ID: 10130000731

SCALE: 1" = 5' Horiz.
1" = 5' Vert.

All Dimensions are US Survey Feet

"WB" LINE CROSS SECTIONS

DESIGN STUDY ONLY

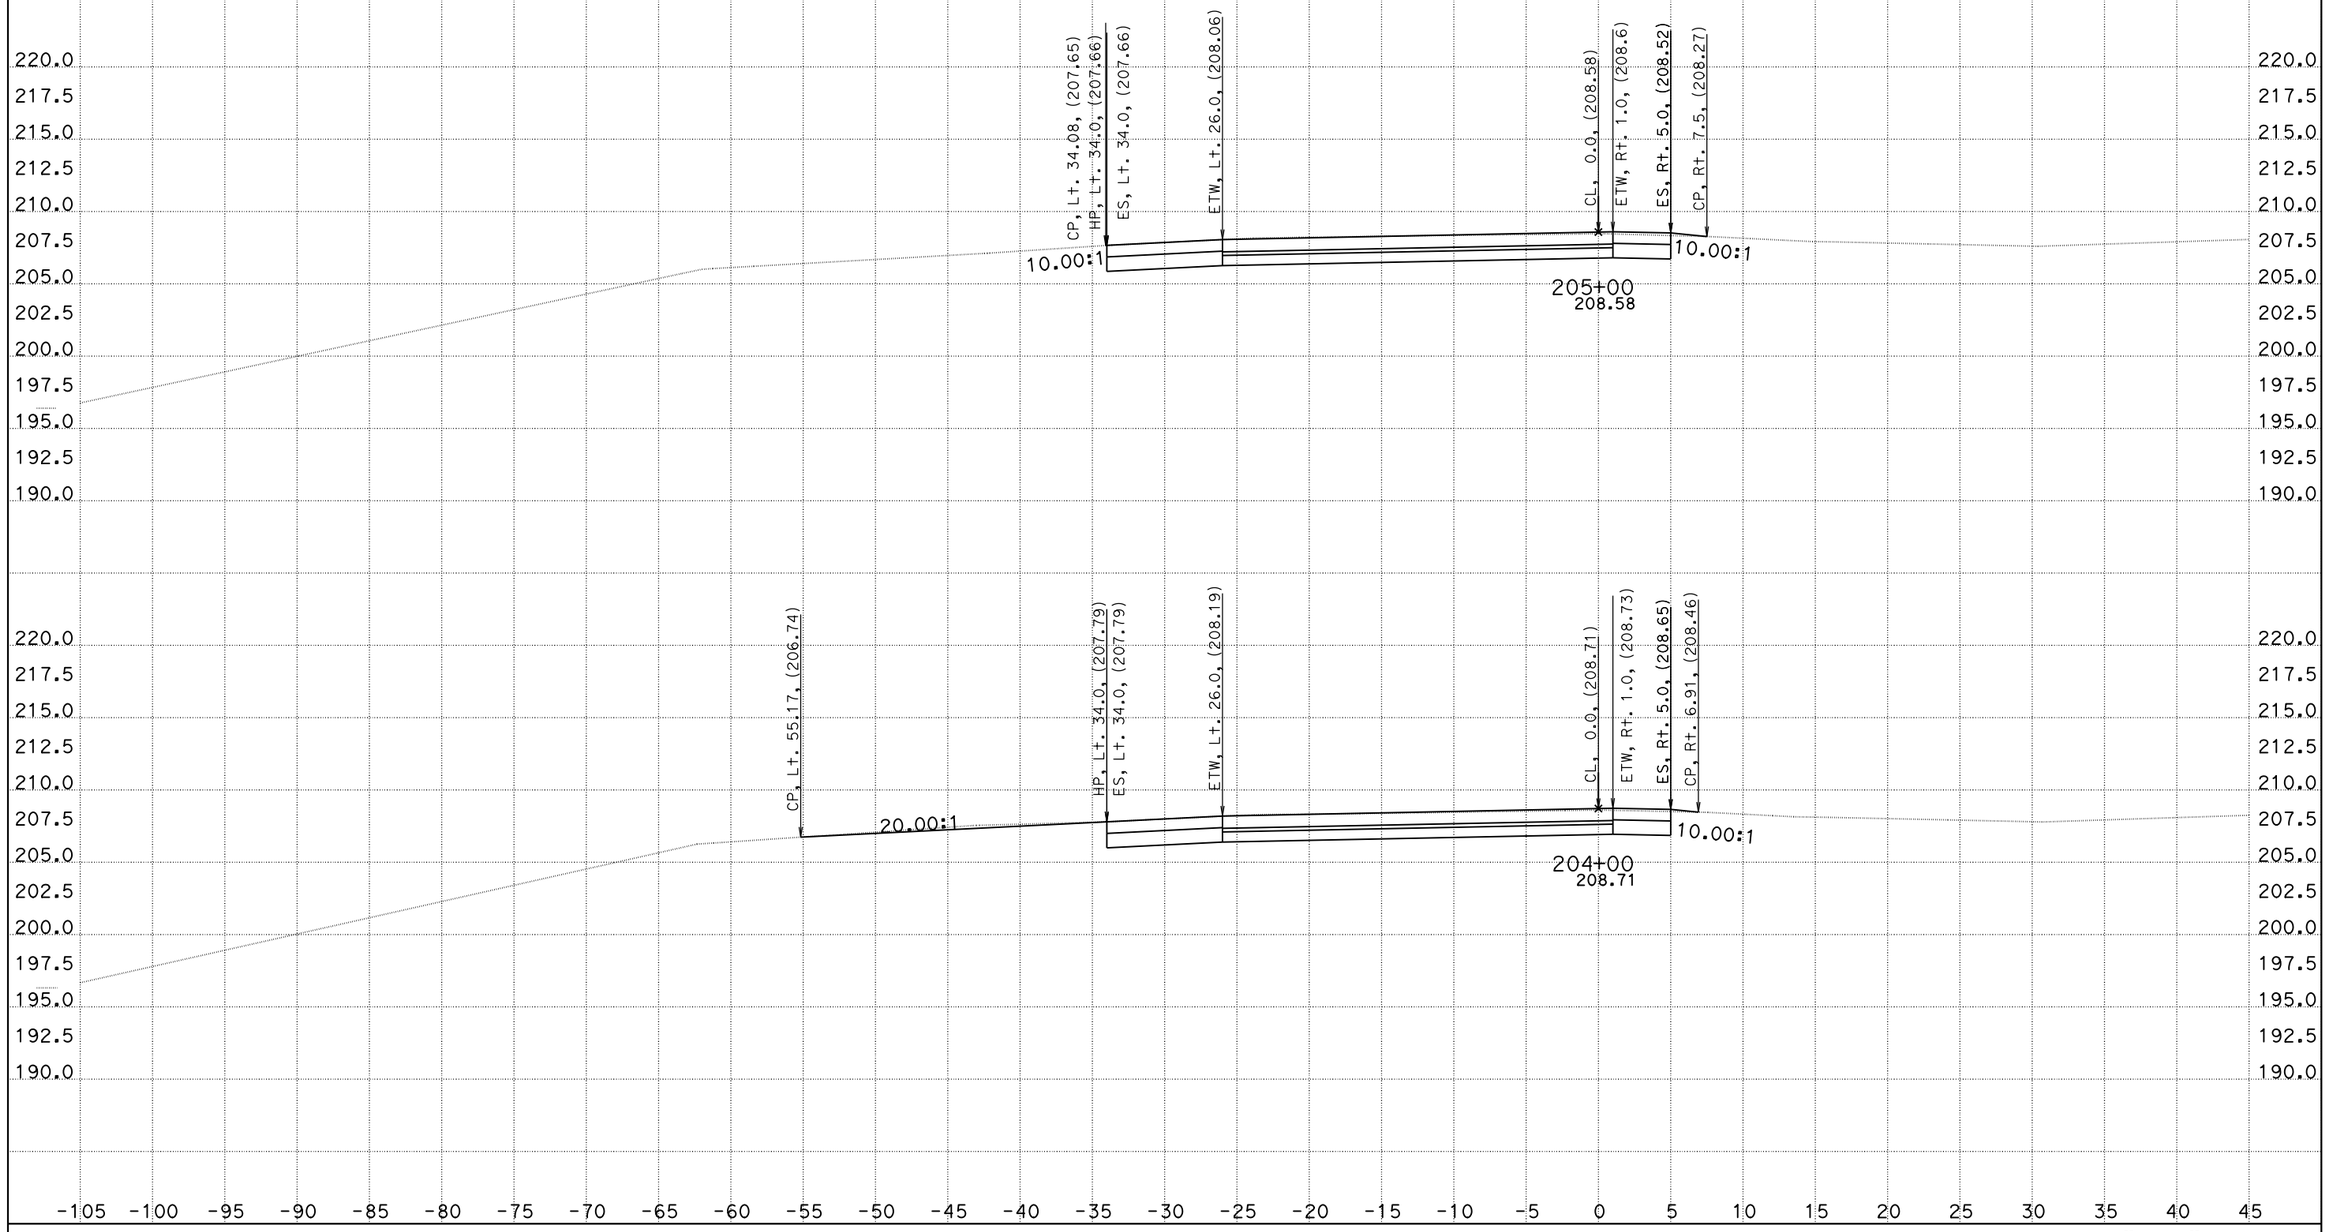

CREATED BY: DH
DATE: 1/4/2016
KC Project: 1410041

CONTRACT: 10-0g820
DIST/CO/RTE/PM: 10/Kern/132/0.4/7.1
File: O:\D10*-0g820\Design\500_CntPrp\Plans\CAiCE\wb1dgn_fin.ear PROJECT ID: 10130000731

SCALE: 1" = 5' Horiz.
1" = 5' Vert.

All Dimensions are US Survey Feet

"WB" LINE CROSS SECTIONS

DESIGN STUDY ONLY

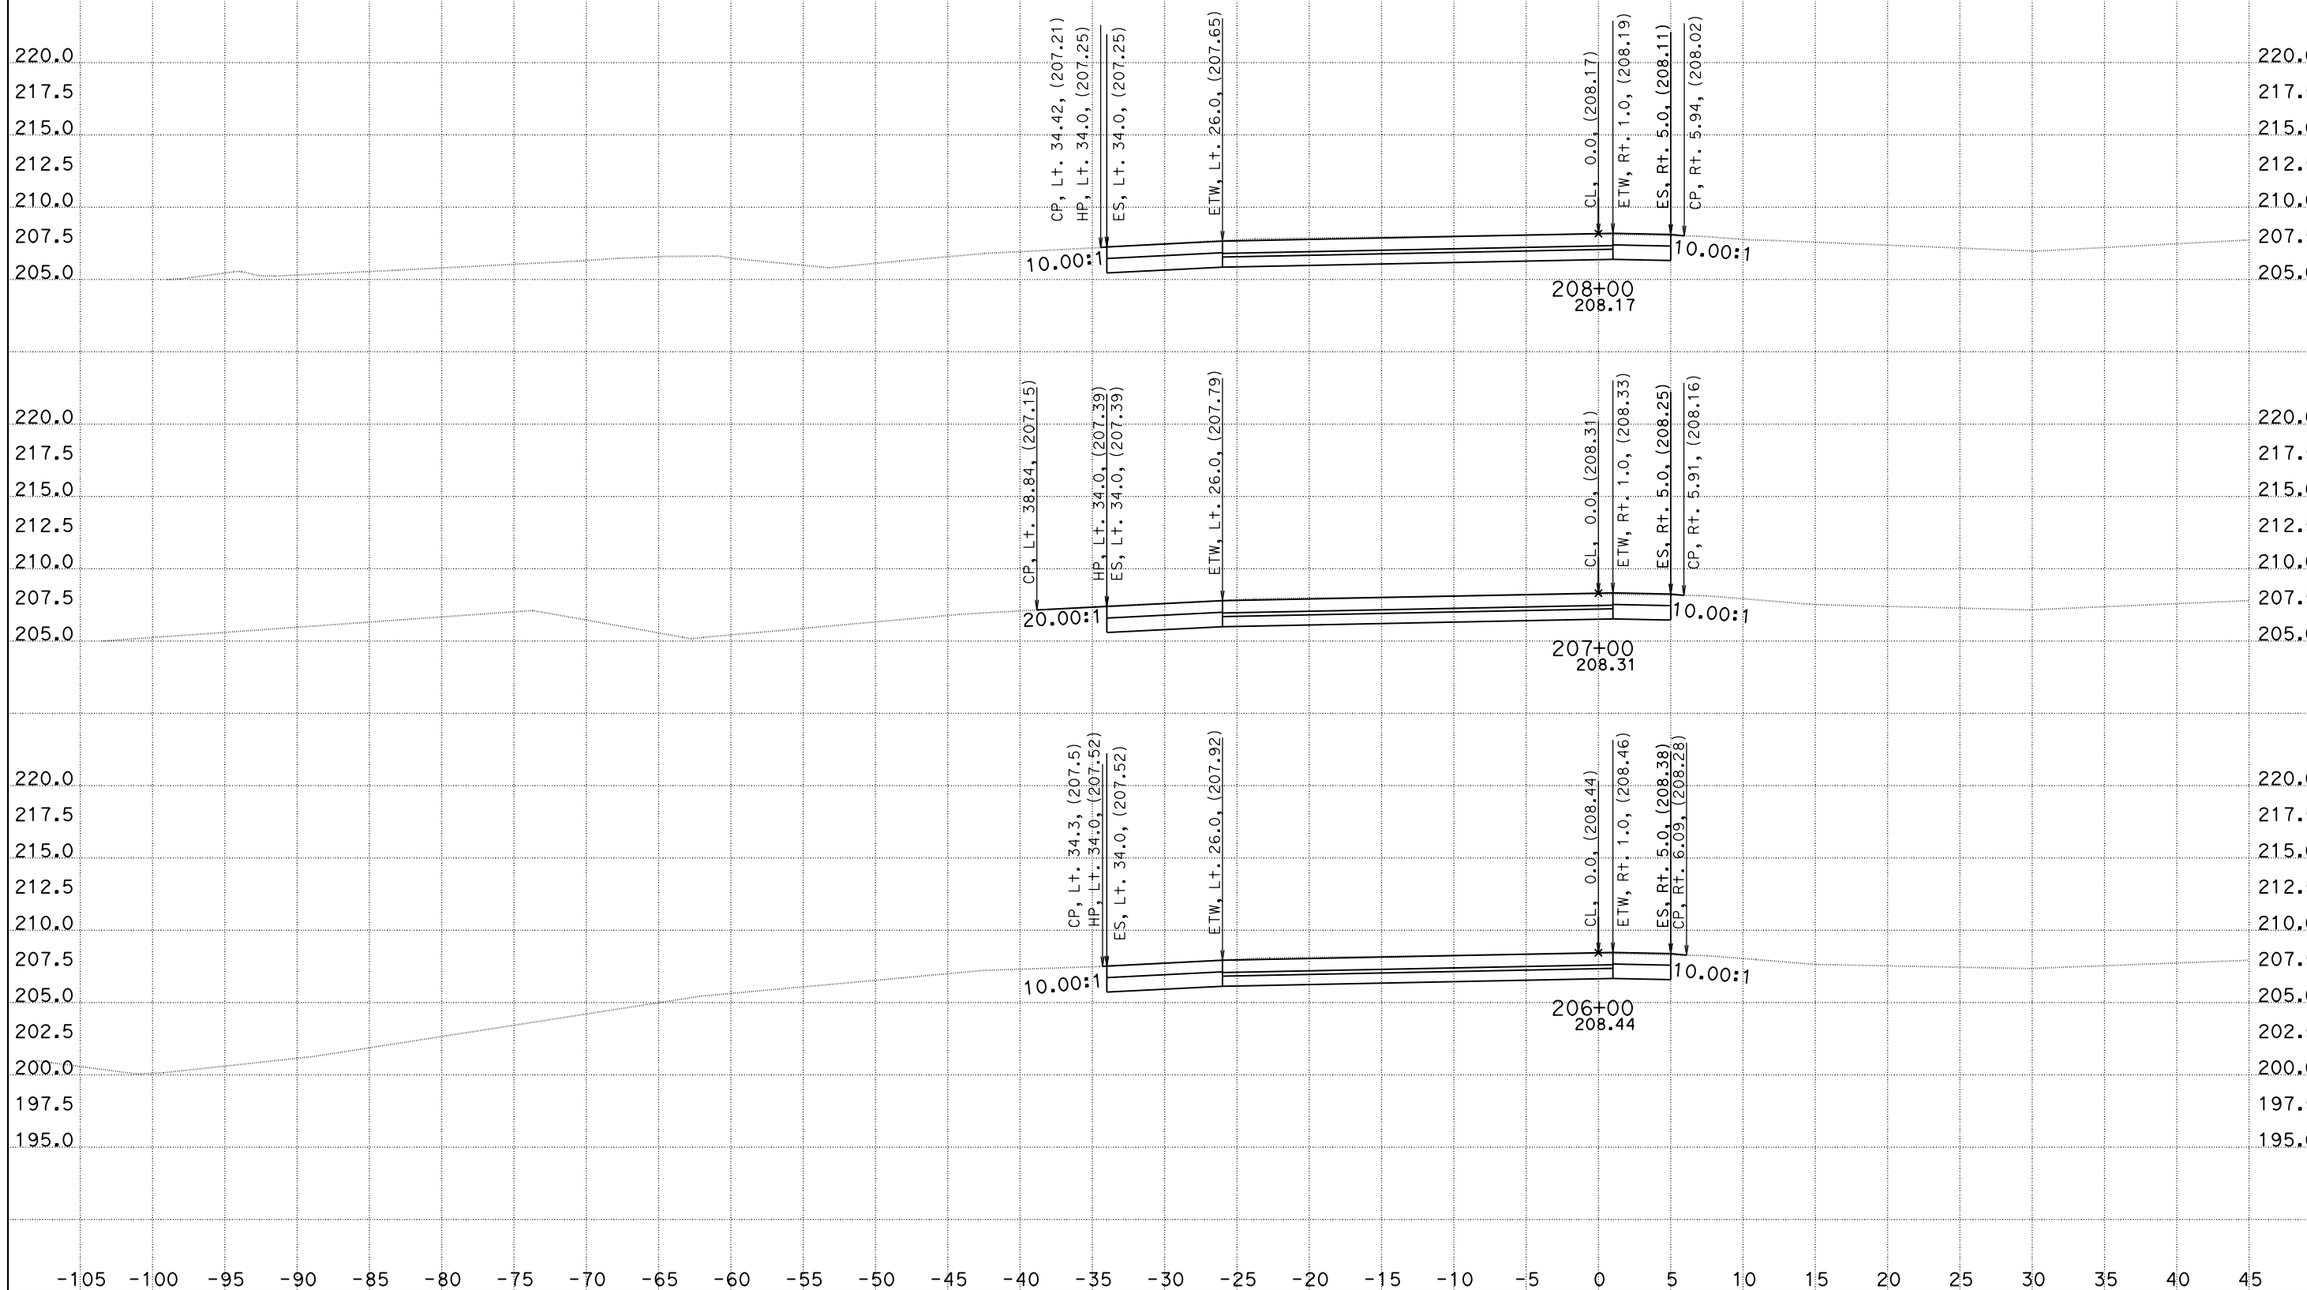

CREATED BY: DH
DATE: 1/4/2016
KC Project: 1410041

CONTRACT: 10-0g820
DIST/CO/RTE/PM: 10/Kern/132/0.4/7.1
File: O:\D10*-0g820\Design\500_CntPrp\Plans\CAiCE\wb1dgn_fin.ear PROJECT ID: 10130000731

SCALE: 1" = 5' Horiz.
1" = 5' Vert.

All Dimensions are US Survey Feet

"WB" LINE CROSS SECTIONS

DESIGN STUDY ONLY

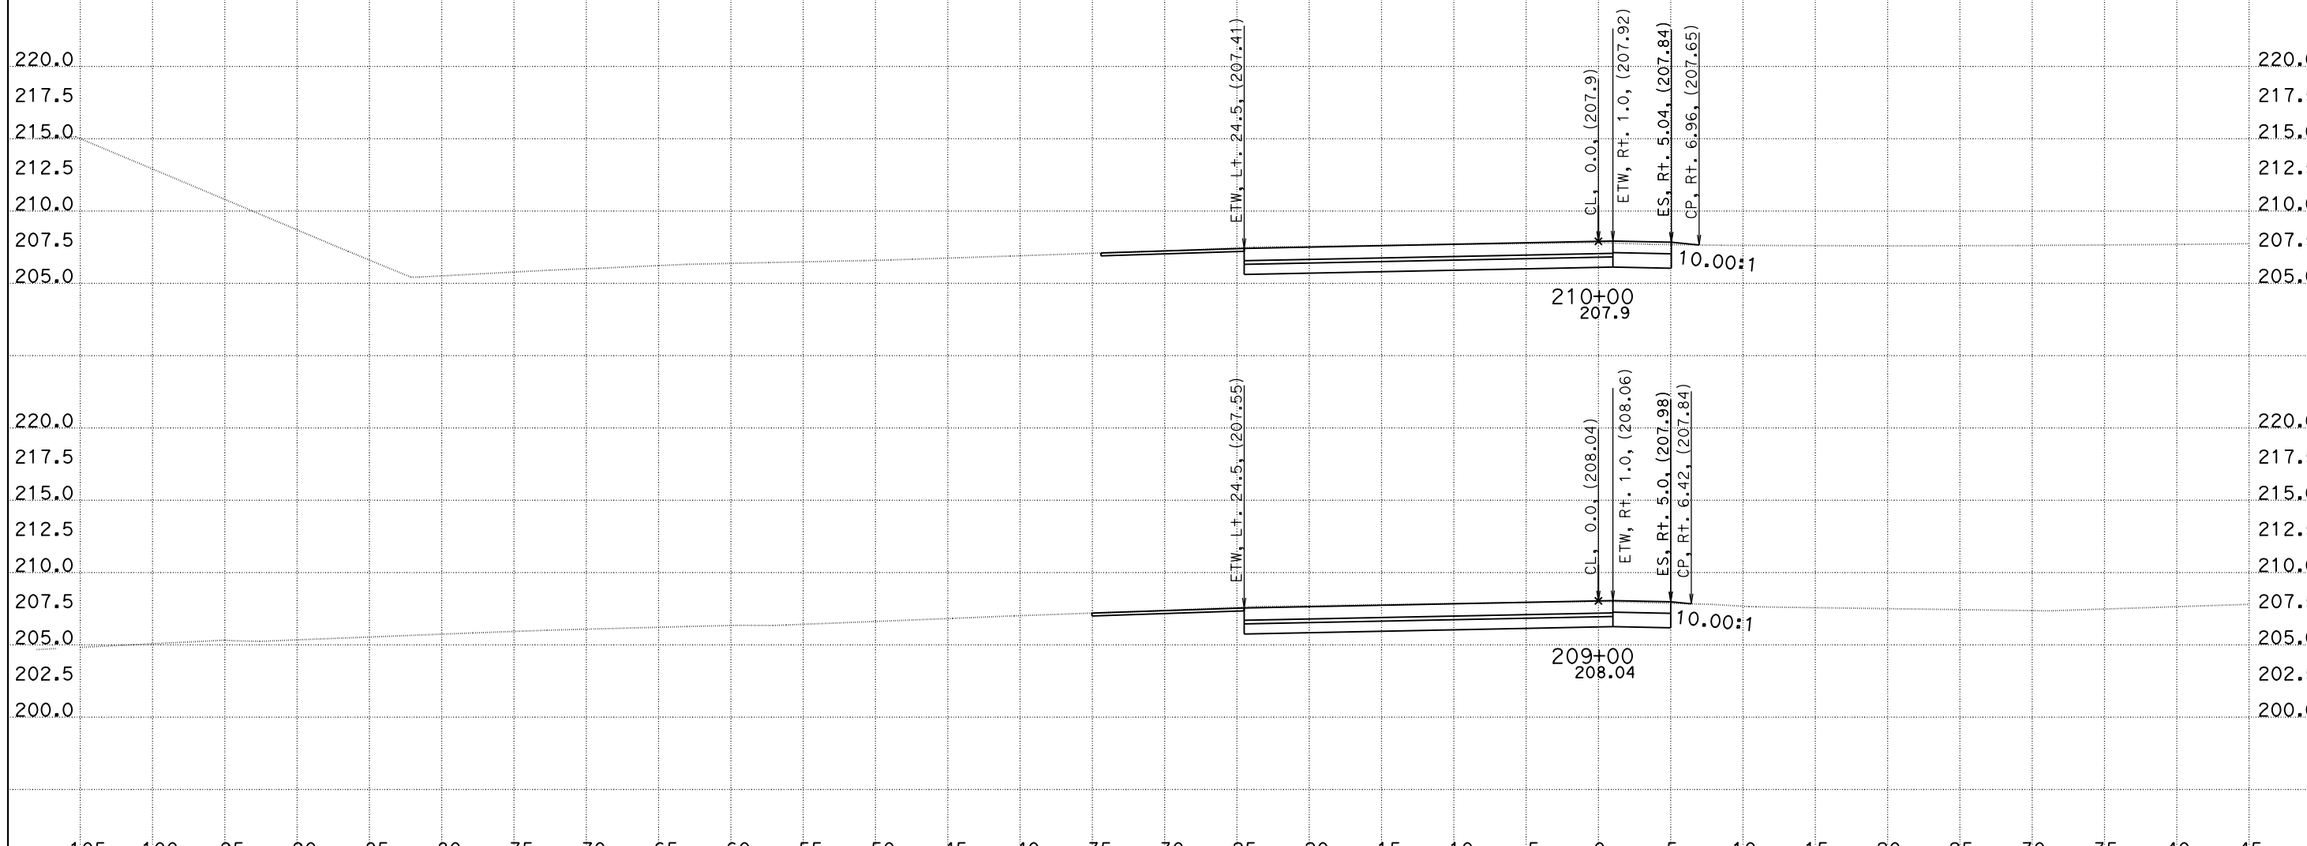

CREATED BY: DH
DATE: 1/4/2016
KC Project: 1410041

CONTRACT: 10-0g820
DIST/CO/RTE/PM: 10/Kern/132/0.4/7.1
File: O:\D10*-0g820\Design\500_CntPrp\Plans\CAiCE\wb1dgn_fin.ear PROJECT ID: 10130000731

SCALE: 1" = 5' Horiz.
1" = 5' Vert.

All Dimensions are US Survey Feet

"WB" LINE CROSS SECTIONS

DESIGN STUDY ONLY

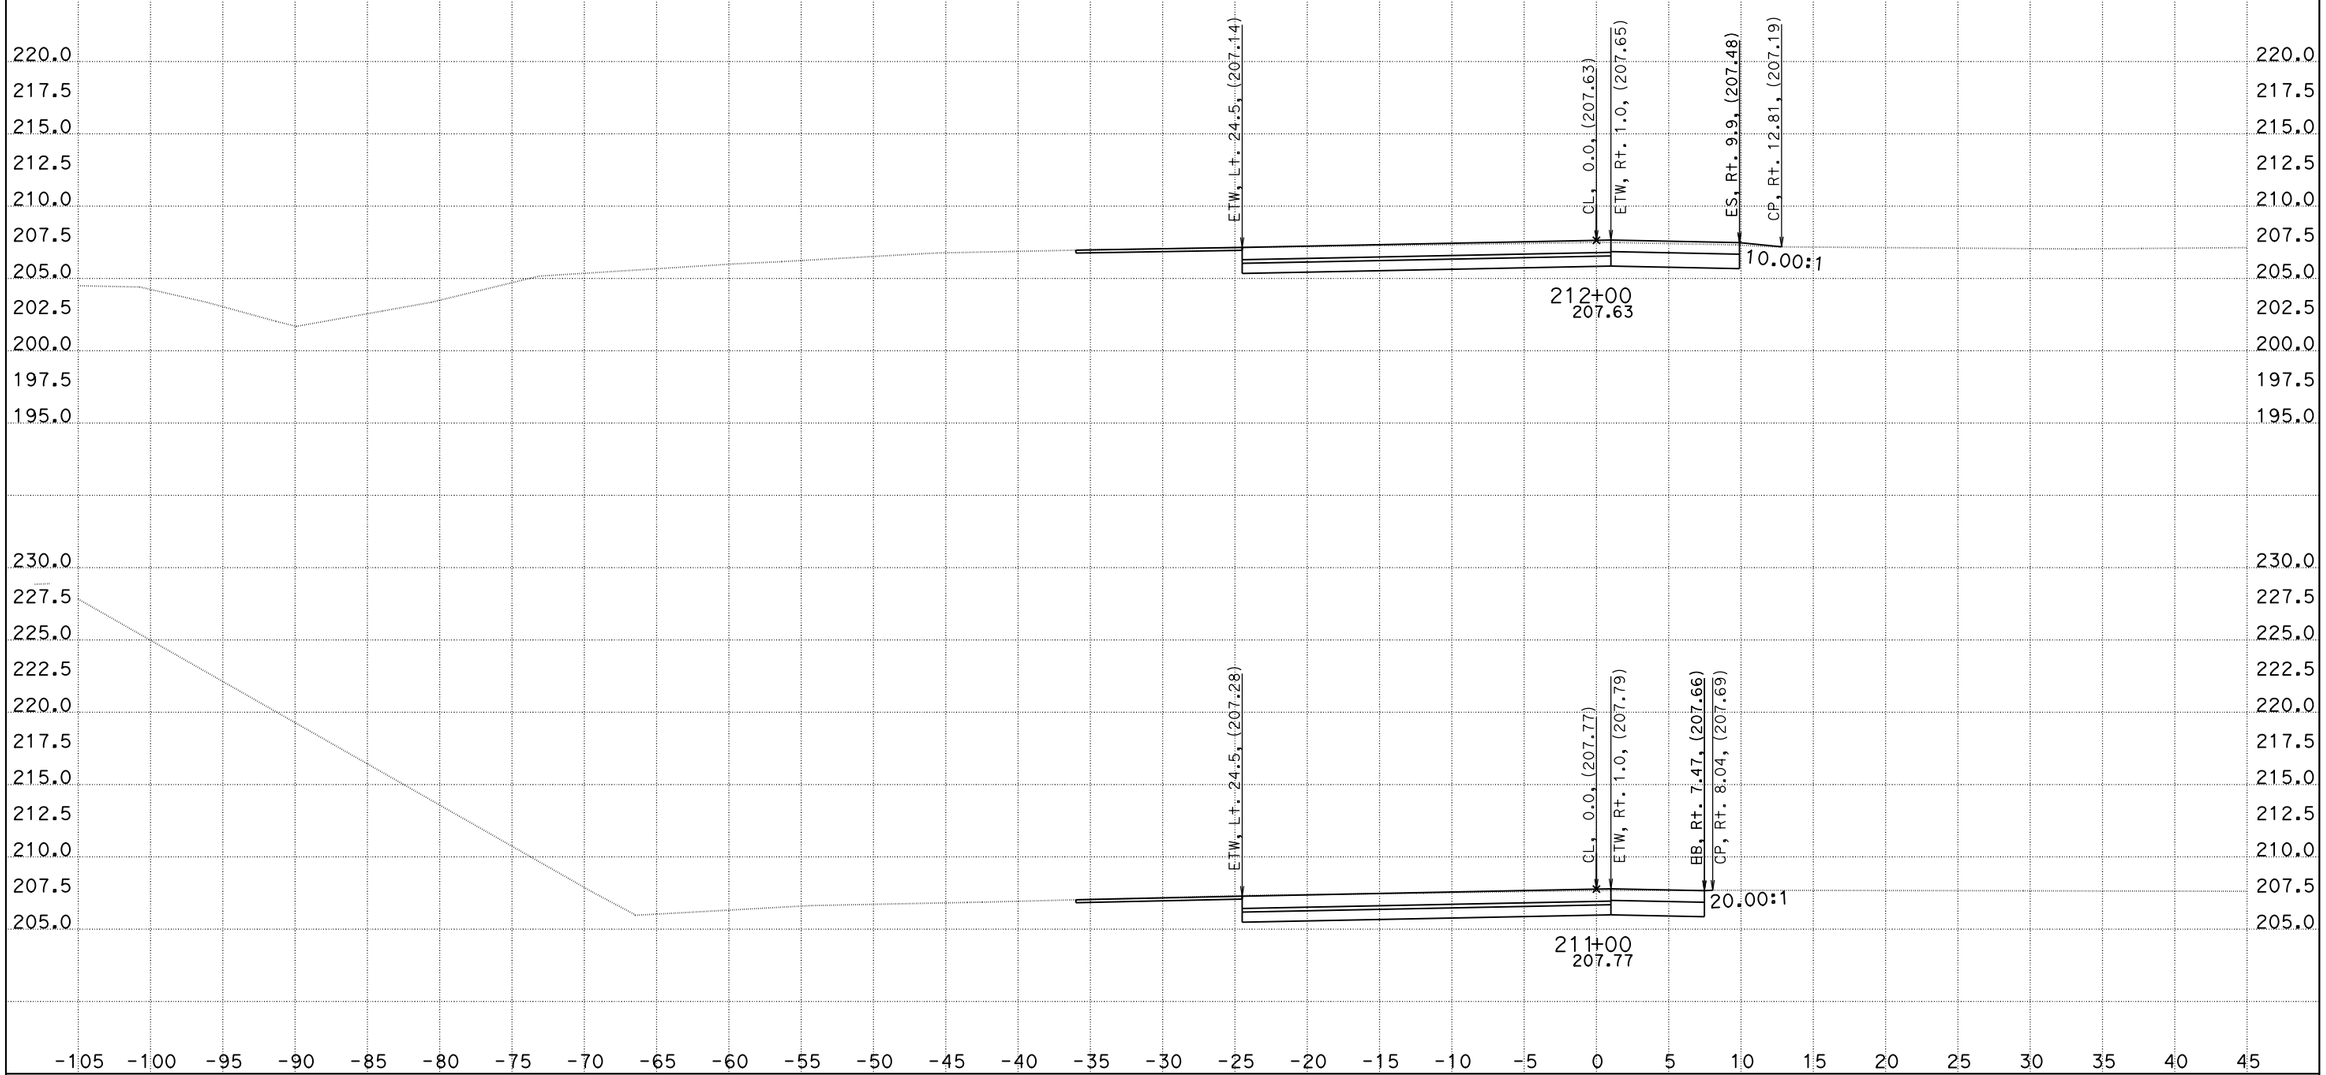

CREATED BY: DH
DATE: 1/4/2016
KC Project: 1410041

CONTRACT: 10-0g820
DIST/CO/RTE/PM: 10/Kern/132/0.4/7.1
File: O:\D10*-0g820\Design\500_CntPrp\Plans\CAiCE\wb1dgn_fin.ear PROJECT ID: 10130000731

SCALE: 1" = 5' Horiz.
1" = 5' Vert.

All Dimensions are US Survey Feet

"WB" LINE CROSS SECTIONS

DESIGN STUDY ONLY

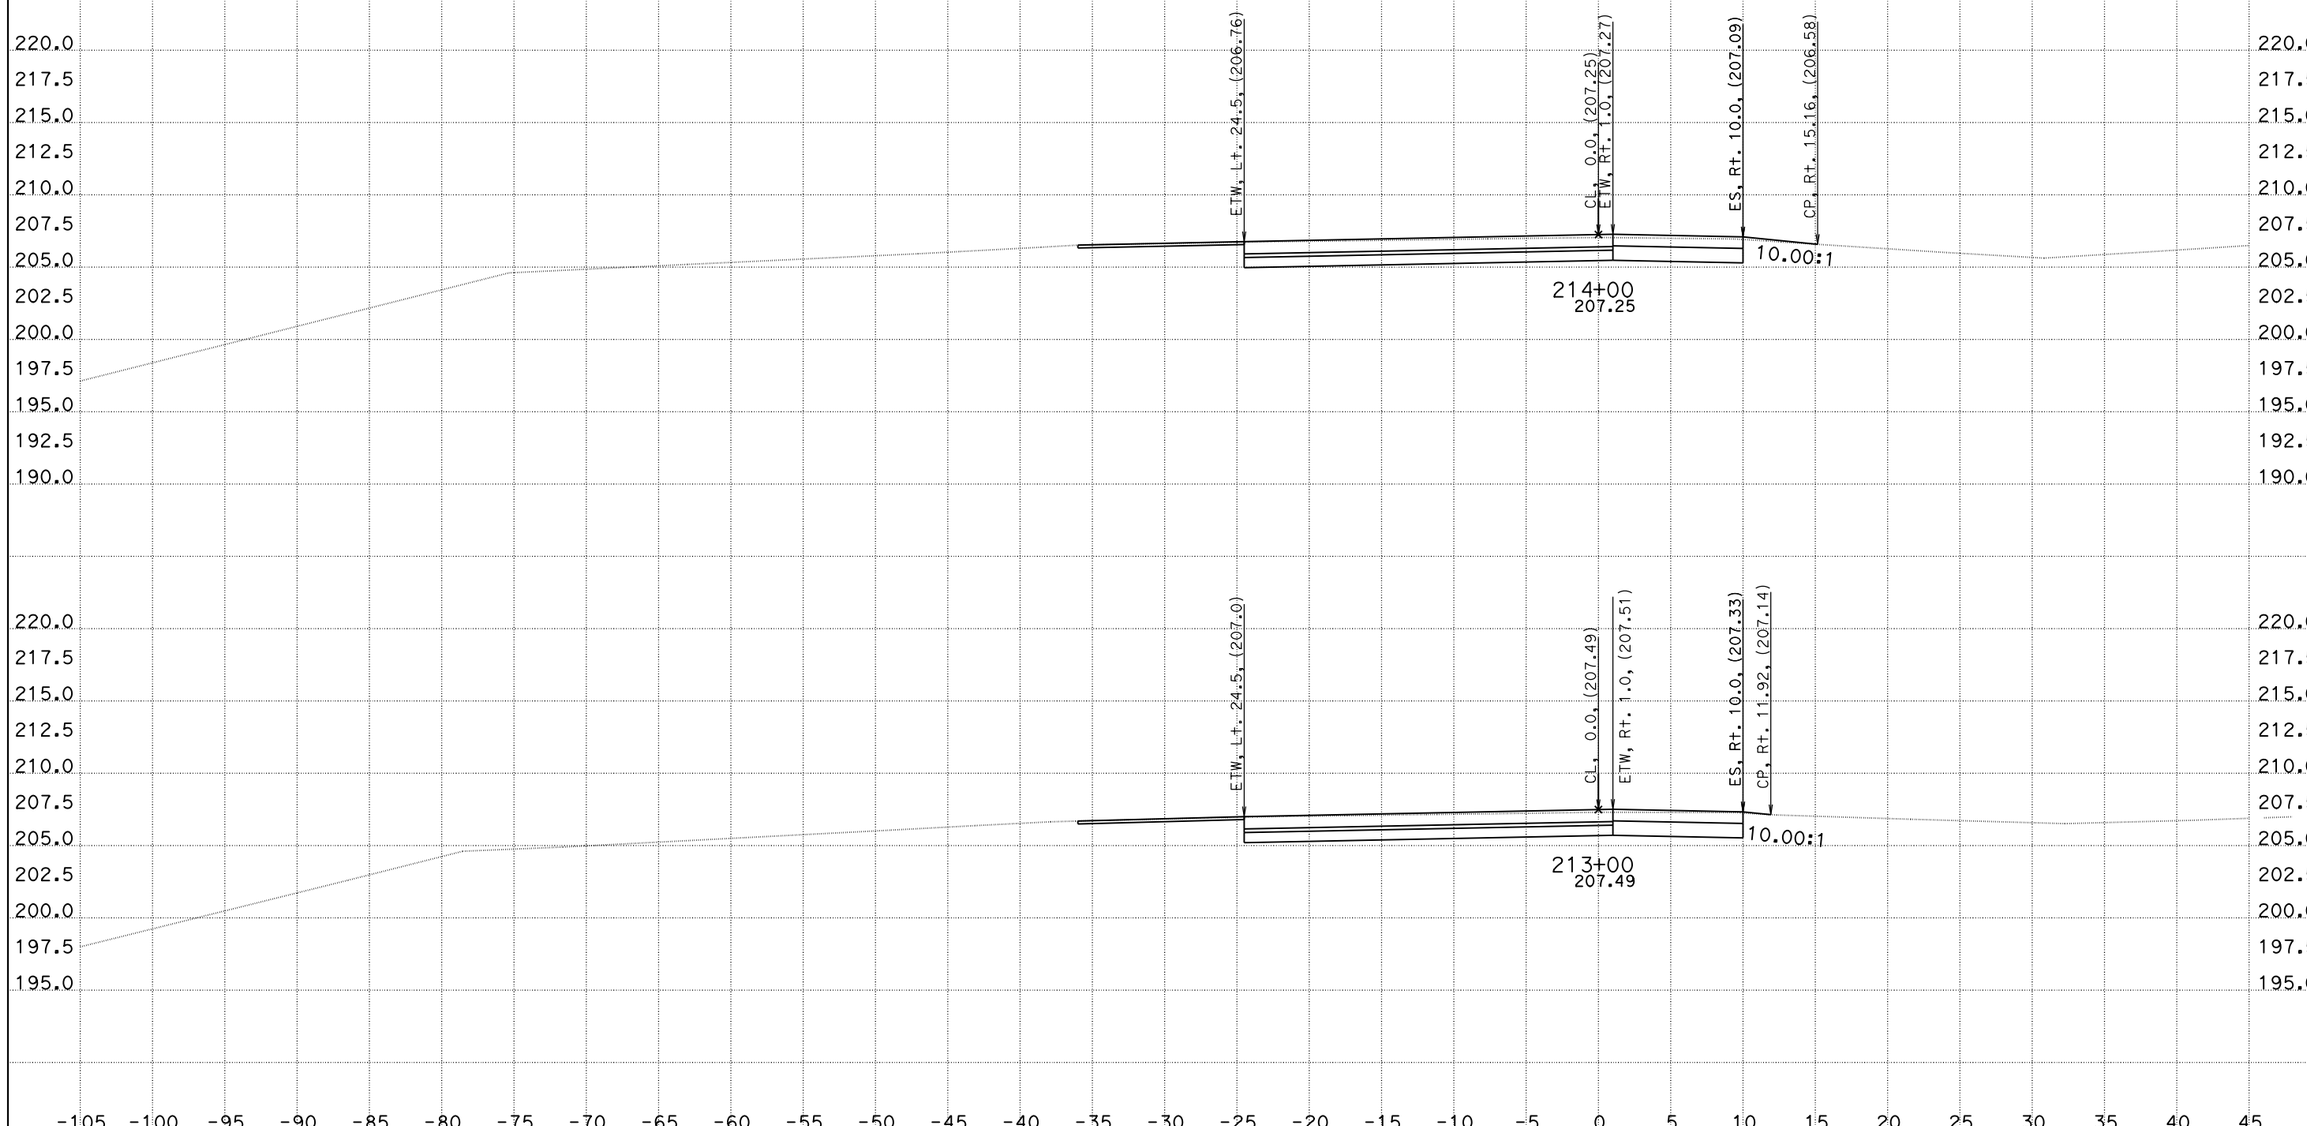

CREATED BY: DH
DATE: 1/4/2016
KC Project: 1410041

CONTRACT: 10-0g820
DIST/CO/RTE/PM: 10/Kern/132/0.4/7.1
File: O:\D10*-0g820\Design\500_CntPrp\Plans\CAiCE\wb1dgn_fmt.dgn PROJECT ID: 10130000731

SCALE: 1" = 5' Horiz.
1" = 5' Vert.

All Dimensions are US Survey Feet

"WB" LINE CROSS SECTIONS

SHEET 43 OF 96

DESIGN STUDY ONLY

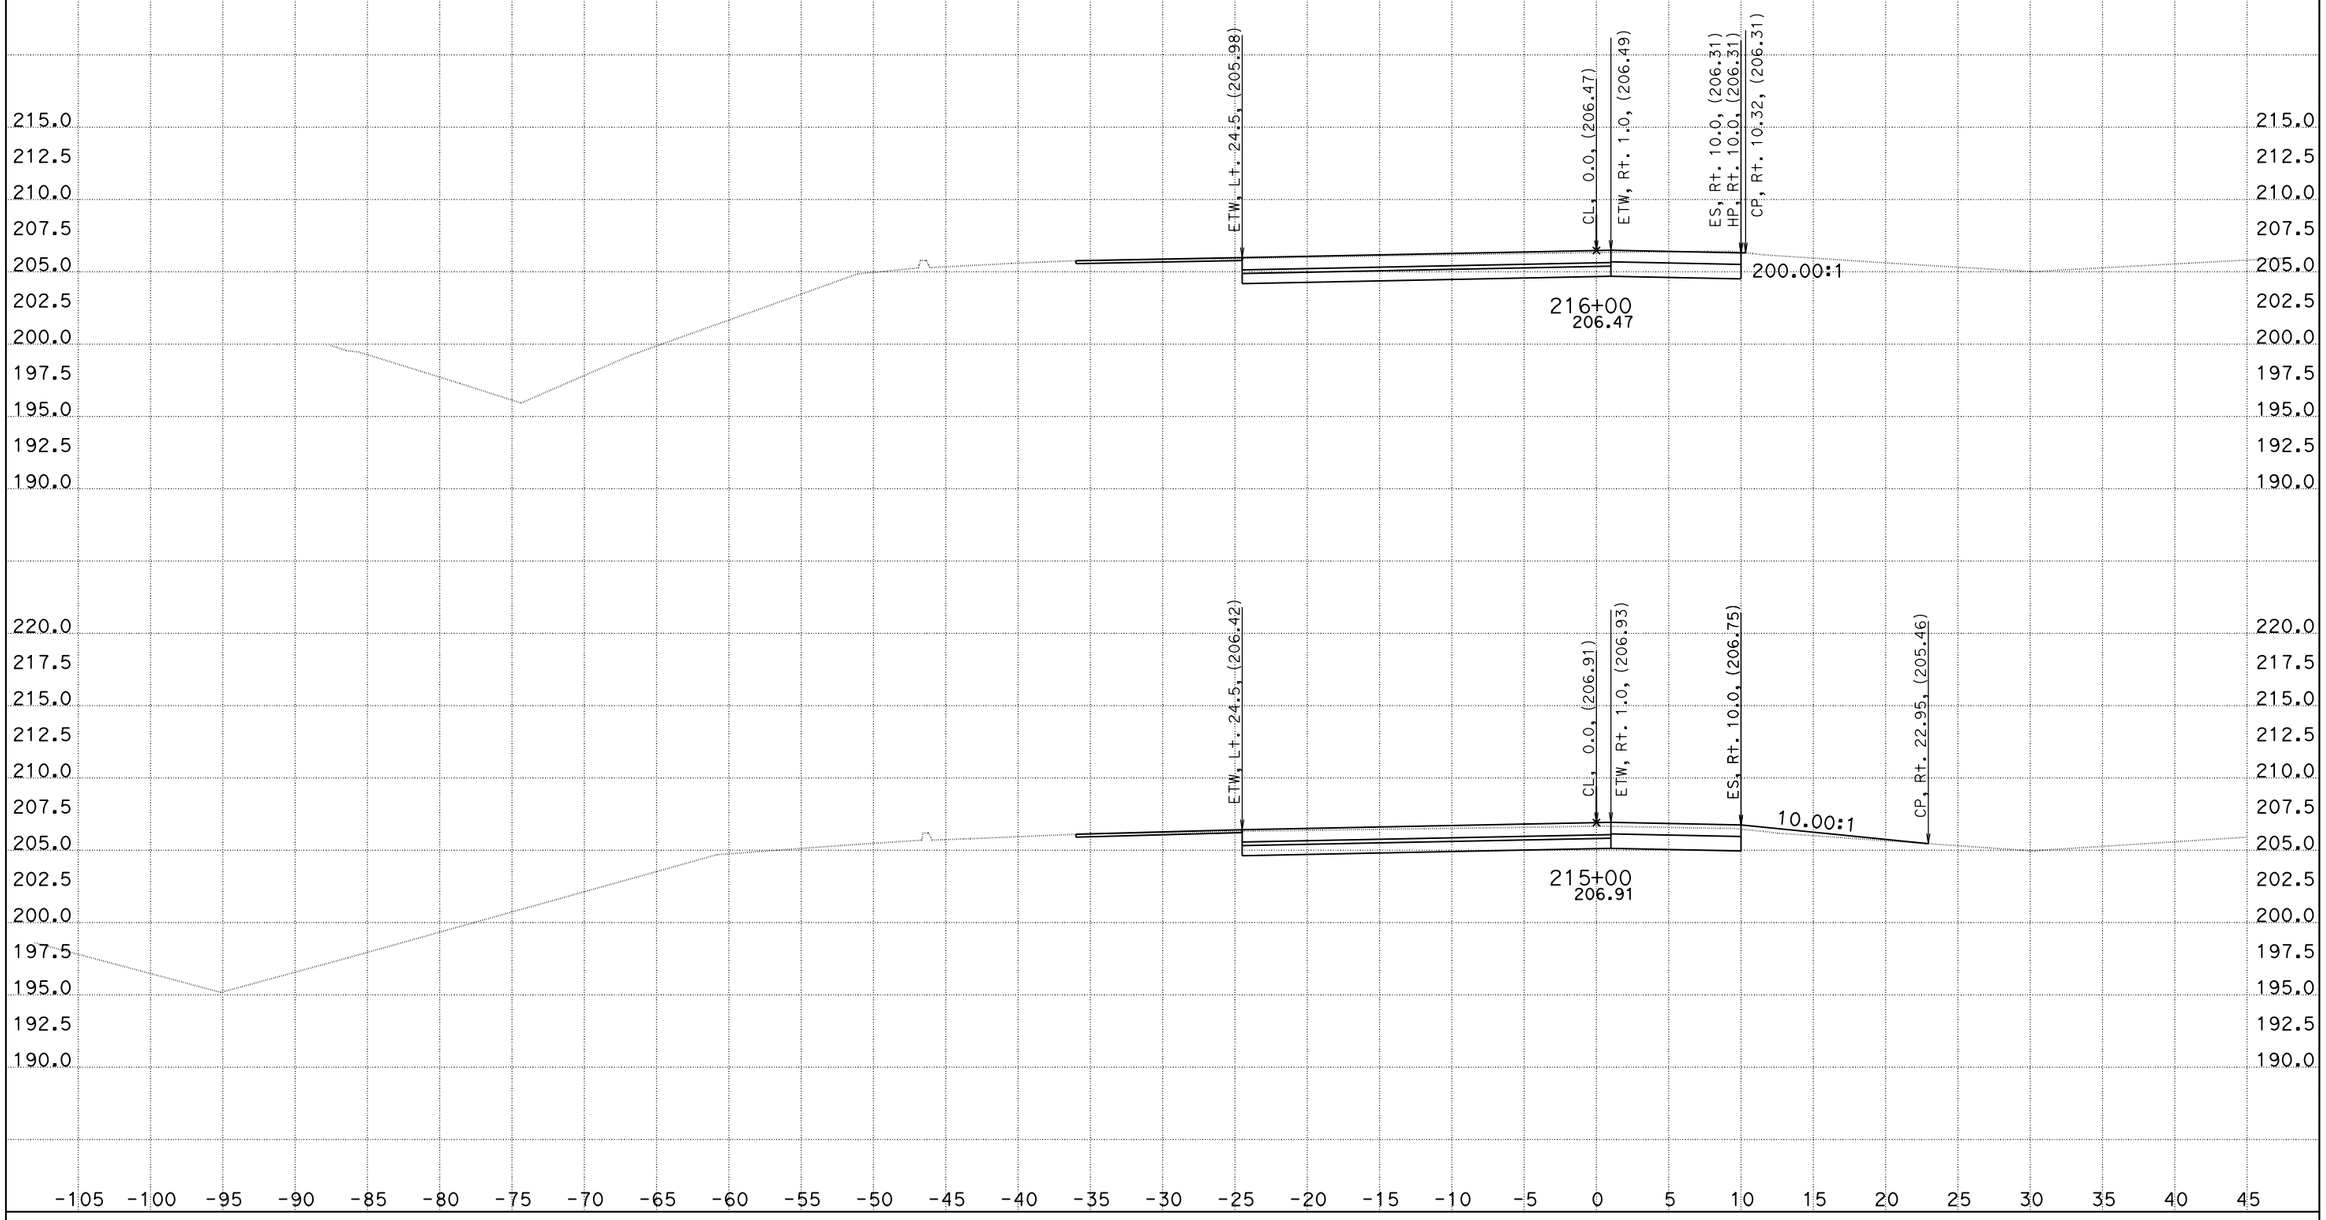

CREATED BY: DH
DATE: 1/4/2016
KC Project: 1410041 File: O:\D10*-0g820\Design\500_CntPrp\Plans\CAiCE\wb1dgn_fmxdt

CONTRACT: 10-0g820
DIST/CO/RTE/PM: 10/Kern/132/0.4/7.1
PROJECT ID: 10130000731

SCALE: 1" = 5' Horiz.
1" = 5' Vert.

All Dimensions are US Survey Feet

"WB" LINE CROSS SECTIONS

DESIGN STUDY ONLY

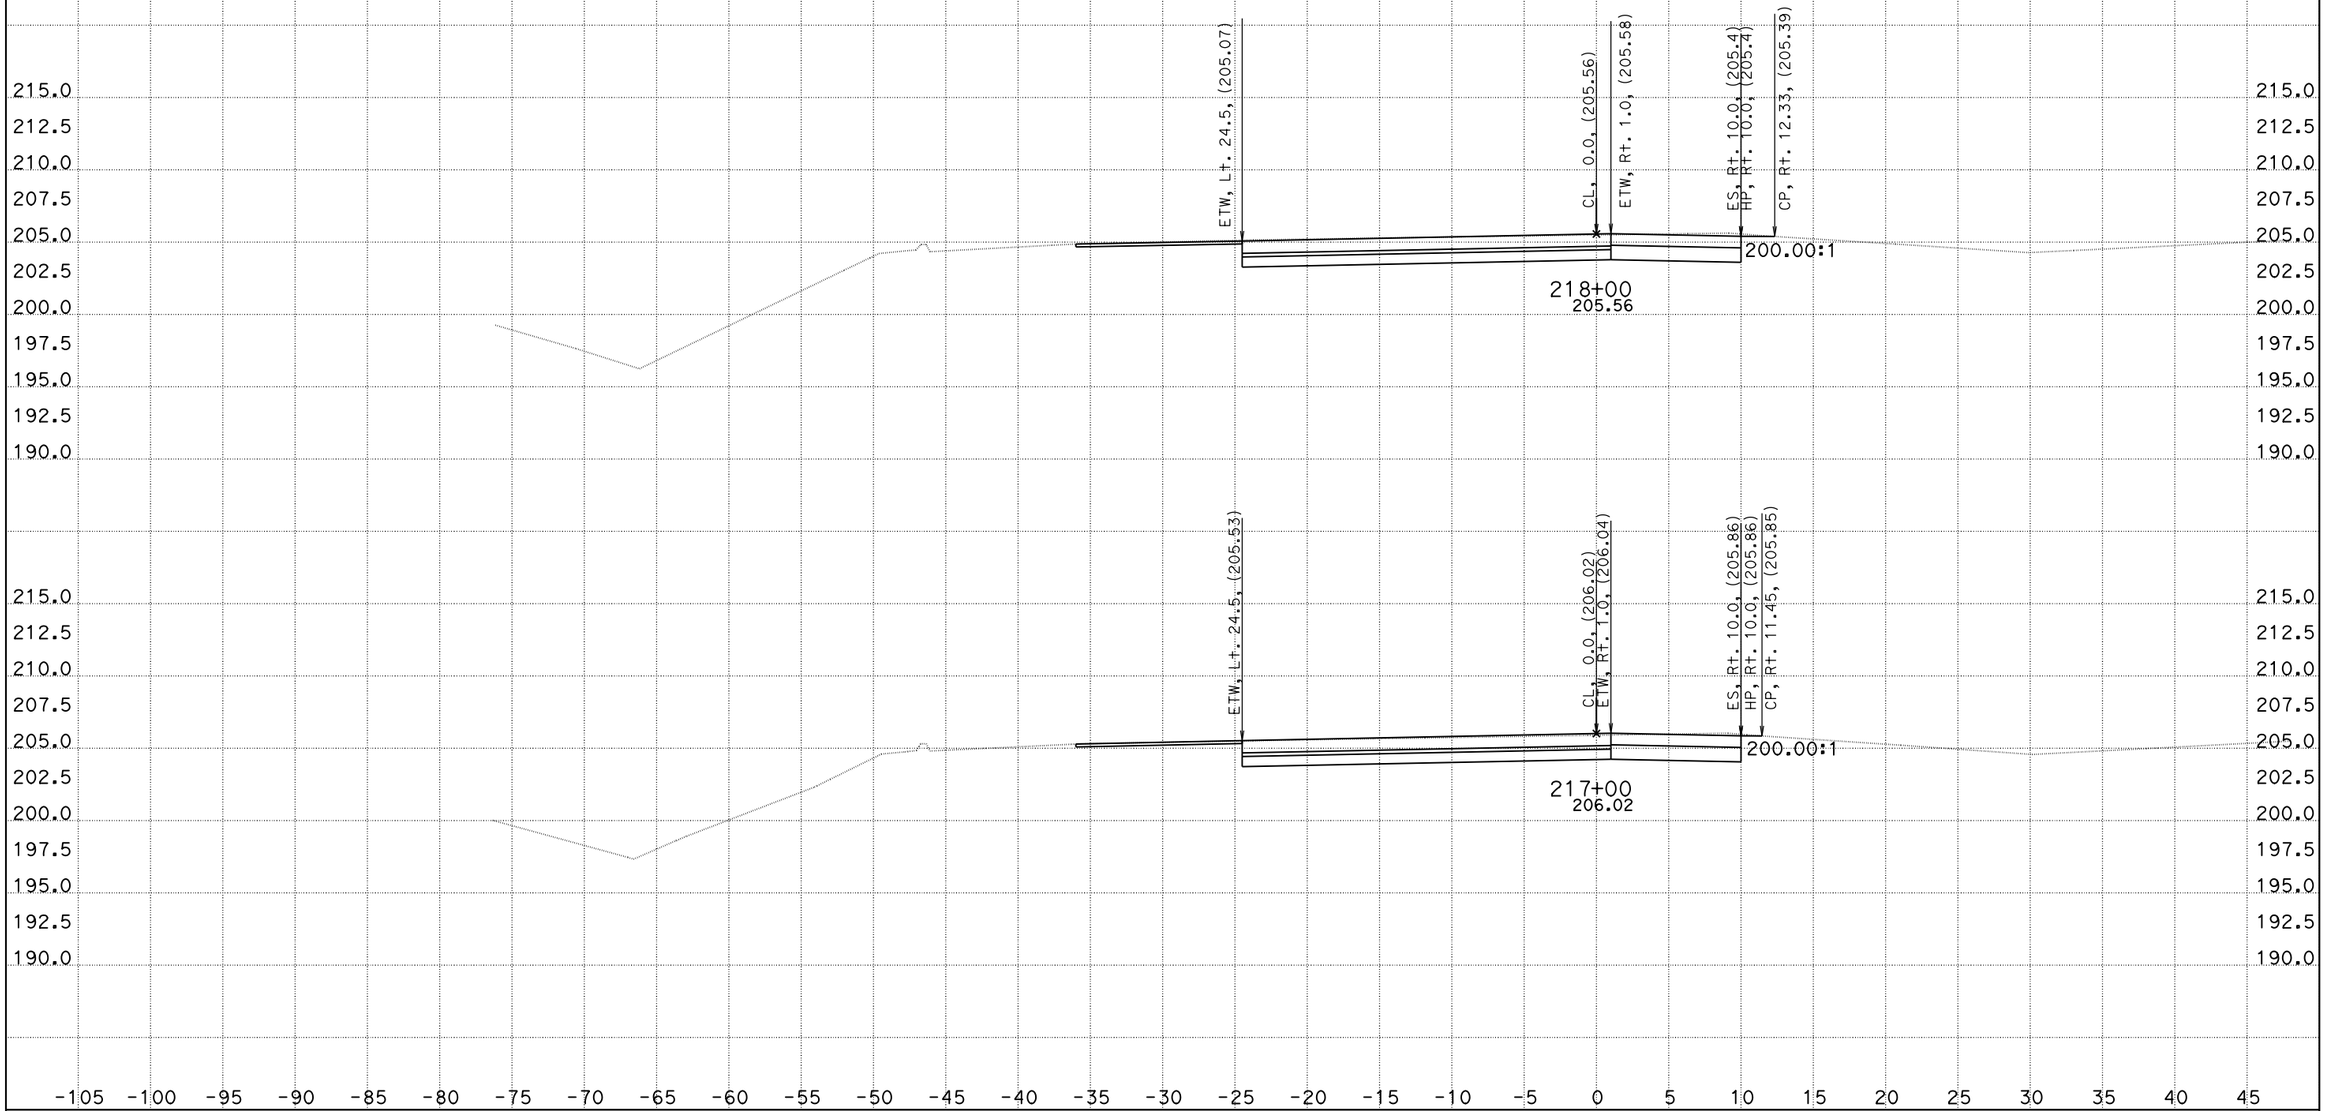

CREATED BY: DH
DATE: 1/4/2016
KC Project: 1410041

CONTRACT: 10-0g820
DIST/CO/RTE/PM: 10/Kern/132/0.4/7.1
File: O:\D10*-0g820\Design\500_CntPrp\Plans\CAiCE\wb1dgn_fin.ear PROJECT ID: 10130000731

SCALE: 1" = 5' Horiz.
1" = 5' Vert.

All Dimensions are US Survey Feet

"WB" LINE CROSS SECTIONS

DESIGN STUDY ONLY

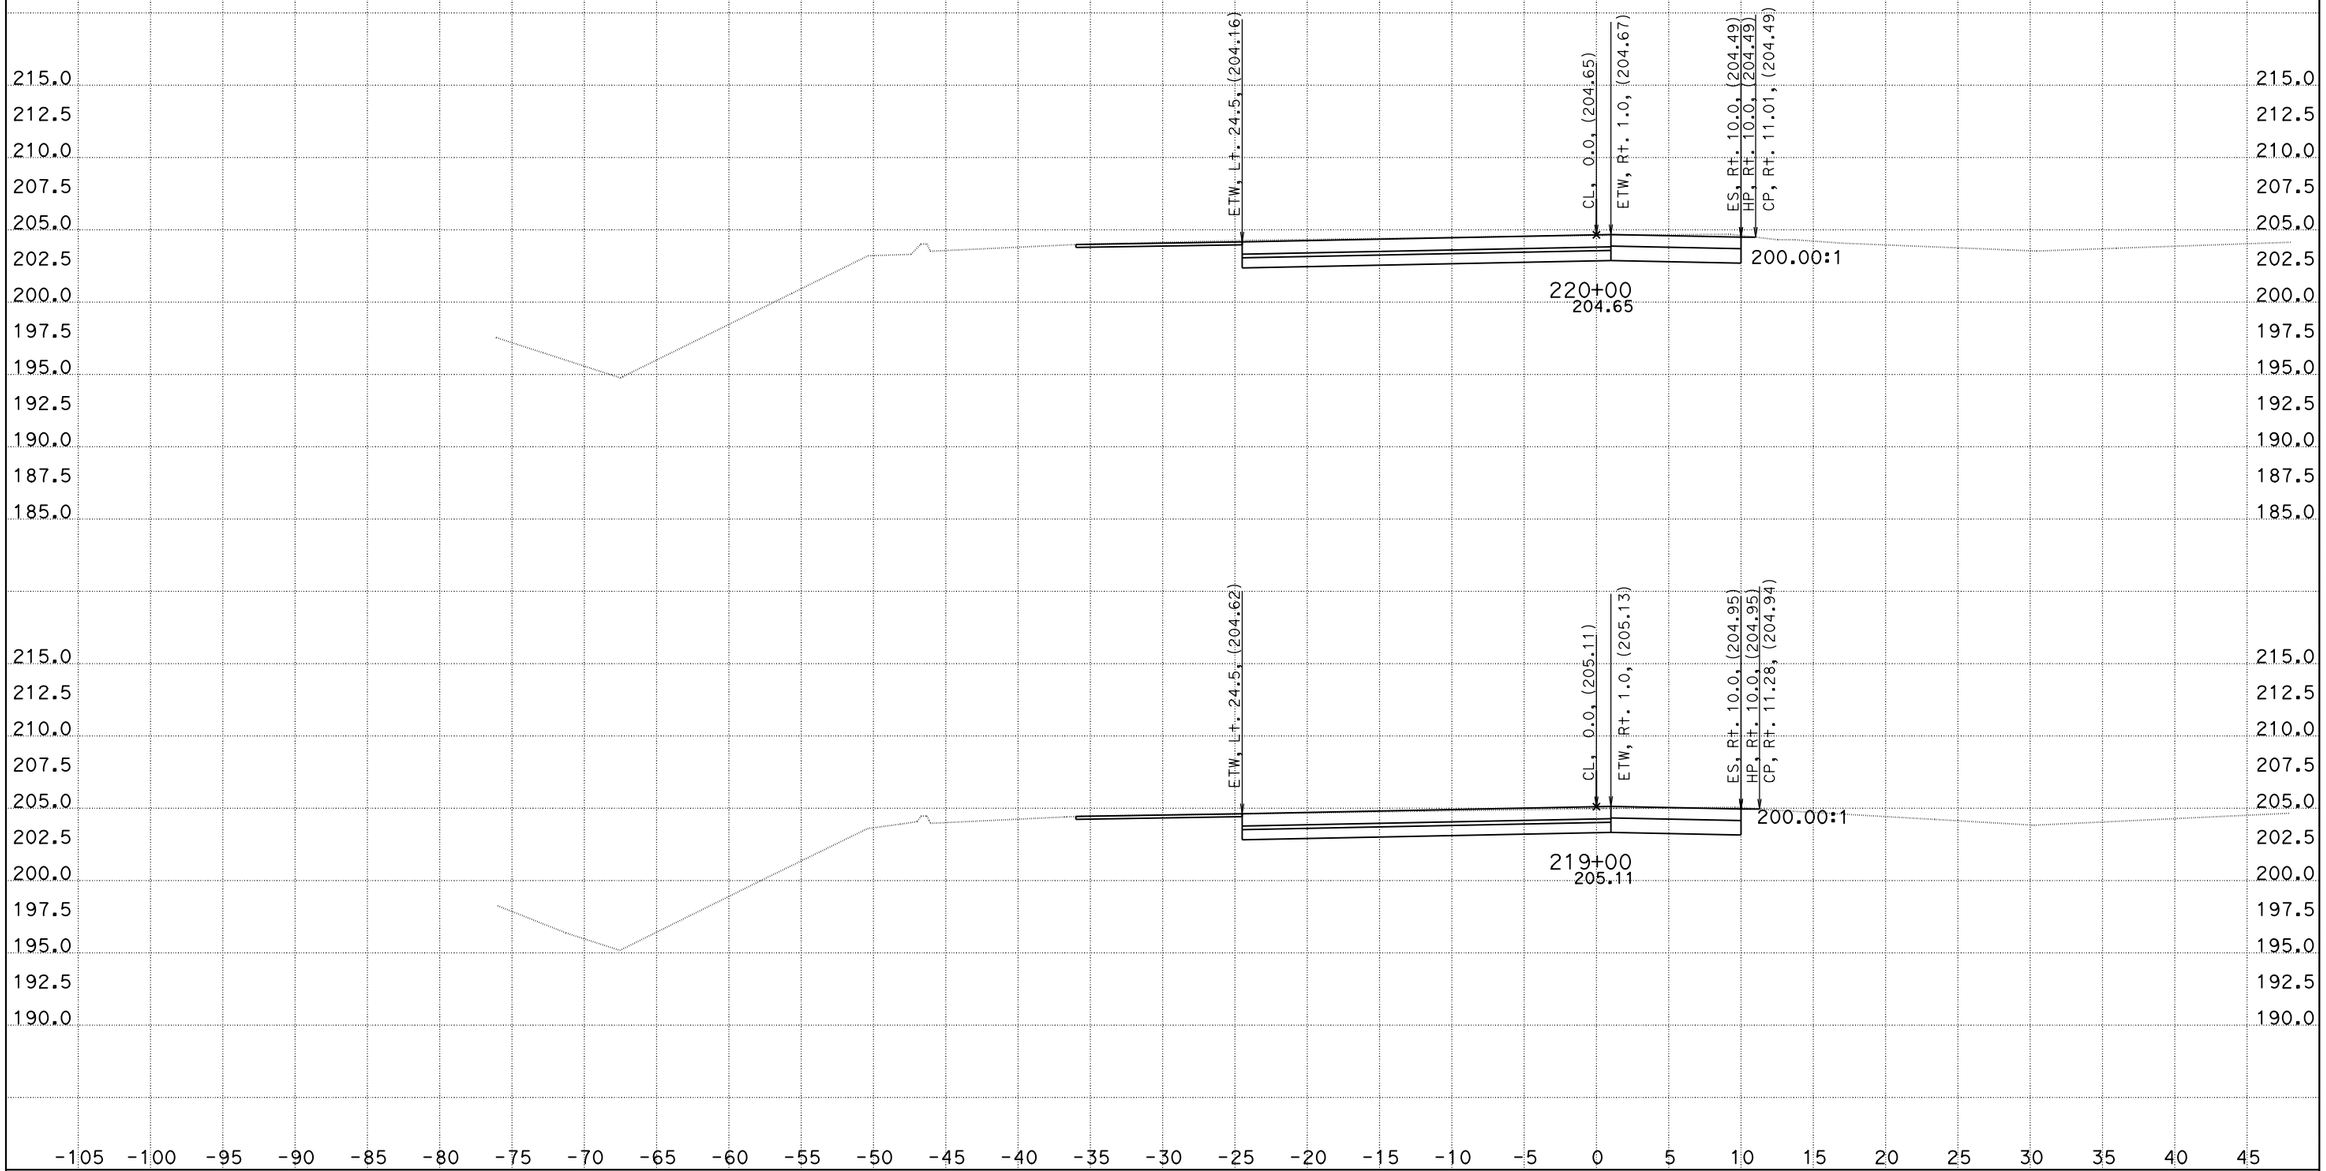

CREATED BY: DH
DATE: 1/4/2016
KC Project: 1410041

CONTRACT: 10-0g820
DIST/CO/RTE/PM: 10/Kern/132/0.4/7.1
File: O:\D10*-0g820\Design\500_CntPrp\Plans\CAiCE\wb1dgn_fin.ear PROJECT ID: 10130000731

SCALE: 1" = 5' Horiz.
1" = 5' Vert.

All Dimensions are US Survey Feet

"WB" LINE CROSS SECTIONS

DESIGN STUDY ONLY

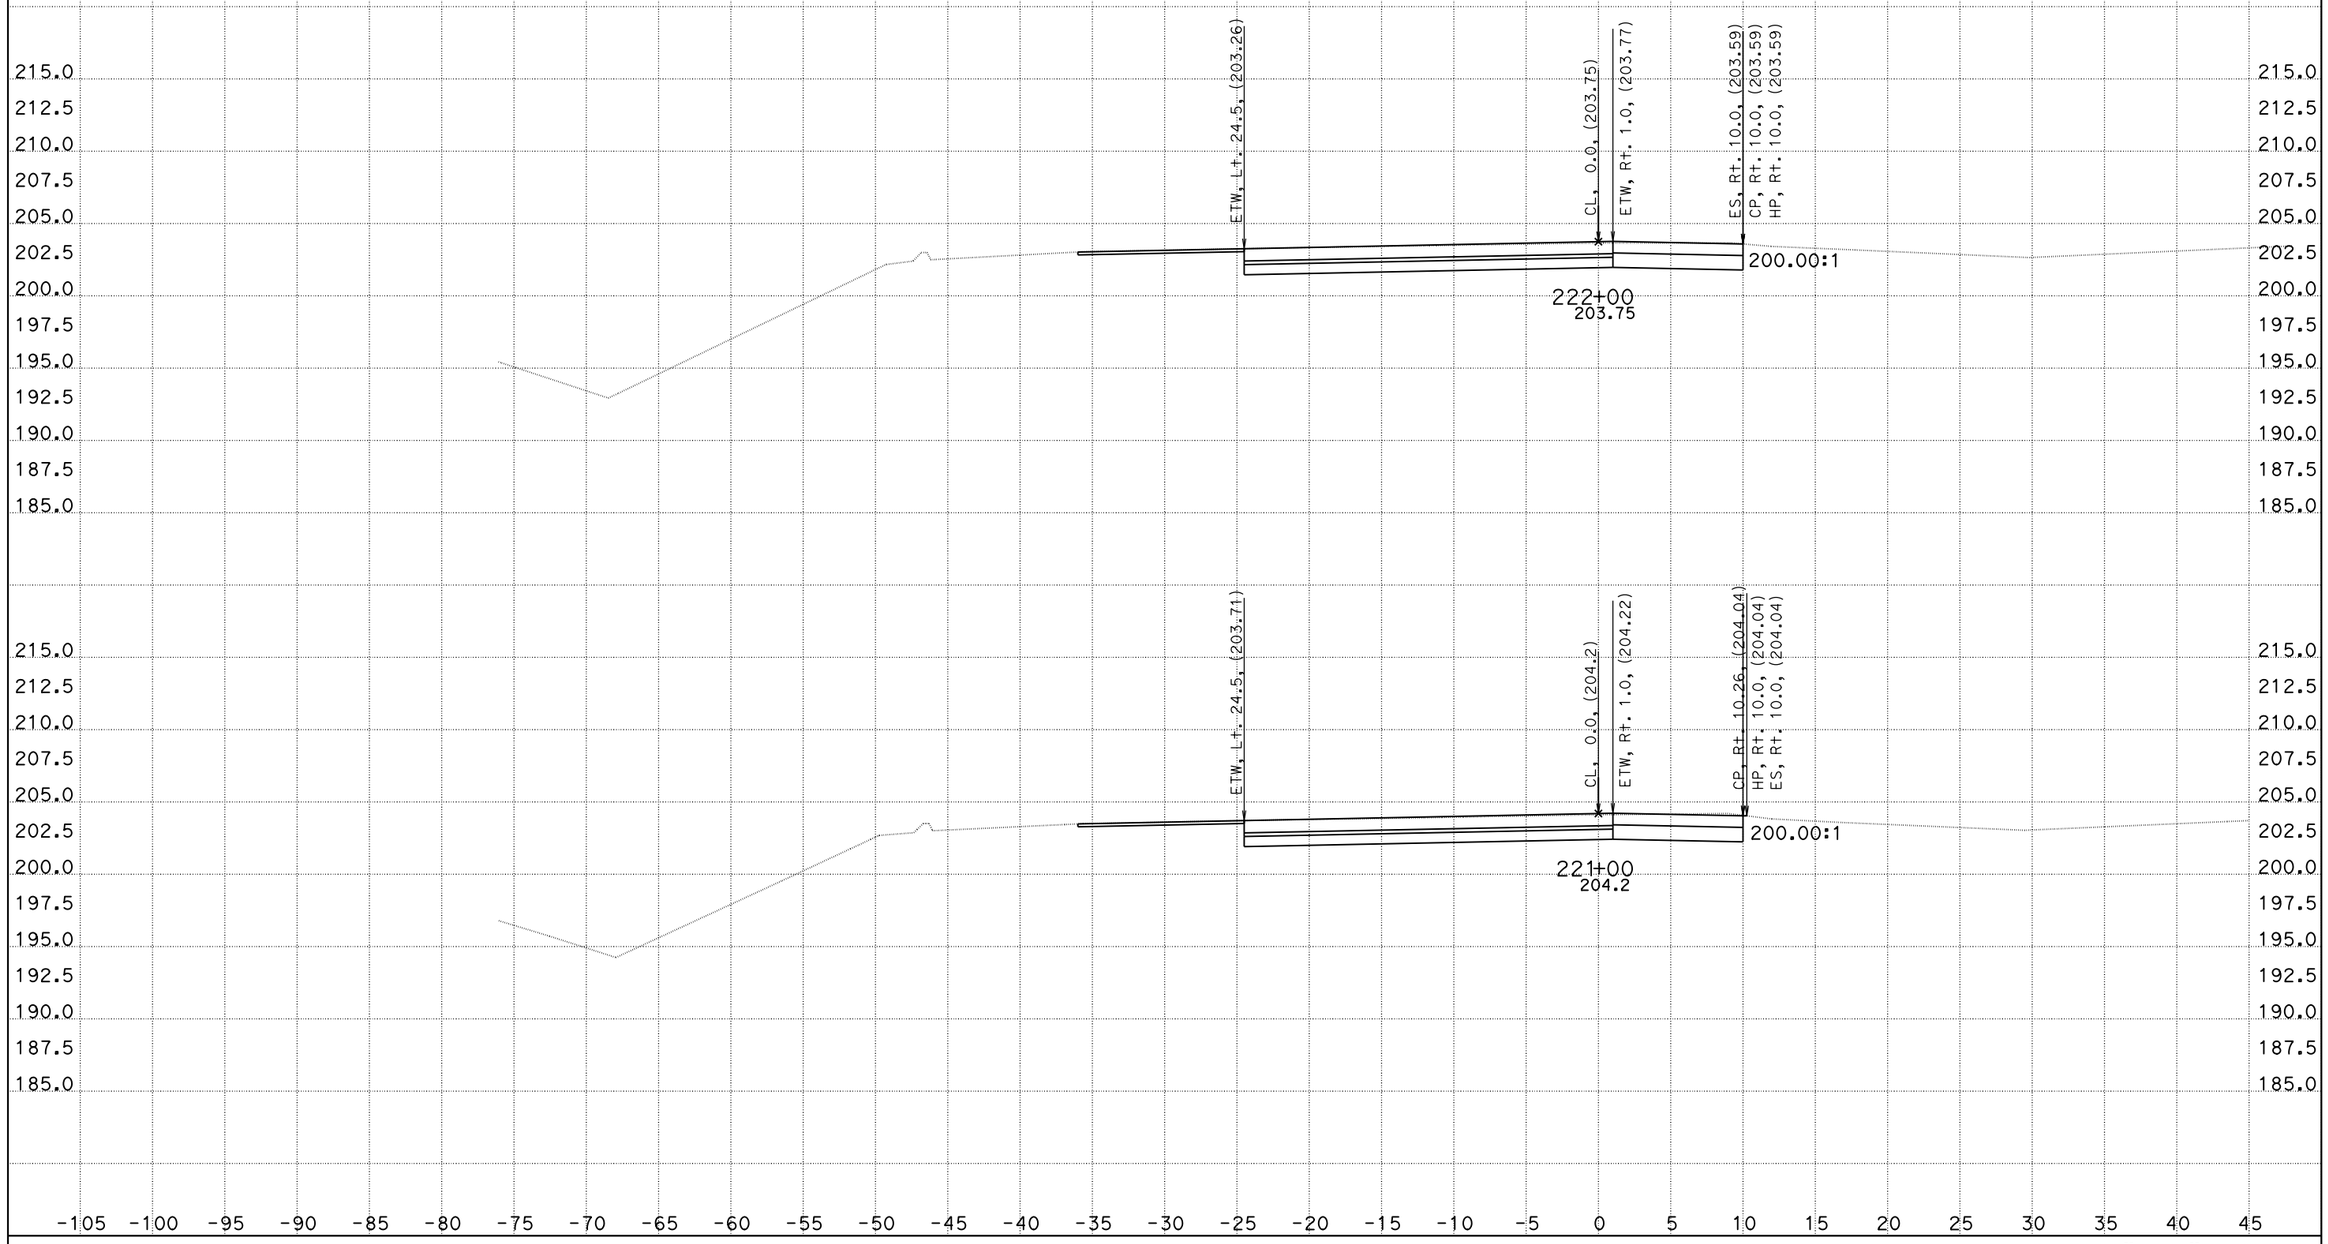

CREATED BY: DH
DATE: 1/4/2016
KC Project: 1410041

CONTRACT: 10-0g820
DIST/CO/RTE/PM: 10/Kern/132/0.4/7.1
File: O:\D10*-0g820\Design\500_CntPrp\Plans\CAiCE\wb1dgn_fin.ear PROJECT ID: 10130000731

SCALE: 1" = 5' Horiz.
1" = 5' Vert.

All Dimensions are US Survey Feet

"WB" LINE CROSS SECTIONS

DESIGN STUDY ONLY

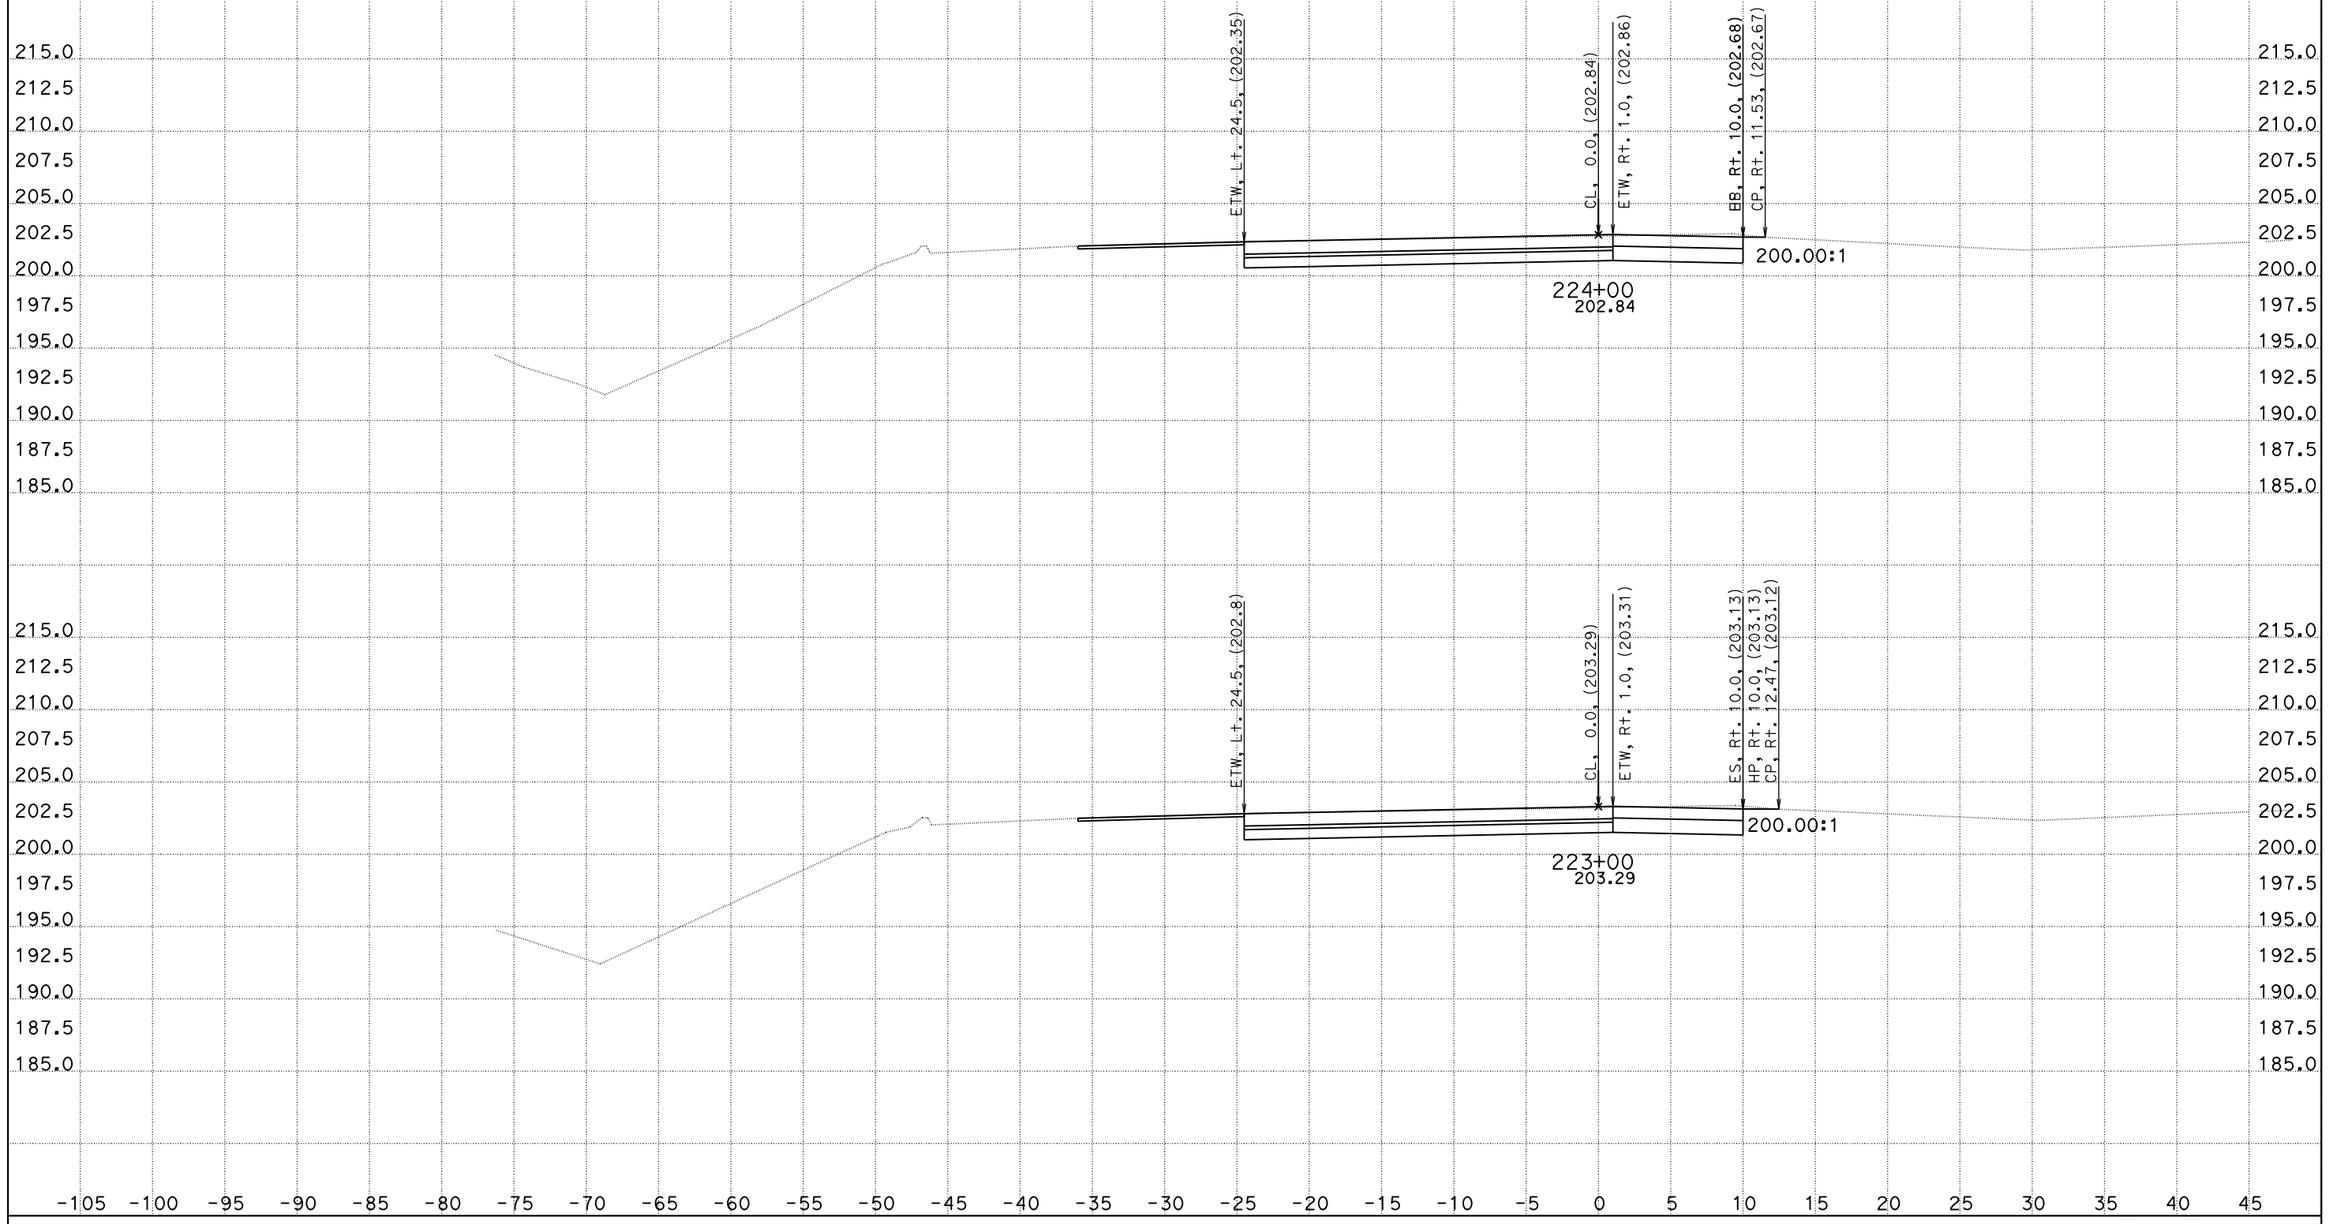

CREATED BY: DH
DATE: 1/4/2016
KC Project: 1410041

CONTRACT: 10-0g820
DIST/CO/RTE/PM: 10/Kern/132/0.4/7.1
File: O:\D10*-0g820\Design\500_CntPrp\Plans\CAiCE\wb1dgn_fin.ear PROJECT ID: 10130000731

SCALE: 1" = 5' Horiz.
1" = 5' Vert.

All Dimensions are US Survey Feet

"WB" LINE CROSS SECTIONS

DESIGN STUDY ONLY

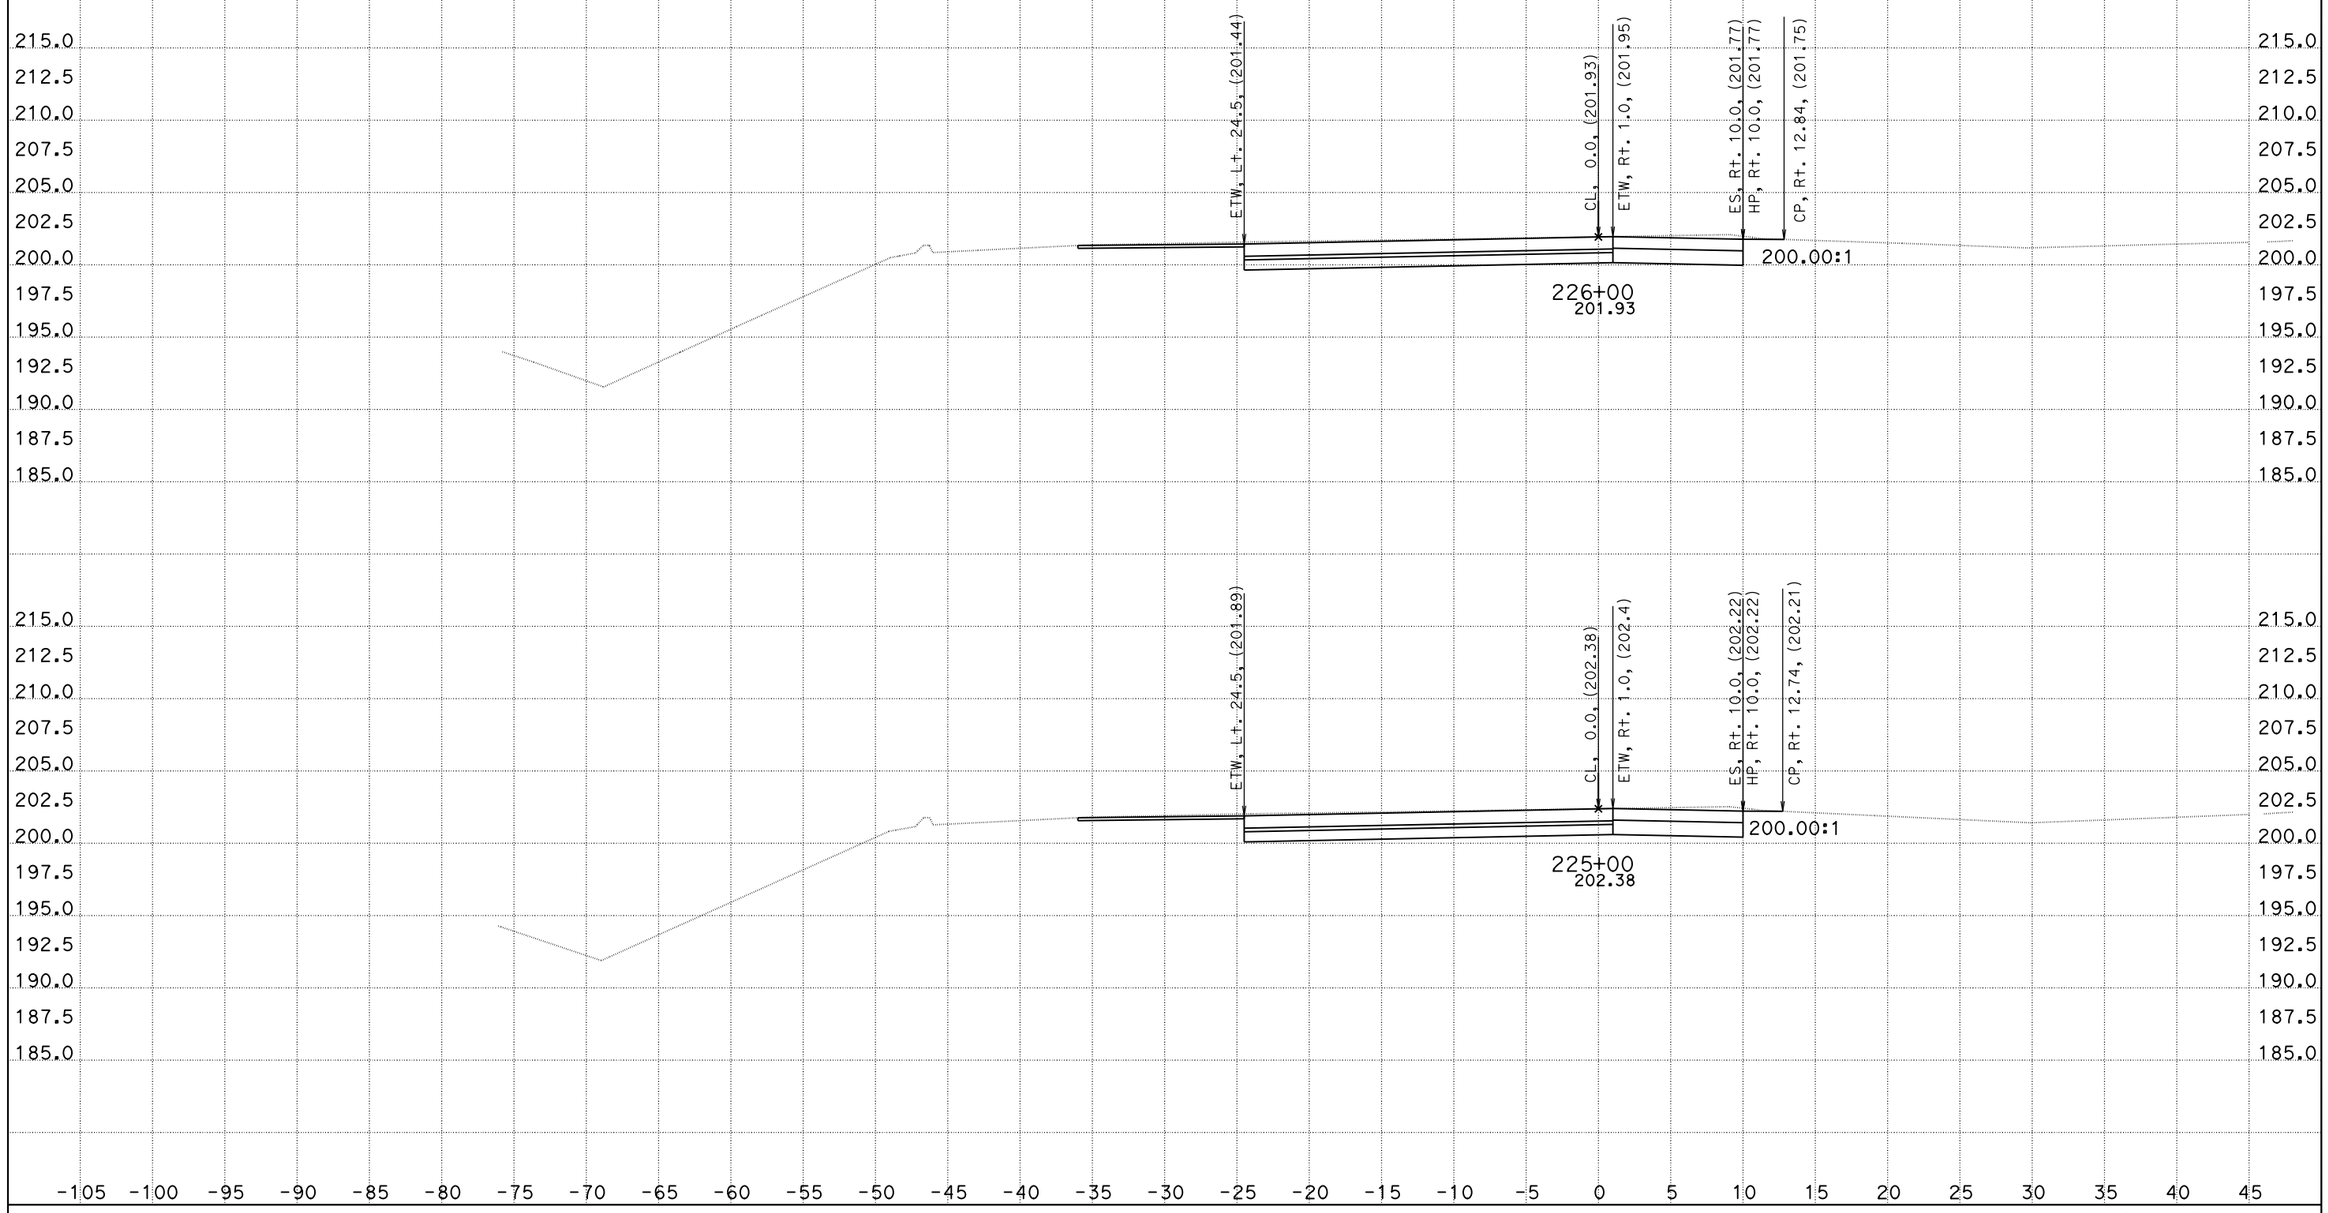

CREATED BY: DH
DATE: 1/4/2016
KC Project: 1410041

CONTRACT: 10-0g820
DIST/CO/RTE/PM: 10/Kern/132/0.4/7.1
File: O:\D10*-0g820\Design\500_CntPrp\Plans\CAiCE\wb1dgn_fin.ear PROJECT ID: 10130000731

SCALE: 1" = 5' Horiz.
1" = 5' Vert.

All Dimensions are US Survey Feet

"WB" LINE CROSS SECTIONS

DESIGN STUDY ONLY

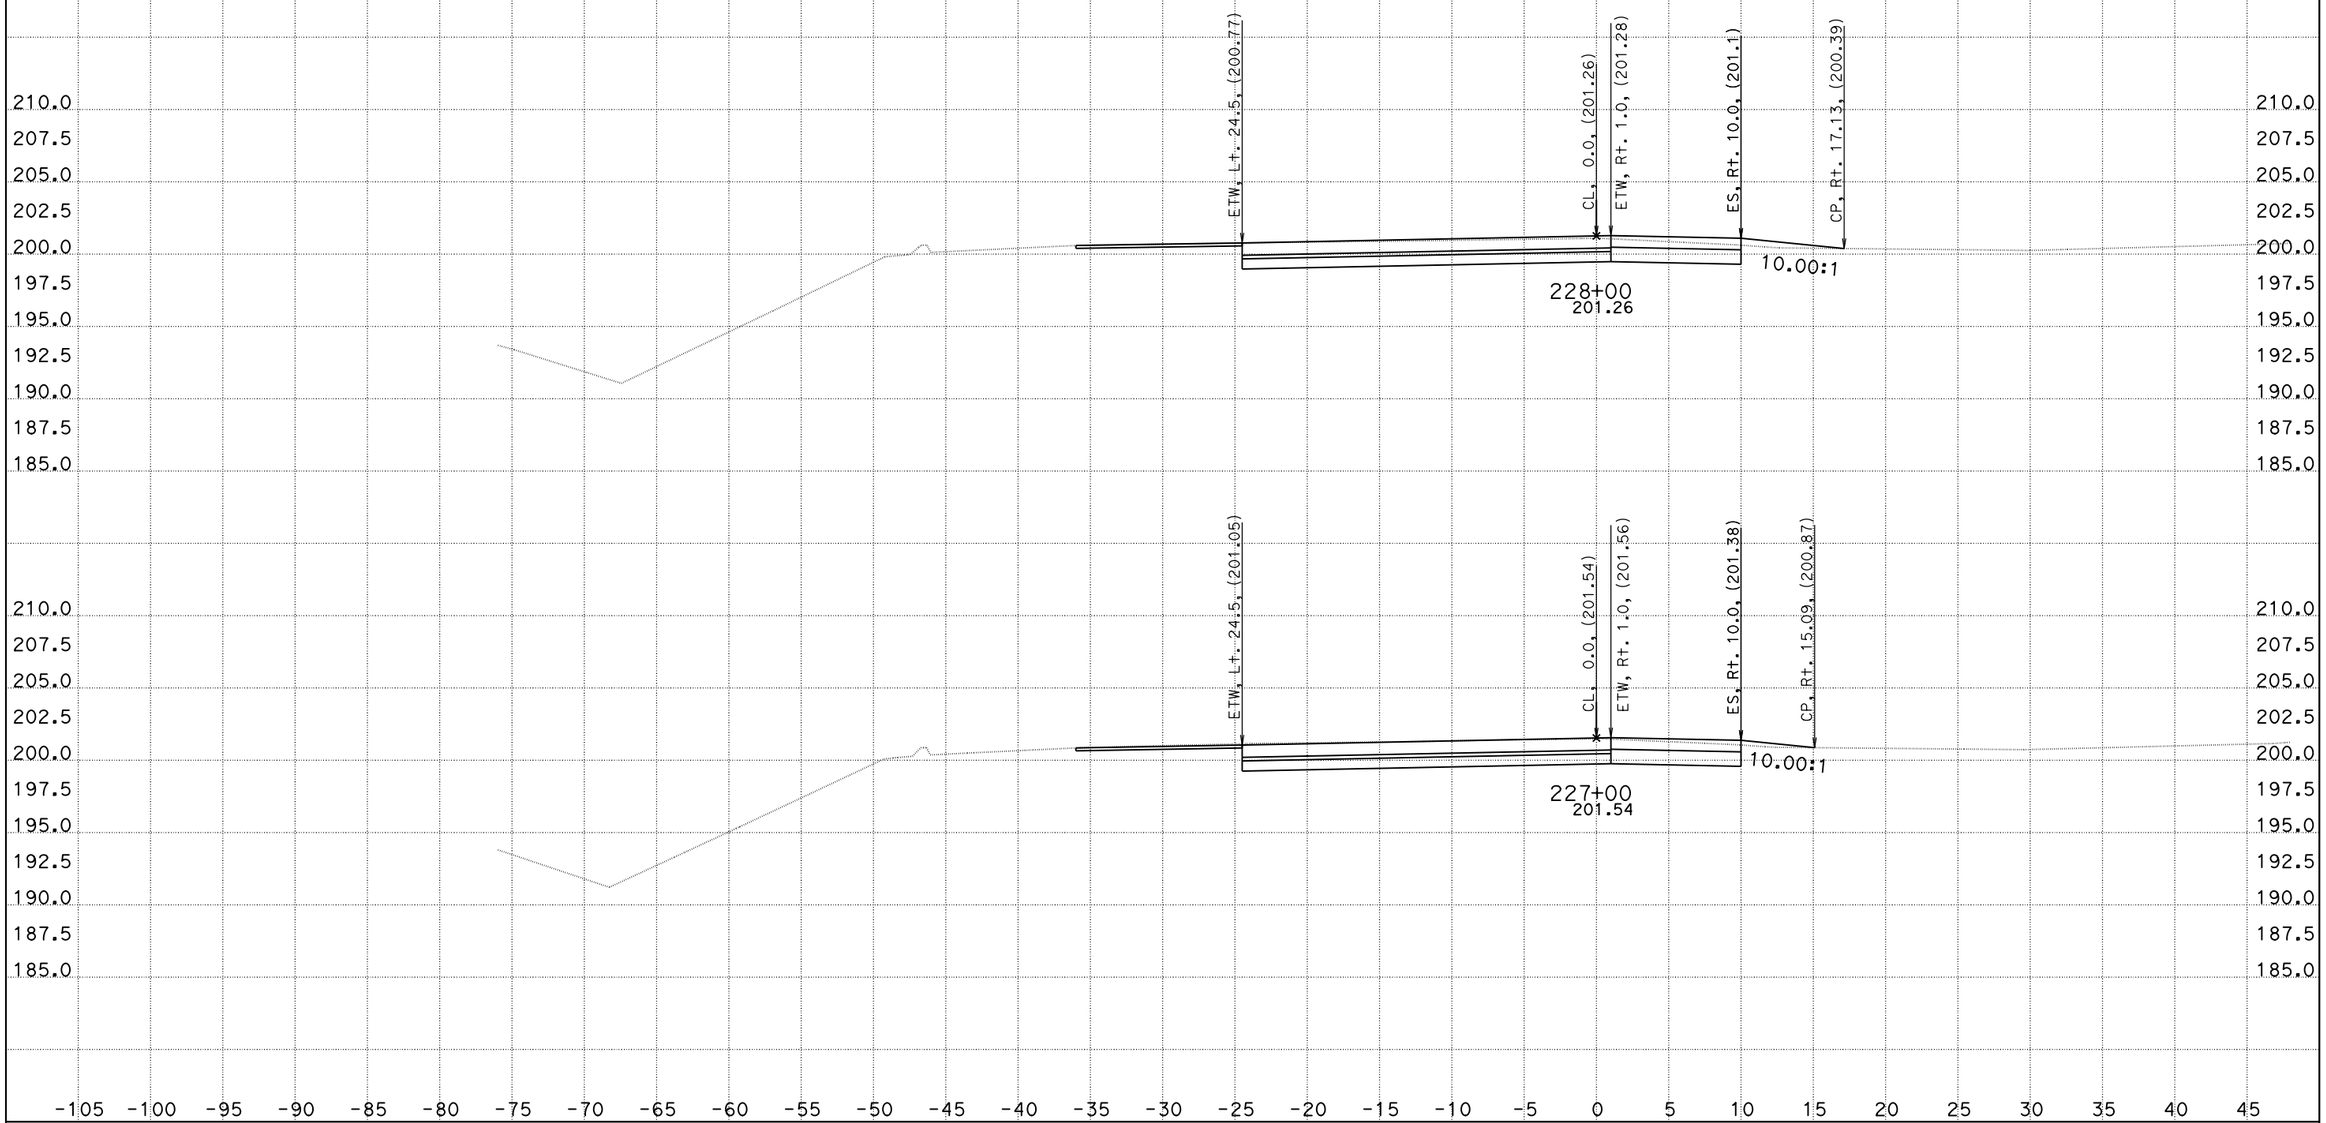

CREATED BY: DH
DATE: 1/4/2016
KC Project: 1410041

CONTRACT: 10-0g820
DIST/CO/RTE/PM: 10/Kern/132/0.4/7.1
File: O:\D10*-0g820\Design\500_CntPrp\Plans\CAiCE\wb1dgn_fin.ear PROJECT ID: 10130000731

SCALE: 1" = 5' Horiz.
1" = 5' Vert.

All Dimensions are US Survey Feet

"WB" LINE CROSS SECTIONS

DESIGN STUDY ONLY

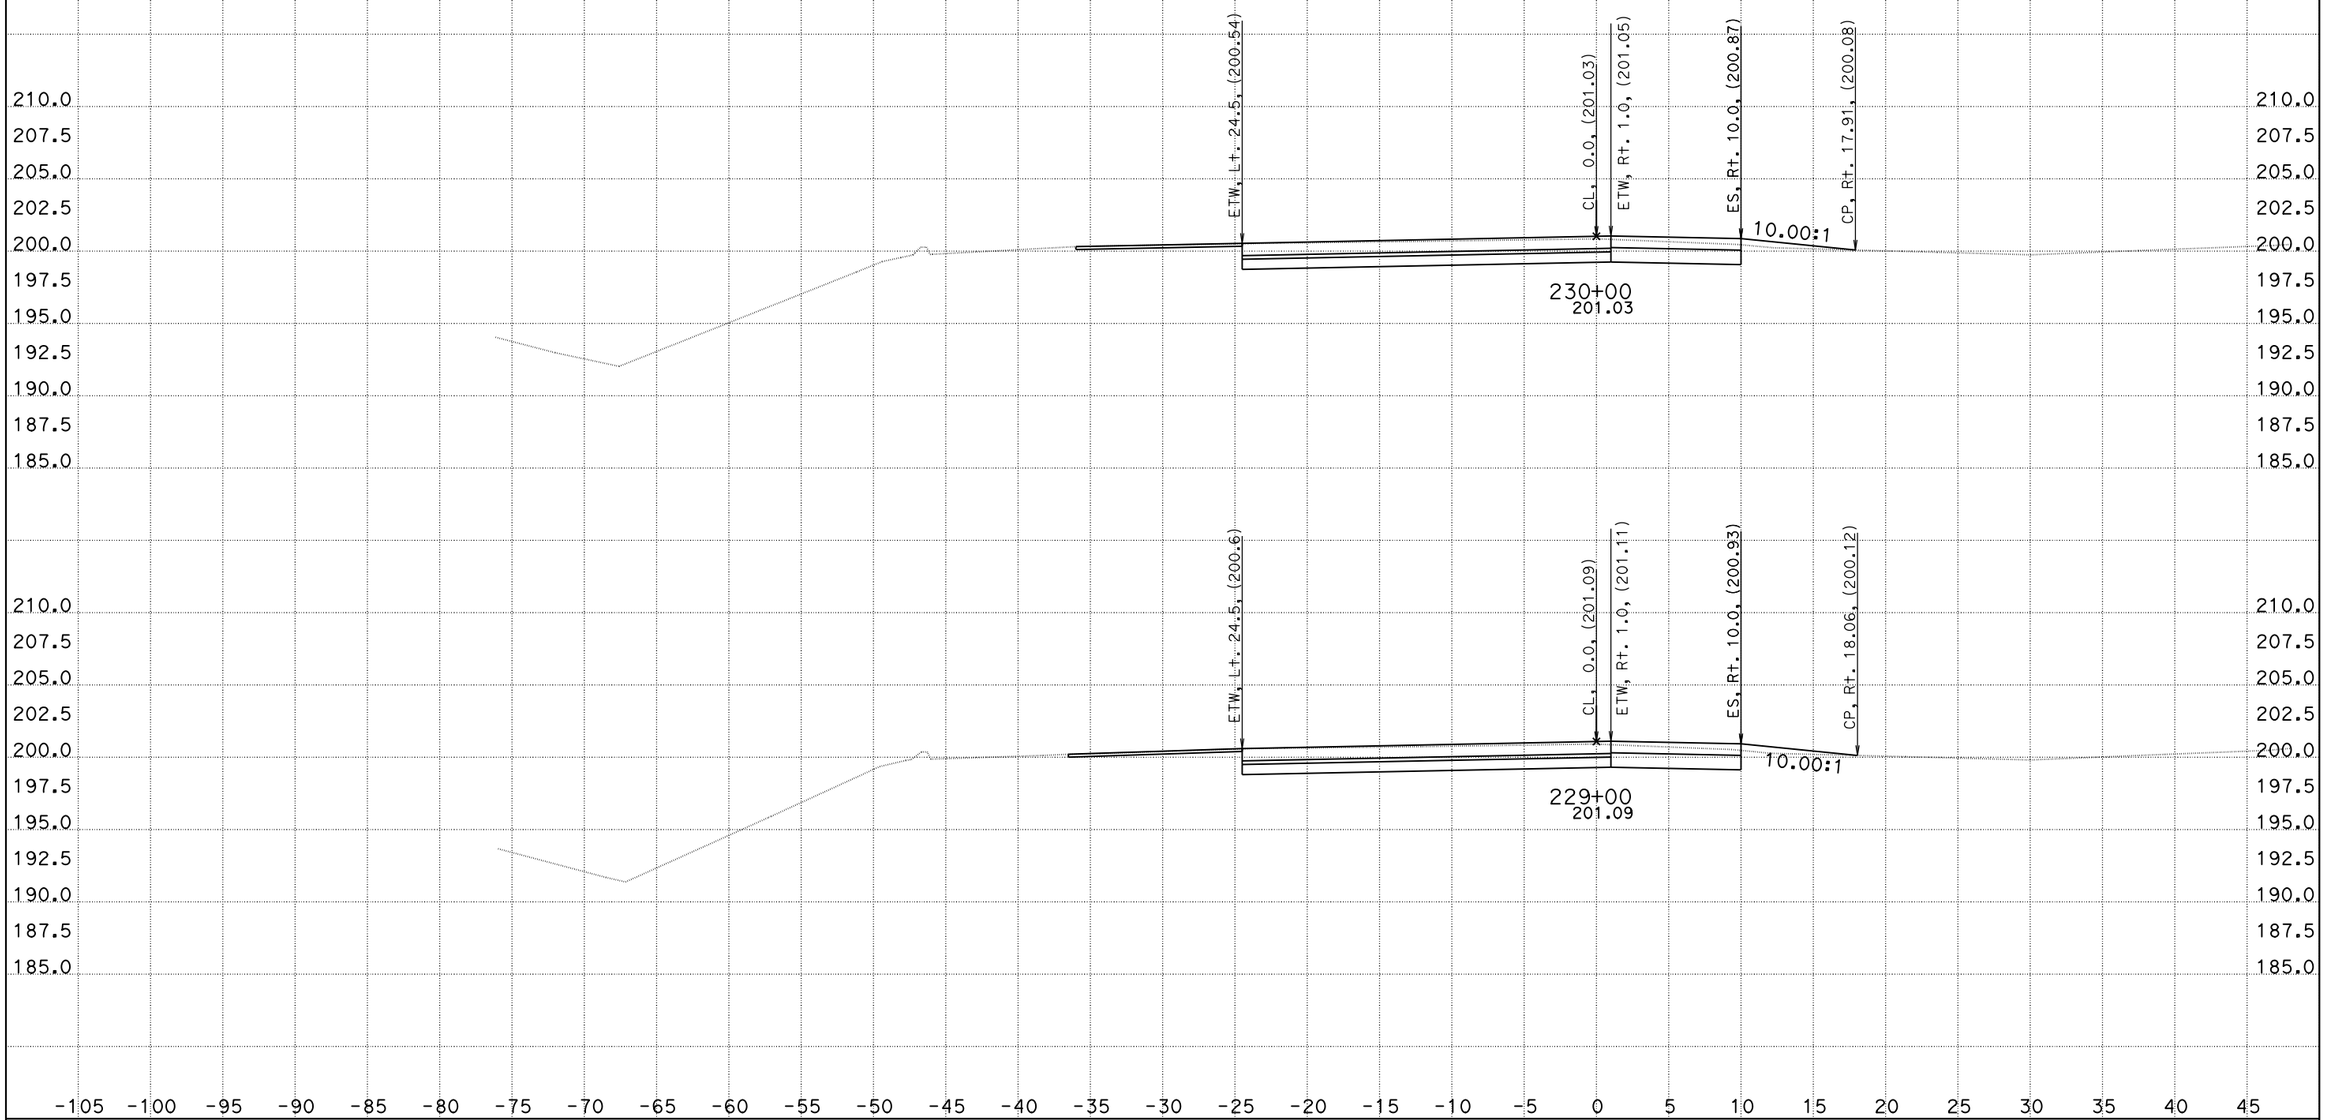

CREATED BY: DH
DATE: 1/4/2016
KC Project: 1410041

CONTRACT: 10-0g820
DIST/CO/RTE/PM: 10/Kern/132/0.4/7.1
File: O:\D10*-0g820\Design\500_CntPrp\Plans\CAiCE\wb1dgn_fin.ear PROJECT ID: 10130000731

SCALE: 1" = 5' Horiz.
1" = 5' Vert.

All Dimensions are US Survey Feet

"WB" LINE CROSS SECTIONS

DESIGN STUDY ONLY

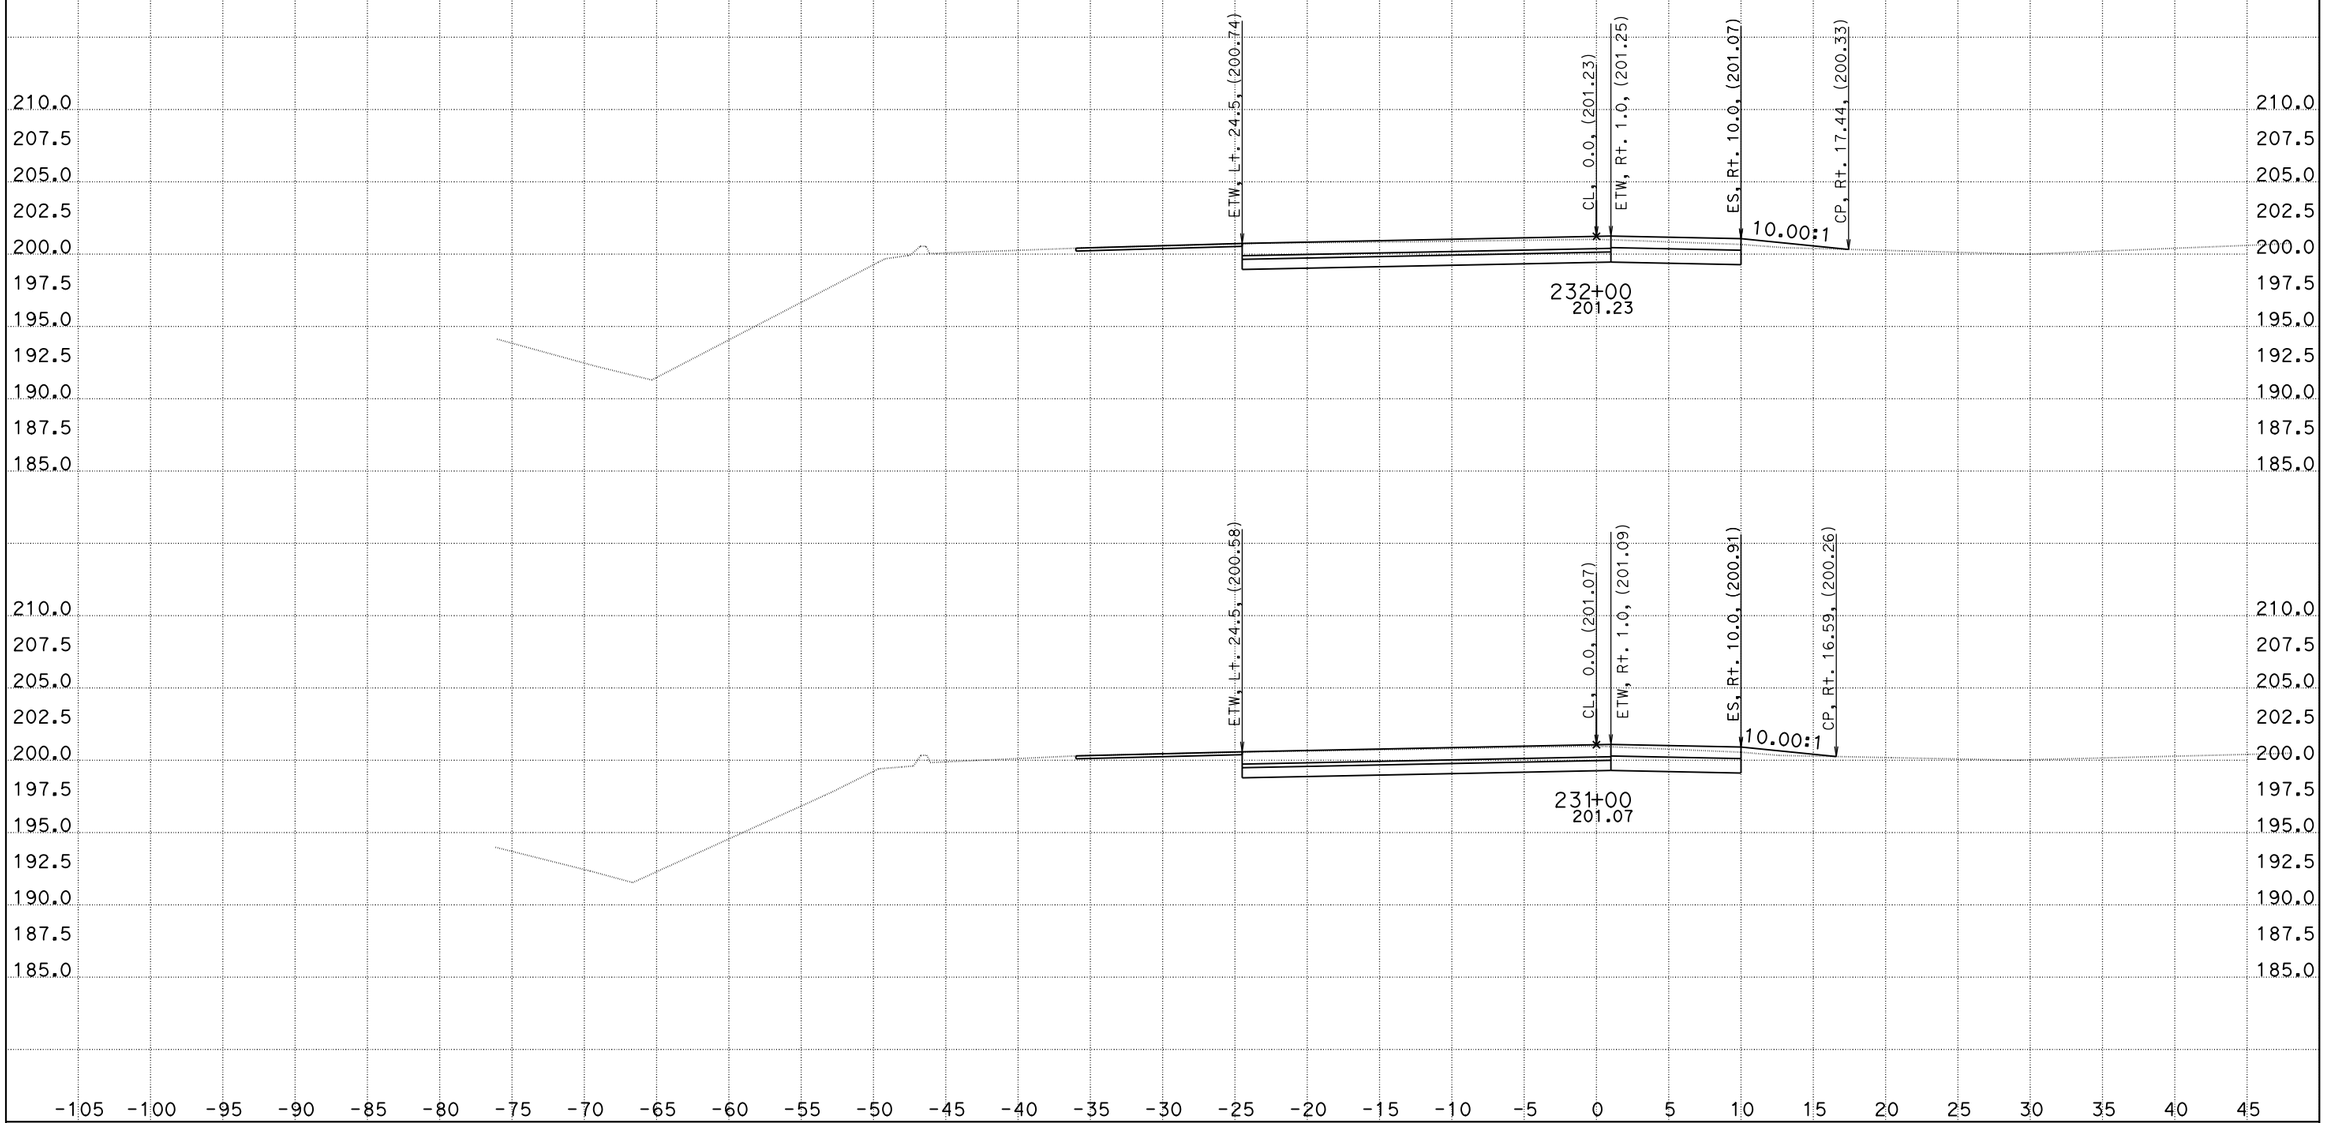

CREATED BY: DH
DATE: 1/4/2016
KC Project: 1410041

CONTRACT: 10-0g820
DIST/CO/RTE/PM: 10/Kern/132/0.4/7.1
File: O:\D10*-0g820\Design\500_CntPrp\Plans\CAiCE\wb1dgn_fin.ear PROJECT ID: 10130000731

SCALE: 1" = 5' Horiz.
1" = 5' Vert.

All Dimensions are US Survey Feet

"WB" LINE CROSS SECTIONS

DESIGN STUDY ONLY

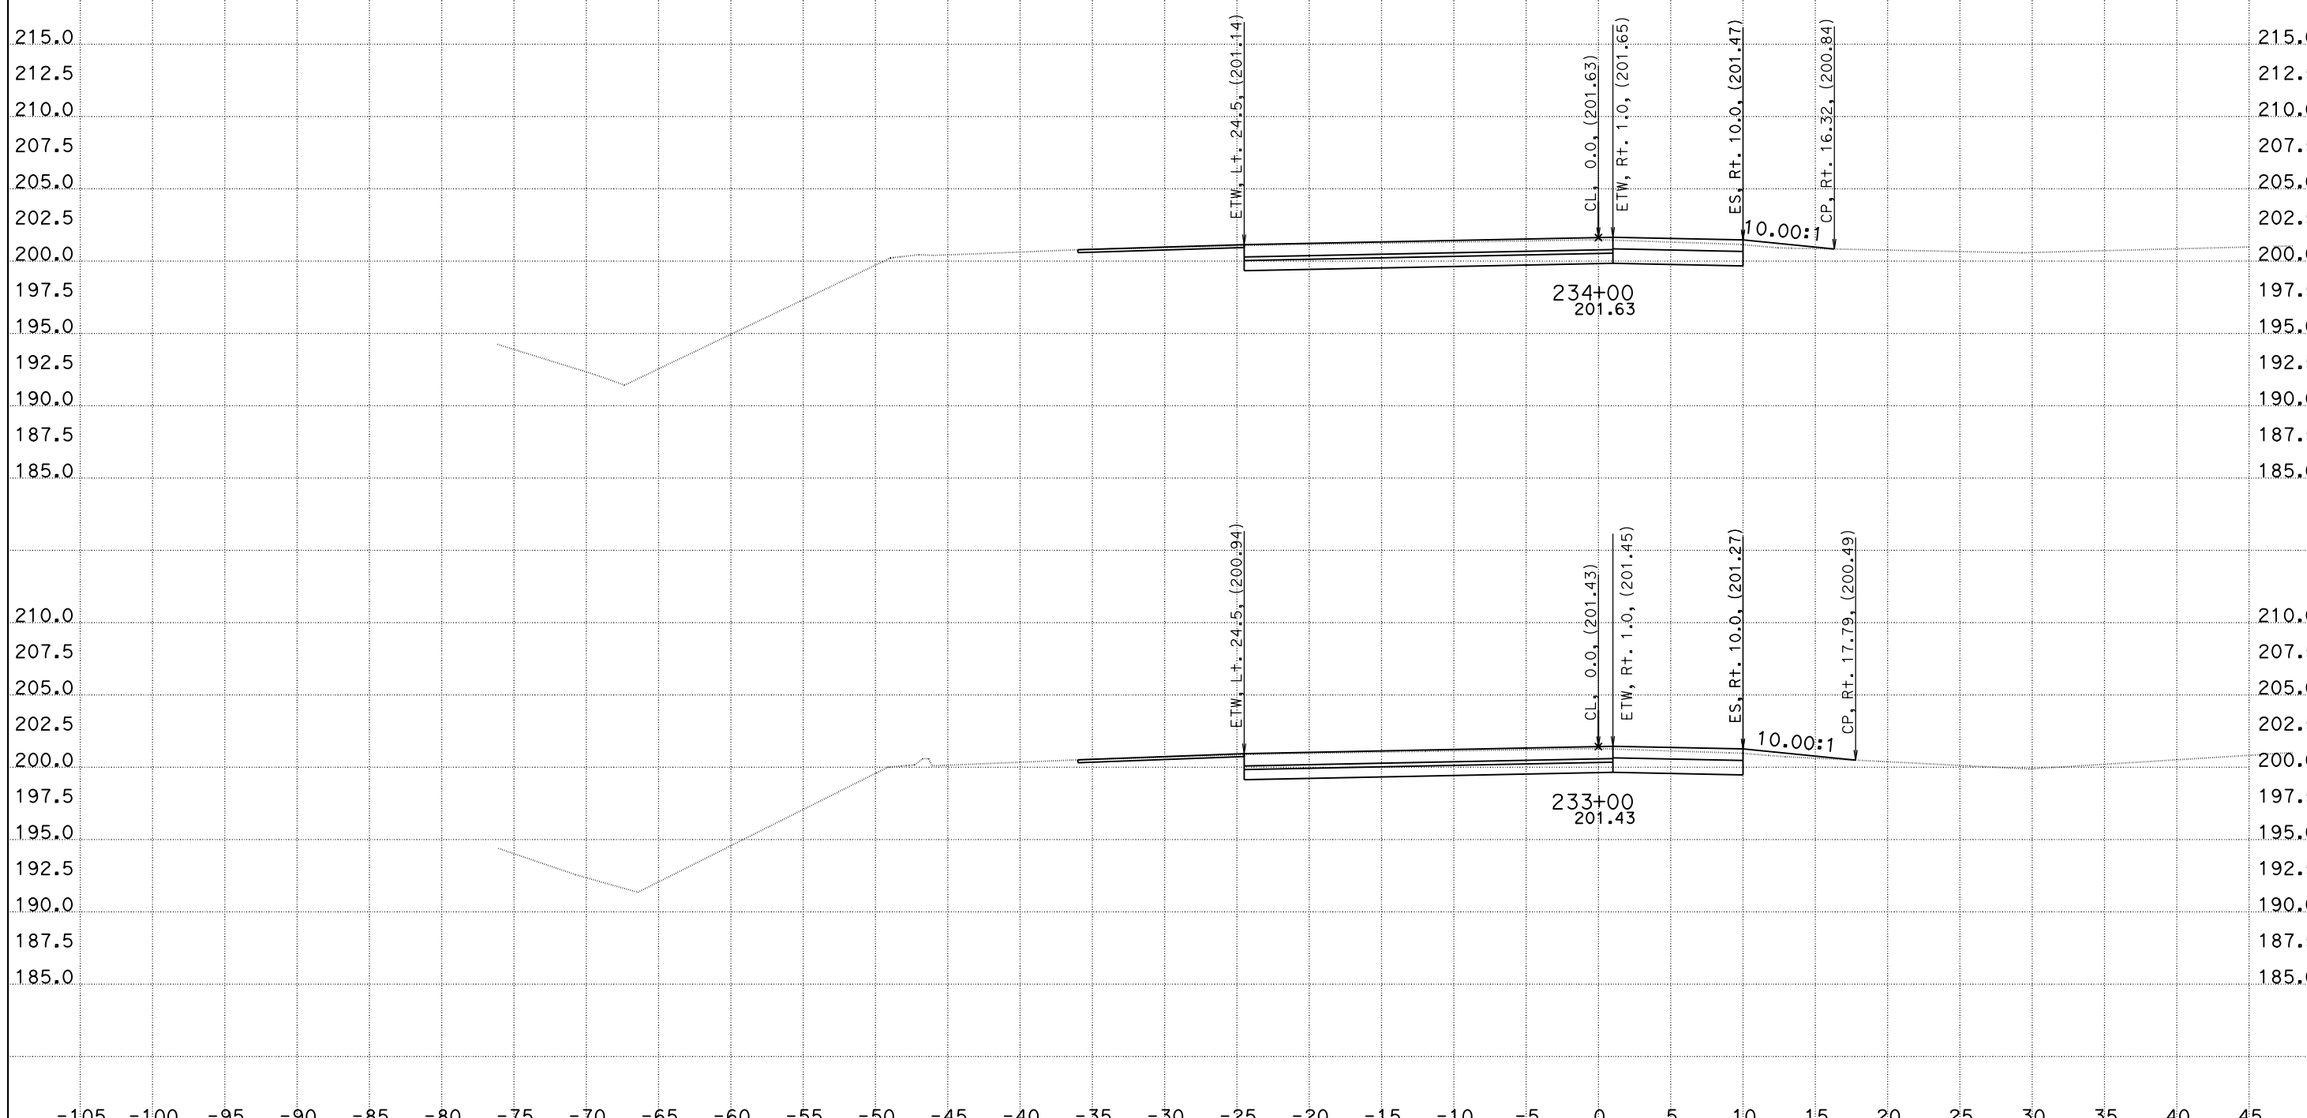

CREATED BY: DH
DATE: 1/4/2016
KC Project: 1410041

CONTRACT: 10-0g820
DIST/CO/RTE/PM: 10/Kern/132/0.4/7.1
File: O:\D10*-0g820\Design\500_CntPrp\Plans\CAiCE\wb1dgn_fin.ear PROJECT ID: 10130000731

SCALE: 1" = 5' Horiz.
1" = 5' Vert.

All Dimensions are US Survey Feet

"WB" LINE CROSS SECTIONS

DESIGN STUDY ONLY

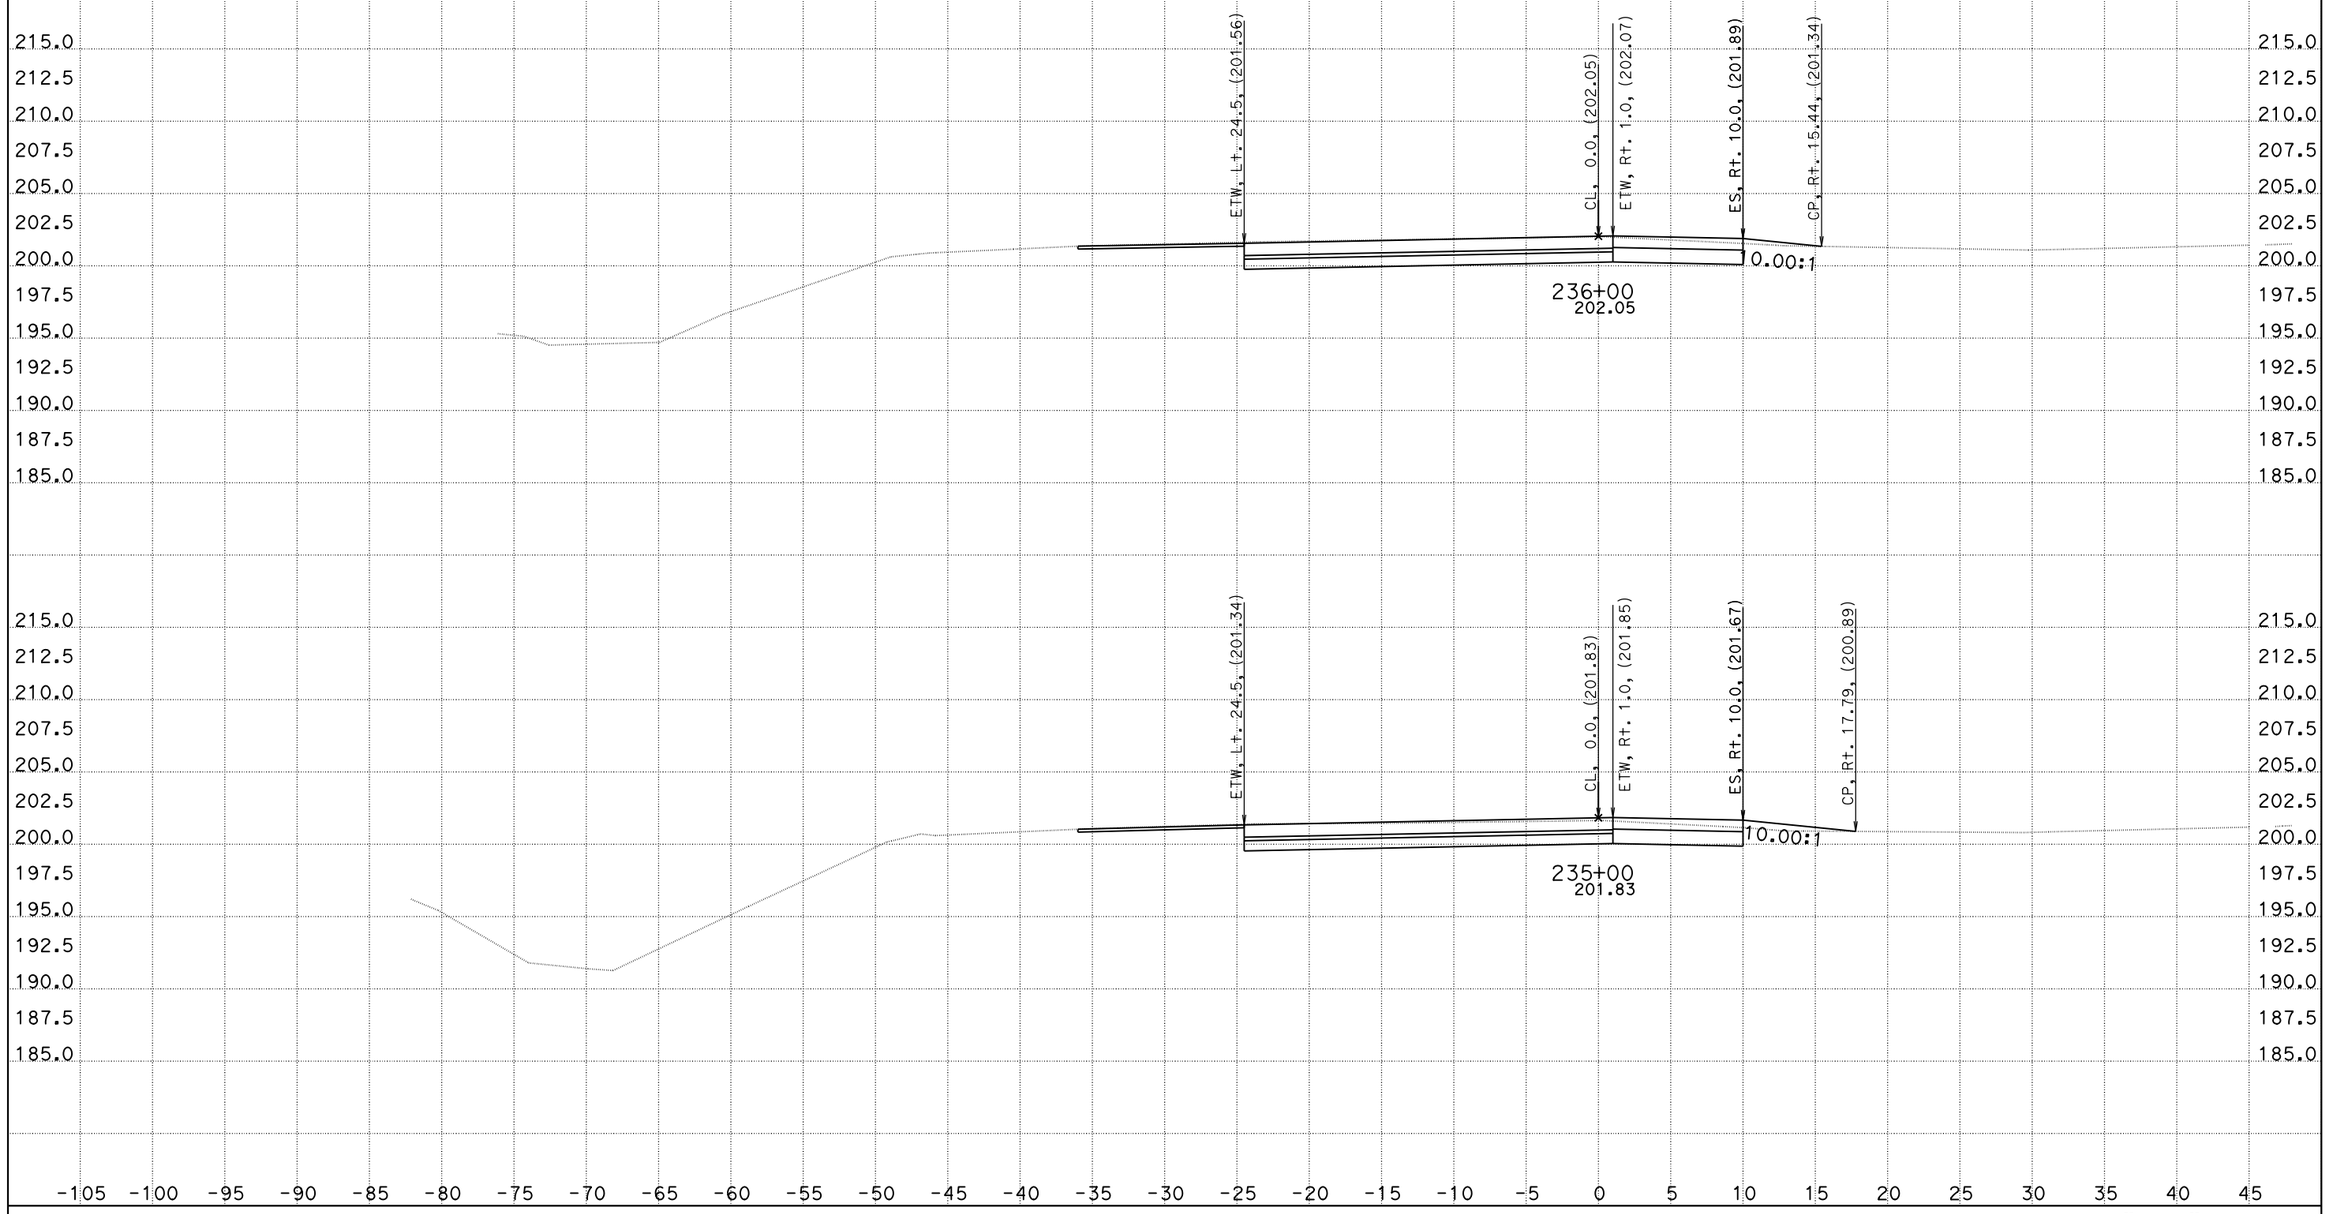

CREATED BY: DH
DATE: 1/4/2016
KC Project: 1410041

CONTRACT: 10-0g820
DIST/CO/RTE/PM: 10/Kern/132/0.4/7.1
File: O:\D10*-0g820\Design\500_CntPrp\Plans\CAiCE\wb1dgn_fin.ear PROJECT ID: 10130000731

SCALE: 1" = 5' Horiz.
1" = 5' Vert.

All Dimensions are US Survey Feet

"WB" LINE CROSS SECTIONS

DESIGN STUDY ONLY

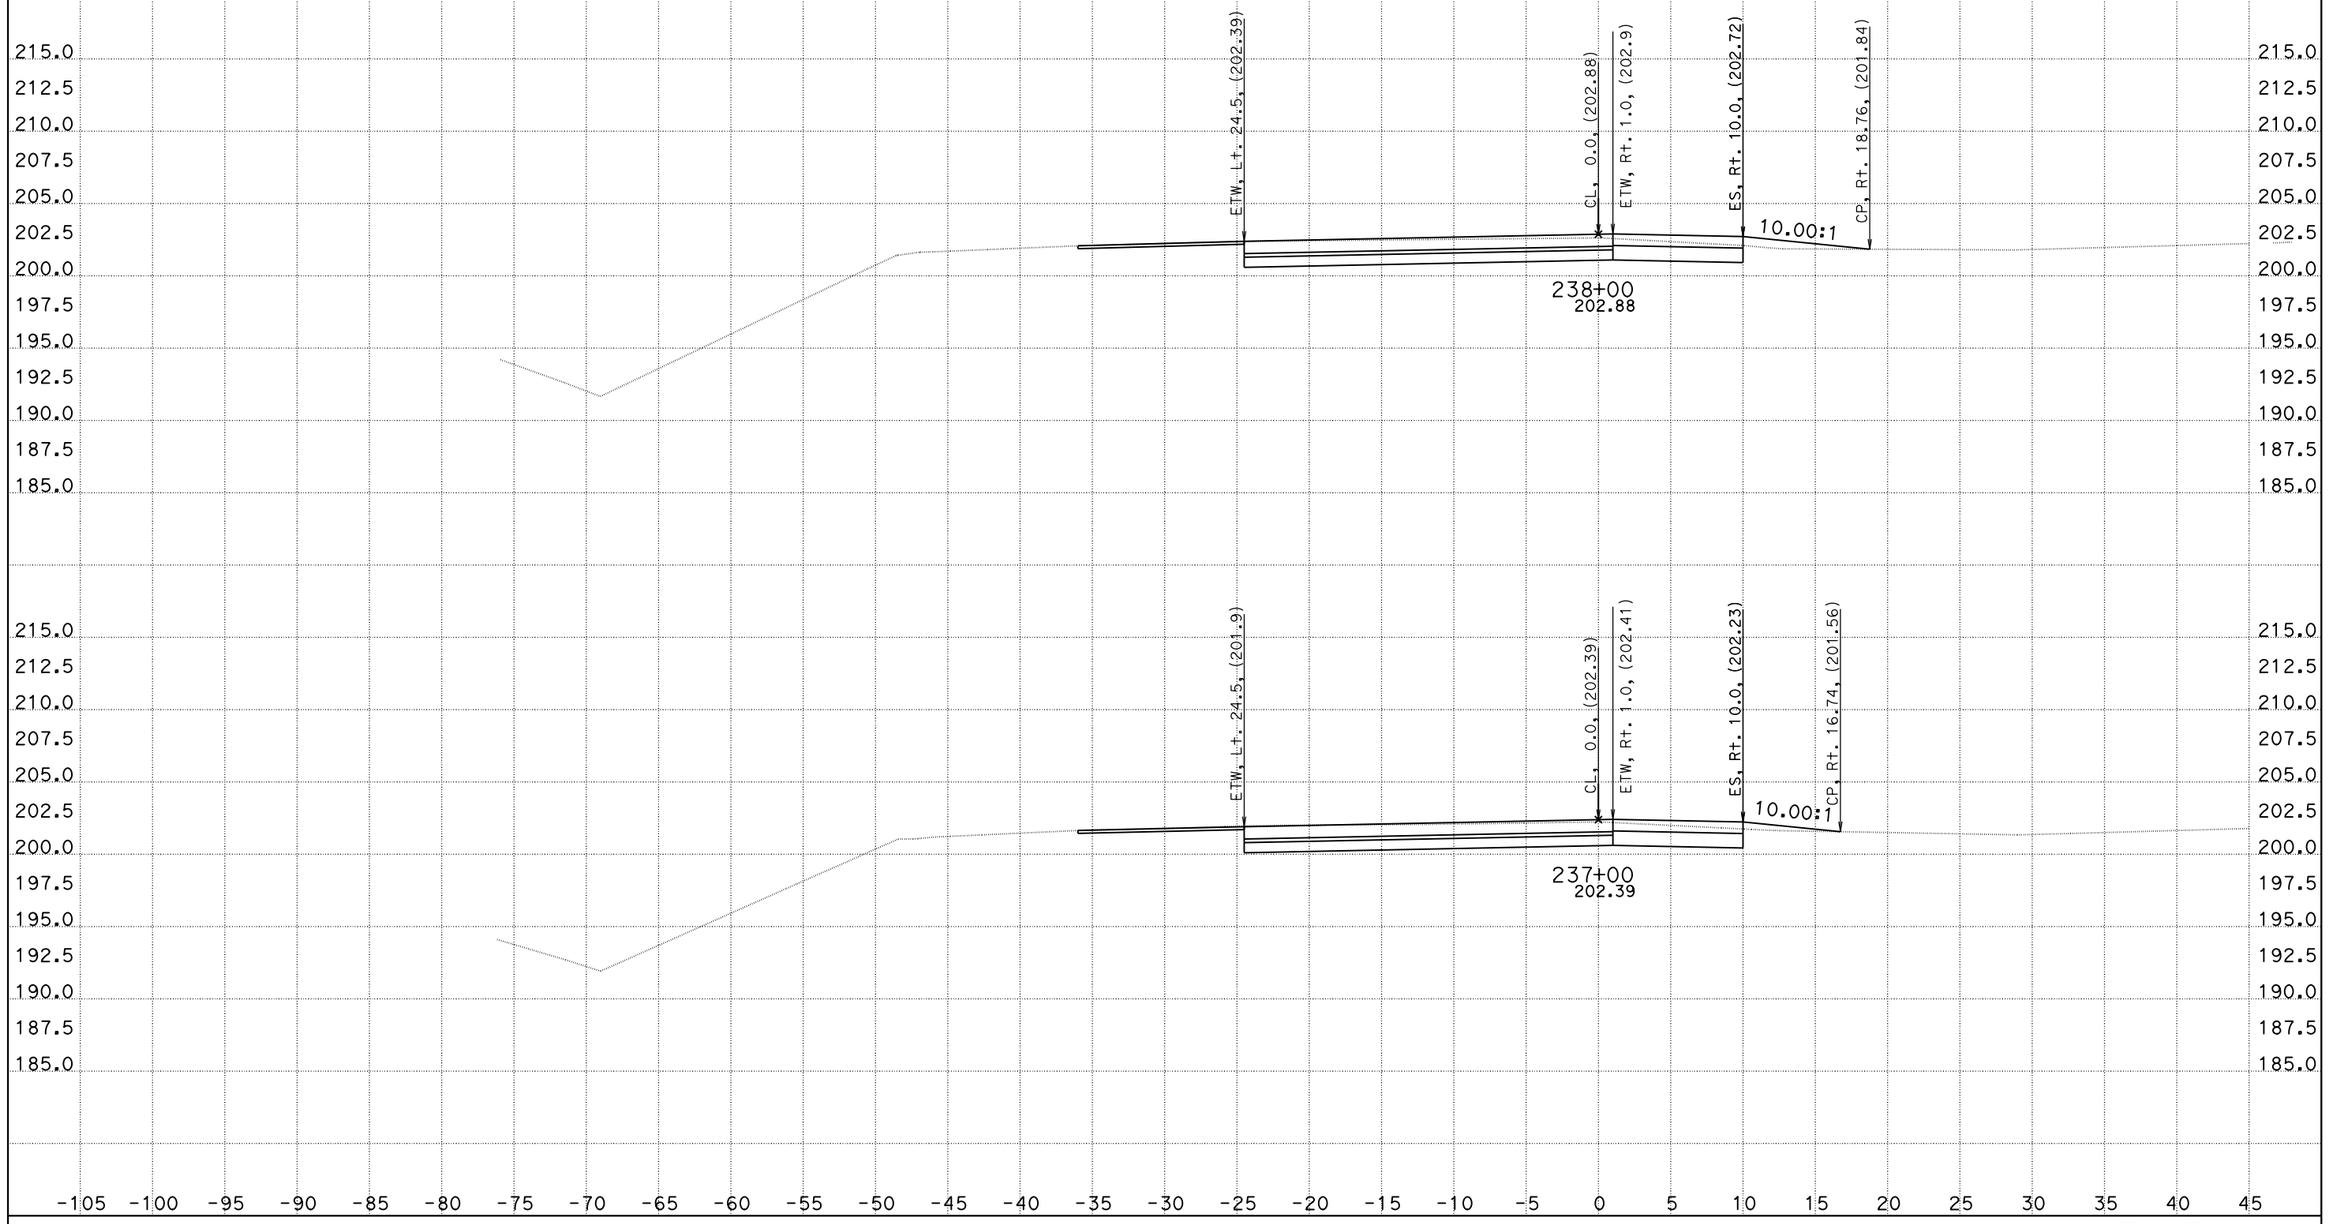

CREATED BY: DH
DATE: 1/4/2016
KC Project: 1410041

CONTRACT: 10-0g820
DIST/CO/RTE/PM: 10/Kern/132/0.4/7.1
File: O:\D10*-0g820\Design\500_CntPrp\Plans\CAiCE\wb1dgn_fin.ear PROJECT ID: 10130000731

SCALE: 1" = 5' Horiz.
1" = 5' Vert.

All Dimensions are US Survey Feet

"WB" LINE CROSS SECTIONS

DESIGN STUDY ONLY

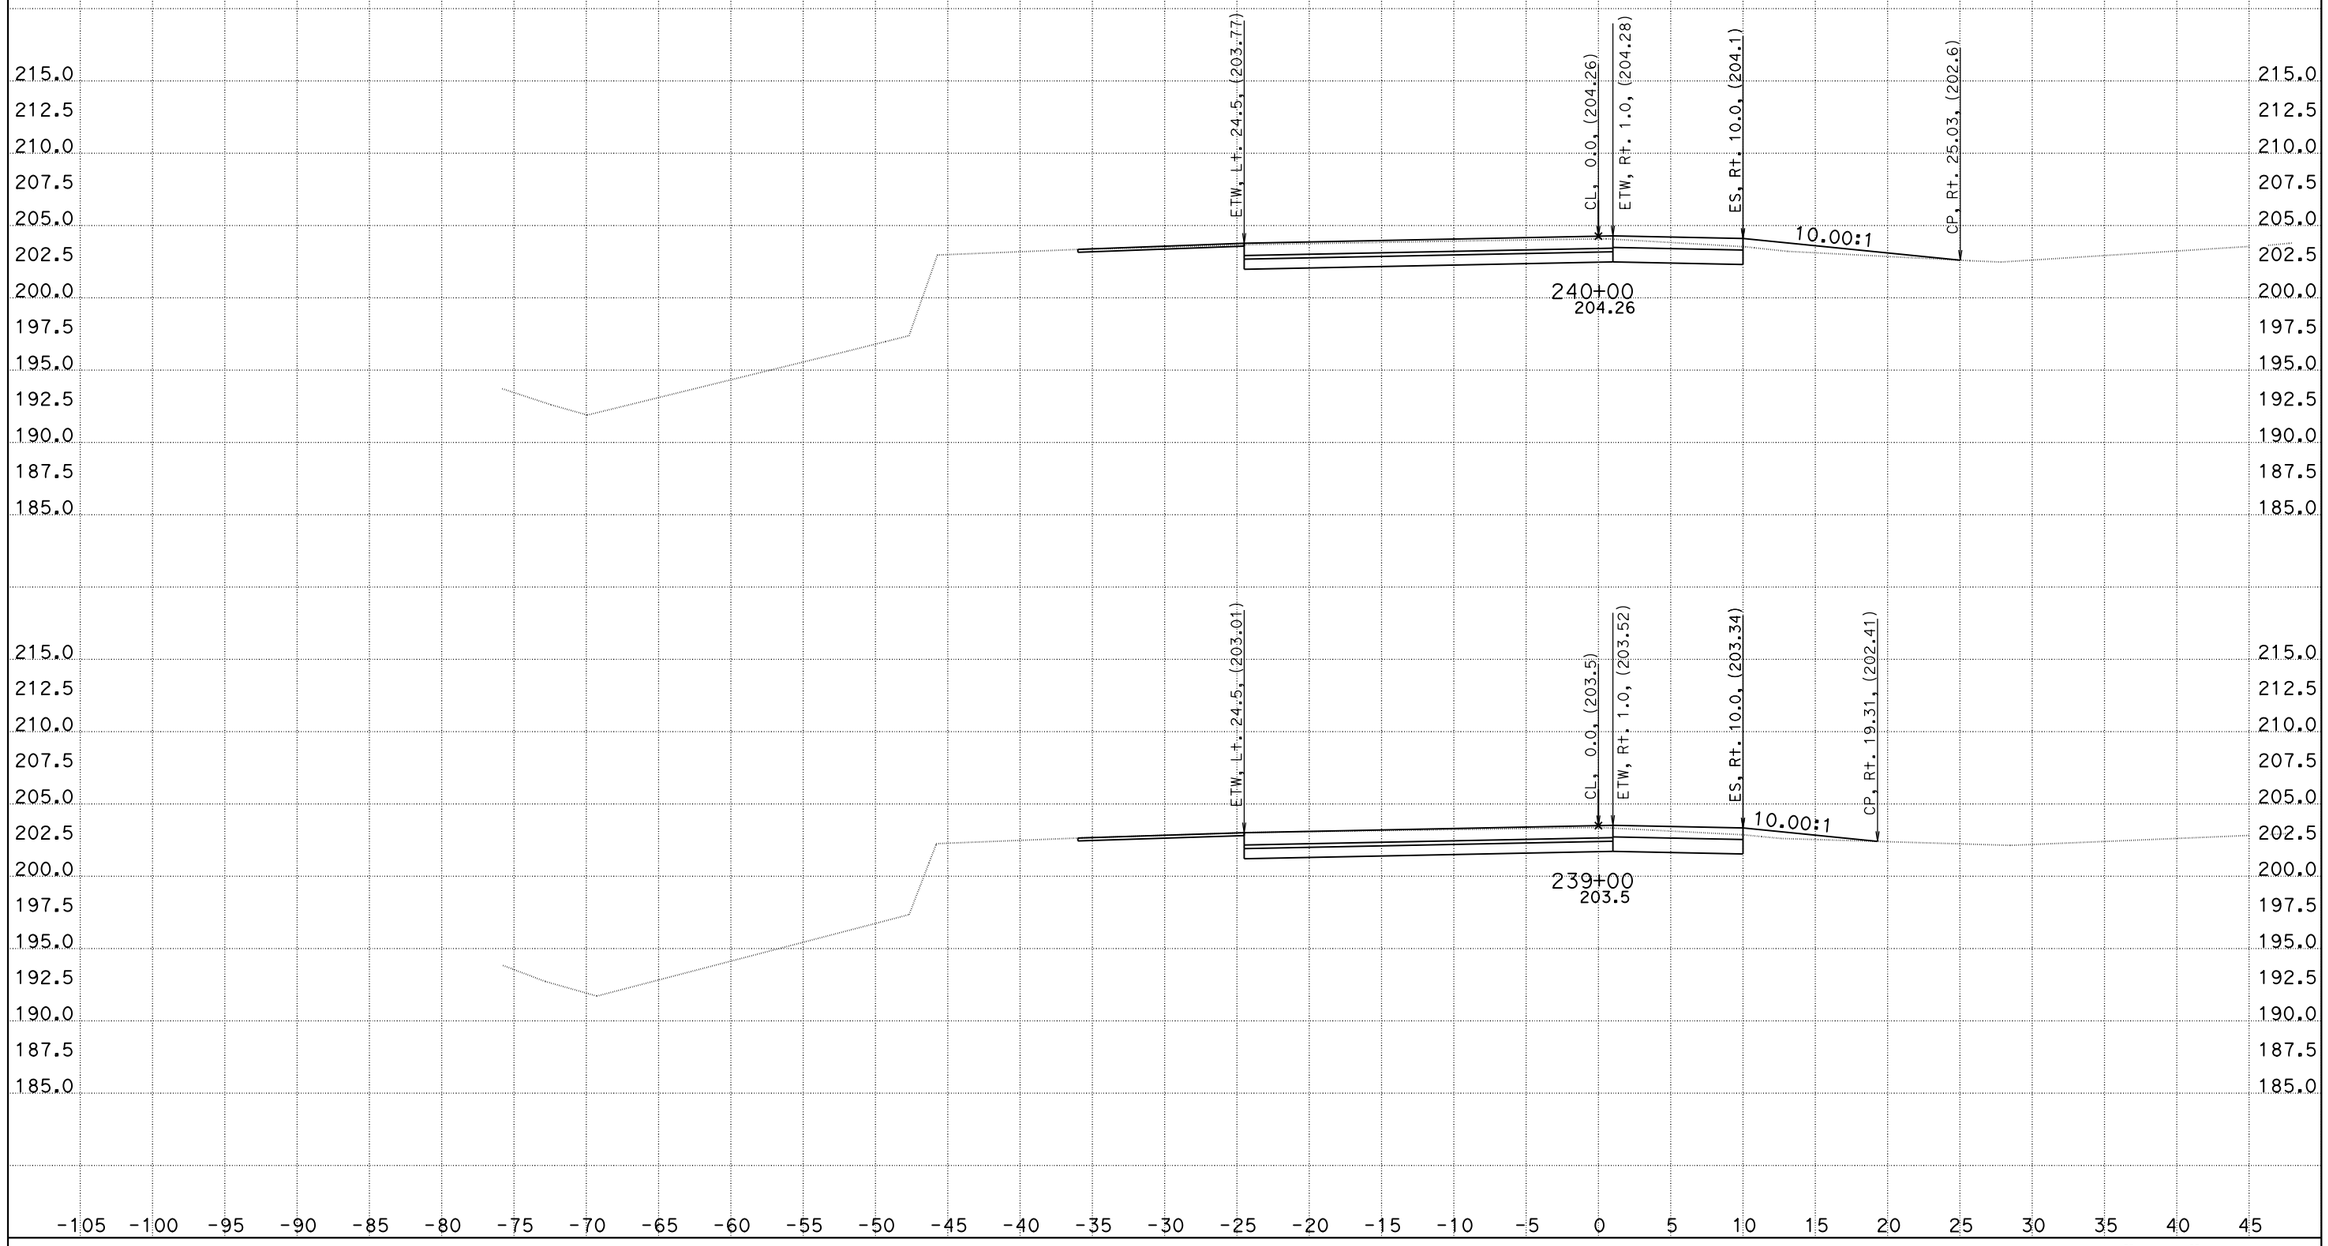

CREATED BY: DH
DATE: 1/4/2016
KC Project: 1410041

CONTRACT: 10-0g820
DIST/CO/RTE/PM: 10/Kern/132/0.4/7.1
File: O:\D10*-0g820\Design\500_CntPrp\Plans\CAiCE\wb1dgn_fin.ear PROJECT ID: 10130000731

SCALE: 1" = 5' Horiz.
1" = 5' Vert.

All Dimensions are US Survey Feet

"WB" LINE CROSS SECTIONS

DESIGN STUDY ONLY

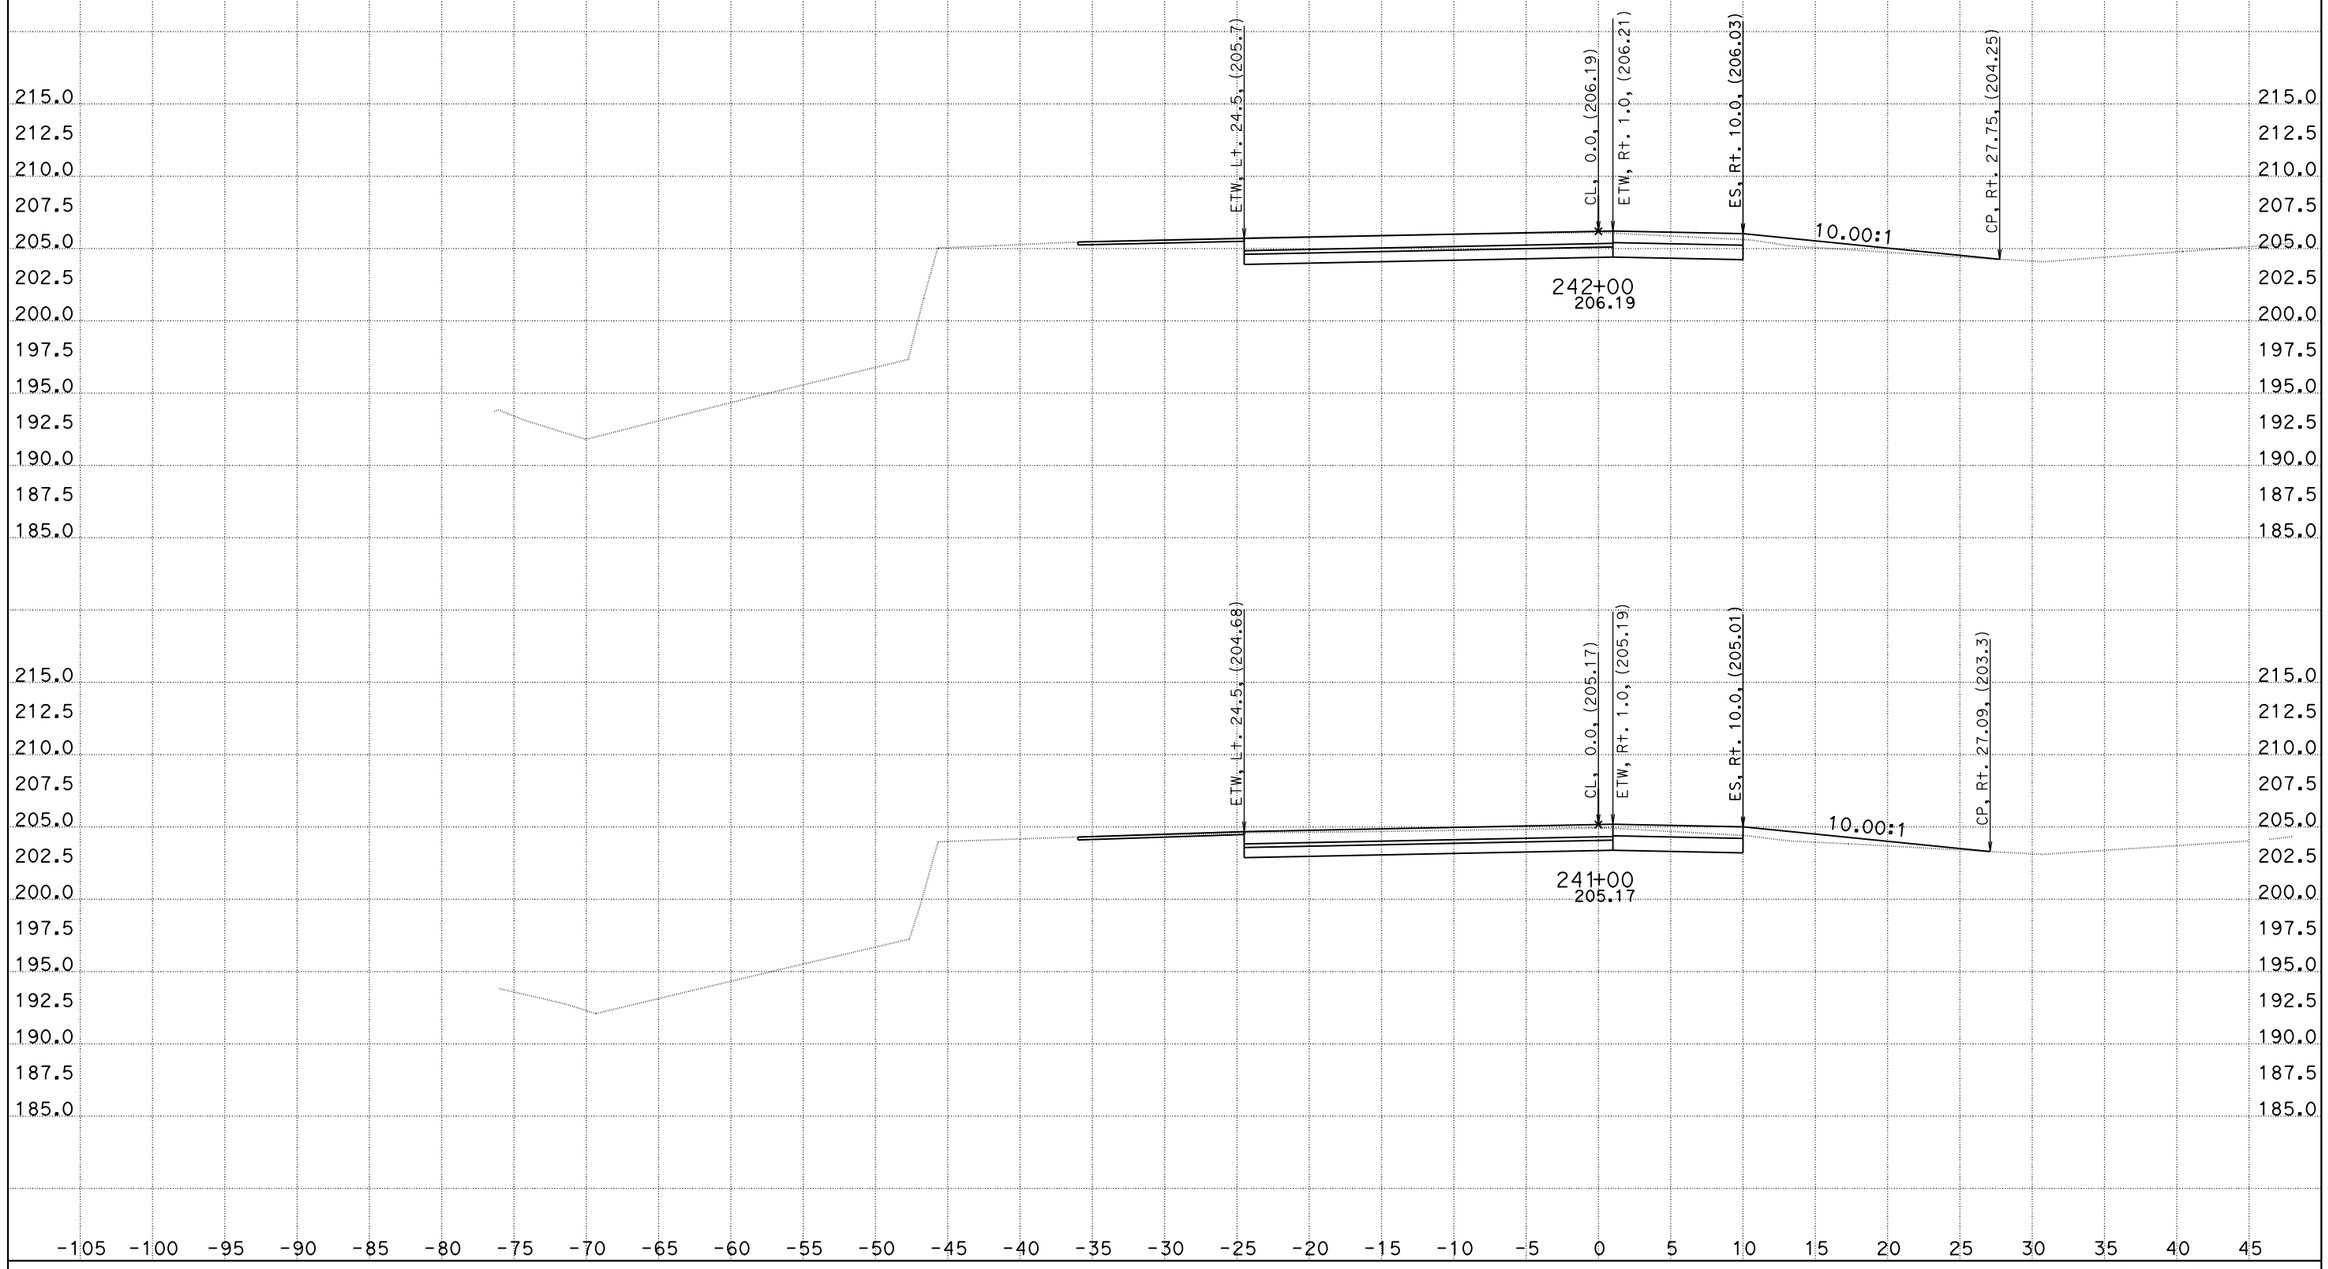

CREATED BY: DH
DATE: 1/4/2016
KC Project: 1410041

CONTRACT: 10-0g820
DIST/CO/RTE/PM: 10/Kern/132/0.4/7.1
File: O:\D10*-0g820\Design\500_CntPrp\Plans\CAiCE\wb1dgn_fin.ear PROJECT ID: 10130000731

SCALE: 1" = 5' Horiz.
1" = 5' Vert.

All Dimensions are US Survey Feet

"WB" LINE CROSS SECTIONS

DESIGN STUDY ONLY

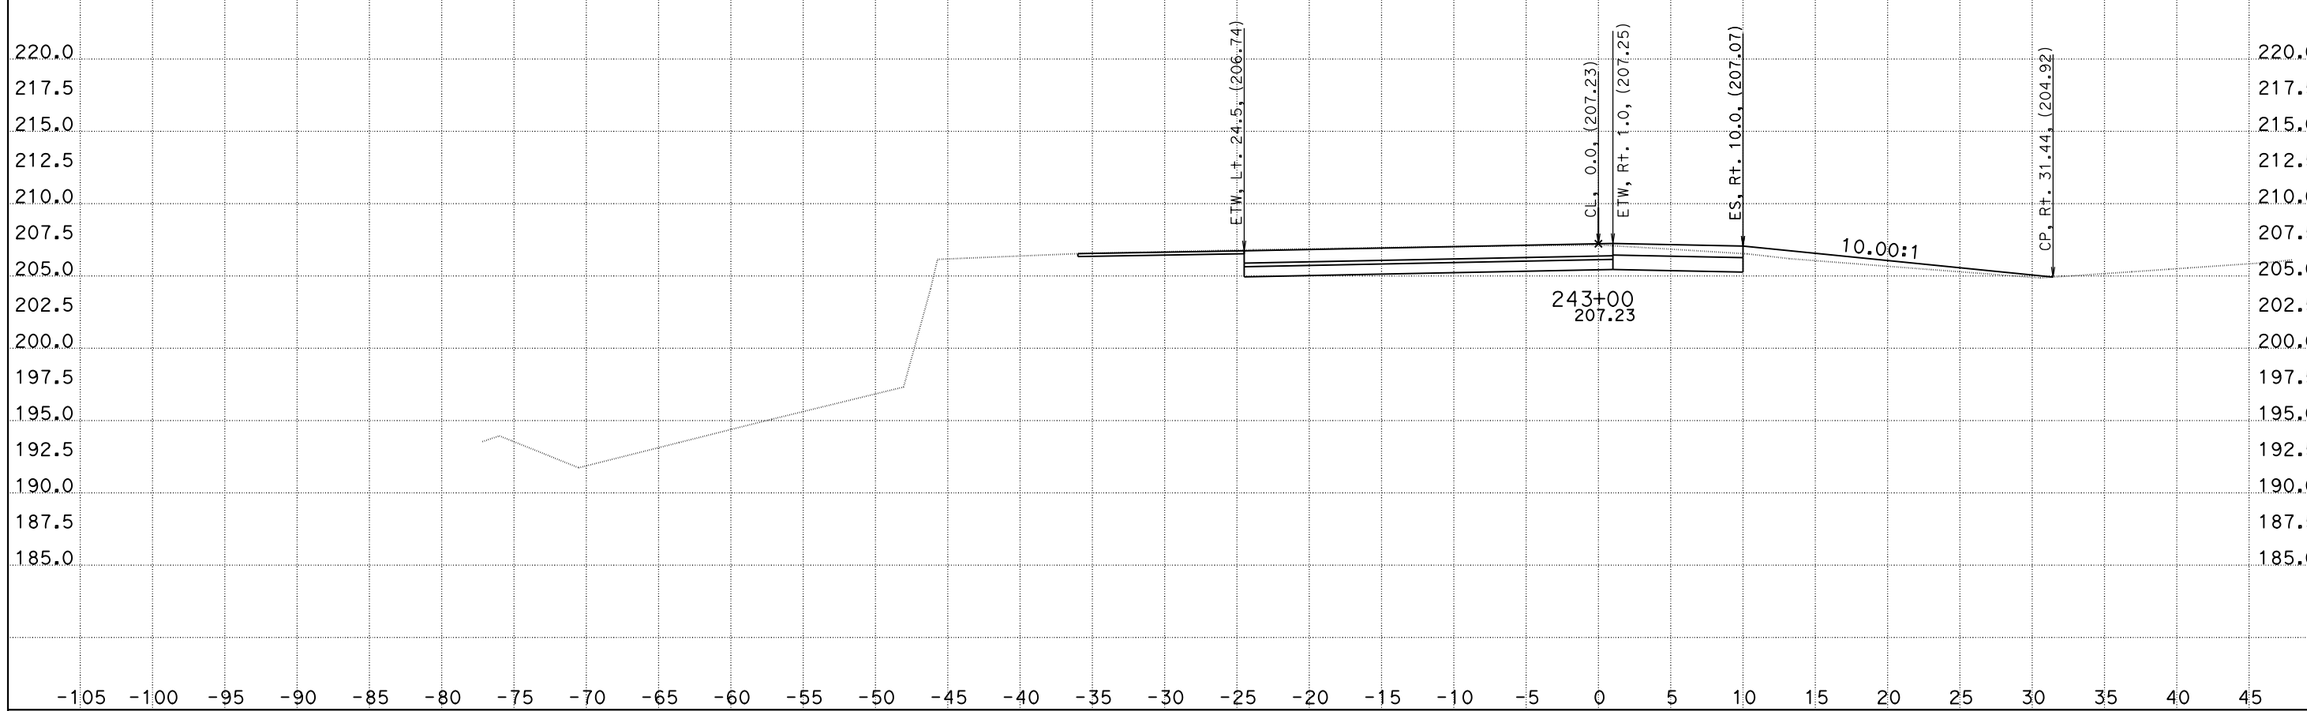

CREATED BY: DH
DATE: 1/4/2016
KC Project: 1410041

CONTRACT: 10-0g820
DIST/CO/RTE/PM: 10/Kern/132/0.4/7.1
File: O:\D10*-0g820\Design\500_CntPrp\Plans\CAiCE\wb1dgn_fin.ear PROJECT ID: 10130000731

SCALE: 1" = 5' Horiz.
1" = 5' Vert.

All Dimensions are US Survey Feet

"WB" LINE CROSS SECTIONS

DESIGN STUDY ONLY

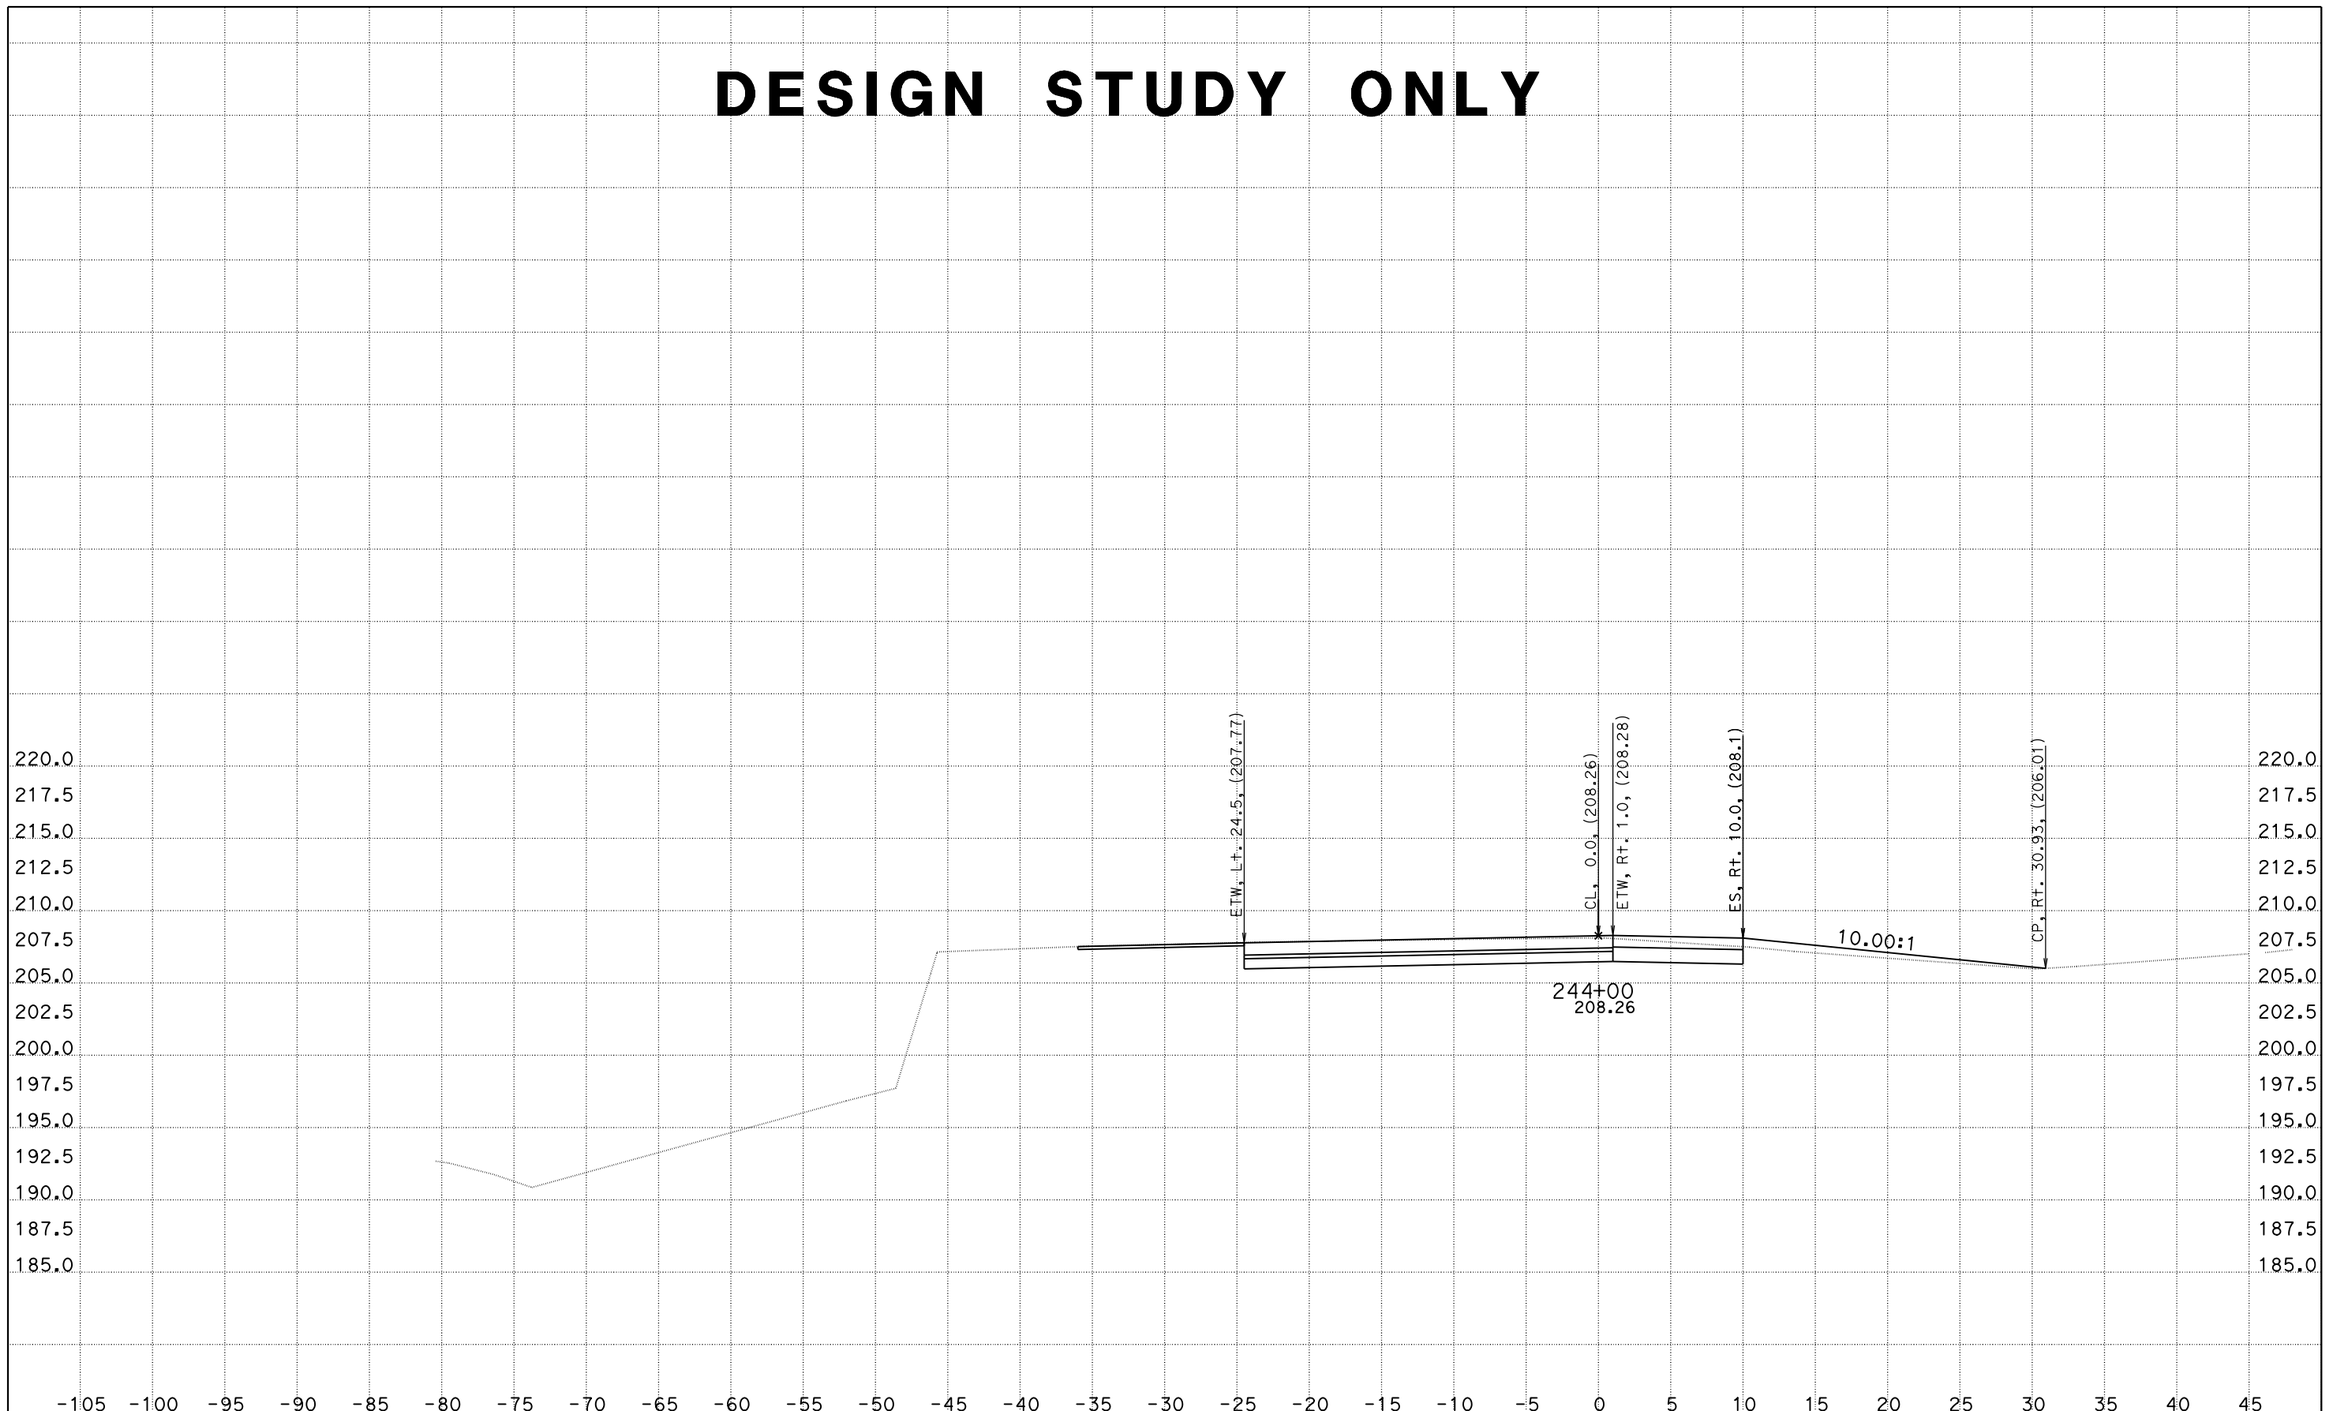

CREATED BY: DH
DATE: 1/4/2016
KC Project: 1410041

CONTRACT: 10-0g820
DIST/CO/RTE/PM: 10/Kern/132/0.4/7.1
File: O:\D10*-0g820\Design\500_CntPrp\Plans\CAiCE\wb1dgn_fin.ear PROJECT ID: 10130000731

SCALE: 1" = 5' Horiz.
1" = 5' Vert.

All Dimensions are US Survey Feet

"WB" LINE CROSS SECTIONS

DESIGN STUDY ONLY

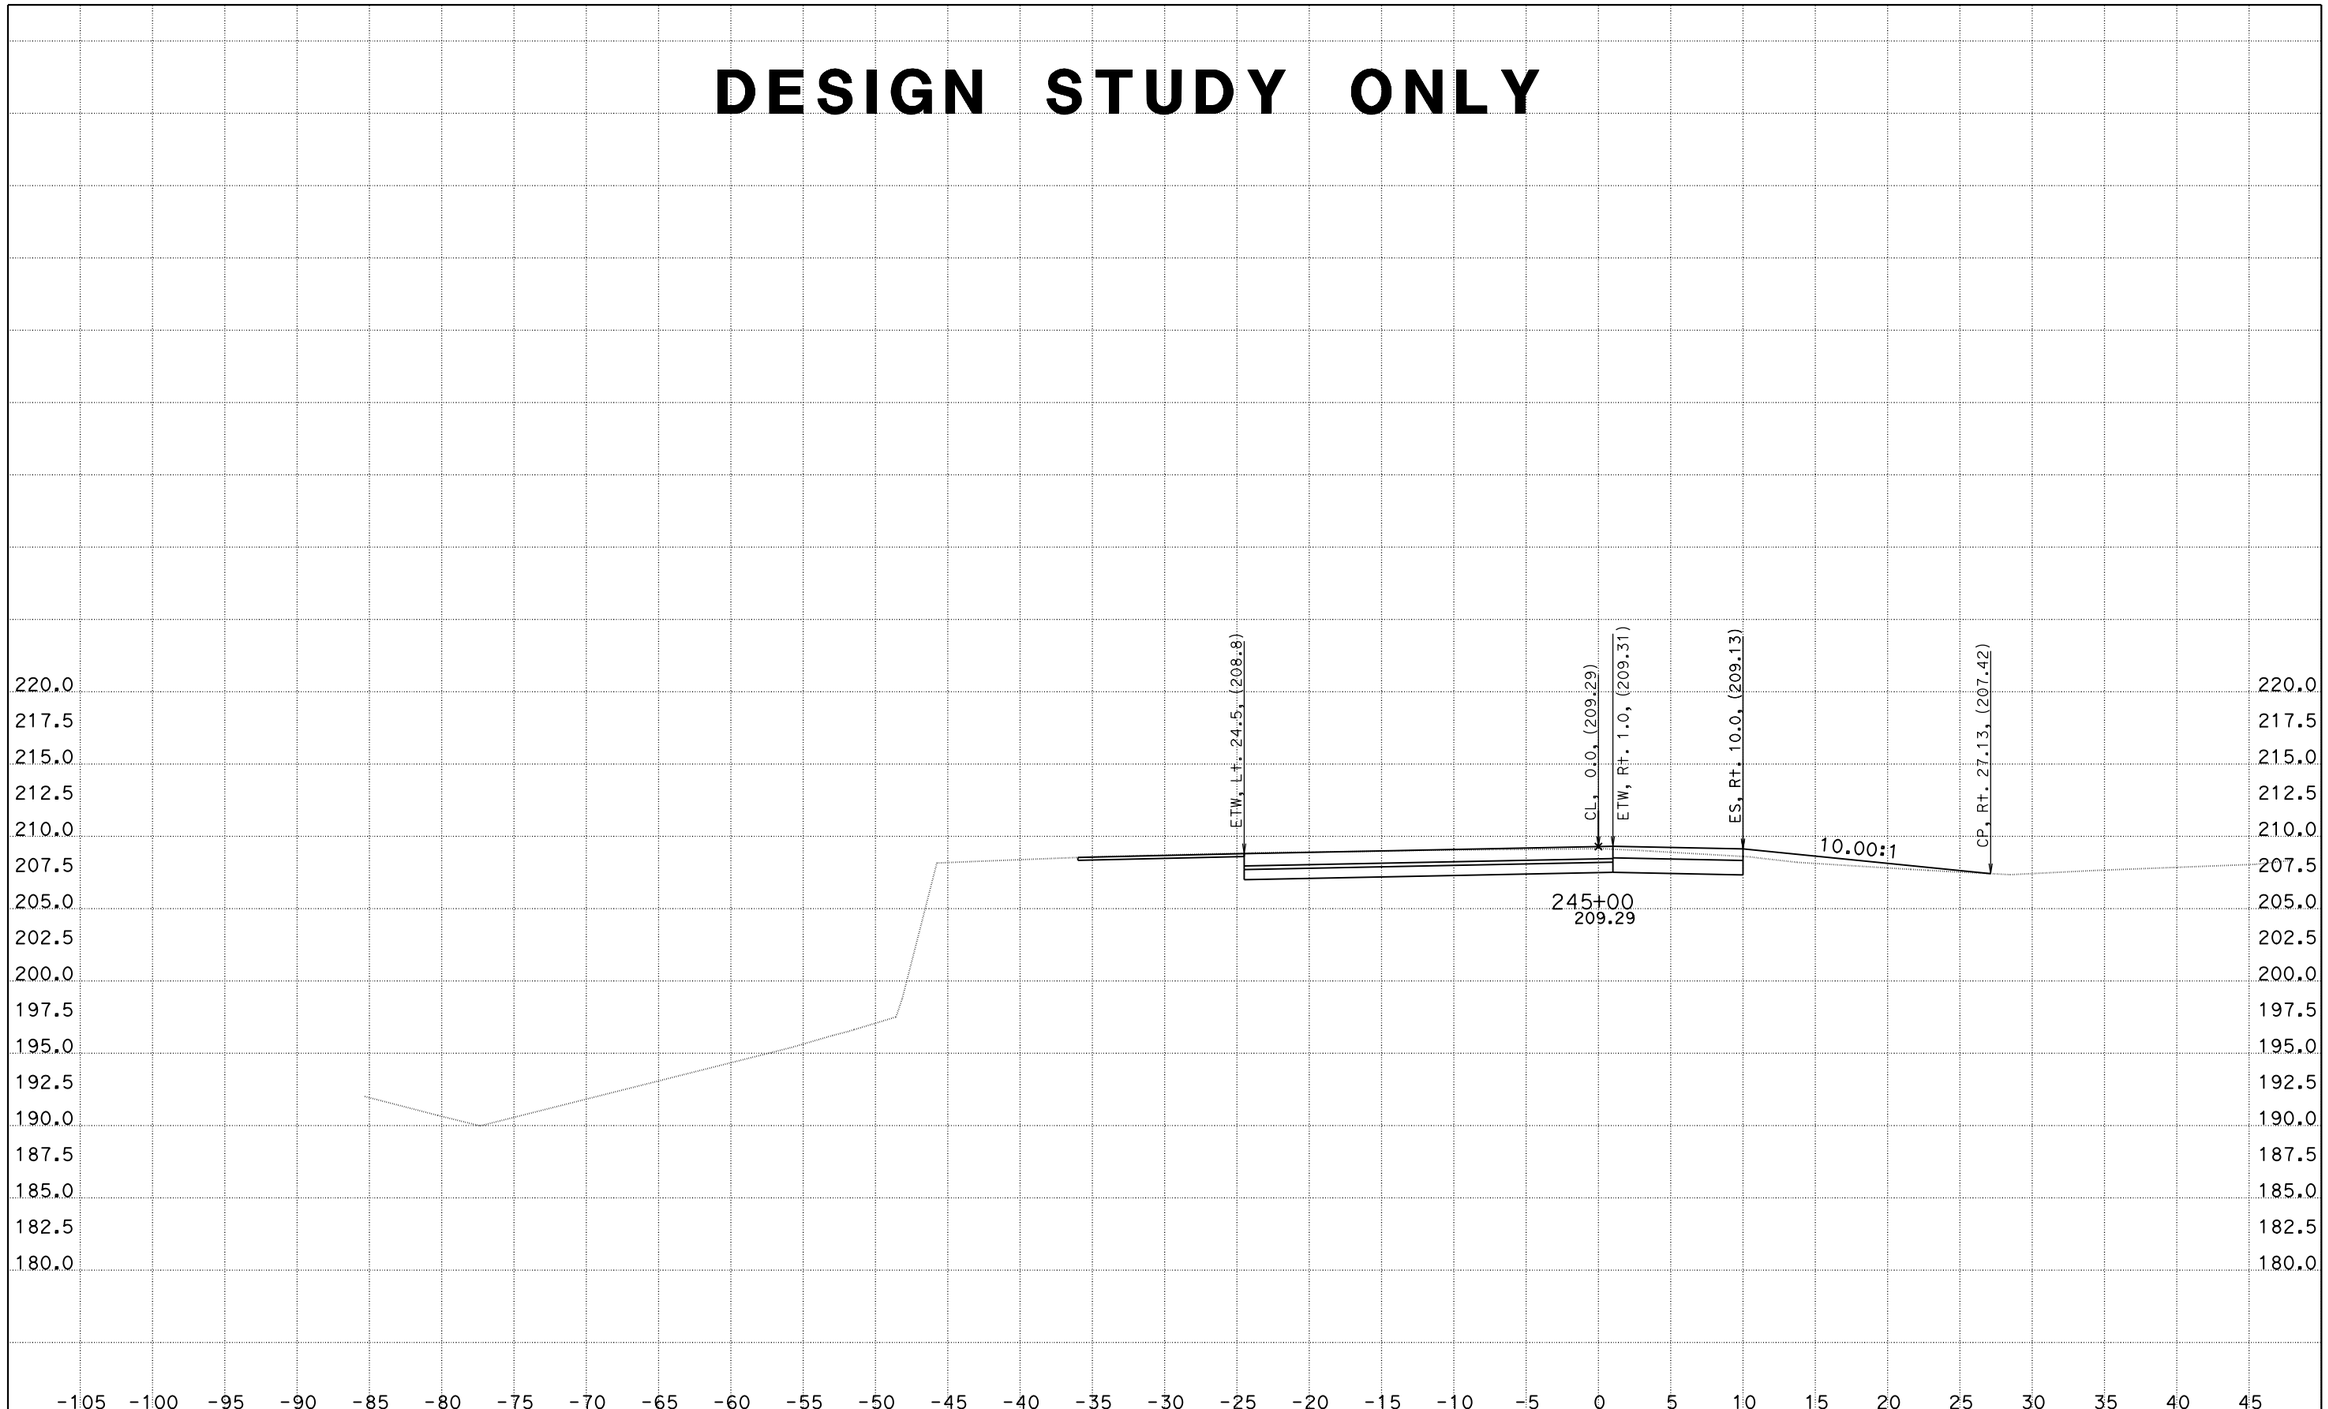

CREATED BY: DH
DATE: 1/4/2016
KC Project: 1410041

CONTRACT: 10-0g820
DIST/CO/RTE/PM: 10/Kern/132/0.4/7.1
File: O:\D10*-0g820\Design\500_CntPrp\Plans\CAiCE\wb1dgn_fin.ear PROJECT ID: 10130000731

SCALE: 1" = 5' Horiz.
1" = 5' Vert.

All Dimensions are US Survey Feet

"WB" LINE
CROSS SECTIONS

DESIGN STUDY ONLY

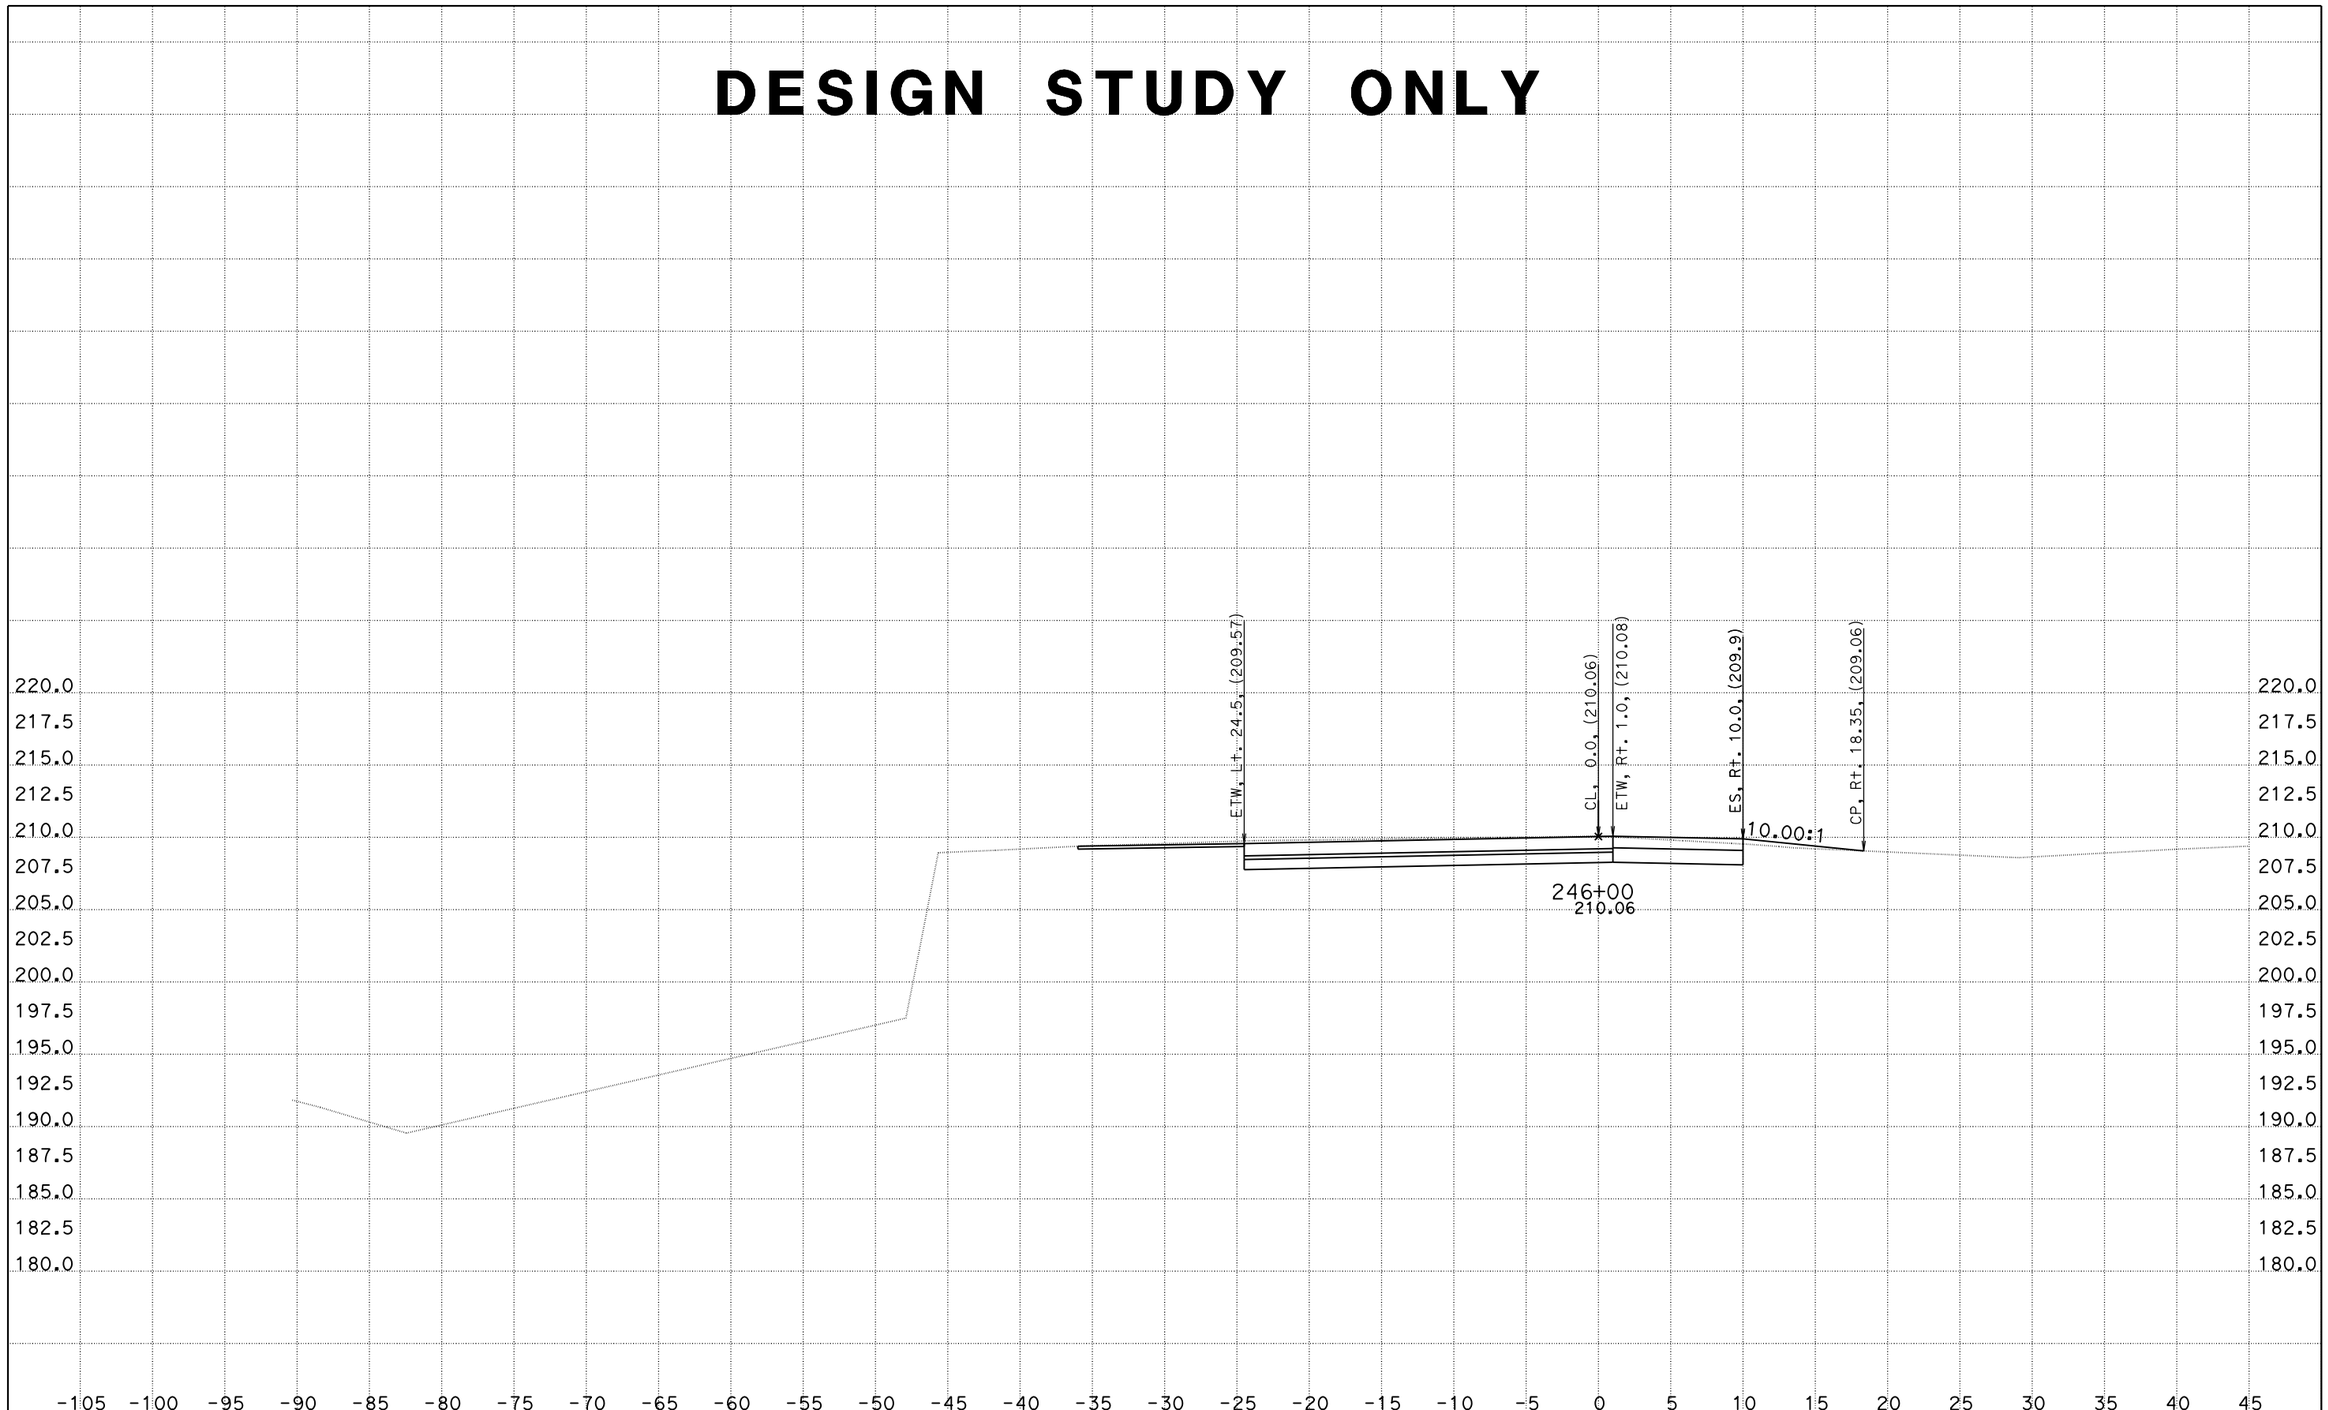

CREATED BY: DH
DATE: 1/4/2016
KC Project: 1410041

CONTRACT: 10-0g820
DIST/CO/RTE/PM: 10/Kern/132/0.4/7.1
File: O:\D10*-0g820\Design\500_CntPrp\Plans\CAiCE\wb1dgn_fin.ear PROJECT ID: 10130000731

SCALE: 1" = 5' Horiz.
1" = 5' Vert.

All Dimensions are US Survey Feet

"WB" LINE CROSS SECTIONS

DESIGN STUDY ONLY

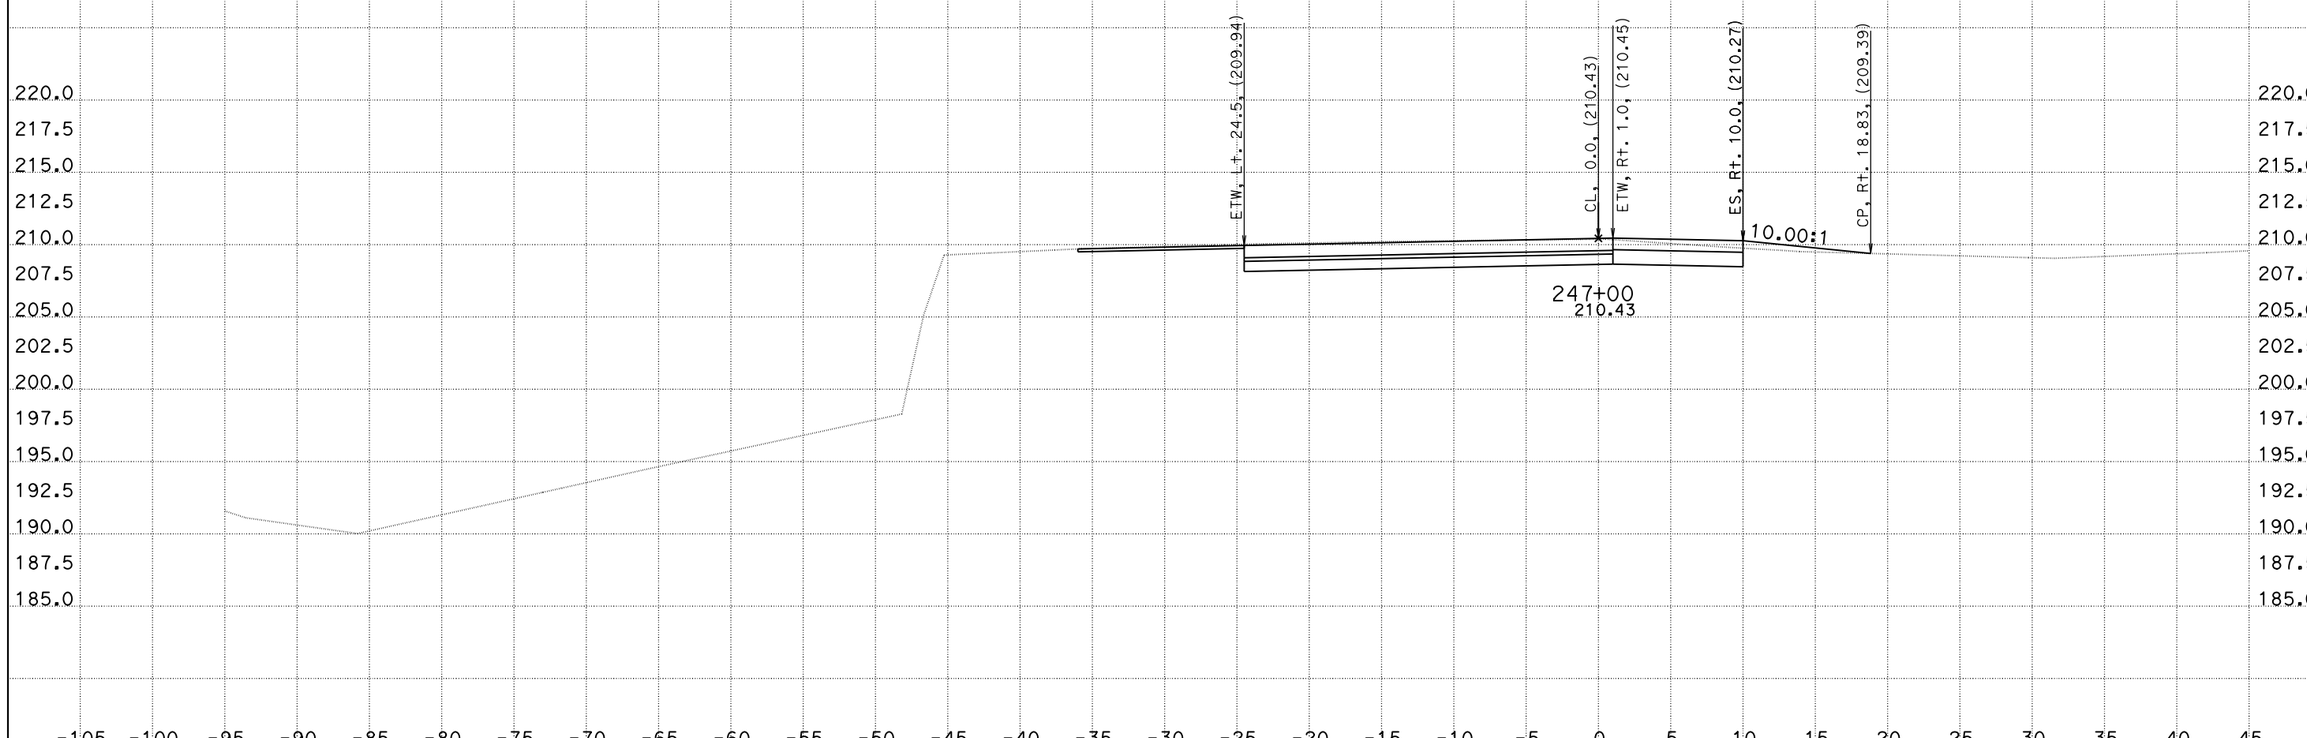

CREATED BY: DH
DATE: 1/4/2016
KC Project: 1410041

CONTRACT: 10-0g820
DIST/CO/RTE/PM: 10/Kern/132/0.4/7.1
File: O:\D10*-0g820\Design\500_CntPrp\Plans\CAiCE\wb1dgn_fin.ear PROJECT ID: 10130000731

SCALE: 1" = 5' Horiz.
1" = 5' Vert.

All Dimensions are US Survey Feet

"WB" LINE
CROSS SECTIONS

DESIGN STUDY ONLY

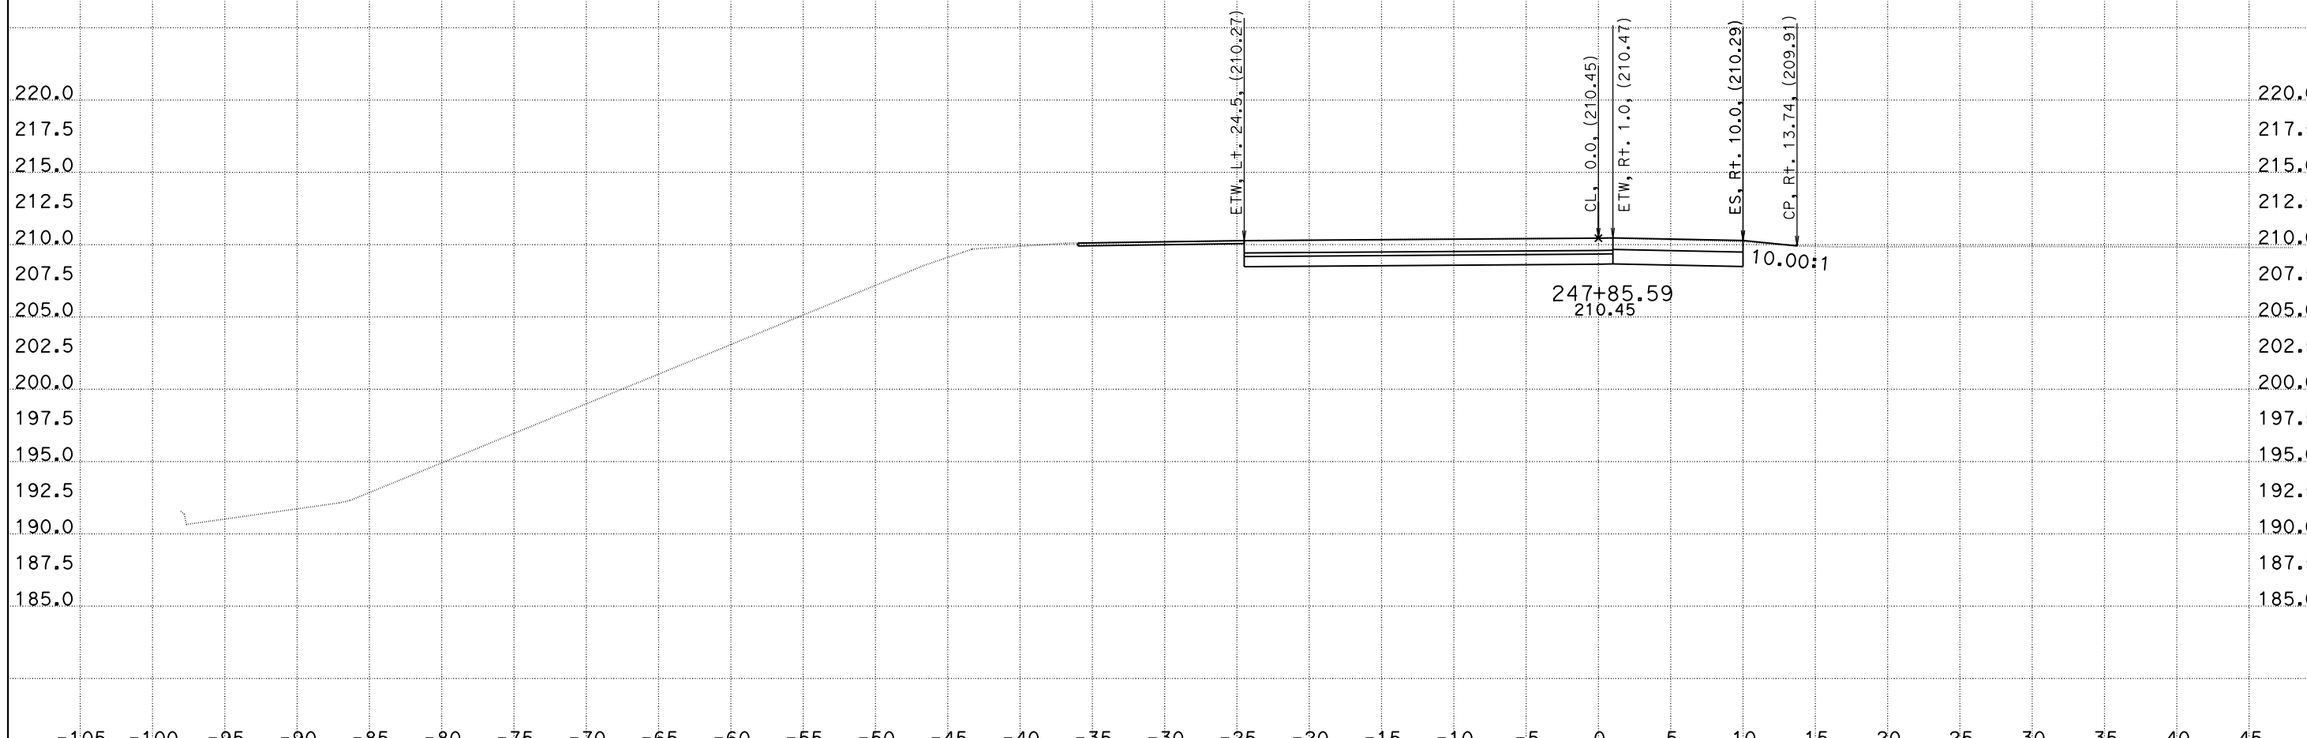

CREATED BY: DH
DATE: 1/4/2016
KC Project: 1410041

CONTRACT: 10-0g820
DIST/CO/RTE/PM: 10/Kern/132/0.4/7.1
File: O:\D10*-0g820\Design\500_CntPrp\Plans\CAiCE\wb1dgn_fin.ear PROJECT ID: 10130000731

SCALE: 1" = 5' Horiz.
1" = 5' Vert.

All Dimensions are US Survey Feet

"WB" LINE
CROSS SECTIONS

DESIGN STUDY ONLY

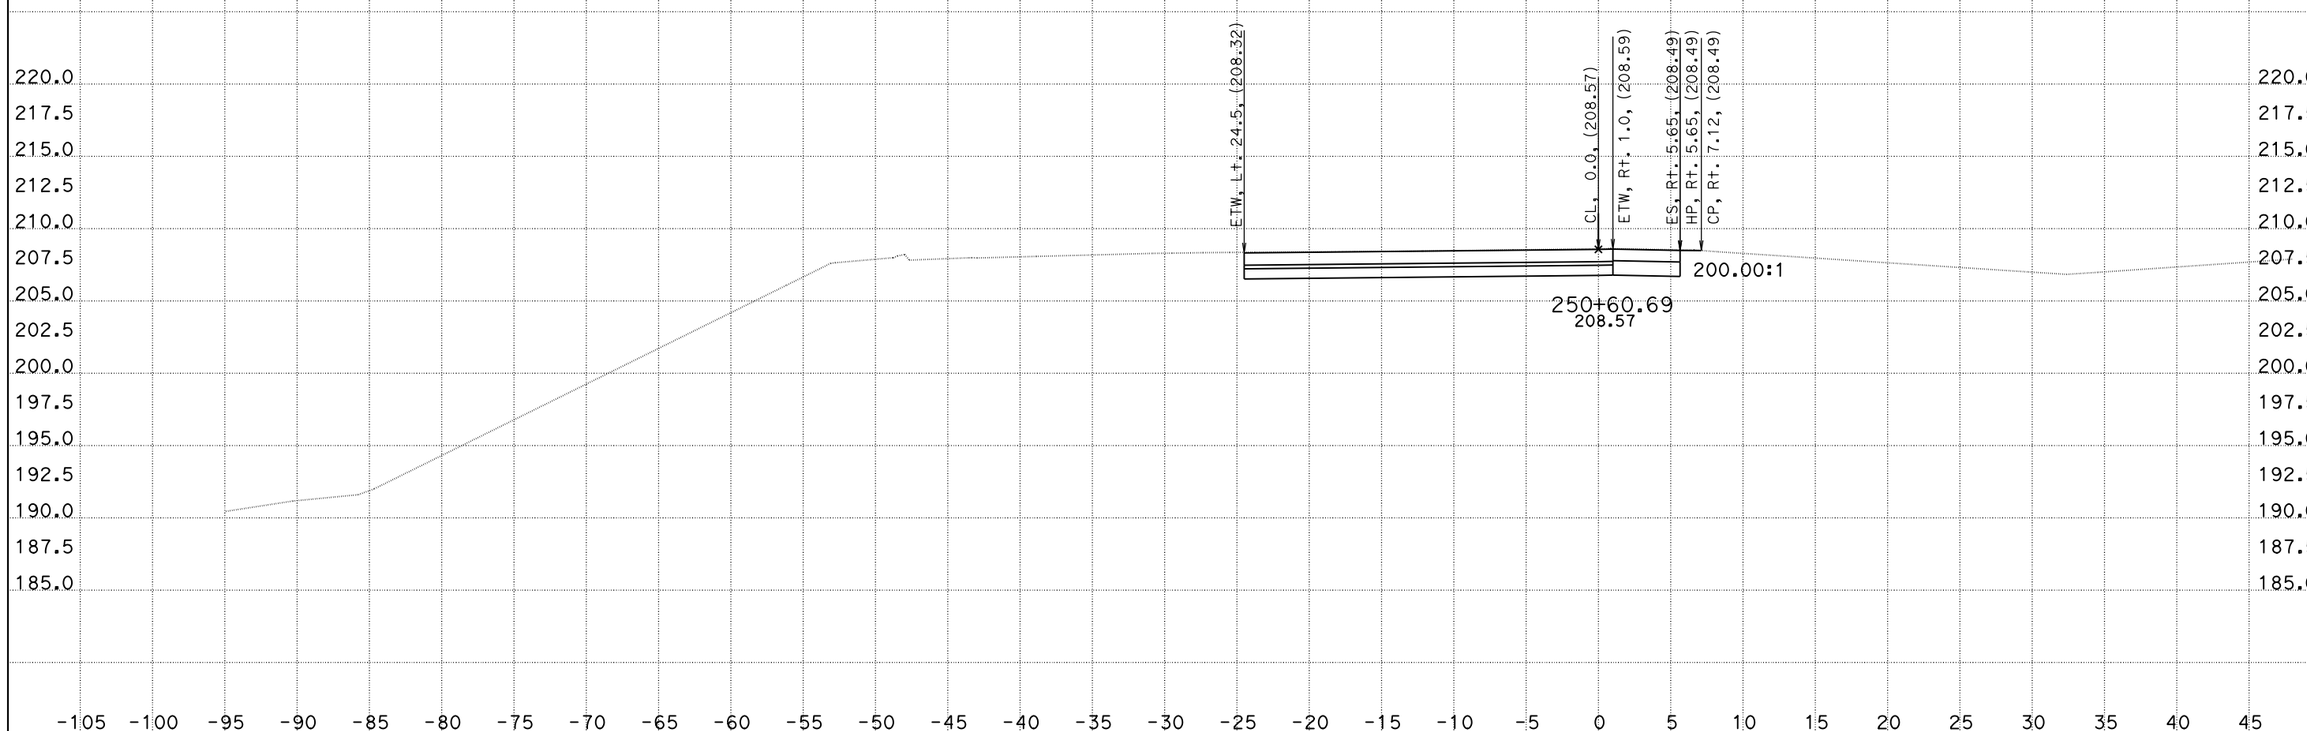

CREATED BY: DH
DATE: 1/4/2016
KC Project: 1410041

CONTRACT: 10-0g820
DIST/CO/RTE/PM: 10/Kern/132/0.4/7.1
File: O:\D10*-0g820\Design\500_CntPrp\Plans\CAiCE\wb1dgn_fin.ear PROJECT ID: 10130000731

SCALE: 1" = 5' Horiz.
1" = 5' Vert.
All Dimensions are US Survey Feet

"WB" LINE
CROSS SECTIONS
SHEET 64 OF 96

DESIGN STUDY ONLY

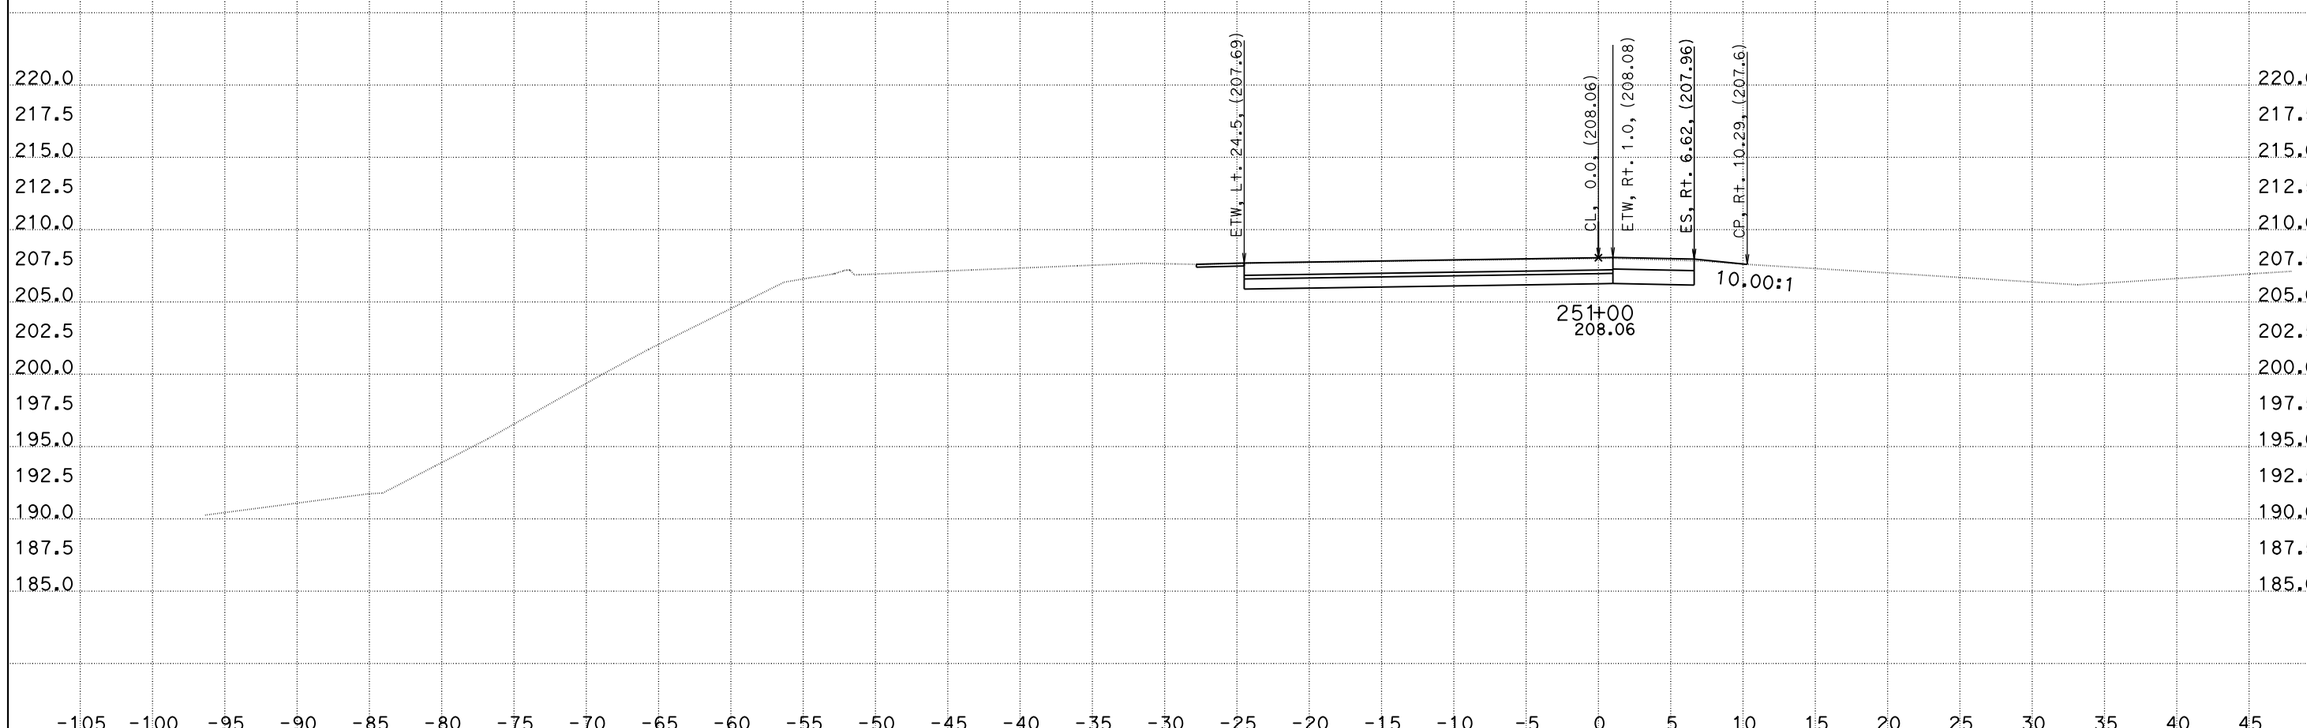

CREATED BY: DH
DATE: 1/4/2016
KC Project: 1410041

CONTRACT: 10-0g820
DIST/CO/RTE/PM: 10/Kern/132/0.4/7.1
File: O:\D10*-0g820\Design\500_CntPrp\Plans\CAiCE\wb1dgn_fin.ear PROJECT ID: 10130000731

SCALE: 1" = 5' Horiz.
1" = 5' Vert.

All Dimensions are US Survey Feet

"WB" LINE
CROSS SECTIONS

DESIGN STUDY ONLY

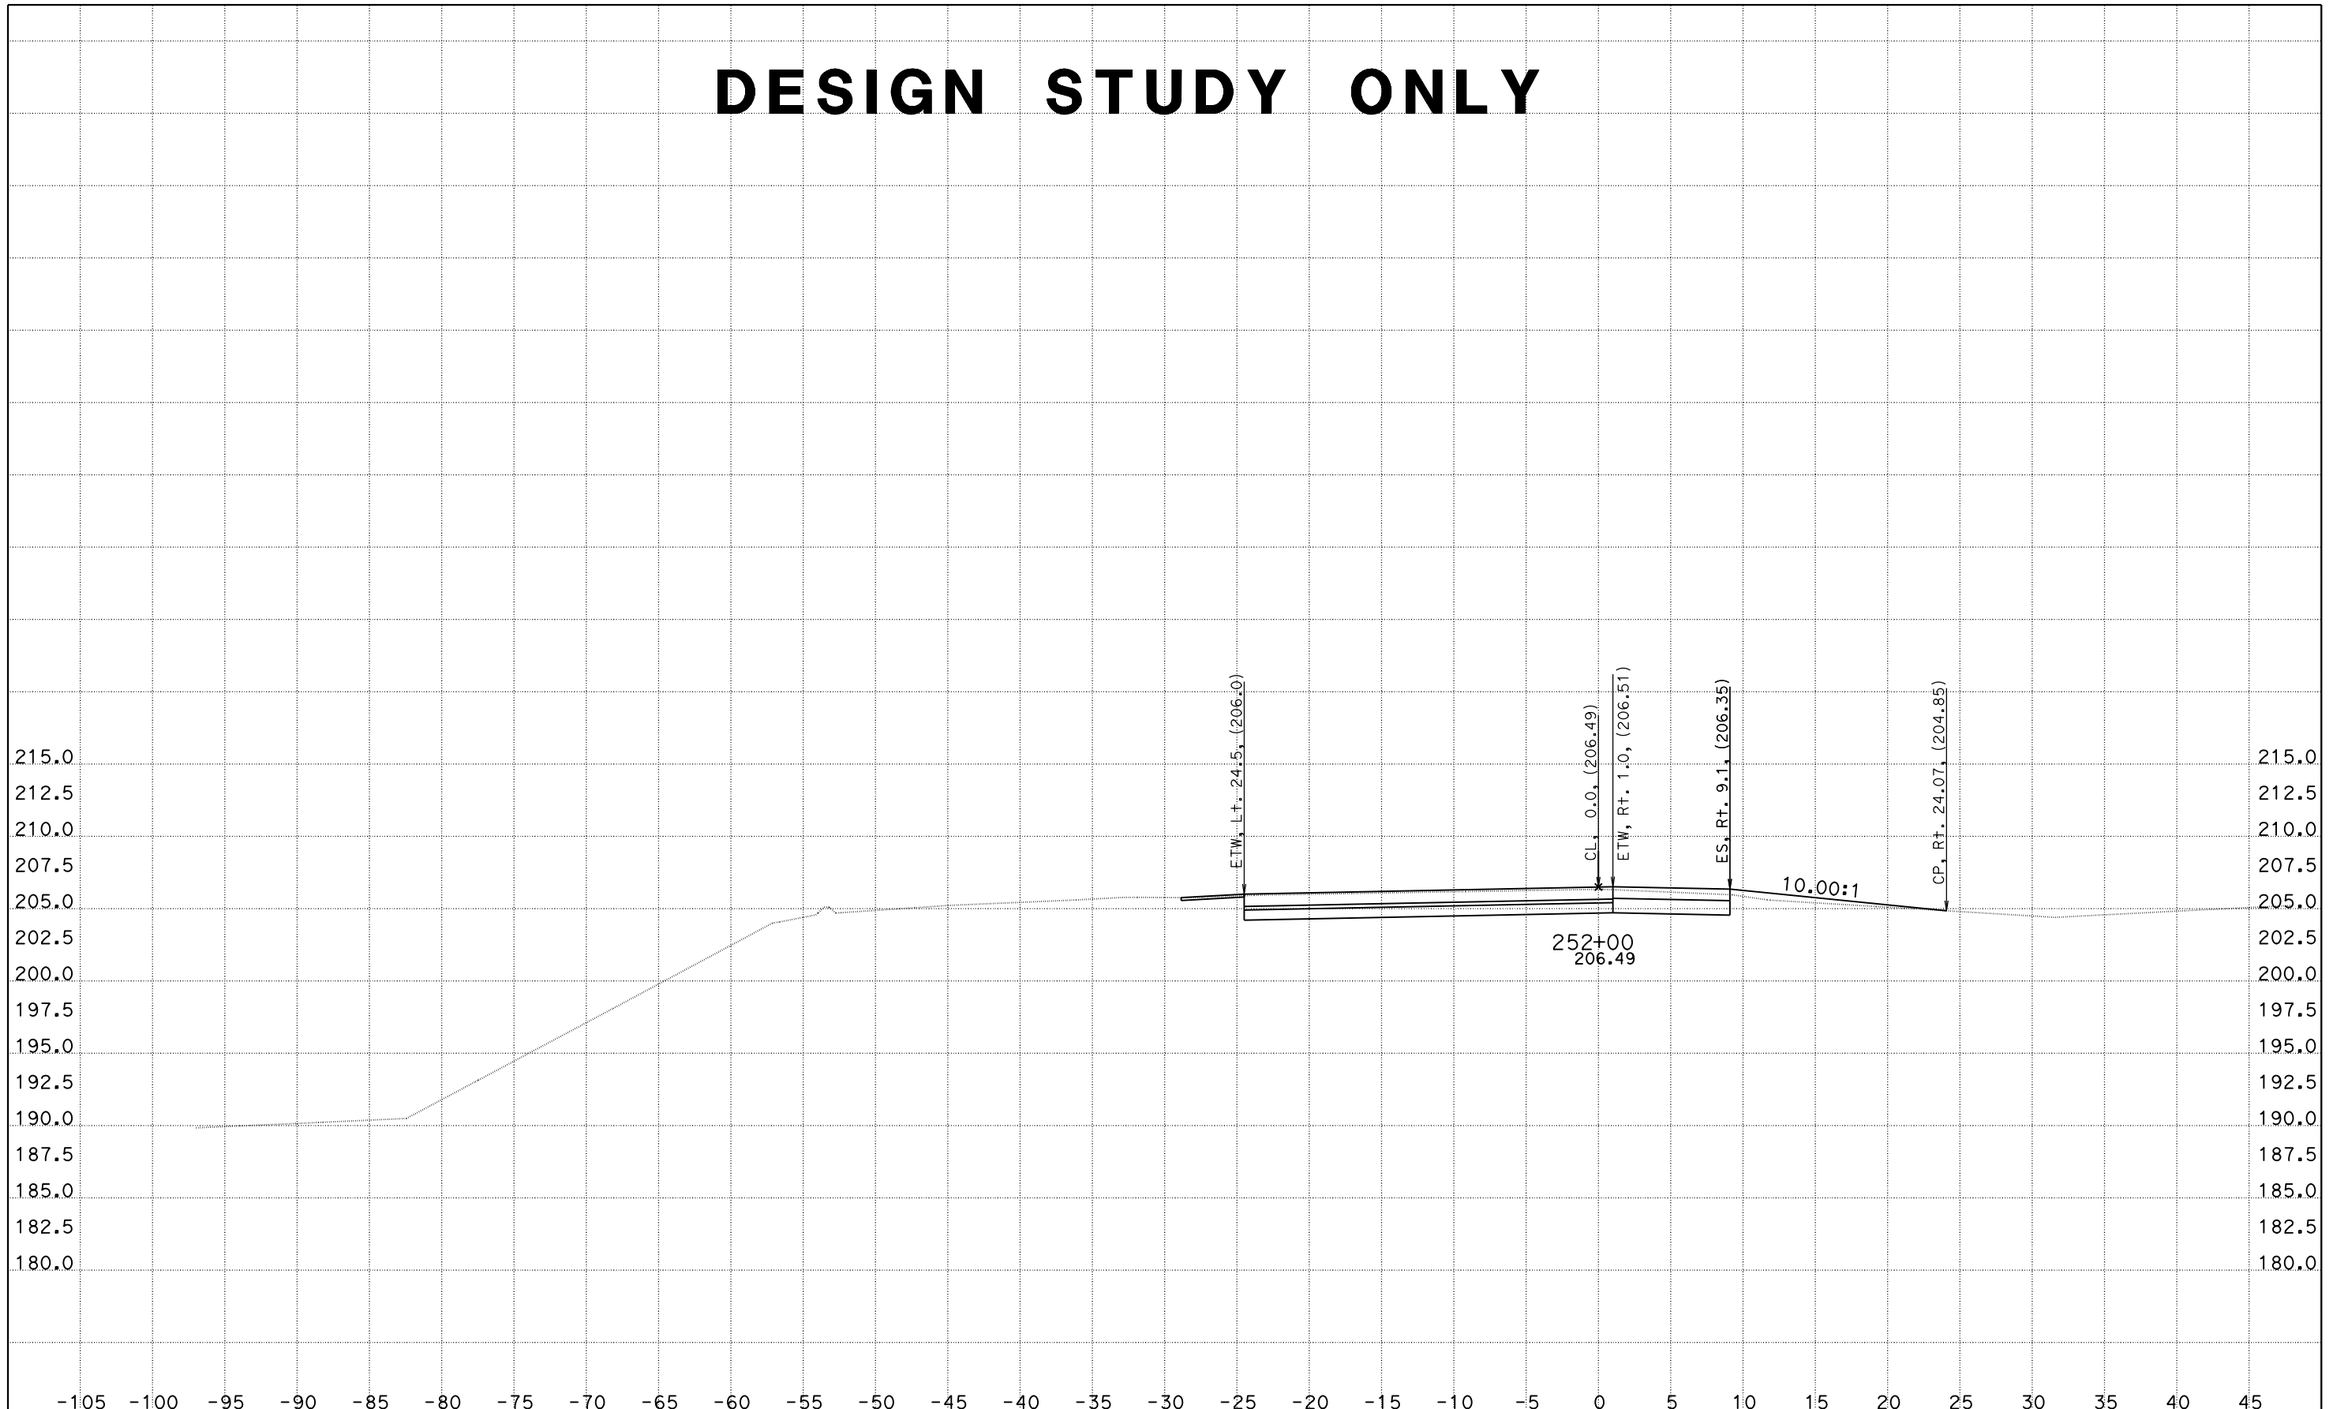

CREATED BY: DH
DATE: 1/4/2016
KC Project: 1410041

CONTRACT: 10-0g820
DIST/CO/RTE/PM: 10/Kern/132/0.4/7.1
File: O:\D10*-0g820\Design\500_CntPrp\Plans\CAiCE\wb1dgn_fin.ear PROJECT ID: 10130000731

SCALE: 1" = 5' Horiz.
1" = 5' Vert.

All Dimensions are US Survey Feet

"WB" LINE
CROSS SECTIONS

DESIGN STUDY ONLY

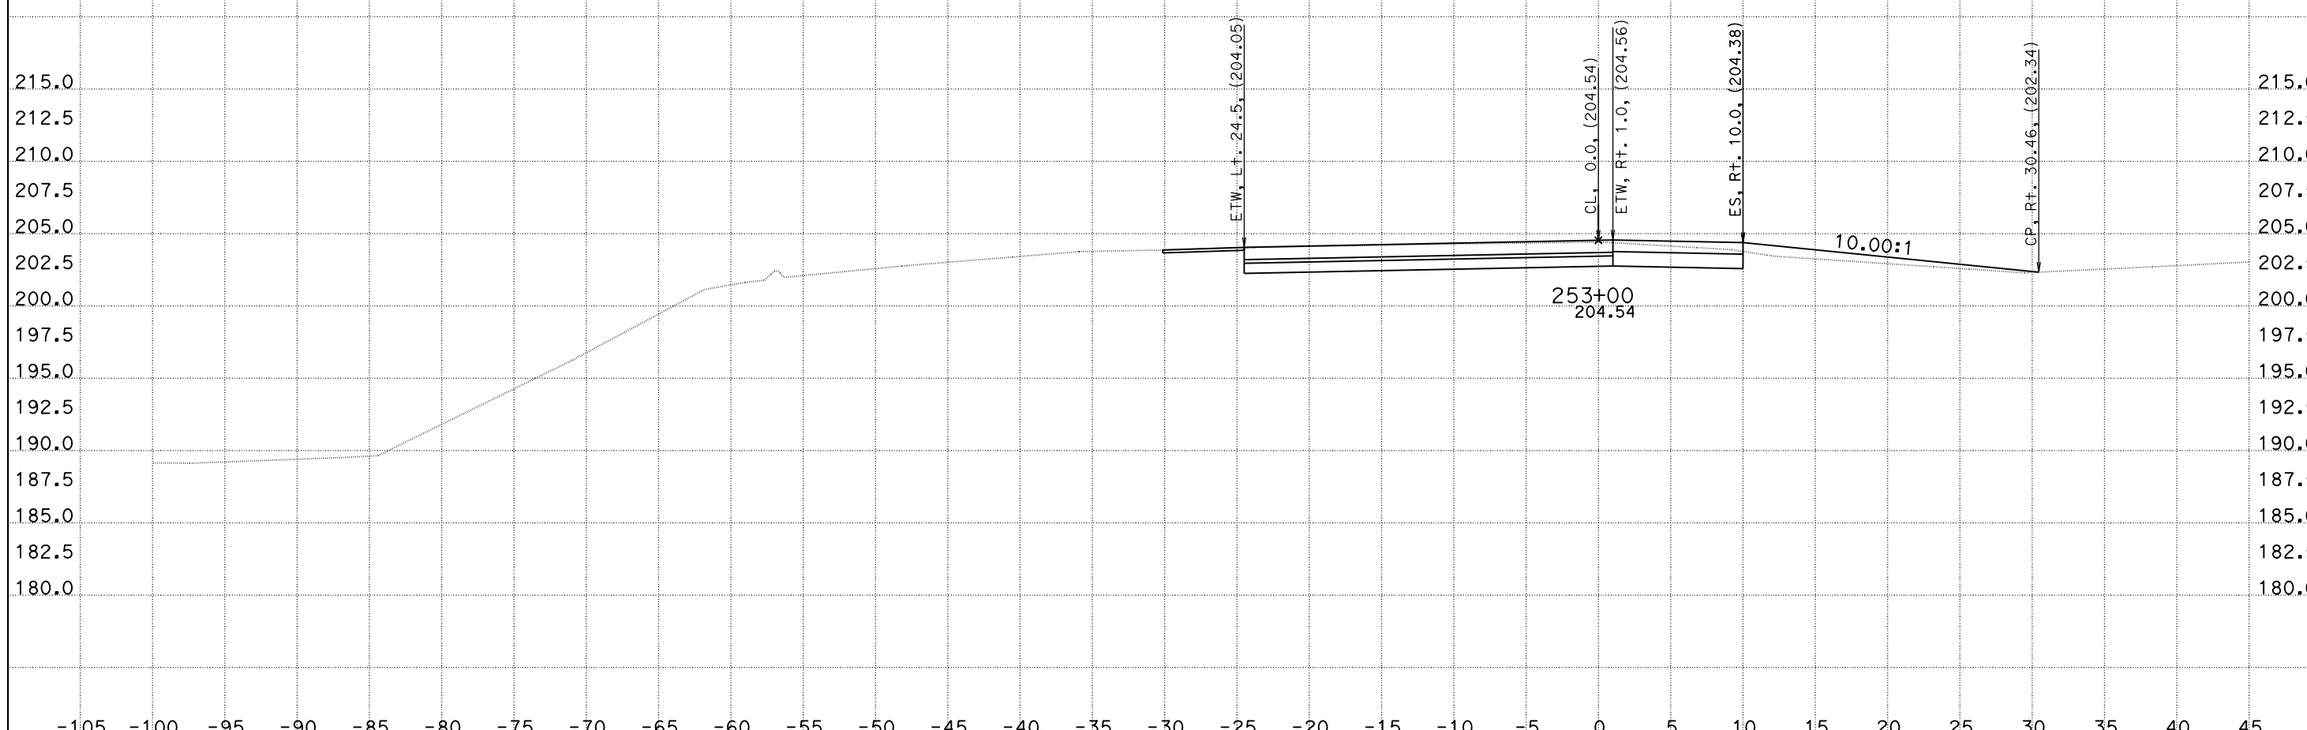

CREATED BY: DH
DATE: 1/4/2016
KC Project: 1410041

CONTRACT: 10-0g820
DIST/CO/RTE/PM: 10/Kern/132/0.4/7.1
File: O:\D10*-0g820\Design\500_CntPrp\Plans\CAiCE\wb1dgn_fin.ear PROJECT ID: 10130000731

SCALE: 1" = 5' Horiz.
1" = 5' Vert.

All Dimensions are US Survey Feet

"WB" LINE CROSS SECTIONS

SHEET 67 OF 96

DESIGN STUDY ONLY

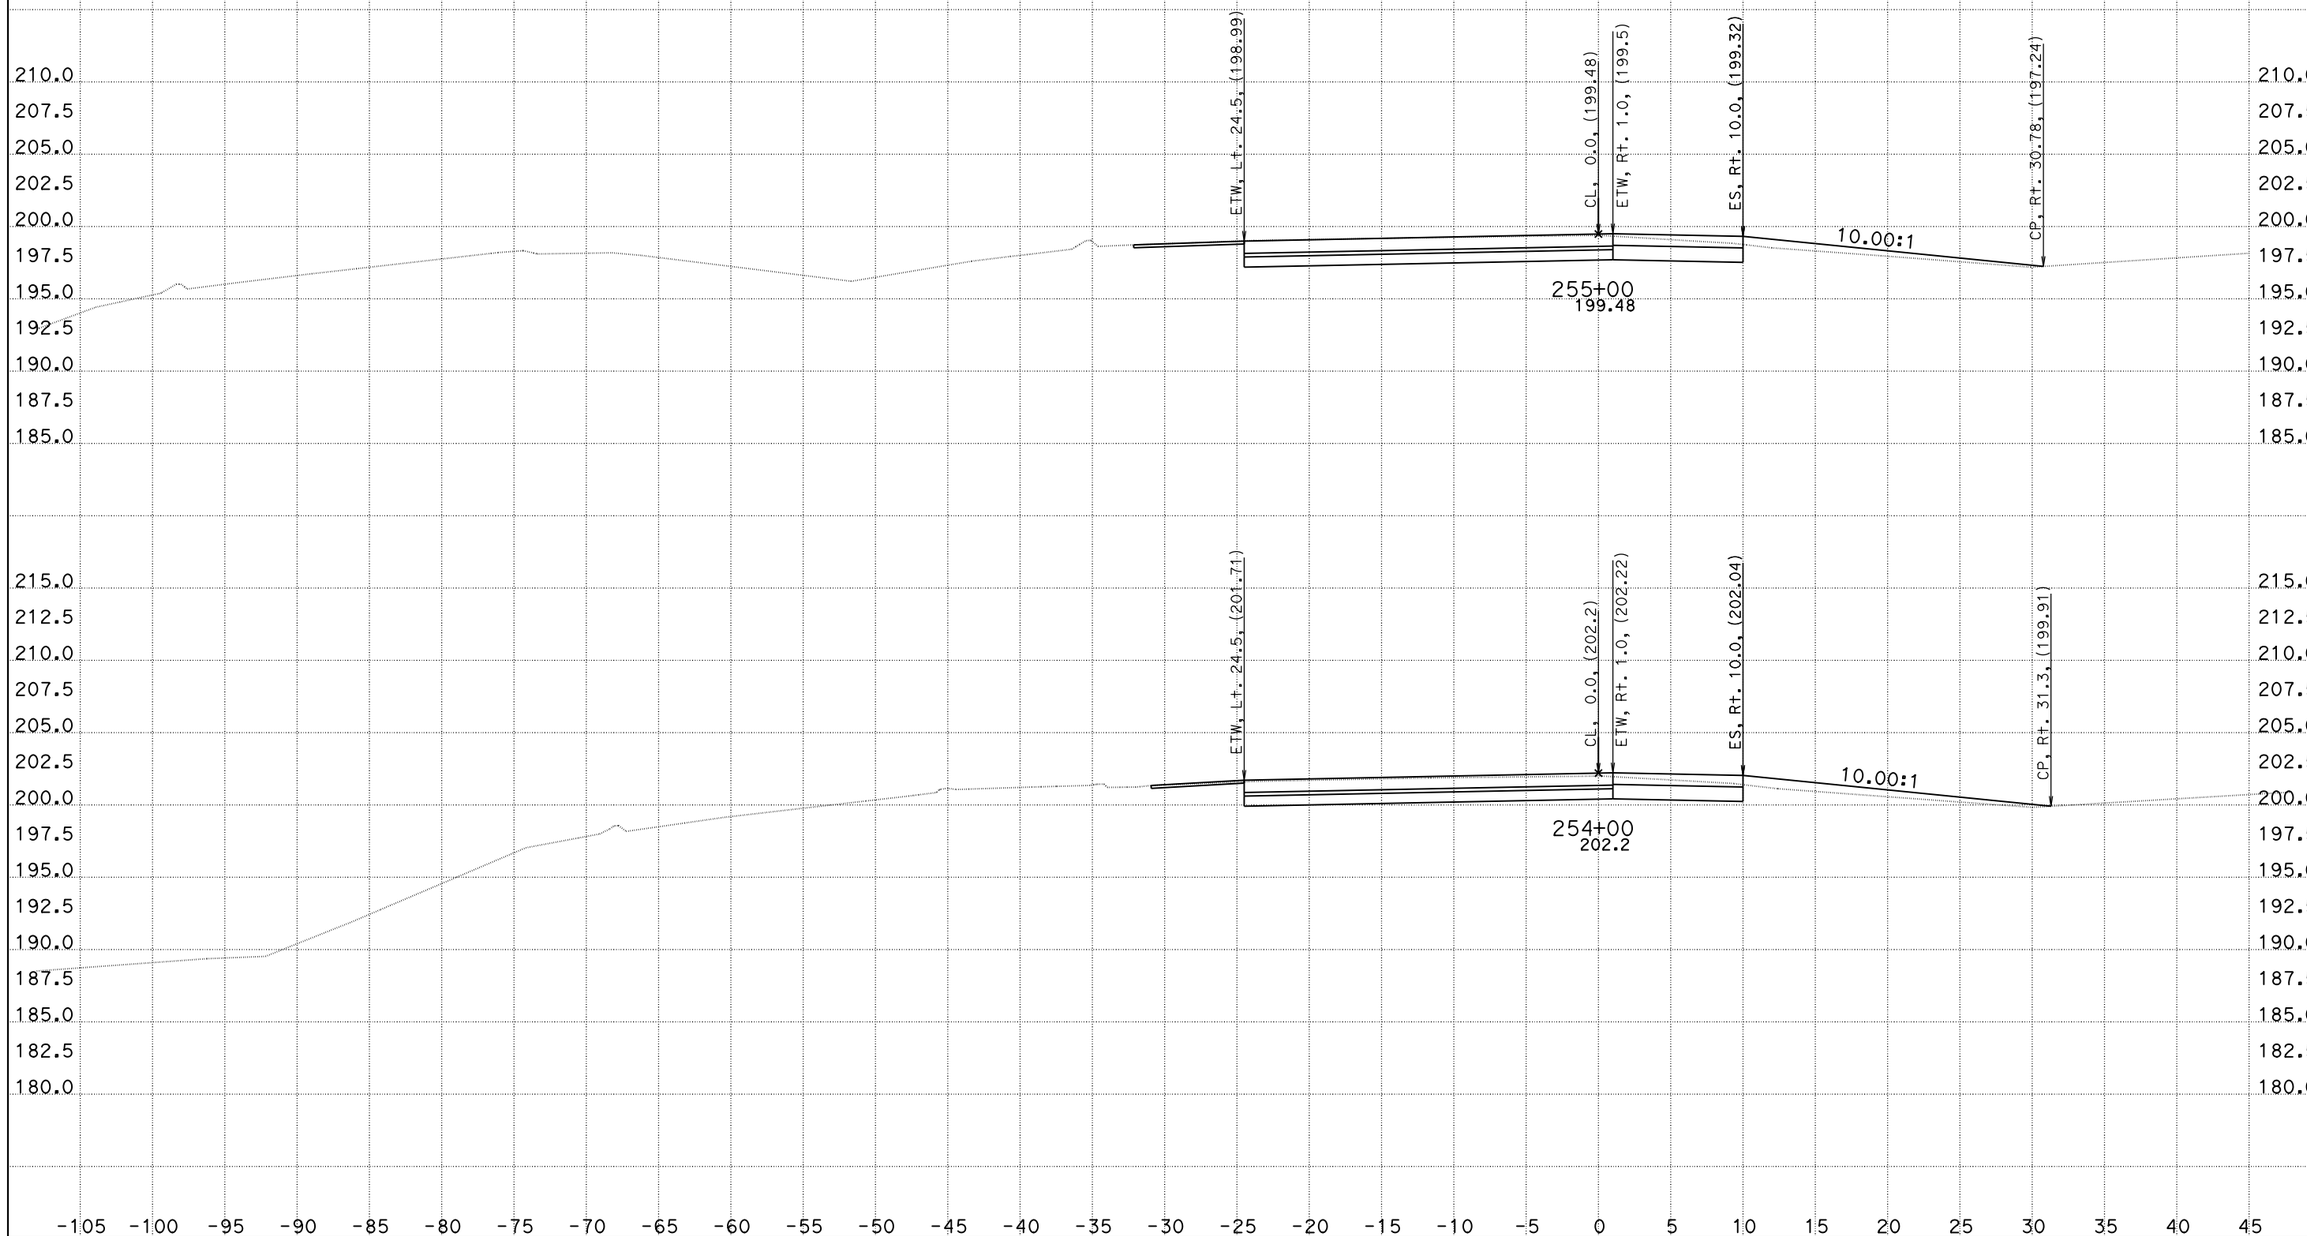

CREATED BY: DH
DATE: 1/4/2016
KC Project: 1410041

CONTRACT: 10-0g820
DIST/CO/RTE/PM: 10/Kern/132/0.4/7.1
File: O:\D10*-0g820\Design\500_CntPrp\Plans\CAiCE\wb1dgn_fin.ear PROJECT ID: 10130000731

SCALE: 1" = 5' Horiz.
1" = 5' Vert.

All Dimensions are US Survey Feet

"WB" LINE
CROSS SECTIONS

DESIGN STUDY ONLY

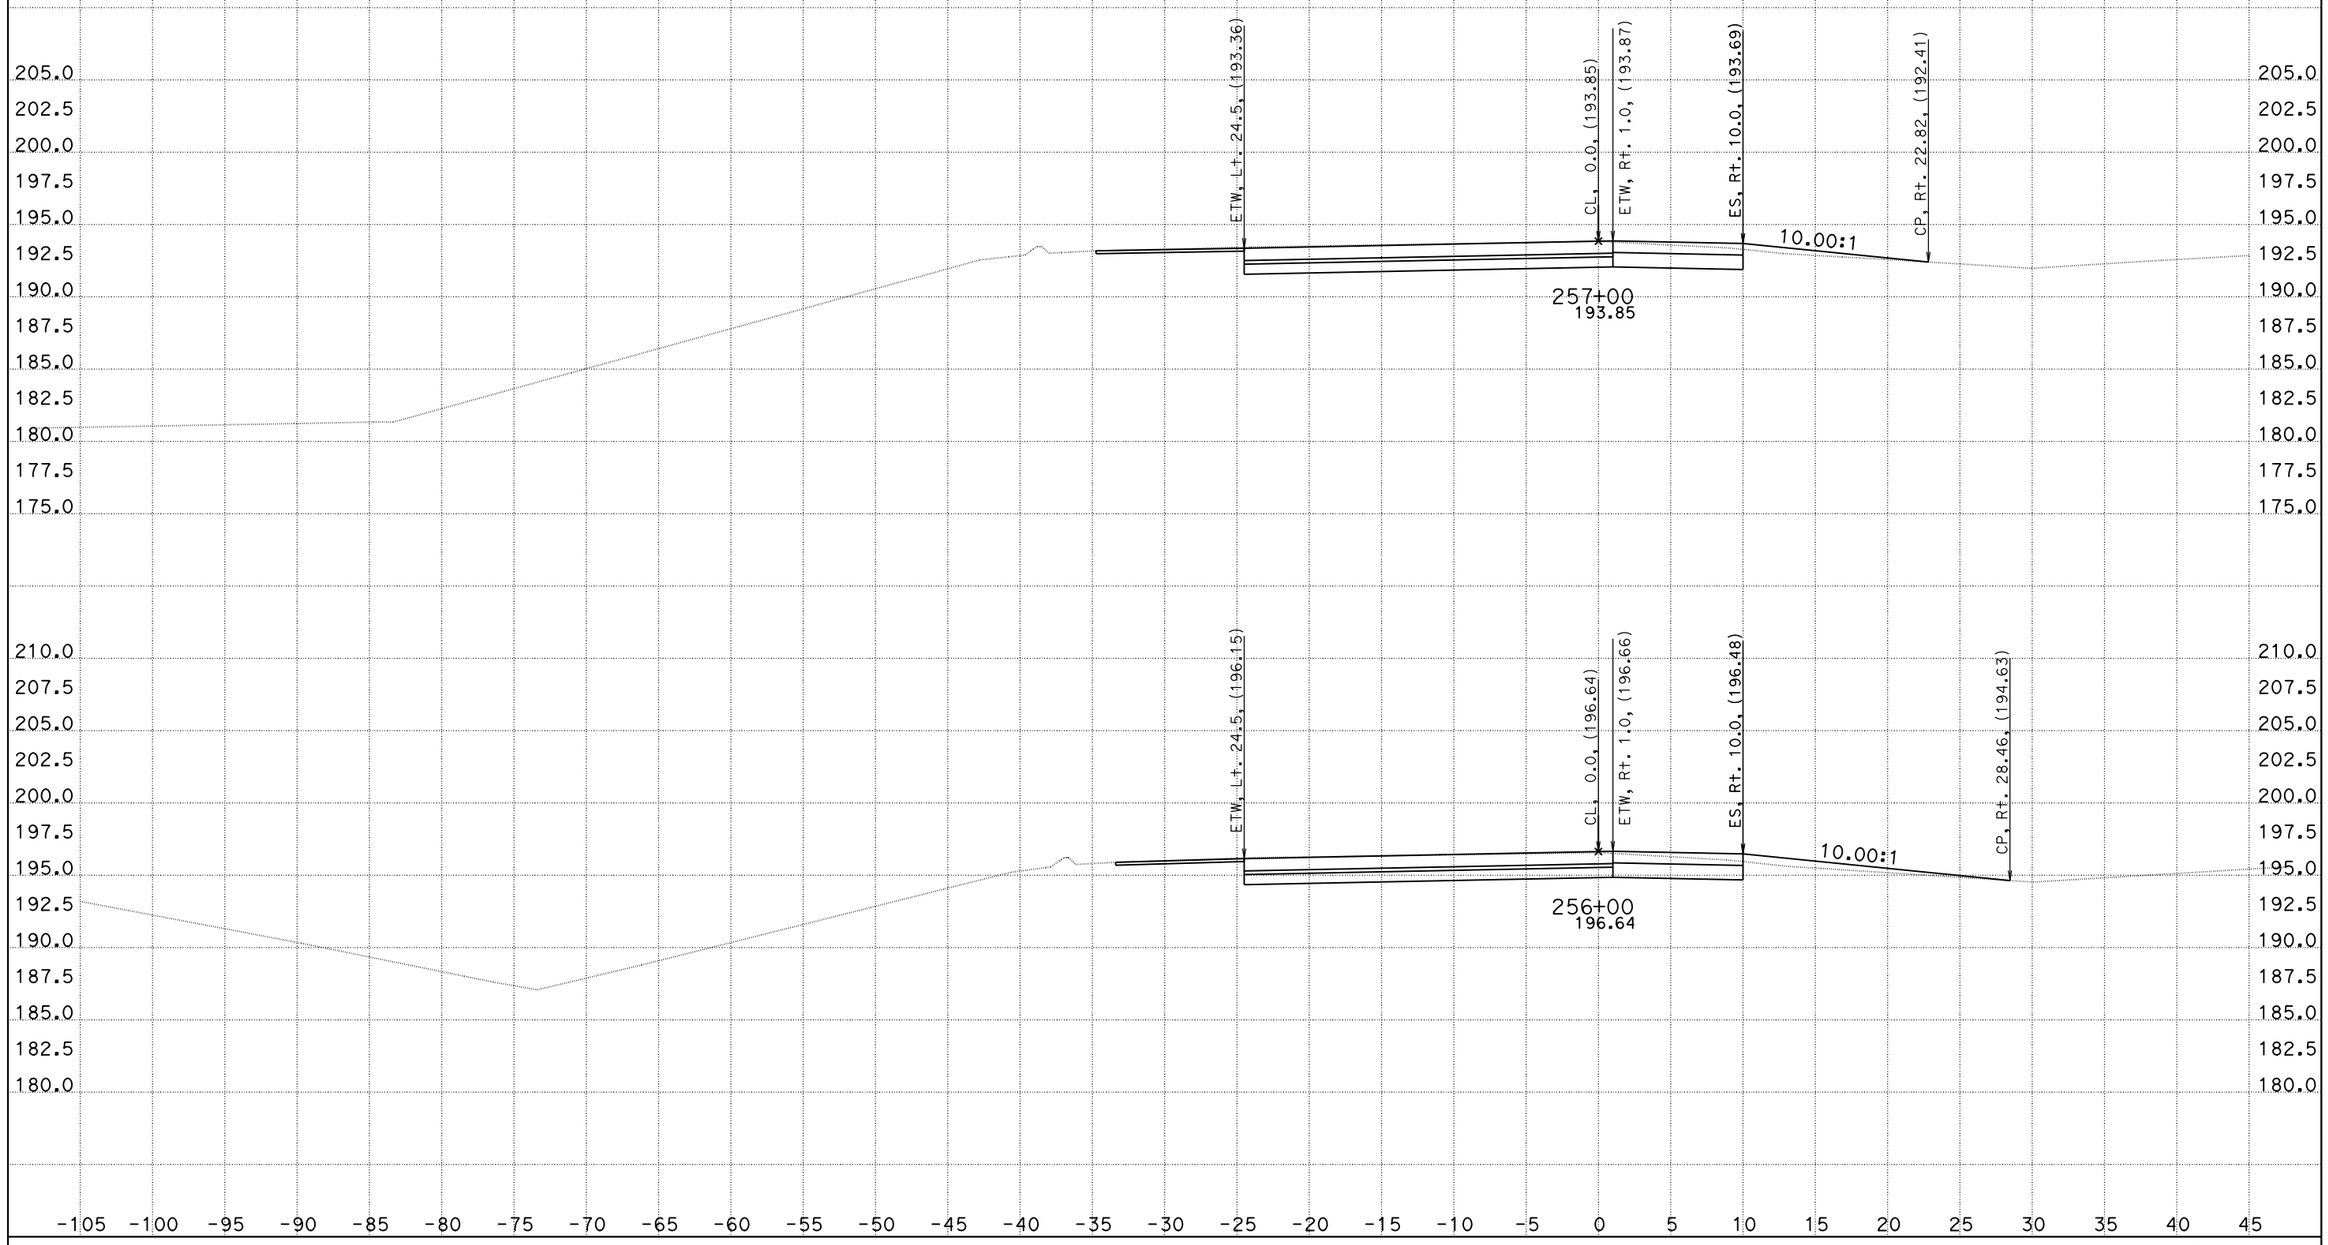

CREATED BY: DH
DATE: 1/4/2016
KC Project: 1410041

CONTRACT: 10-0g820
DIST/CO/RTE/PM: 10/Kern/132/0.4/7.1
File: O:\D10*-0g820\Design\500_CntPrp\Plans\CAiCE\wb1dgn_fin.ear PROJECT ID: 10130000731

SCALE: 1" = 5' Horiz.
1" = 5' Vert.

All Dimensions are US Survey Feet

"WB" LINE CROSS SECTIONS

DESIGN STUDY ONLY

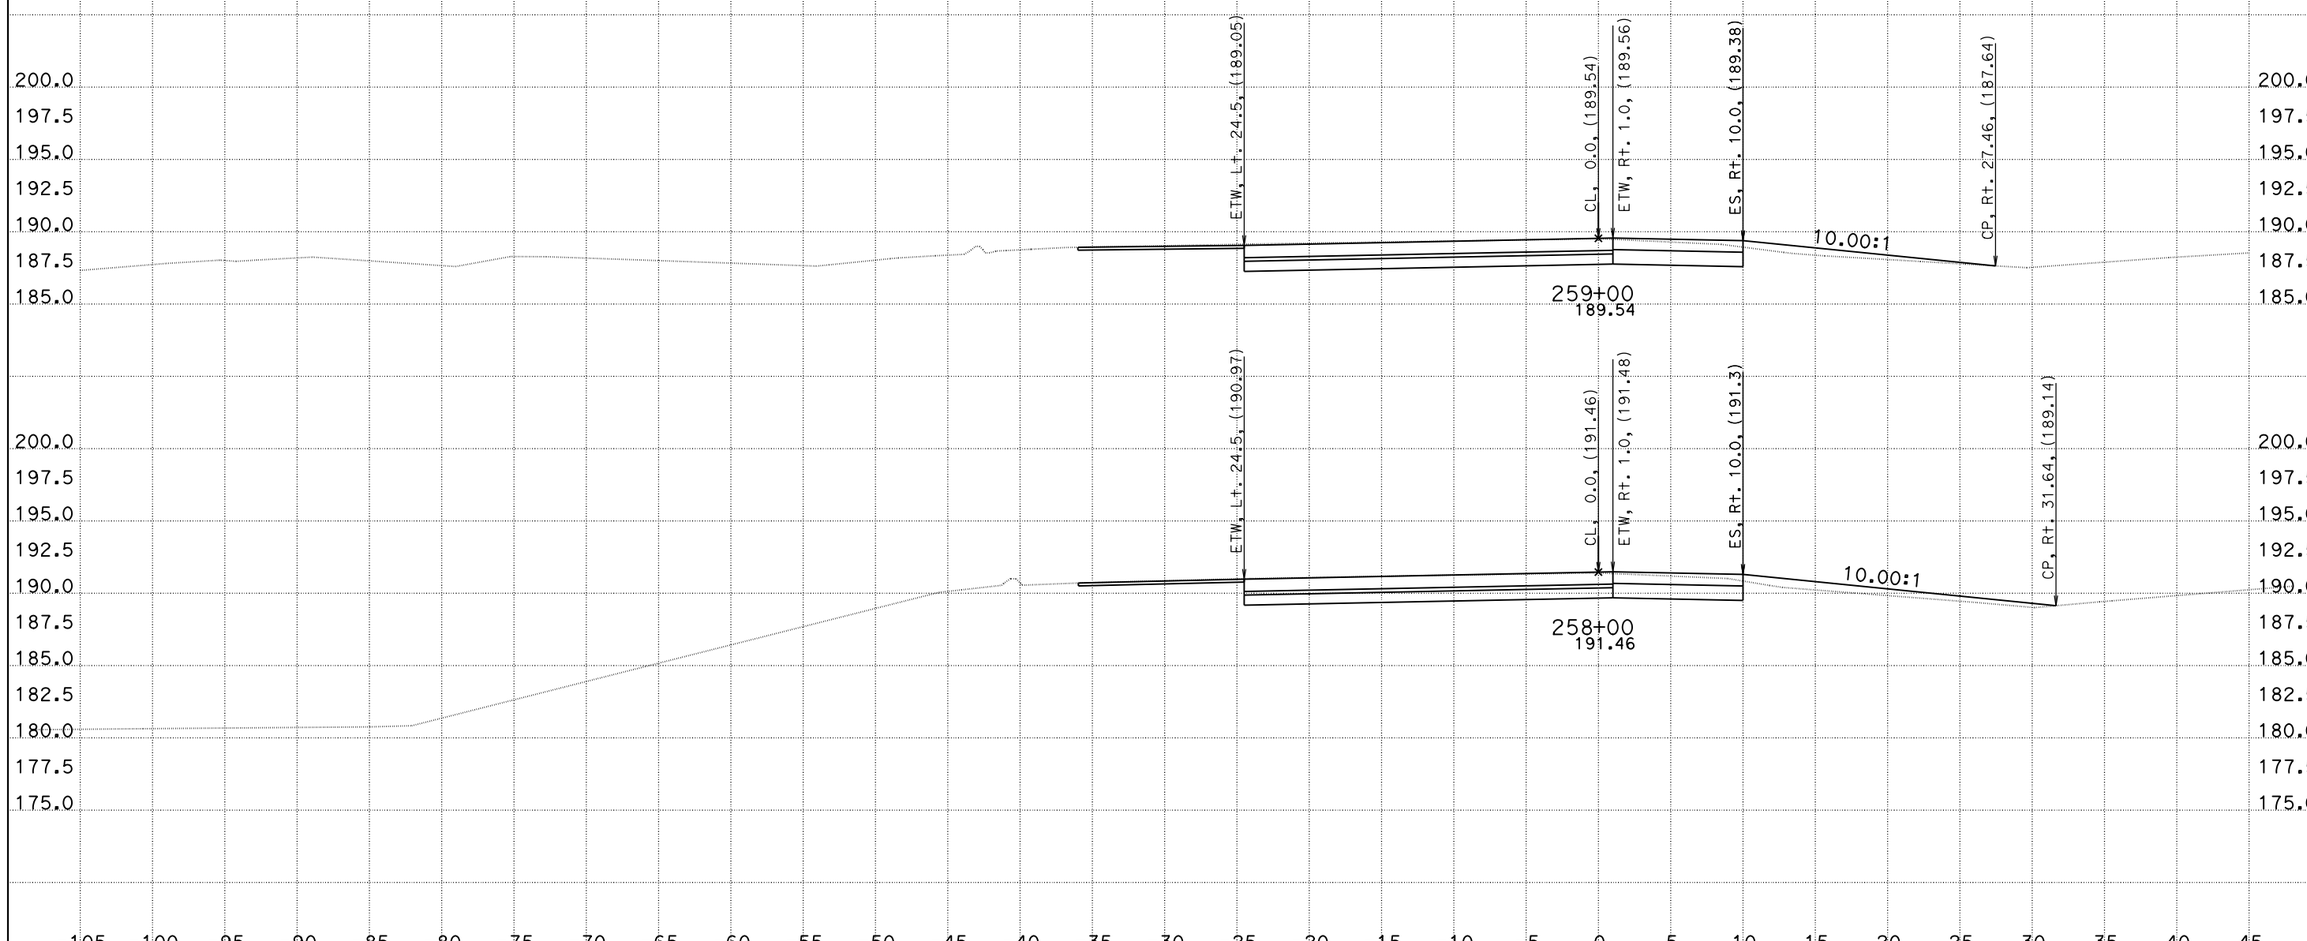

CREATED BY: DH
DATE: 1/4/2016
KC Project: 1410041

CONTRACT: 10-0g820
DIST/CO/RTE/PM: 10/Kern/132/0.4/7.1
File: O:\D10*-0g820\Design\500_CntPrp\Plans\CAiCE\wb1dgn_fin.ear PROJECT ID: 10130000731

SCALE: 1" = 5' Horiz.
1" = 5' Vert.

All Dimensions are US Survey Feet

"WB" LINE CROSS SECTIONS

DESIGN STUDY ONLY

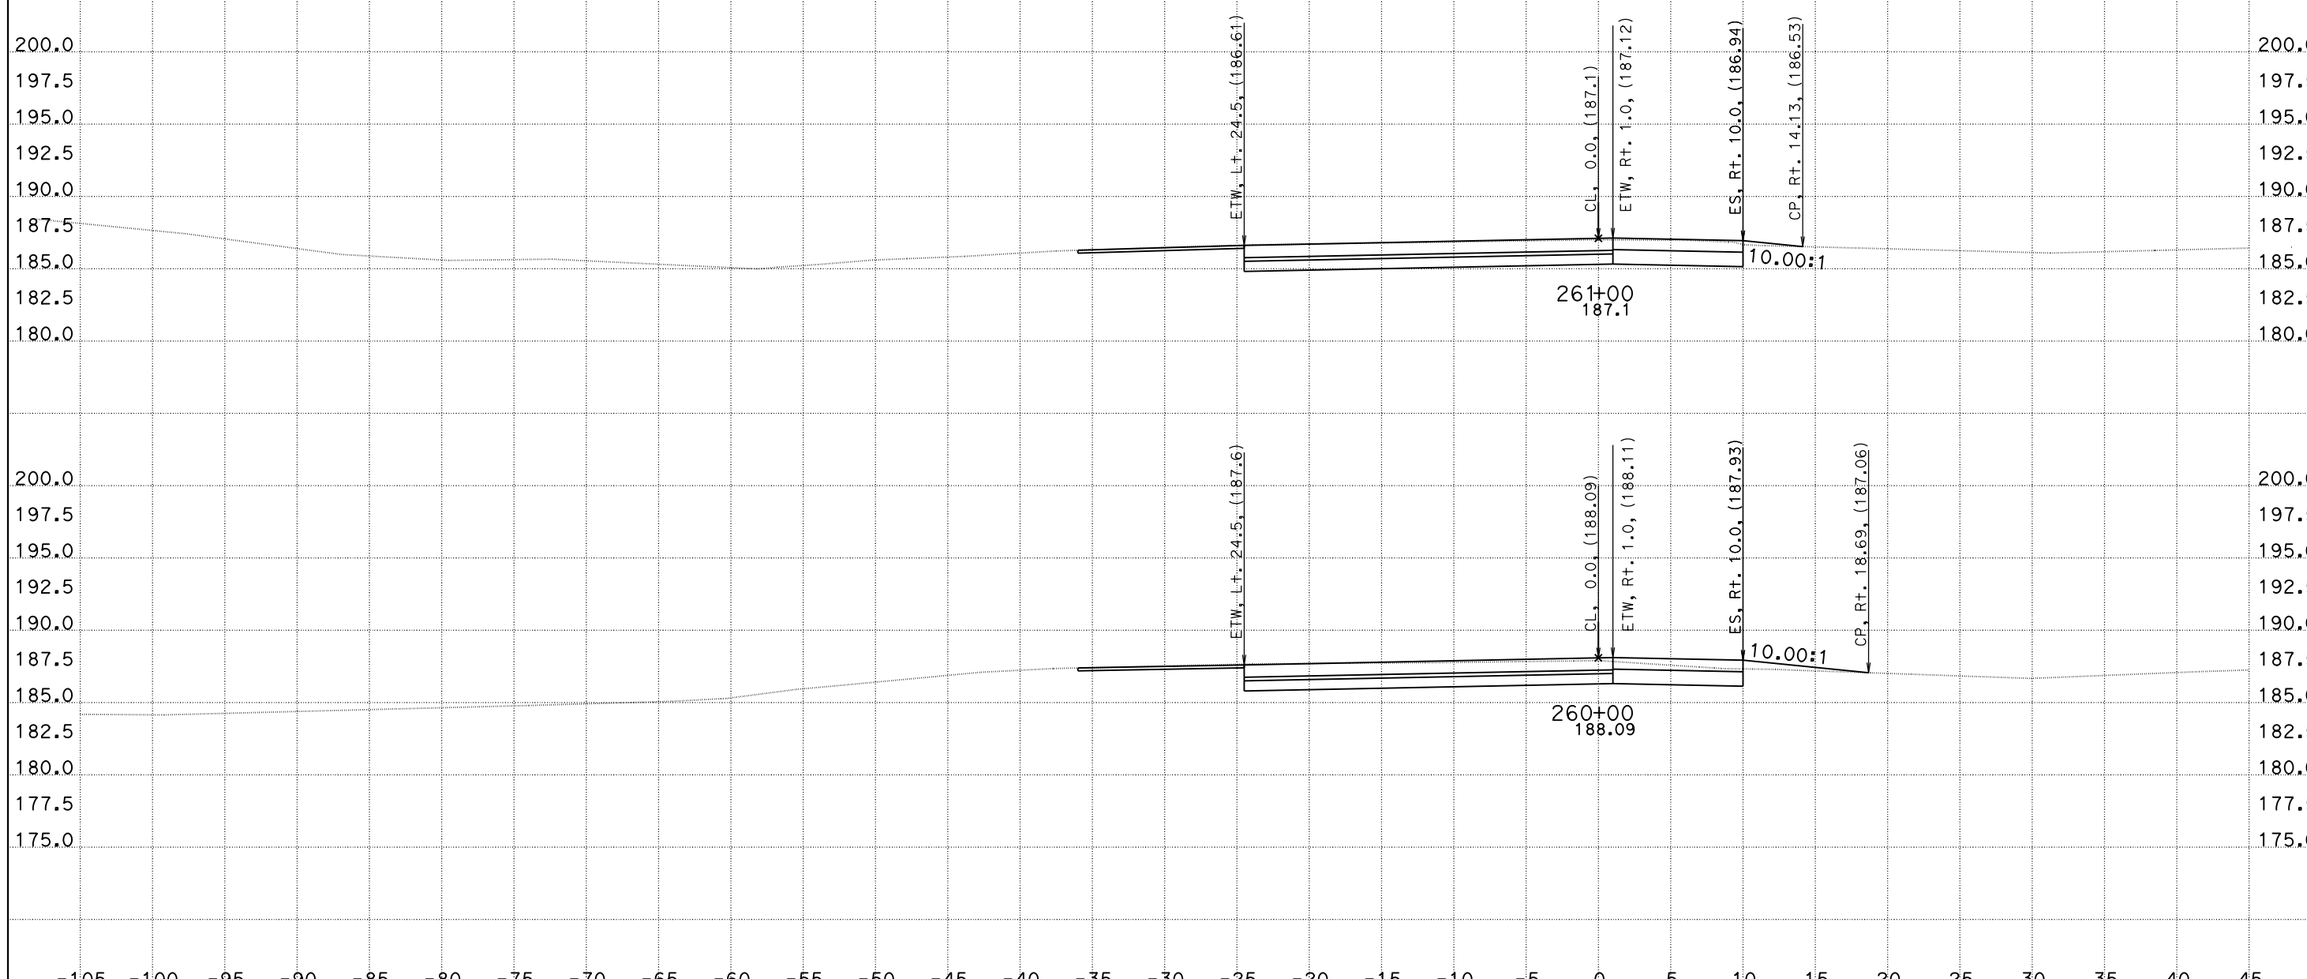

CREATED BY: DH
DATE: 1/4/2016
KC Project: 1410041

CONTRACT: 10-0g820
DIST/CO/RTE/PM: 10/Kern/132/0.4/7.1
File: O:\D10*-0g820\Design\500_CntPrp\Plans\CAiCE\wb1dgn_fin.ear PROJECT ID: 10130000731

SCALE: 1" = 5' Horiz.
1" = 5' Vert.

All Dimensions are US Survey Feet

"WB" LINE CROSS SECTIONS

DESIGN STUDY ONLY

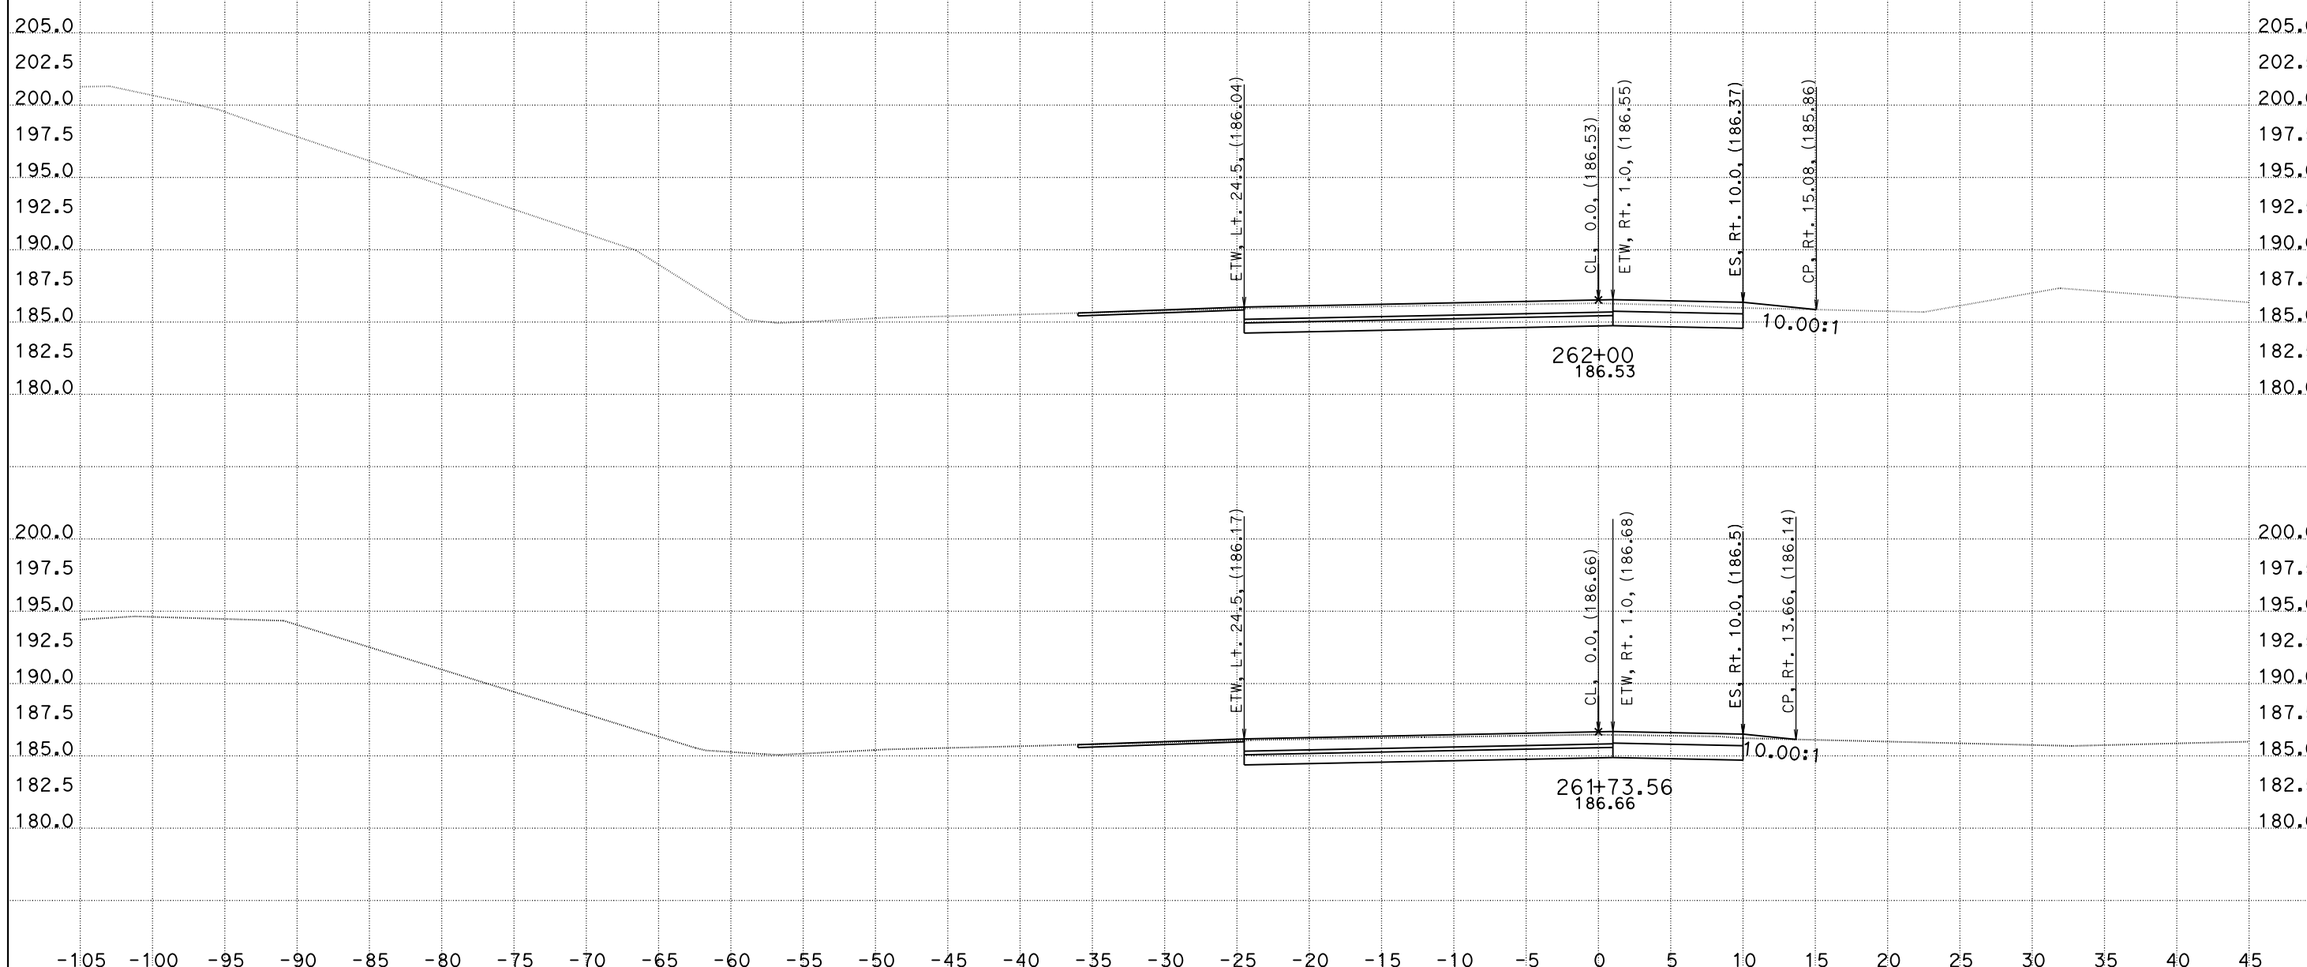

CREATED BY: DH
DATE: 1/4/2016
KC Project: 1410041

CONTRACT: 10-0g820
DIST/CO/RTE/PM: 10/Kern/132/0.4/7.1
File: O:\D10*-0g820\Design\500_CntPrp\Plans\CAiCE\wb1dgn_fin.ear PROJECT ID: 10130000731

SCALE: 1" = 5' Horiz.
1" = 5' Vert.

All Dimensions are US Survey Feet

"WB" LINE
CROSS SECTIONS

DESIGN STUDY ONLY

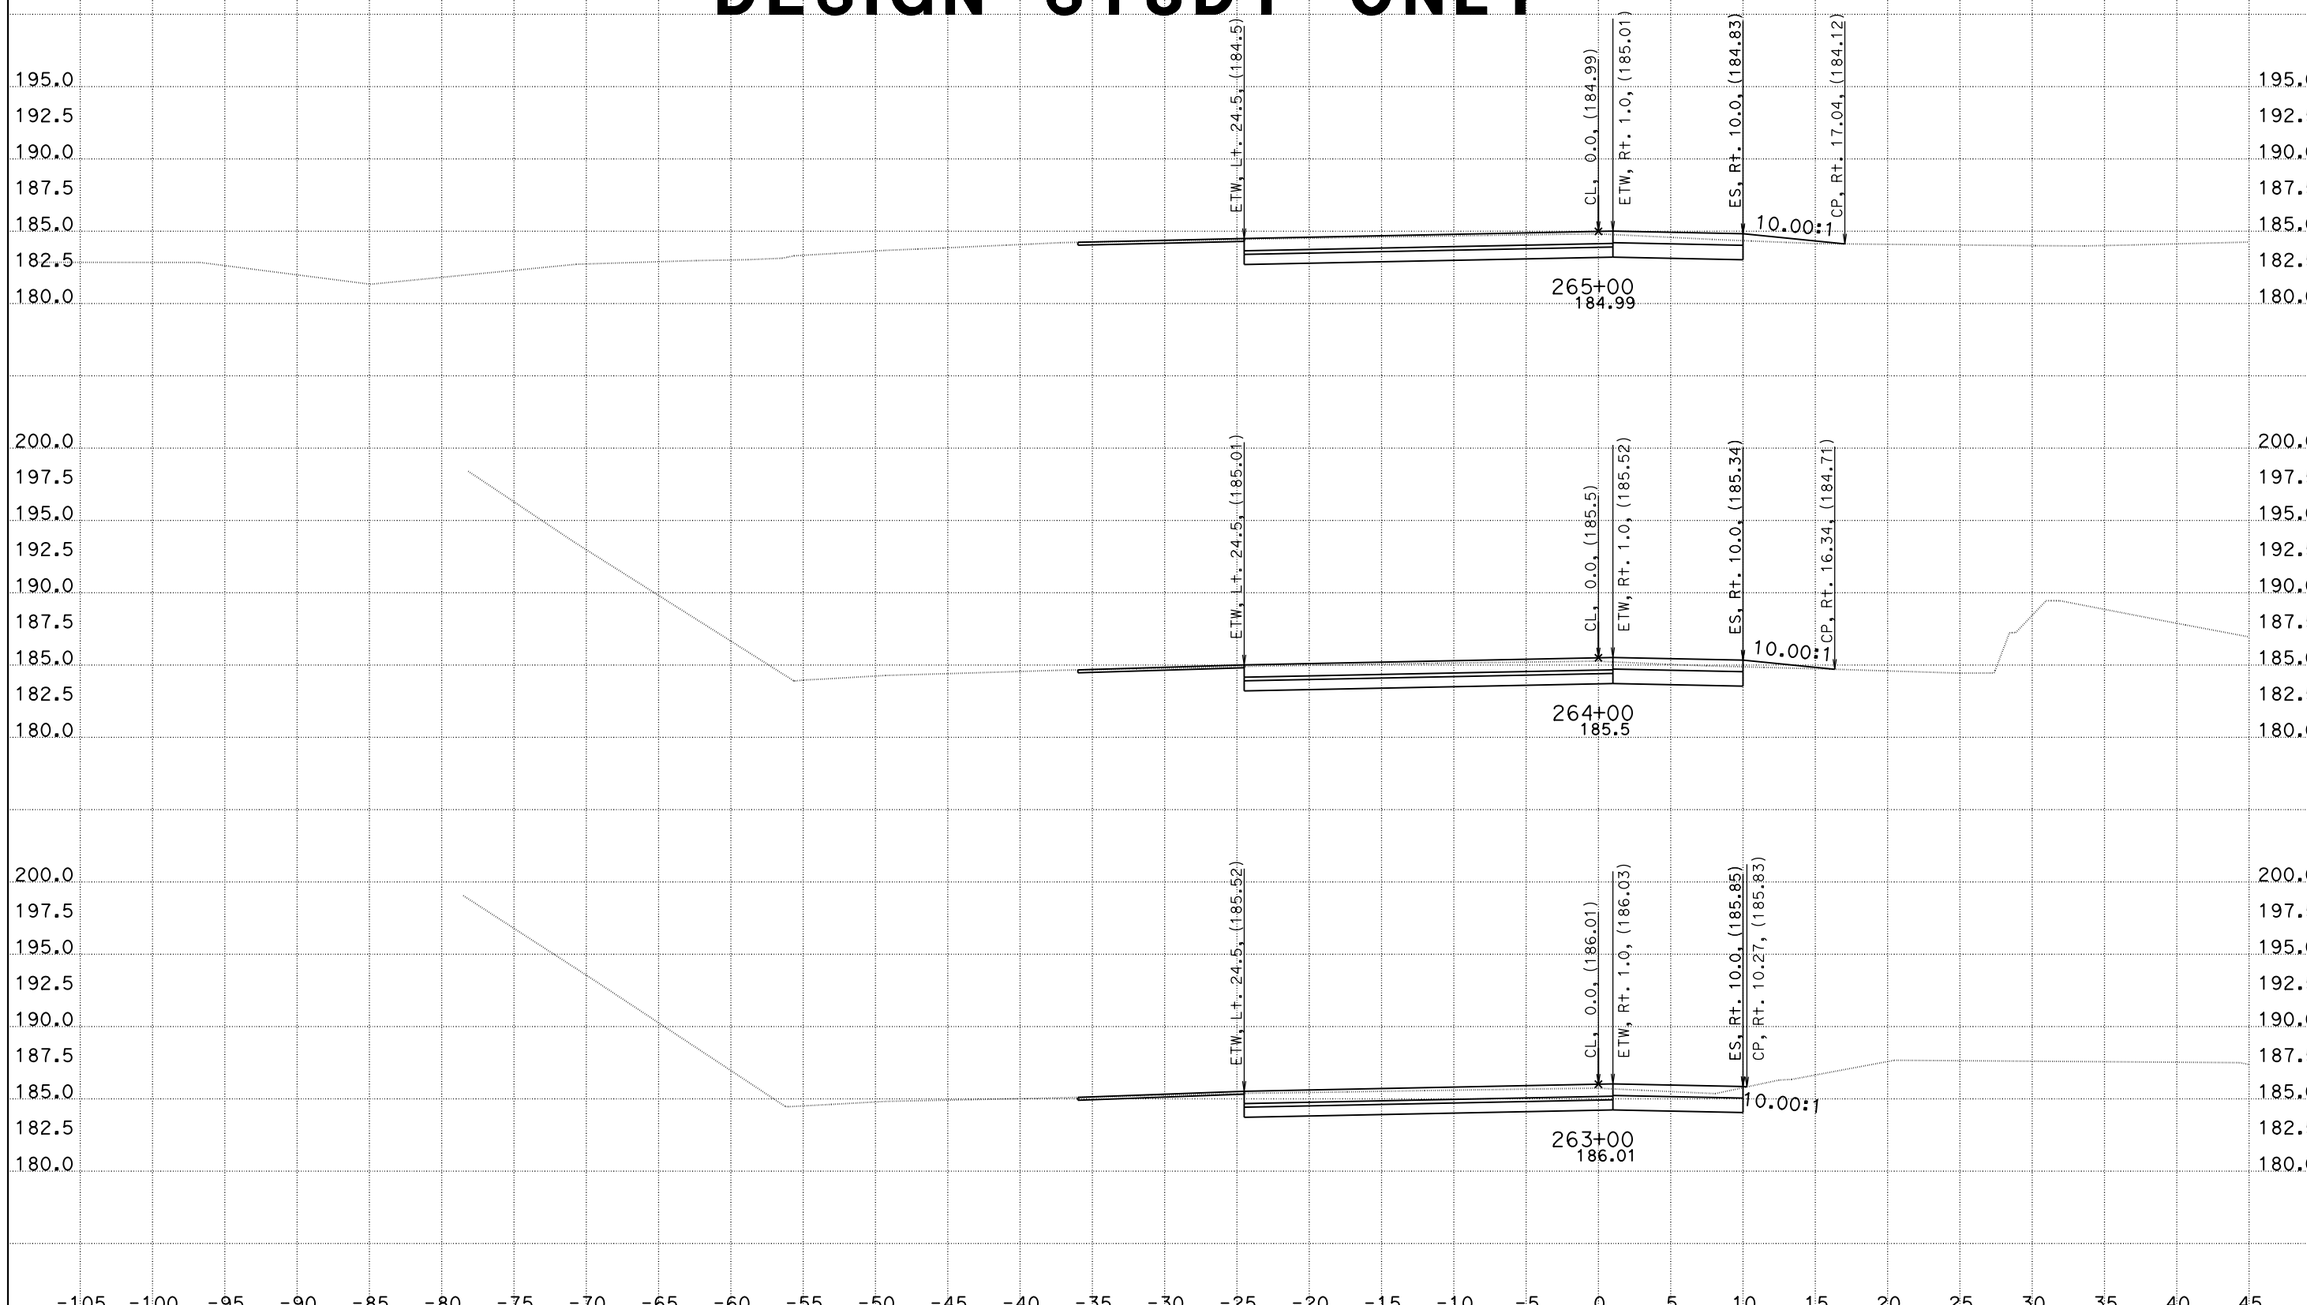

CREATED BY: DH
DATE: 1/4/2016
KC Project: 1410041

CONTRACT: 10-0g820
DIST/CO/RTE/PM: 10/Kern/132/0.4/7.1
File: O:\D10*-0g820\Design\500_CntPrp\Plans\CAiCE\wb1dgn_fin.ear PROJECT ID: 10130000731

SCALE: 1" = 5' Horiz.
1" = 5' Vert.

All Dimensions are US Survey Feet

"WB" LINE
CROSS SECTIONS

DESIGN STUDY ONLY

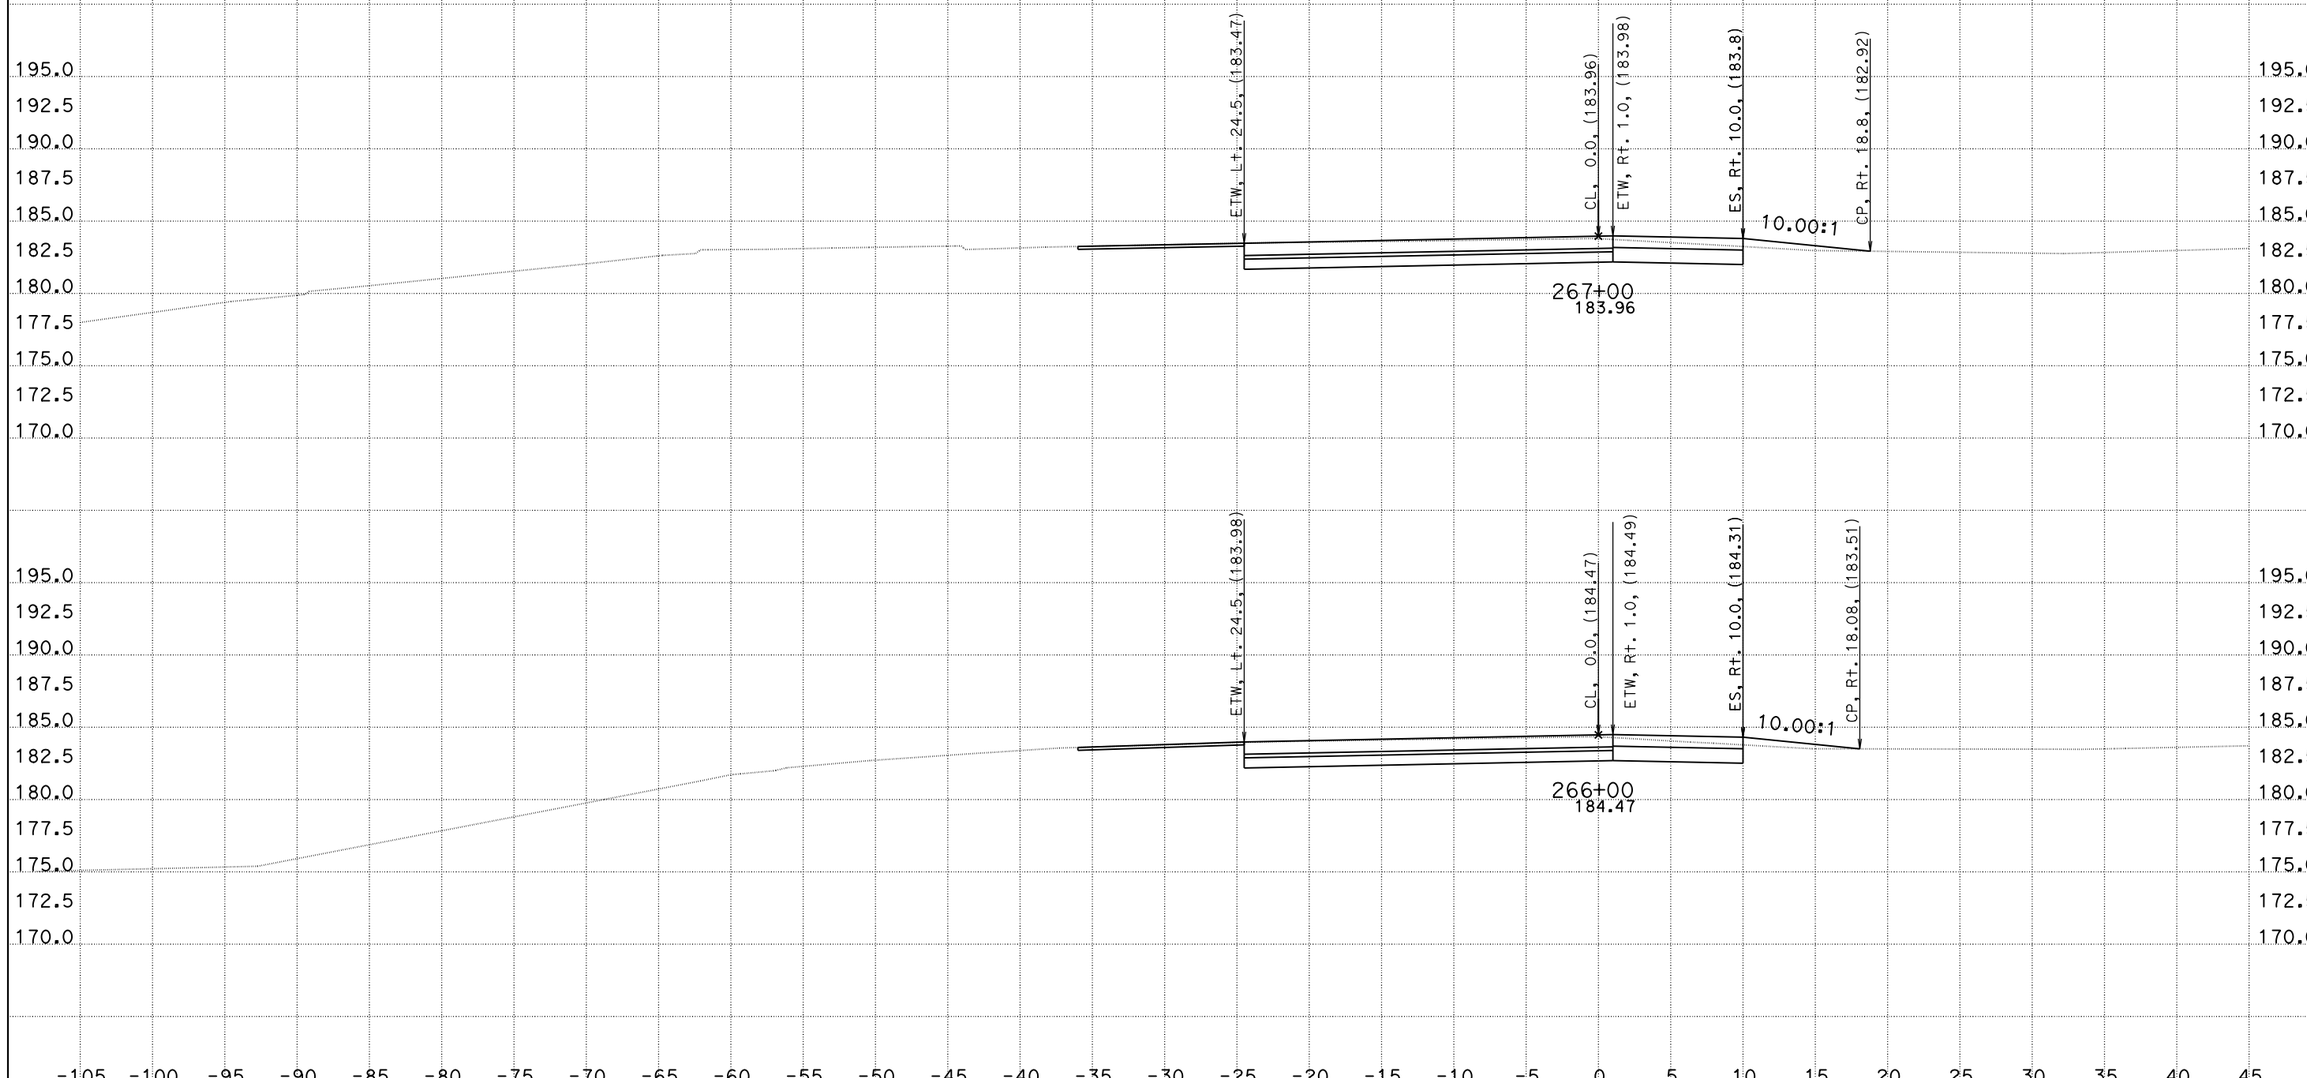

CREATED BY: DH
DATE: 1/4/2016
KC Project: 1410041

CONTRACT: 10-0g820
DIST/CO/RTE/PM: 10/Kern/132/0.4/7.1
File: O:\D10*-0g820\Design\500_CntPrp\Plans\CAiCE\wb1dgn_fin.ear PROJECT ID: 10130000731

SCALE: 1" = 5' Horiz.
1" = 5' Vert.

All Dimensions are US Survey Feet

"WB" LINE CROSS SECTIONS

DESIGN STUDY ONLY

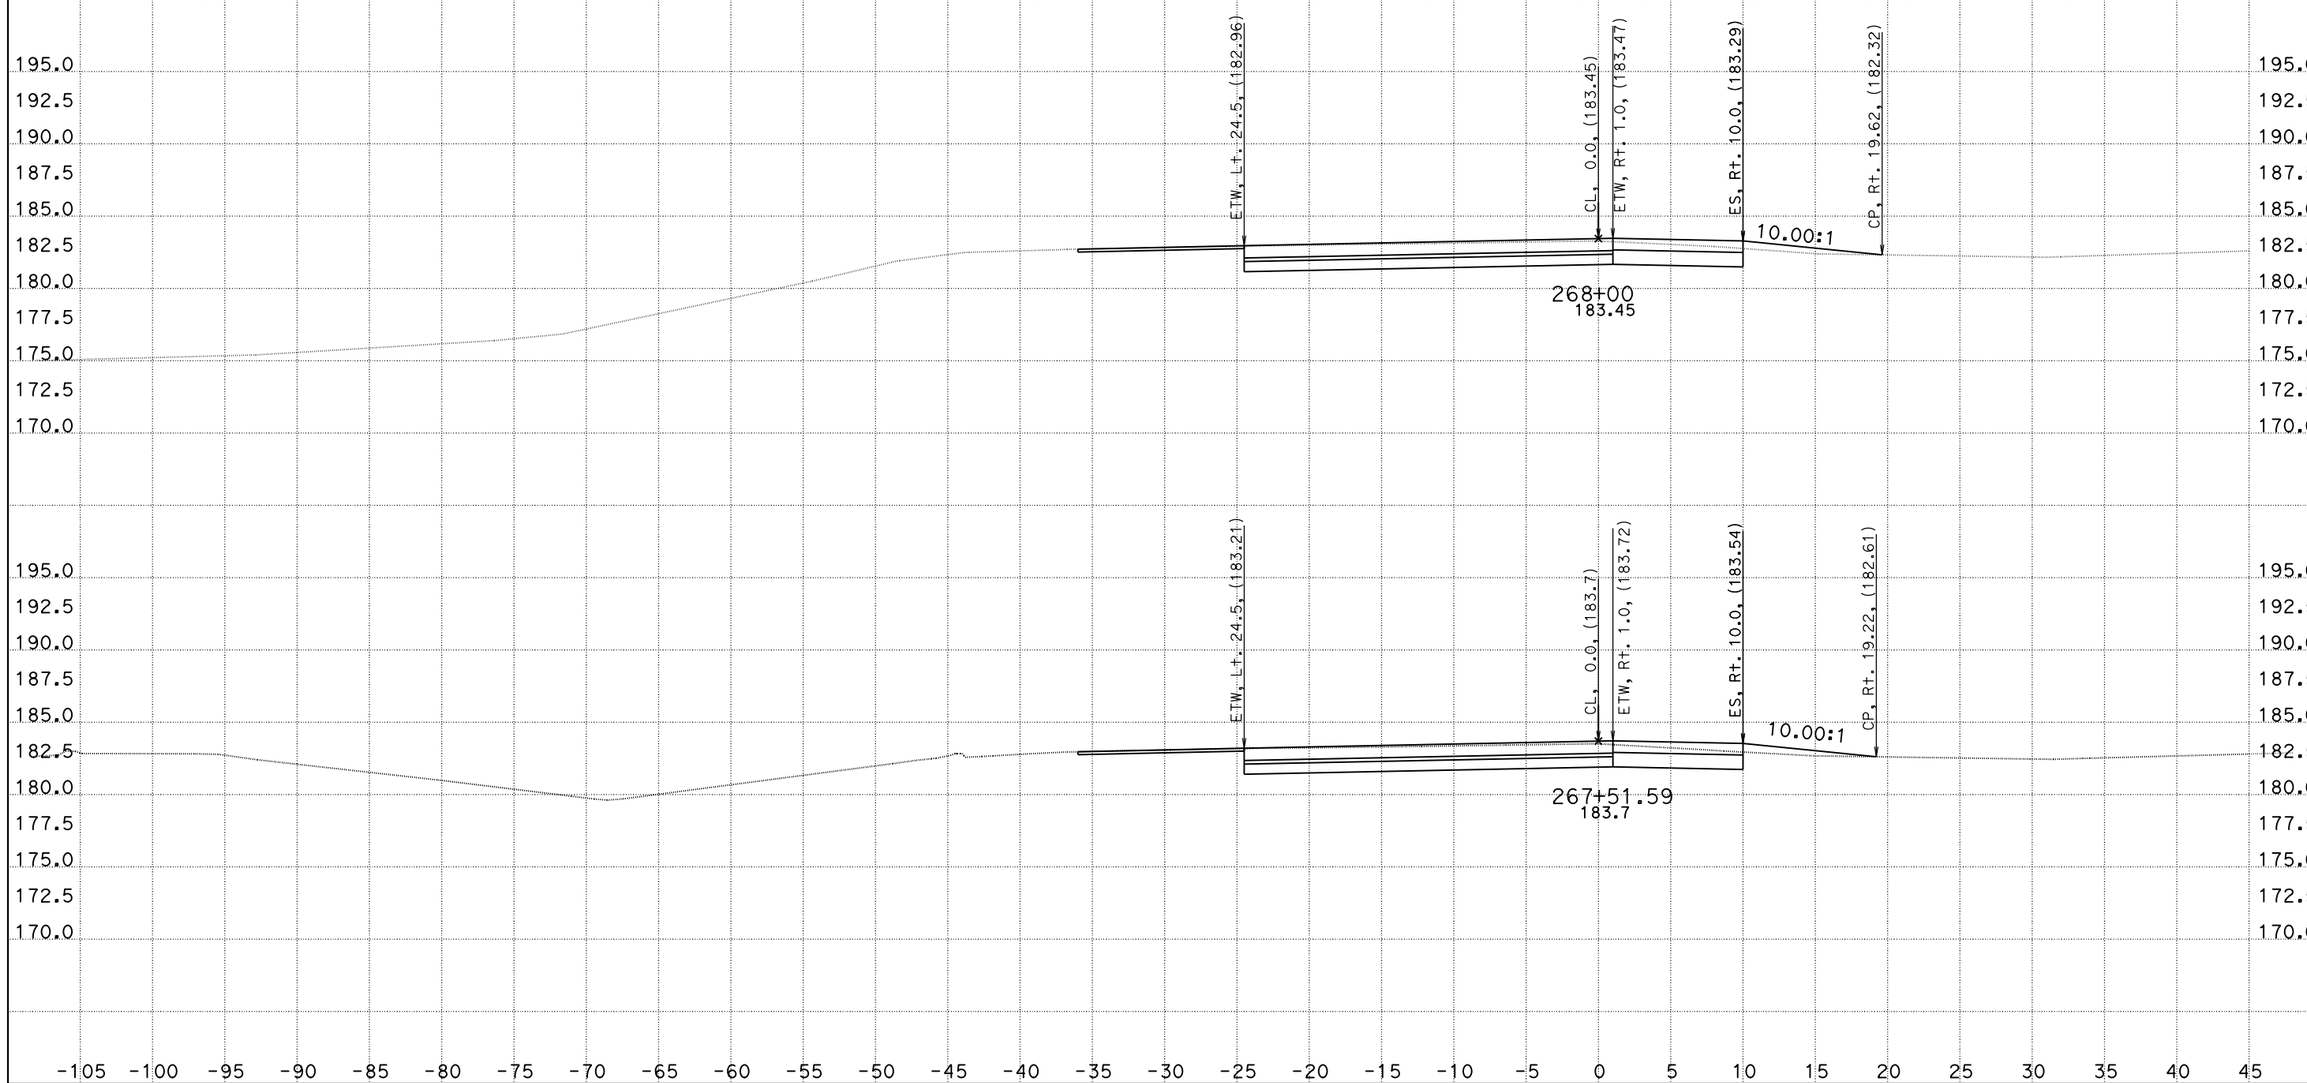

CREATED BY: DH
DATE: 1/4/2016
KC Project: 1410041

CONTRACT: 10-0g820
DIST/CO/RTE/PM: 10/Kern/132/0.4/7.1
File: O:\D10*-0g820\Design\500_CntPrp\Plans\CAiCE\wb1dgn_fin.ear PROJECT ID: 10130000731

SCALE: 1" = 5' Horiz.
1" = 5' Vert.

All Dimensions are US Survey Feet

"WB" LINE CROSS SECTIONS

DESIGN STUDY ONLY

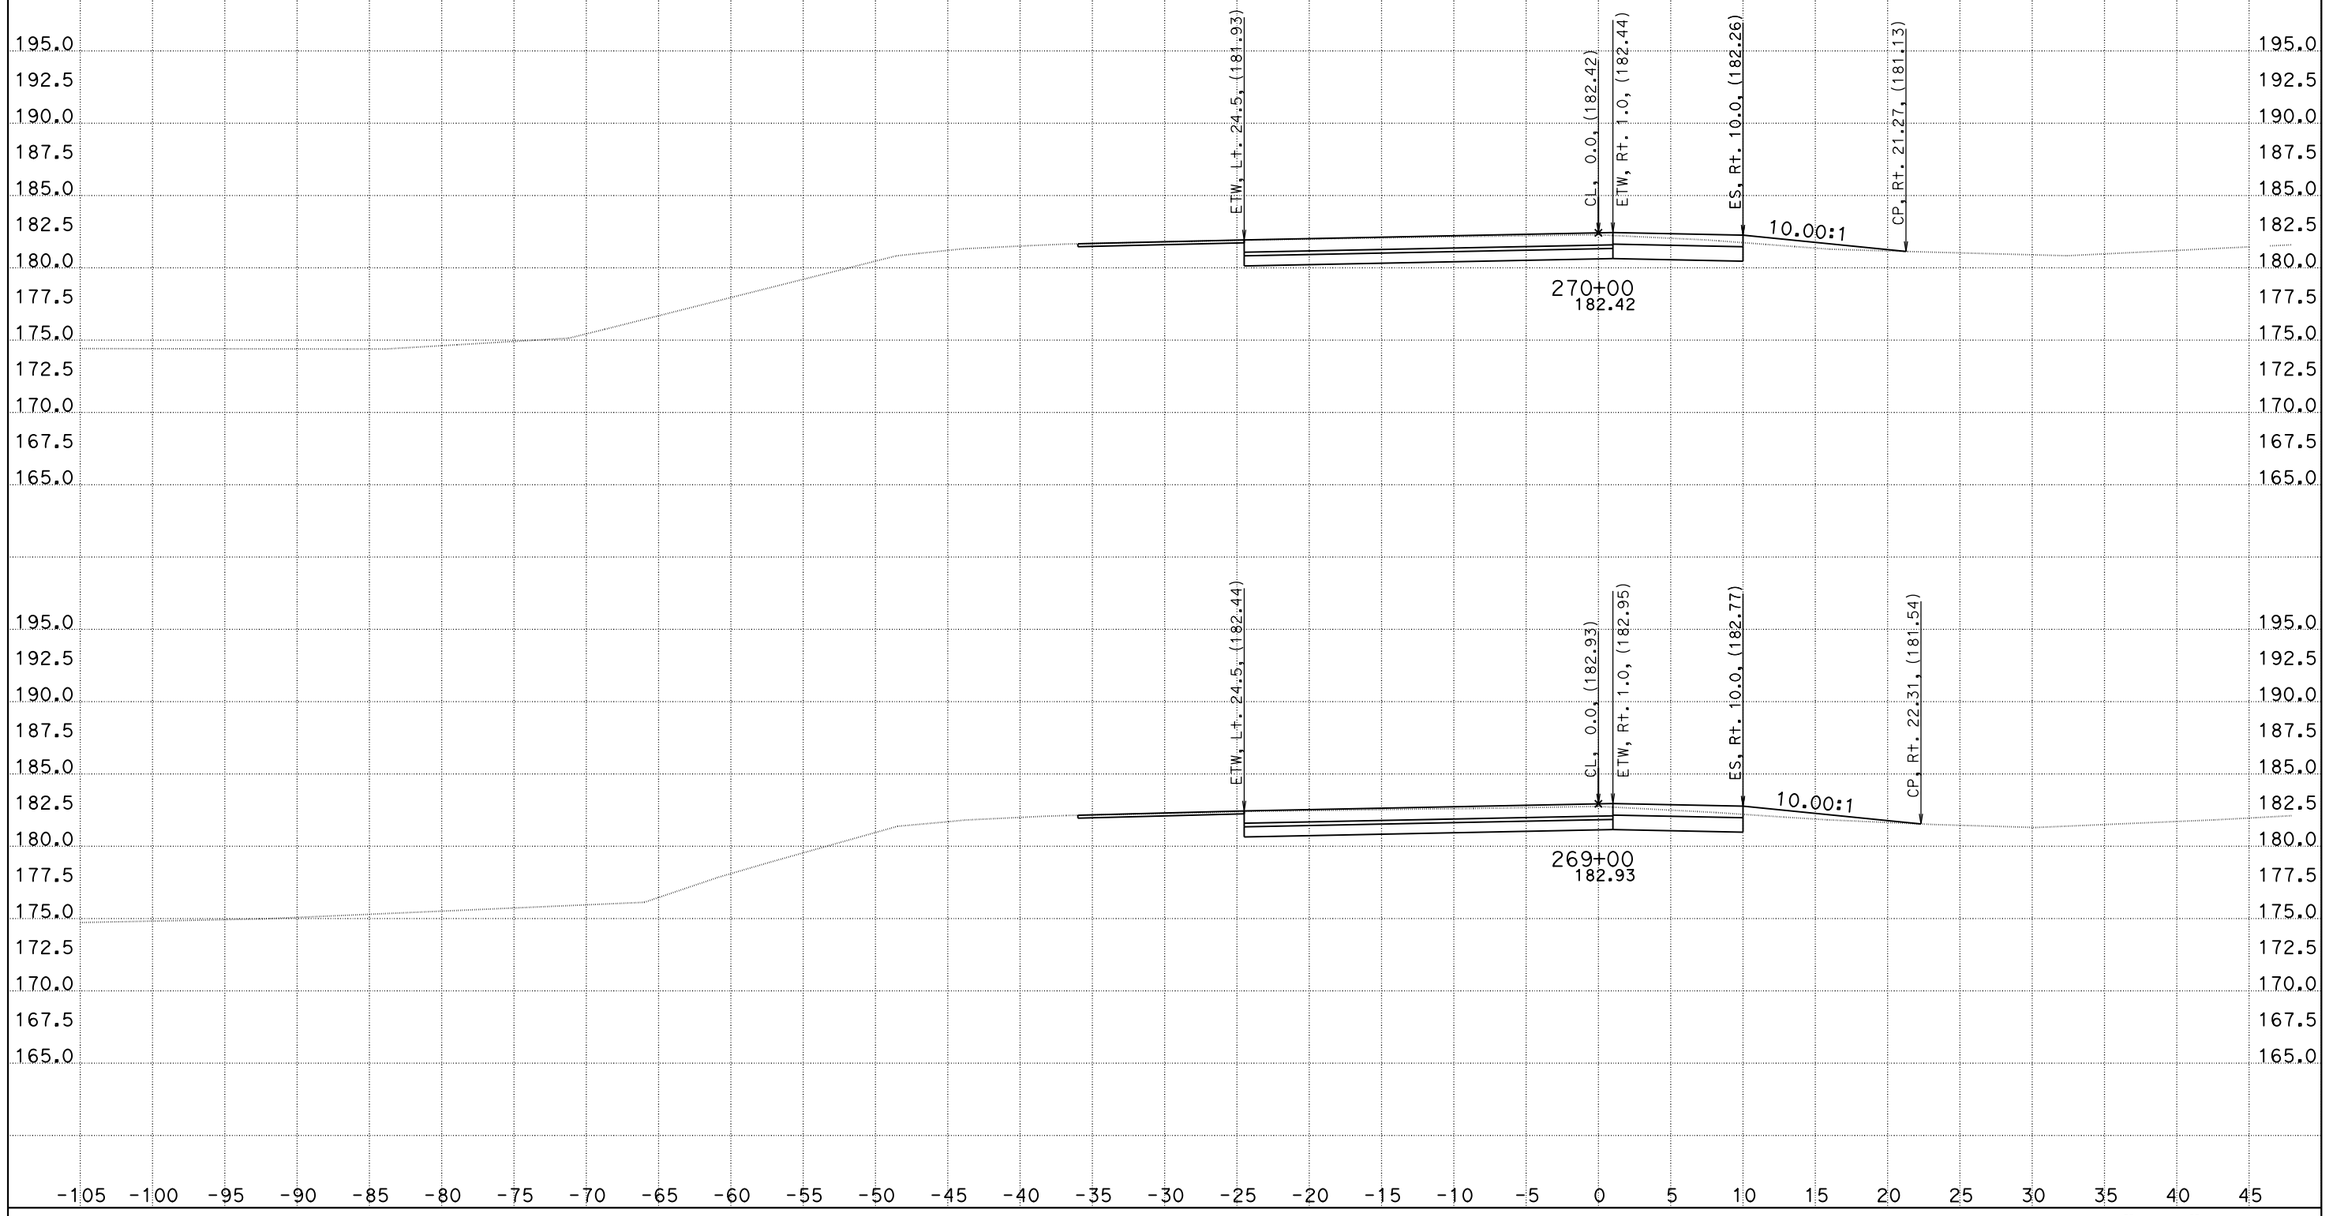

CREATED BY: DH
DATE: 1/4/2016
KC Project: 1410041

CONTRACT: 10-0g820
DIST/CO/RTE/PM: 10/Kern/132/0.4/7.1
File: O:\D10*-0g820\Design\500_CntPrp\Plans\CAiCE\wb1dgn_fin.ear PROJECT ID: 10130000731

SCALE: 1" = 5' Horiz.
1" = 5' Vert.

All Dimensions are US Survey Feet

"WB" LINE CROSS SECTIONS

DESIGN STUDY ONLY

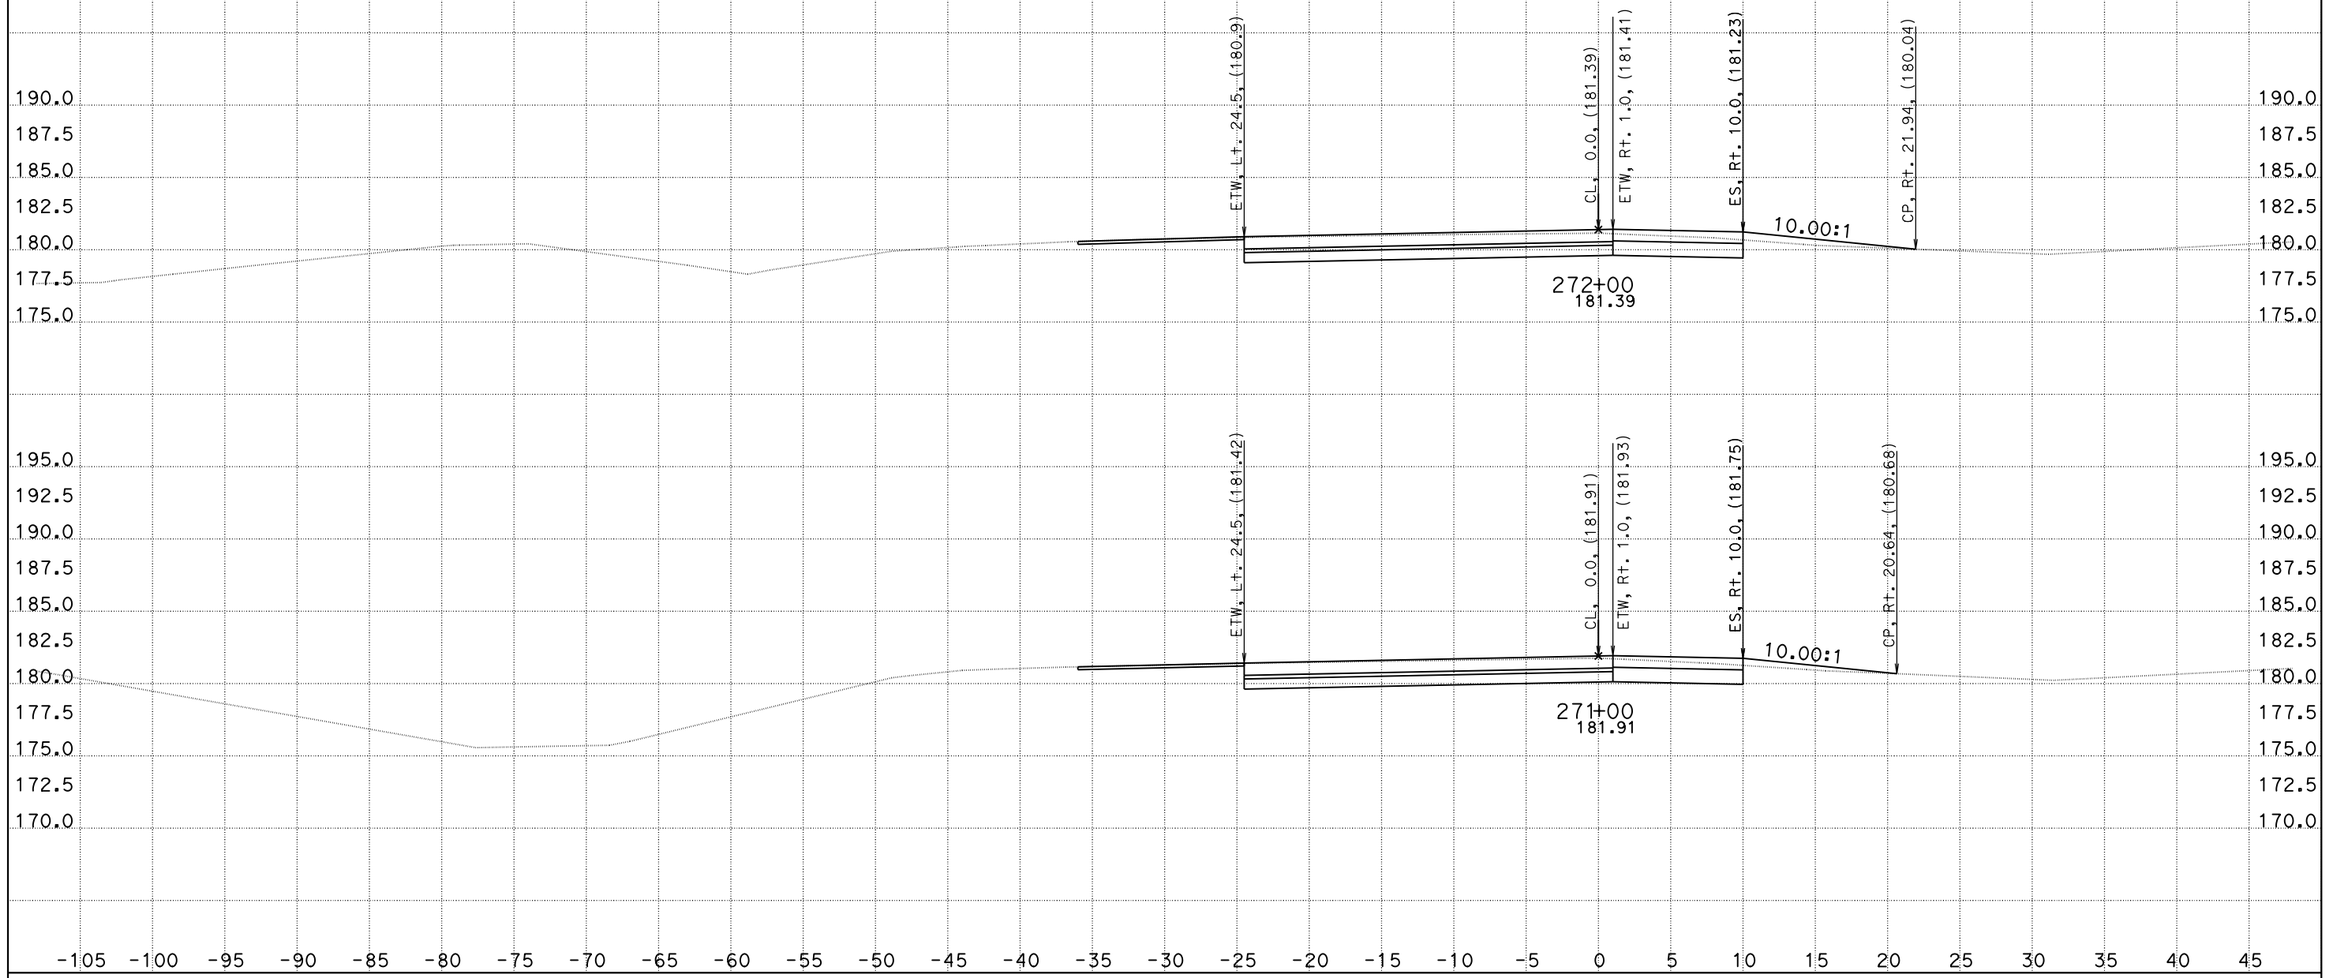

CREATED BY: DH
DATE: 1/4/2016
KC Project: 1410041

CONTRACT: 10-0g820
DIST/CO/RTE/PM: 10/Kern/132/0.4/7.1
File: O:\D10*-0g820\Design\500_CntPrp\Plans\CAiCE\wb1dgn_fin.ear PROJECT ID: 10130000731

SCALE: 1" = 5' Horiz.
1" = 5' Vert.

All Dimensions are US Survey Feet

"WB" LINE
CROSS SECTIONS

DESIGN STUDY ONLY

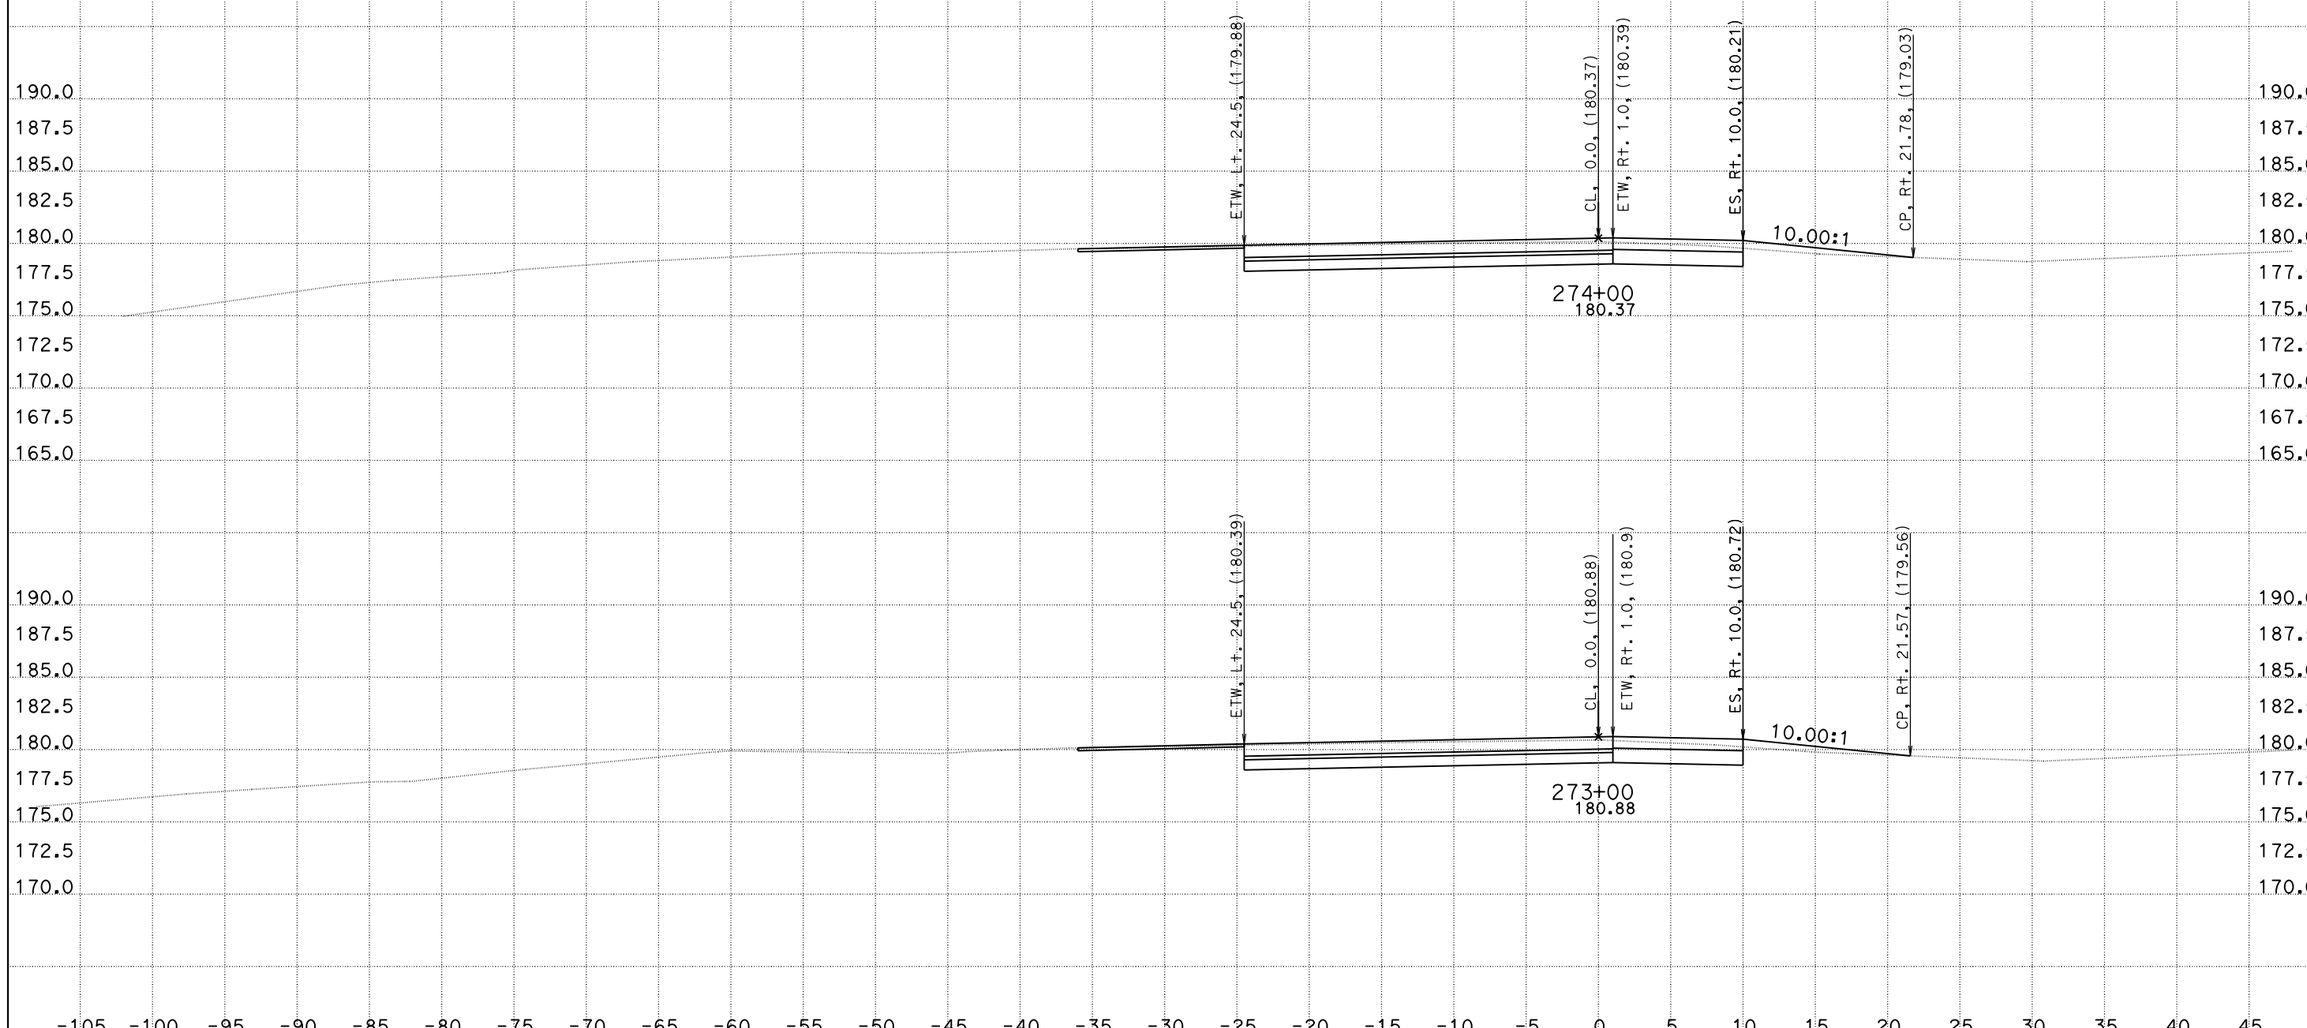

CREATED BY: DH
DATE: 1/4/2016
KC Project: 1410041

CONTRACT: 10-0g820
DIST/CO/RTE/PM: 10/Kern/132/0.4/7.1
File: O:\D10*-0g820\Design\500_CntPrp\Plans\CAiCE\wb1dgn_fin.ear PROJECT ID: 10130000731

SCALE: 1" = 5' Horiz.
1" = 5' Vert.

All Dimensions are US Survey Feet

"WB" LINE CROSS SECTIONS

DESIGN STUDY ONLY

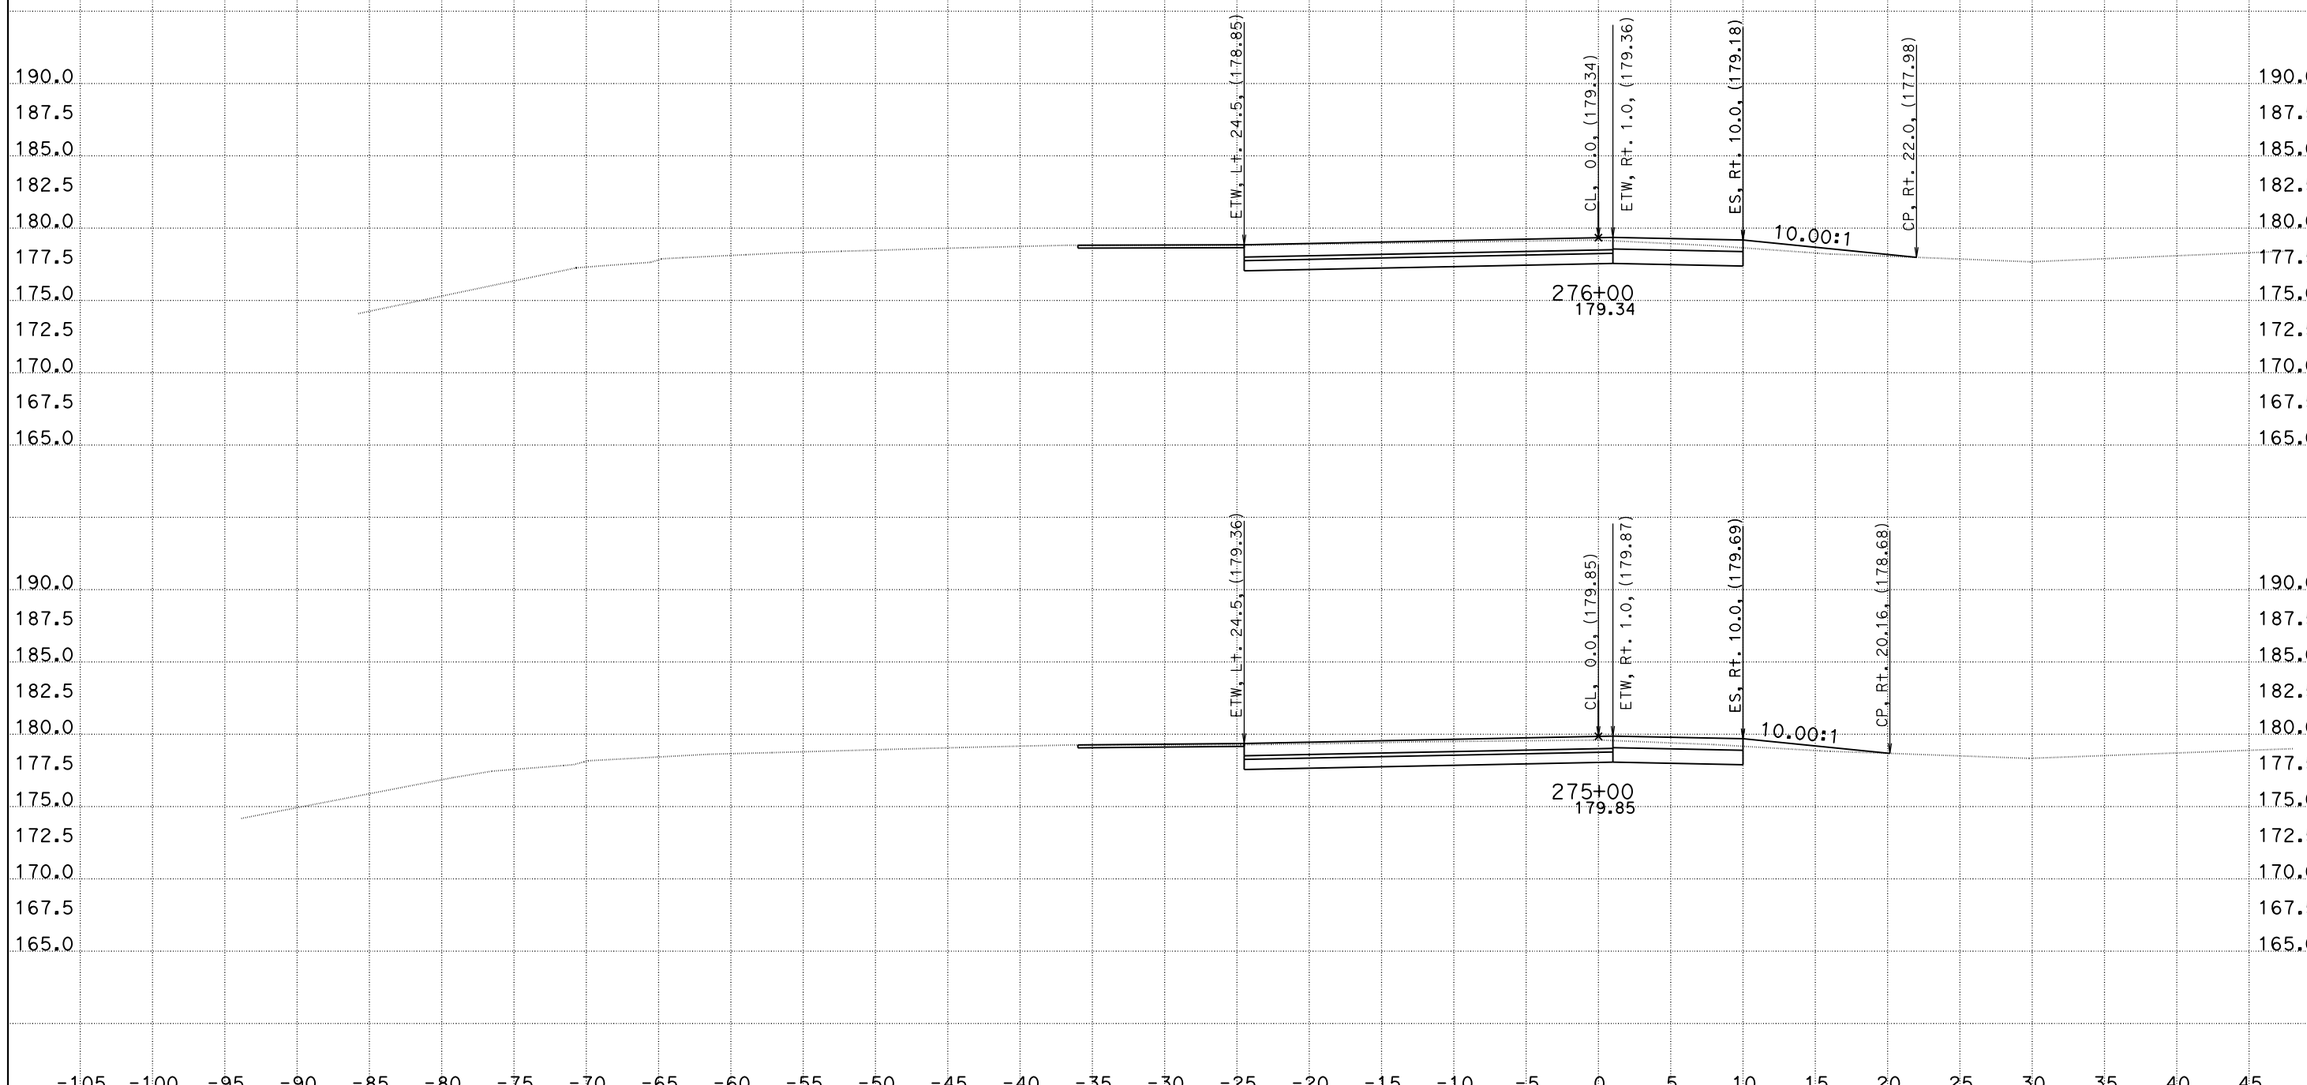

CREATED BY: DH
DATE: 1/4/2016
KC Project: 1410041

CONTRACT: 10-0g820
DIST/CO/RTE/PM: 10/Kern/132/0.4/7.1
File: O:\D10*-0g820\Design\500_CntPrp\Plans\CAiCE\wb1dgn_fin.ear PROJECT ID: 10130000731

SCALE: 1" = 5' Horiz.
1" = 5' Vert.

All Dimensions are US Survey Feet

"WB" LINE CROSS SECTIONS

DESIGN STUDY ONLY

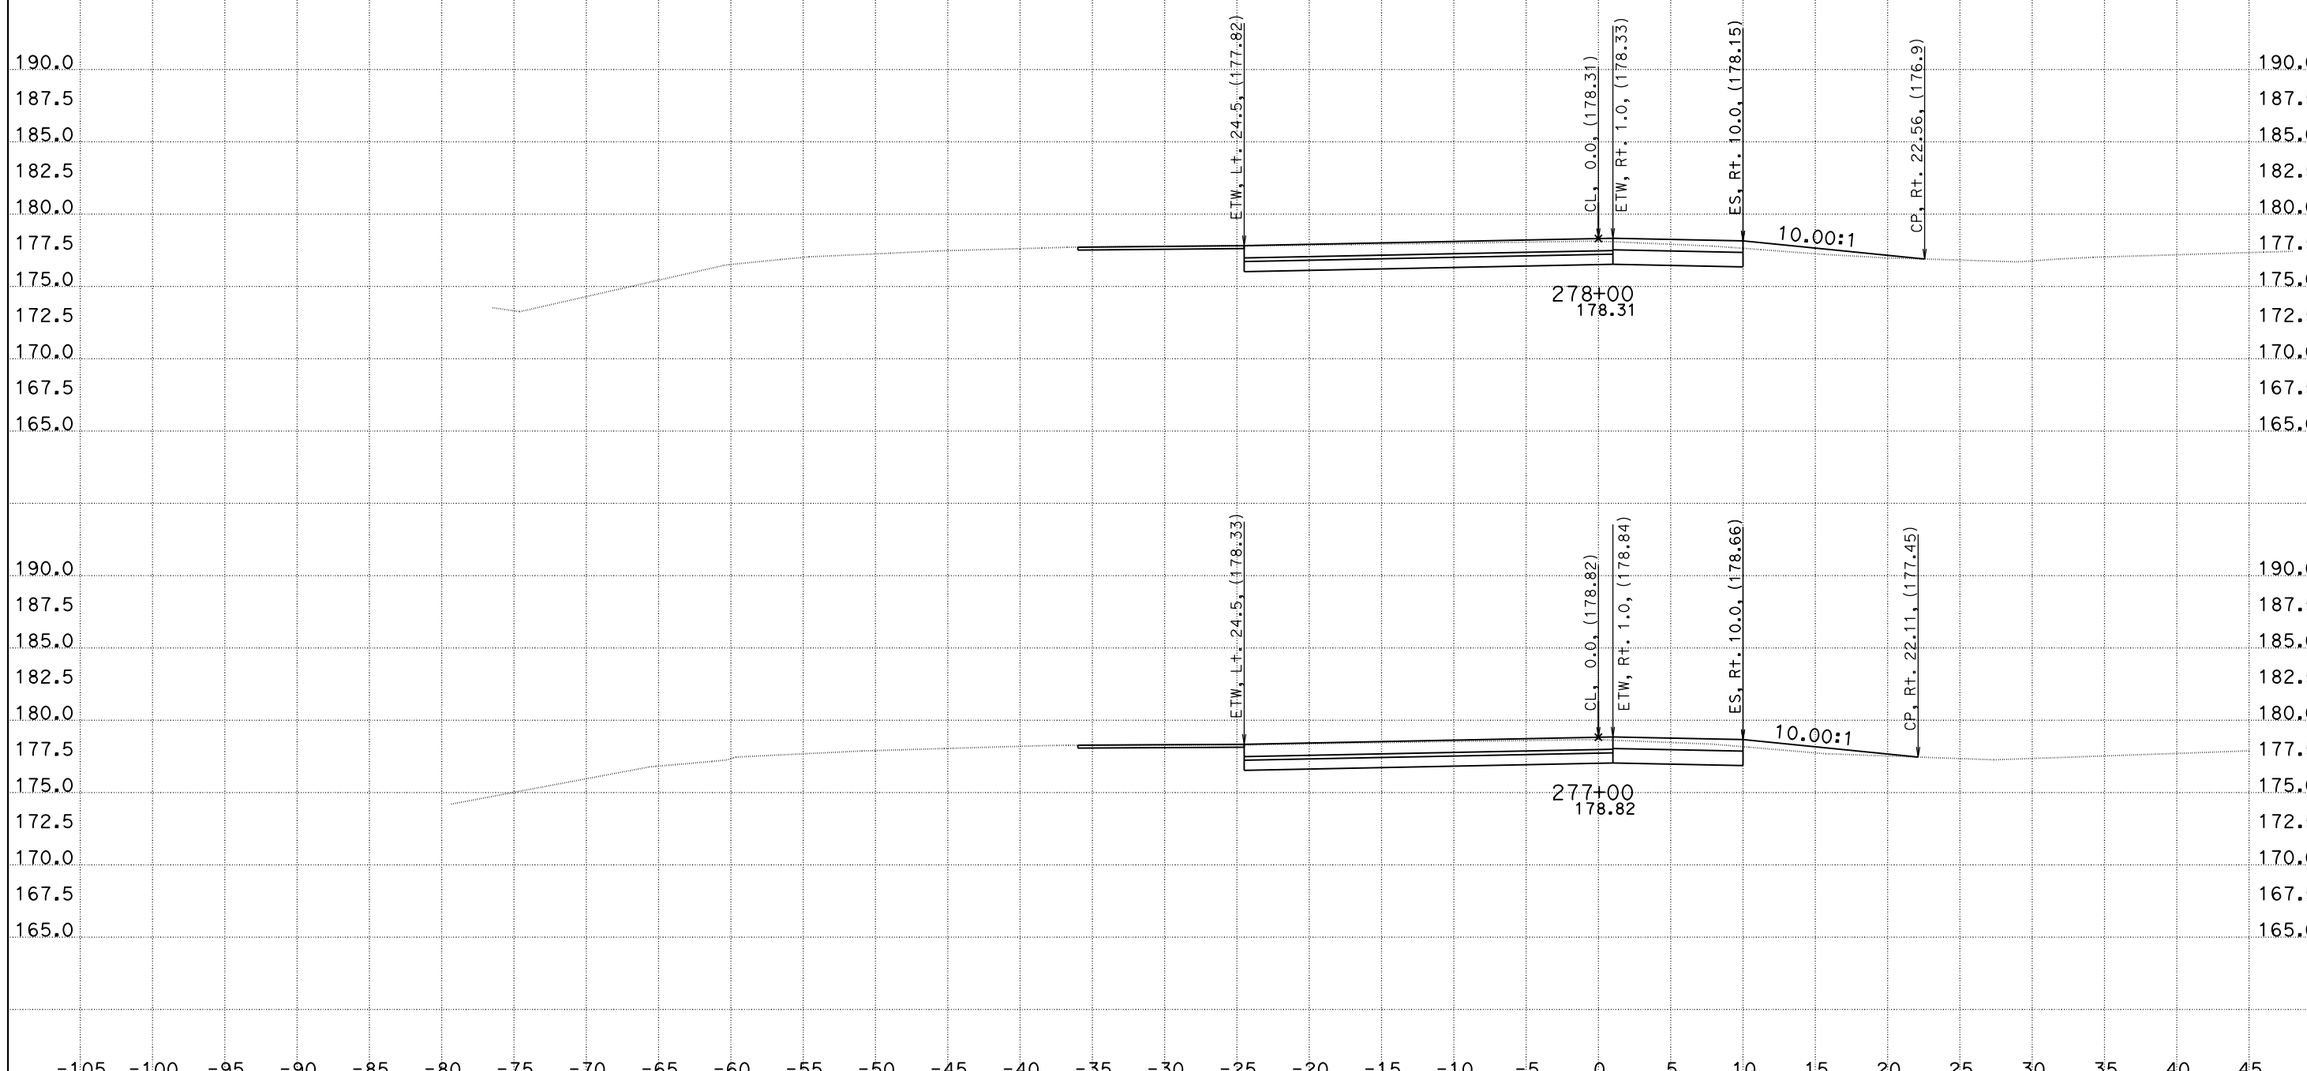

CREATED BY: DH
DATE: 1/4/2016
KC Project: 1410041

CONTRACT: 10-0g820
DIST/CO/RTE/PM: 10/Kern/132/0.4/7.1
File: O:\D10*-0g820\Design\500_CntPrp\Plans\CAiCE\wb1dgn_fin.ear PROJECT ID: 10130000731

SCALE: 1" = 5' Horiz.
1" = 5' Vert.

All Dimensions are US Survey Feet

"WB" LINE CROSS SECTIONS

DESIGN STUDY ONLY

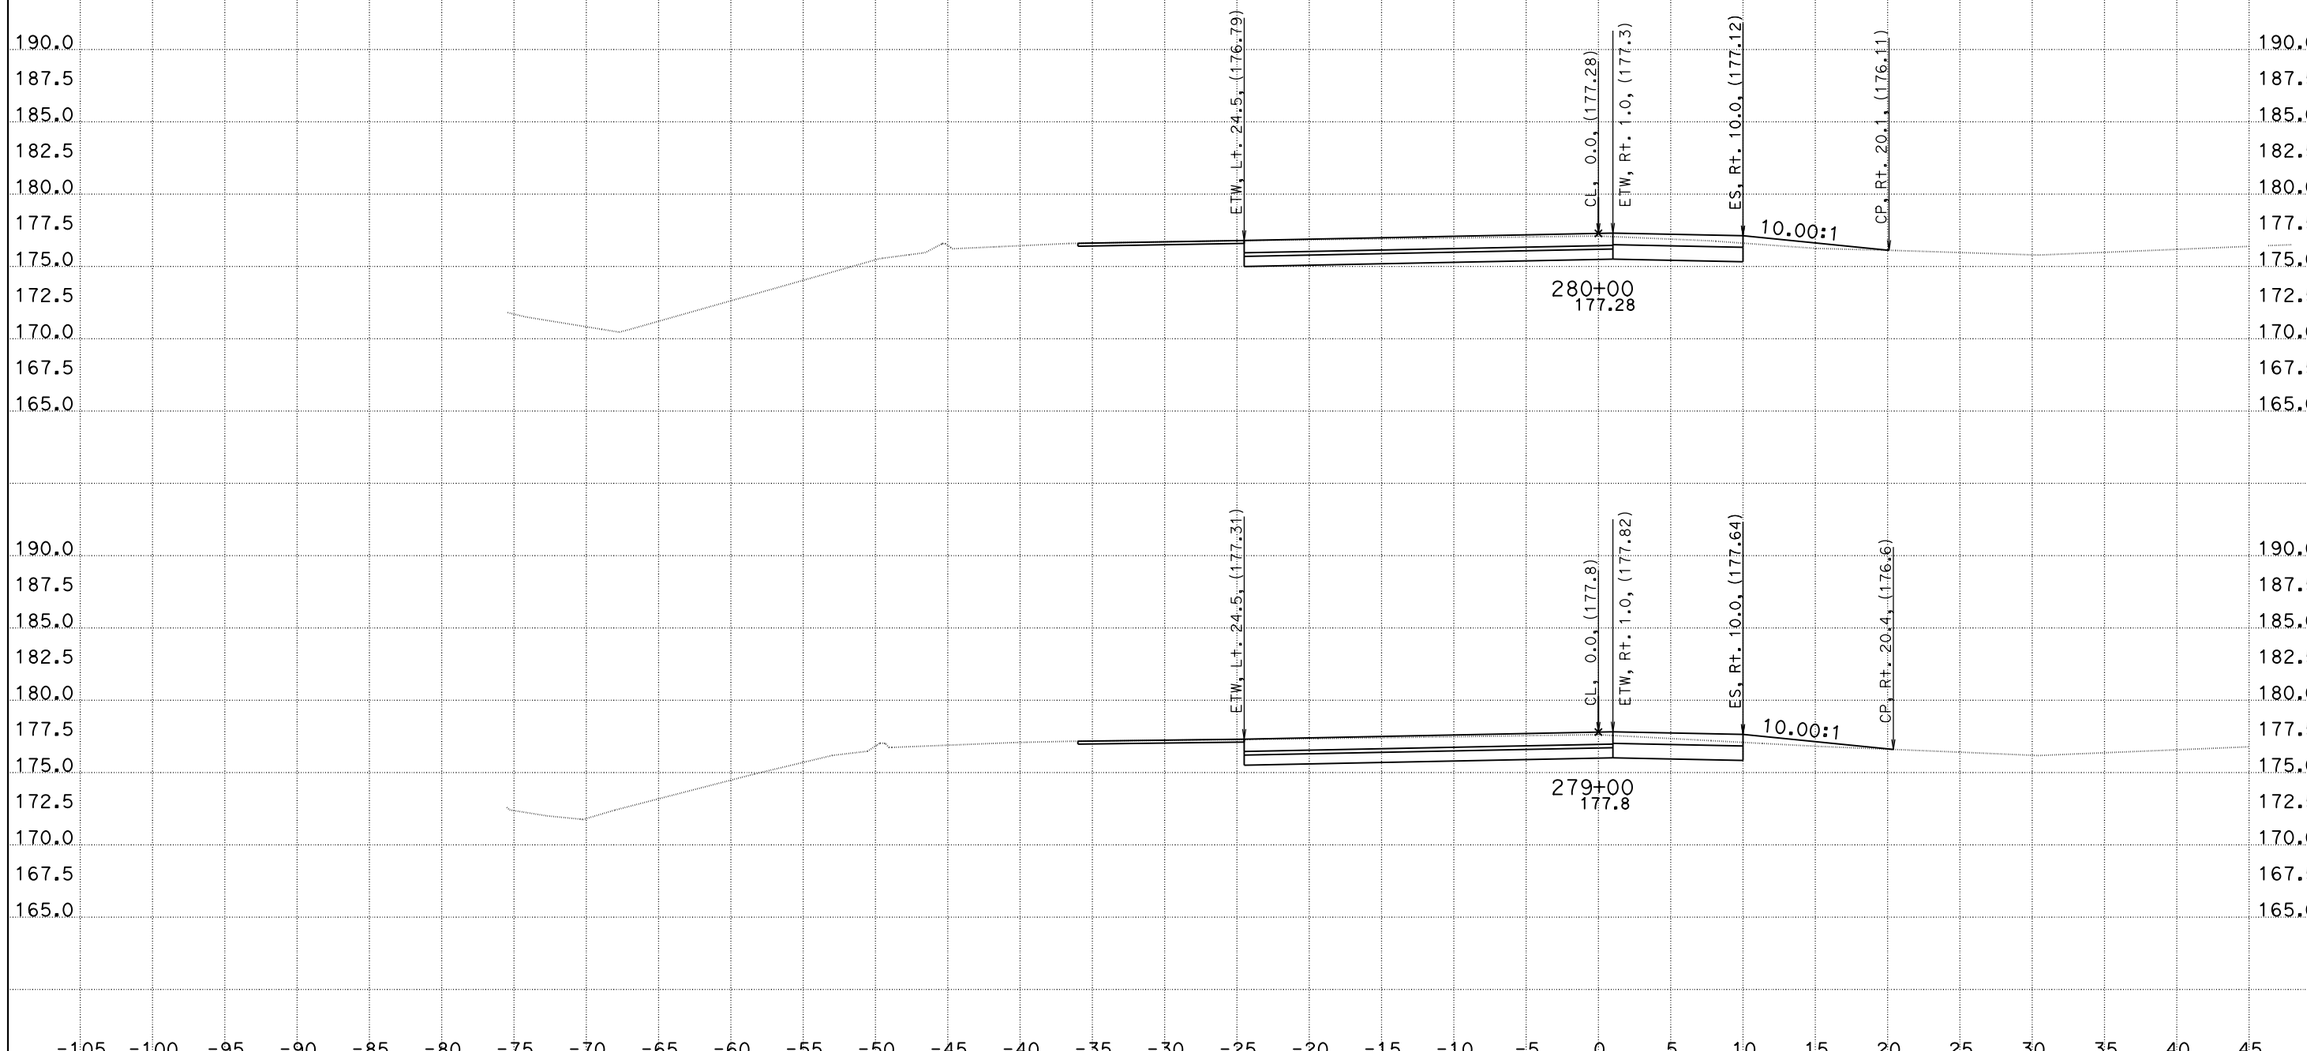

CREATED BY: DH
DATE: 1/4/2016
KC Project: 1410041

CONTRACT: 10-0g820
DIST/CO/RTE/PM: 10/Kern/132/0.4/7.1
File: O:\D10*-0g820\Design\500_CntPrp\Plans\CAiCE\wb1dgn_fin.ear PROJECT ID: 10130000731

SCALE: 1" = 5' Horiz.
1" = 5' Vert.

All Dimensions are US Survey Feet

"WB" LINE CROSS SECTIONS

DESIGN STUDY ONLY

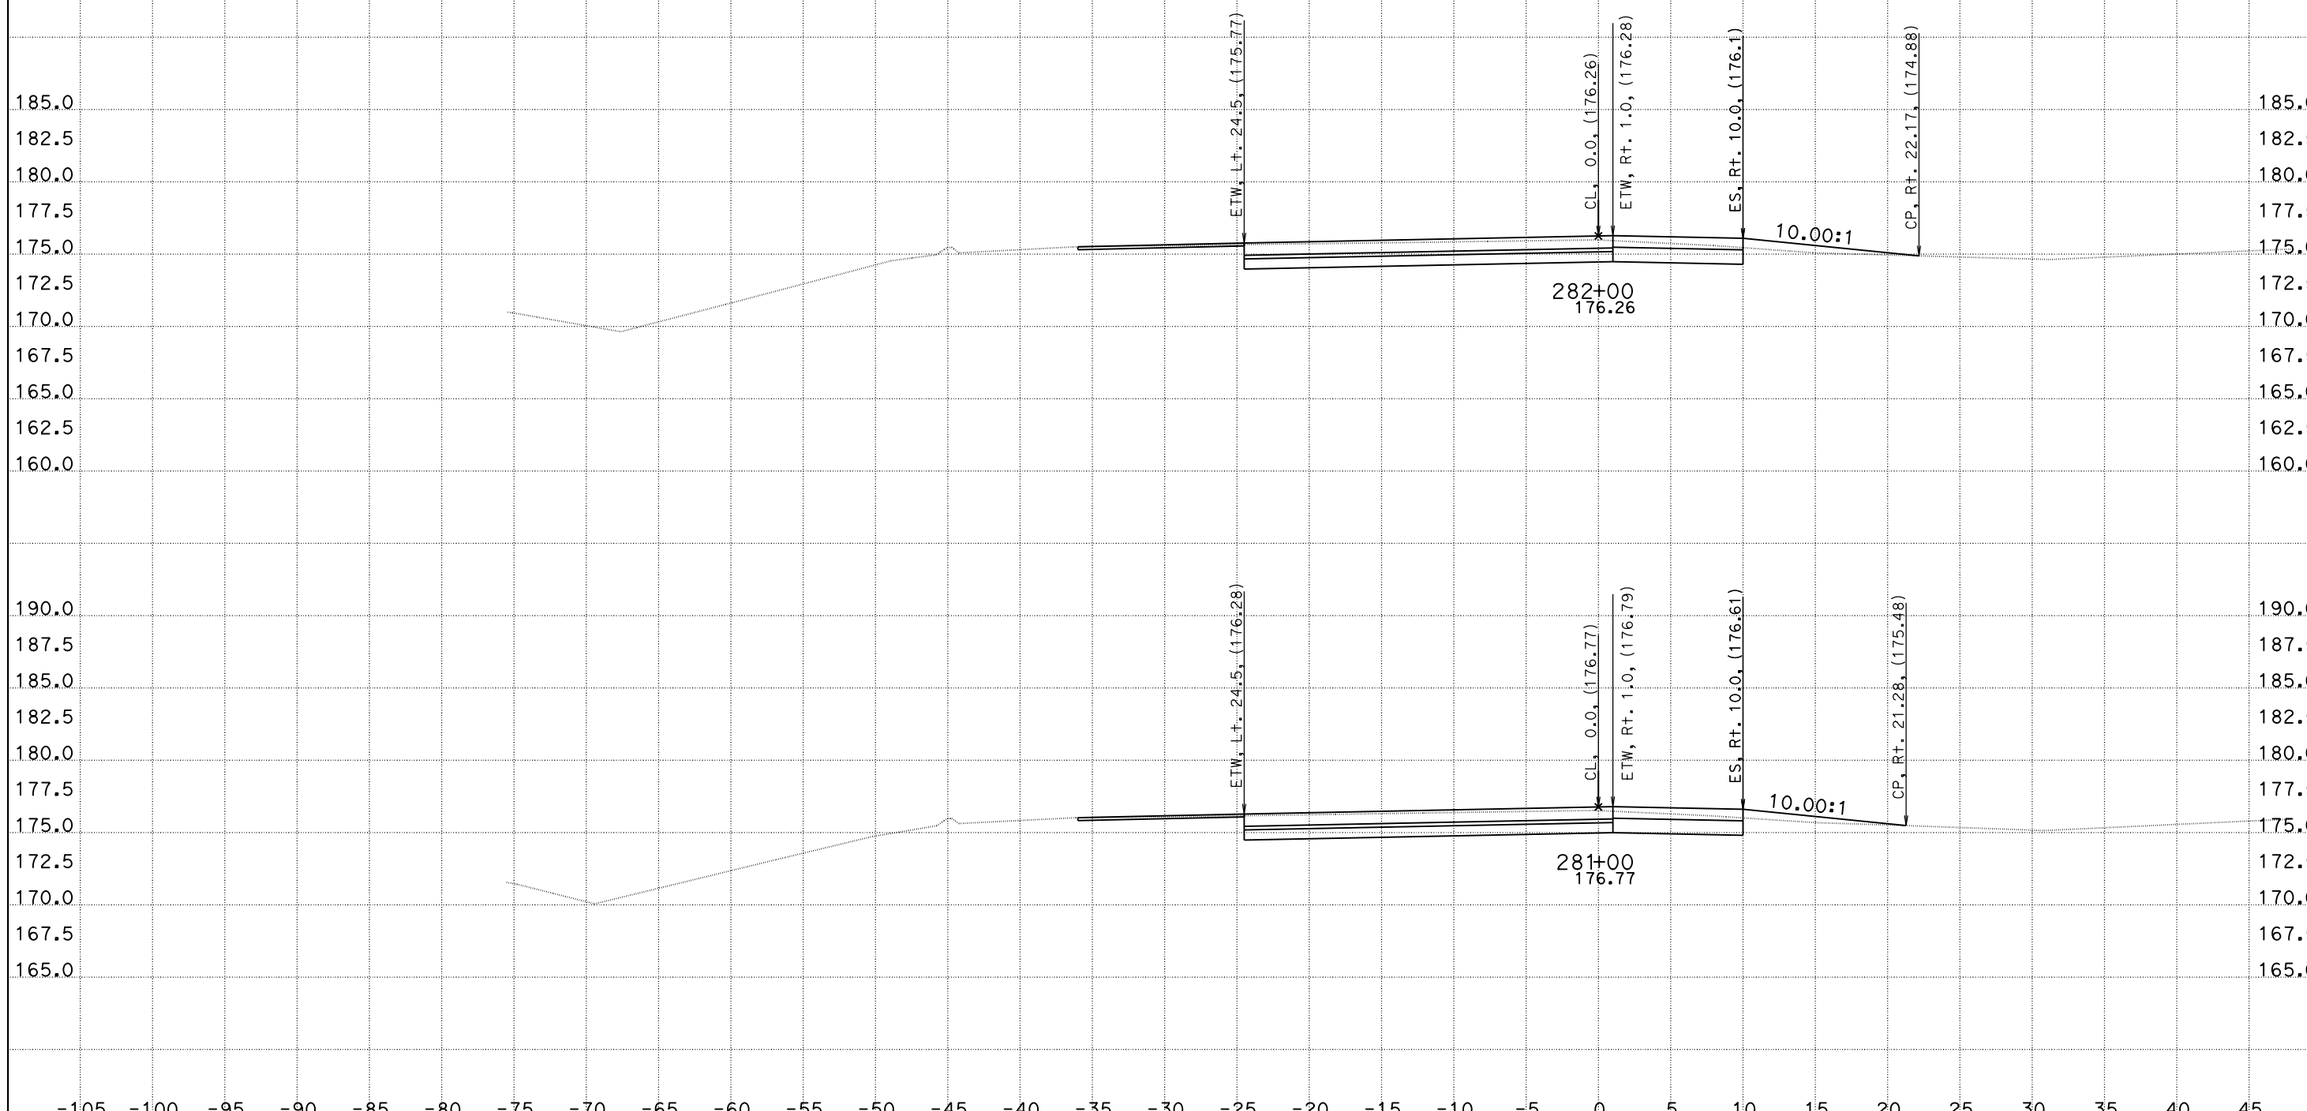

CREATED BY: DH
DATE: 1/4/2016
KC Project: 1410041

CONTRACT: 10-0g820
DIST/CO/RTE/PM: 10/Kern/132/0.4/7.1
File: O:\D10*-0g820\Design\500_CntPrp\Plans\CAiCE\wb1dgn_fin.ear PROJECT ID: 10130000731

SCALE: 1" = 5' Horiz.
1" = 5' Vert.

All Dimensions are US Survey Feet

"WB" LINE
CROSS SECTIONS

DESIGN STUDY ONLY

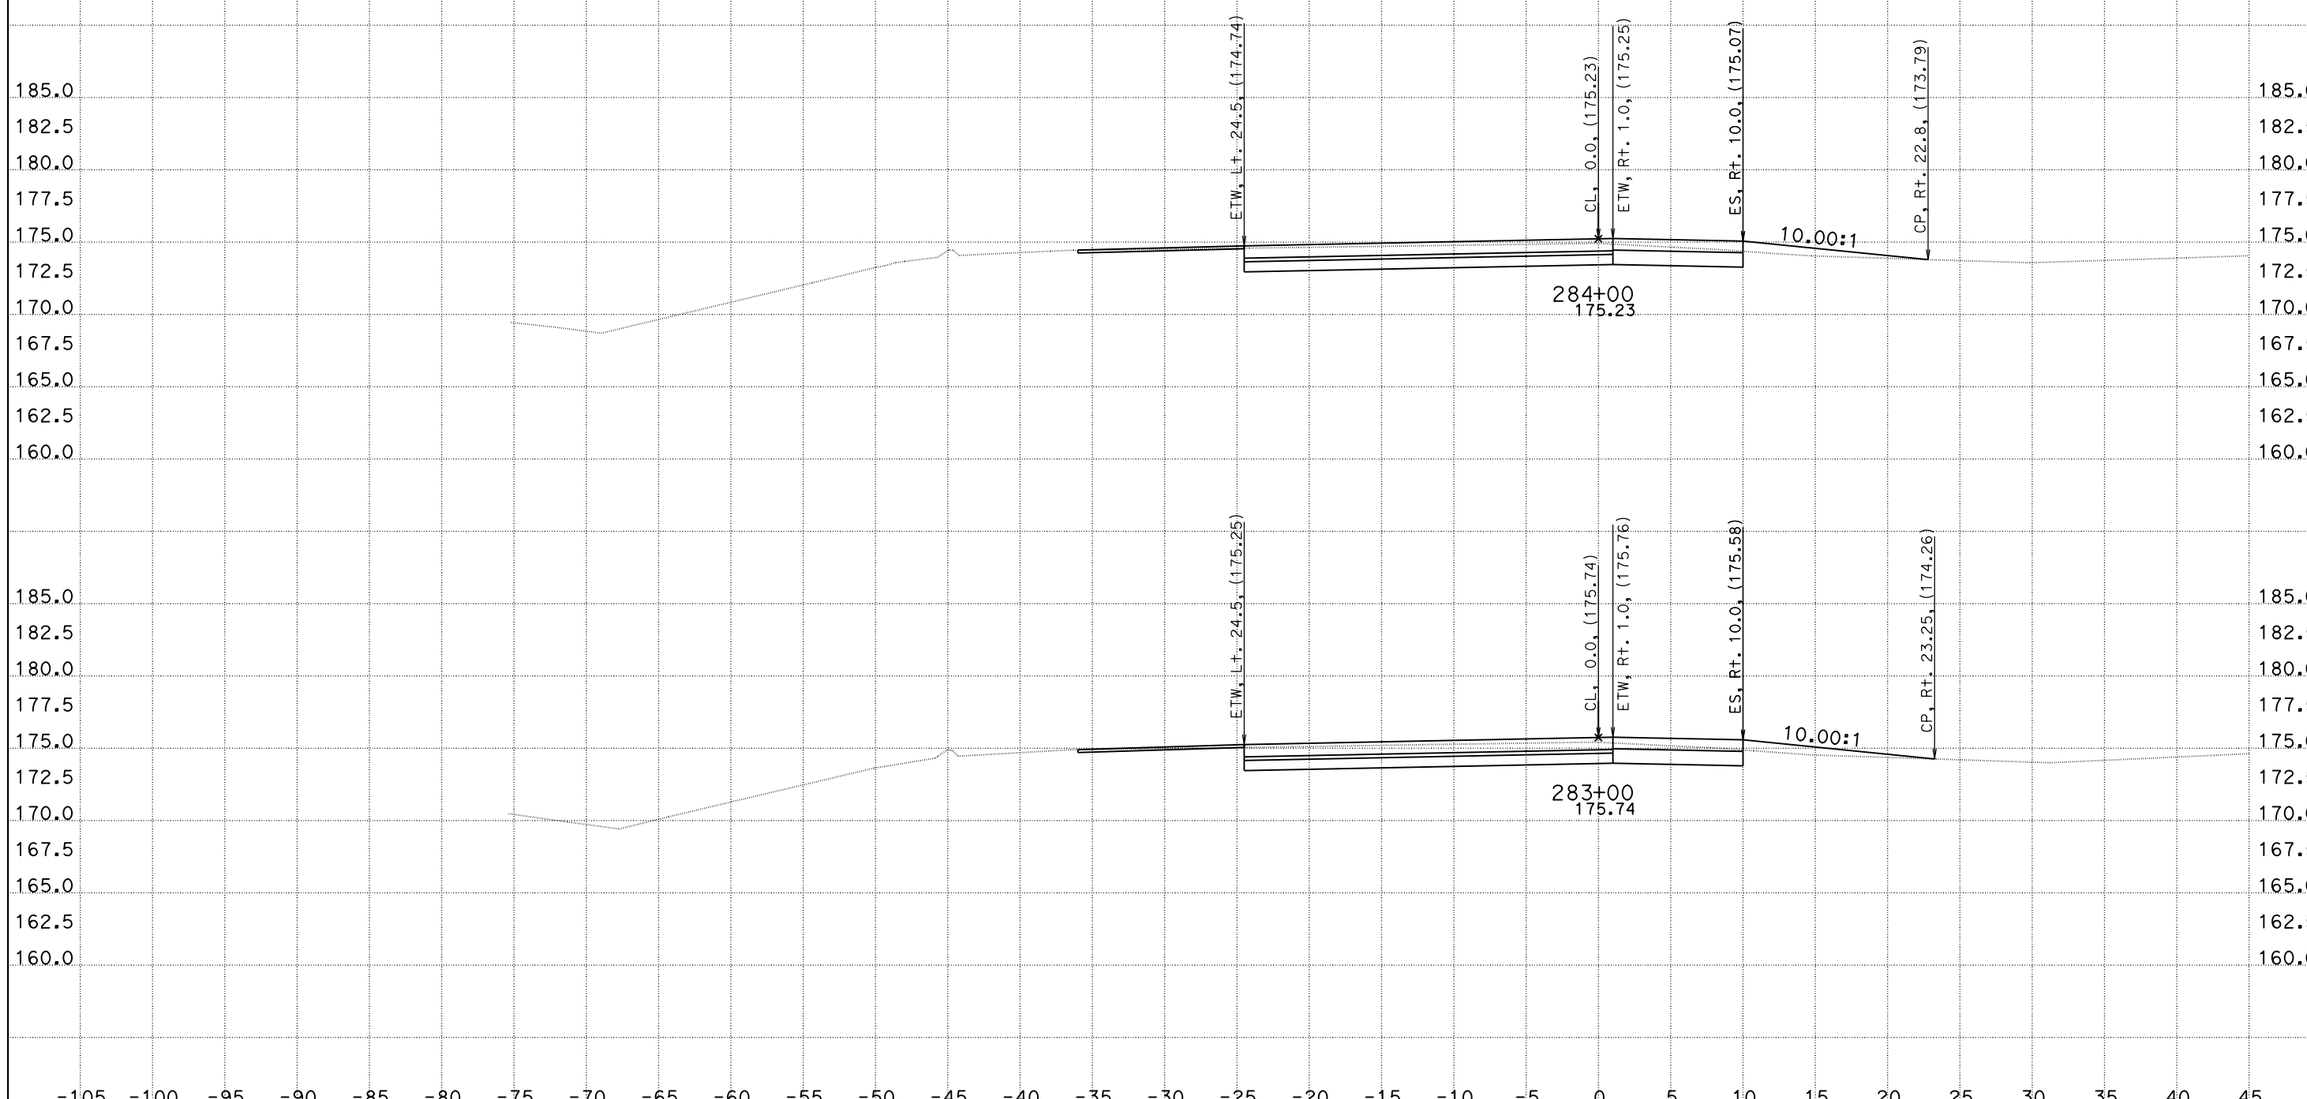

CREATED BY: DH
DATE: 1/4/2016
KC Project: 1410041

CONTRACT: 10-0g820
DIST/CO/RTE/PM: 10/Kern/132/0.4/7.1
File: O:\D10*-0g820\Design\500_CntPrp\Plans\CAiCE\wb1dgn_fin.ear PROJECT ID: 10130000731

SCALE: 1" = 5' Horiz.
1" = 5' Vert.

All Dimensions are US Survey Feet

"WB" LINE CROSS SECTIONS

DESIGN STUDY ONLY

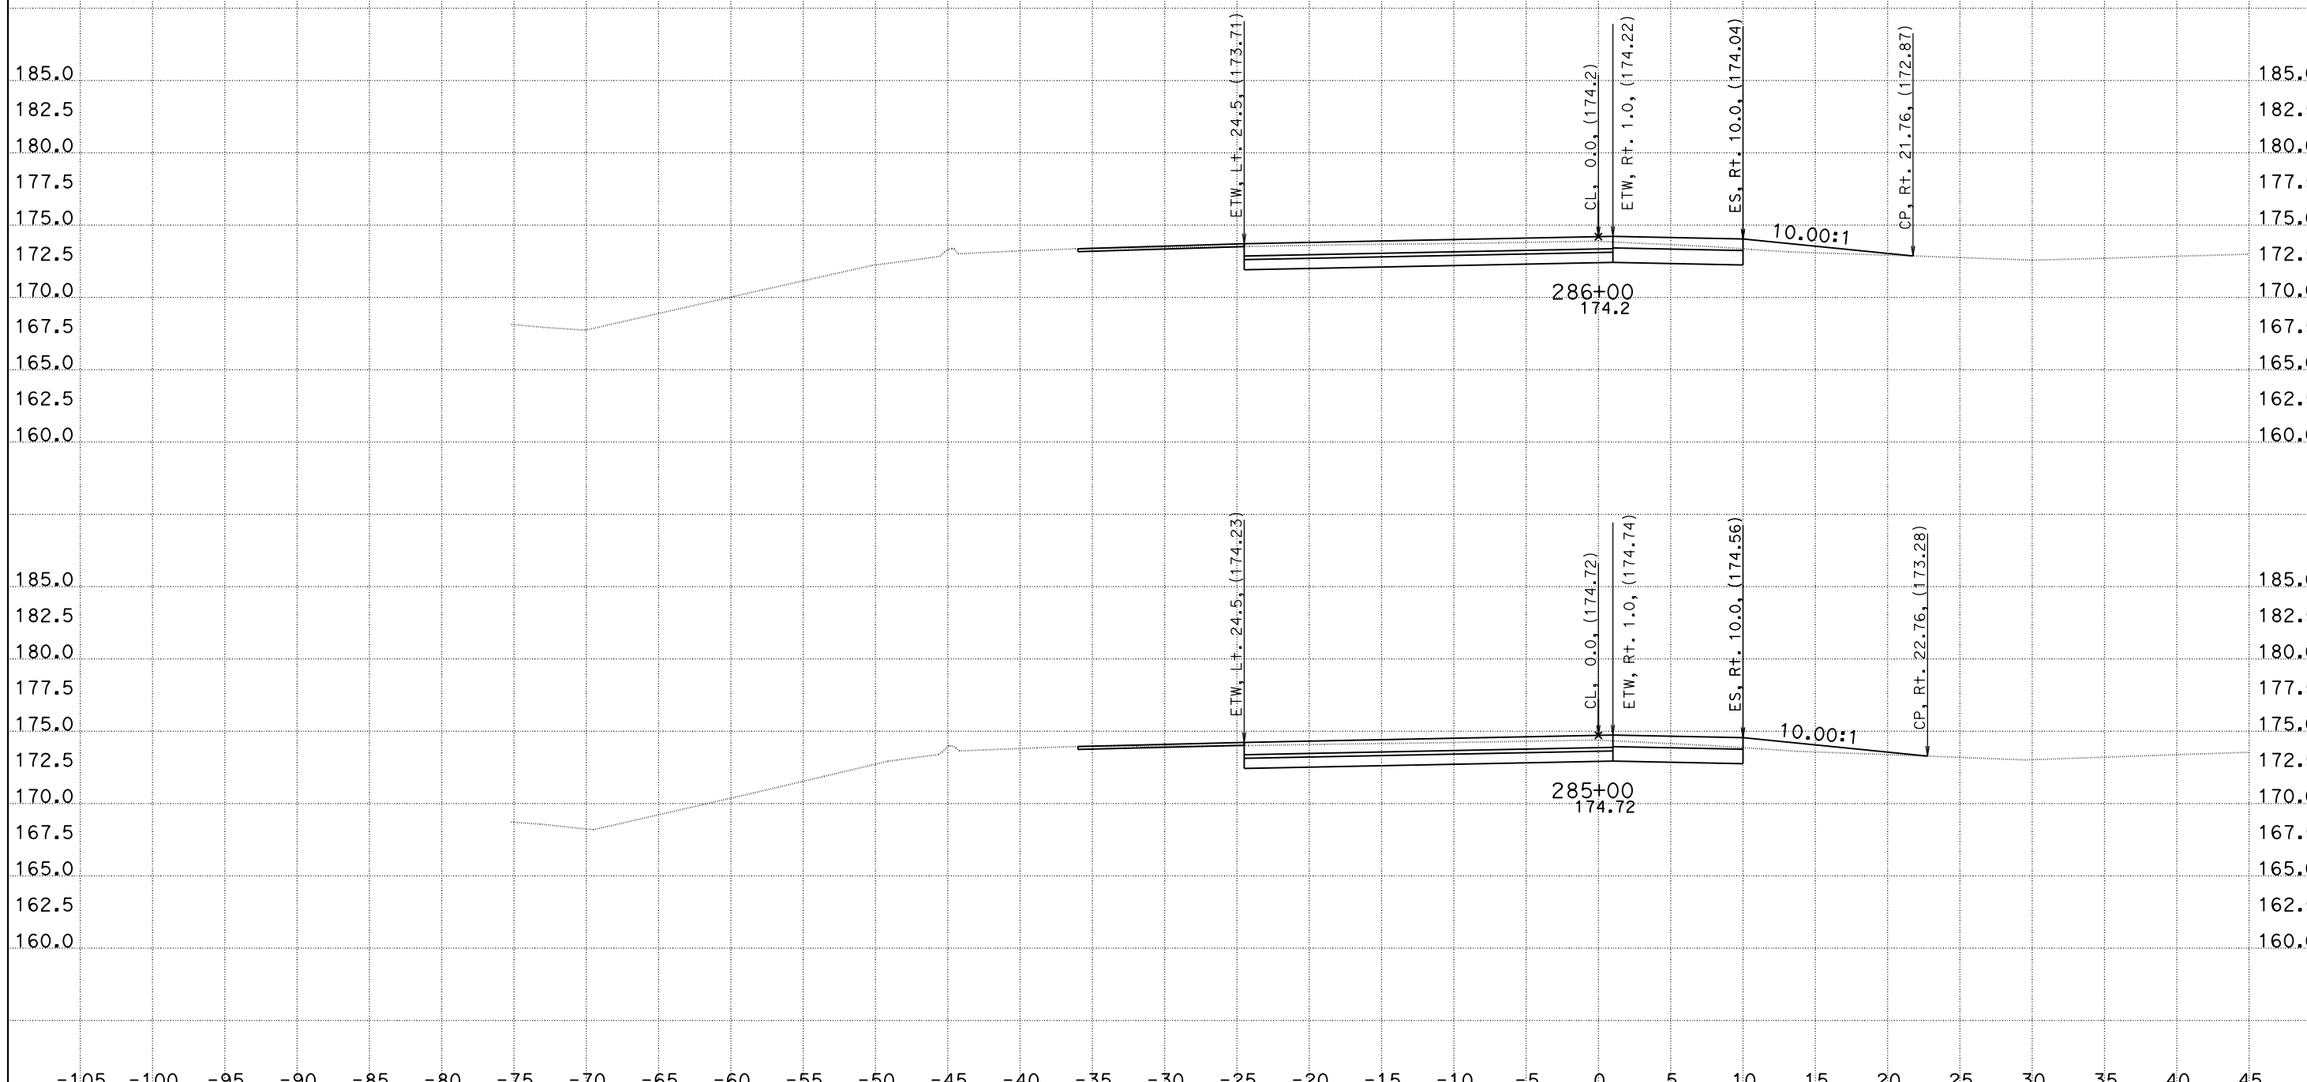

CREATED BY: DH
DATE: 1/4/2016
KC Project: 1410041

CONTRACT: 10-0g820
DIST/CO/RTE/PM: 10/Kern/132/0.4/7.1
File: O:\D10*-0g820\Design\500_CntPrp\Plans\CAiCE\wb1dgn_fin.ear PROJECT ID: 10130000731

SCALE: 1" = 5' Horiz.
1" = 5' Vert.

All Dimensions are US Survey Feet

"WB" LINE CROSS SECTIONS

DESIGN STUDY ONLY

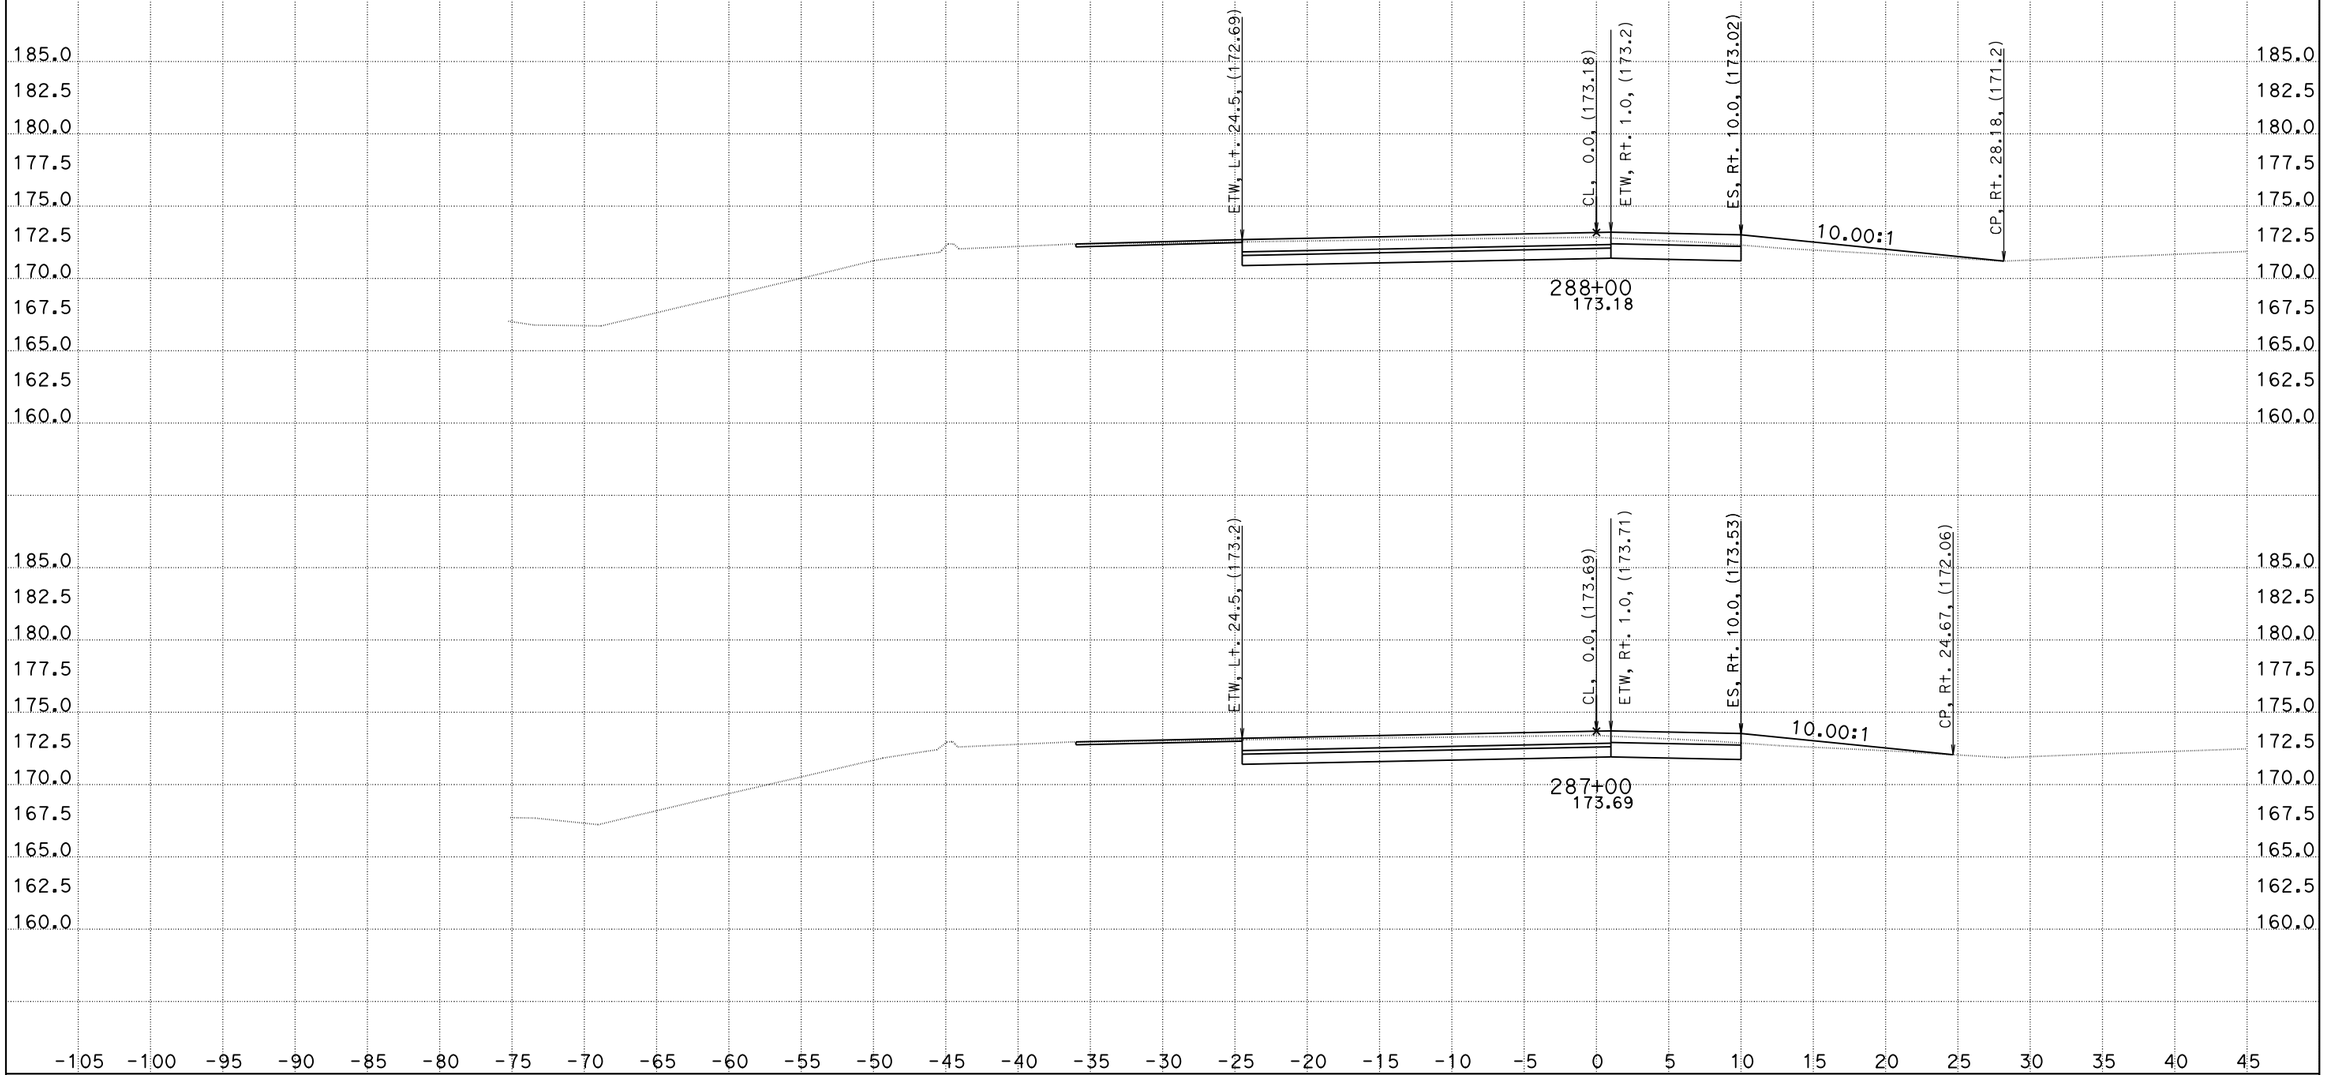

CREATED BY: DH
DATE: 1/4/2016
KC Project: 1410041

CONTRACT: 10-0g820
DIST/CO/RTE/PM: 10/Kern/132/0.4/7.1
File: O:\D10*-0g820\Design\500_CntPrp\Plans\CAiCE\wb1dgn_fin.ear PROJECT ID: 10130000731

SCALE: 1" = 5' Horiz.
1" = 5' Vert.

All Dimensions are US Survey Feet

"WB" LINE CROSS SECTIONS

DESIGN STUDY ONLY

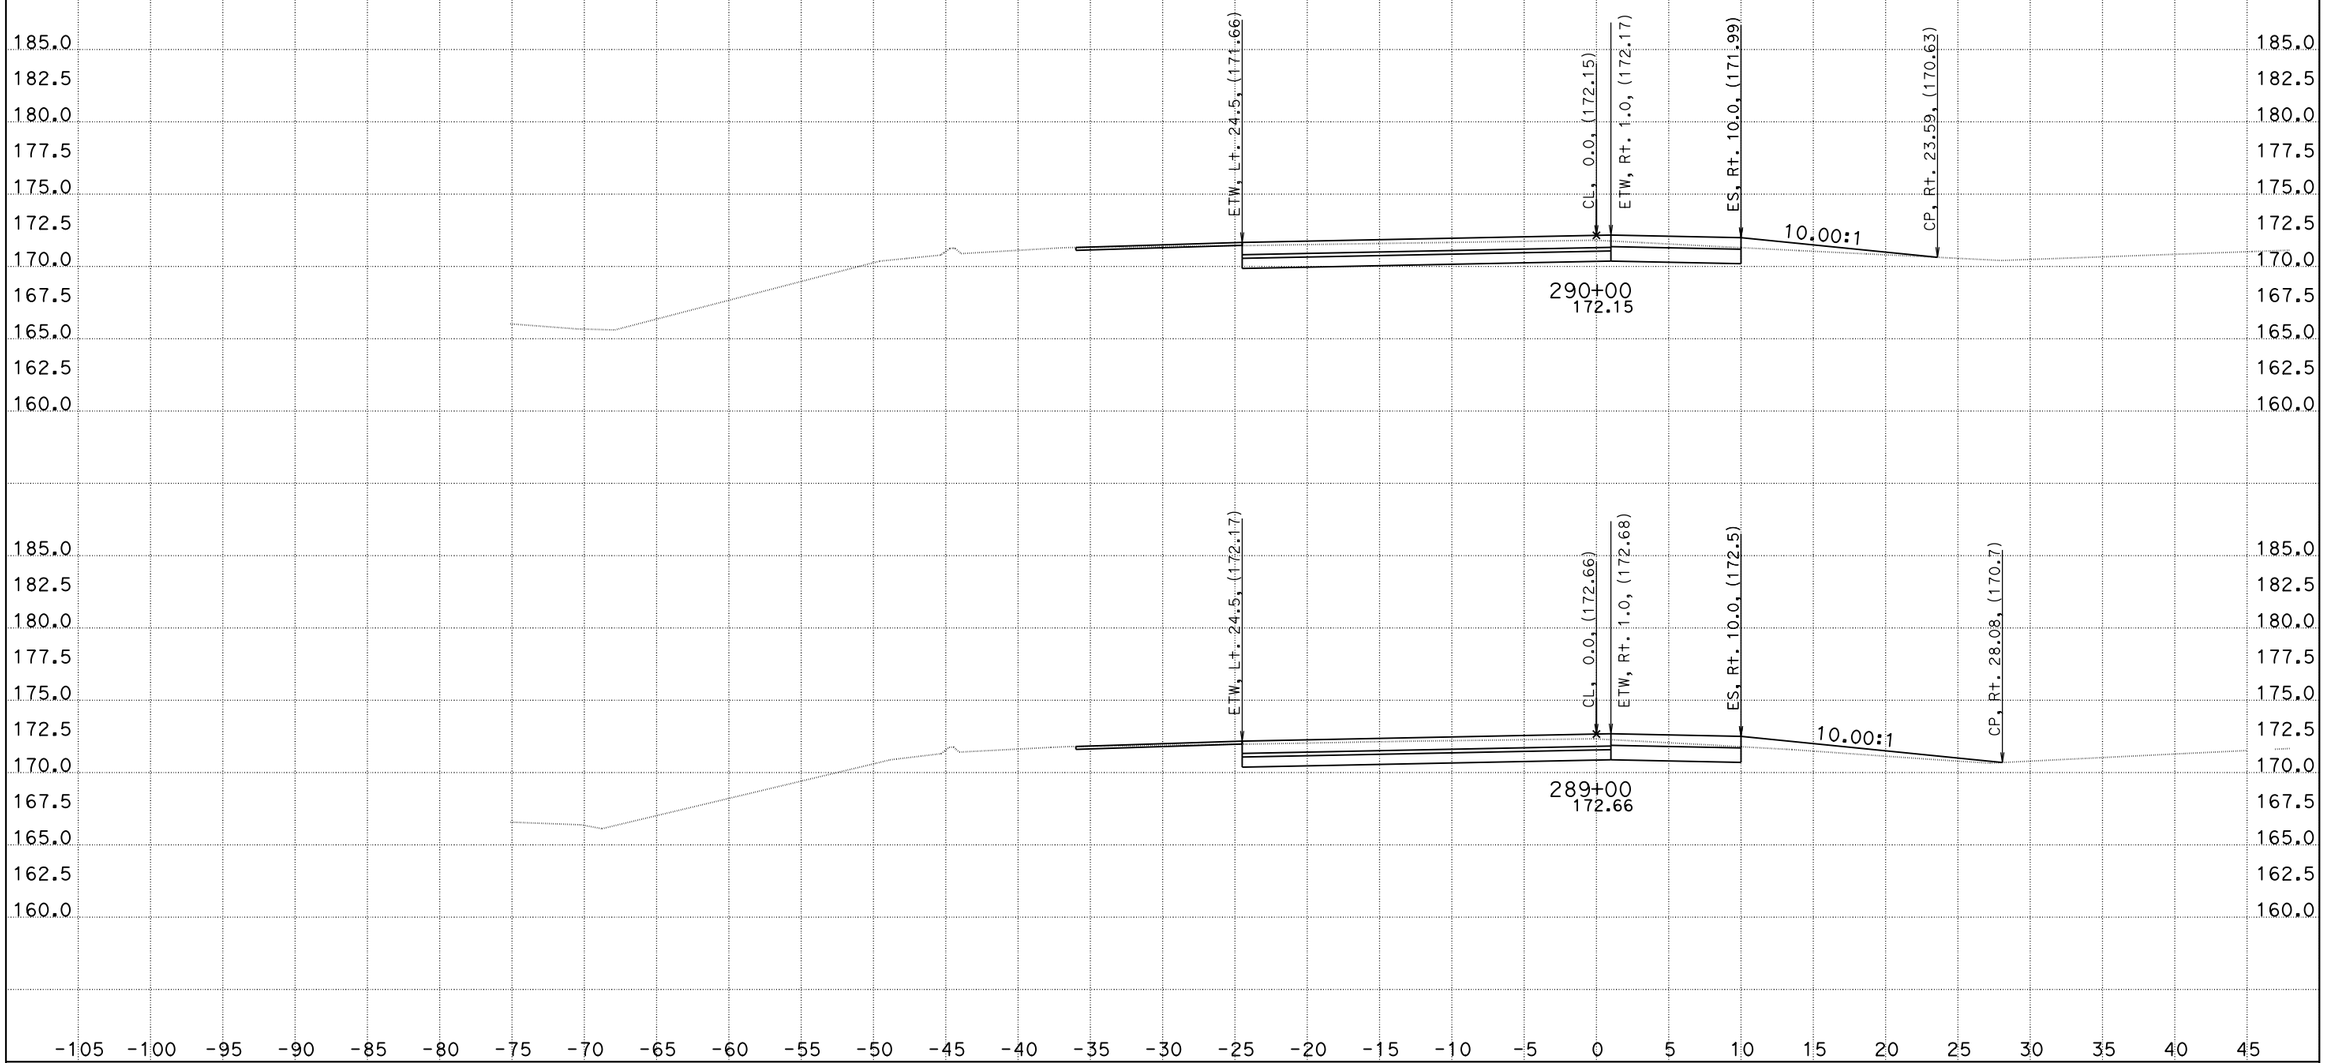

CREATED BY: DH
DATE: 1/4/2016
KC Project: 1410041

CONTRACT: 10-0g820
DIST/CO/RTE/PM: 10/Kern/132/0.4/7.1
File: O:\D10*-0g820\Design\500_CntPrp\Plans\CAiCE\wb1dgn_fin.ear PROJECT ID: 10130000731

SCALE: 1" = 5' Horiz.
1" = 5' Vert.

All Dimensions are US Survey Feet

"WB" LINE CROSS SECTIONS

DESIGN STUDY ONLY

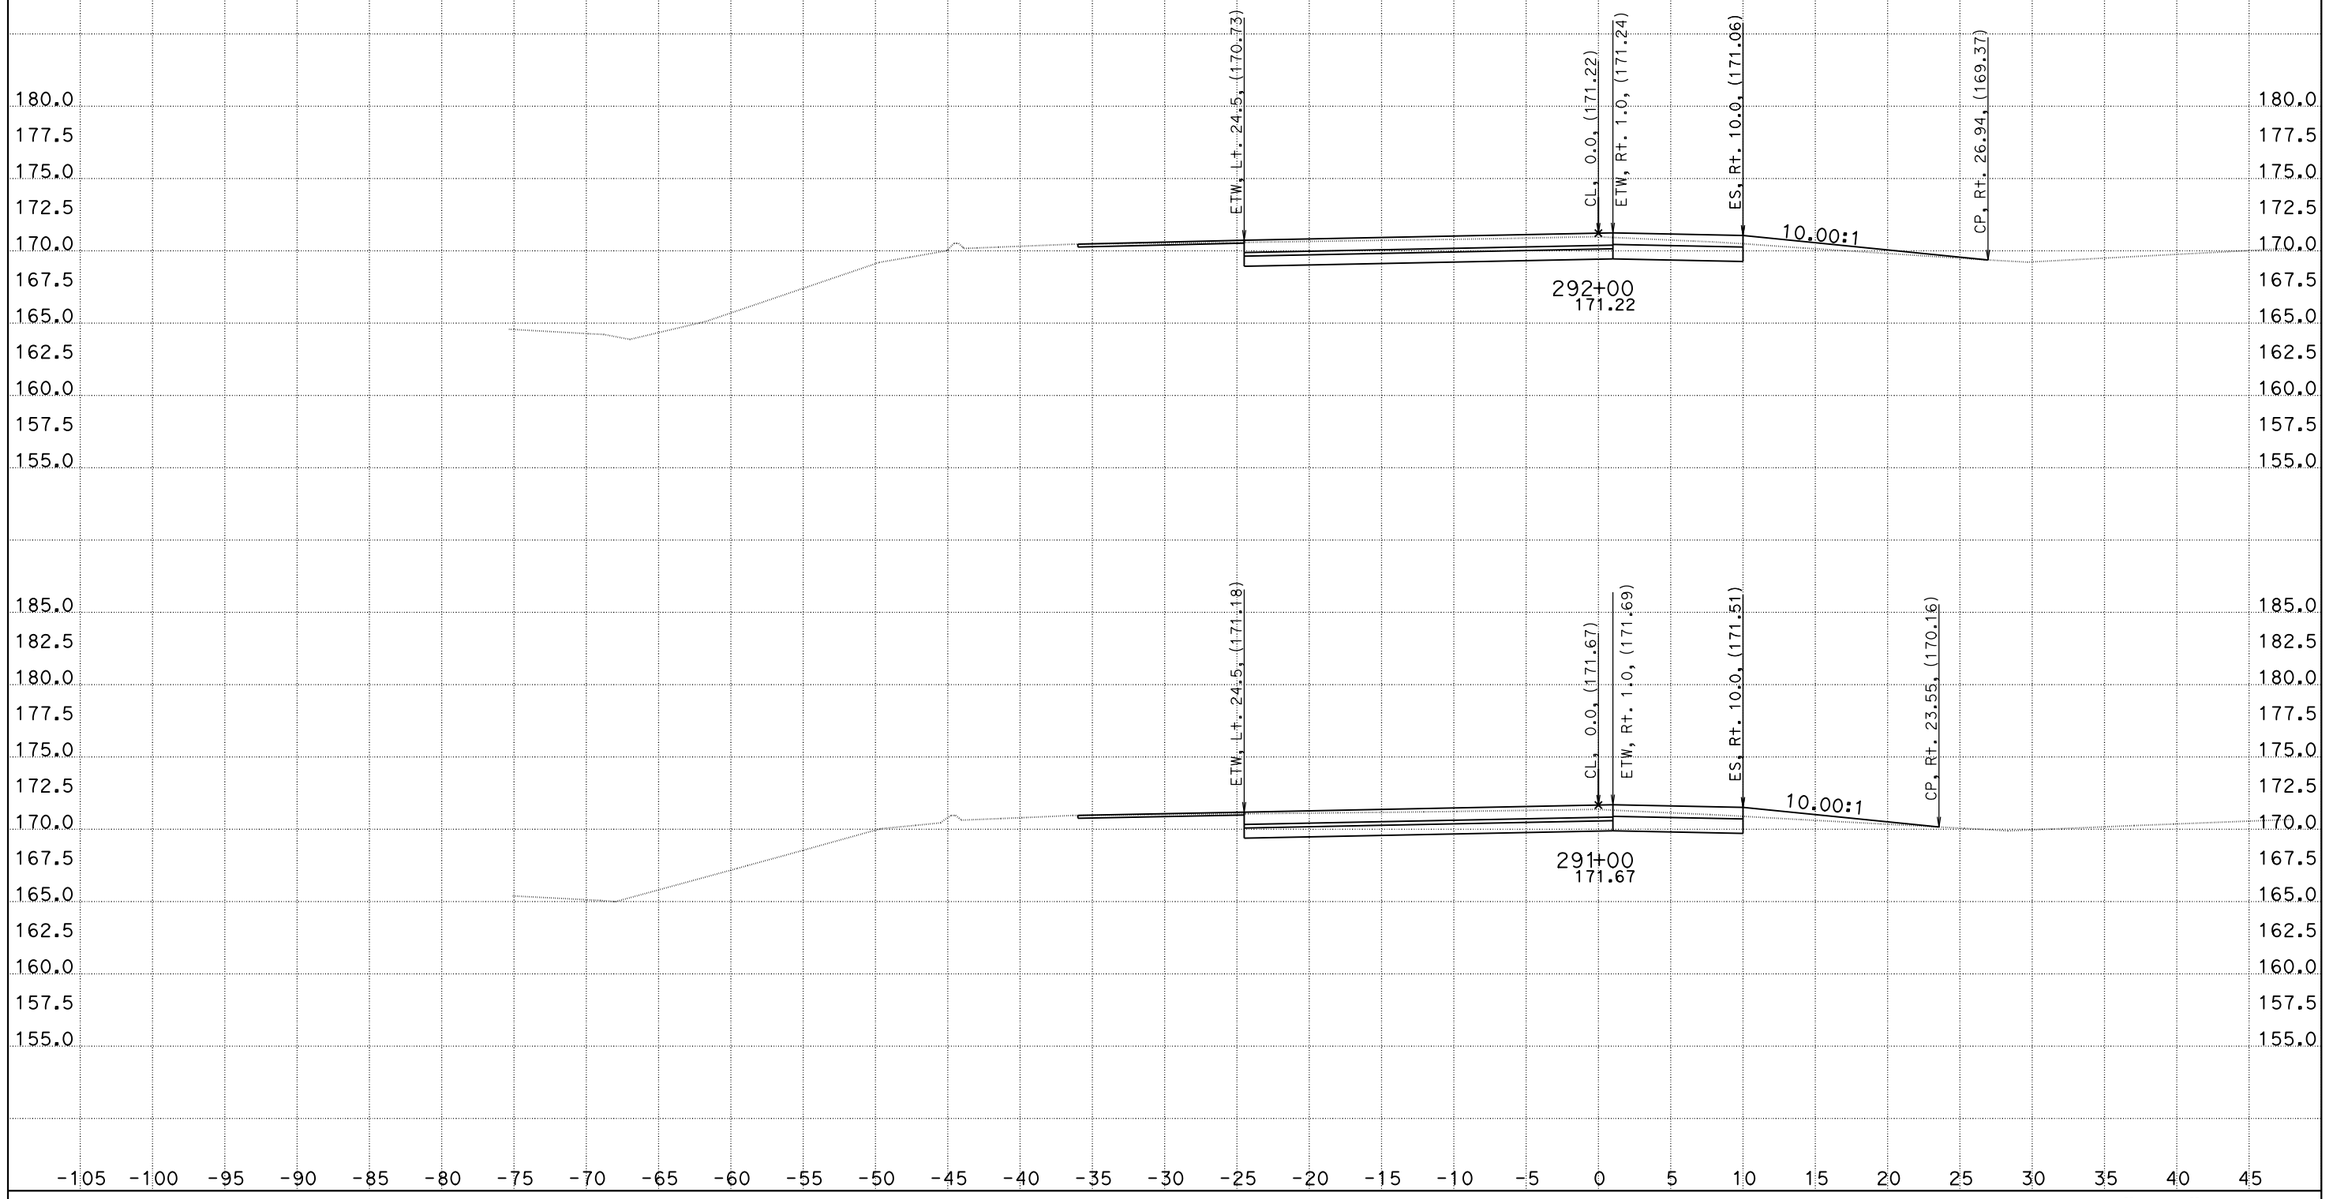

CREATED BY: DH
DATE: 1/4/2016
KC Project: 1410041

CONTRACT: 10-0g820
DIST/CO/RTE/PM: 10/Kern/132/0.4/7.1
File: O:\D10*-0g820\Design\500_CntPrp\Plans\CAiCE\wb1dgn_fin.ear PROJECT ID: 10130000731

SCALE: 1" = 5' Horiz.
1" = 5' Vert.

All Dimensions are US Survey Feet

"WB" LINE CROSS SECTIONS

DESIGN STUDY ONLY

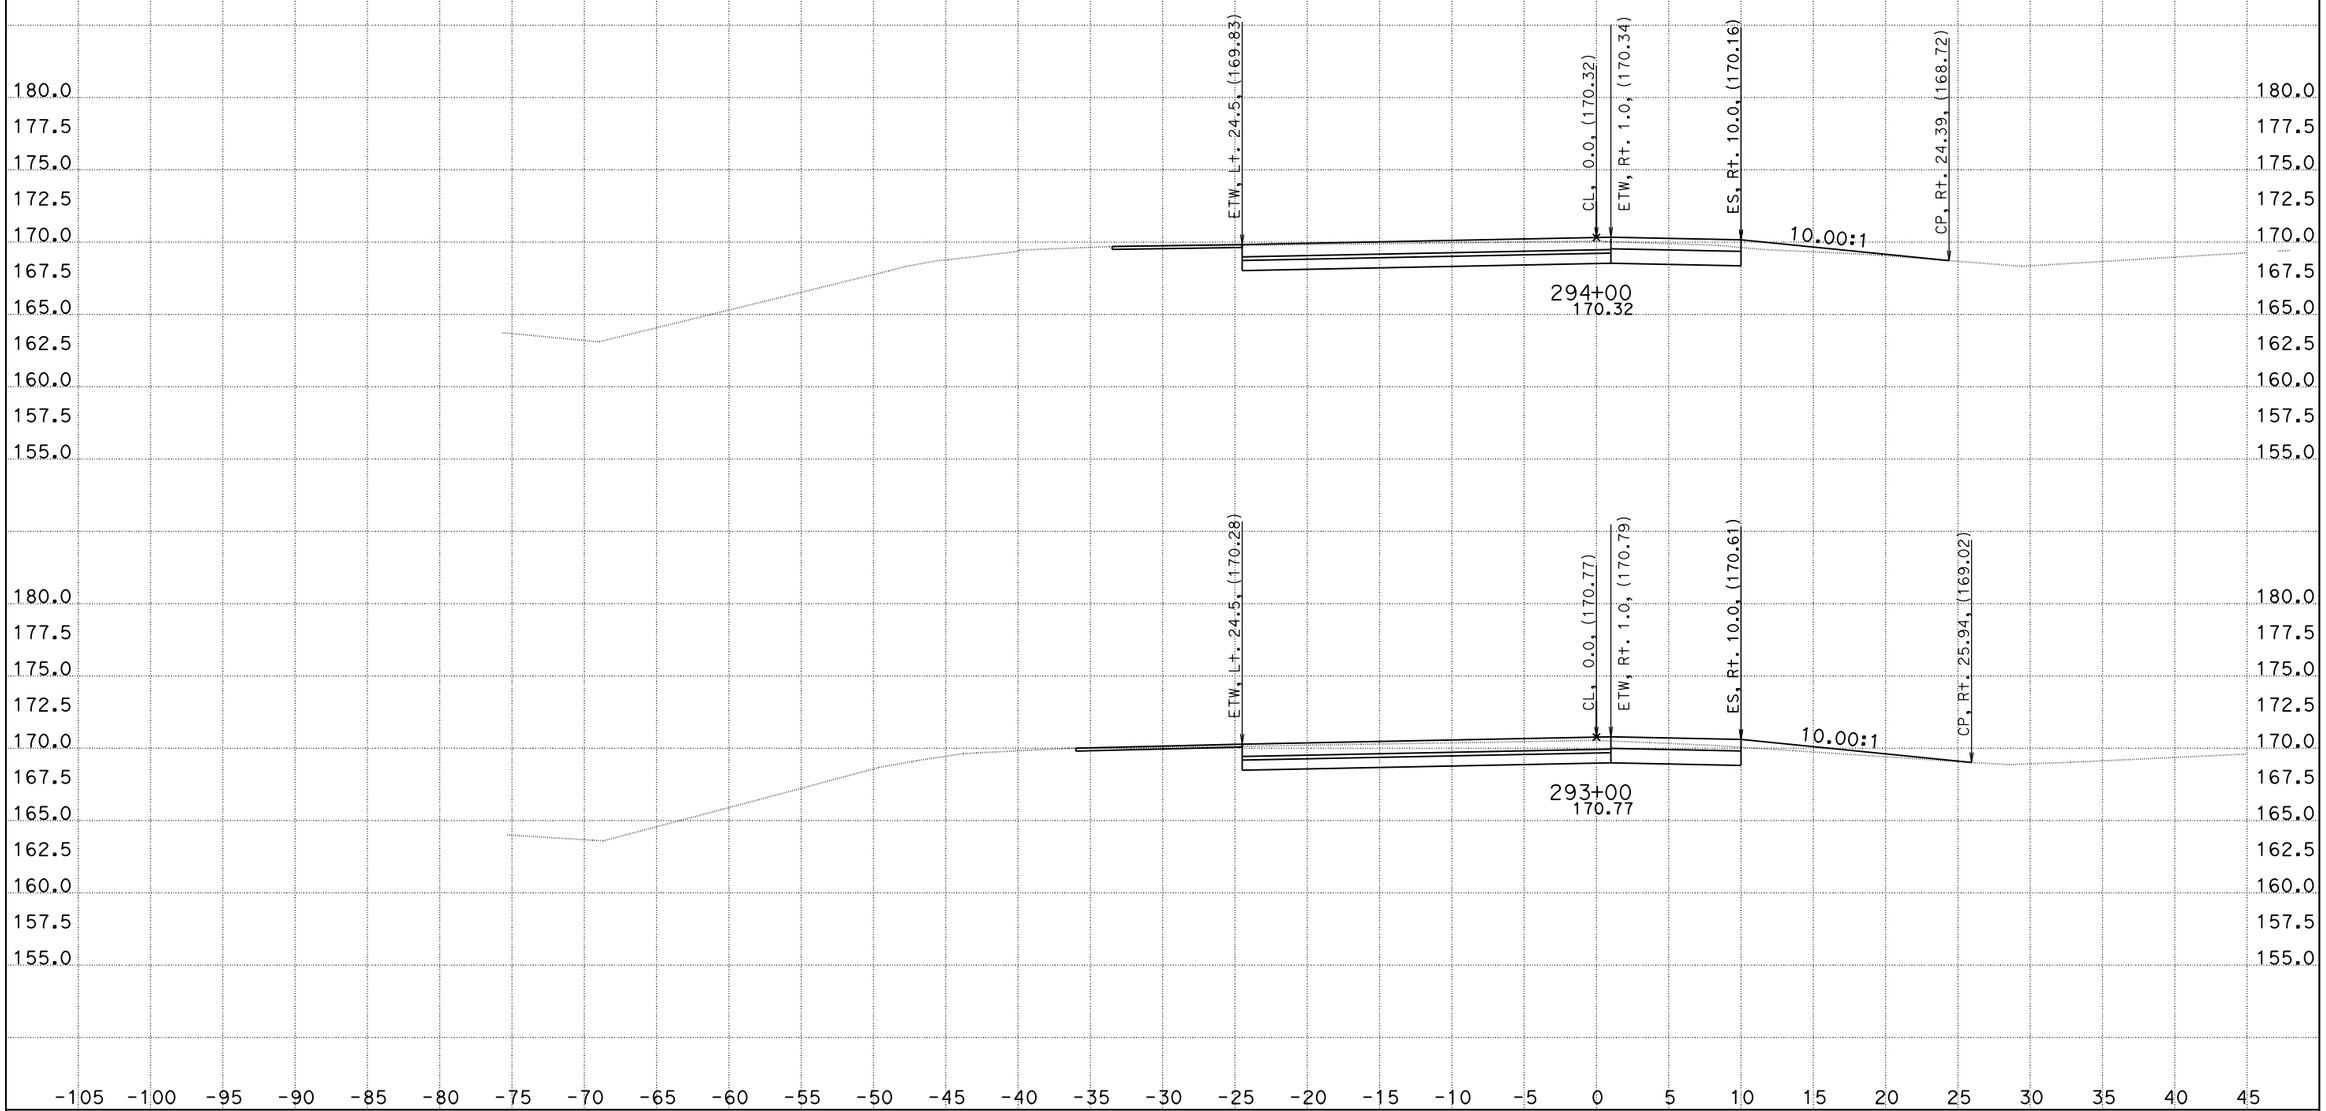

CREATED BY: DH
DATE: 1/4/2016
KC Project: 1410041

CONTRACT: 10-0g820
DIST/CO/RTE/PM: 10/Kern/132/0.4/7.1
File: O:\D10*-0g820\Design\500_CntPrp\Plans\CAiCE\wb1dgn_fin.ear PROJECT ID: 10130000731

SCALE: 1" = 5' Horiz.
1" = 5' Vert.

All Dimensions are US Survey Feet

"WB" LINE CROSS SECTIONS

DESIGN STUDY ONLY

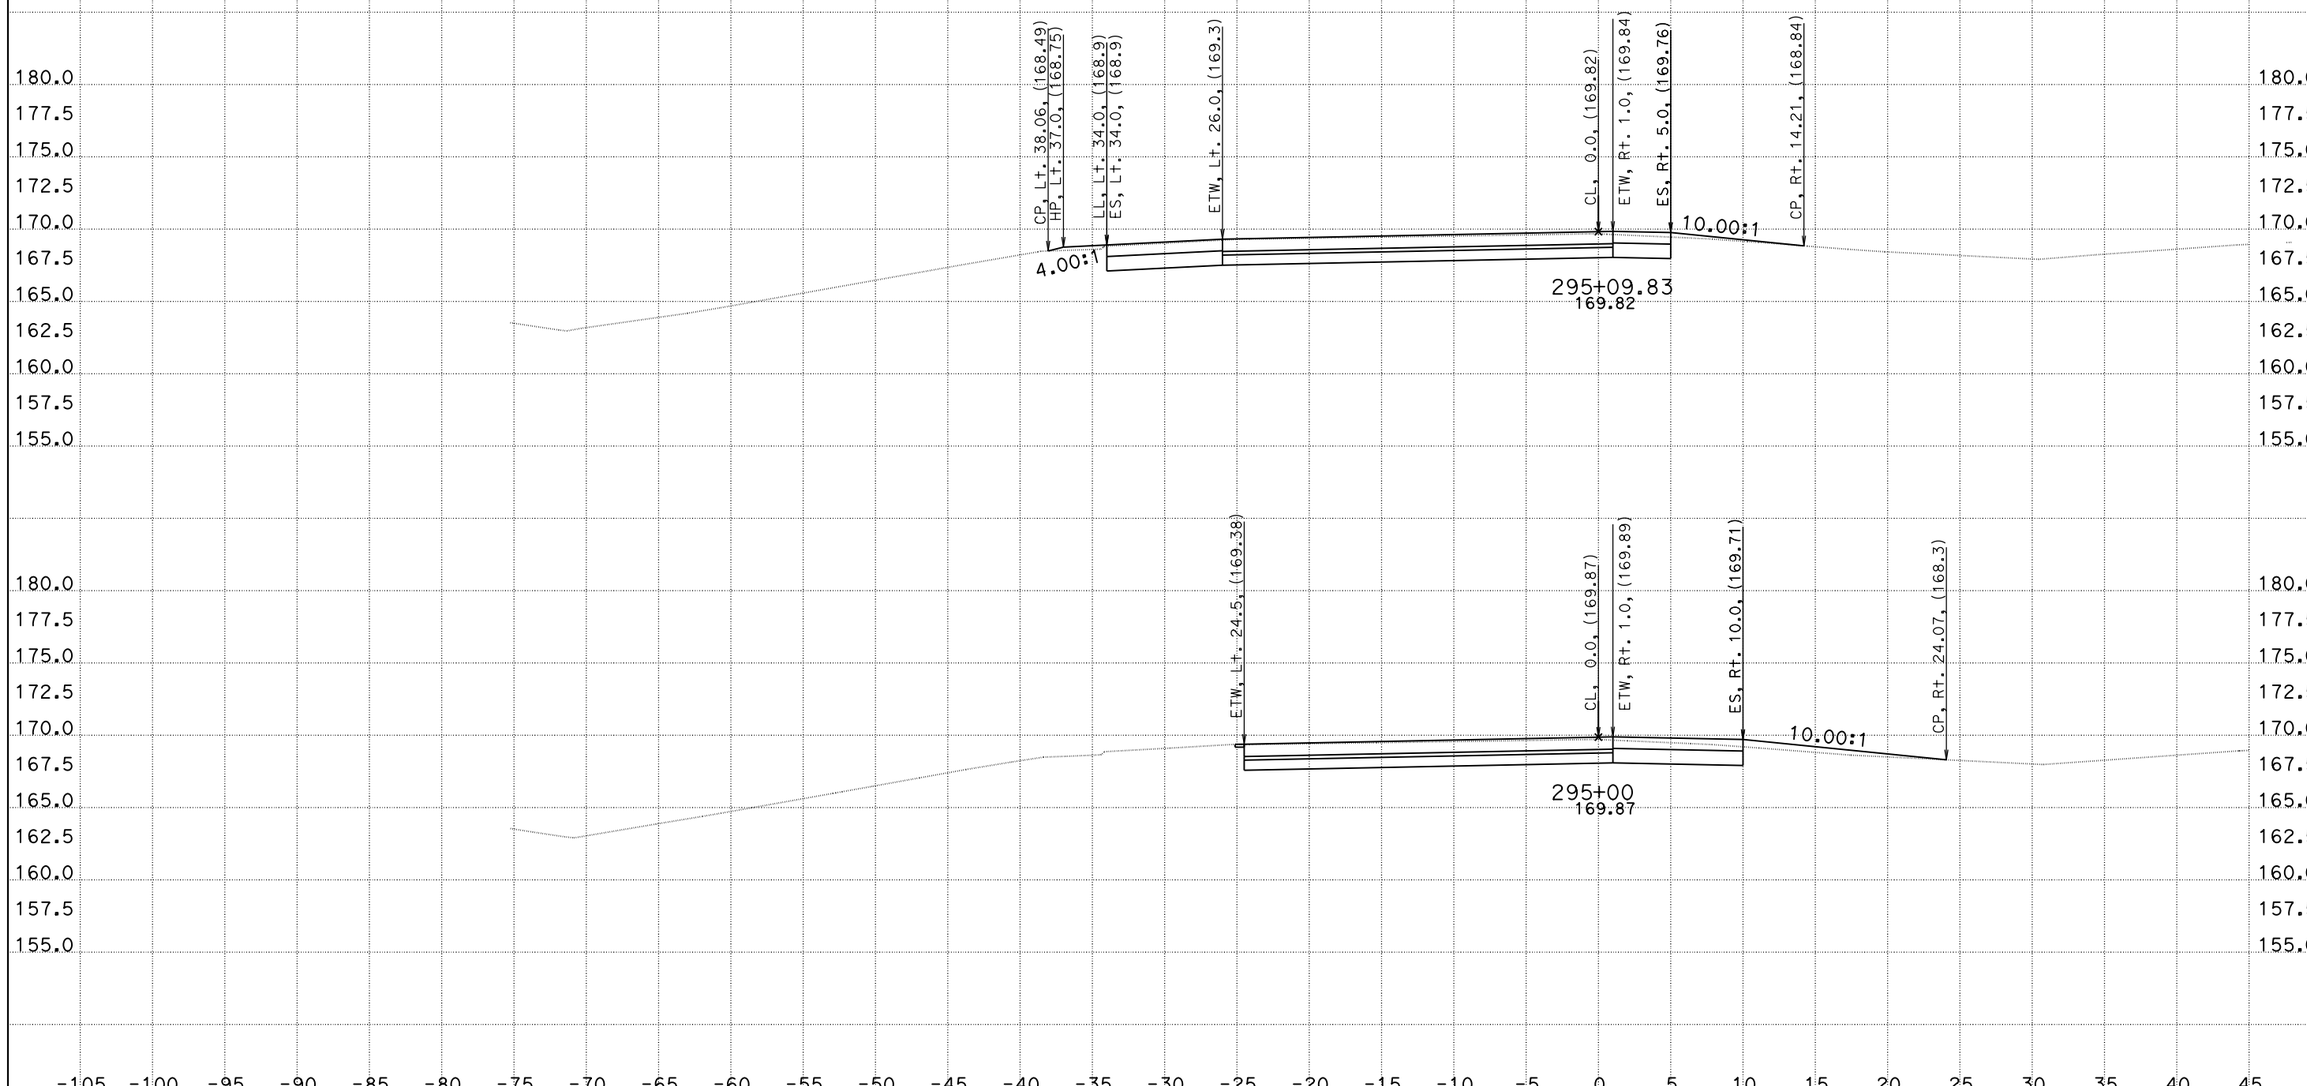

CREATED BY: DH
DATE: 1/4/2016
KC Project: 1410041

CONTRACT: 10-0g820
DIST/CO/RTE/PM: 10/Kern/132/0.4/7.1
File: O:\D10*-0g820\Design\500_CntPrp\Plans\CAiCE\wb1dgn_fin.ear PROJECT ID: 10130000731

SCALE: 1" = 5' Horiz.
1" = 5' Vert.

All Dimensions are US Survey Feet

"WB" LINE CROSS SECTIONS

DESIGN STUDY ONLY

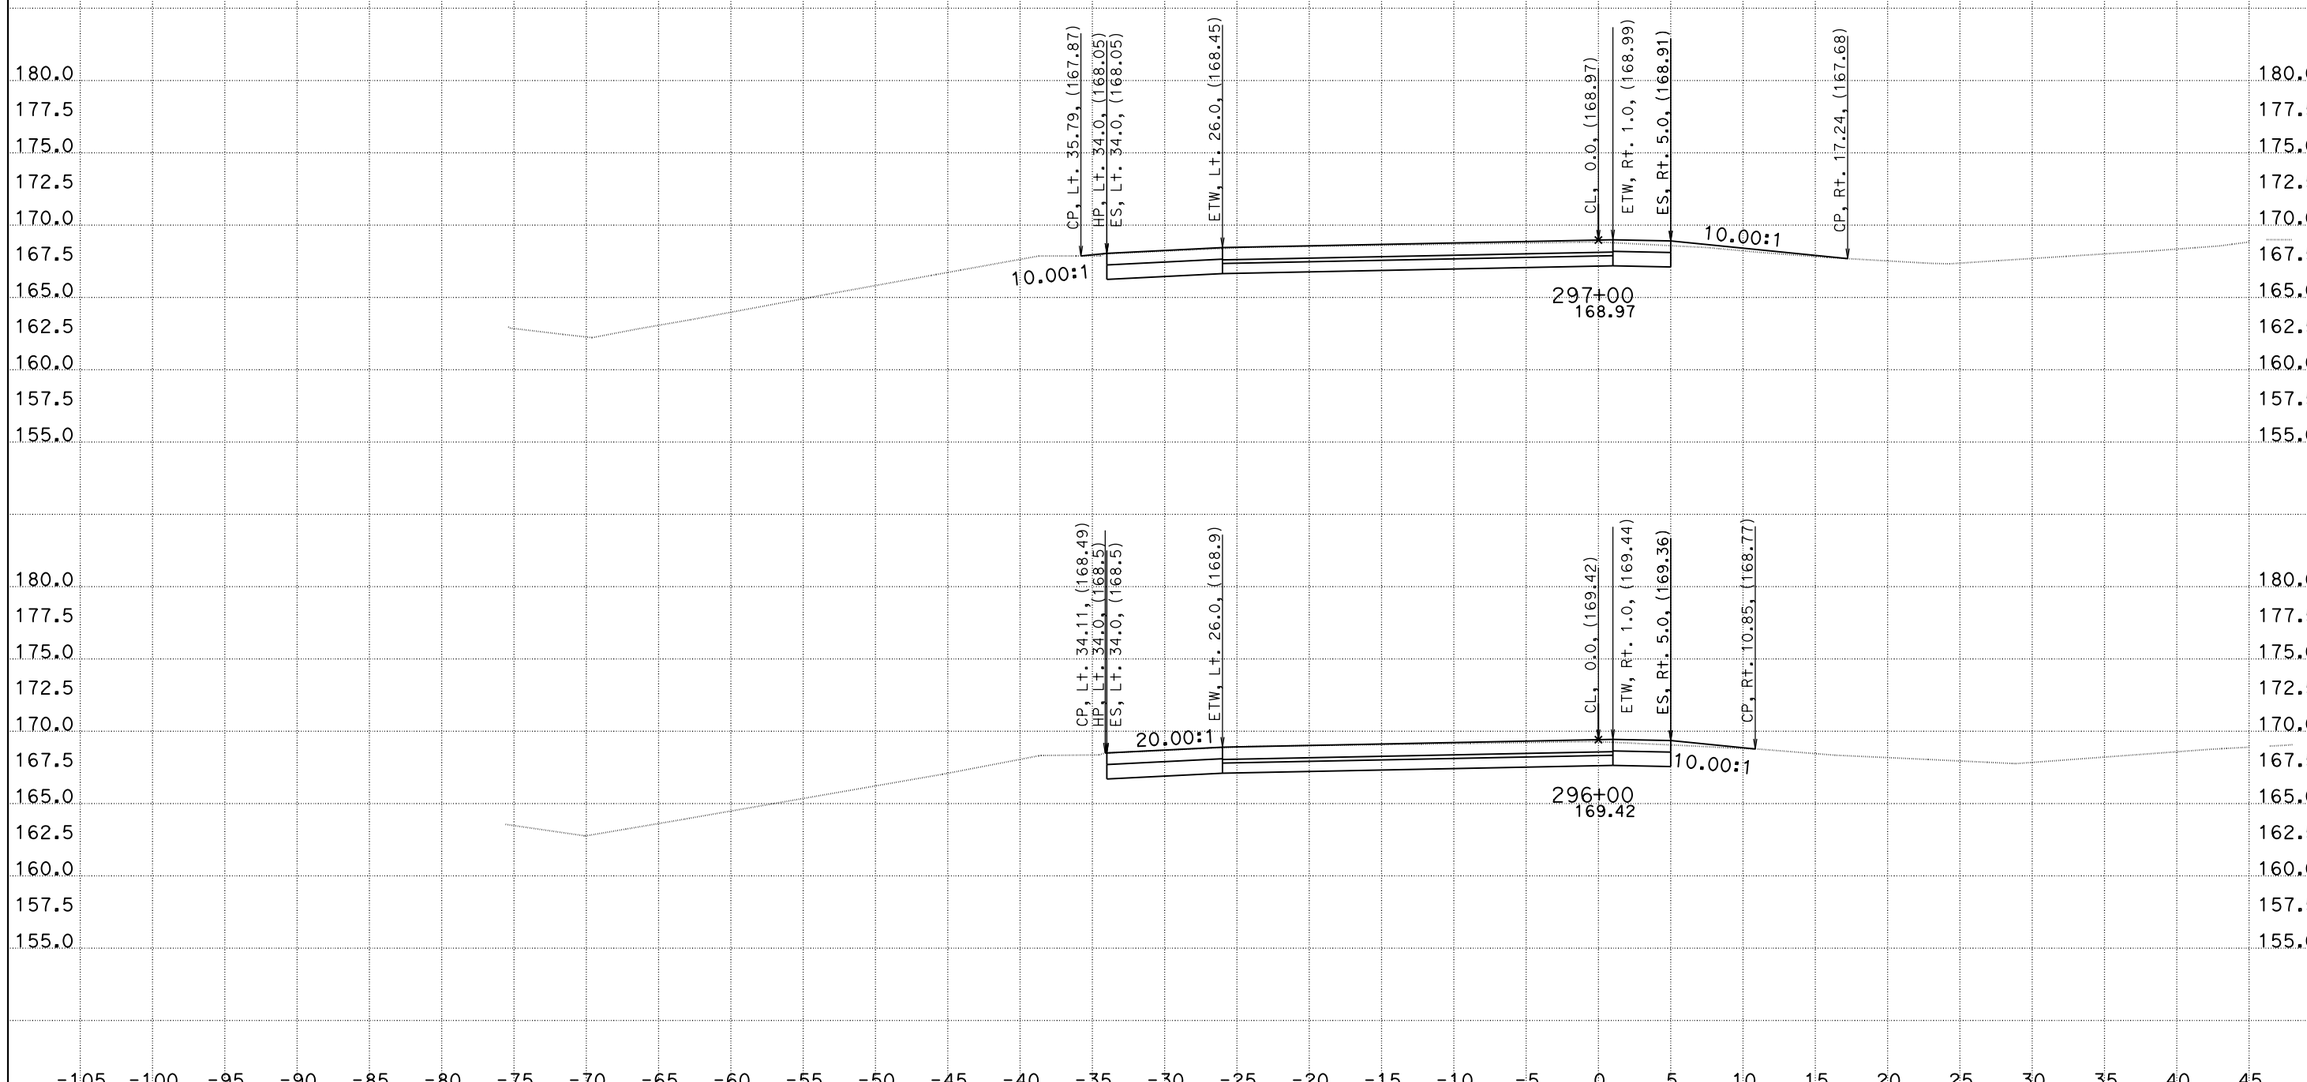

CREATED BY: DH
DATE: 1/4/2016
KC Project: 1410041

CONTRACT: 10-0g820
DIST/CO/RTE/PM: 10/Kern/132/0.4/7.1
File: O:\D10*-0g820\Design\500_CntPrp\Plans\CAiCE\wb1dgn_fin.ear PROJECT ID: 10130000731

SCALE: 1" = 5' Horiz.
1" = 5' Vert.

All Dimensions are US Survey Feet

"WB" LINE CROSS SECTIONS

DESIGN STUDY ONLY

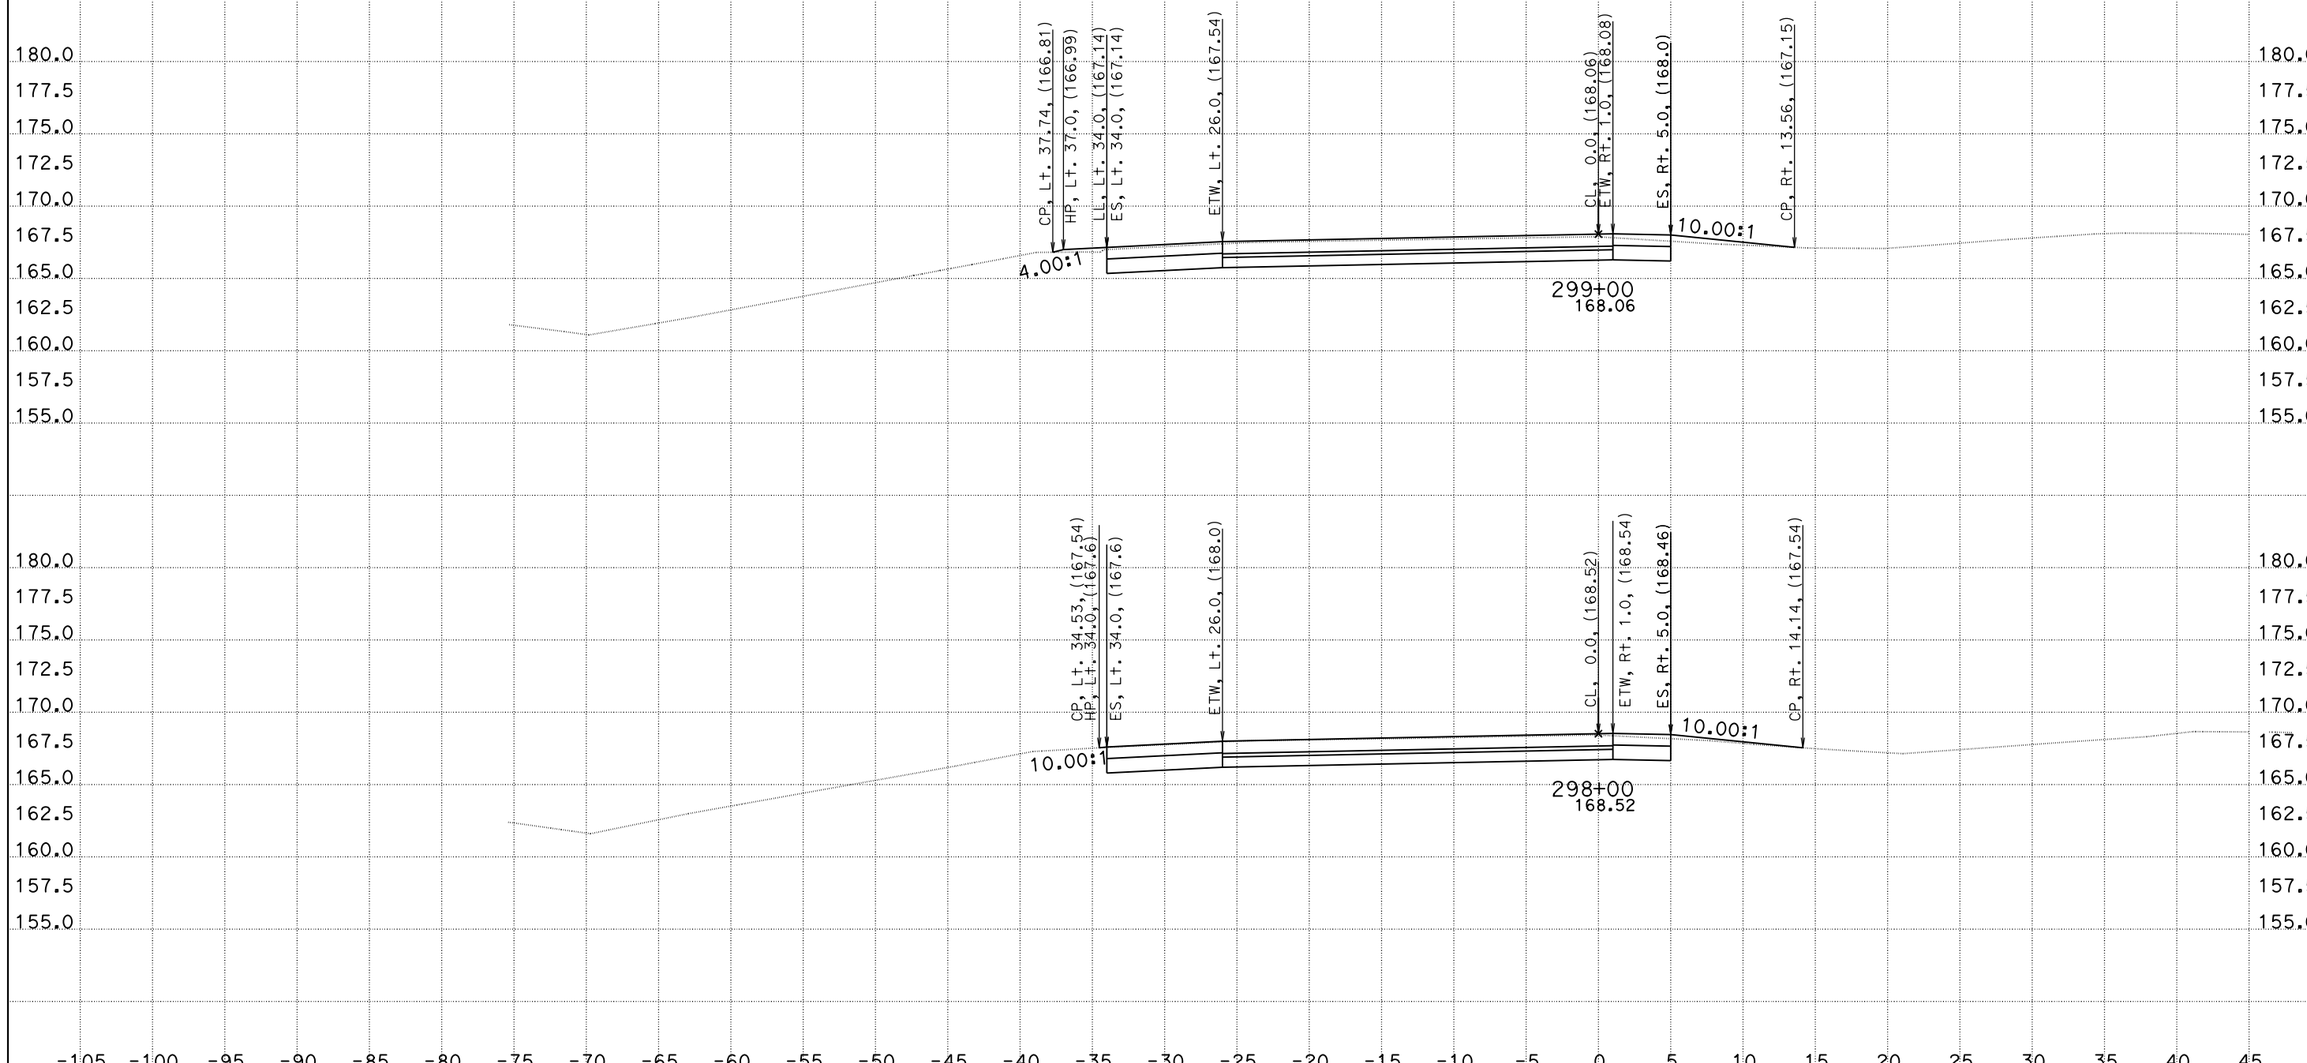

CREATED BY: DH
DATE: 1/4/2016
KC Project: 1410041

CONTRACT: 10-0g820
DIST/CO/RTE/PM: 10/Kern/132/0.4/7.1
File: O:\D10*-0g820\Design\500_CntPrp\Plans\CAiCE\wb1dgn_fin.ear PROJECT ID: 10130000731

SCALE: 1" = 5' Horiz.
1" = 5' Vert.

All Dimensions are US Survey Feet

"WB" LINE CROSS SECTIONS

DESIGN STUDY ONLY

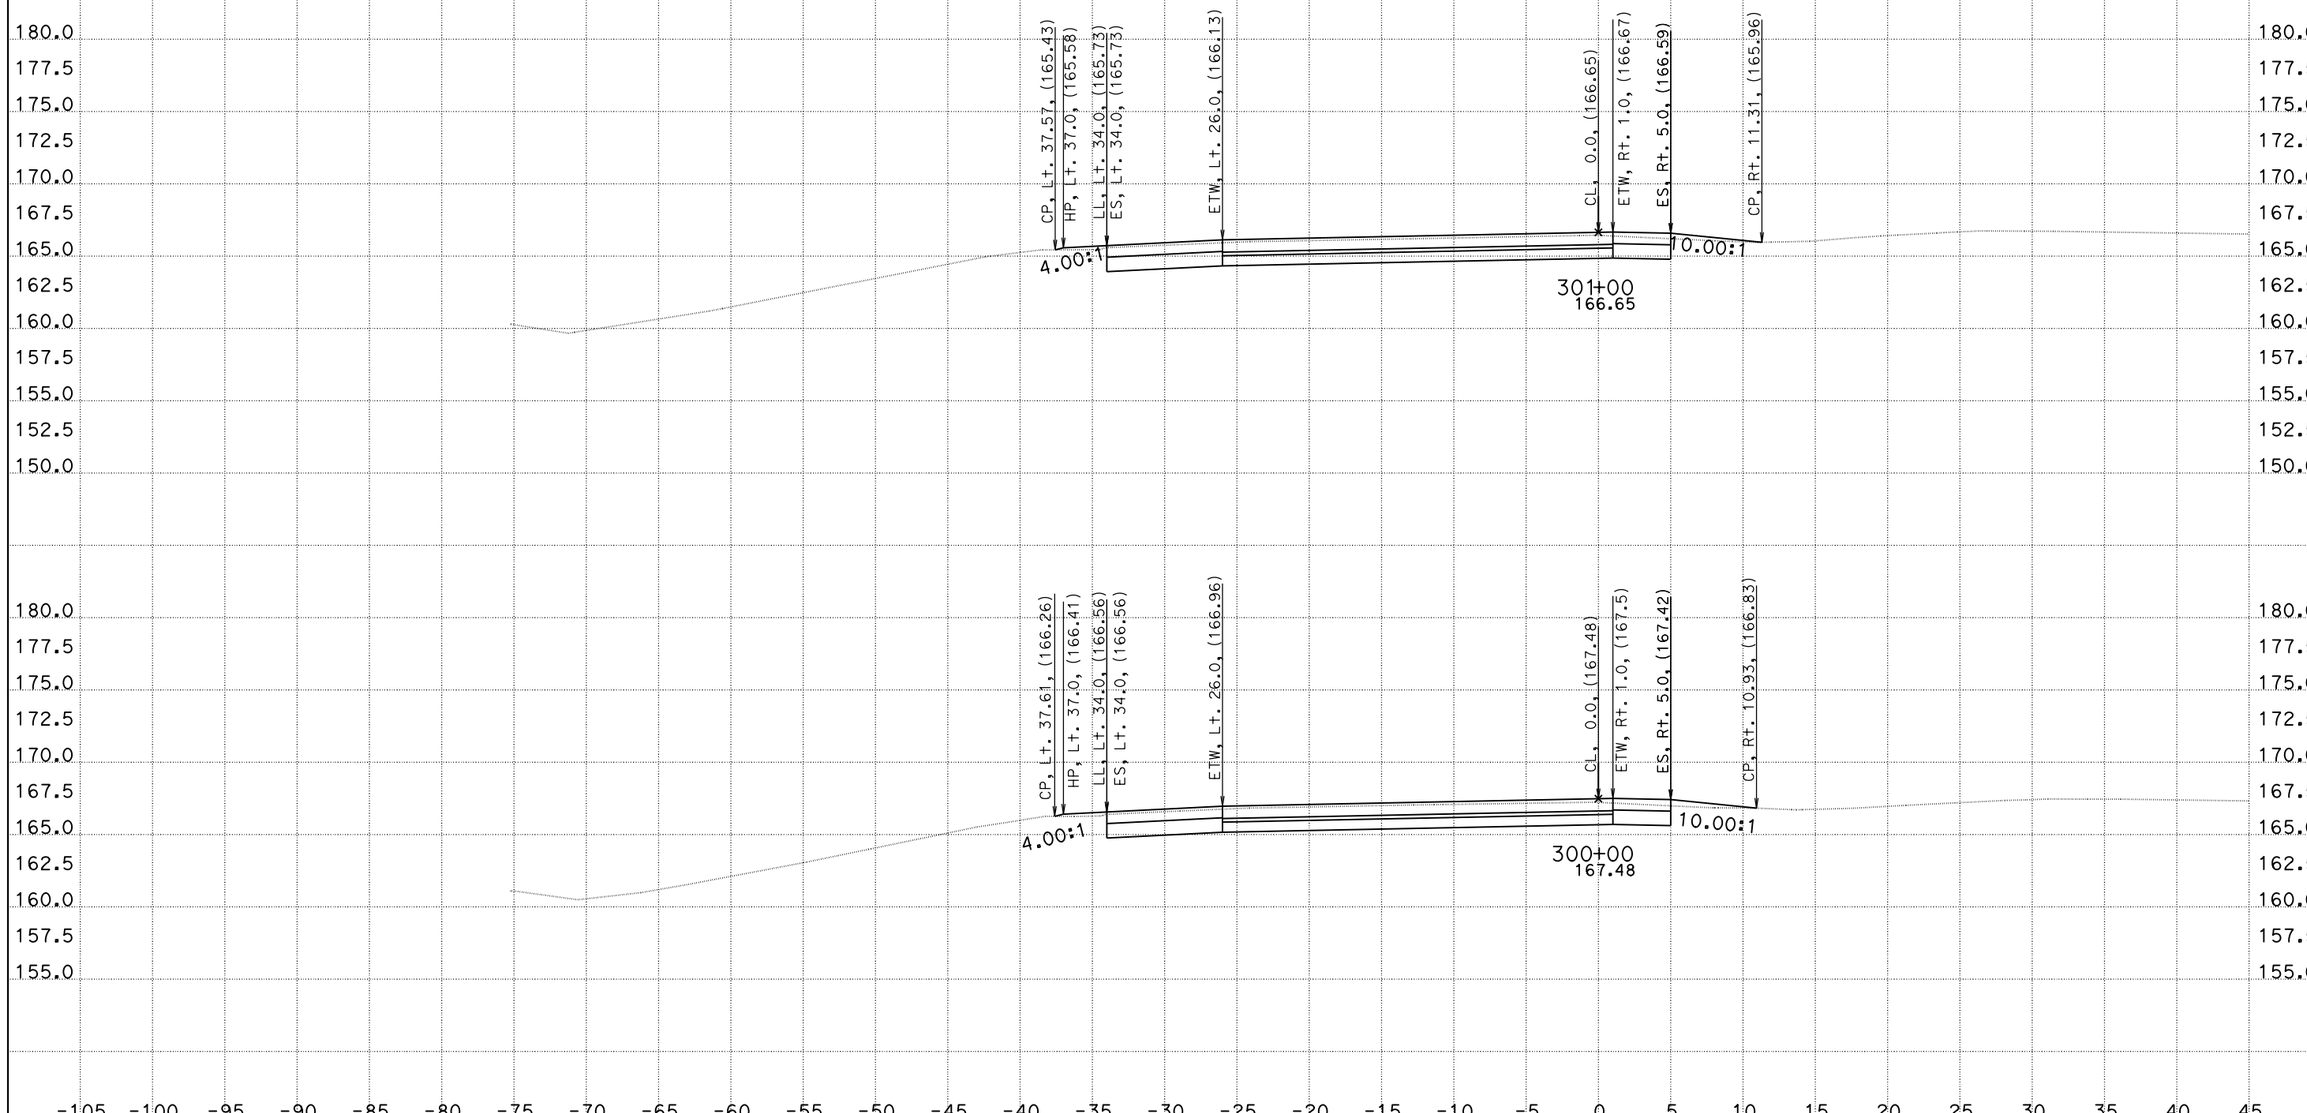

CREATED BY: DH
DATE: 1/4/2016
KC Project: 1410041

CONTRACT: 10-0g820
DIST/CO/RTE/PM: 10/Kern/132/0.4/7.1
File: O:\D10*-0g820\Design\500_CntPrp\Plans\CAiCE\wb1dgn_fin.ear PROJECT ID: 10130000731

SCALE: 1" = 5' Horiz.
1" = 5' Vert.

All Dimensions are US Survey Feet

"WB" LINE CROSS SECTIONS

DESIGN STUDY ONLY

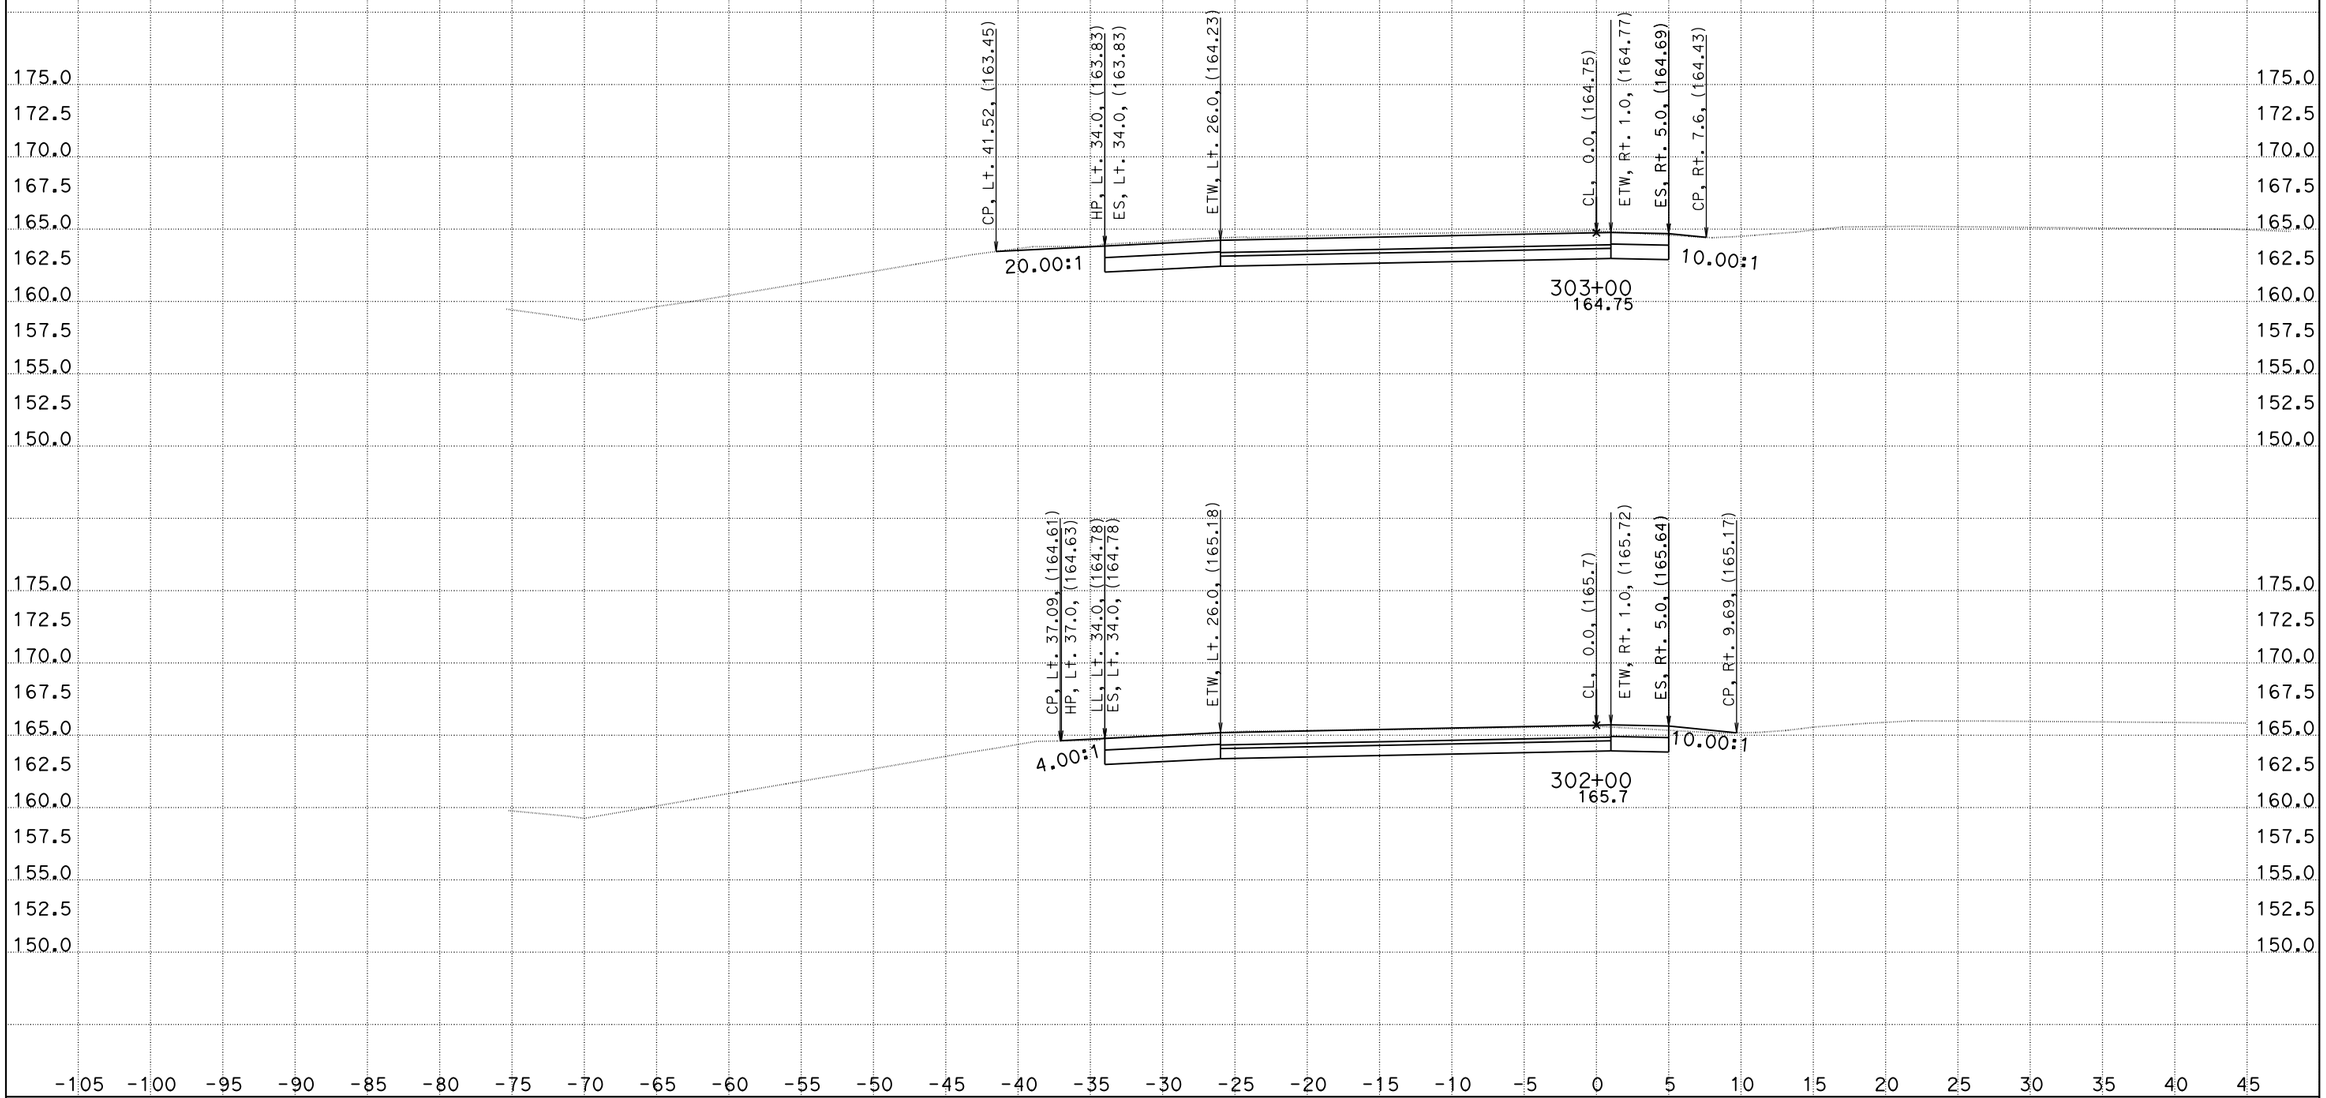

CREATED BY: DH
DATE: 1/4/2016
KC Project: 1410041

CONTRACT: 10-0g820
DIST/CO/RTE/PM: 10/Kern/132/0.4/7.1
File: O:\D10*-0g820\Design\500_CntPrp\Plans\CAiCE\wb1dgn_fin.ear PROJECT ID: 10130000731

SCALE: 1" = 5' Horiz.
1" = 5' Vert.

All Dimensions are US Survey Feet

"WB" LINE CROSS SECTIONS

DESIGN STUDY ONLY

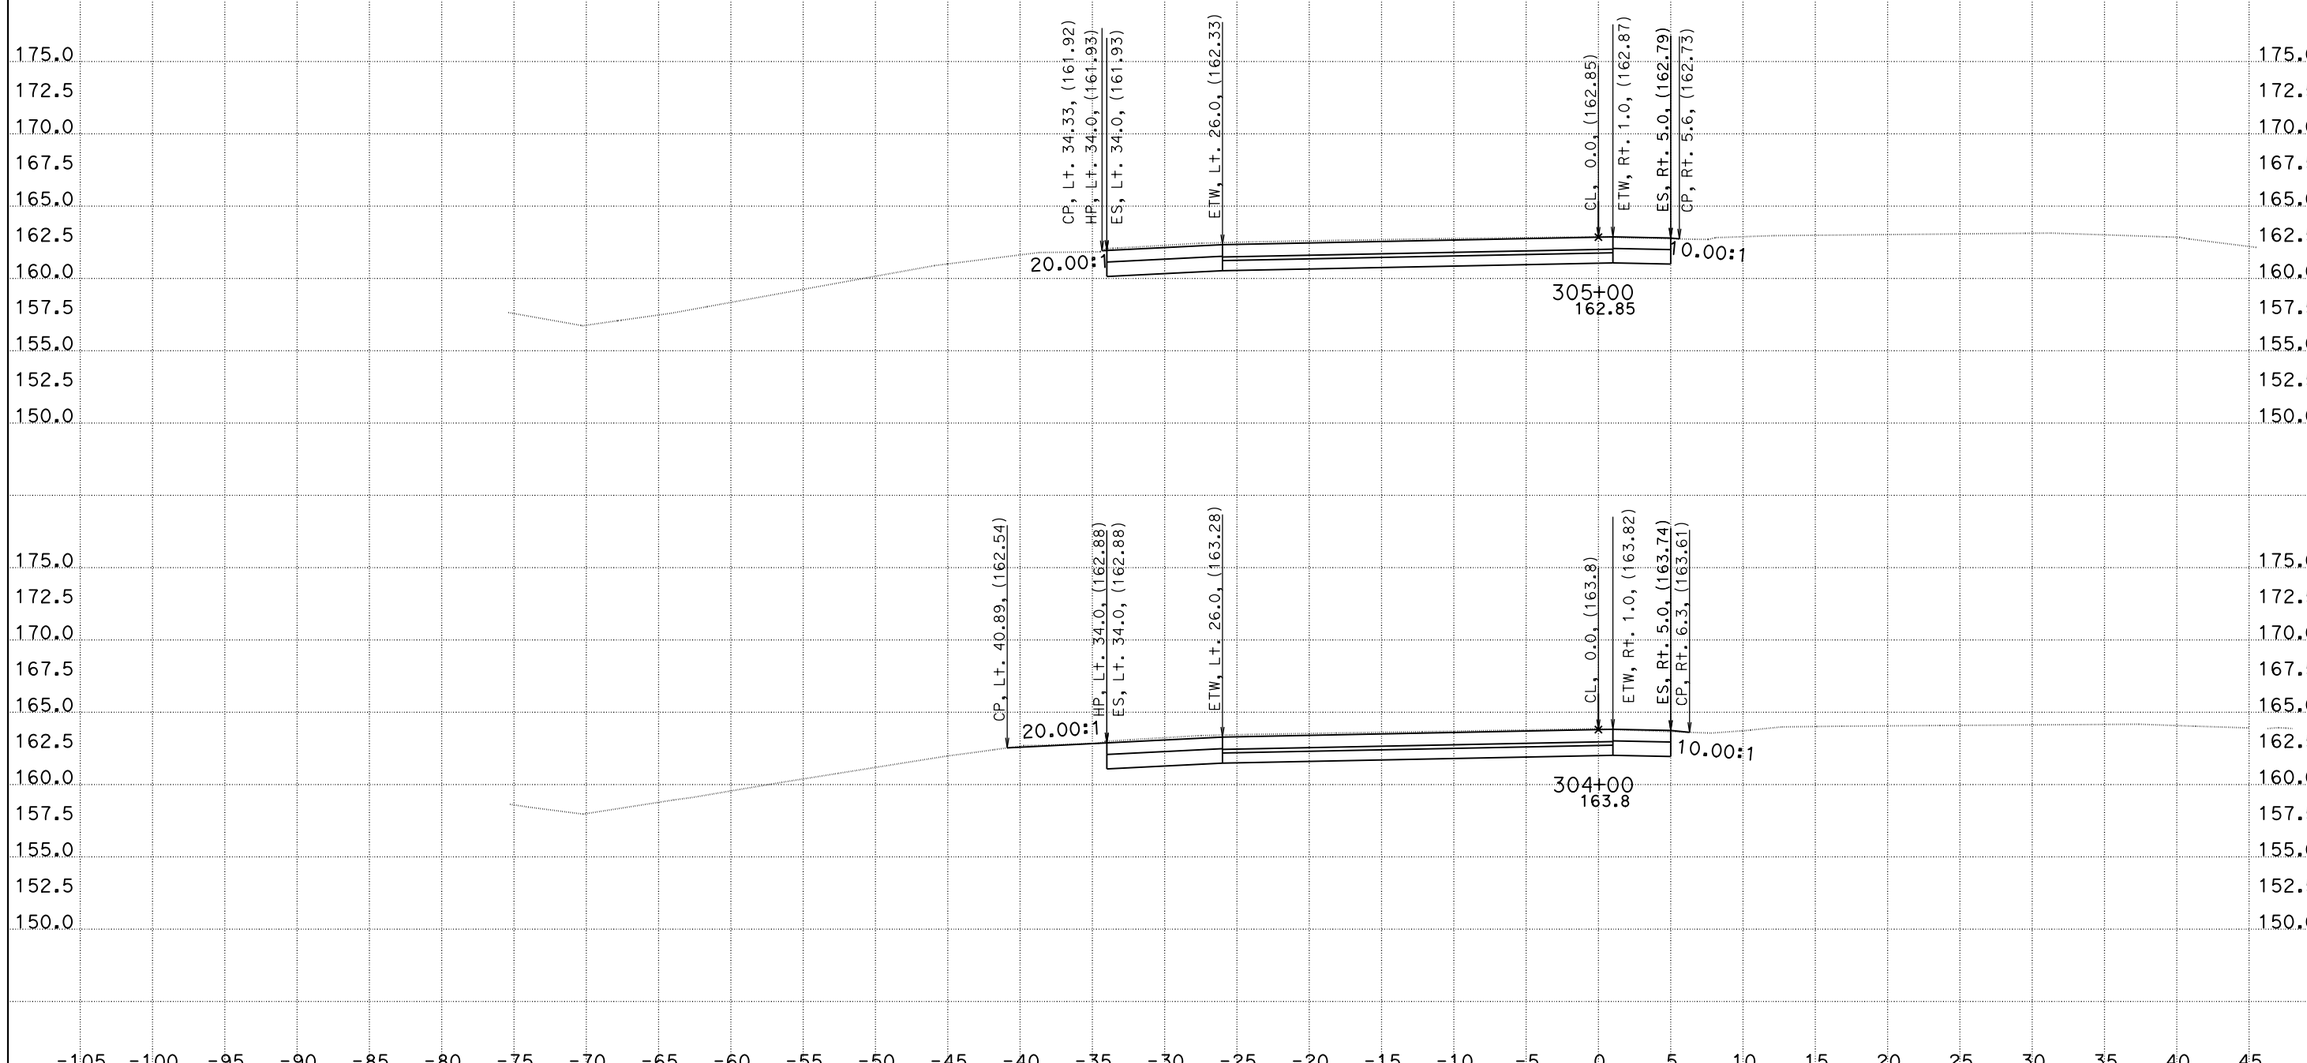

CREATED BY: DH
DATE: 1/4/2016
KC Project: 1410041

CONTRACT: 10-0g820
DIST/CO/RTE/PM: 10/Kern/132/0.4/7.1
File: O:\D10*-0g820\Design\500_CntPrp\Plans\CAiCE\wb1dgn_fin.ear PROJECT ID: 10130000731

SCALE: 1" = 5' Horiz.
1" = 5' Vert.

All Dimensions are US Survey Feet

"WB" LINE CROSS SECTIONS

DESIGN STUDY ONLY

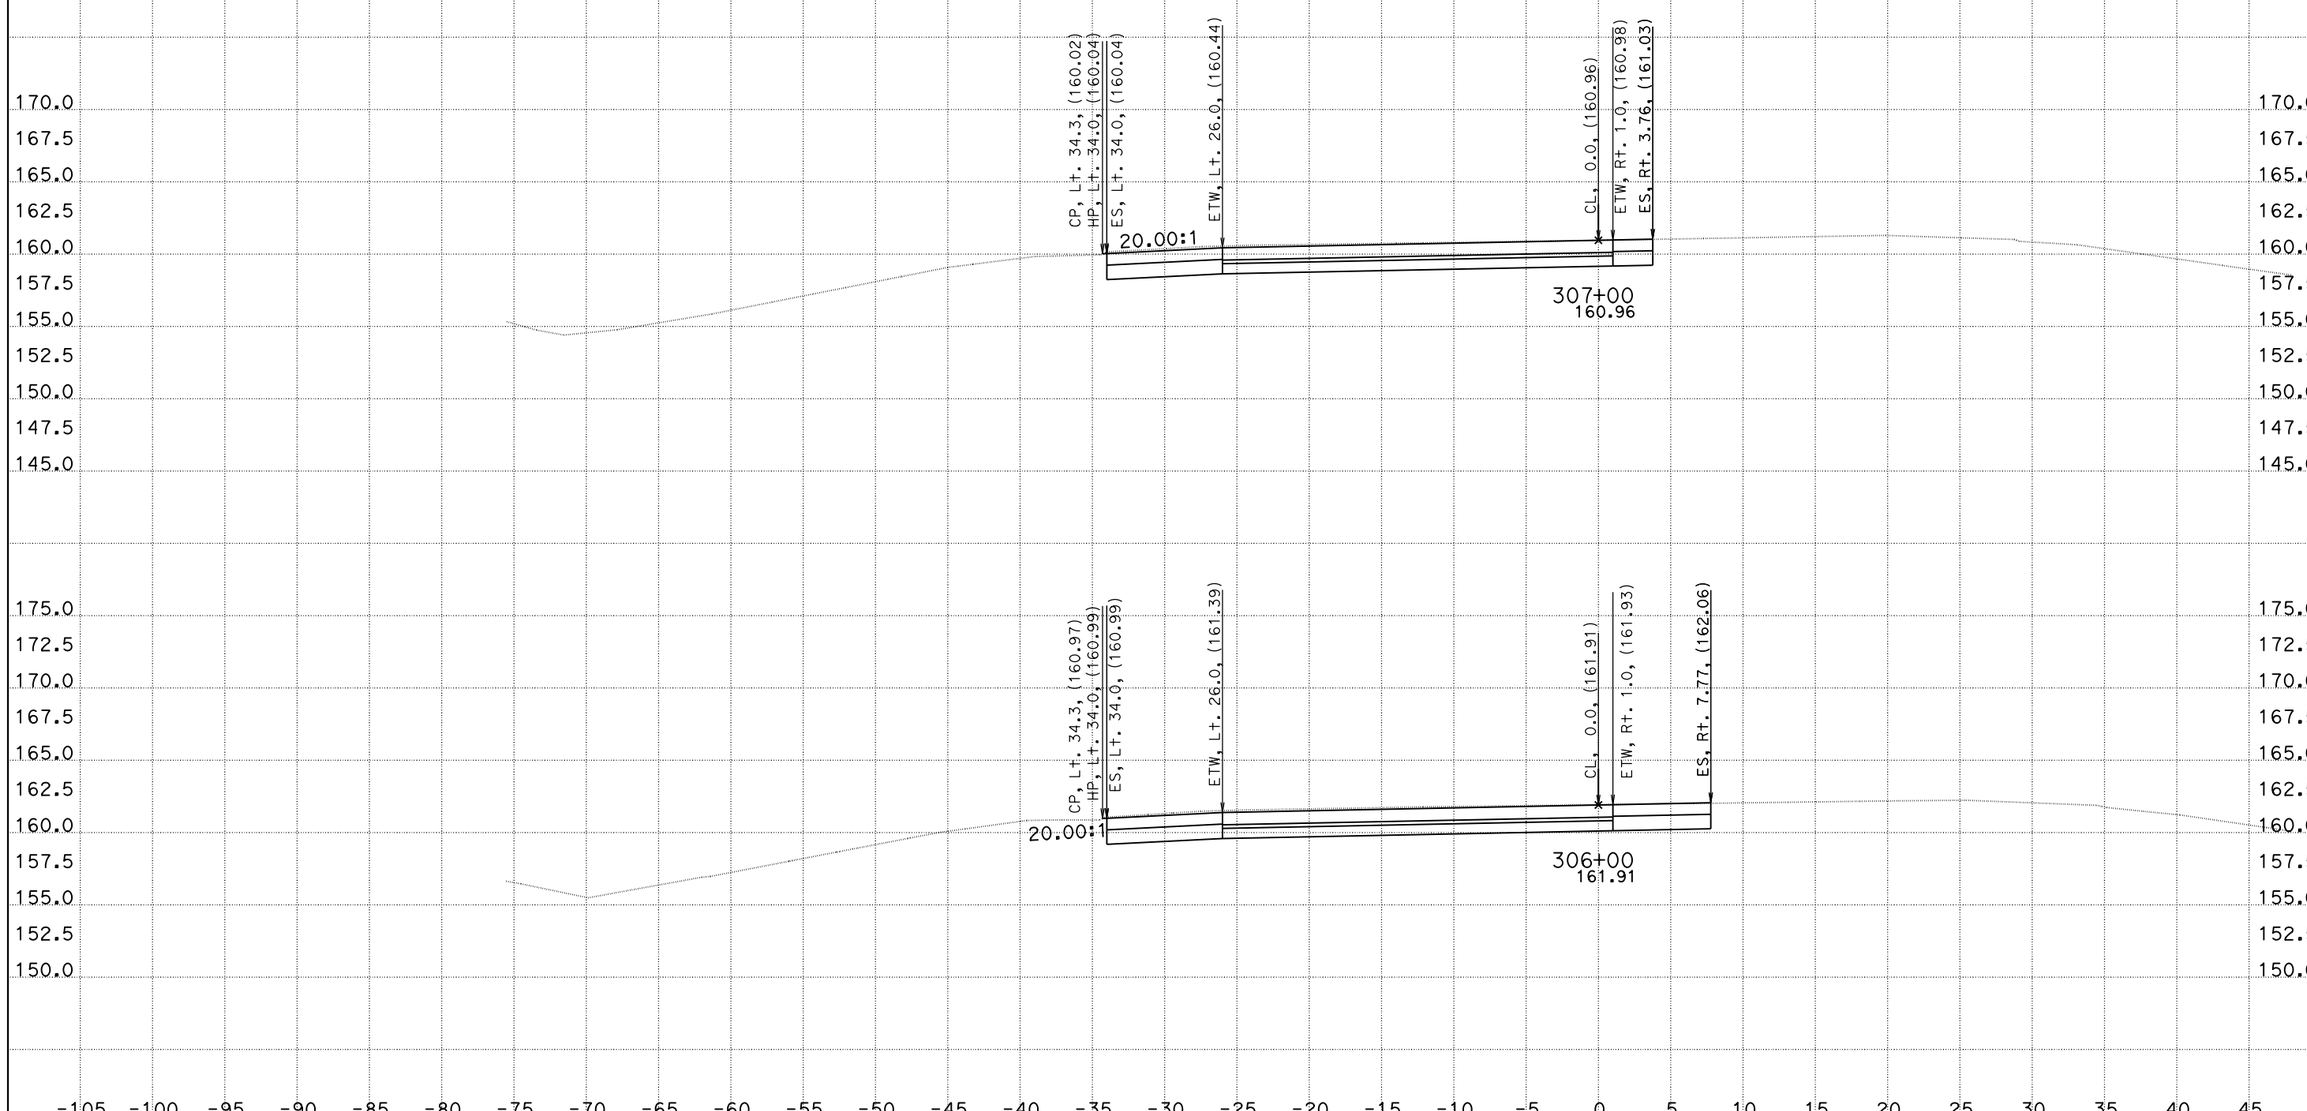

CREATED BY: DH
DATE: 1/4/2016
KC Project: 1410041

CONTRACT: 10-0g820
DIST/CO/RTE/PM: 10/Kern/132/0.4/7.1
File: O:\D10*-0g820\Design\500_CntPrp\Plans\CAiCE\wb1dgn_fin.ear PROJECT ID: 10130000731

SCALE: 1" = 5' Horiz.
1" = 5' Vert.

All Dimensions are US Survey Feet

"WB" LINE CROSS SECTIONS

DESIGN STUDY ONLY

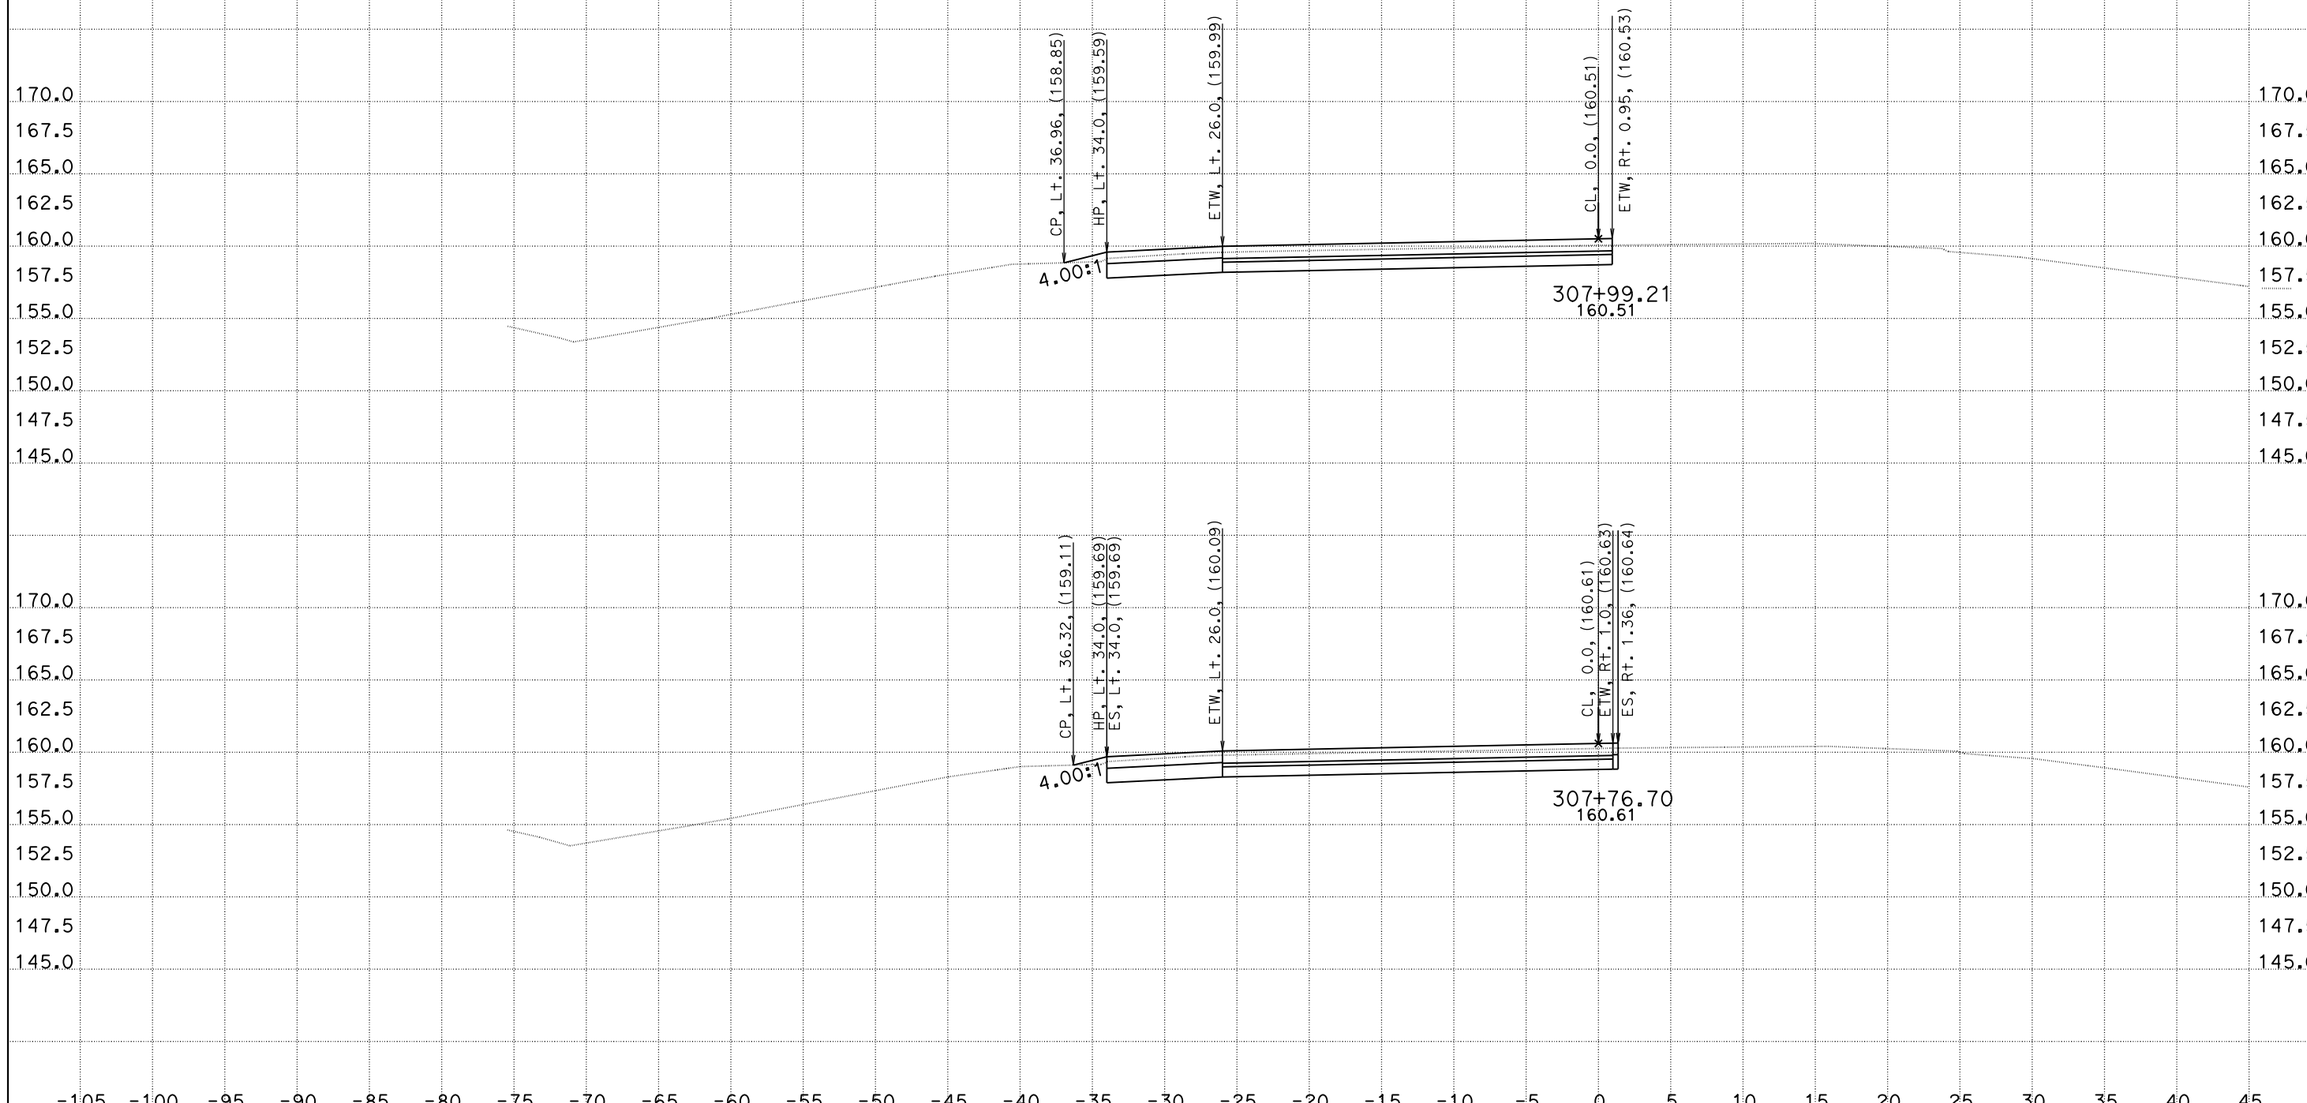

CREATED BY: DH
DATE: 1/4/2016
KC Project: 1410041

CONTRACT: 10-0g820
DIST/CO/RTE/PM: 10/Kern/132/0.4/7.1
File: O:\D10*-0g820\Design\500_CntPrp\Plans\CAiCE\wb1dgn_fin.ear PROJECT ID: 10130000731

SCALE: 1" = 5' Horiz.
1" = 5' Vert.

All Dimensions are US Survey Feet

"WB" LINE CROSS SECTIONS