DESIGN STUDY ONLY

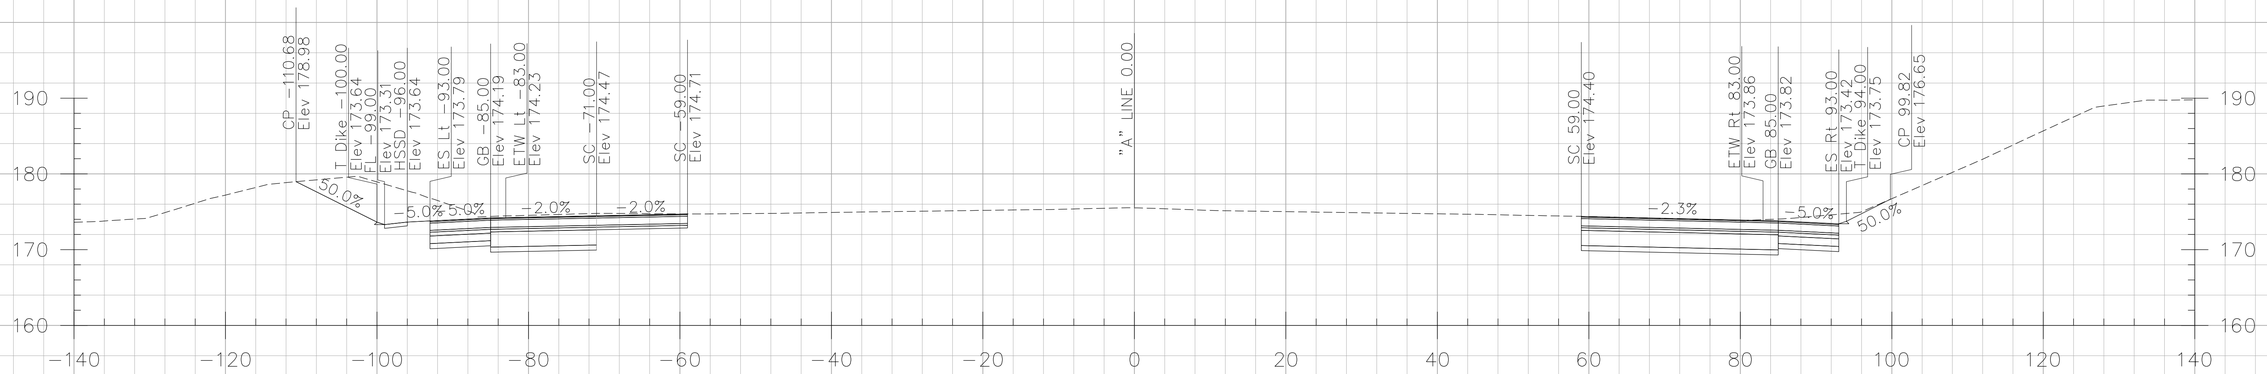

211+00.00

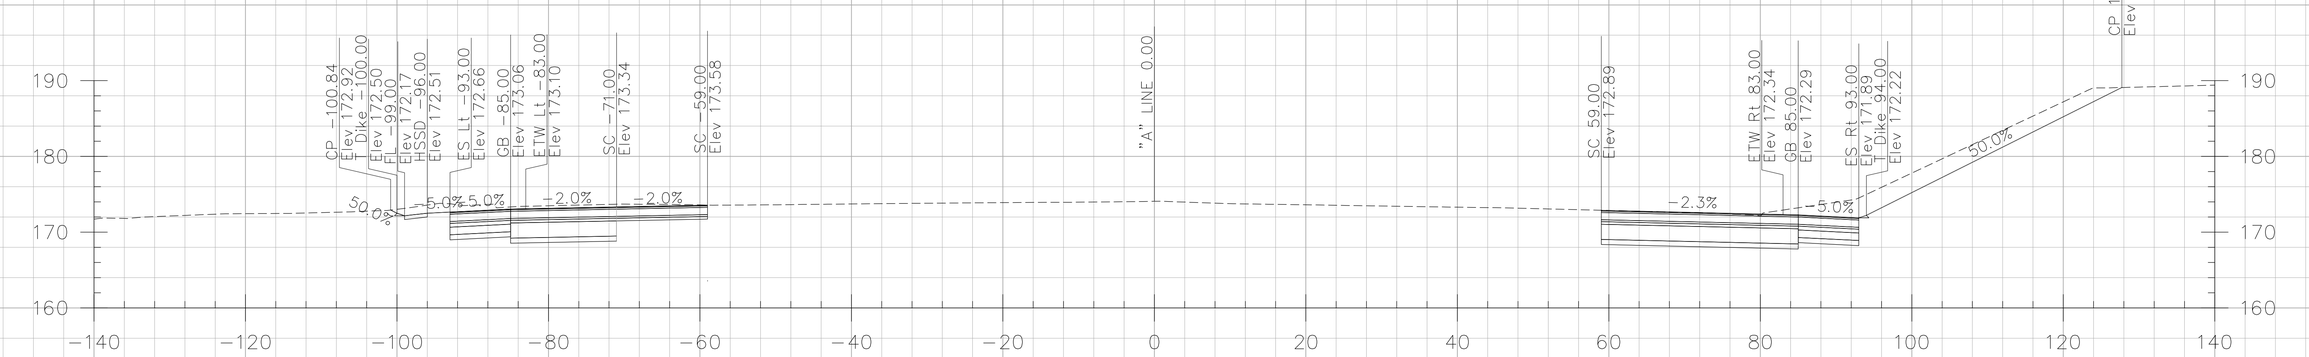

210+50.00

210+00.00

CROSS SECTIONS CREATED BY: DP
DATE: 10/17/2013
File: ...\A Line.dgn

PROJECT: I-5 SEGMENT 2
CONTRACT No: 12-0F96C4 12-Ora-5
PM: 3.7/6.2

Scale Ratio: 1:10' Horiz.
1:10' Vert.
ALL DIMENSIONS ARE US SURVEY FEET

"A" LINE CROSS SECTIONS

SHEET 01 OF 134

DESIGN STUDY ONLY

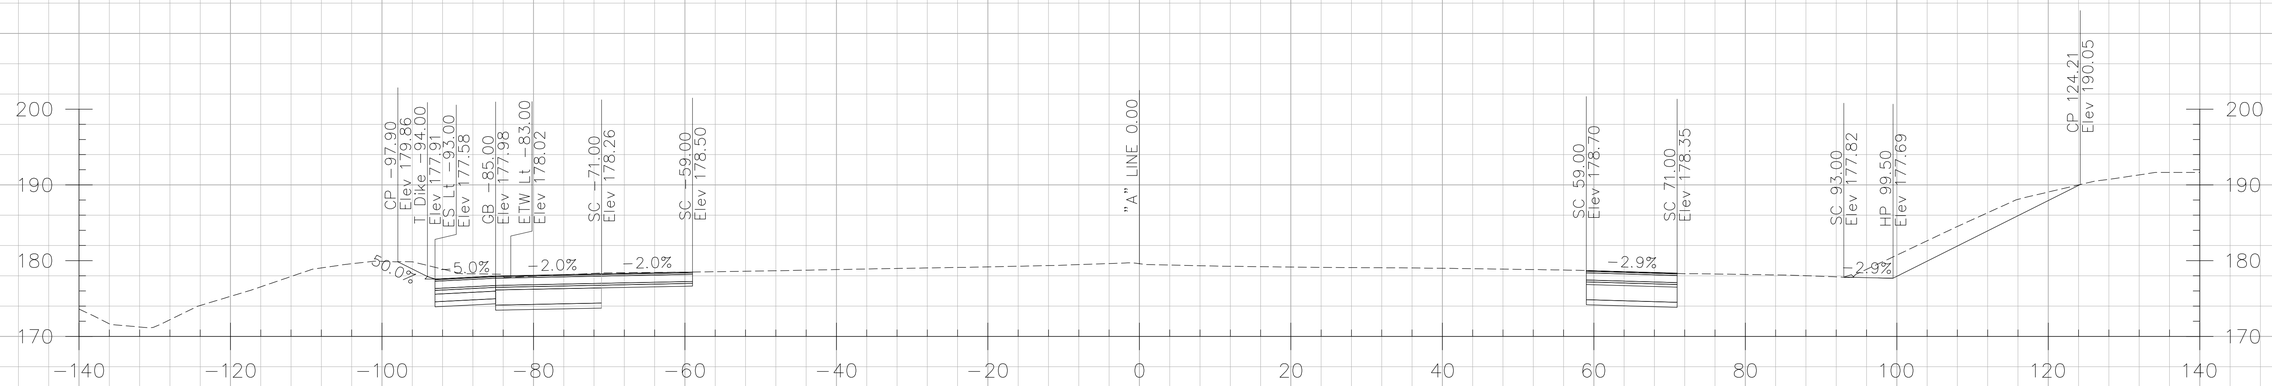

212+50.00

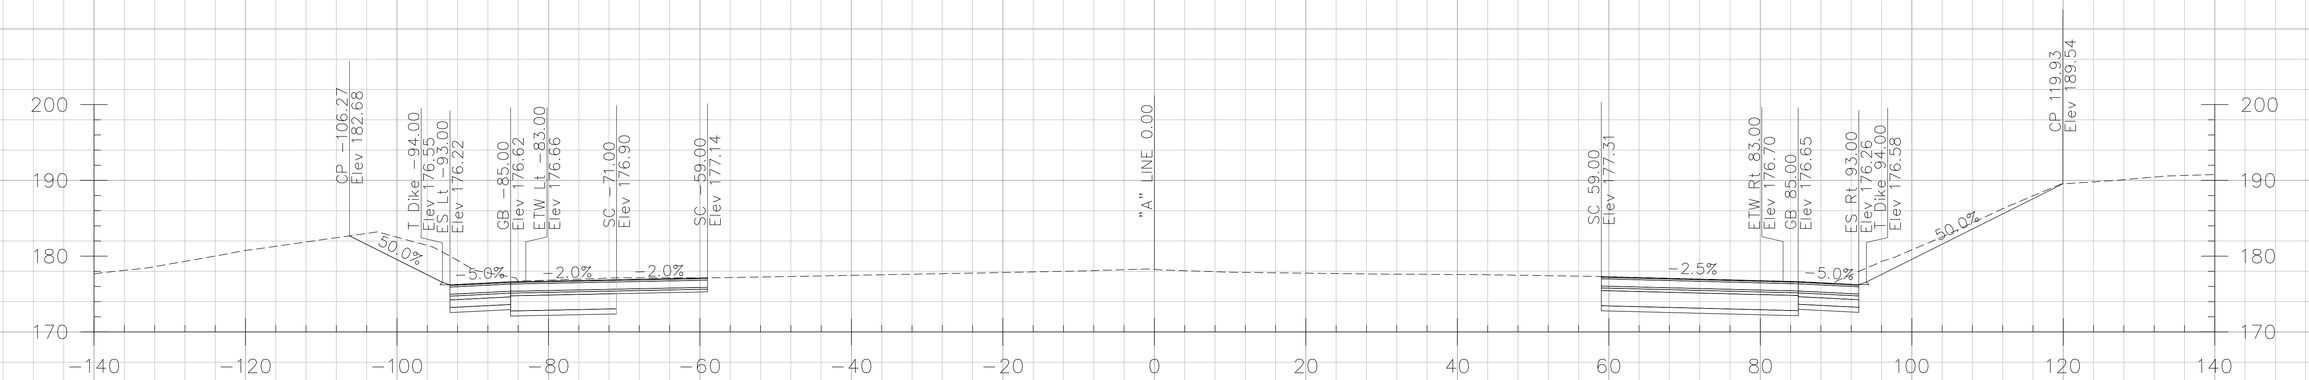

212+00.00

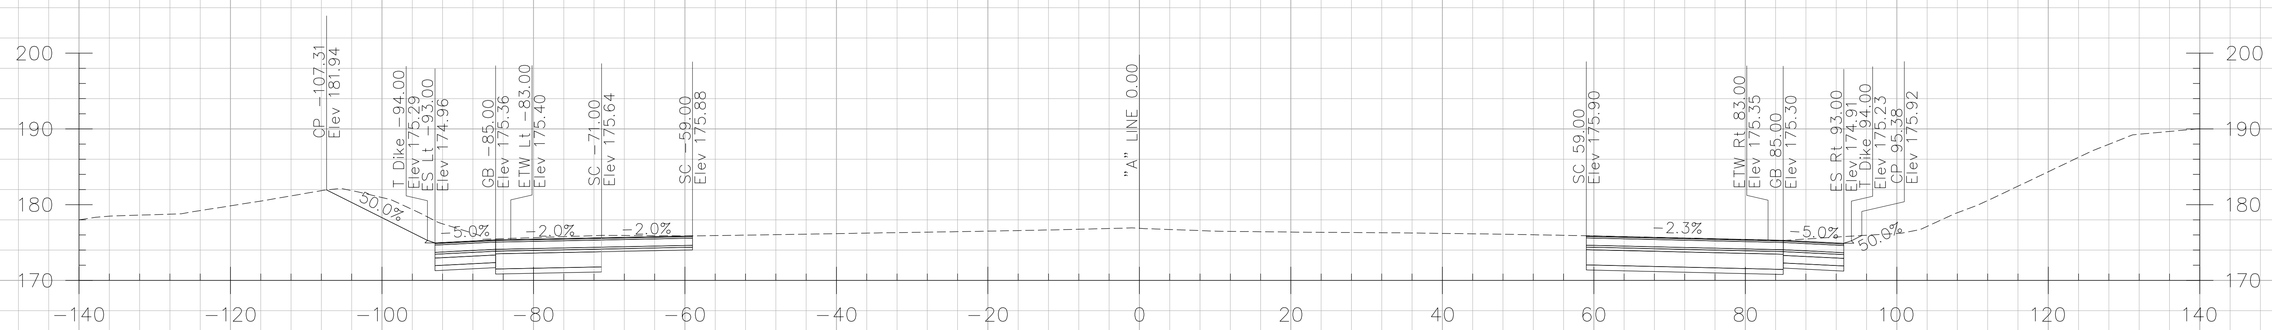

211+50.00

CROSS SECTIONS CREATED BY: DP
DATE: 10/17/2013
File: ...\A Line.dgn

PROJECT: I-5 SEGMENT 2
CONTRACT No: 12-0F96C4 12-Ora-5
PM: 3.7/6.2

Scale Ratio: 1:10' Horiz.
1:10' Vert.
ALL DIMENSIONS ARE US SURVEY FEET

"A" LINE CROSS SECTIONS

SHEET 02 OF 134

DESIGN STUDY ONLY

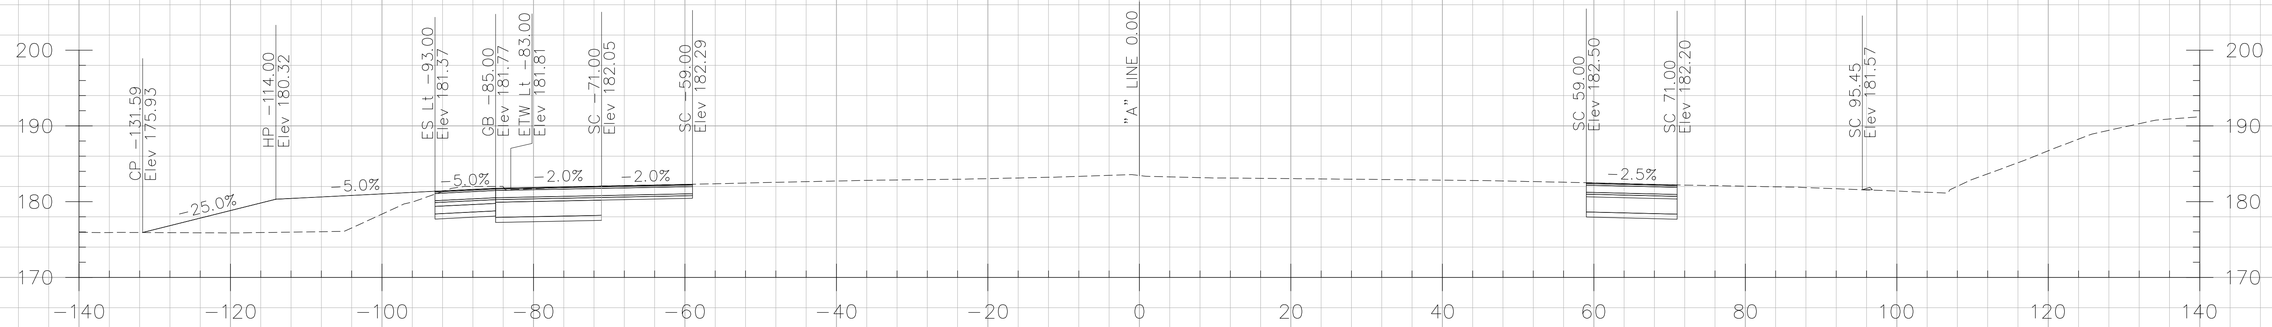

214+00.00

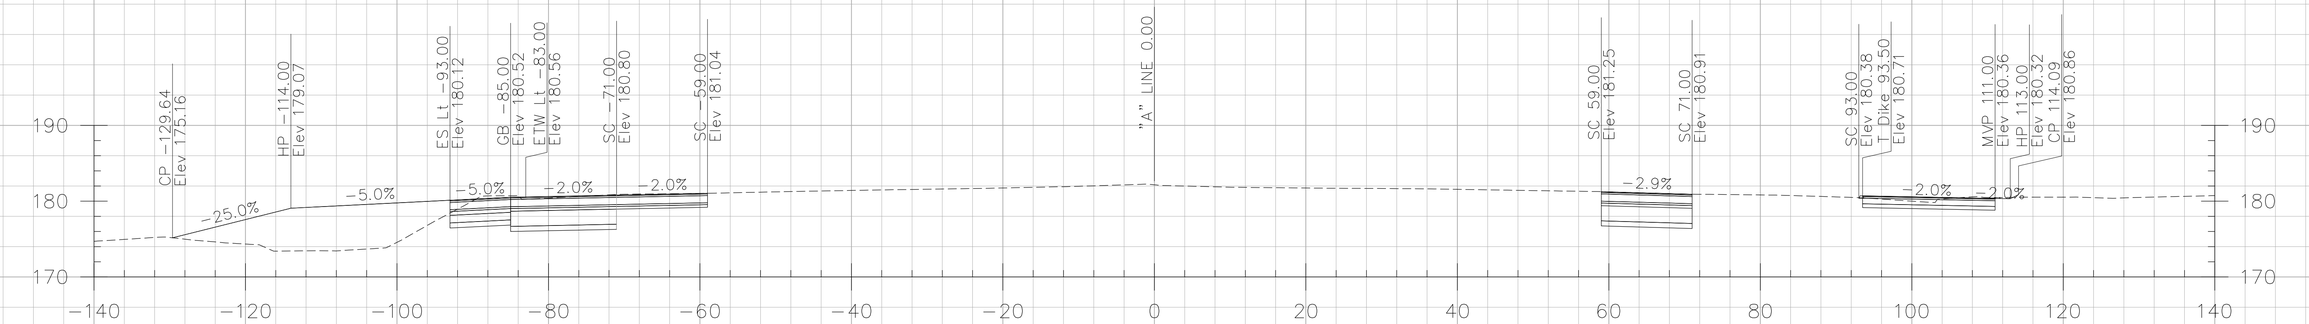

213+50.00

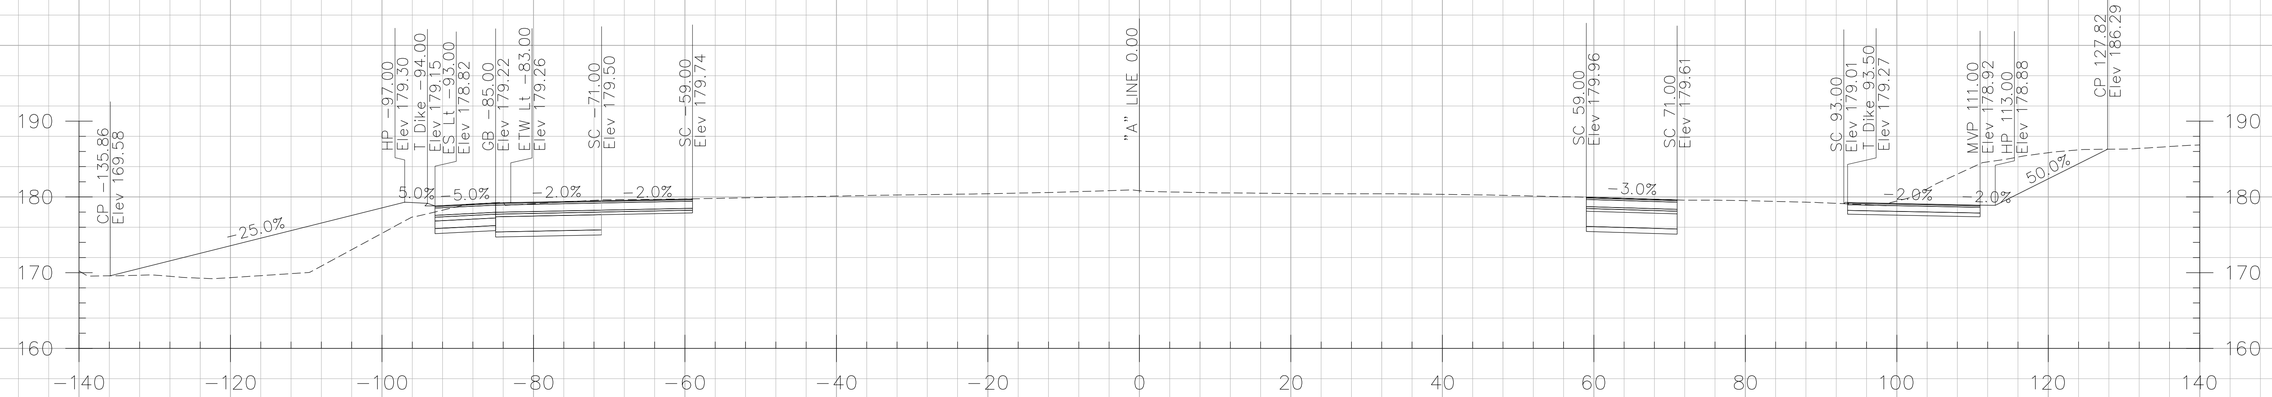

213+00.00

CROSS SECTIONS CREATED BY: DP
DATE: 10/17/2013
File: ...\A Line.dgn

PROJECT: I-5 SEGMENT 2
CONTRACT No: 12-0F96C4 12-Ora-5
PM: 3.7/6.2

Scale Ratio: 1:10' Horiz.
1:10' Vert.
ALL DIMENSIONS ARE US SURVEY FEET

"A" LINE CROSS SECTIONS

SHEET 03 OF 134

DESIGN STUDY ONLY

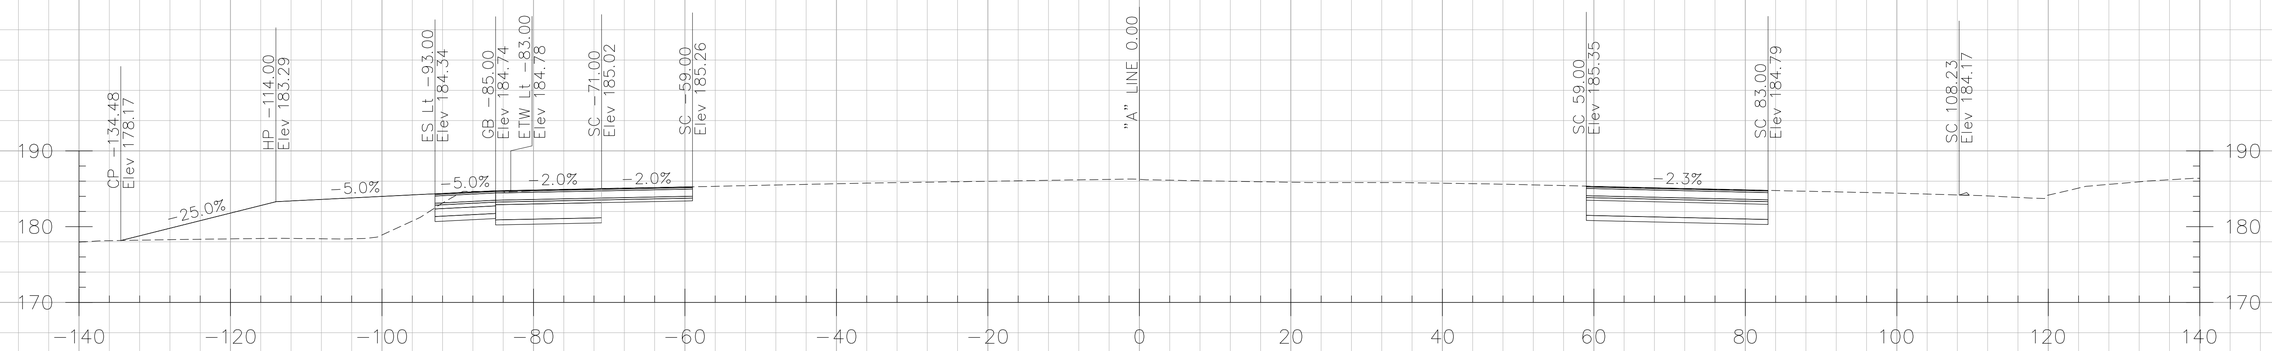

215+50.00

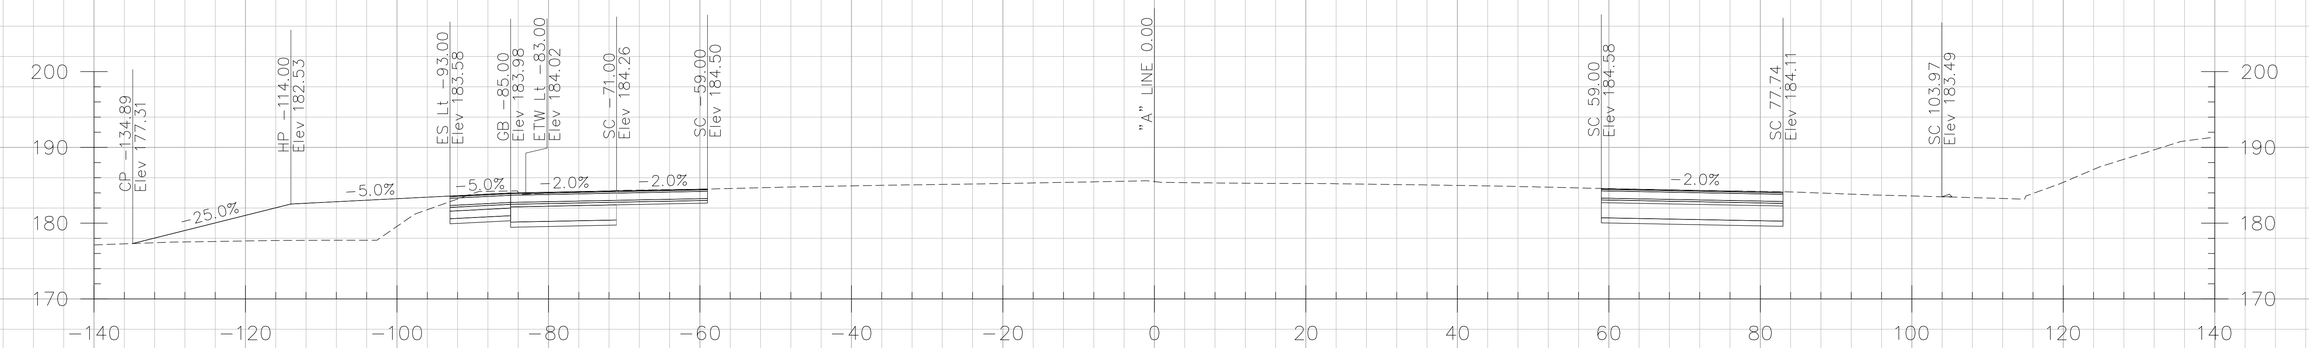

215+00.00

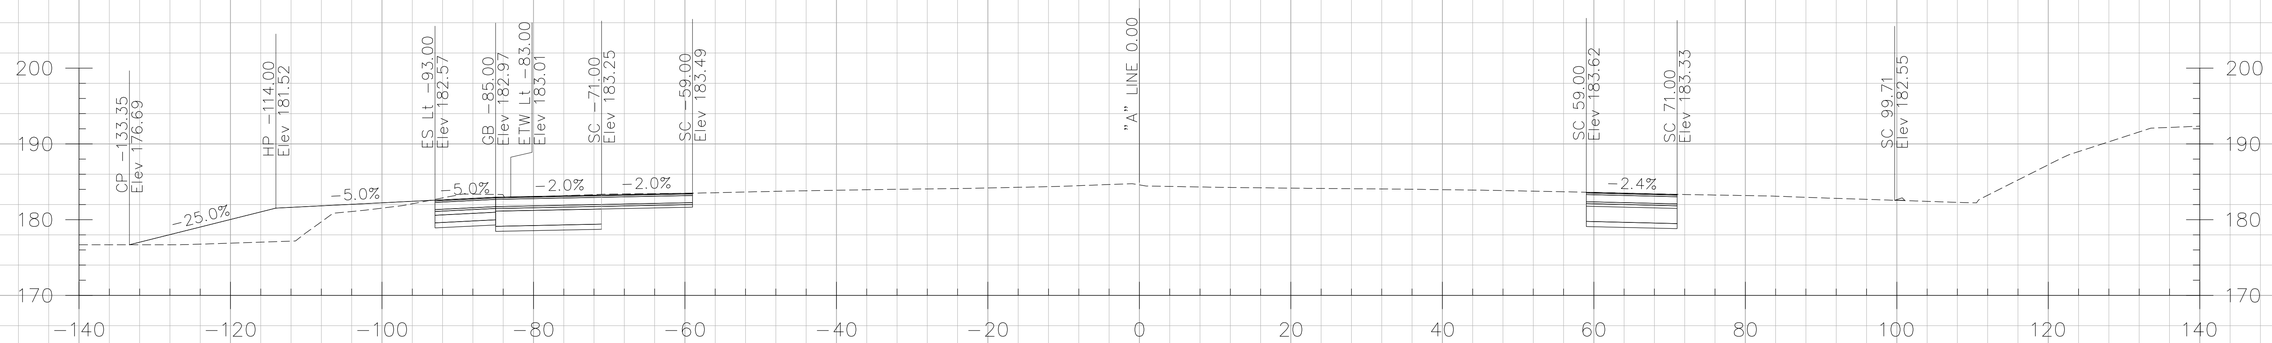

214+50.00

CROSS SECTIONS CREATED BY: DP
DATE: 10/17/2013
File: ...\A Line.dgn

PROJECT: I-5 SEGMENT 2
CONTRACT No: 12-0F96C4 12-Ora-5
PM: 3.7/6.2

Scale Ratio: 1:10' Horiz.
1:10' Vert.
ALL DIMENSIONS ARE US SURVEY FEET

"A" LINE CROSS SECTIONS

SHEET 04 OF 134

DESIGN STUDY ONLY

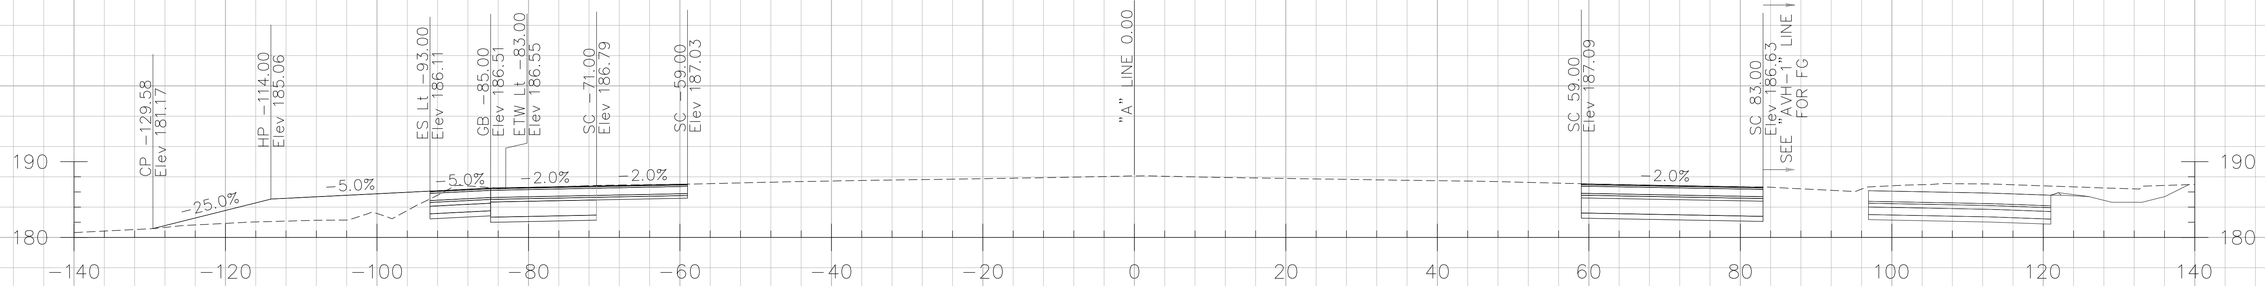

217+00.00

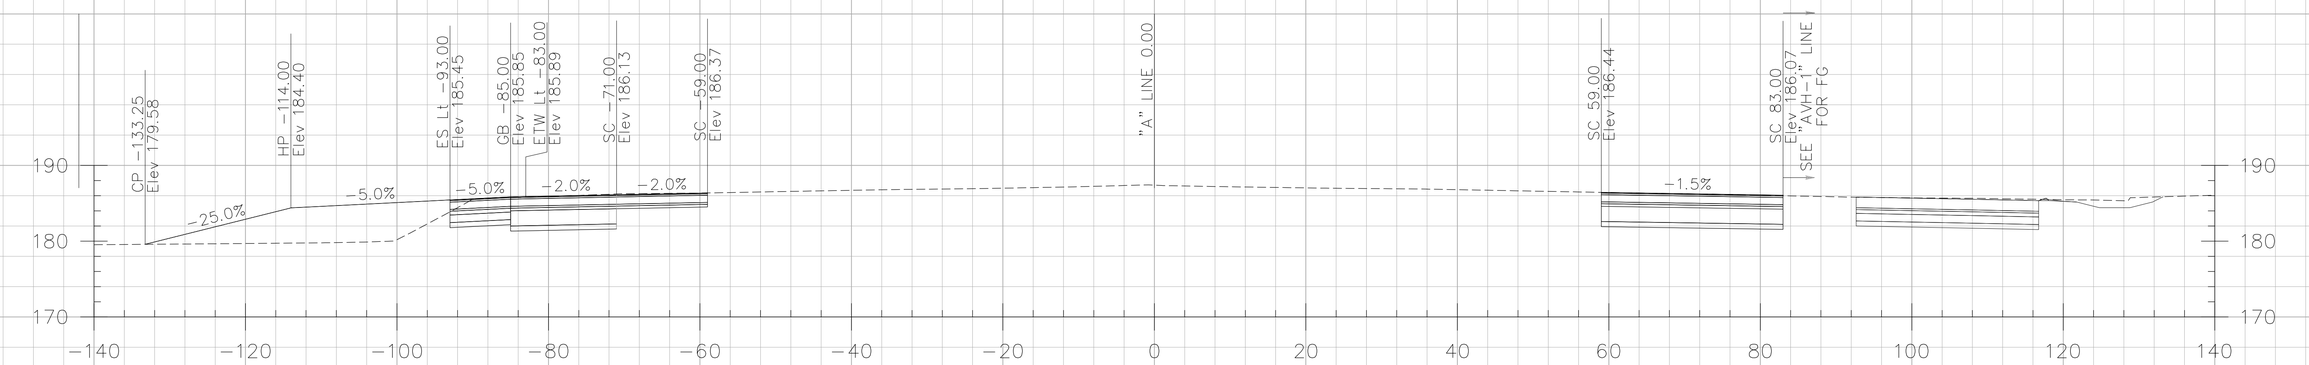

216+50.00

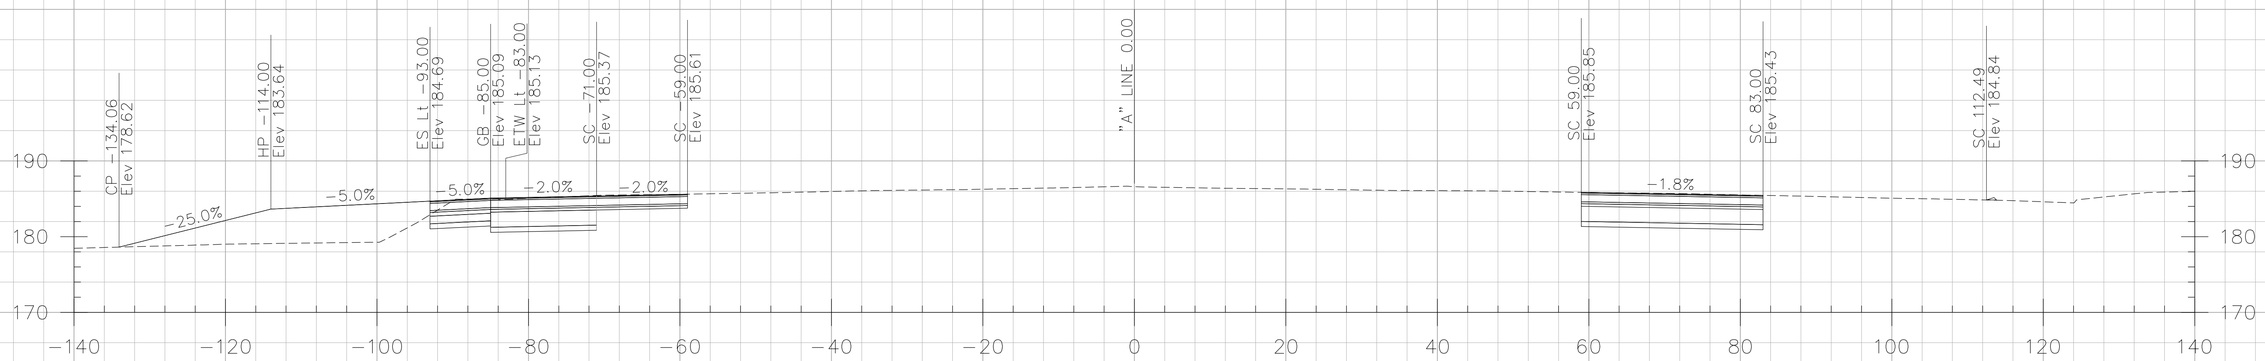

216+00.00

CROSS SECTIONS CREATED BY: DP
DATE: 10/17/2013
File: ...\A Line.dgn

PROJECT: I-5 SEGMENT 2
CONTRACT No: 12-0F96C4 12-Ora-5
PM: 3.7/6.2

Scale Ratio: 1:10' Horiz.
1:10' Vert.
ALL DIMENSIONS ARE US SURVEY FEET

"A" LINE CROSS SECTIONS

SHEET 05 OF 134

DESIGN STUDY ONLY

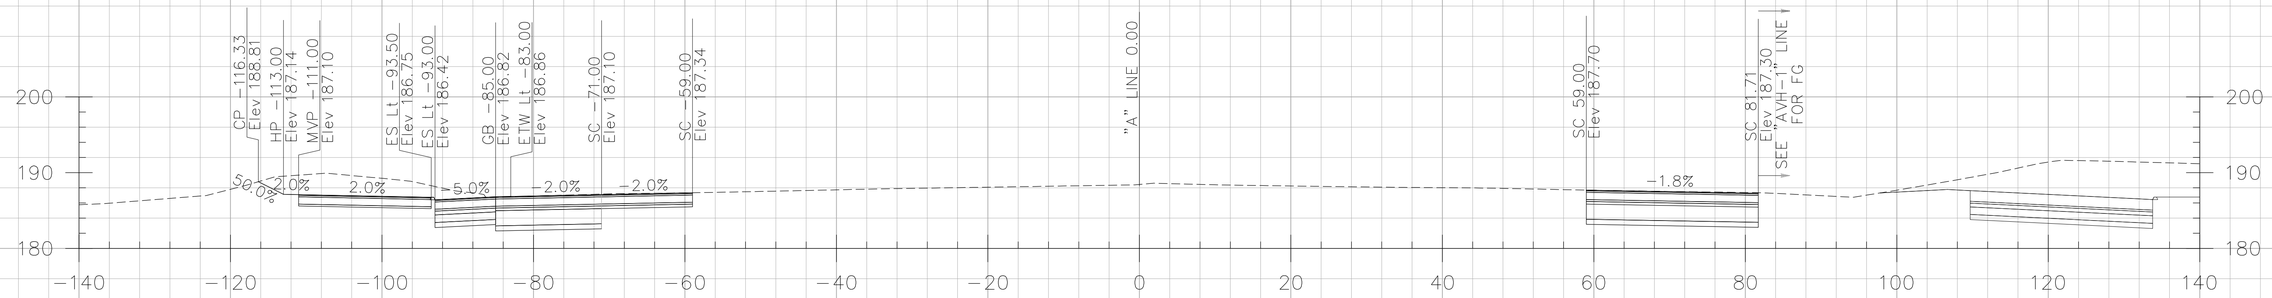

218+50.00

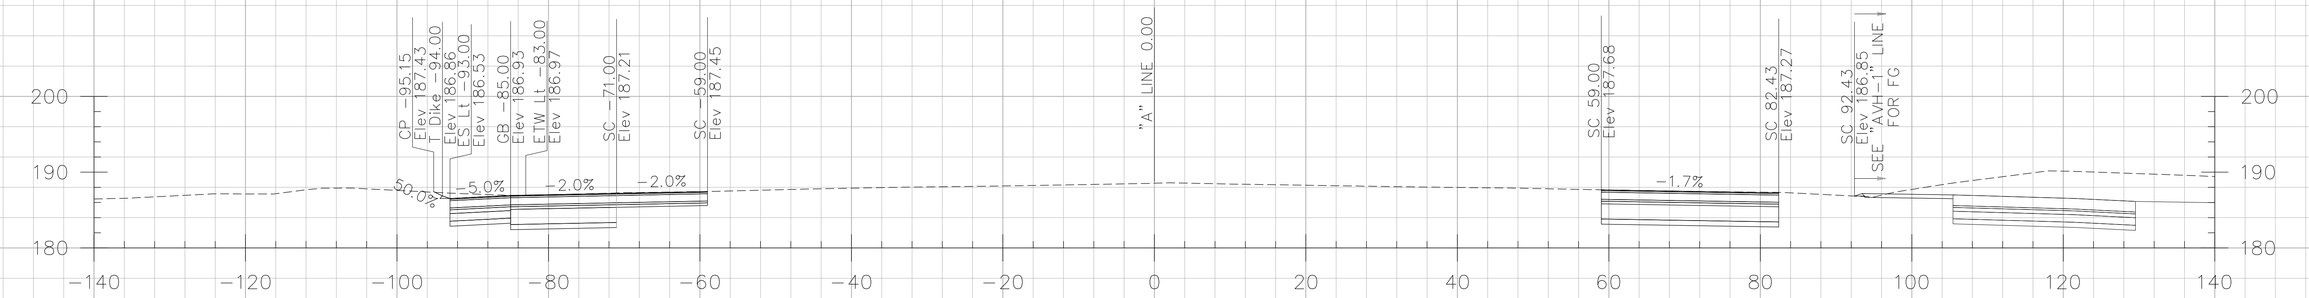

218+00.00

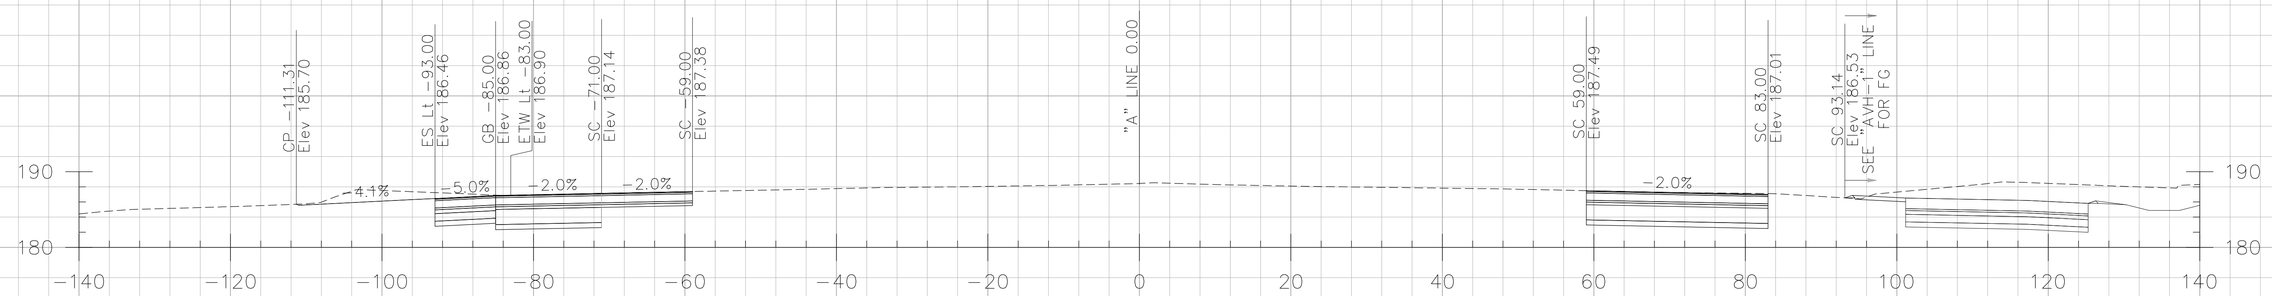

217+50.00

CROSS SECTIONS CREATED BY: DP
DATE: 10/17/2013
File: ...\A Line.dgn

PROJECT: I-5 SEGMENT 2
CONTRACT No: 12-0F96C4 12-Ora-5
PM: 3.7/6.2

Scale Ratio: 1:10' Horiz.
1:10' Vert.
ALL DIMENSIONS ARE US SURVEY FEET

"A" LINE CROSS SECTIONS

SHEET 06 OF 134

DESIGN STUDY ONLY

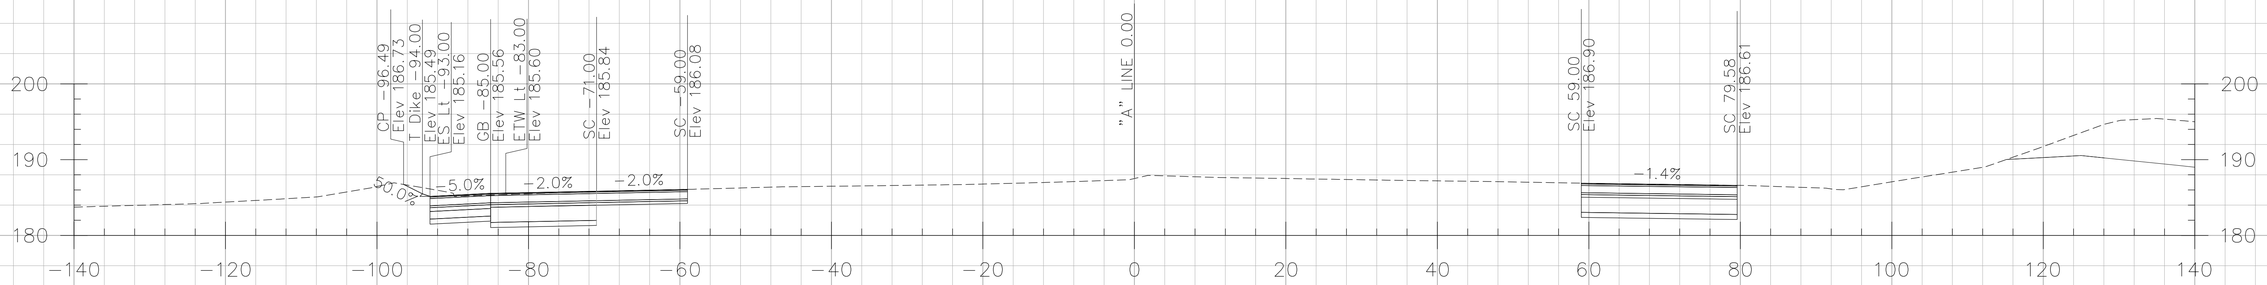

220+00.00

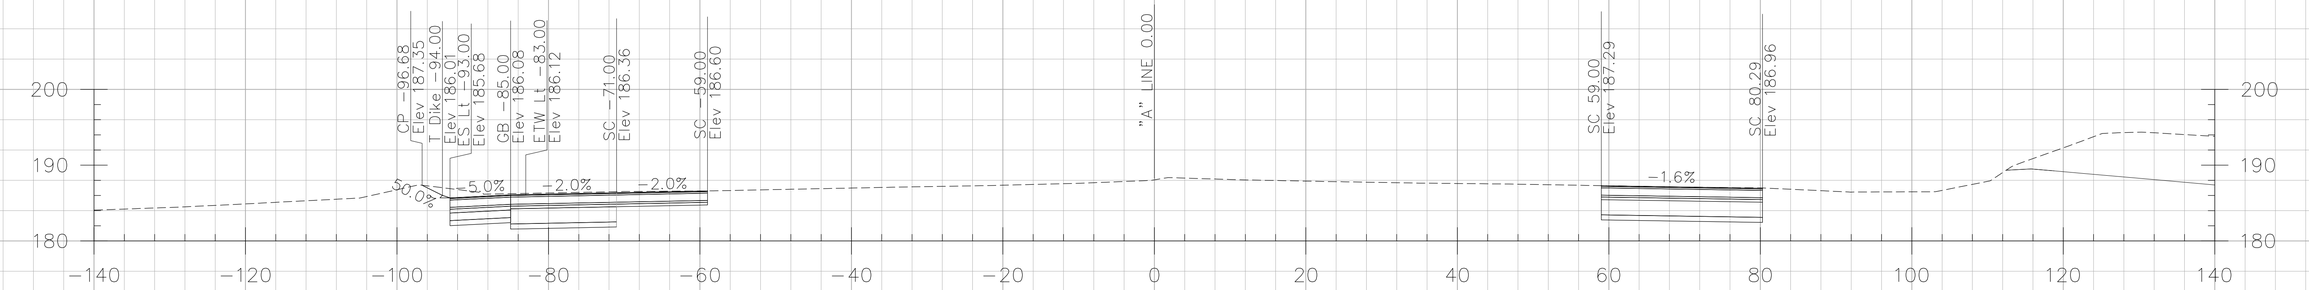

219+50.00

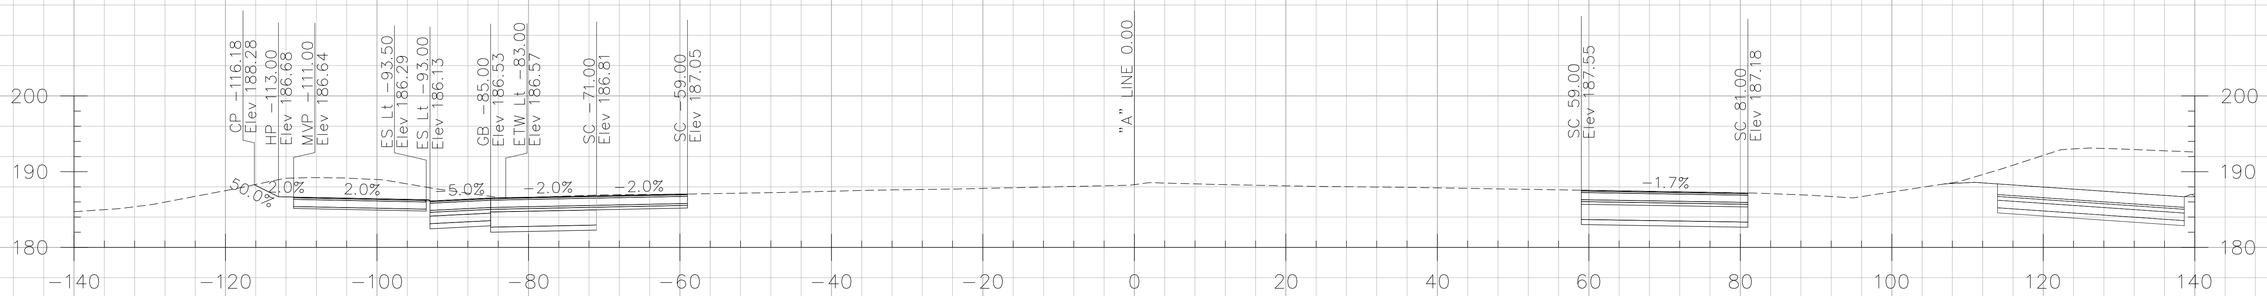

219+00.00

CROSS SECTIONS CREATED BY: DP
DATE: 10/17/2013
File: ...\A Line.dgn

PROJECT: I-5 SEGMENT 2
CONTRACT No: 12-0F96C4 12-Ora-5
PM: 3.7/6.2

Scale Ratio: 1:10' Horiz.
1:10' Vert.
ALL DIMENSIONS ARE US SURVEY FEET

"A" LINE CROSS SECTIONS

SHEET 07 OF 134

DESIGN STUDY ONLY

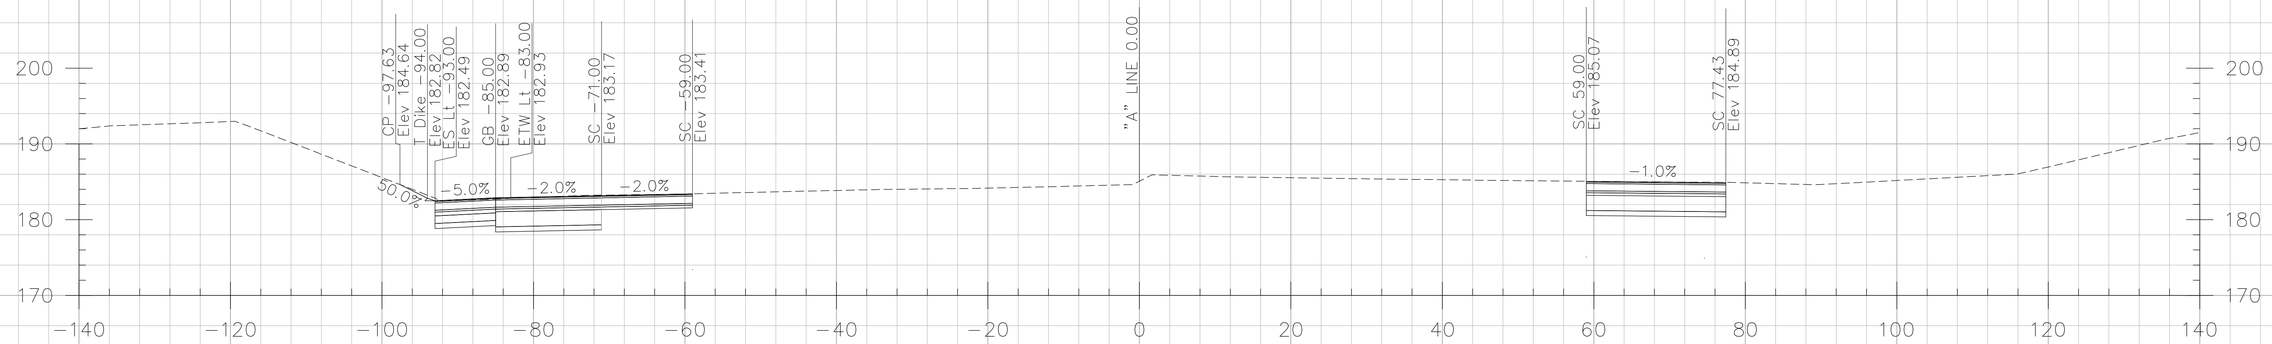

221+50.00

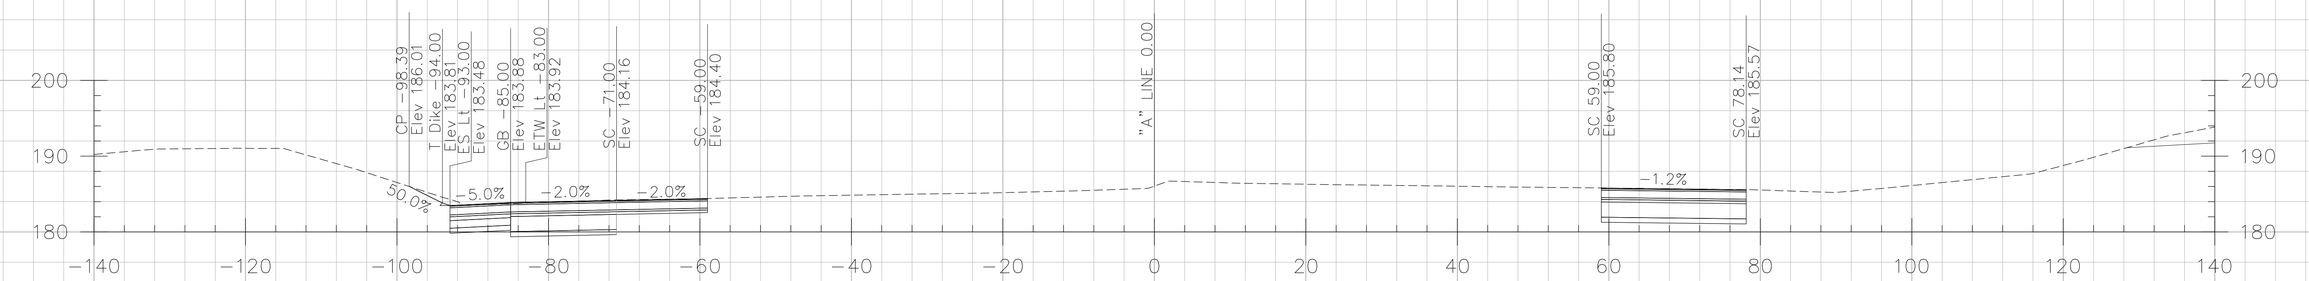

221+00.00

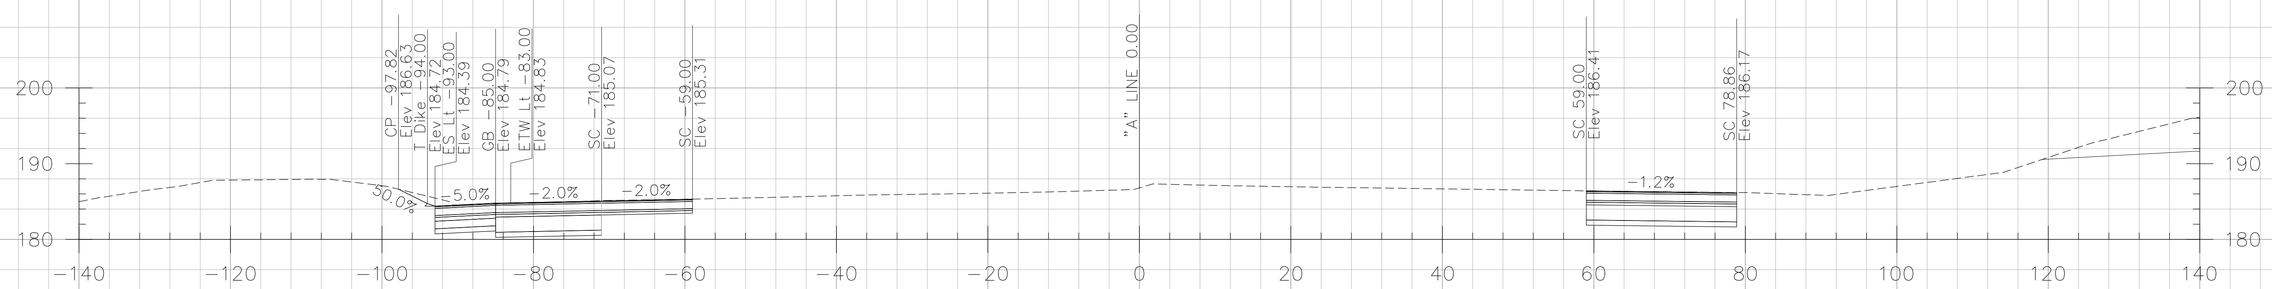

220+50.00

CROSS SECTIONS CREATED BY: DP
DATE: 10/17/2013
File: ...\A Line.dgn

PROJECT: I-5 SEGMENT 2
CONTRACT No: 12-0F96C4 12-Ora-5
PM: 3.7/6.2

Scale Ratio: 1:10' Horiz.
1:10' Vert.
ALL DIMENSIONS ARE US SURVEY FEET

"A" LINE CROSS SECTIONS

SHEET 08 OF 134

DESIGN STUDY ONLY

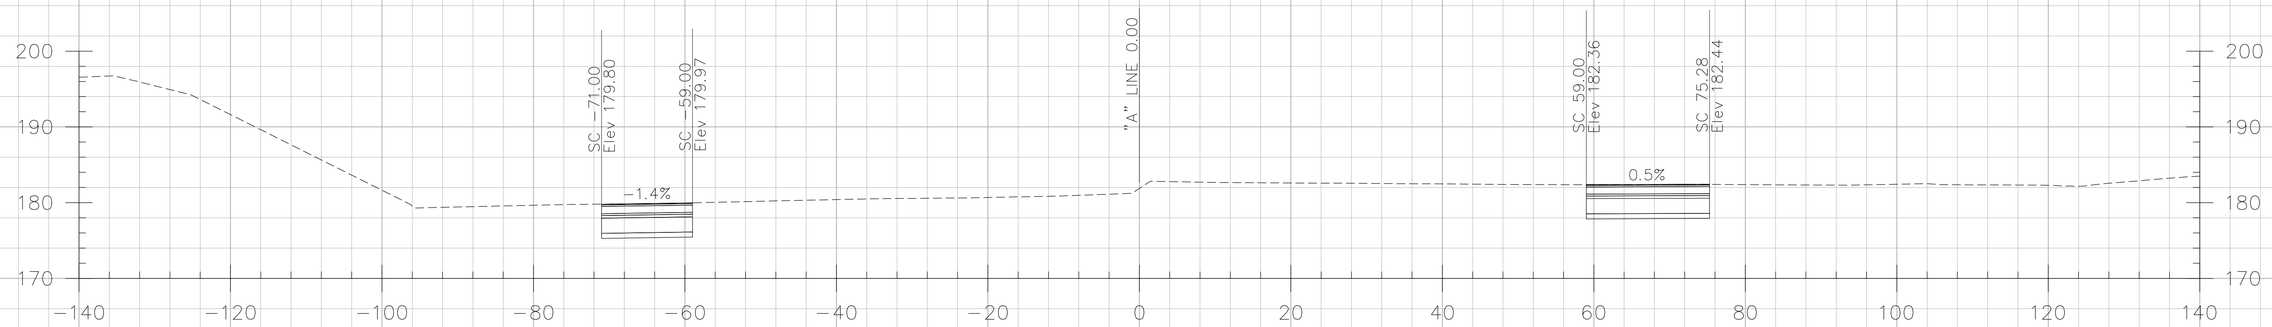

223+00.00

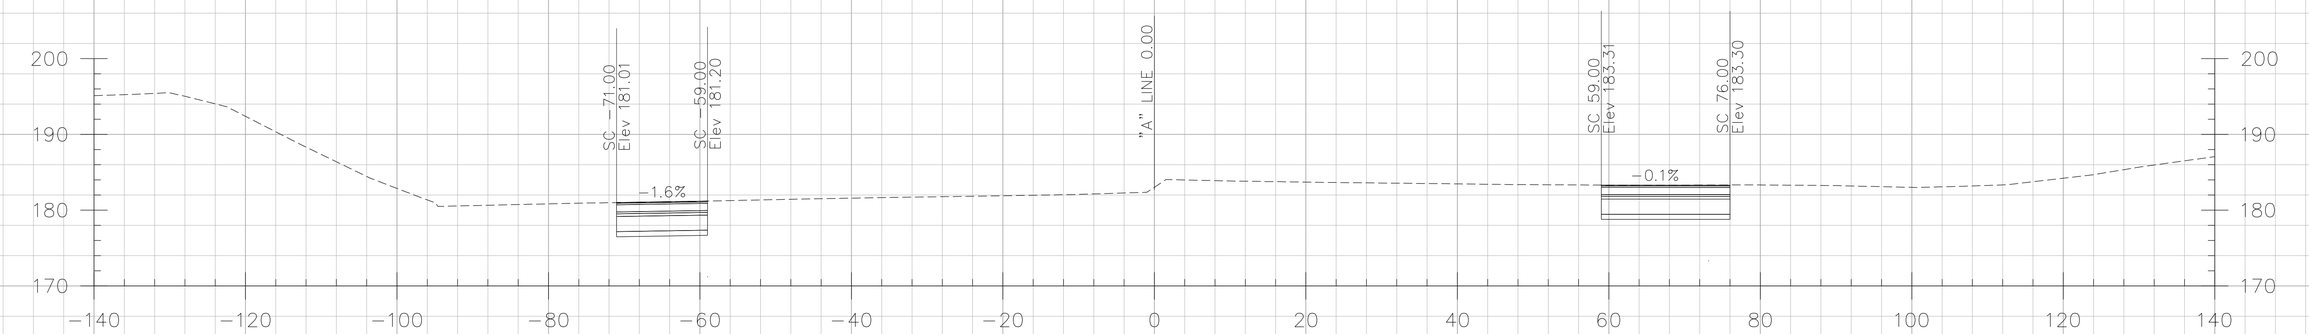

222+50.00

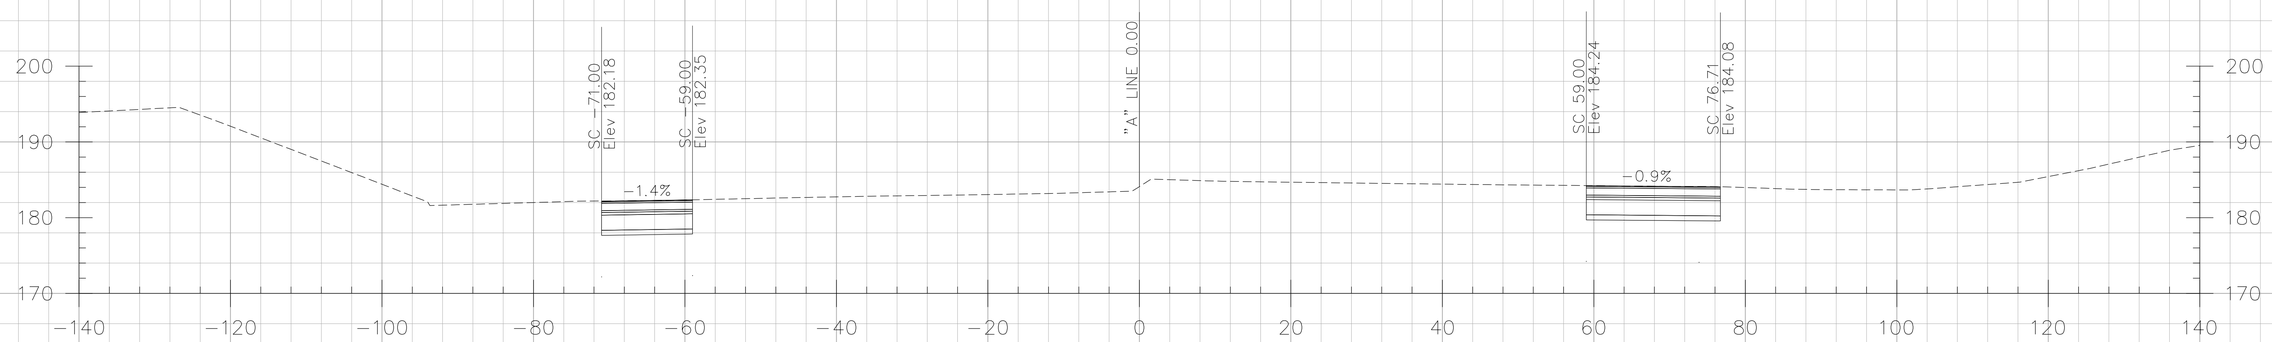

222+00.00

CROSS SECTIONS CREATED BY: DP
DATE: 10/17/2013
File: ...\A Line.dgn

PROJECT: I-5 SEGMENT 2
CONTRACT No: 12-0F96C4 12-Ora-5
PM: 3.7/6.2

Scale Ratio: 1:10' Horiz.
1:10' Vert.
ALL DIMENSIONS ARE US SURVEY FEET

"A" LINE CROSS SECTIONS

SHEET 09 OF 134

DESIGN STUDY ONLY

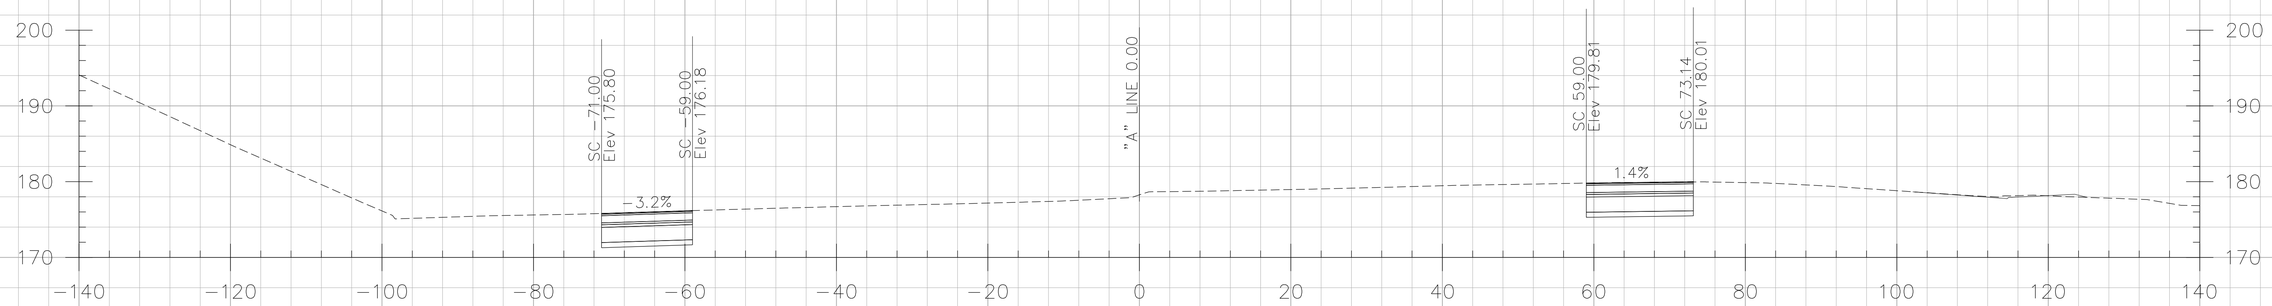

224+50.00

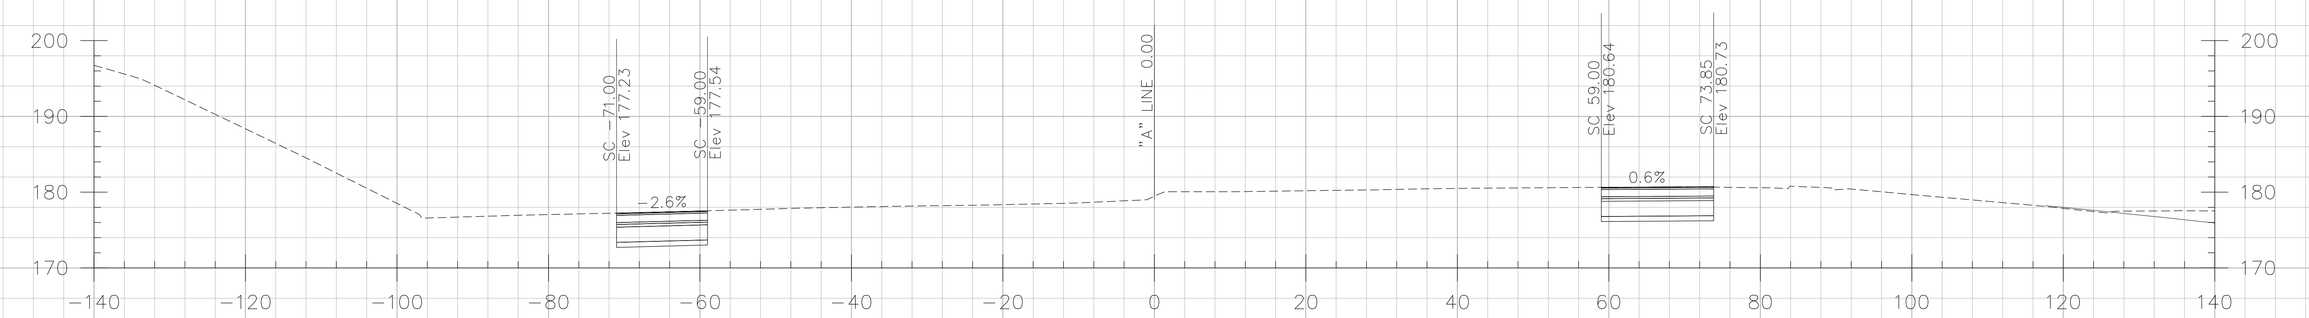

224+00.00

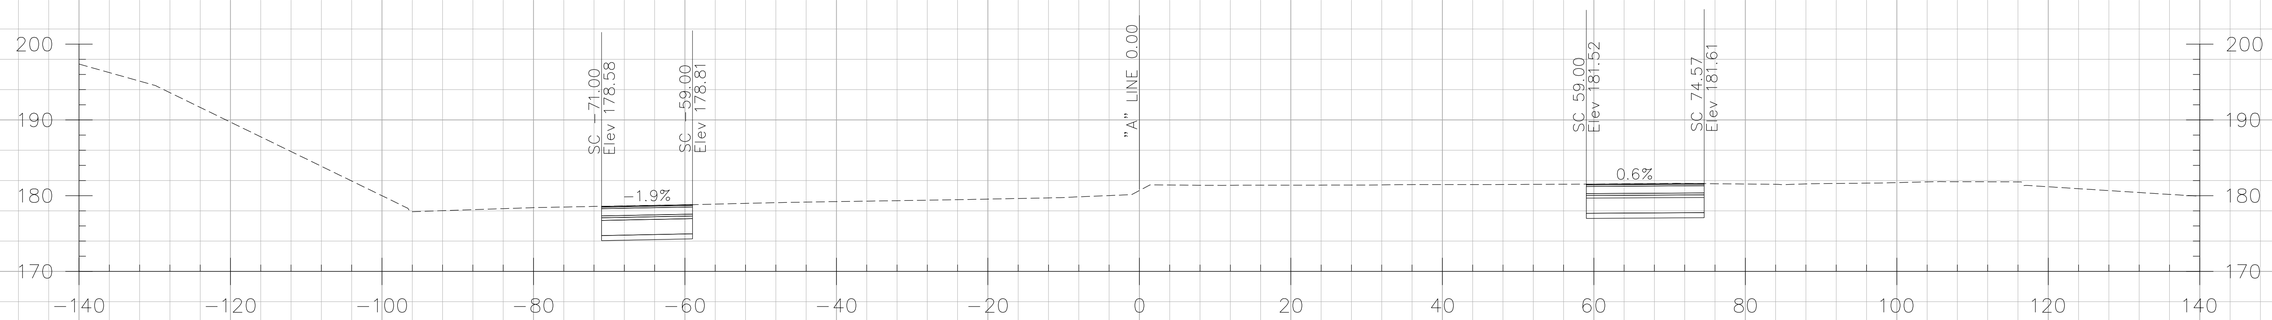

223+50.00

CROSS SECTIONS CREATED BY: DP
DATE: 10/17/2013
File: ...\A Line.dgn

PROJECT: I-5 SEGMENT 2
CONTRACT No: 12-0F96C4 12-Ora-5
PM: 3.7/6.2

Scale Ratio: 1:10' Horiz.
1:10' Vert.
ALL DIMENSIONS ARE US SURVEY FEET

"A" LINE CROSS SECTIONS

SHEET 10 OF 134

DESIGN STUDY ONLY

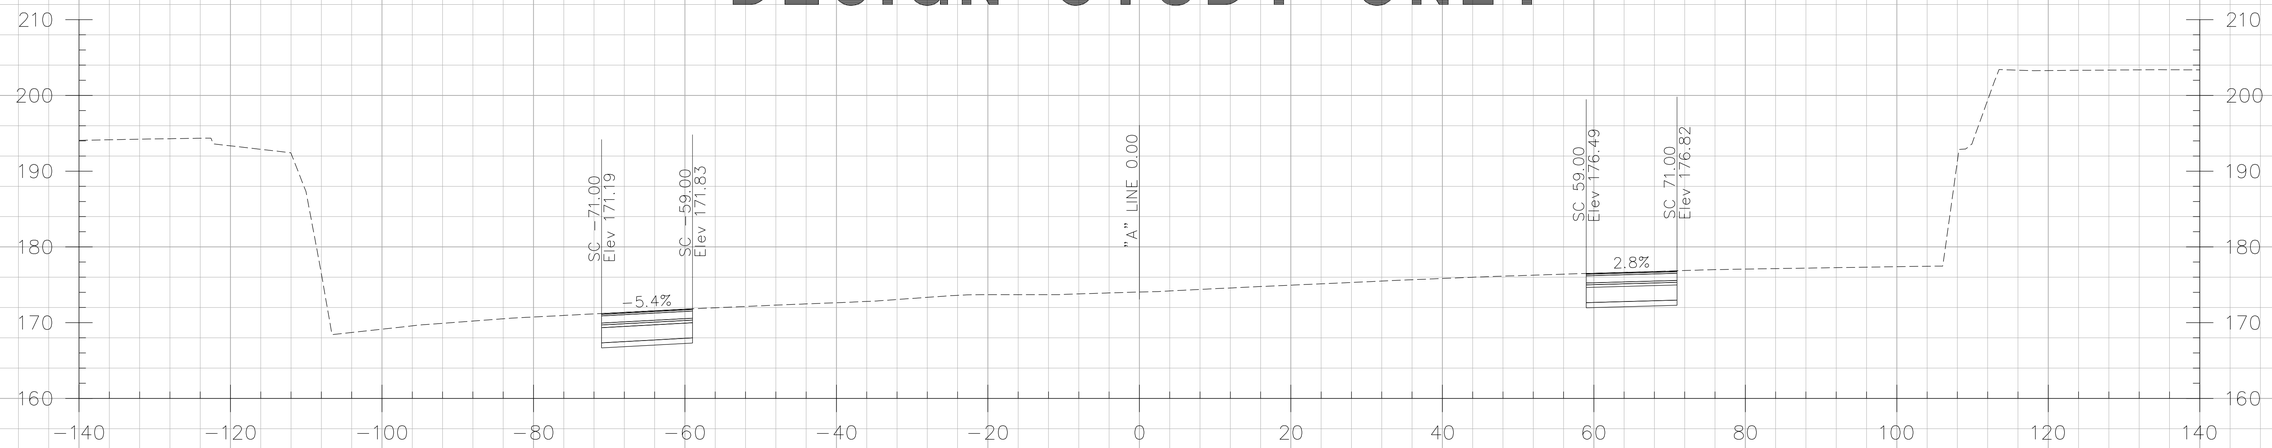

226+00.00

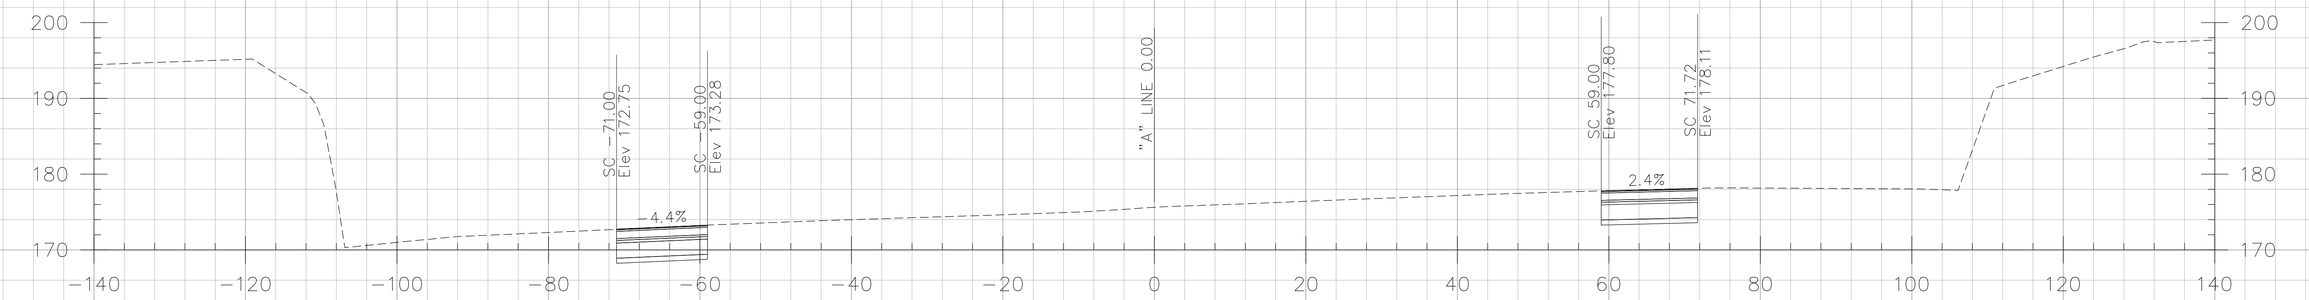

225+50.00

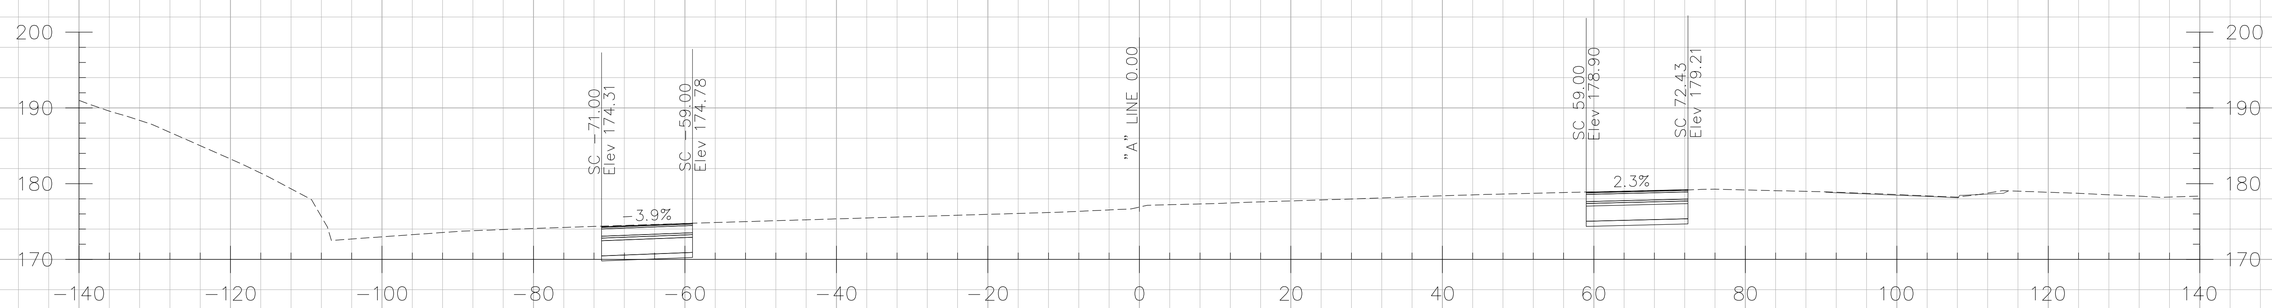

225+00.00

CROSS SECTIONS CREATED BY: DP
DATE: 10/17/2013
File: ...\A Line.dgn

PROJECT: I-5 SEGMENT 2
CONTRACT No: 12-0F96C4 12-Ora-5
PM: 3.7/6.2

Scale Ratio: 1:10' Horiz.
1:10' Vert.
ALL DIMENSIONS ARE US SURVEY FEET

"A" LINE CROSS SECTIONS

DESIGN STUDY ONLY

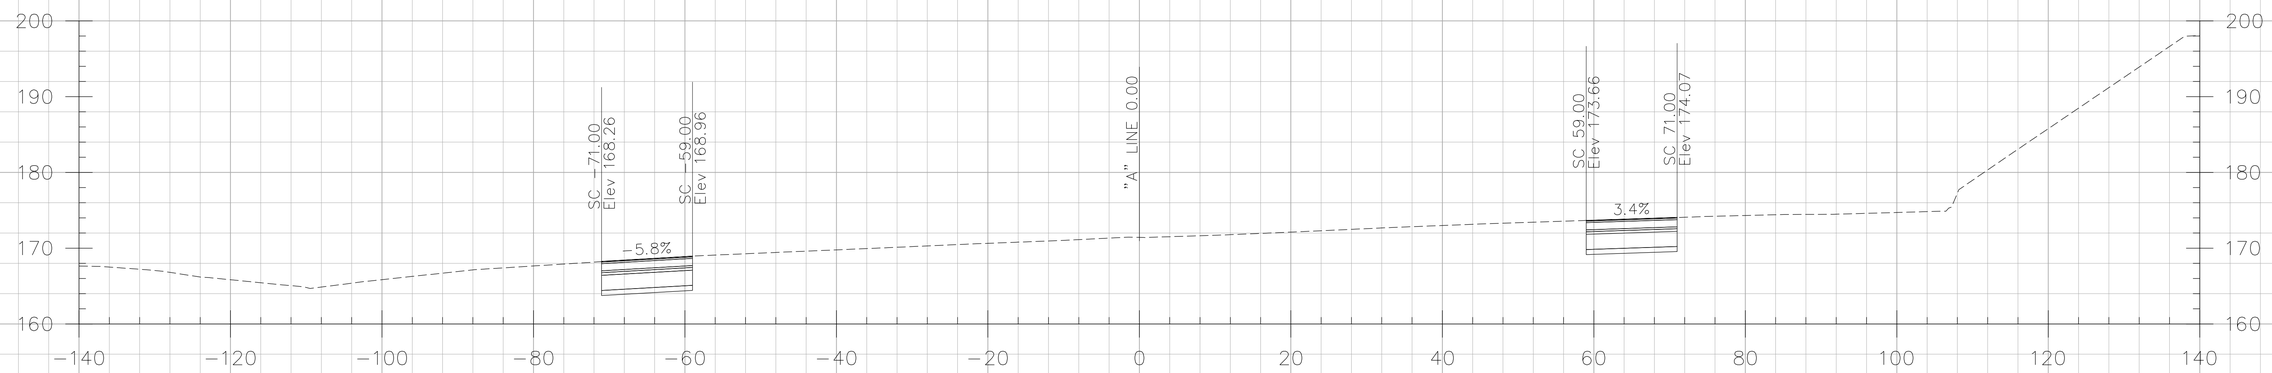

227+00.00

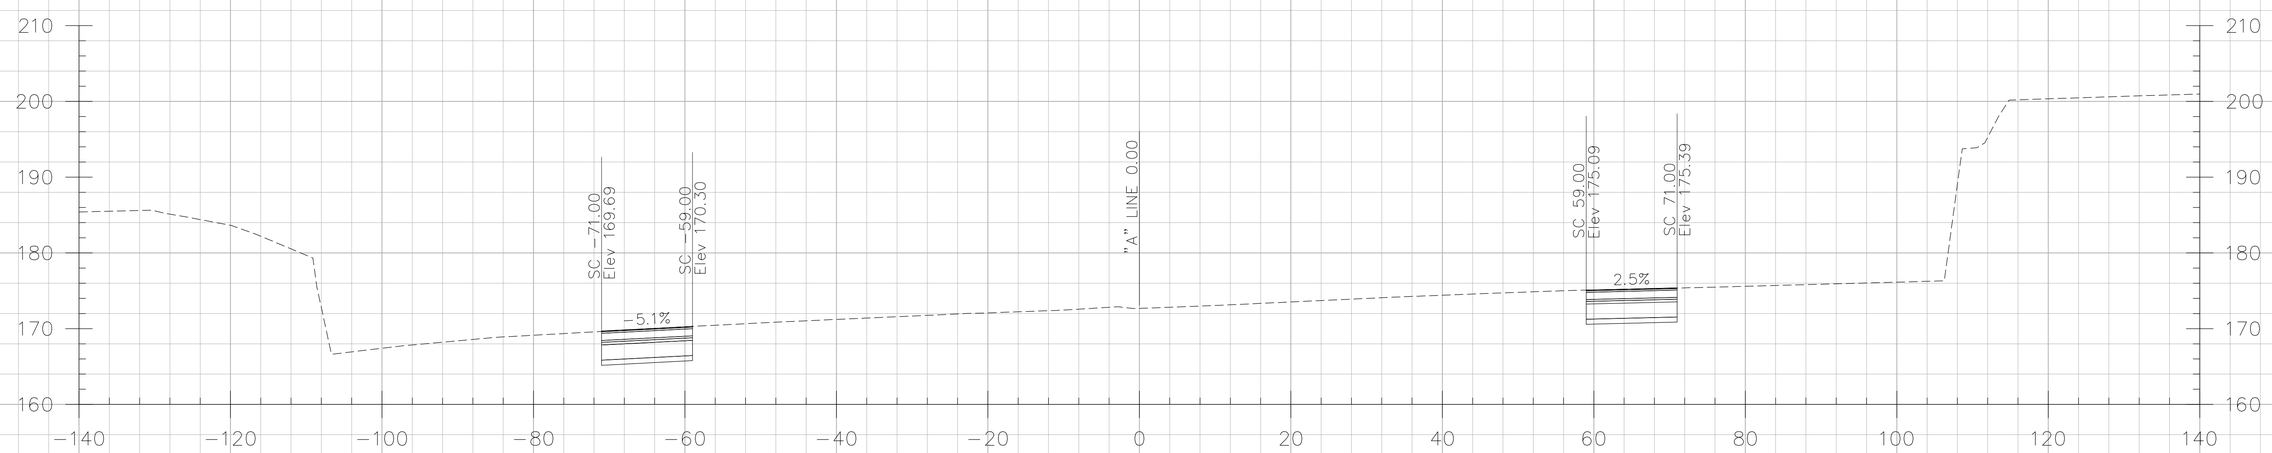

226+50.00

CROSS SECTIONS CREATED BY: DP
DATE: 10/17/2013
File: ...\A Line.dgn

PROJECT: I-5 SEGMENT 2
CONTRACT No: 12-0F96C4 12-Ora-5
PM: 3.7/6.2

Scale Ratio: 1:10' Horiz.
1:10' Vert.
ALL DIMENSIONS ARE US SURVEY FEET

"A" LINE CROSS SECTIONS

SHEET 12 OF 134

DESIGN STUDY ONLY

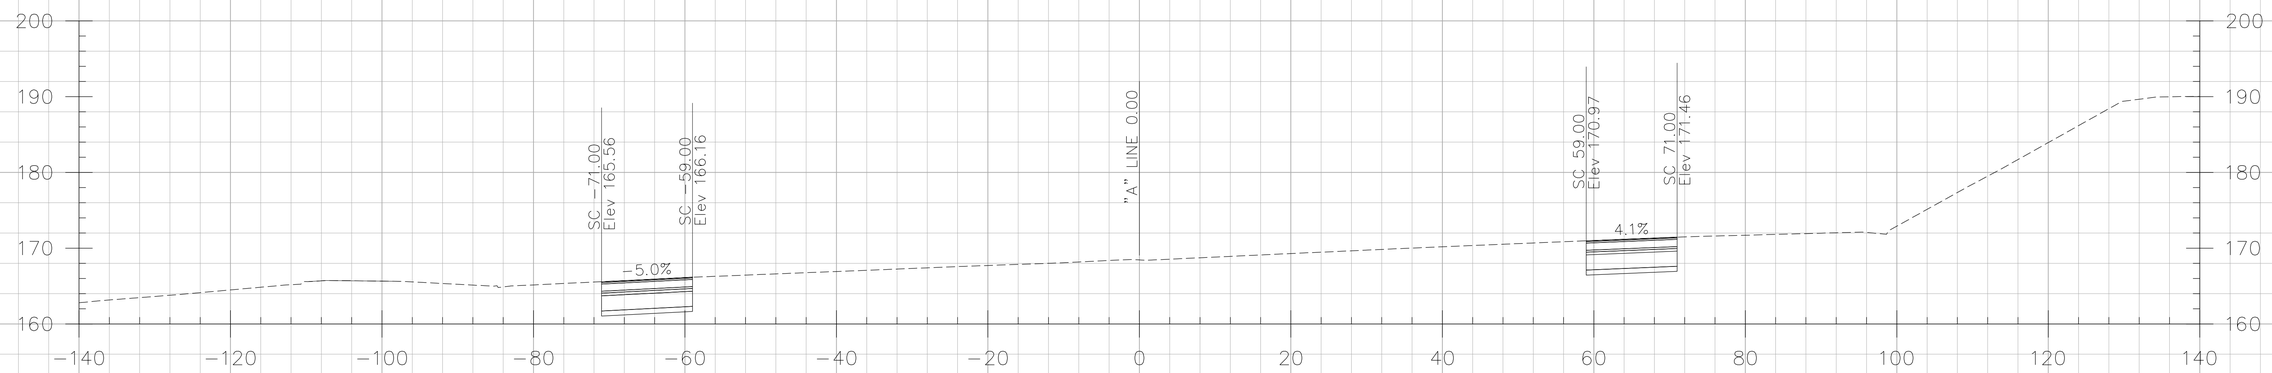

228+00.00

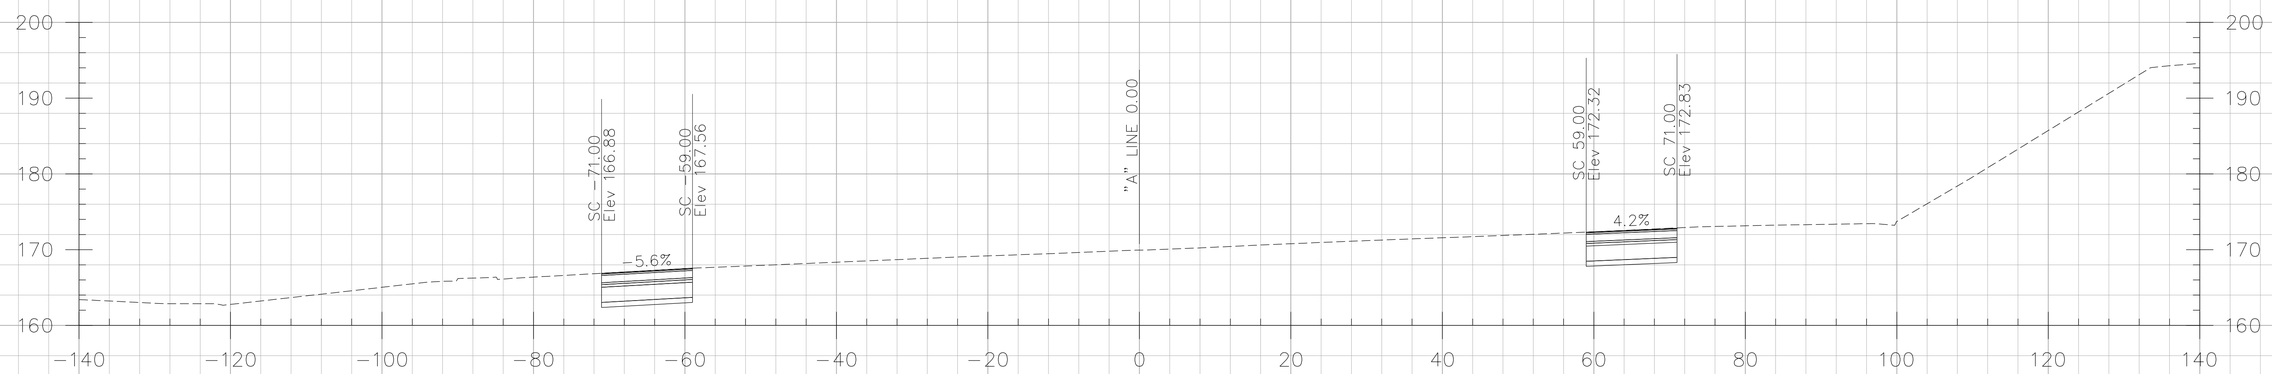

227+50.00

CROSS SECTIONS CREATED BY: DP
DATE: 10/17/2013
File: ...\A Line.dgn

PROJECT: I-5 SEGMENT 2
CONTRACT No: 12-0F96C4 12-Ora-5
PM: 3.7/6.2

Scale Ratio: 1:10' Horiz.
1:10' Vert.
ALL DIMENSIONS ARE US SURVEY FEET

"A" LINE CROSS SECTIONS

SHEET 13 OF 134

DESIGN STUDY ONLY

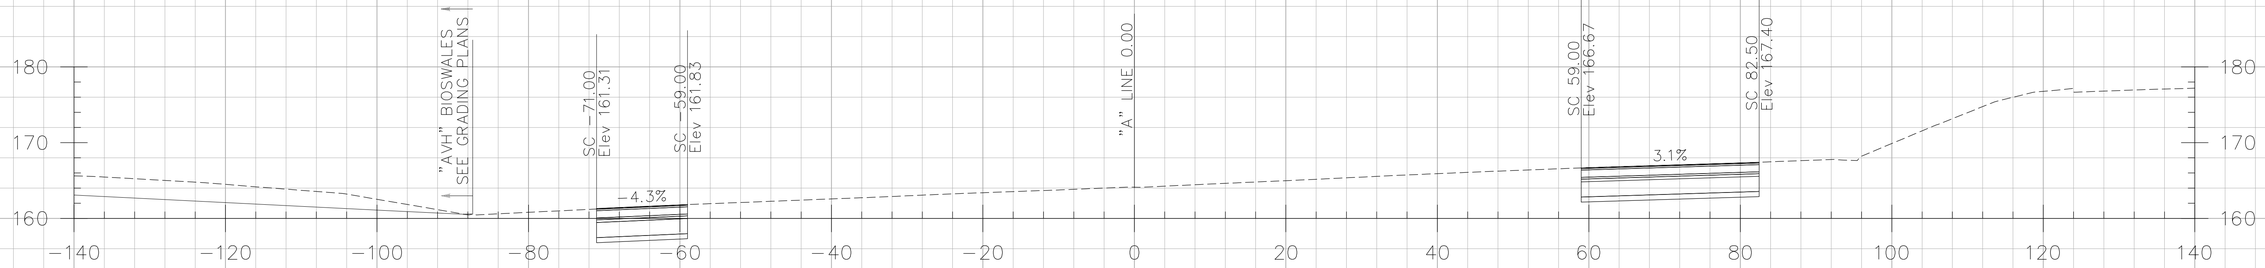

229+50.00

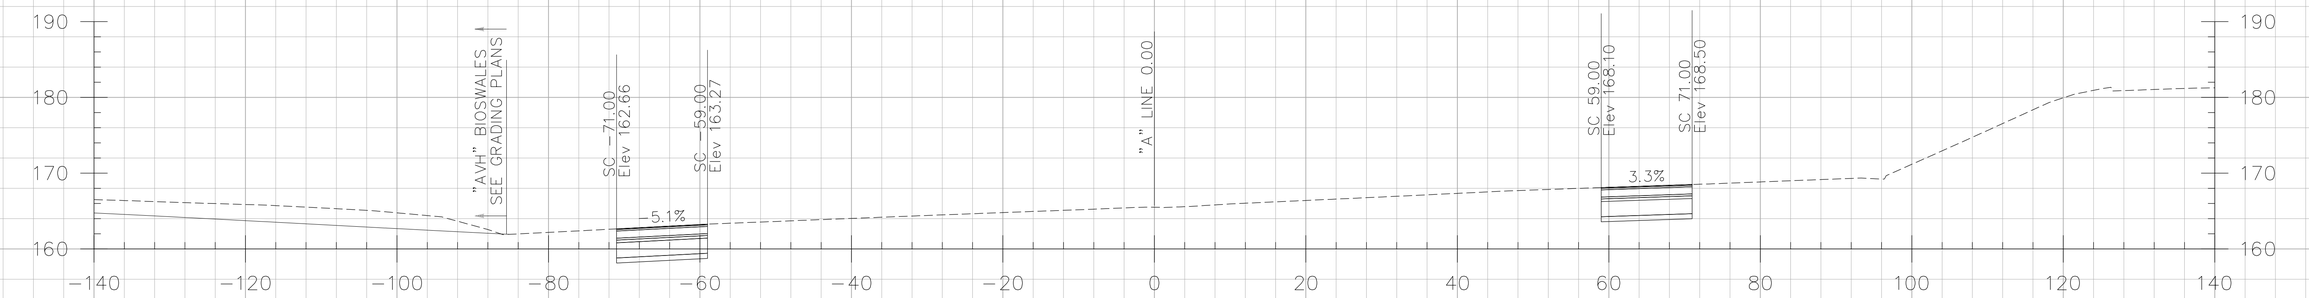

229+00.00

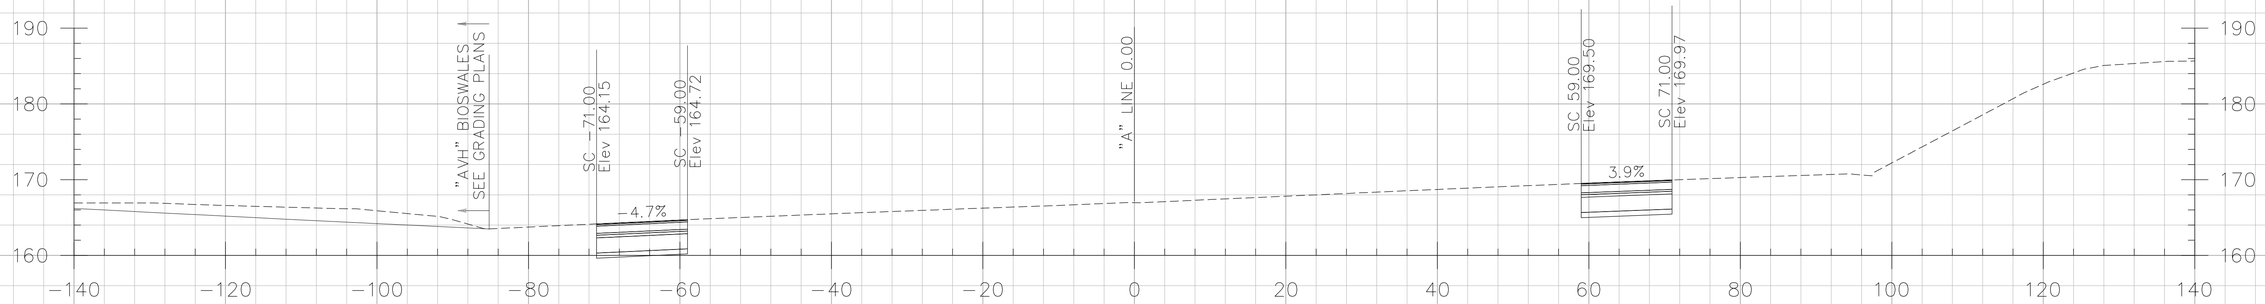

228+50.00

CROSS SECTIONS CREATED BY: DP
DATE: 10/17/2013
File: ...\A Line.dgn

PROJECT: I-5 SEGMENT 2
CONTRACT No: 12-0F96C4 12-Ora-5
PM: 3.7/6.2

Scale Ratio: 1:10' Horiz.
1:10' Vert.
ALL DIMENSIONS ARE US SURVEY FEET

"A" LINE CROSS SECTIONS

DESIGN STUDY ONLY

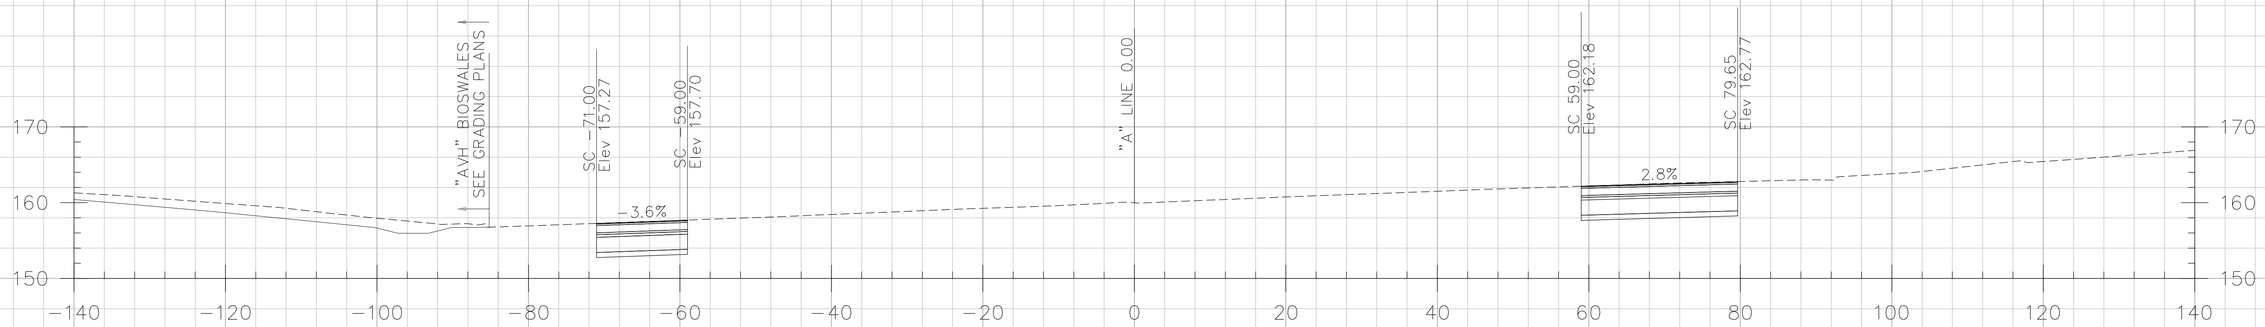

231+00.00

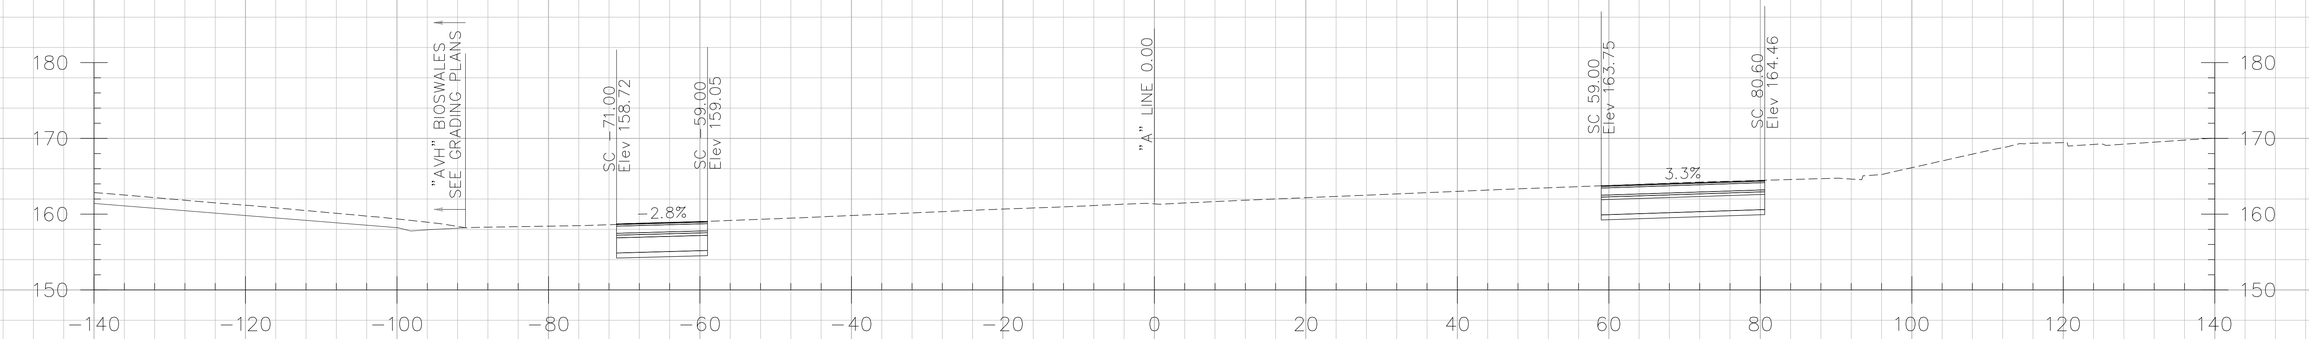

230+50.00

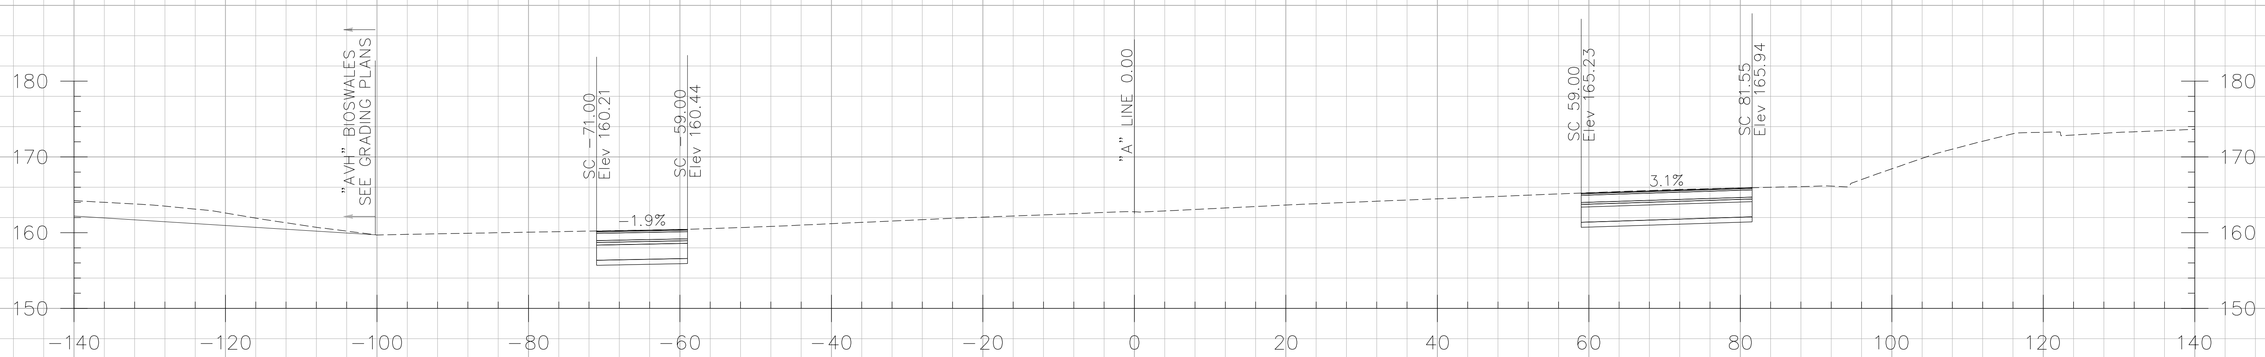

230+00.00

CROSS SECTIONS CREATED BY: DP
DATE: 10/17/2013
File: ...\A Line.dgn

PROJECT: I-5 SEGMENT 2
CONTRACT No: 12-0F96C4 12-Ora-5
PM: 3.7/6.2

Scale Ratio: 1:10' Horiz.
1:10' Vert.
ALL DIMENSIONS ARE US SURVEY FEET

"A" LINE CROSS SECTIONS

DESIGN STUDY ONLY

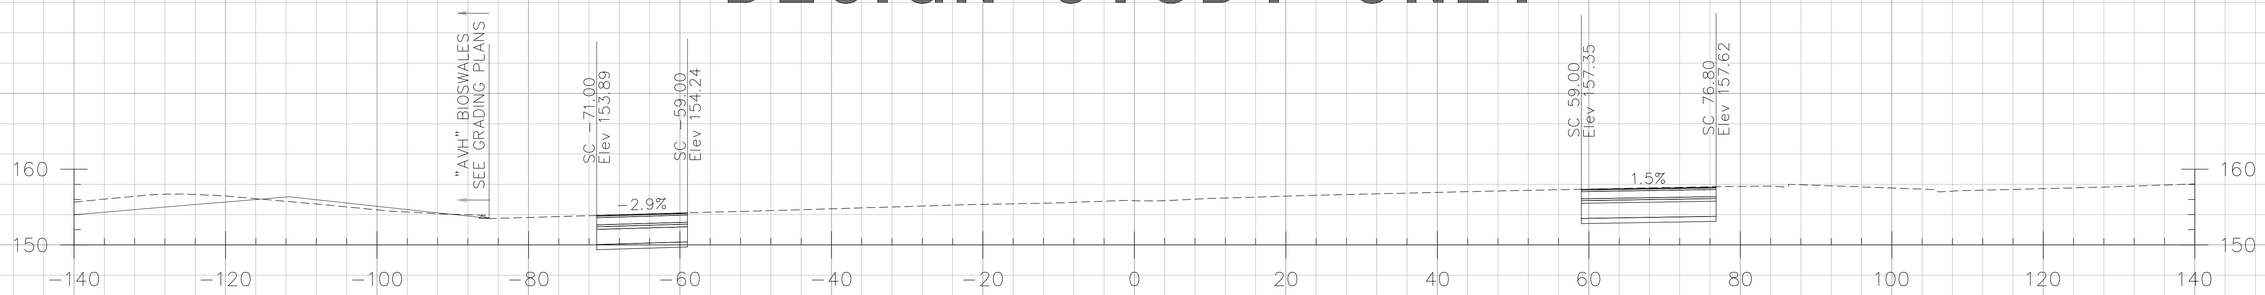

232+50.00

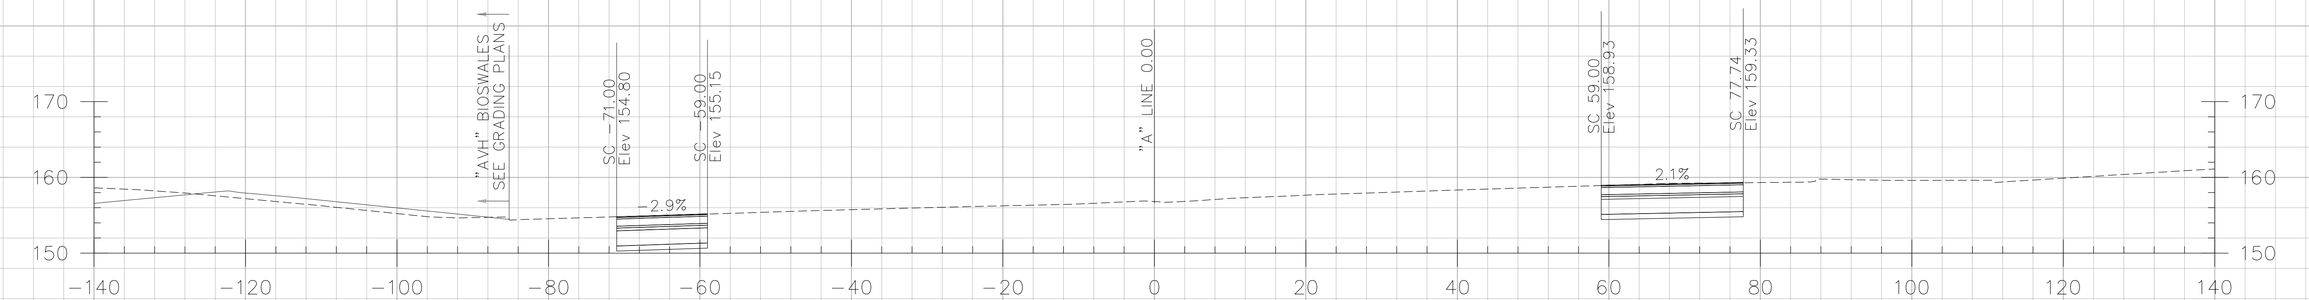

232+00.00

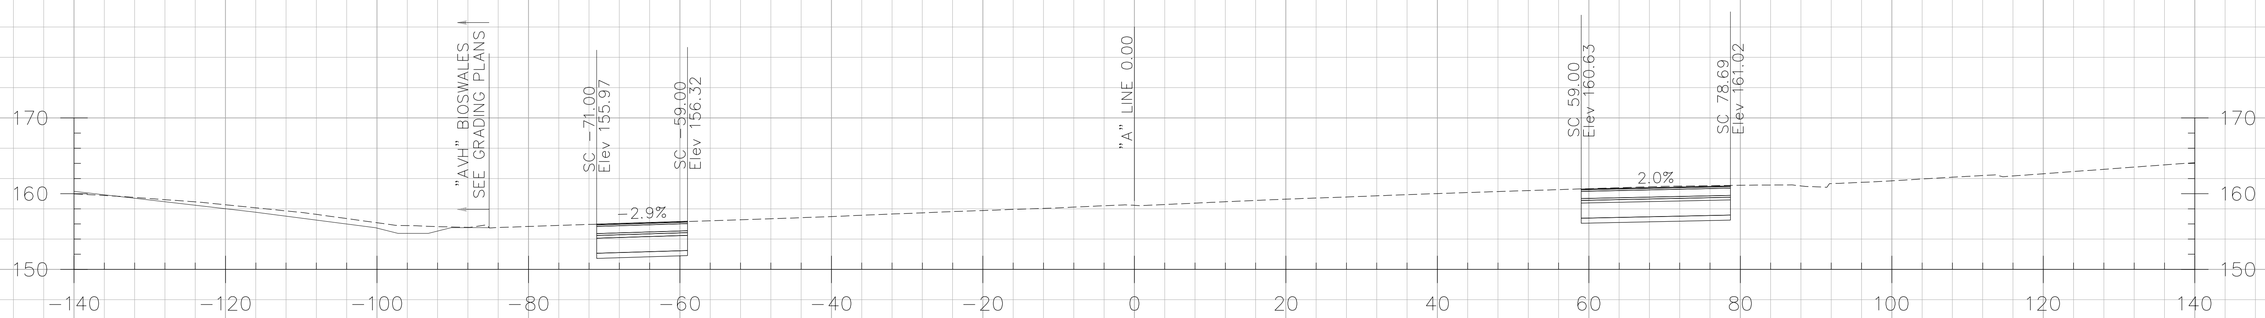

231+50.00

CROSS SECTIONS CREATED BY: DP
DATE: 10/17/2013
File: ...\A Line.dgn

PROJECT: I-5 SEGMENT 2
CONTRACT No: 12-0F96C4 12-Ora-5
PM: 3.7/6.2

Scale Ratio: 1:10' Horiz.
1:10' Vert.
ALL DIMENSIONS ARE US SURVEY FEET

"A" LINE CROSS SECTIONS

DESIGN STUDY ONLY

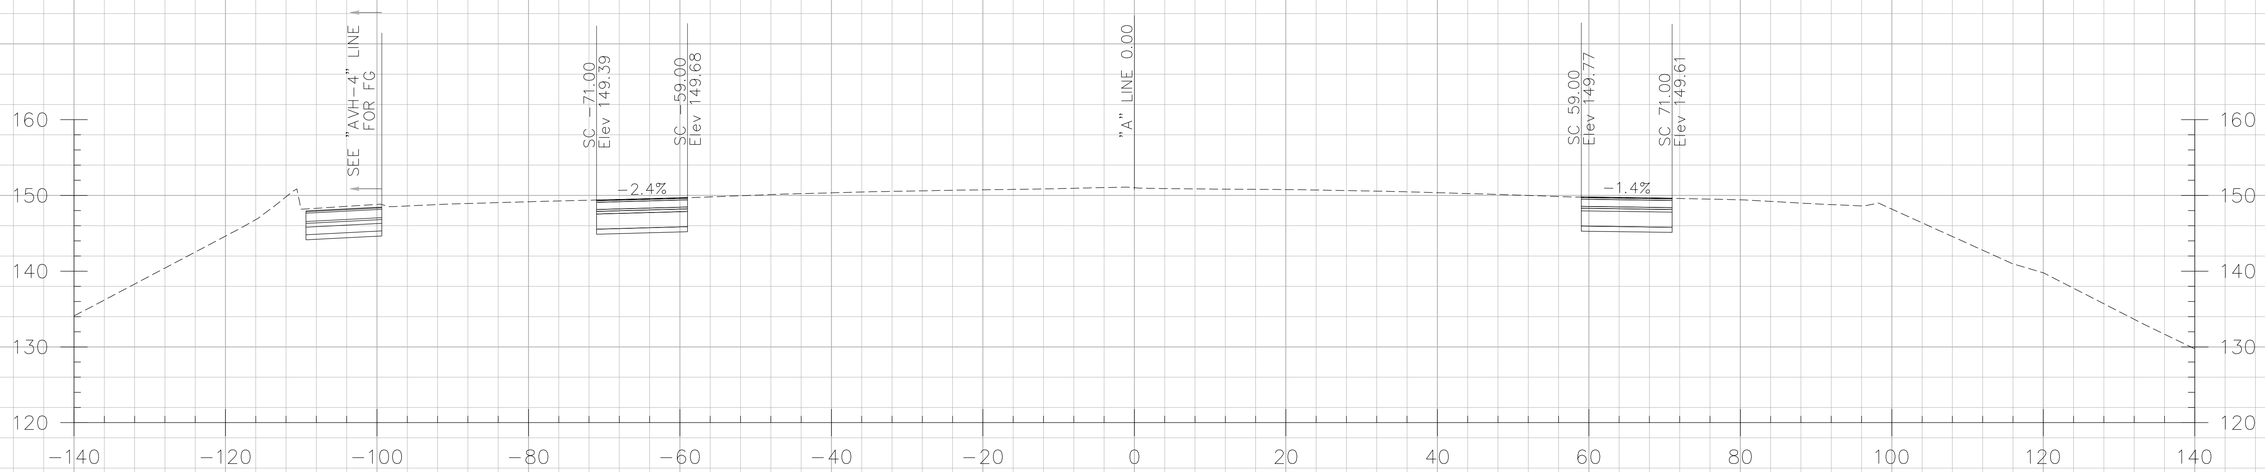

237+50.00

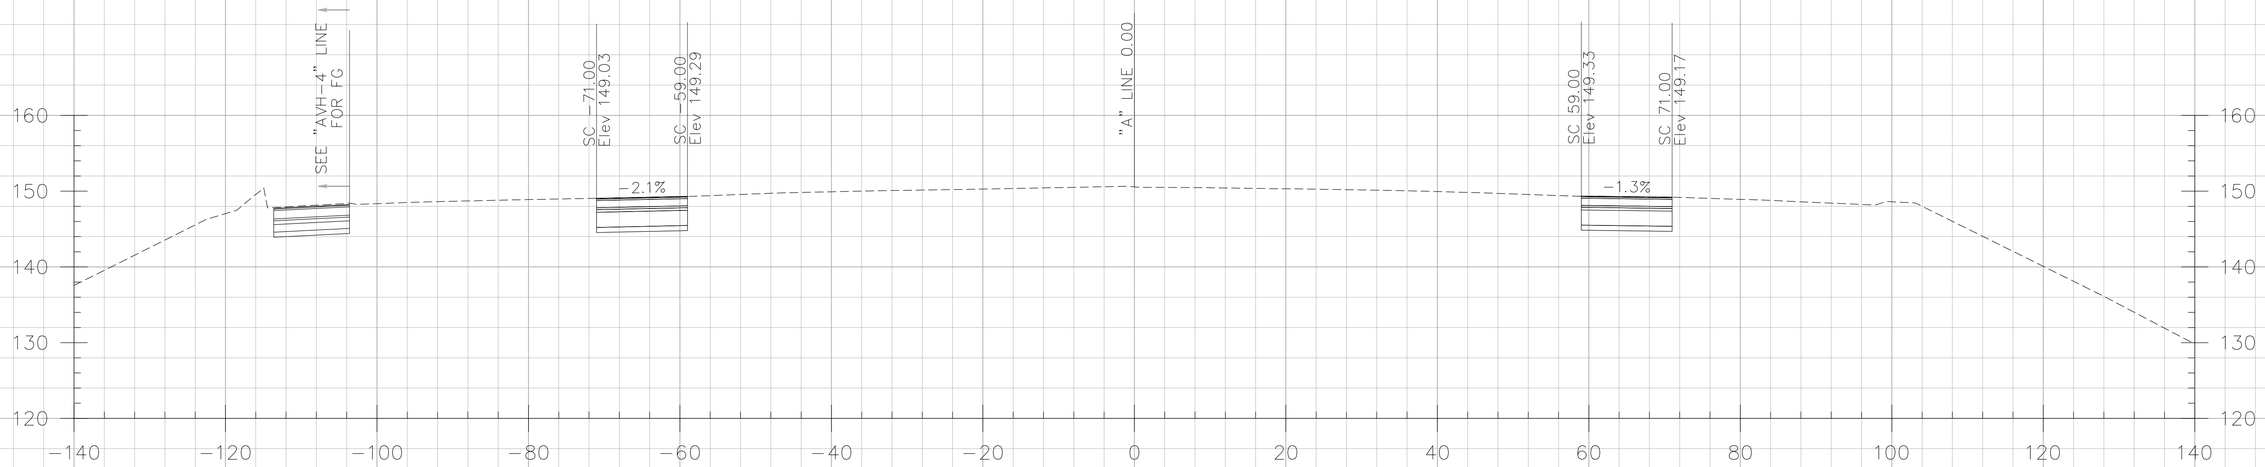

237+00.00

CROSS SECTIONS CREATED BY: DP
DATE: 10/17/2013
File: ...\A Line.dgn

PROJECT: I-5 SEGMENT 2
CONTRACT No: 12-0F96C4 12-Ora-5
PM: 3.7/6.2

Scale Ratio: 1:10' Horiz.
1:10' Vert.
ALL DIMENSIONS ARE US SURVEY FEET

"A" LINE CROSS SECTIONS

DESIGN STUDY ONLY

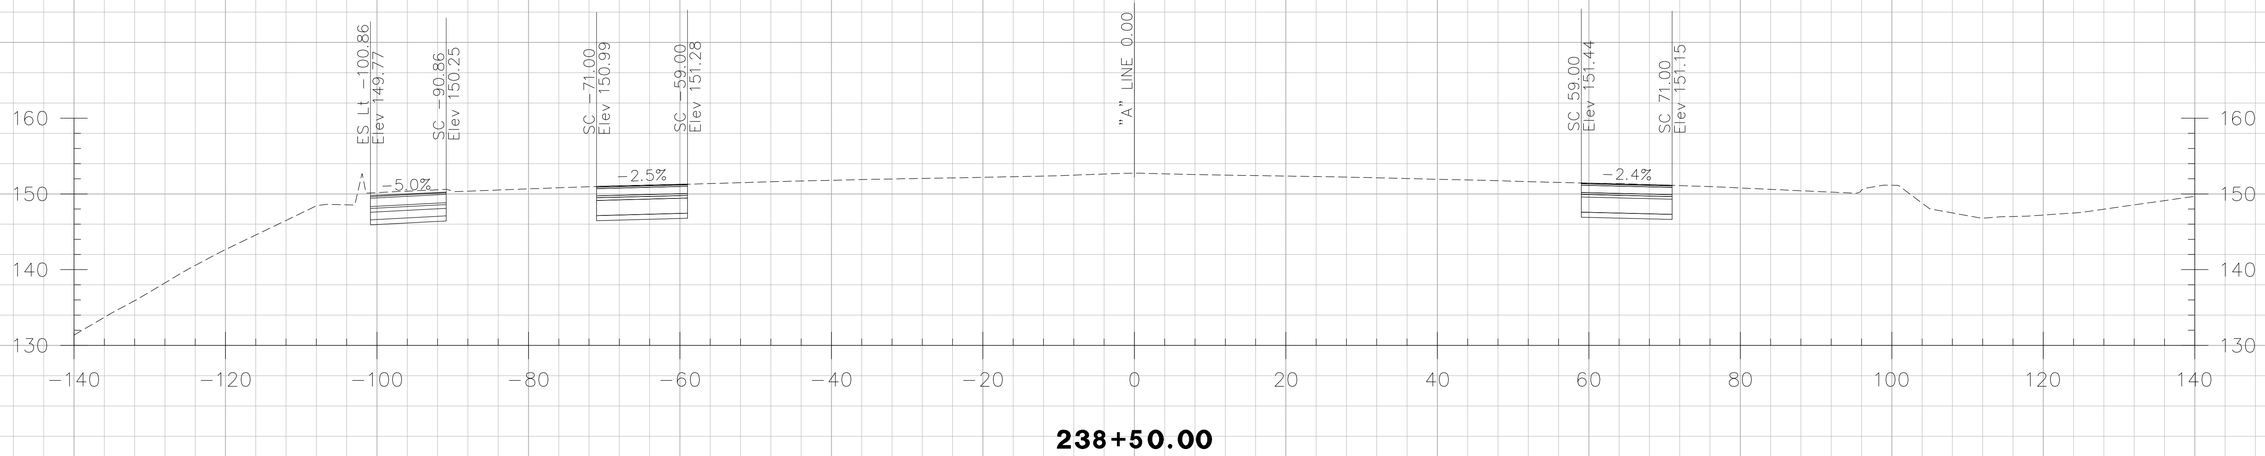

238+50.00

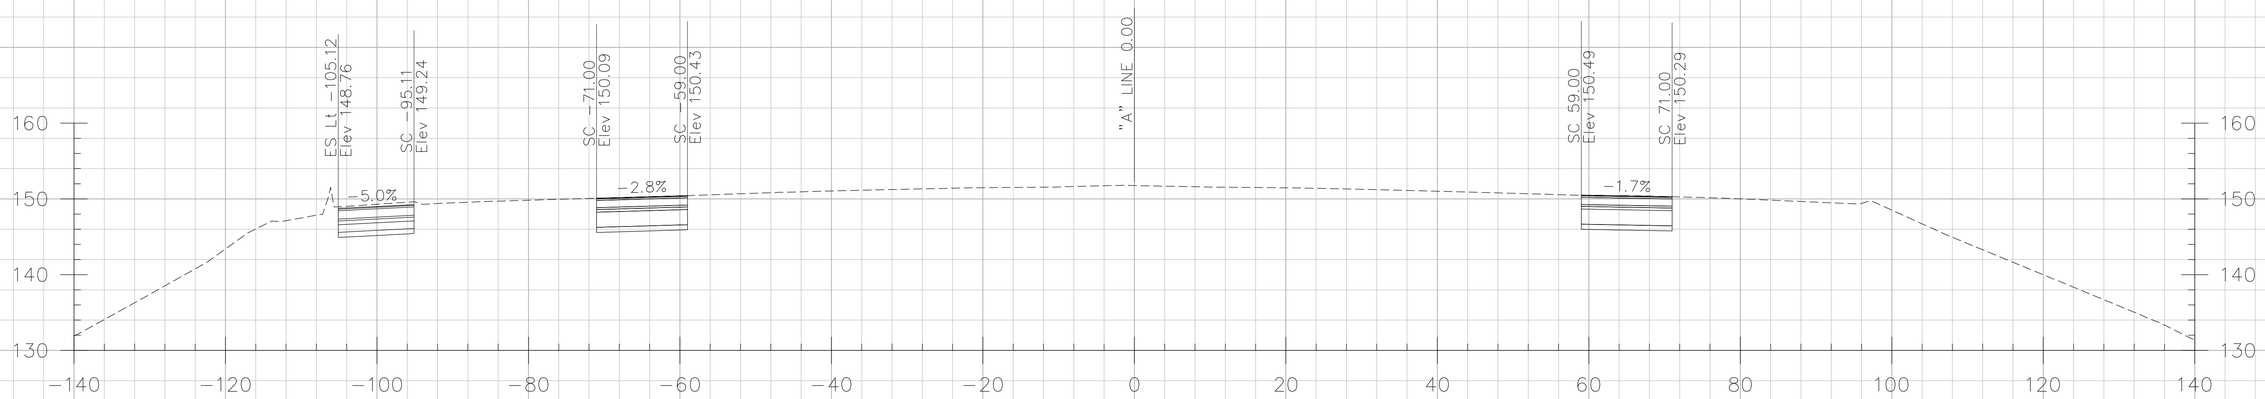

238+00.00

CROSS SECTIONS CREATED BY: DP
DATE: 10/17/2013
File: ...\A Line.dgn

PROJECT: I-5 SEGMENT 2
CONTRACT No: 12-0F96C4 12-Ora-5
PM: 3.7/6.2

Scale Ratio: 1:10' Horiz.
1:10' Vert.
ALL DIMENSIONS ARE US SURVEY FEET

"A" LINE CROSS SECTIONS

DESIGN STUDY ONLY

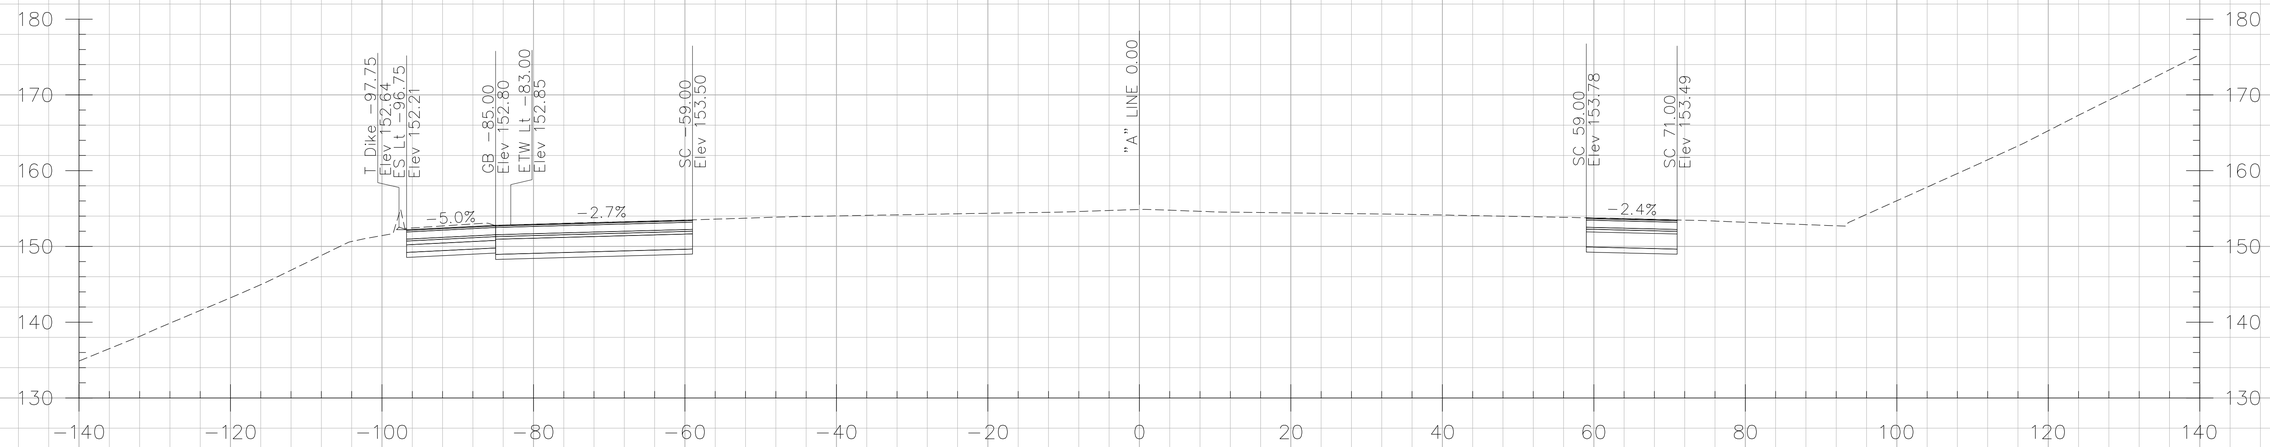

239+50.00

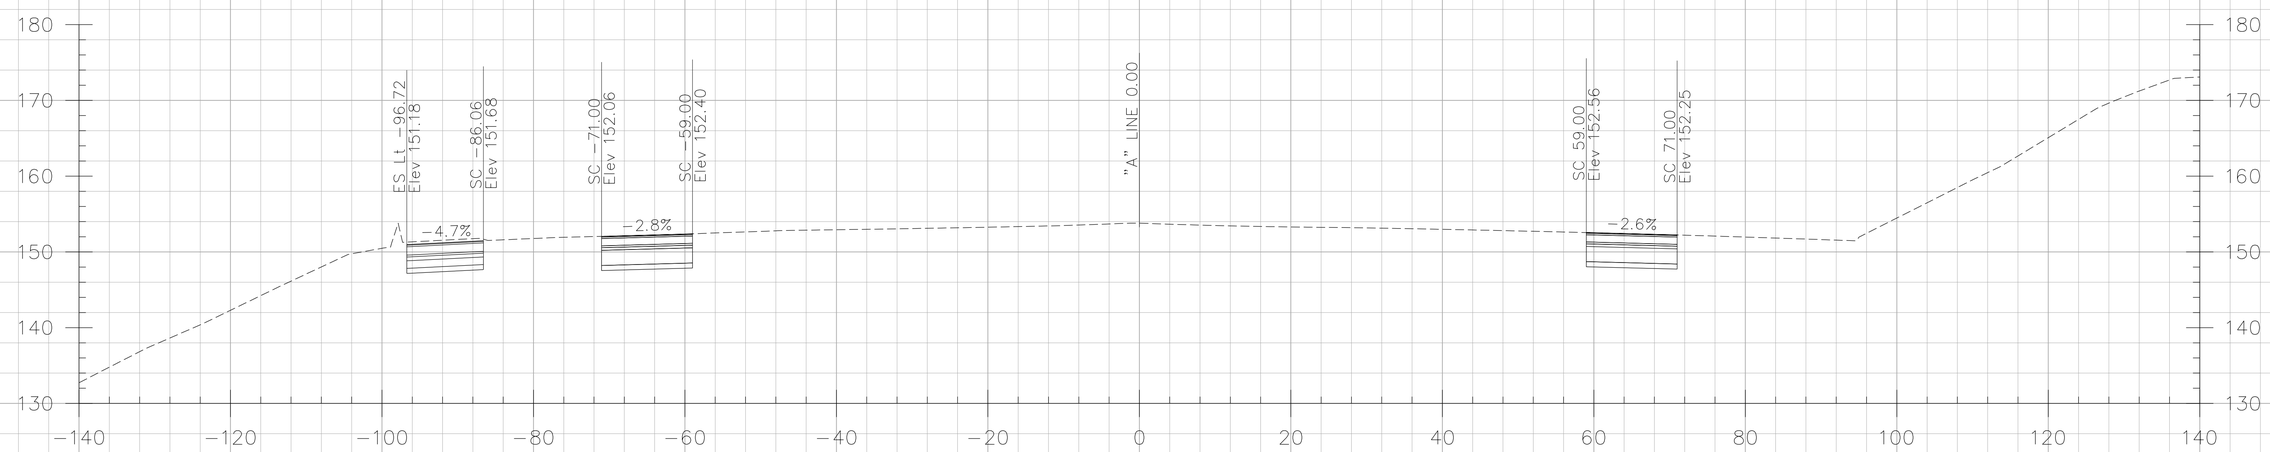

239+00.00

CROSS SECTIONS CREATED BY: DP
DATE: 10/17/2013
File: ...\A Line.dgn

PROJECT: I-5 SEGMENT 2
CONTRACT No: 12-0F96C4 12-Ora-5
PM: 3.7/6.2

Scale Ratio: 1:10' Horiz.
1:10' Vert.
ALL DIMENSIONS ARE US SURVEY FEET

"A" LINE CROSS SECTIONS

SHEET 22 OF 134

DESIGN STUDY ONLY

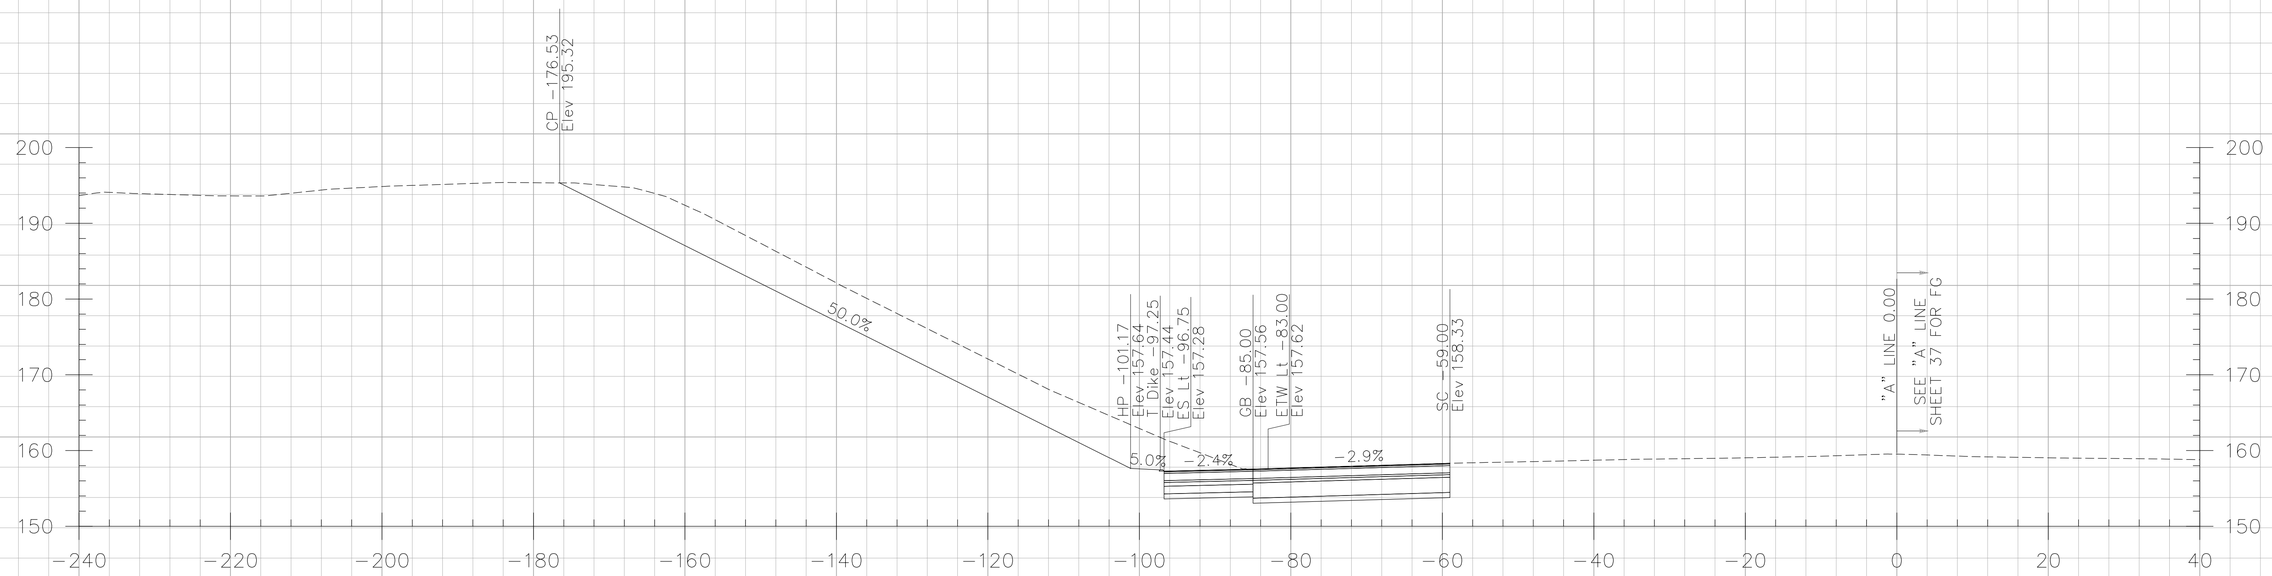

241+50.00

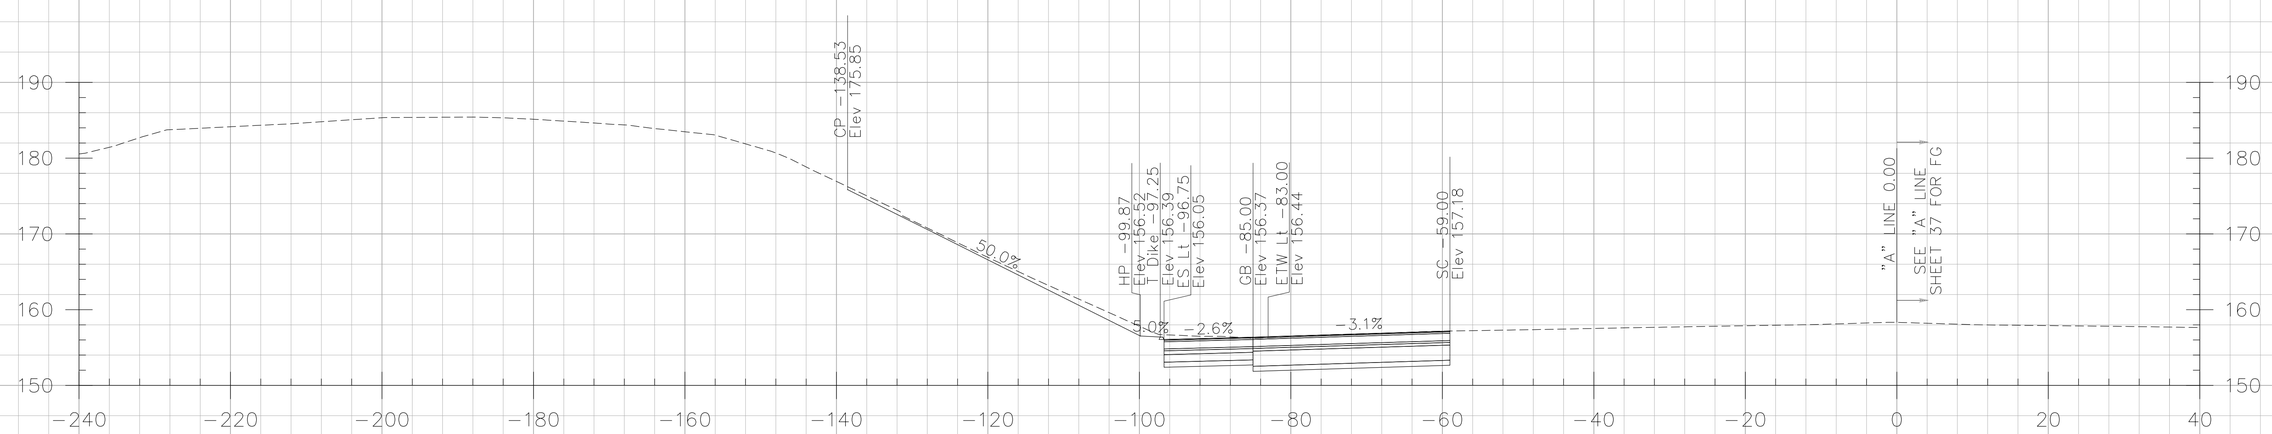

241+00.00

CROSS SECTIONS CREATED BY: DP
DATE: 10/17/2013
File: ...\A Line.dgn

PROJECT: I-5 SEGMENT 2
CONTRACT No: 12-0F96C4 12-Ora-5
PM: 3.7/6.2

Scale Ratio: 1:10' Horiz.
1:10' Vert.
ALL DIMENSIONS ARE US SURVEY FEET

"A" LINE CROSS SECTIONS

DESIGN STUDY ONLY

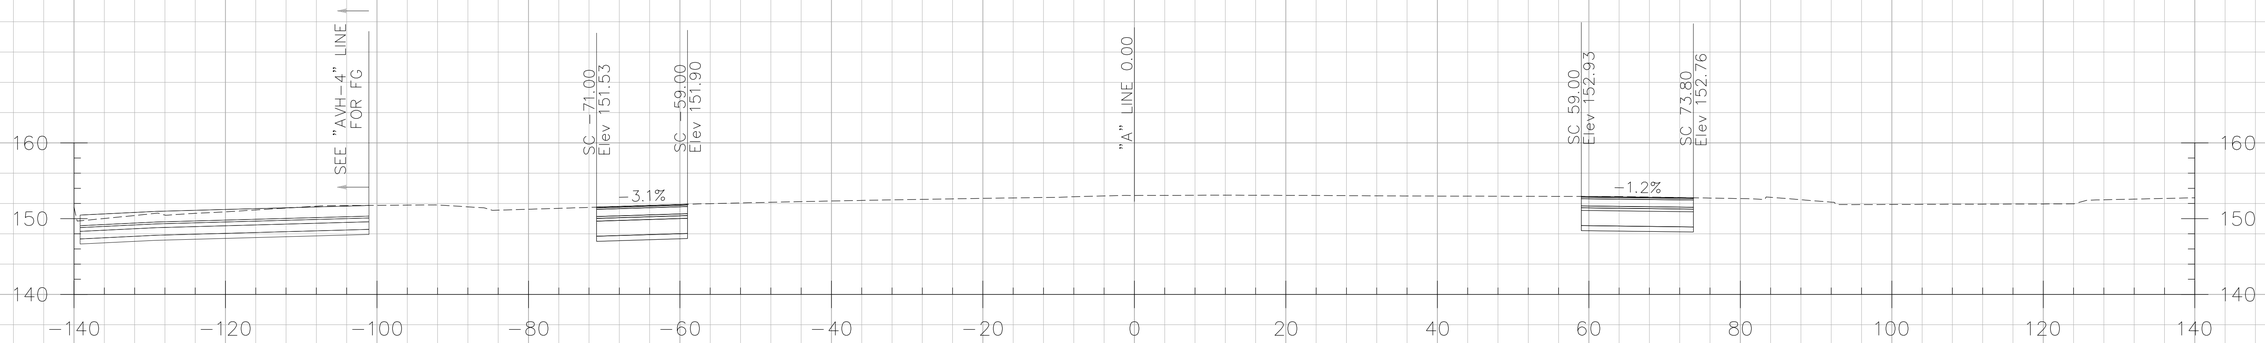

234+00.00

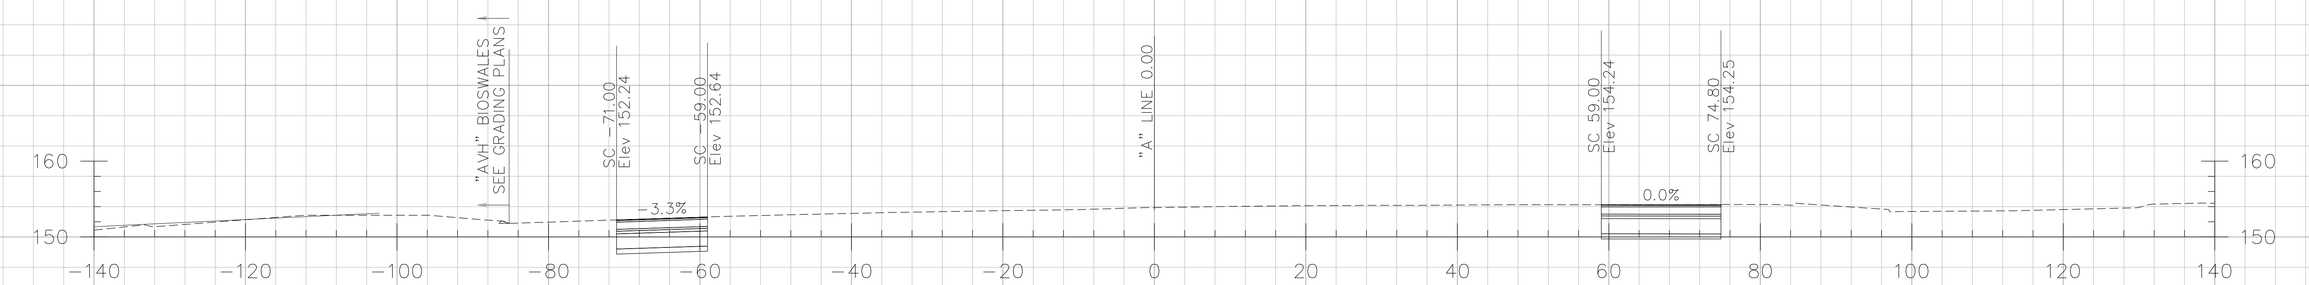

233+50.00

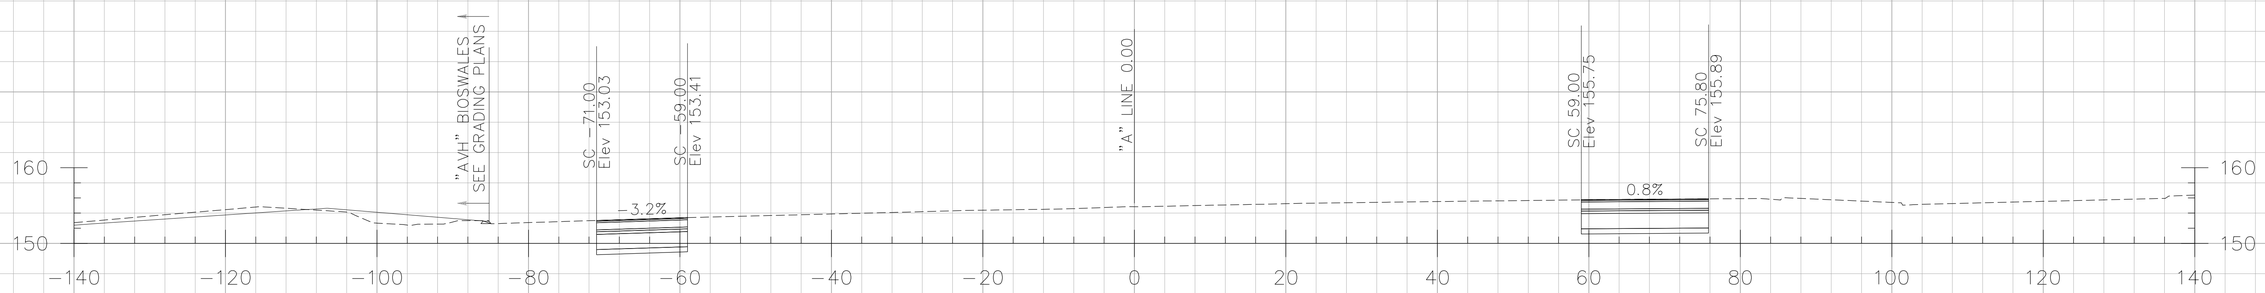

233+00.00

CROSS SECTIONS CREATED BY: DP
DATE: 10/17/2013
File: ...\A Line.dgn

PROJECT: I-5 SEGMENT 2
CONTRACT No: 12-0F96C4 12-Ora-5
PM: 3.7/6.2

Scale Ratio: 1:10' Horiz.
1:10' Vert.
ALL DIMENSIONS ARE US SURVEY FEET

"A" LINE CROSS SECTIONS

DESIGN STUDY ONLY

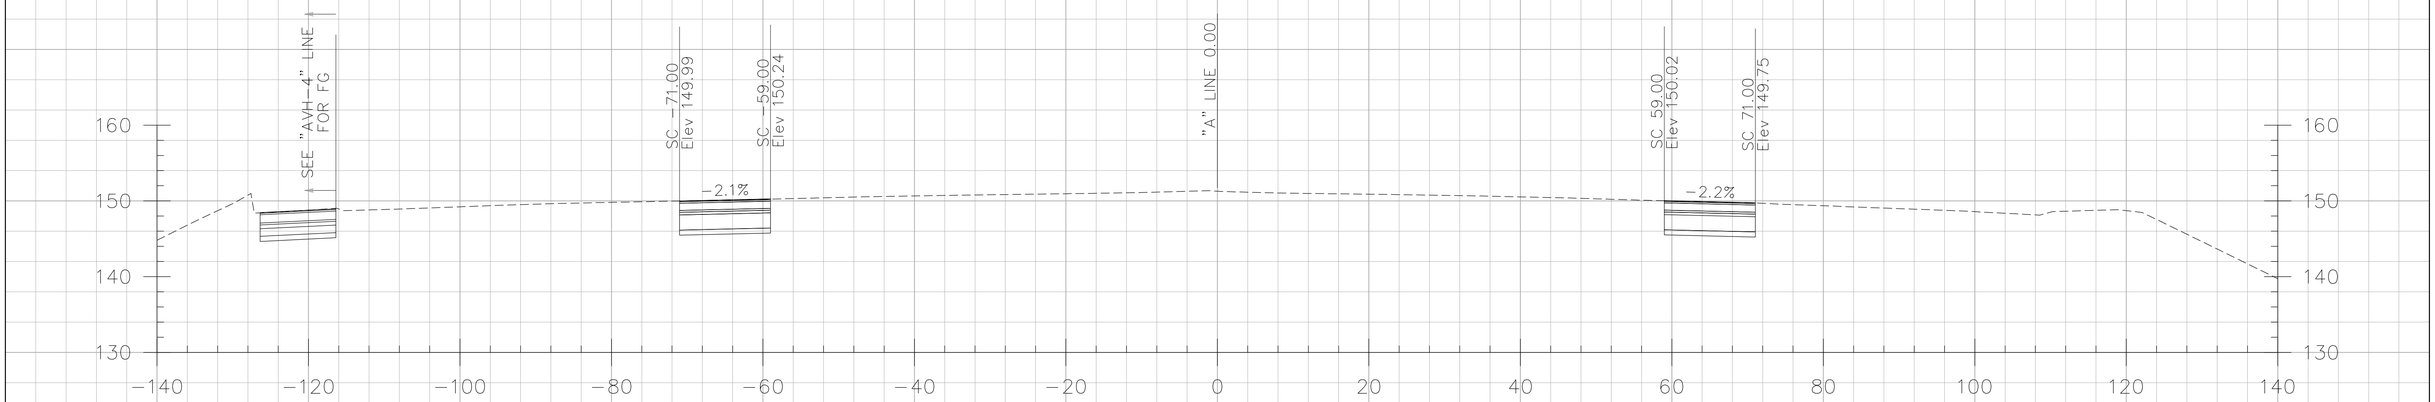

235+50.00

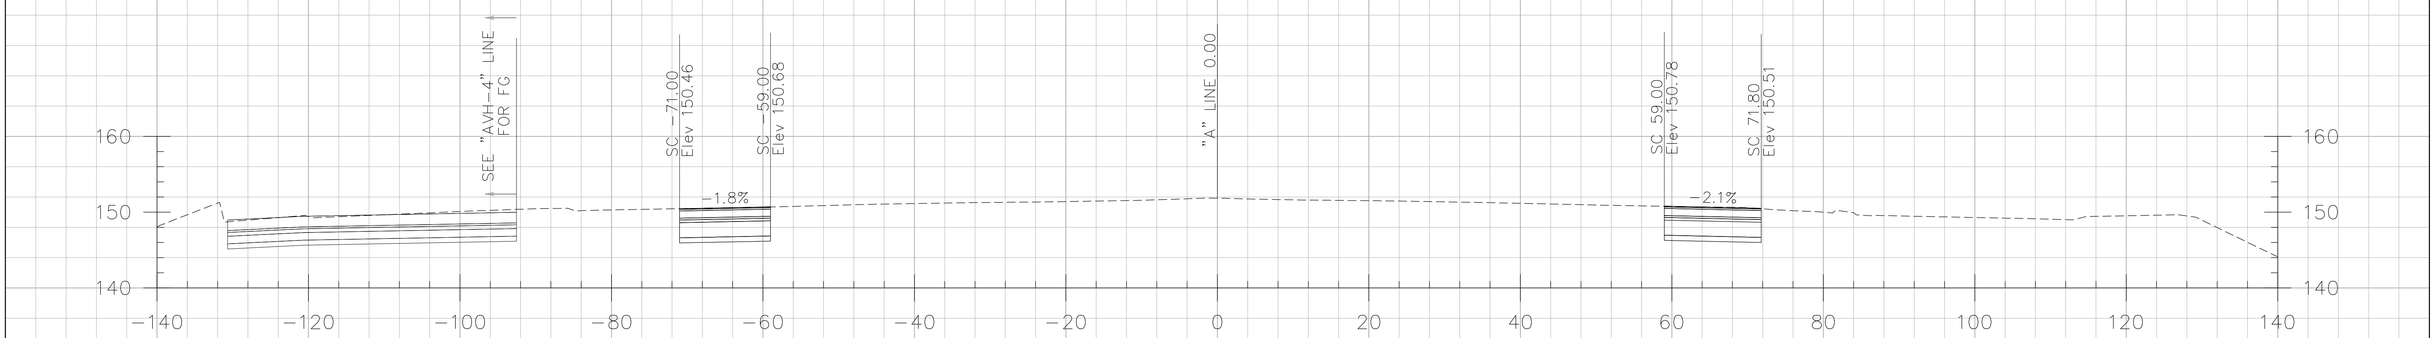

235+00.00

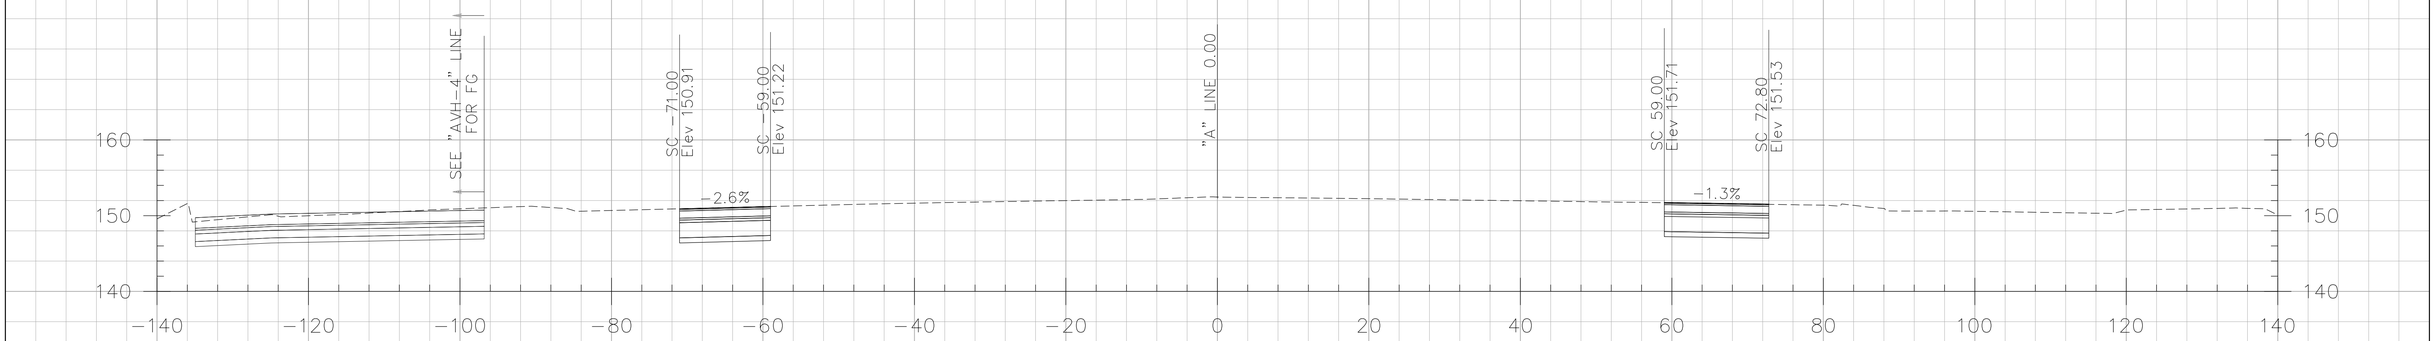

234+50.00

CROSS SECTIONS CREATED BY: DP
DATE: 10/17/2013
File: ...\A Line.dgn

PROJECT: I-5 SEGMENT 2
CONTRACT No: 12-0F96C4 12-Ora-5
PM: 3.7/6.2

Scale Ratio: 1:10' Horiz.
1:10' Vert.
ALL DIMENSIONS ARE US SURVEY FEET

"A" LINE CROSS SECTIONS

SHEET 18 OF 134

DESIGN STUDY ONLY

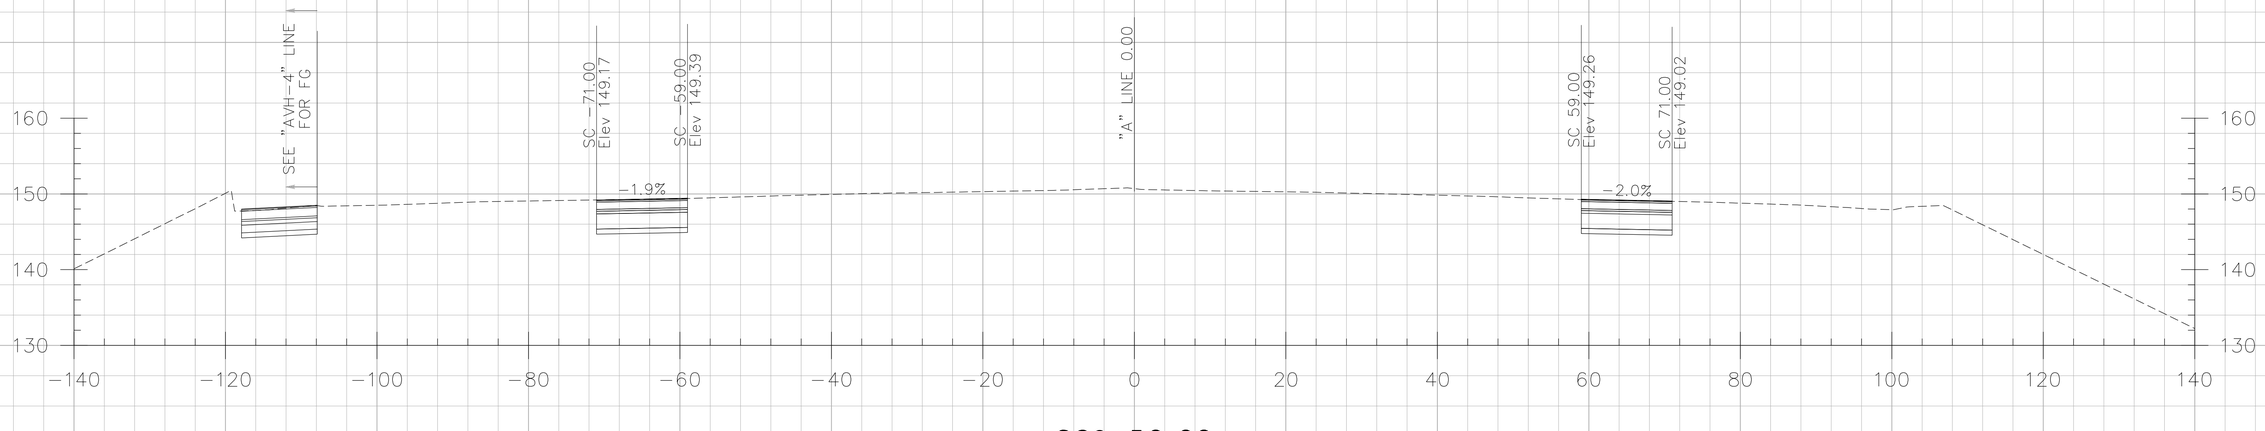

236+50.00

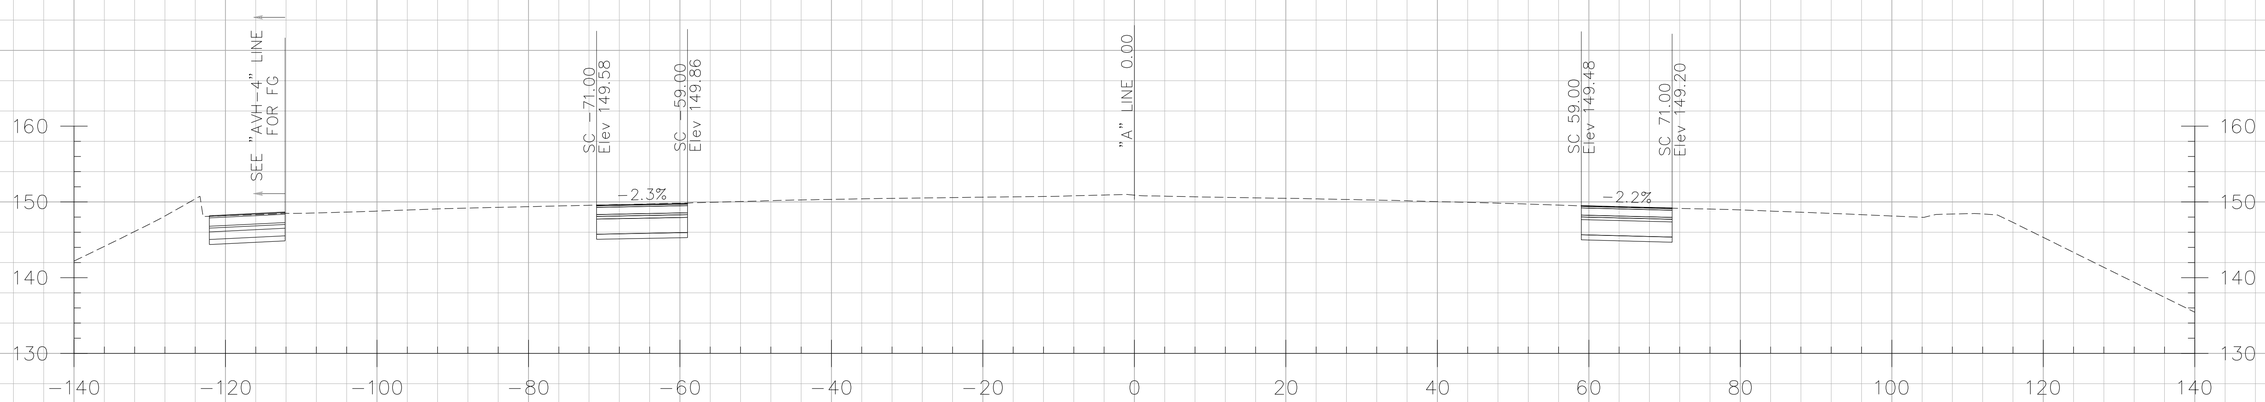

236+00.00

CROSS SECTIONS CREATED BY: DP
DATE: 10/17/2013
File: ...\A Line.dgn

PROJECT: I-5 SEGMENT 2
CONTRACT No: 12-0F96C4 12-Ora-5
PM: 3.7/6.2

Scale Ratio: 1:10' Horiz.
1:10' Vert.
ALL DIMENSIONS ARE US SURVEY FEET

"A" LINE CROSS SECTIONS

DESIGN STUDY ONLY

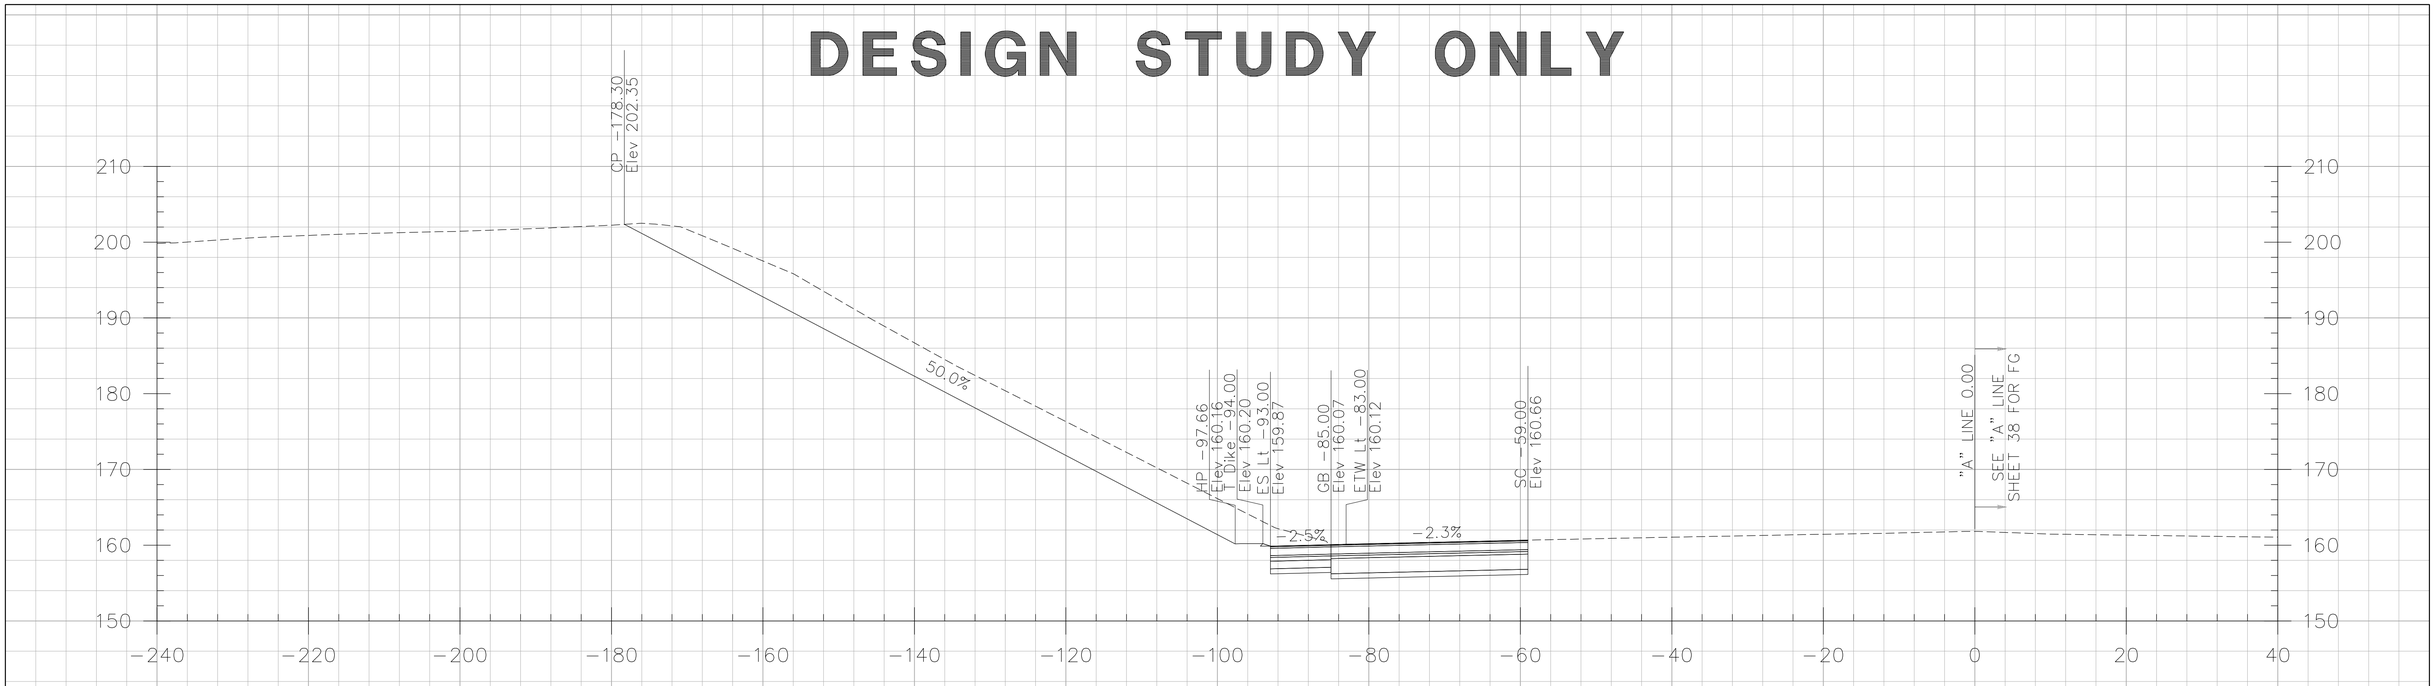

242+50.00

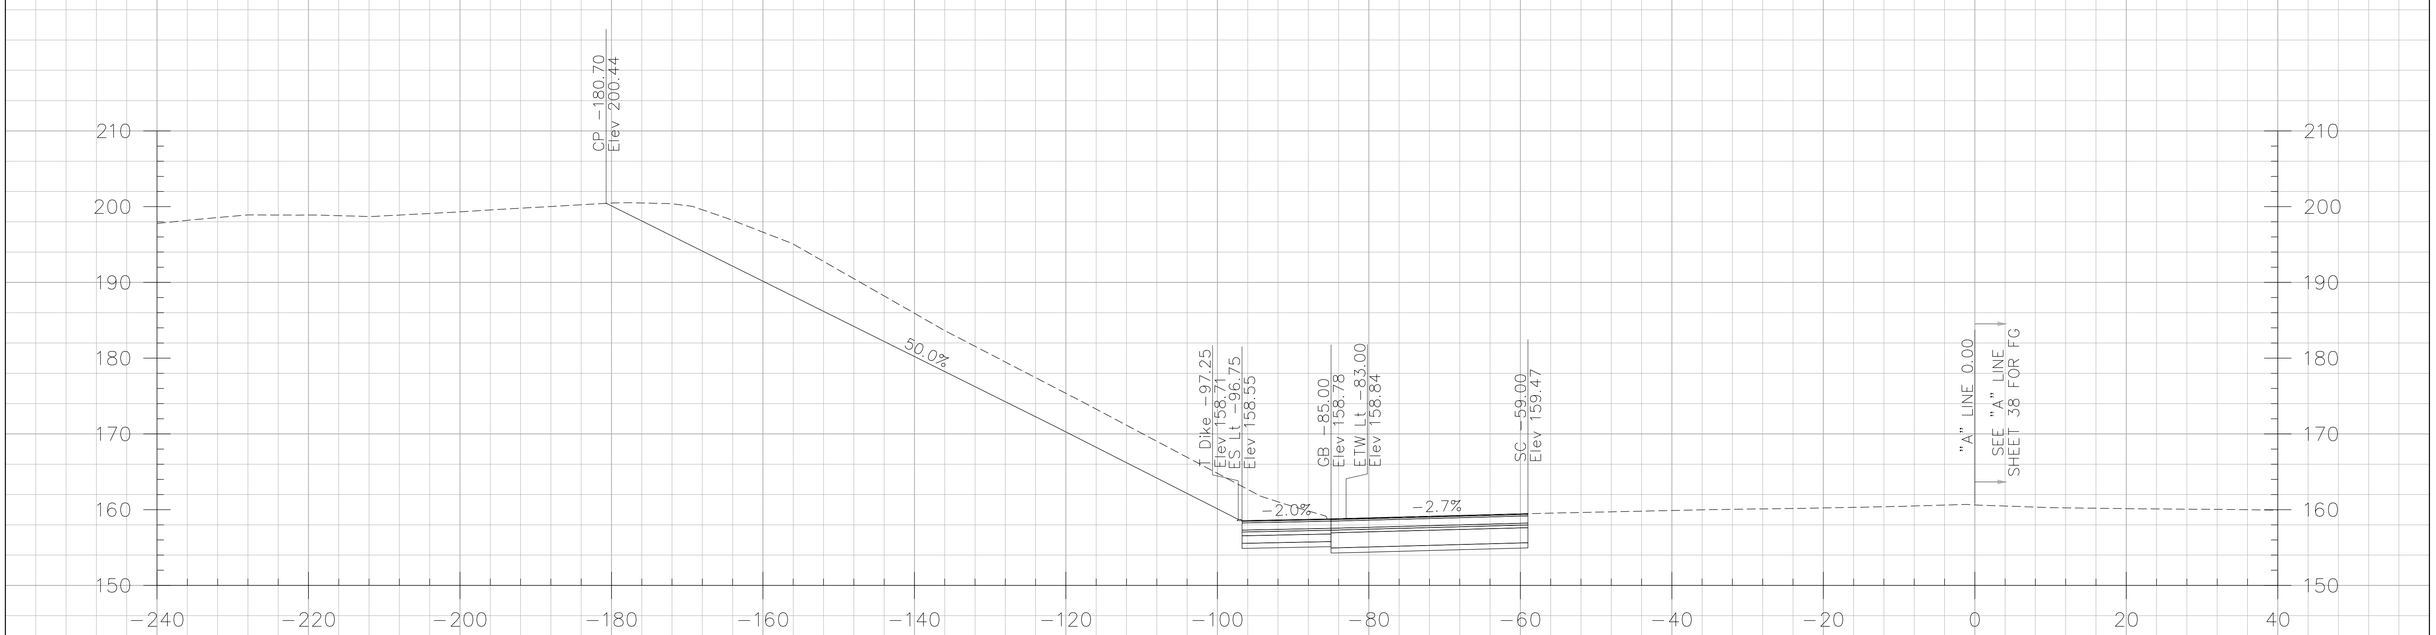

242+00.00

CROSS SECTIONS CREATED BY: DP
DATE: 10/17/2013
File: ...\A Line.dgn

PROJECT: I-5 SEGMENT 2
CONTRACT No: 12-0F96C4 12-Ora-5
PM: 3.7/6.2

Scale Ratio: 1:10' Horiz.
1:10' Vert.
ALL DIMENSIONS ARE US SURVEY FEET

"A" LINE CROSS SECTIONS

DESIGN STUDY ONLY

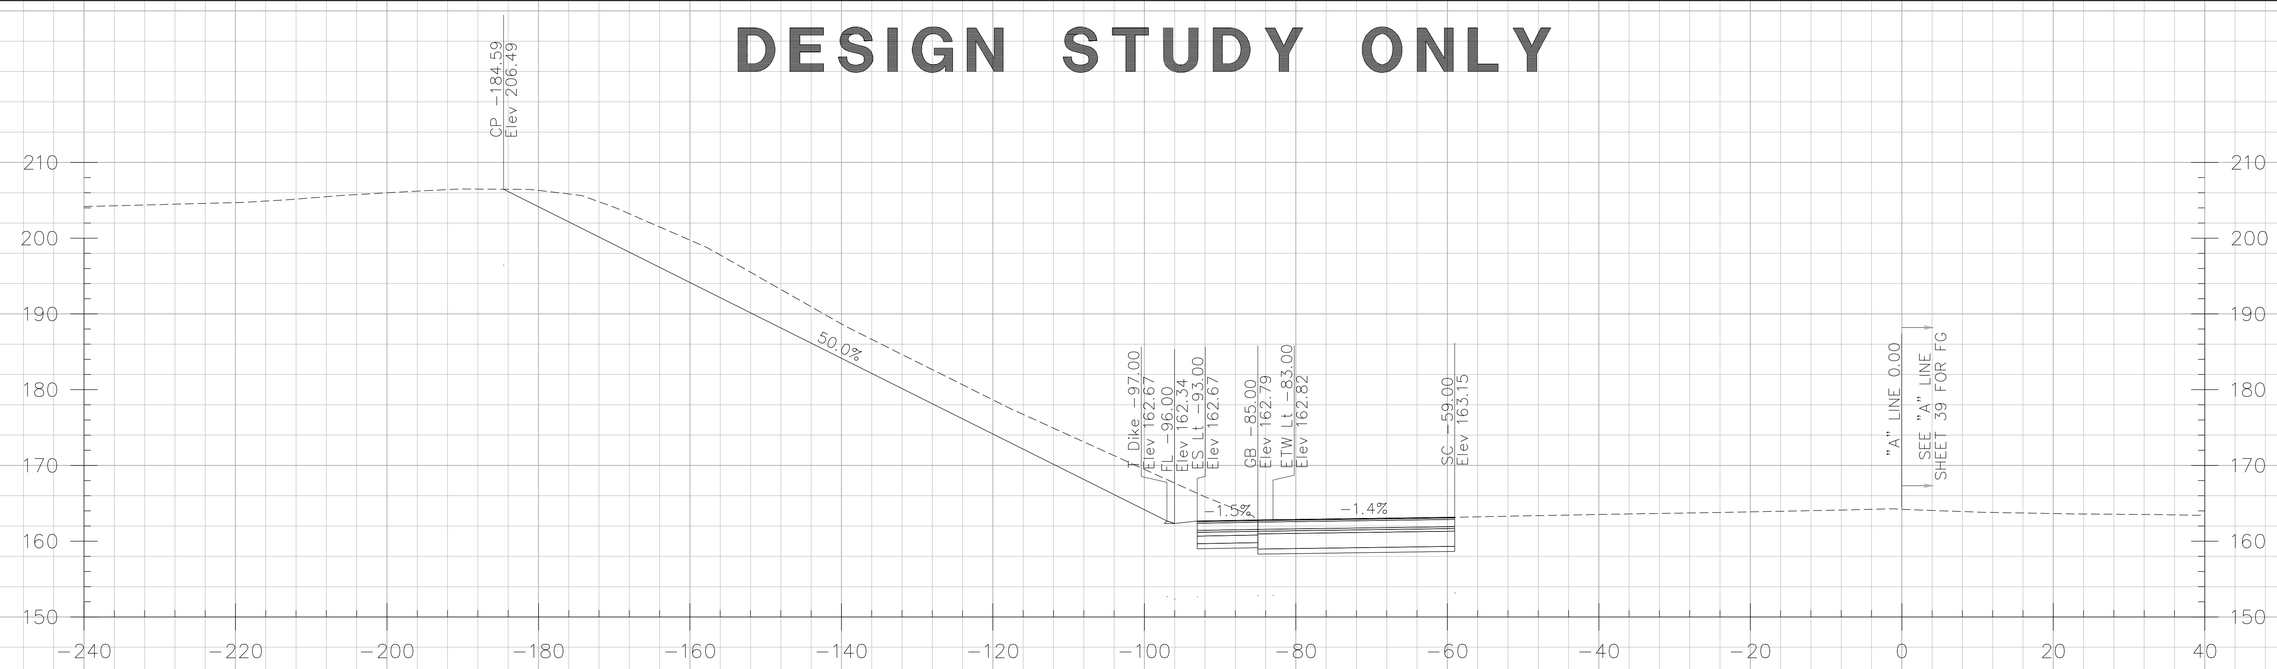

243+50.00

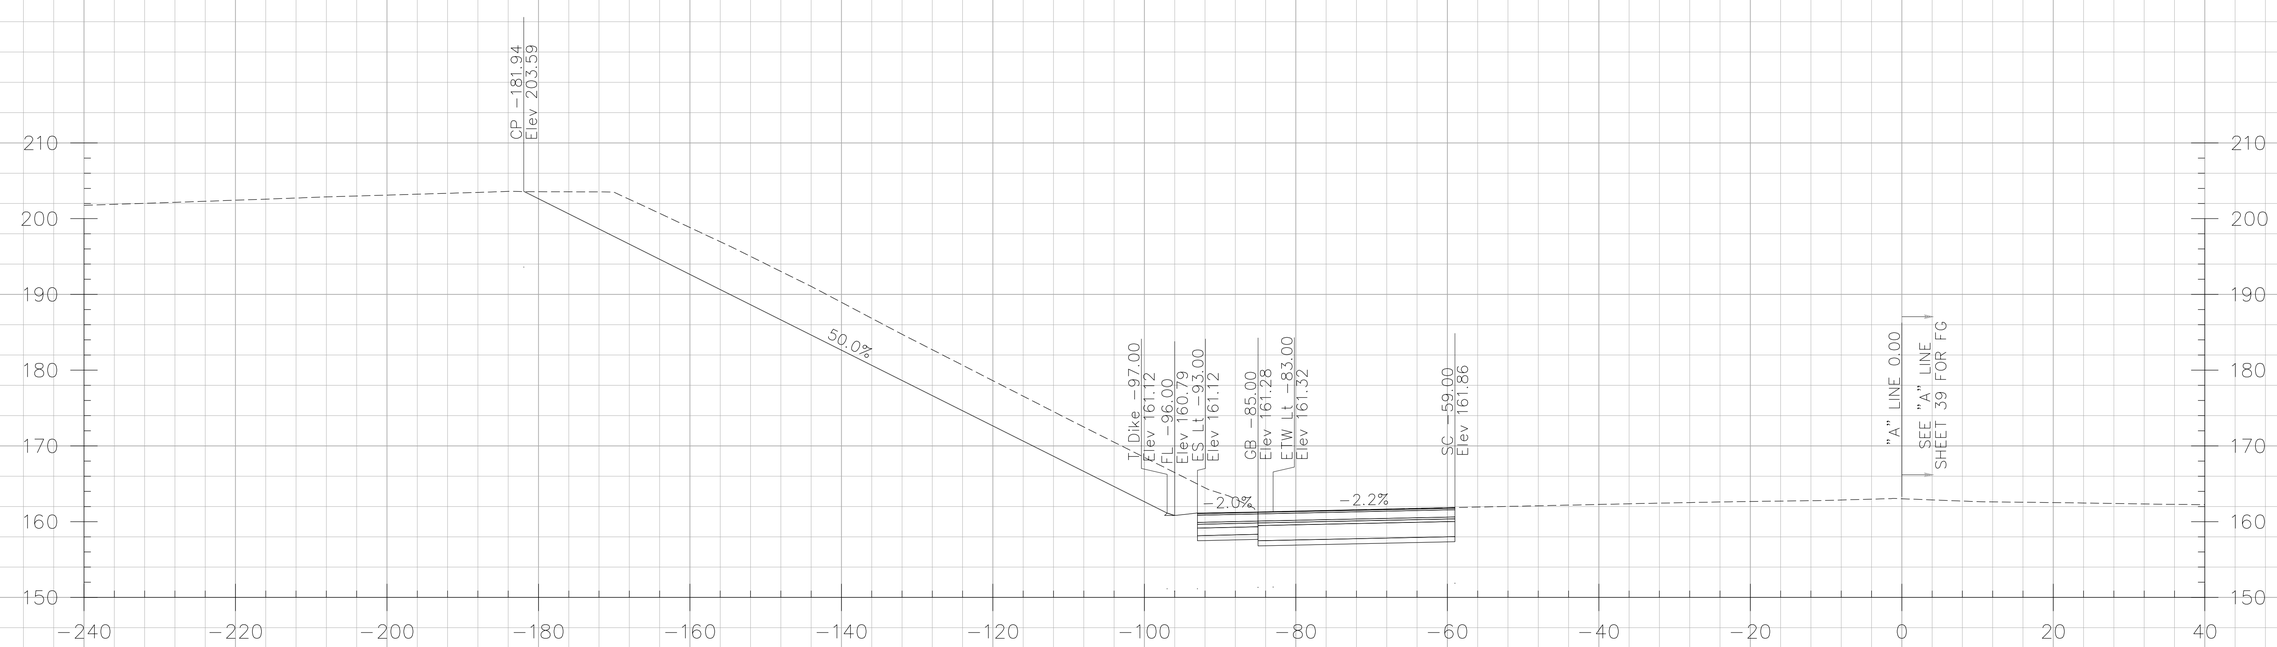

243+00.00

CROSS SECTIONS CREATED BY: DP
DATE: 10/17/2013
File: ...\A Line.dgn

PROJECT: I-5 SEGMENT 2
CONTRACT No: 12-0F96C4 12-Ora-5
PM: 3.7/6.2

Scale Ratio: 1:10' Horiz.
1:10' Vert.
ALL DIMENSIONS ARE US SURVEY FEET

"A" LINE CROSS SECTIONS

SHEET 26 OF 134

DESIGN STUDY ONLY

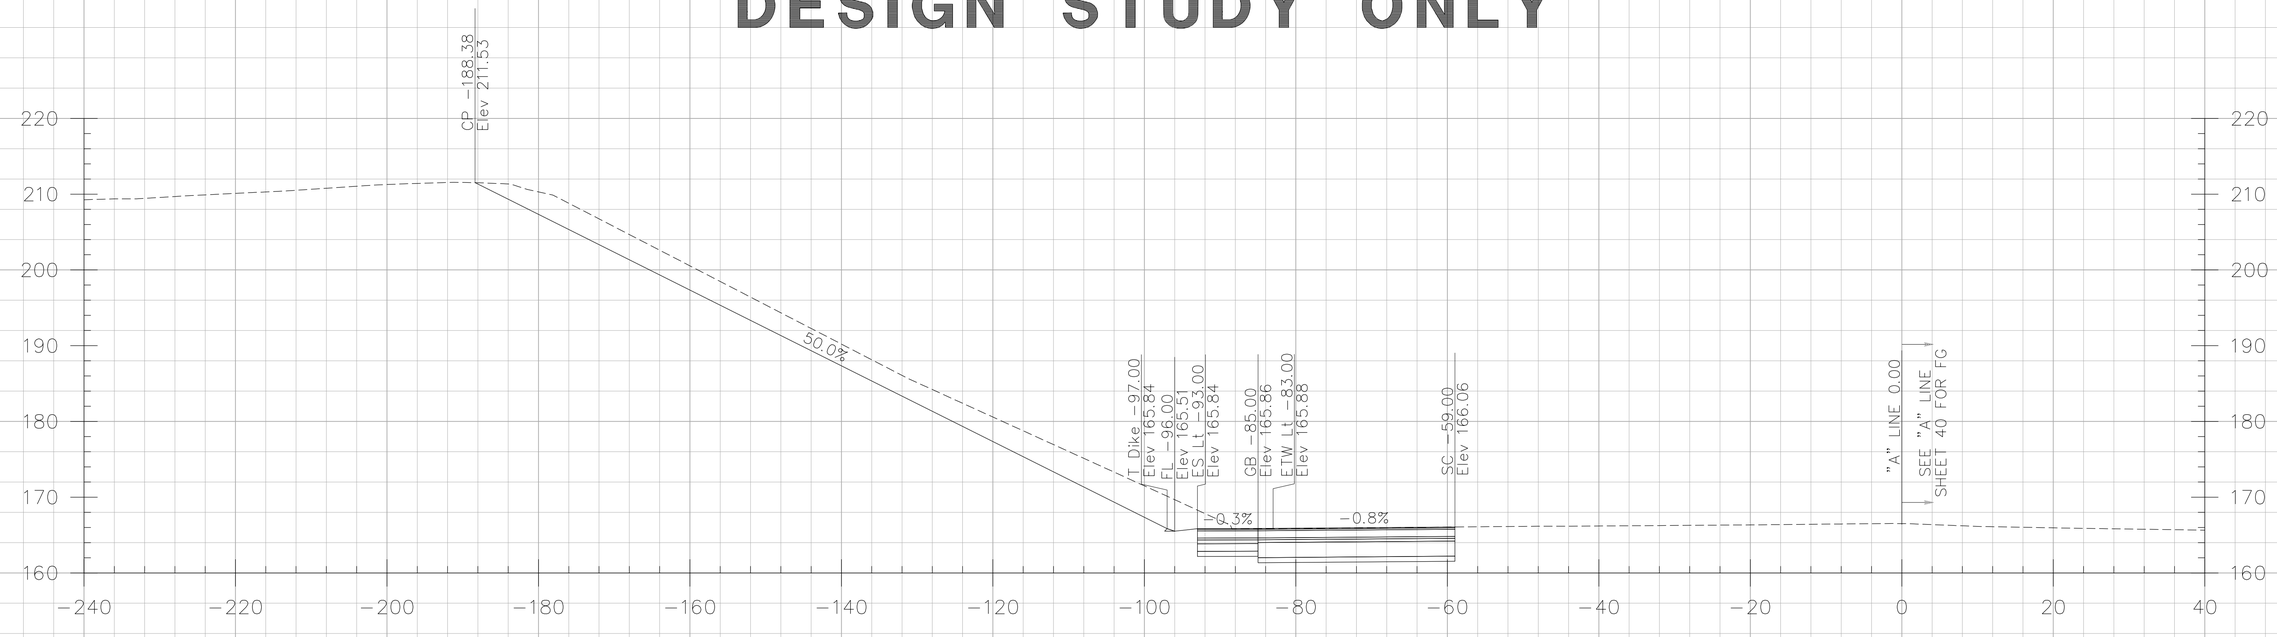

244+50.00

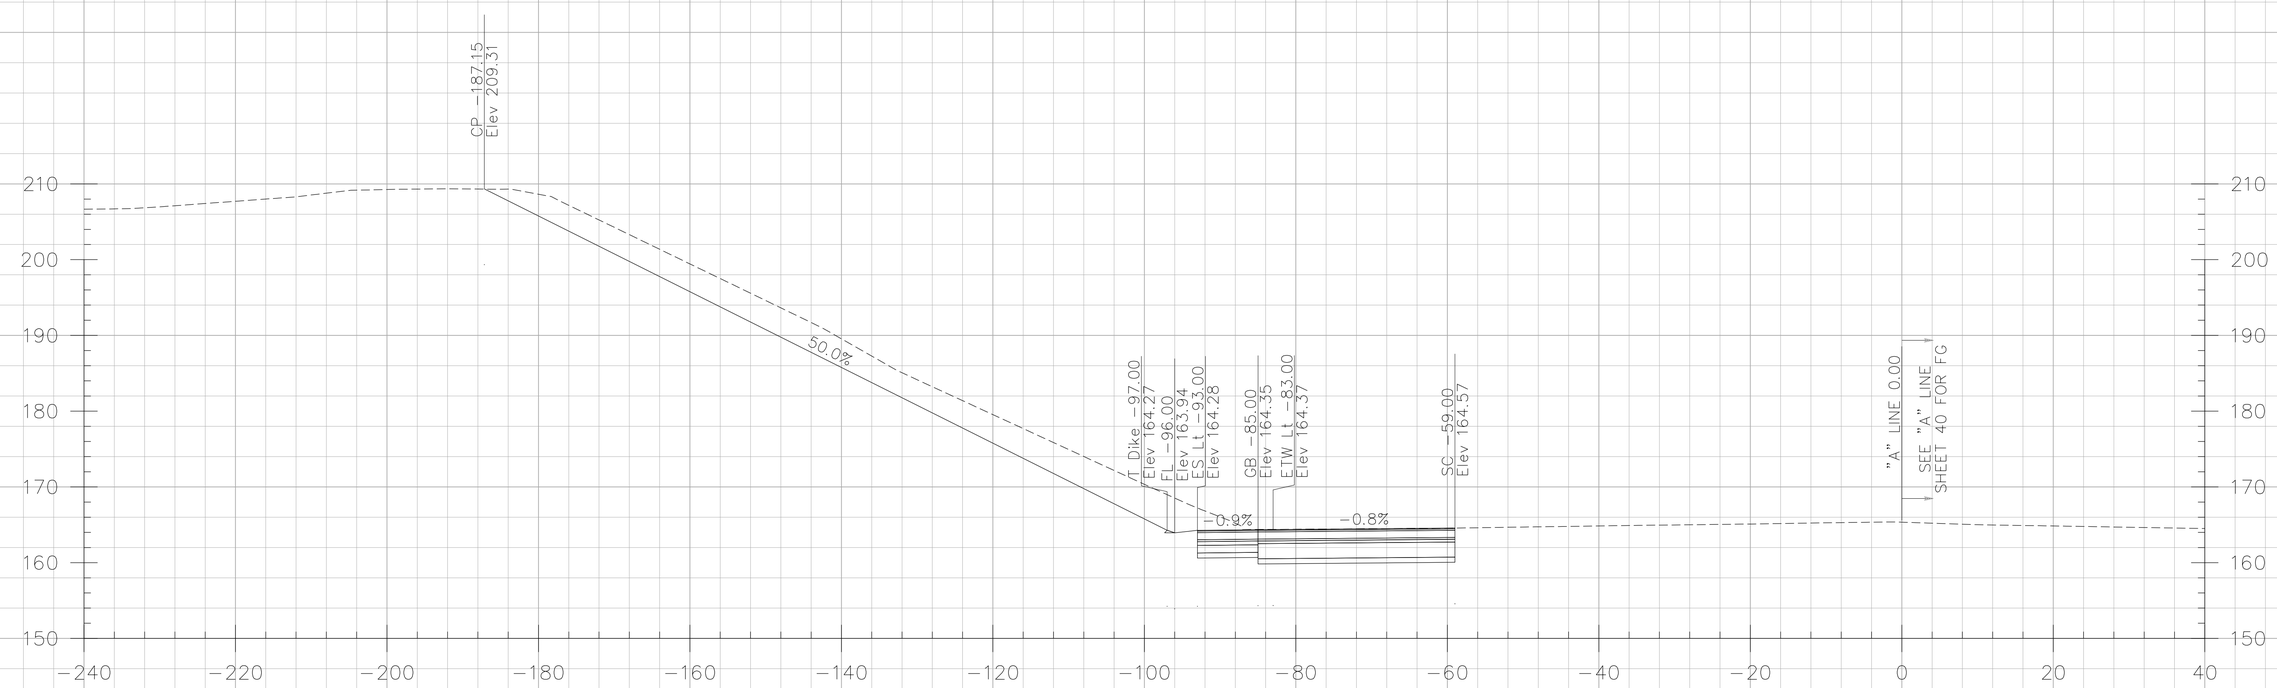

244+00.00

CROSS SECTIONS CREATED BY: DP
DATE: 10/17/2013
File: ...\A Line.dgn

PROJECT: I-5 SEGMENT 2
CONTRACT No: 12-0F96C4 12-Ora-5
PM: 3.7/6.2

Scale Ratio: 1:10' Horiz.
1:10' Vert.
ALL DIMENSIONS ARE US SURVEY FEET

"A" LINE CROSS SECTIONS

SHEET 27 OF 134

DESIGN STUDY ONLY

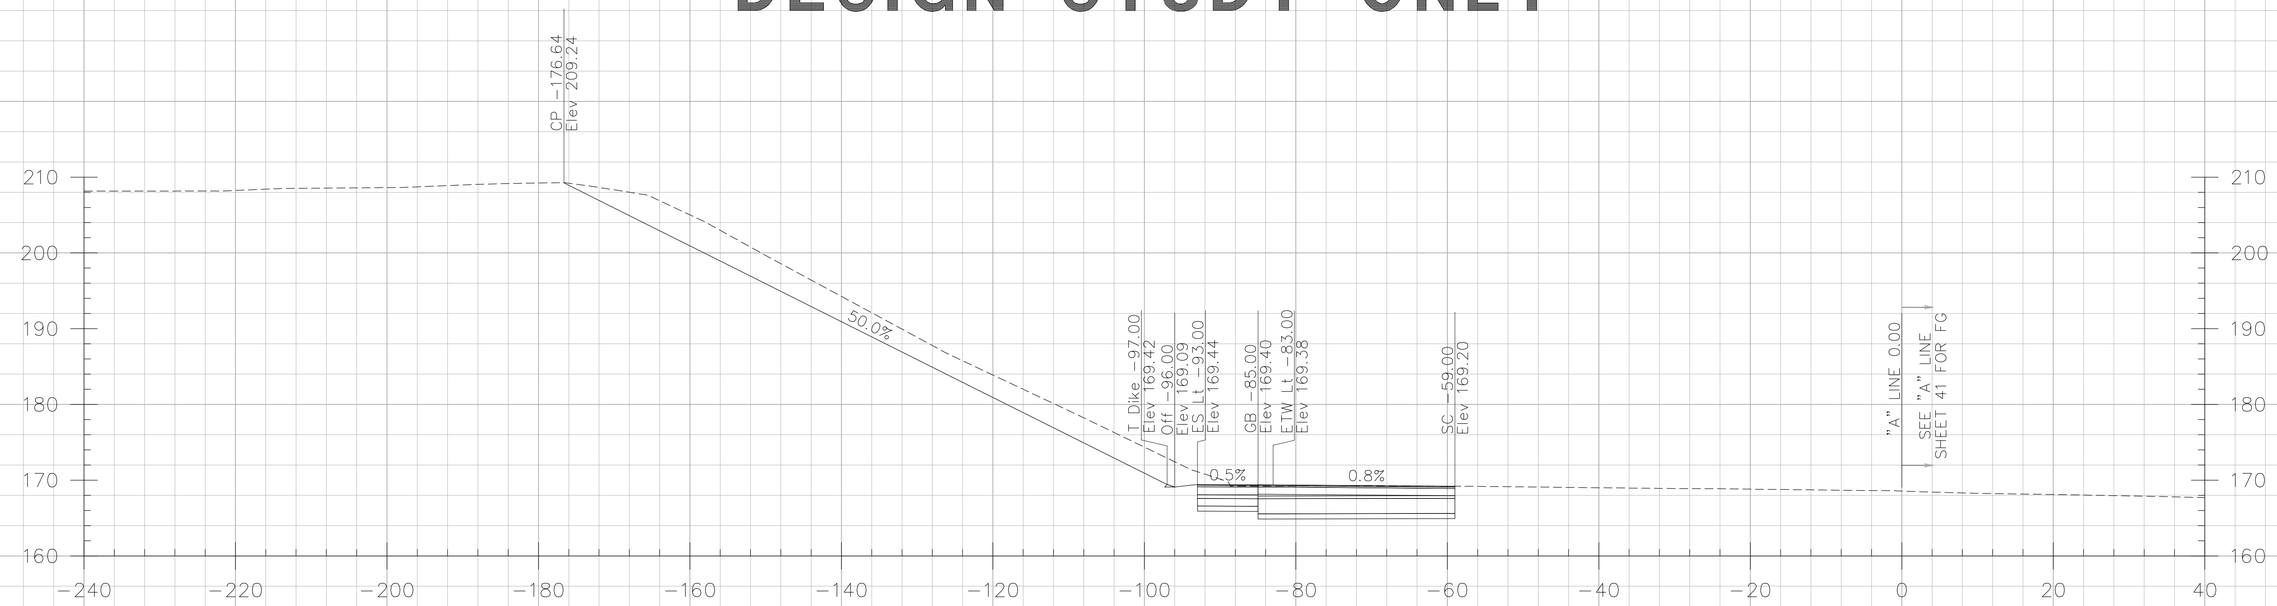

245+50.00

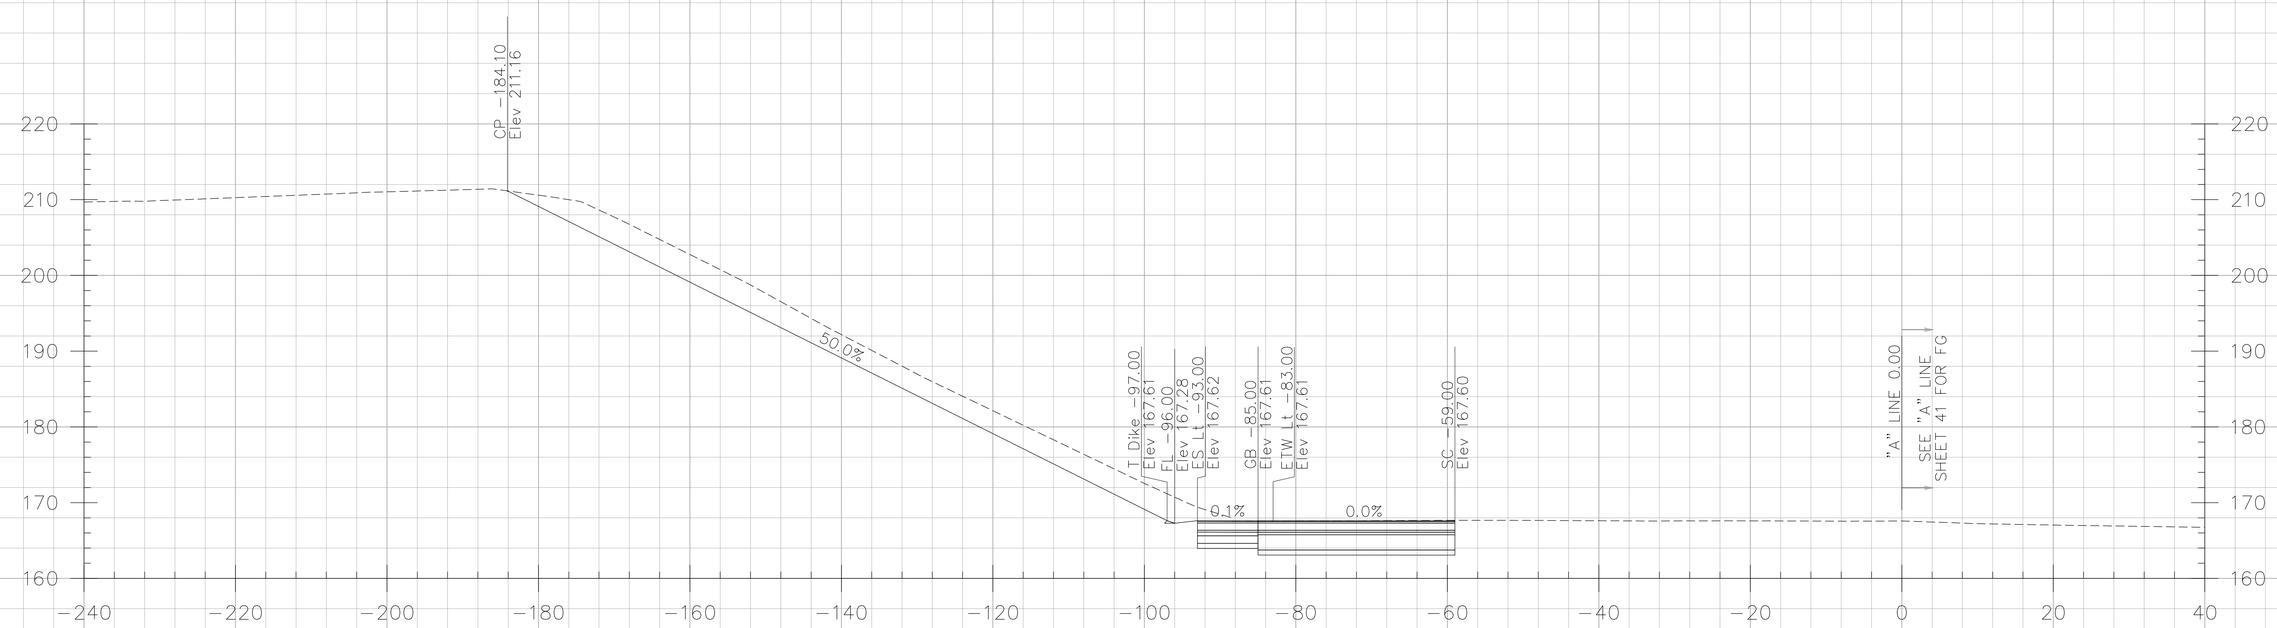

245+00.00

CROSS SECTIONS CREATED BY: DP
DATE: 10/17/2013
File: ...\A Line.dgn

PROJECT: I-5 SEGMENT 2
CONTRACT No: 12-0F96C4 12-Ora-5
PM: 3.7/6.2

Scale Ratio: 1:10' Horiz.
1:10' Vert.
ALL DIMENSIONS ARE US SURVEY FEET

"A" LINE CROSS SECTIONS

DESIGN STUDY ONLY

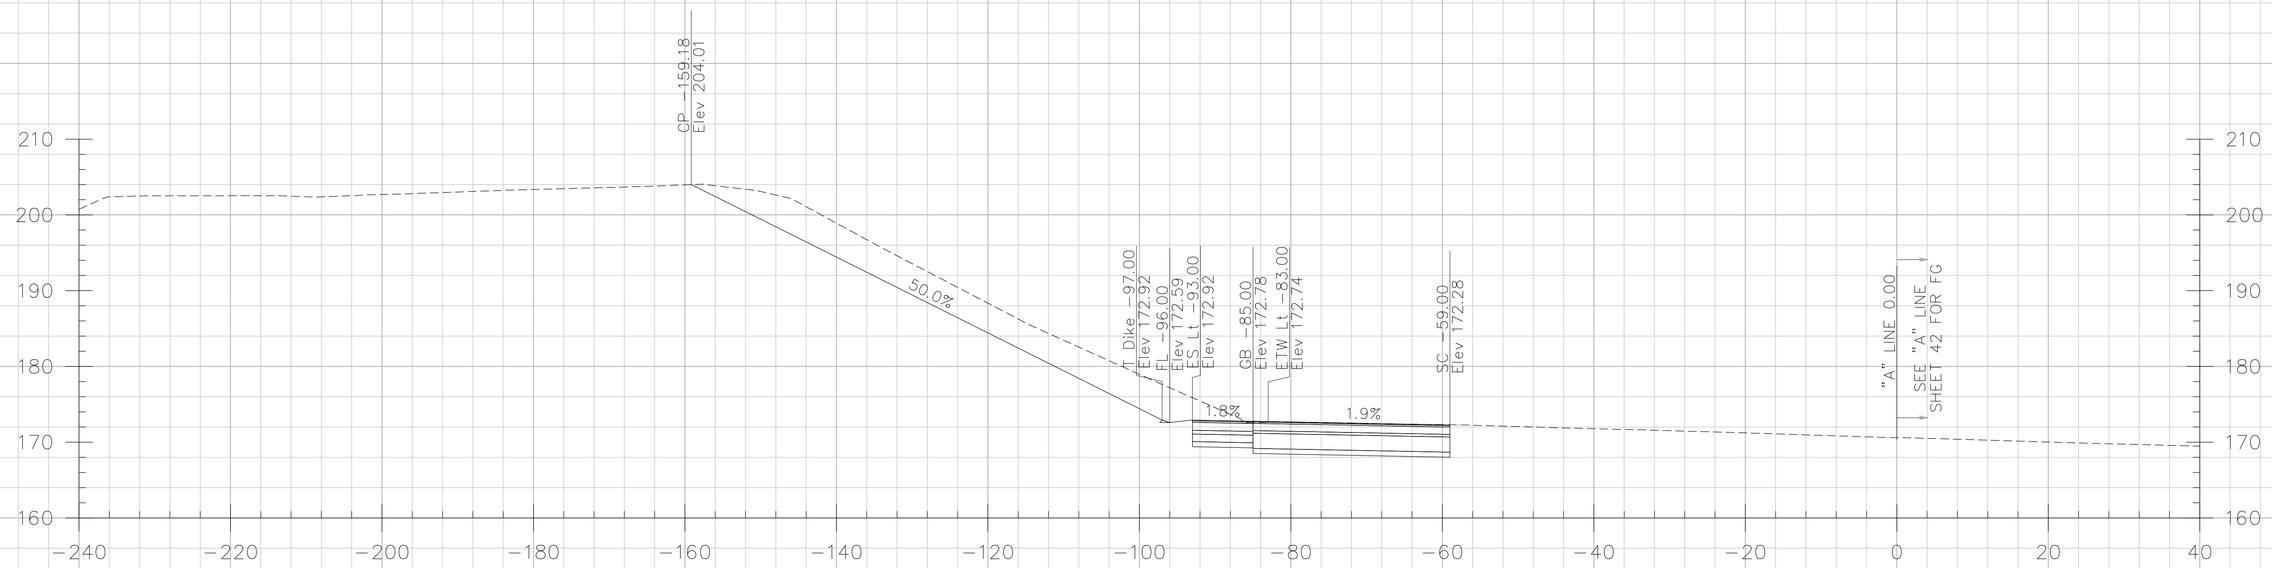

246+50.00

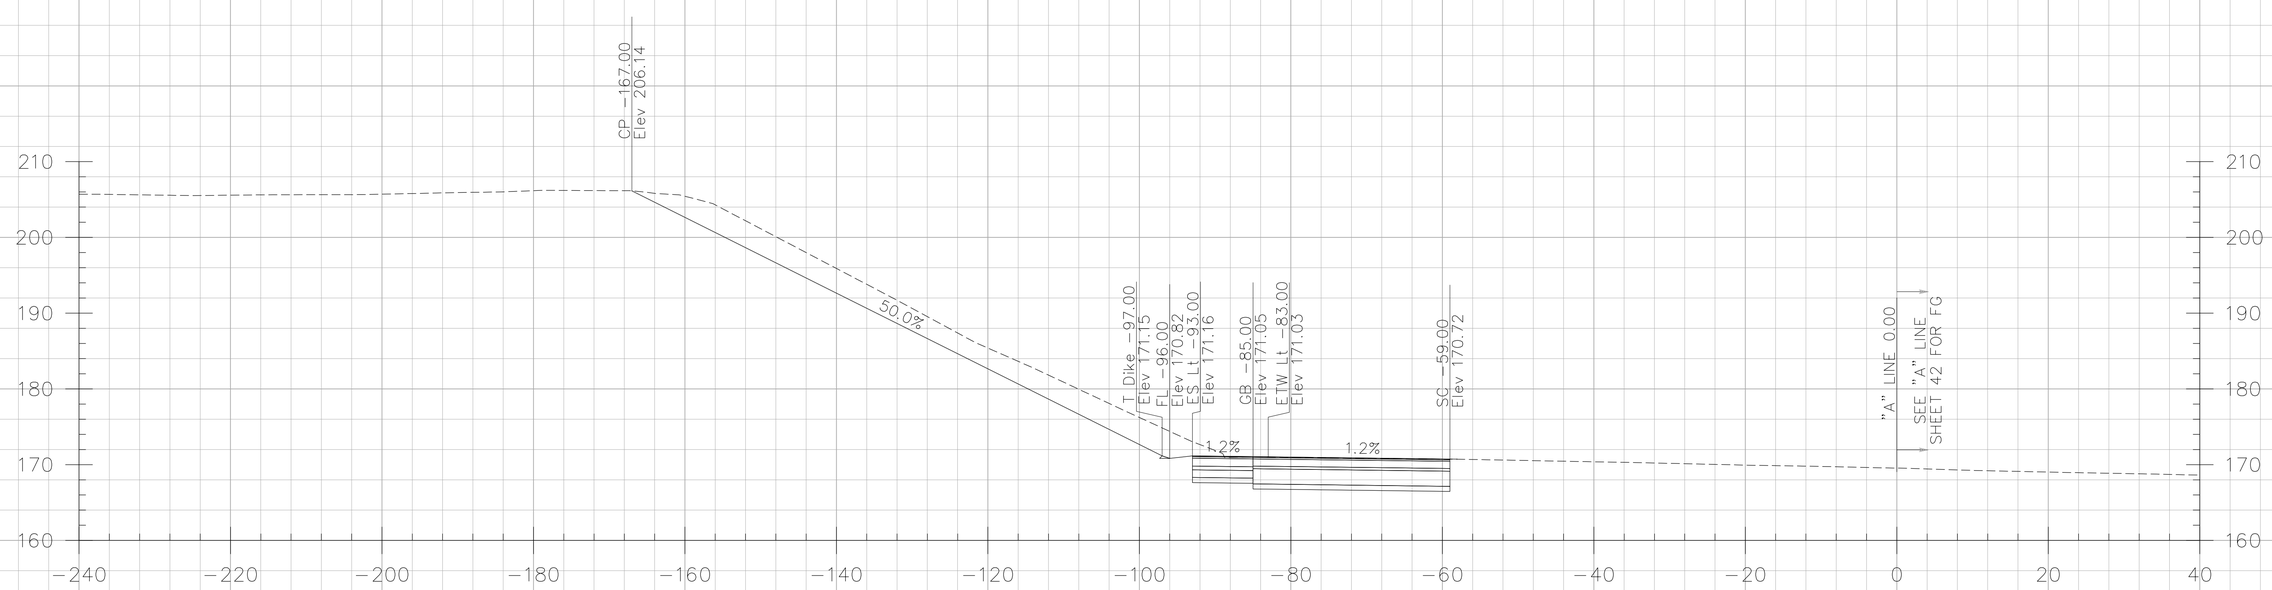

246+00.00

CROSS SECTIONS CREATED BY: DP
DATE: 10/17/2013
File: ...\A Line.dgn

PROJECT: I-5 SEGMENT 2
CONTRACT No: 12-0F96C4 12-Ora-5
PM: 3.7/6.2

Scale Ratio: 1:10' Horiz.
1:10' Vert.
ALL DIMENSIONS ARE US SURVEY FEET

"A" LINE CROSS SECTIONS

SHEET 29 OF 134

DESIGN STUDY ONLY

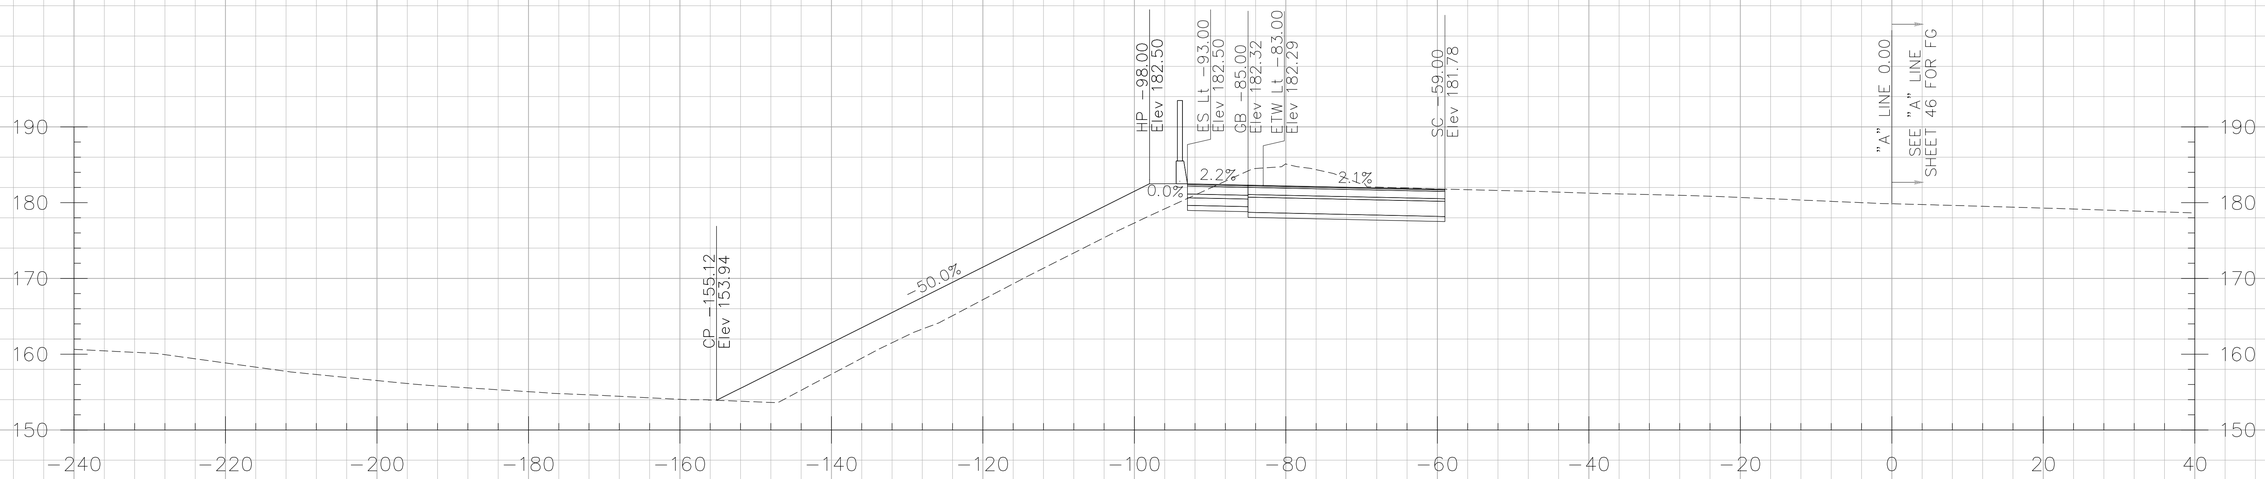

251+00.00

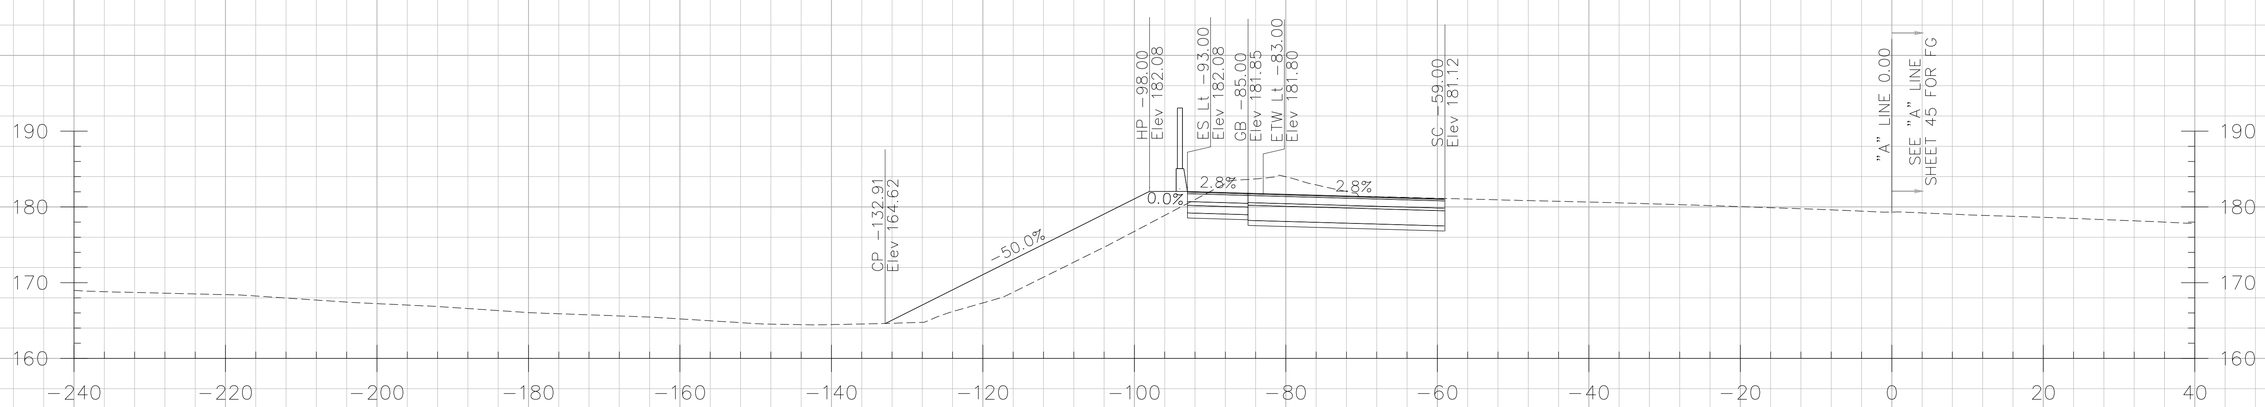

250+50.00

CROSS SECTIONS CREATED BY: DP
DATE: 10/17/2013
File: ...\A Line.dgn

PROJECT: I-5 SEGMENT 2
CONTRACT No: 12-0F96C4 12-Ora-5
PM: 3.7/6.2

Scale Ratio: 1:10' Horiz.
1:10' Vert.
ALL DIMENSIONS ARE US SURVEY FEET

"A" LINE CROSS SECTIONS

SHEET 33 OF 134

DESIGN STUDY ONLY

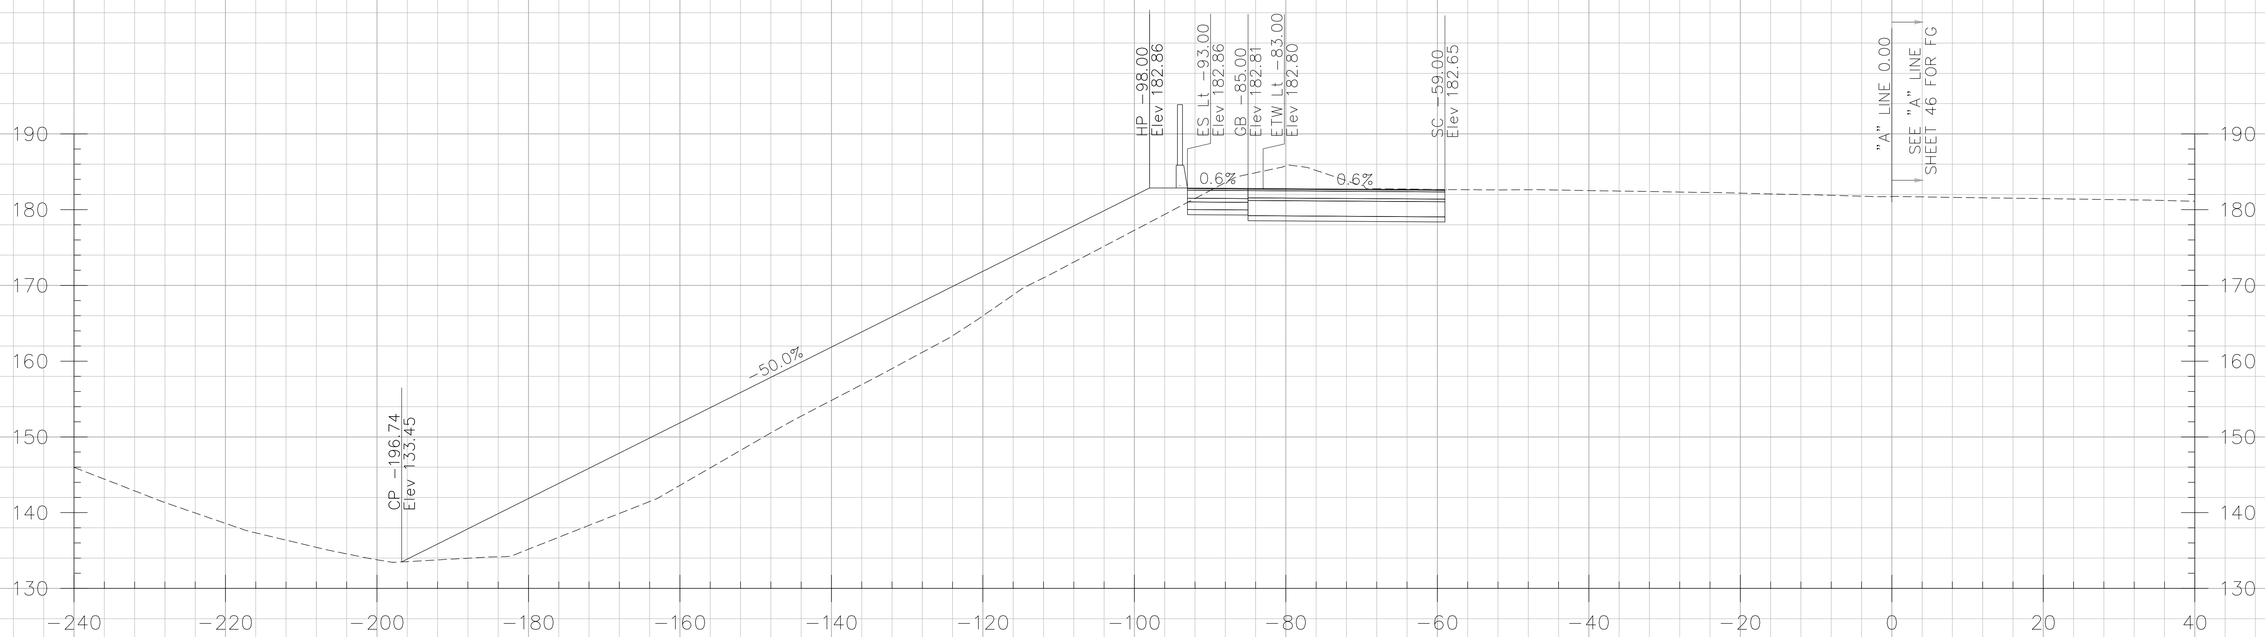

252+00.00

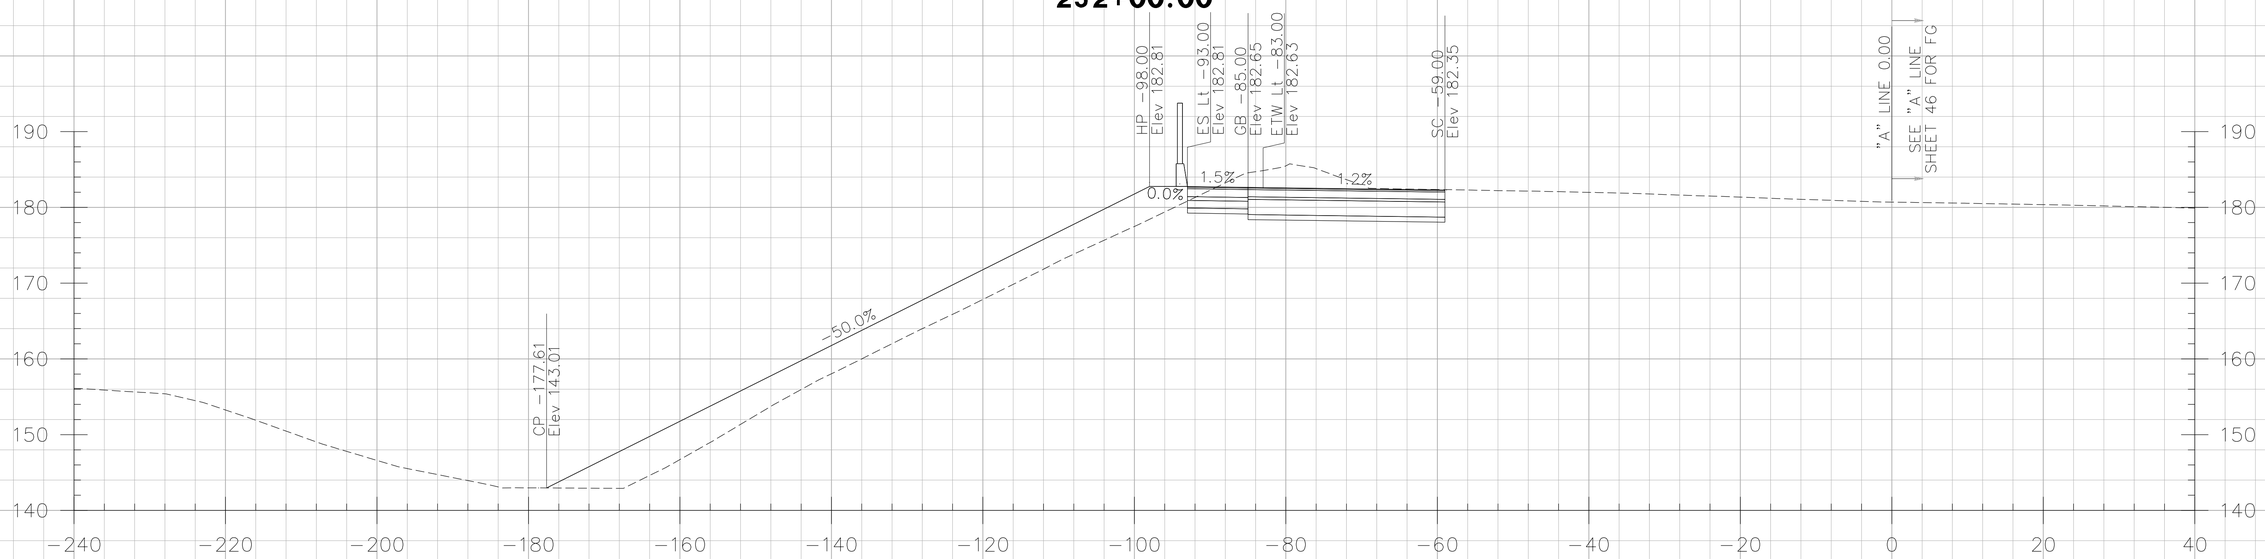

251+50.00

CROSS SECTIONS CREATED BY: DP
DATE: 10/17/2013
File: ...\A Line.dgn

PROJECT: I-5 SEGMENT 2
CONTRACT No: 12-0F96C4 12-Ora-5
PM: 3.7/6.2

Scale Ratio: 1:10' Horiz.
1:10' Vert.
ALL DIMENSIONS ARE US SURVEY FEET

"A" LINE CROSS SECTIONS

DESIGN STUDY ONLY

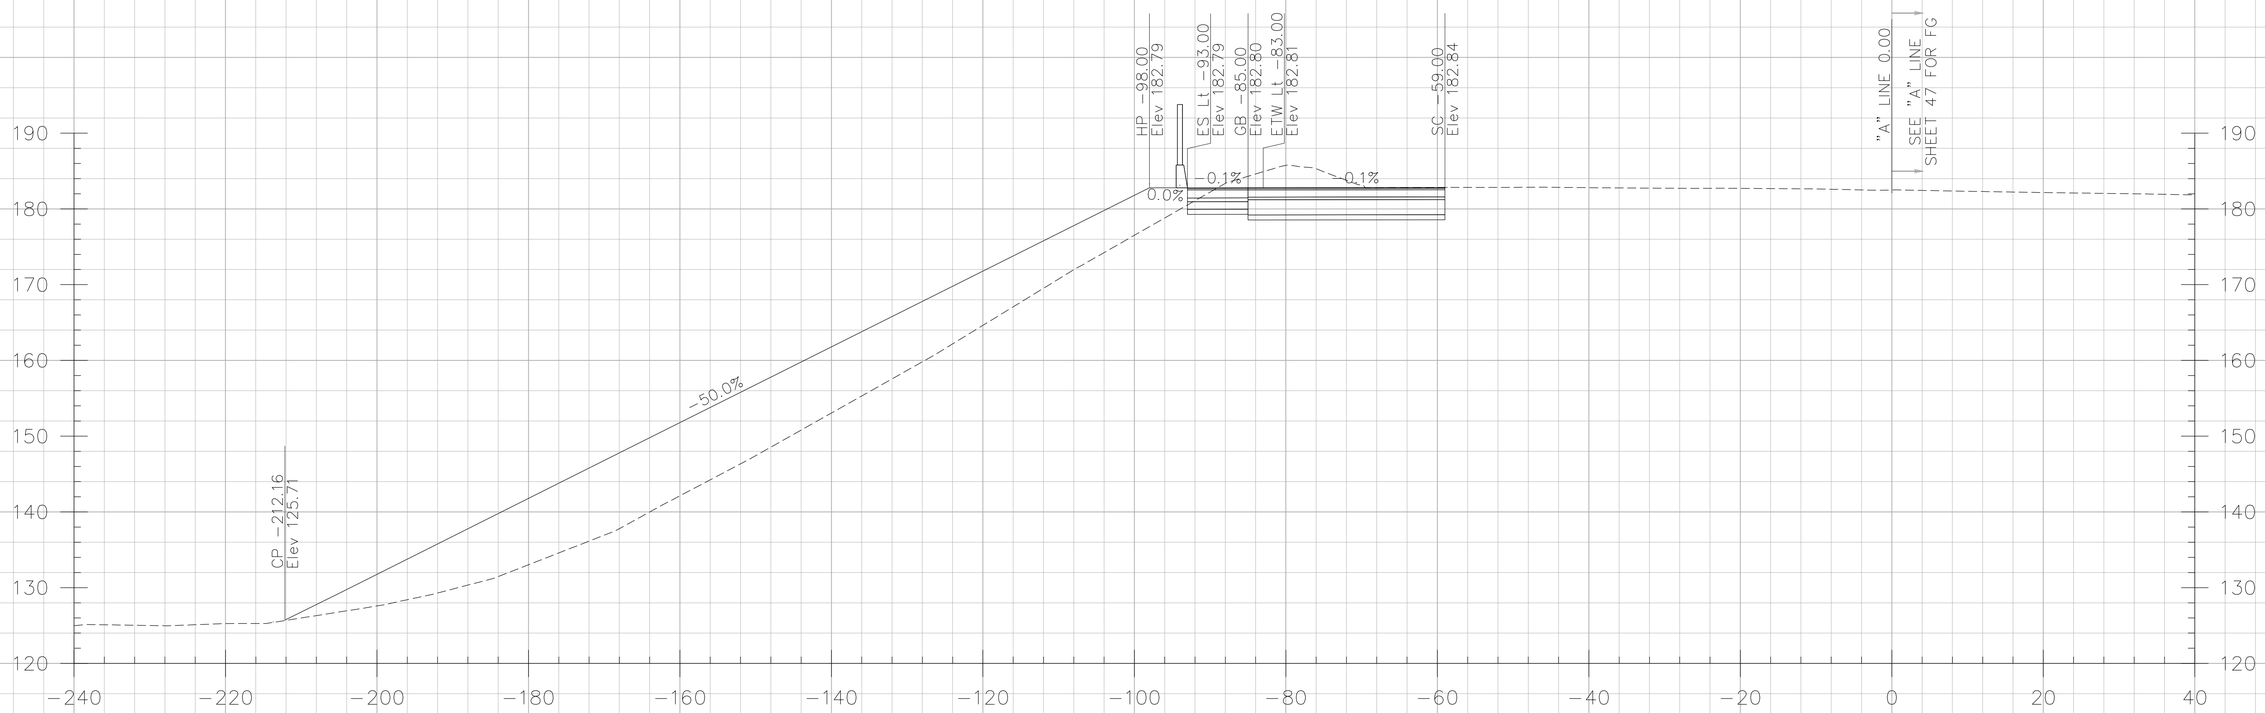

252+50.00

CROSS SECTIONS CREATED BY: DP
DATE: 10/17/2013
File: ...\A Line.dgn

PROJECT: I-5 SEGMENT 2
CONTRACT No: 12-0F96C4 12-Ora-5
PM: 3.7/6.2

Scale Ratio: 1:10' Horiz.
1:10' Vert.
ALL DIMENSIONS ARE US SURVEY FEET

"A" LINE CROSS SECTIONS

SHEET 35 OF 134

DESIGN STUDY ONLY

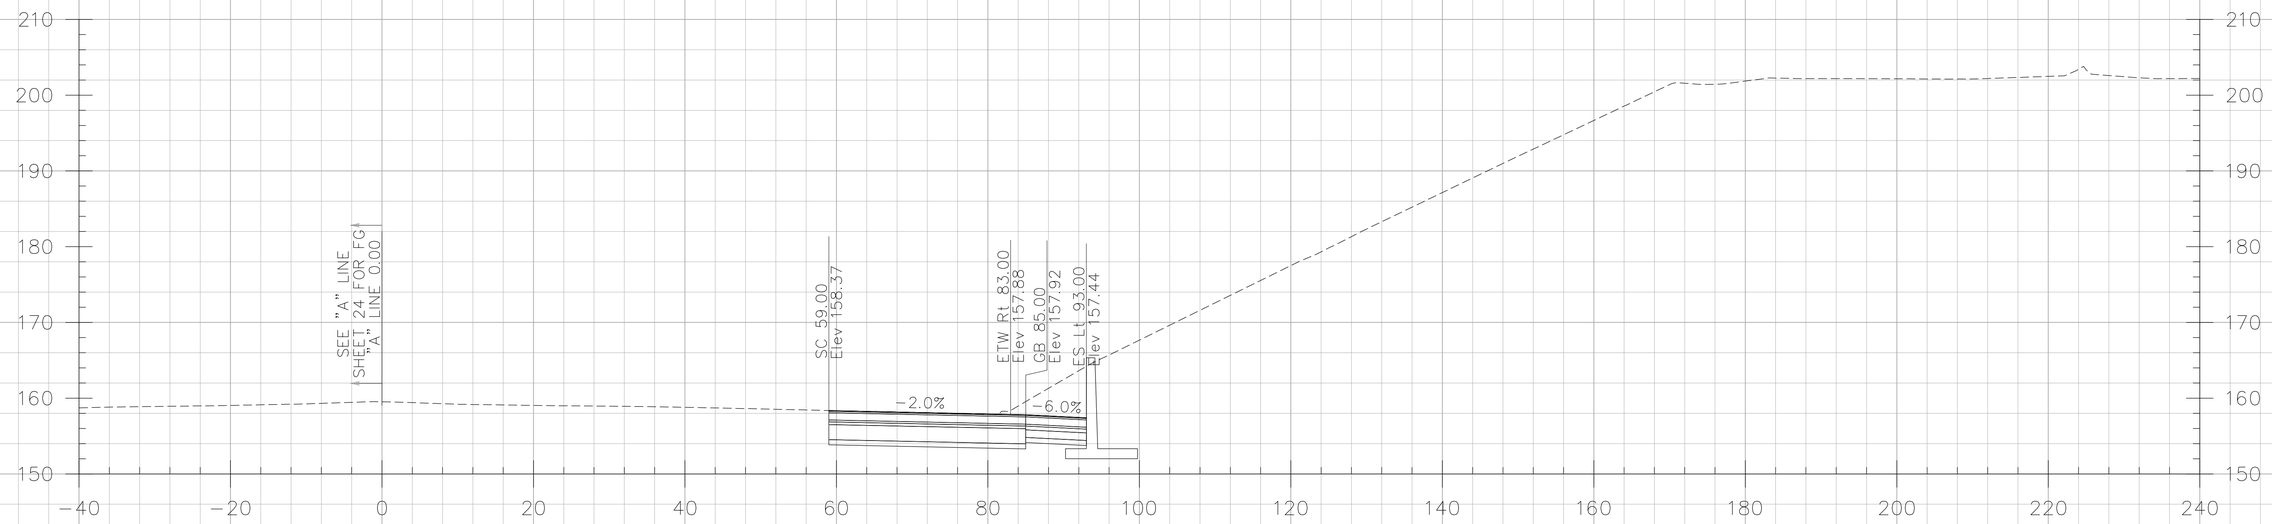

241+50.00

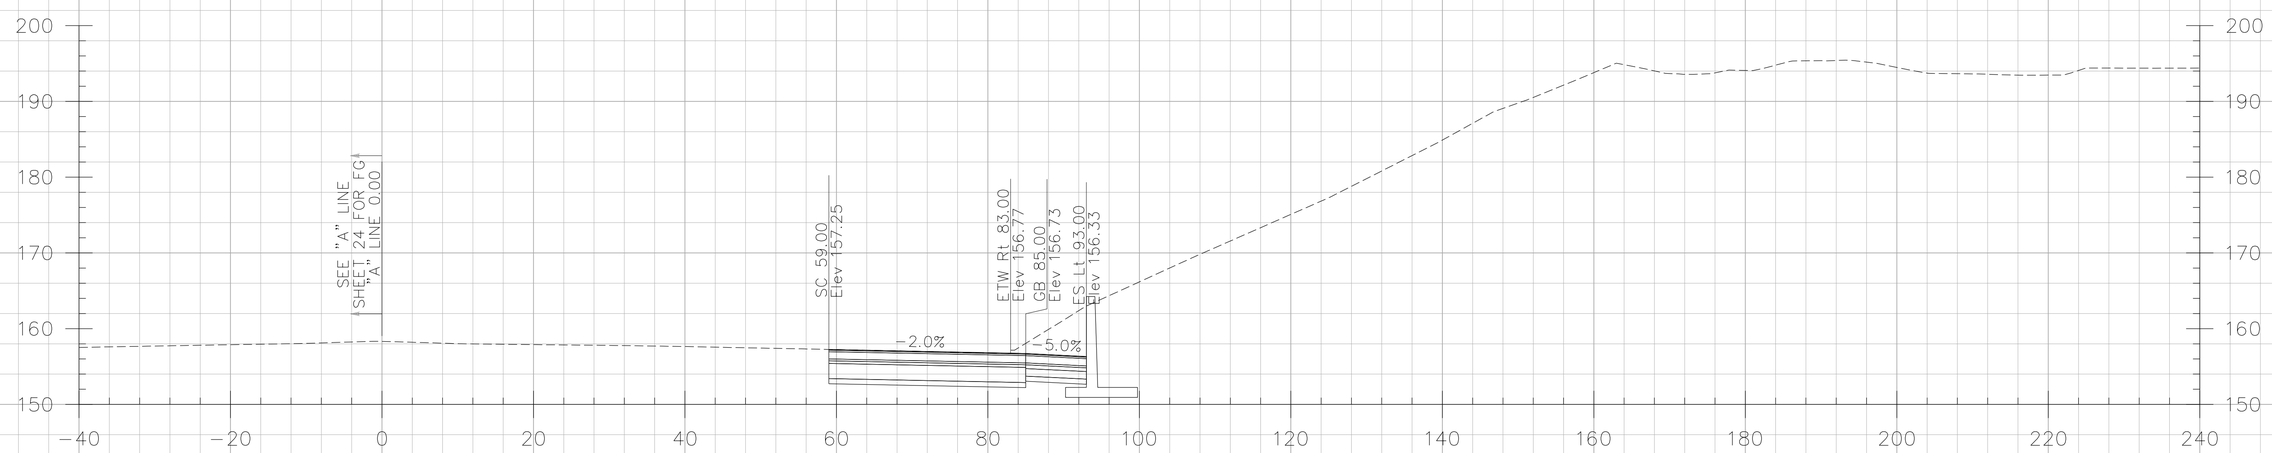

241+00.00

CROSS SECTIONS CREATED BY: DP
DATE: 10/17/2013
File: ...\A Line.dgn

PROJECT: I-5 SEGMENT 2
CONTRACT No: 12-0F96C4 12-Ora-5
PM: 3.7/6.2

Scale Ratio: 1:10' Horiz.
1:10' Vert.
ALL DIMENSIONS ARE US SURVEY FEET

"A" LINE CROSS SECTIONS

DESIGN STUDY ONLY

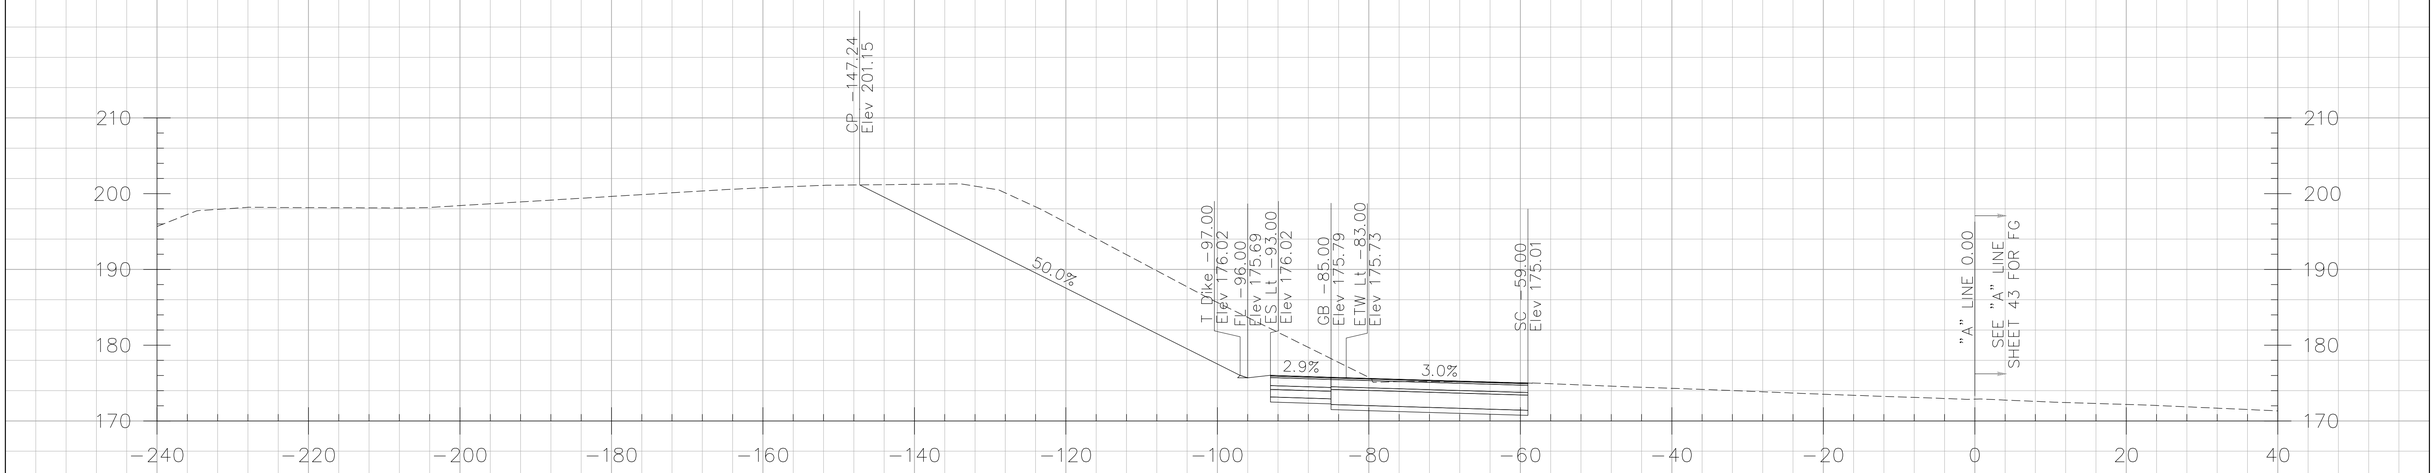

247+50.00

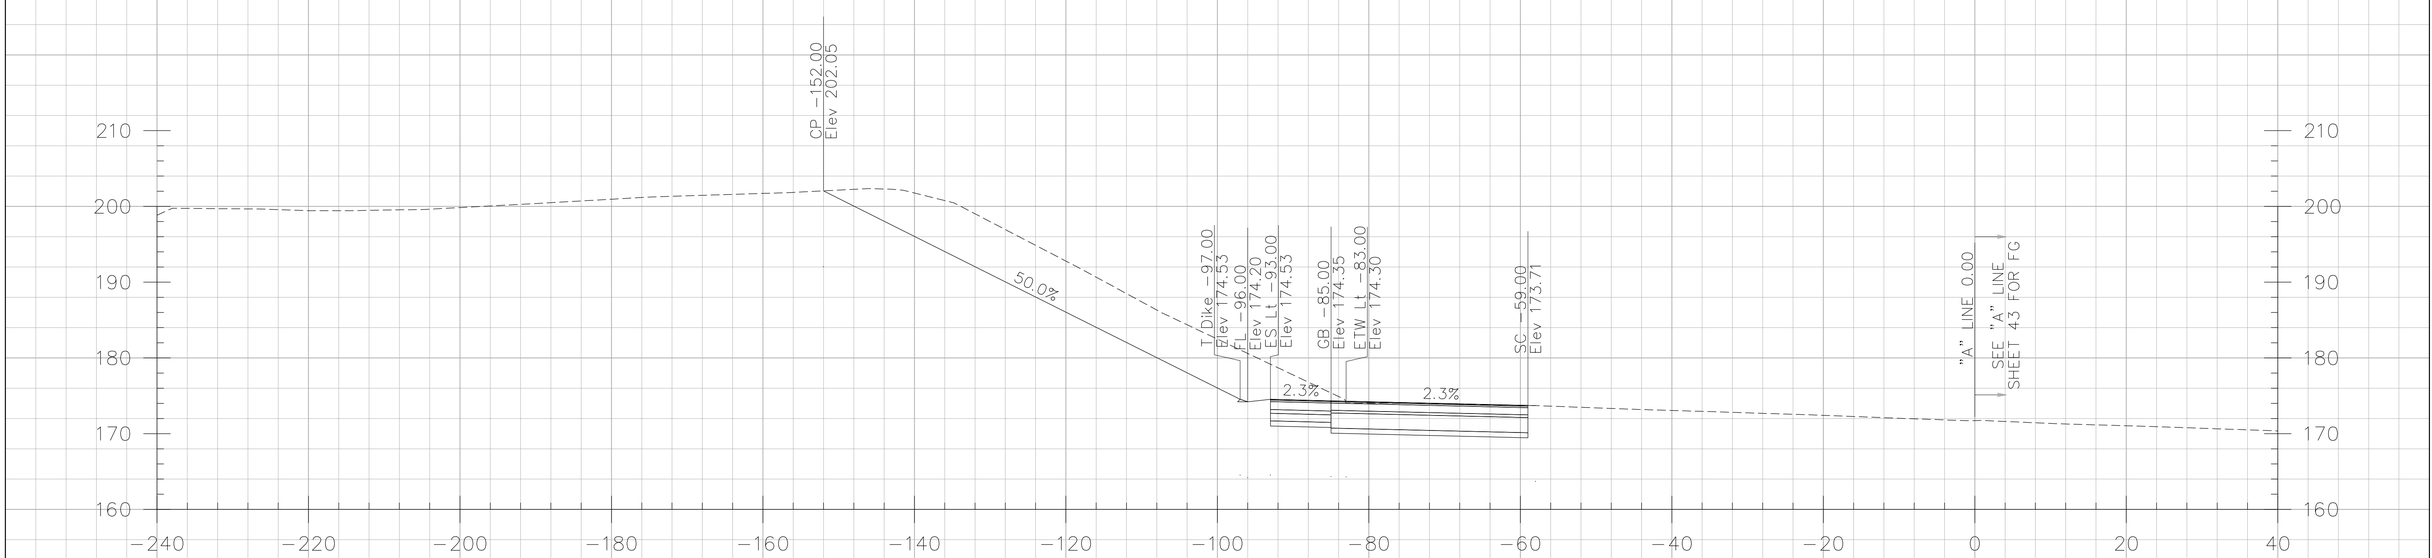

247+00.00

CROSS SECTIONS CREATED BY: DP
DATE: 10/17/2013
File: ...\A Line.dgn

PROJECT: I-5 SEGMENT 2
CONTRACT No: 12-0F96C4 12-Ora-5
PM: 3.7/6.2

Scale Ratio: 1:10' Horiz.
1:10' Vert.
ALL DIMENSIONS ARE US SURVEY FEET

"A" LINE CROSS SECTIONS

SHEET 30 OF 134

DESIGN STUDY ONLY

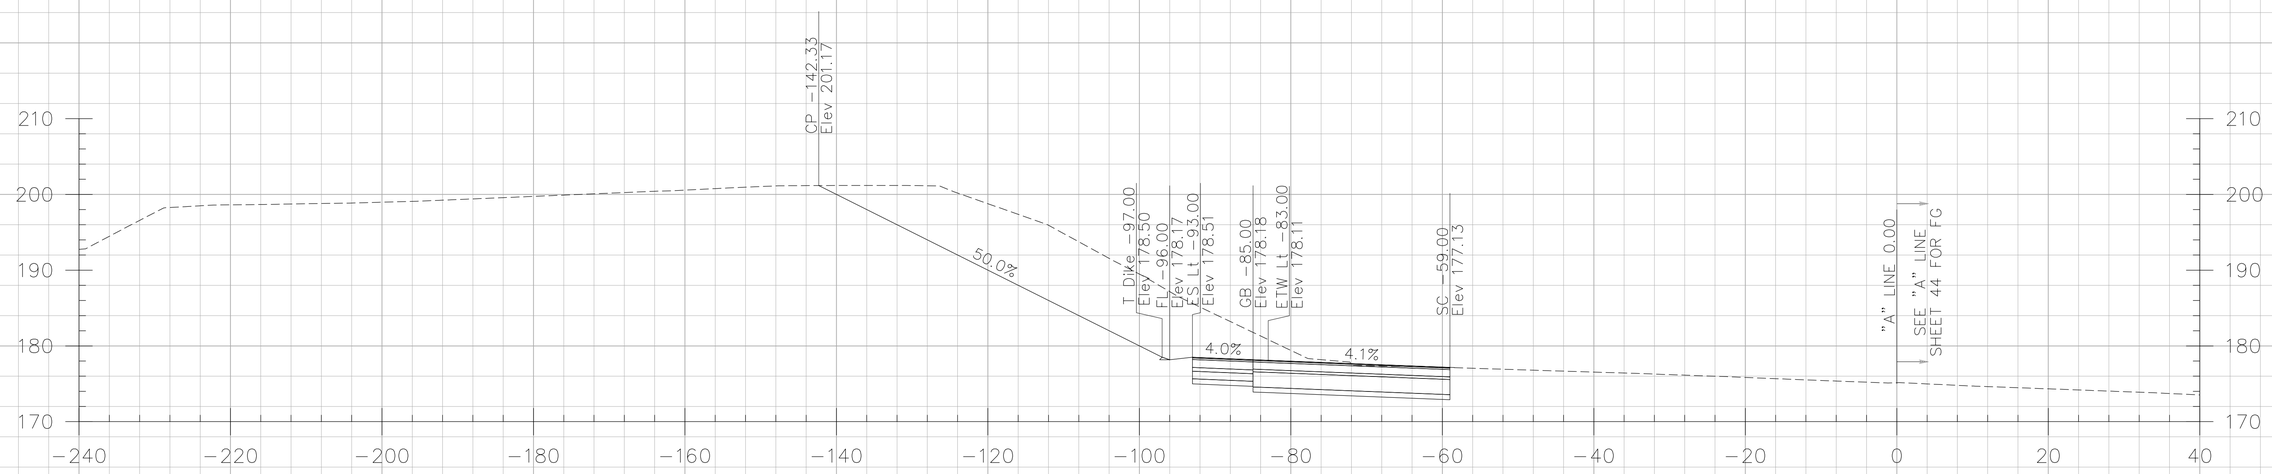

248+50.00

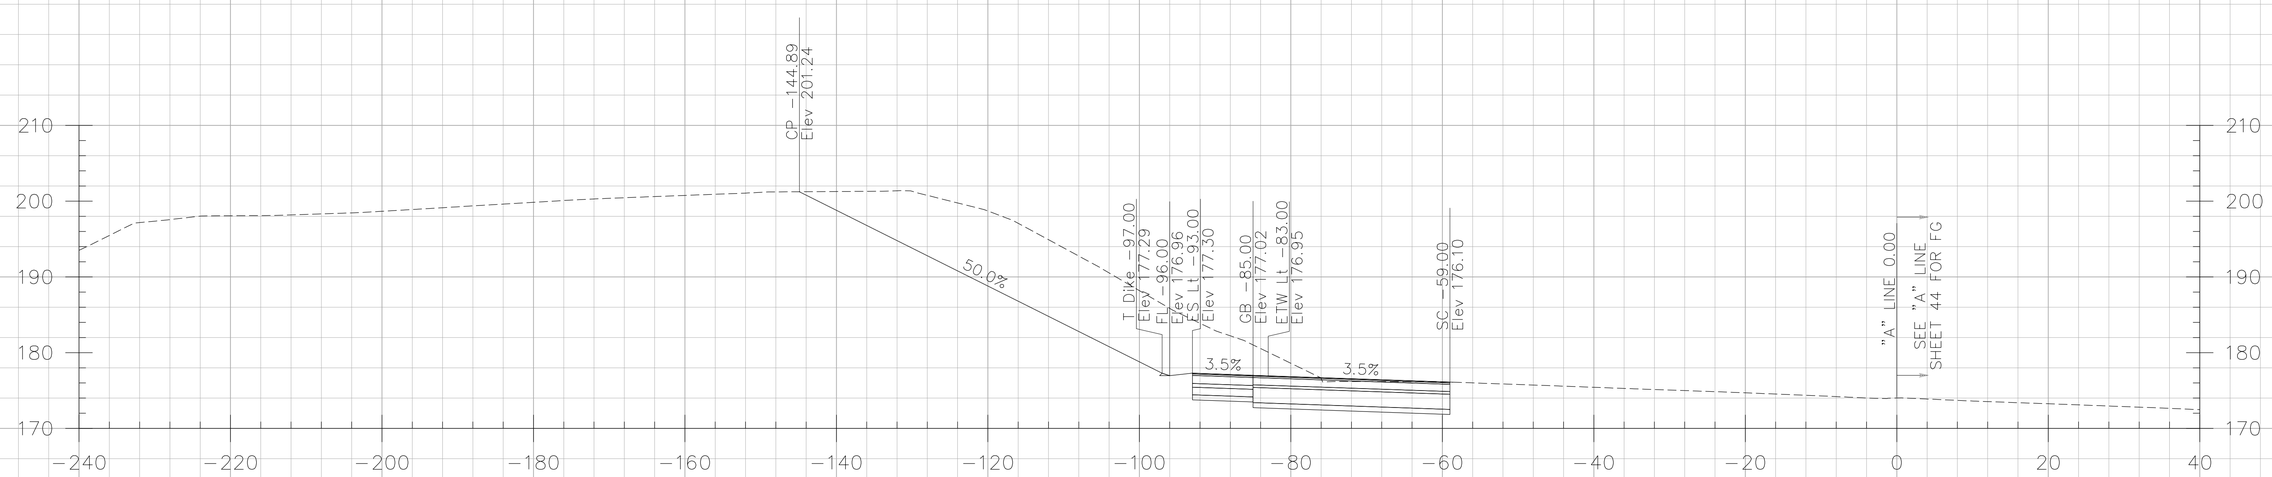

248+00.00

CROSS SECTIONS CREATED BY: DP
DATE: 10/17/2013
File: ...\A Line.dgn

PROJECT: I-5 SEGMENT 2
CONTRACT No: 12-0F96C4 12-Ora-5
PM: 3.7/6.2

Scale Ratio: 1:10' Horiz.
1:10' Vert.
ALL DIMENSIONS ARE US SURVEY FEET

"A" LINE CROSS SECTIONS

SHEET 31 OF 134

DESIGN STUDY ONLY

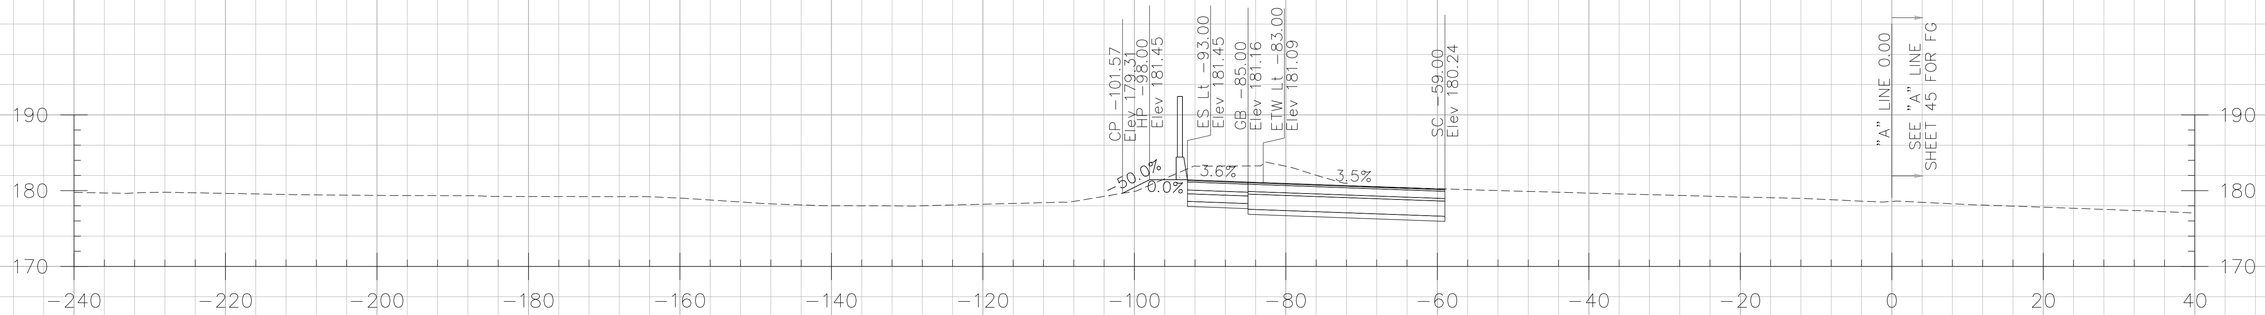

250+00.00

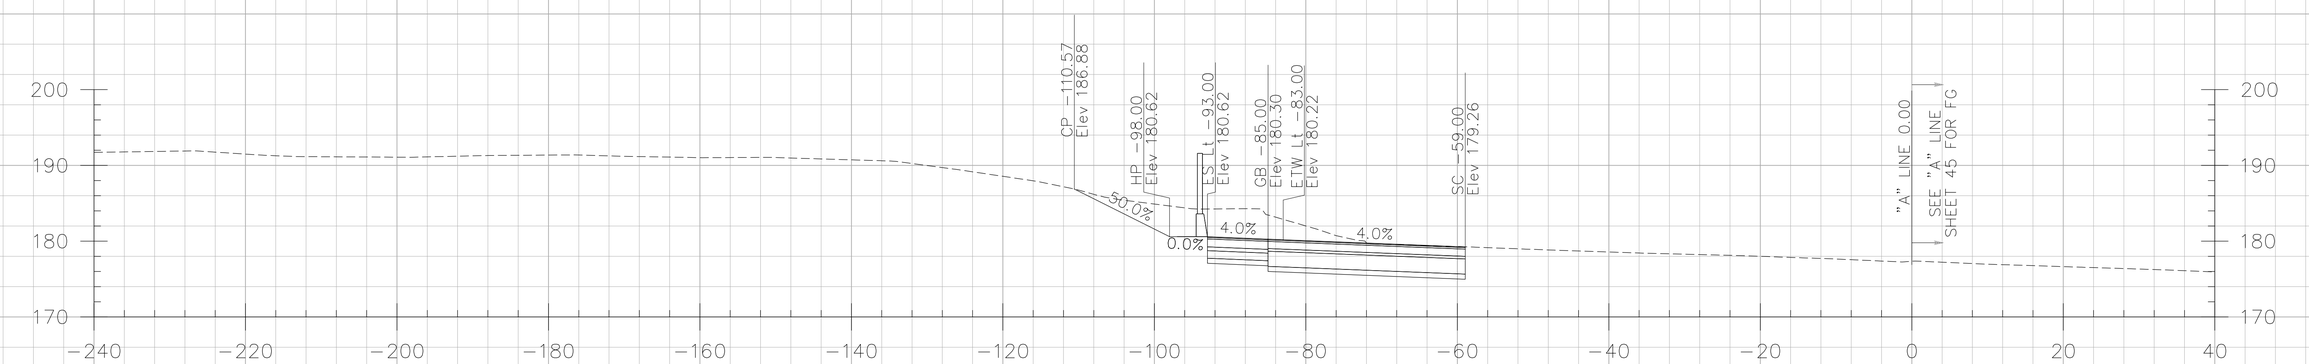

249+50.00

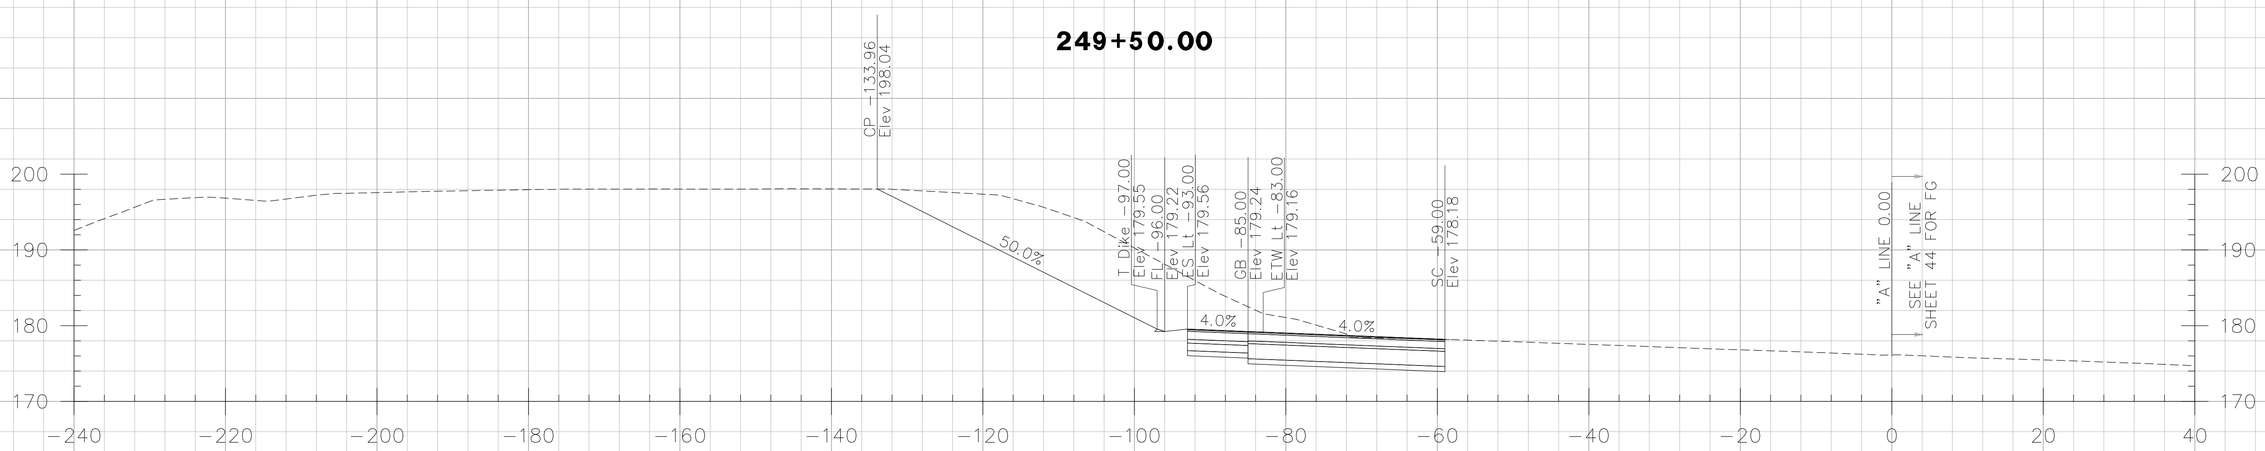

249+00.00

CROSS SECTIONS CREATED BY: DP
DATE: 10/17/2013
File: ...\A Line.dgn

PROJECT: I-5 SEGMENT 2
CONTRACT No: 12-0F96C4 12-Ora-5
PM: 3.7/6.2

Scale Ratio: 1:10' Horiz.
1:10' Vert.
ALL DIMENSIONS ARE US SURVEY FEET

"A" LINE CROSS SECTIONS

DESIGN STUDY ONLY

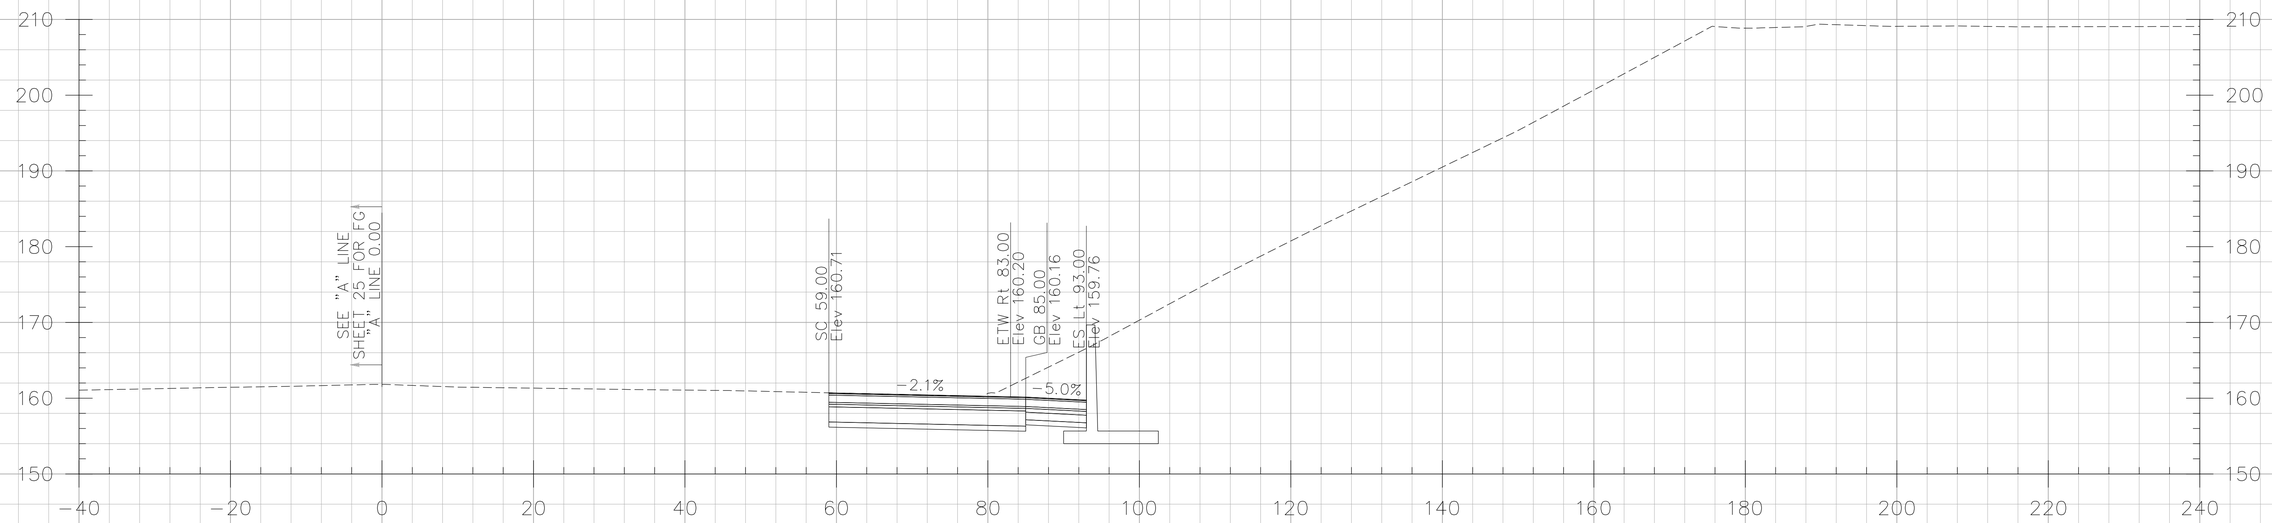

242+50.00

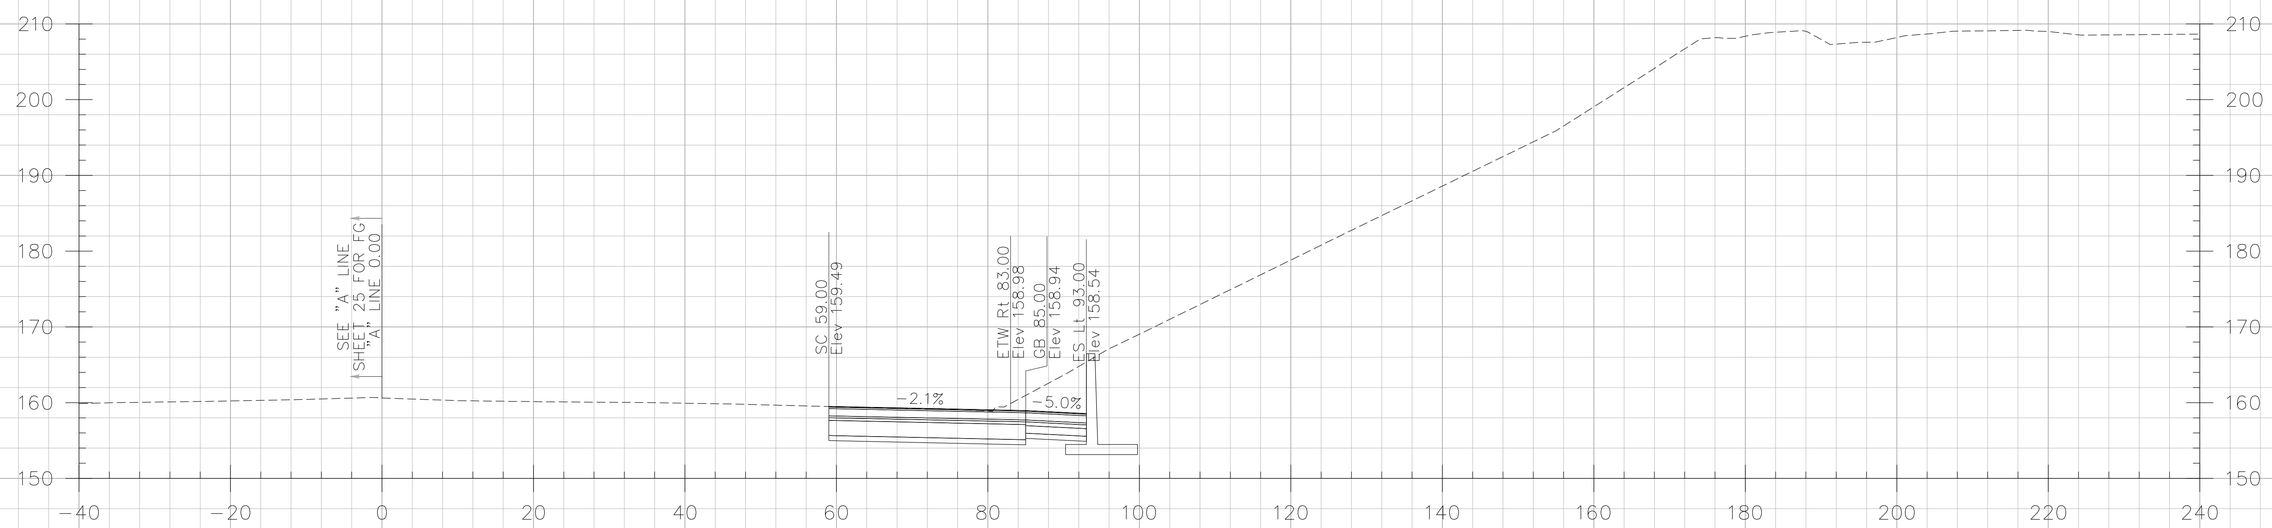

242+00.00

CROSS SECTIONS CREATED BY: DP
DATE: 10/17/2013
File: ...\A Line.dgn

PROJECT: I-5 SEGMENT 2
CONTRACT No: 12-0F96C4 12-Ora-5
PM: 3.7/6.2

Scale Ratio: 1:10' Horiz.
1:10' Vert.
ALL DIMENSIONS ARE US SURVEY FEET

"A" LINE CROSS SECTIONS

DESIGN STUDY ONLY

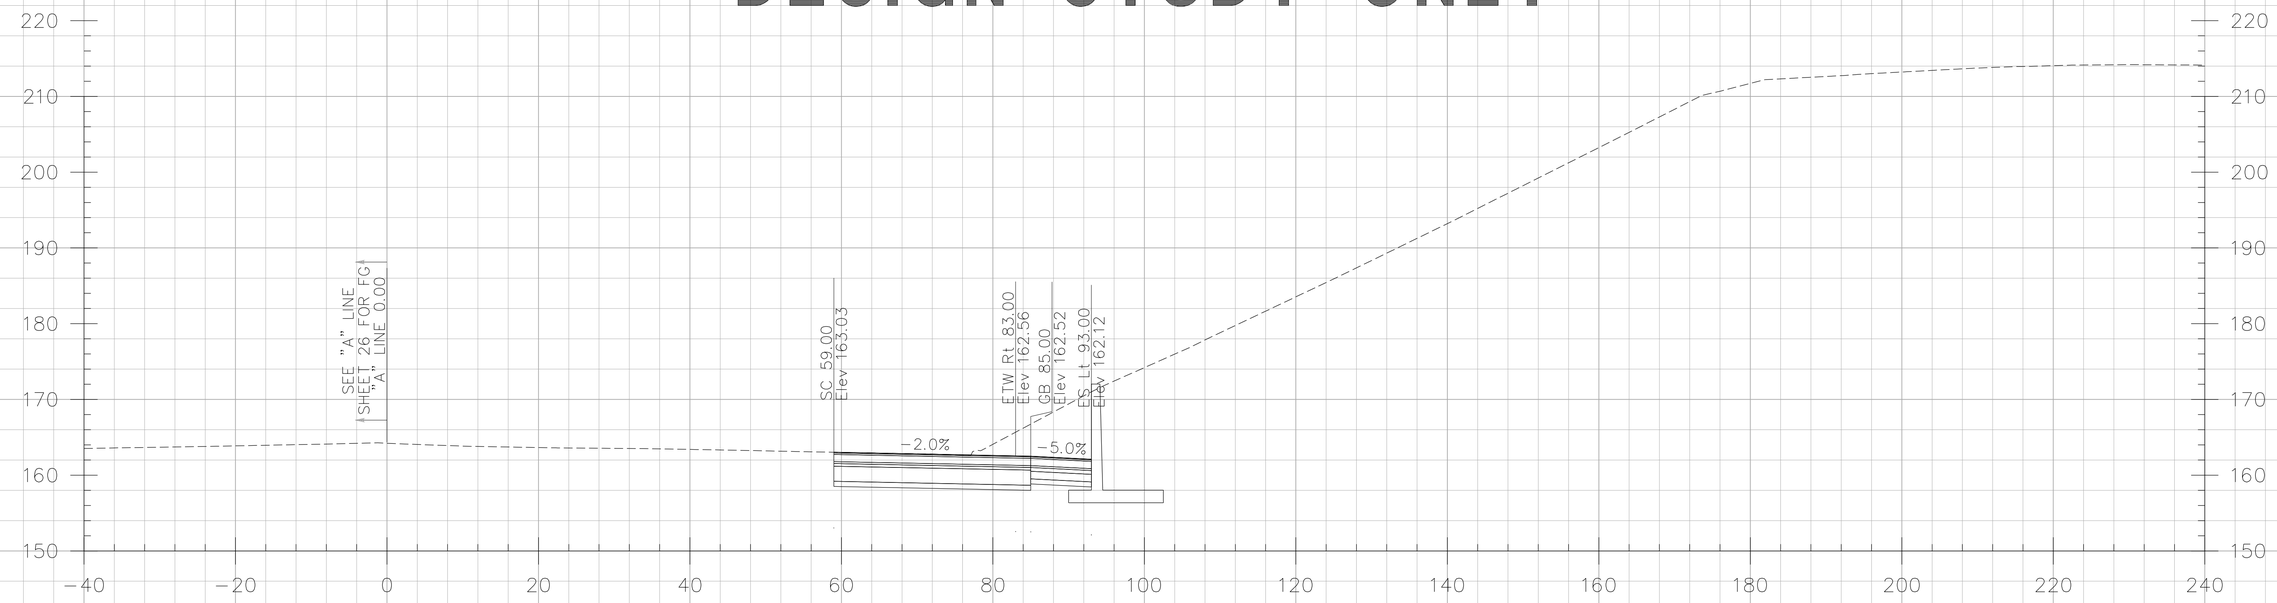

243+50.00

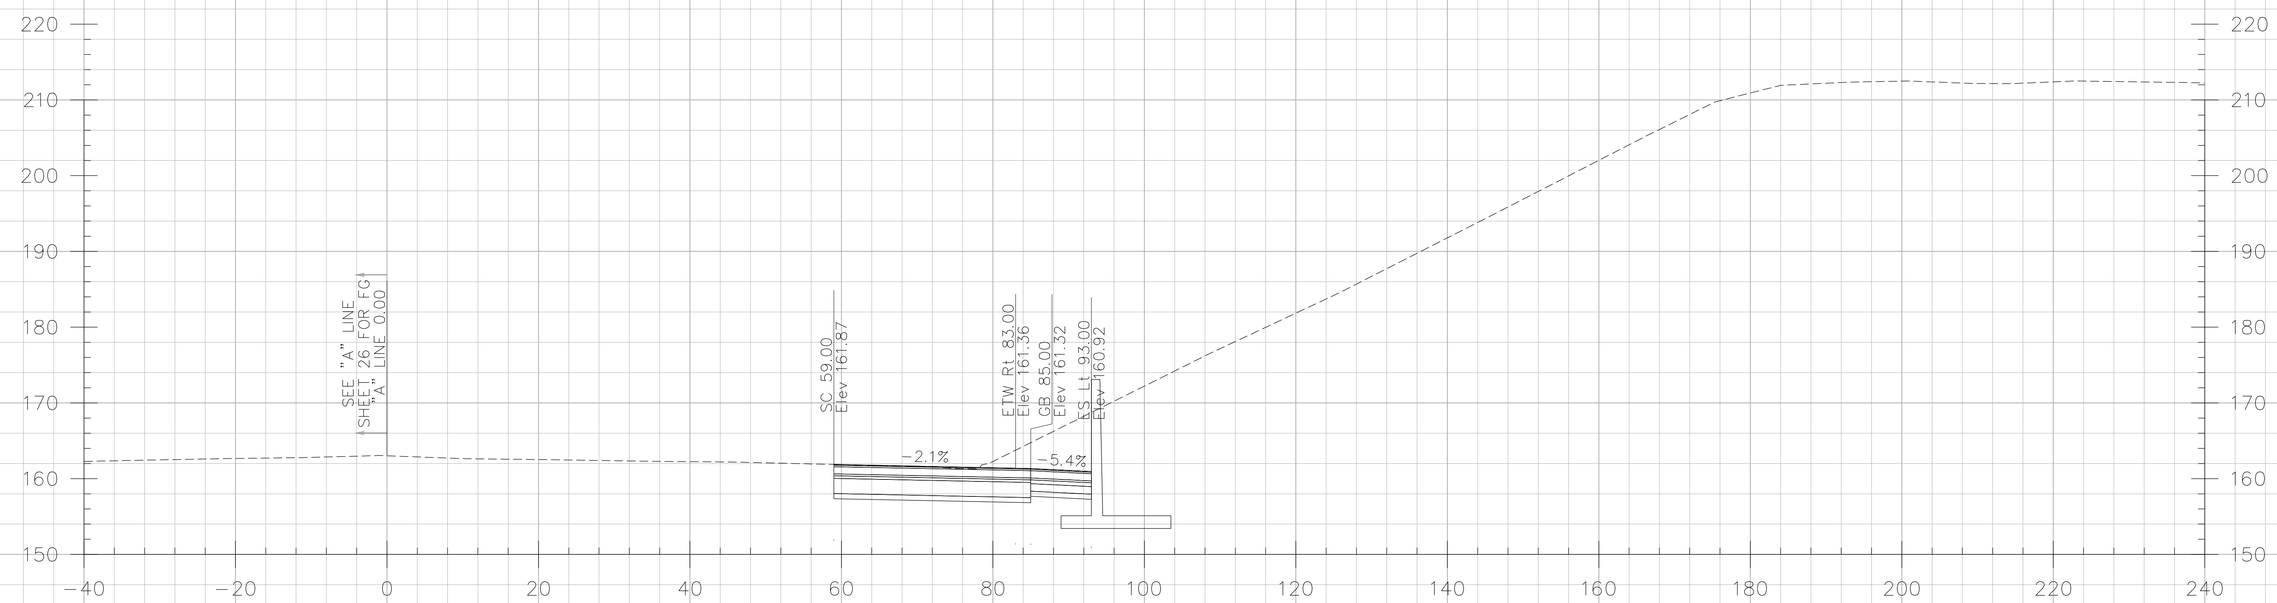

243+00.00

CROSS SECTIONS CREATED BY: DP
DATE: 10/17/2013
File: ...\A Line.dgn

PROJECT: I-5 SEGMENT 2
CONTRACT No: 12-0F96C4 12-Ora-5
PM: 3.7/6.2

Scale Ratio: 1:10' Horiz.
1:10' Vert.
ALL DIMENSIONS ARE US SURVEY FEET

"A" LINE CROSS SECTIONS

DESIGN STUDY ONLY

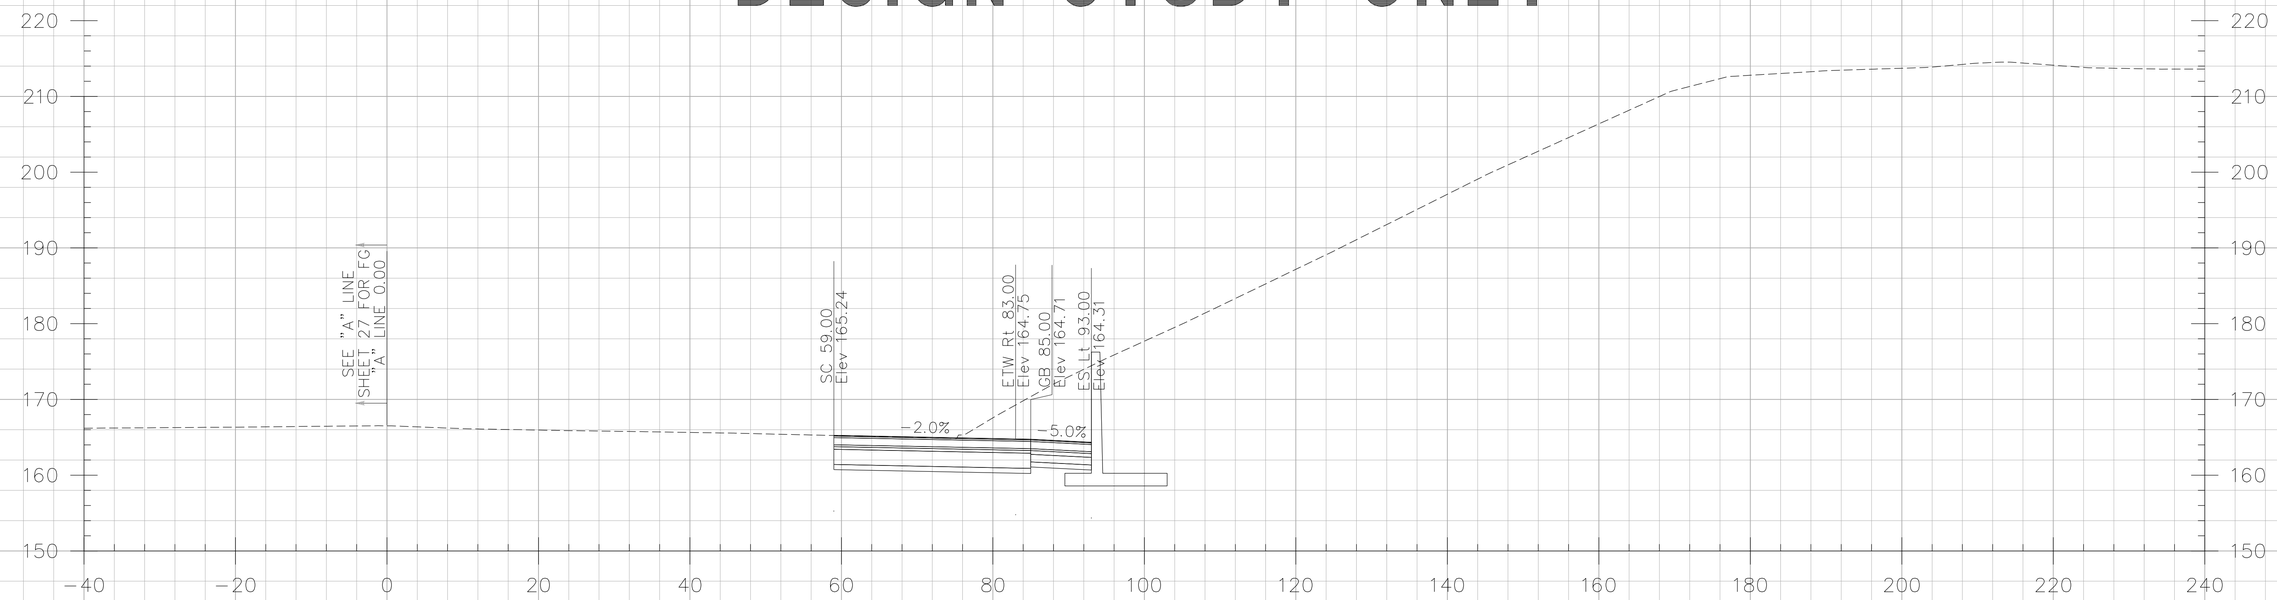

244+50.00

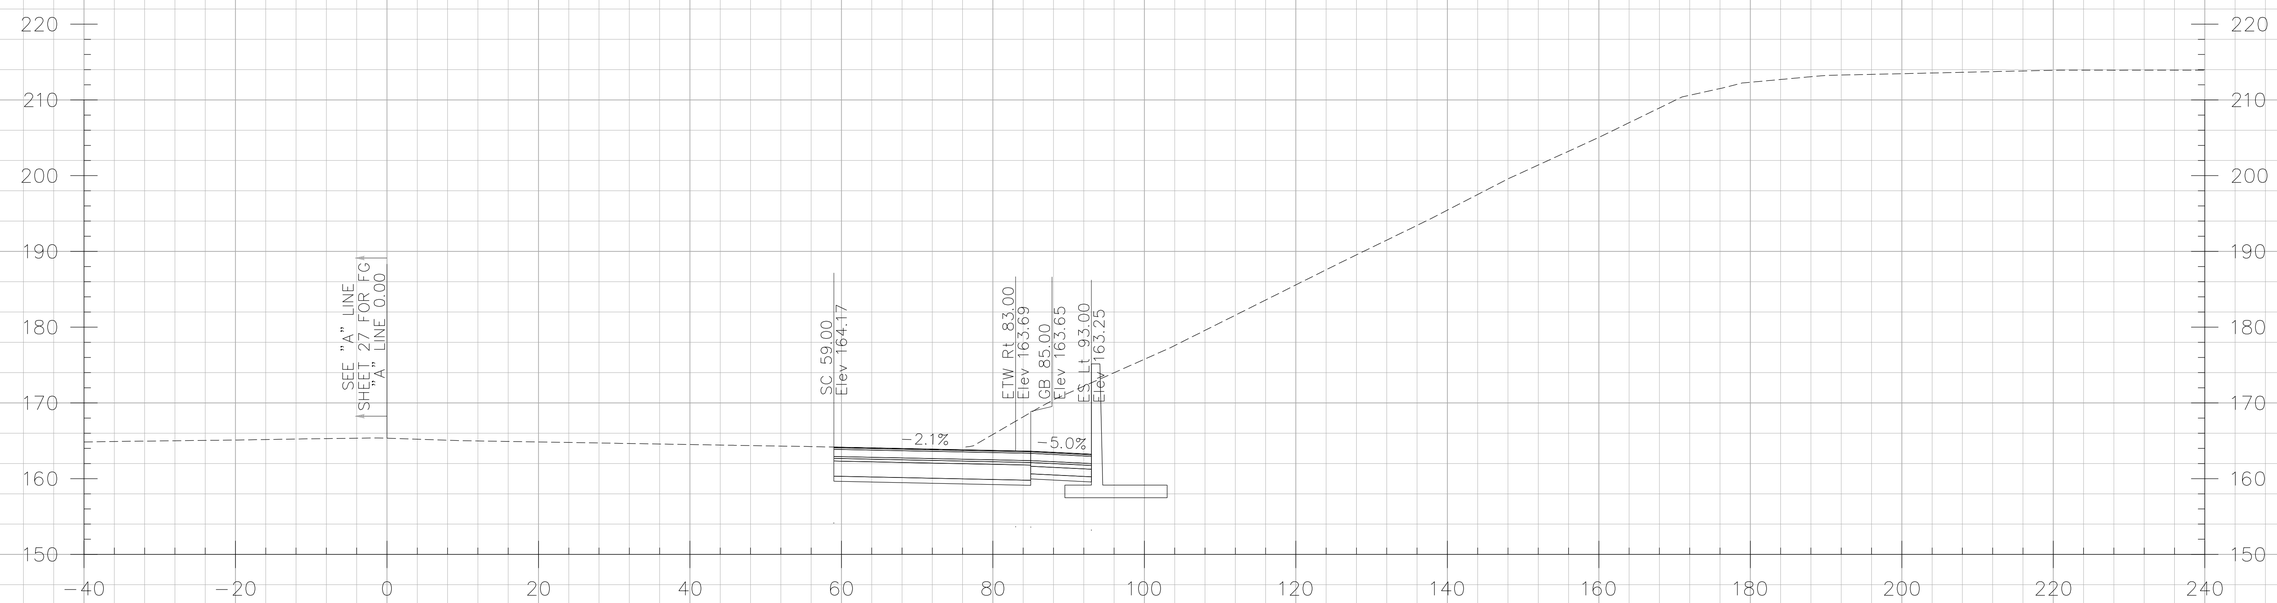

244+00.00

CROSS SECTIONS CREATED BY: DP
DATE: 10/17/2013
File: ...\A Line.dgn

PROJECT: I-5 SEGMENT 2
CONTRACT No: 12-0F96C4 12-Ora-5
PM: 3.7/6.2

Scale Ratio: 1:10' Horiz.
1:10' Vert.
ALL DIMENSIONS ARE US SURVEY FEET

"A" LINE CROSS SECTIONS

DESIGN STUDY ONLY

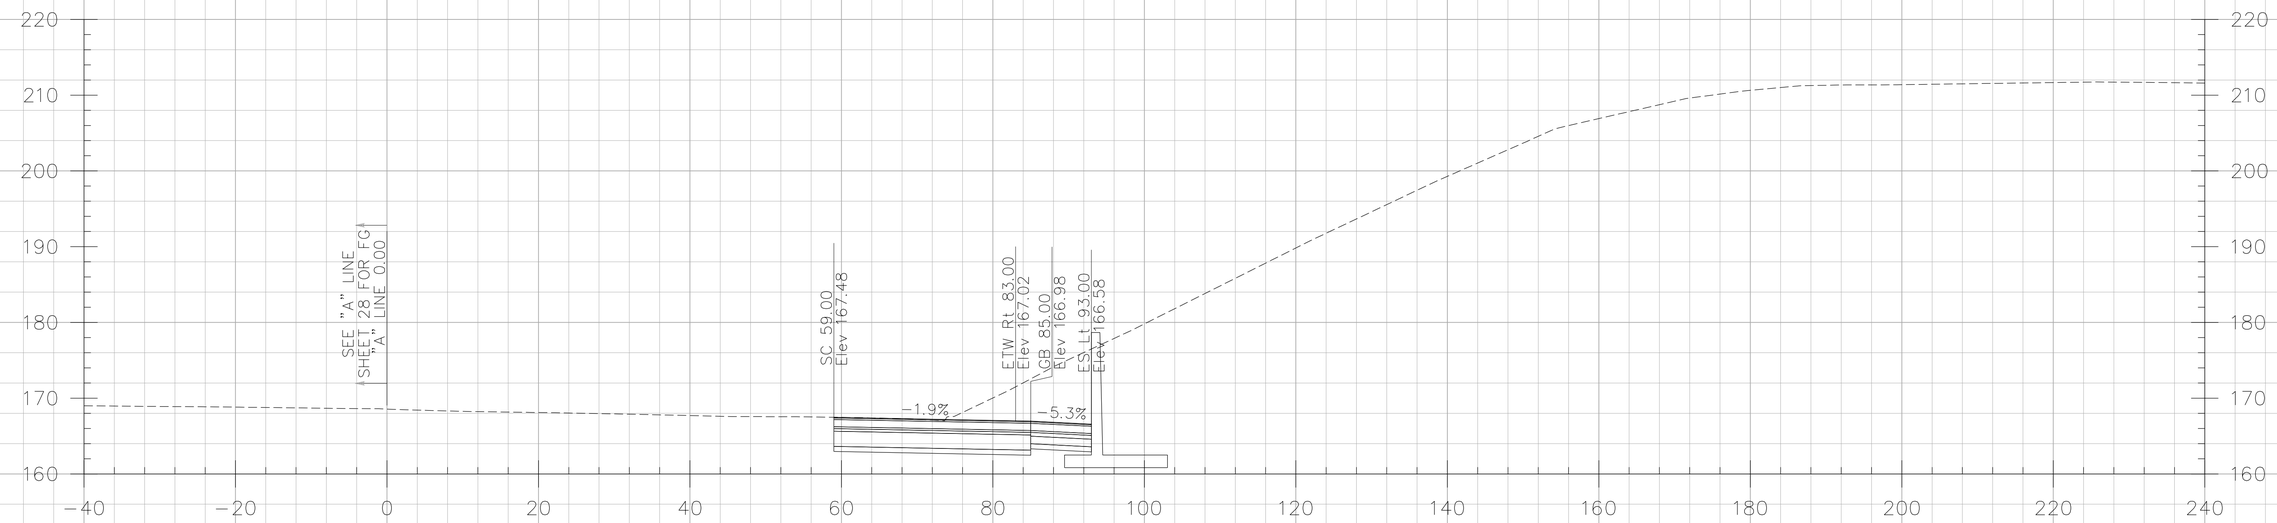

245+50.00

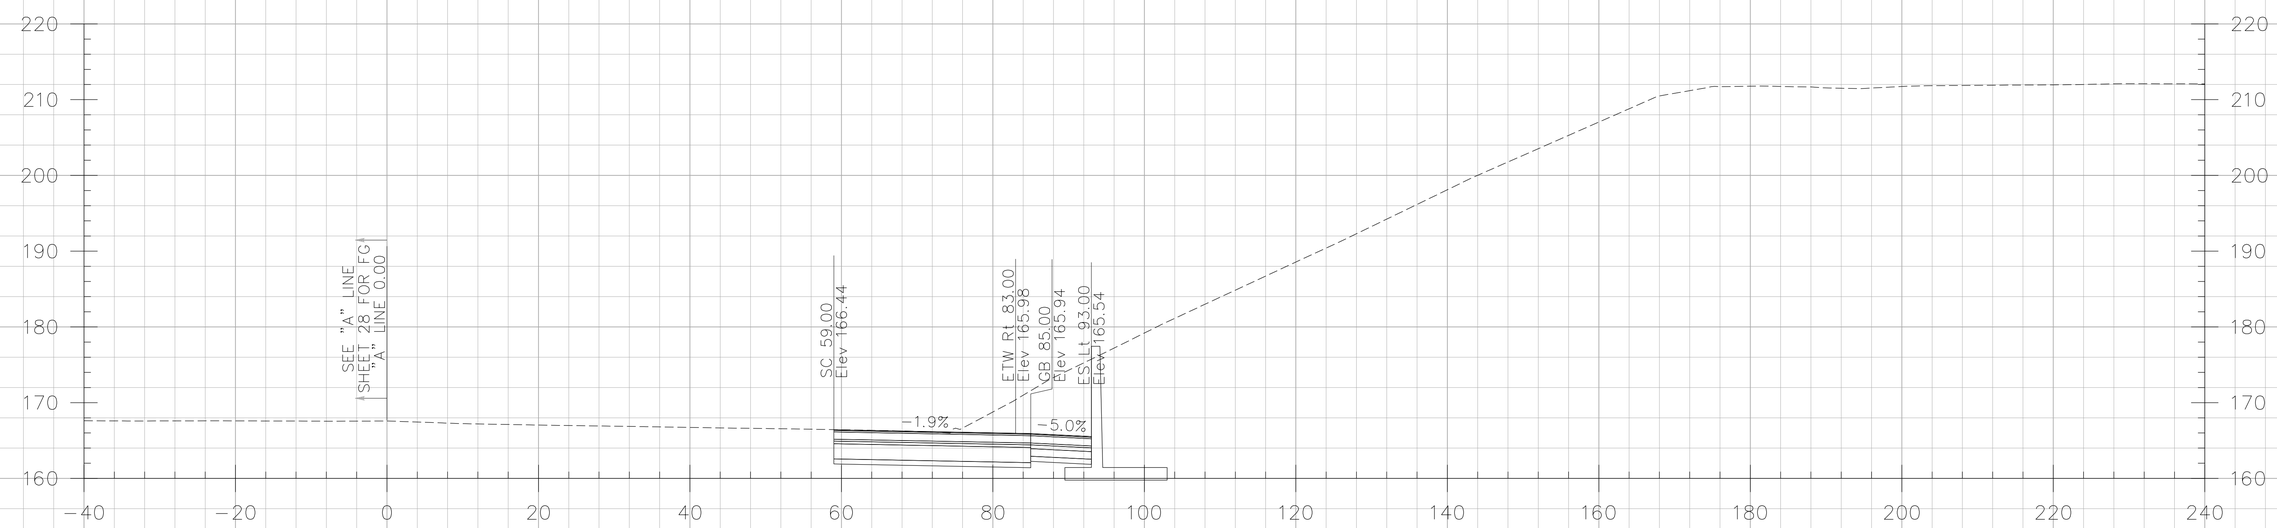

245+00.00

CROSS SECTIONS CREATED BY: DP
DATE: 10/17/2013
File: ...\A Line.dgn

PROJECT: I-5 SEGMENT 2
CONTRACT No: 12-0F96C4 12-Ora-5
PM: 3.7/6.2

Scale Ratio: 1:10' Horiz.
1:10' Vert.
ALL DIMENSIONS ARE US SURVEY FEET

"A" LINE CROSS SECTIONS

DESIGN STUDY ONLY

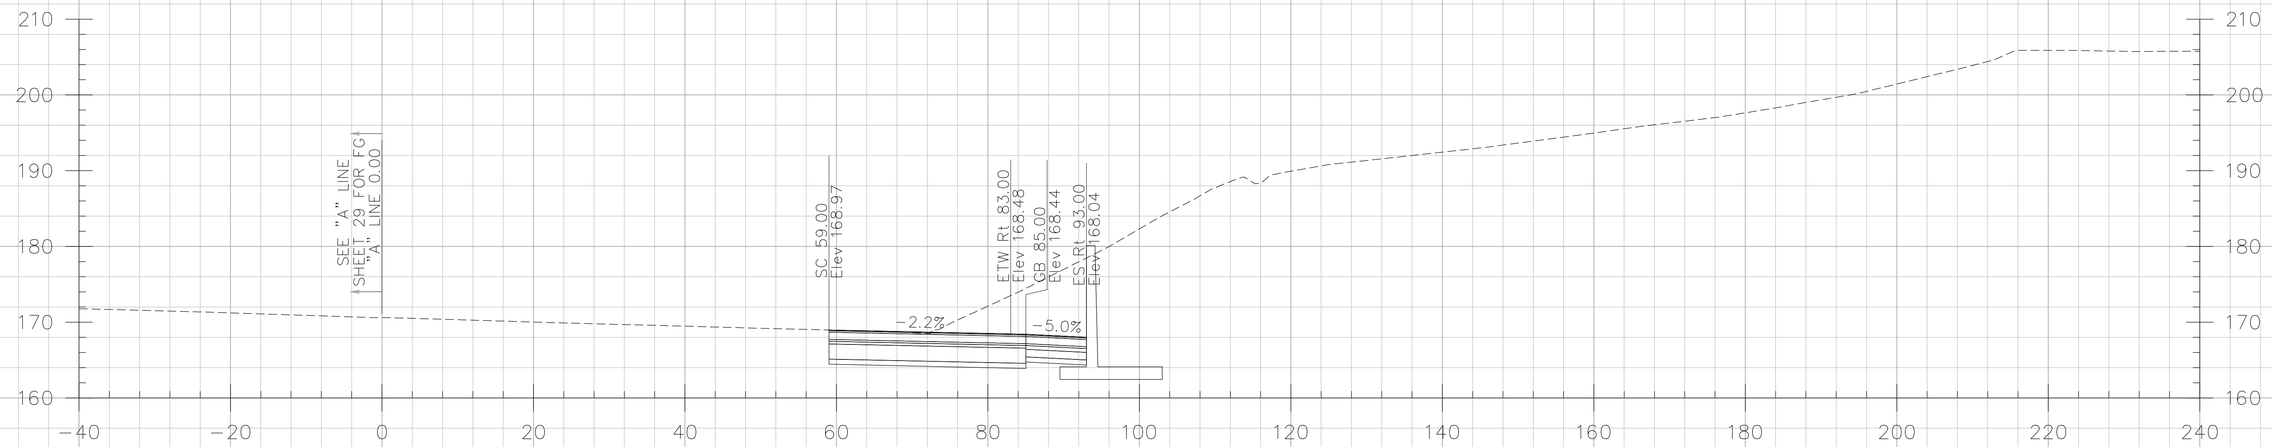

246+50.00

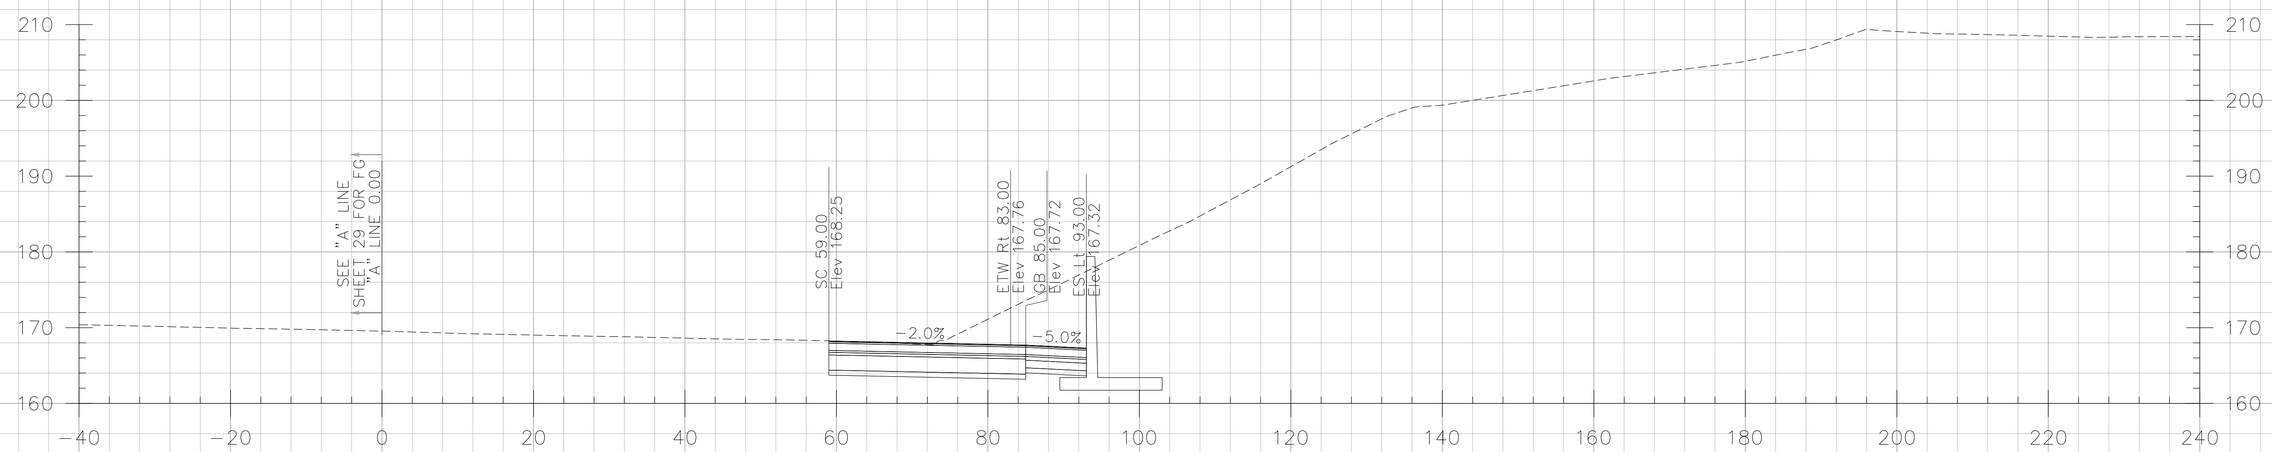

246+00.00

CROSS SECTIONS CREATED BY: DP
DATE: 10/17/2013
File: ...\A Line.dgn

PROJECT: I-5 SEGMENT 2
CONTRACT No: 12-0F96C4 12-Ora-5
PM: 3.7/6.2

Scale Ratio: 1:10' Horiz.
1:10' Vert.
ALL DIMENSIONS ARE US SURVEY FEET

"A" LINE CROSS SECTIONS

DESIGN STUDY ONLY

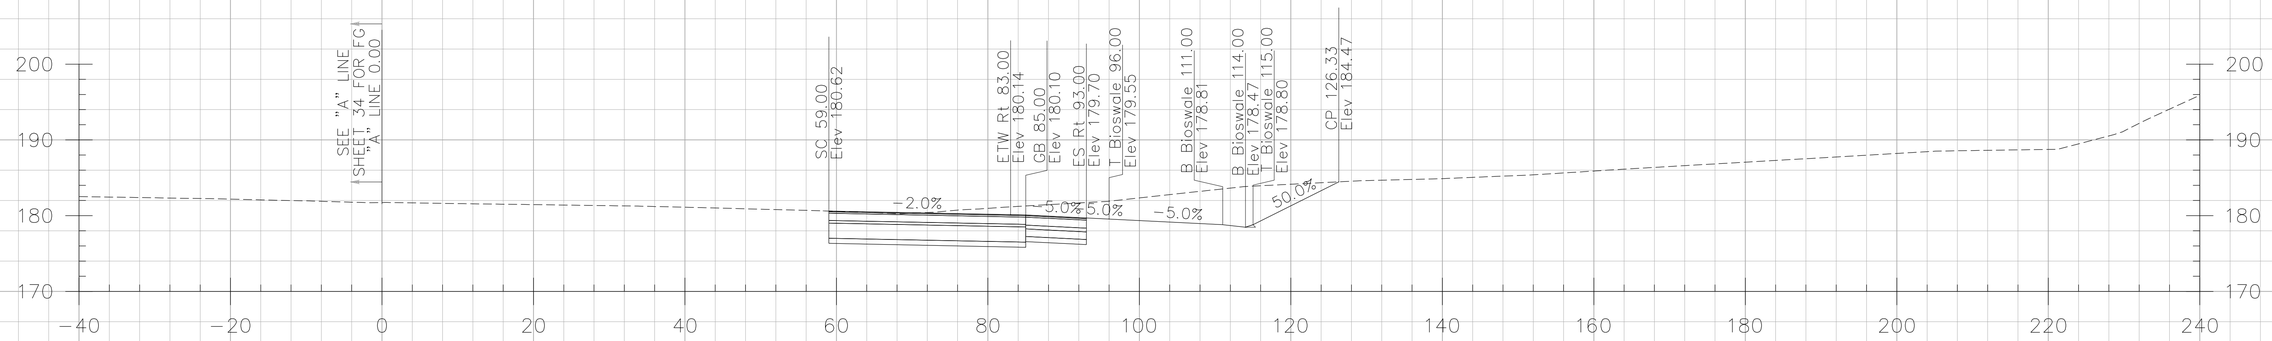

252+00.00

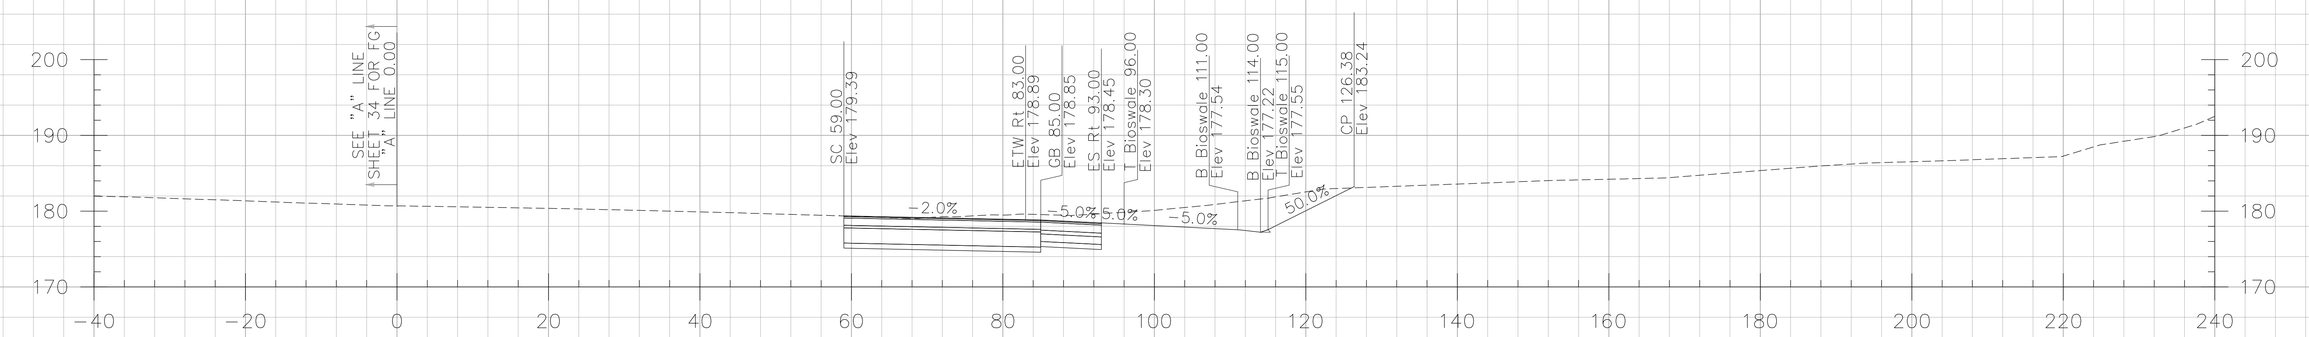

251+50.00

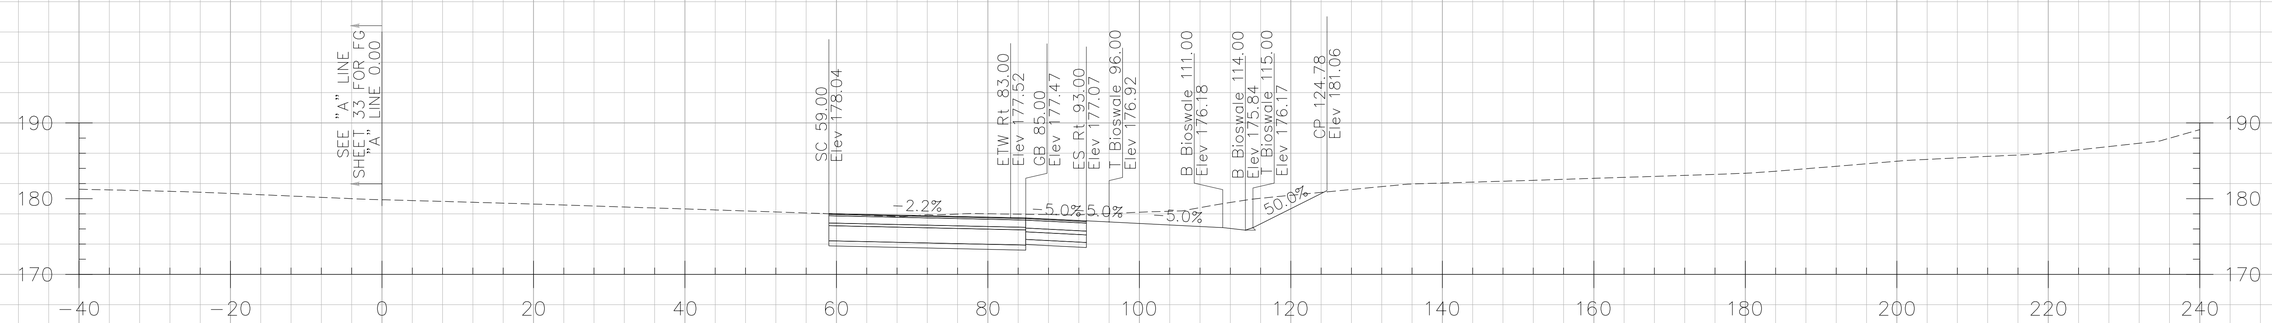

251+00.00

CROSS SECTIONS CREATED BY: DP
DATE: 10/17/2013
File: ...\A Line.dgn

PROJECT: I-5 SEGMENT 2
CONTRACT No: 12-0F96C4 12-Ora-5
PM: 3.7/6.2

Scale Ratio: 1:10' Horiz.
1:10' Vert.
ALL DIMENSIONS ARE US SURVEY FEET

"A" LINE CROSS SECTIONS

DESIGN STUDY ONLY

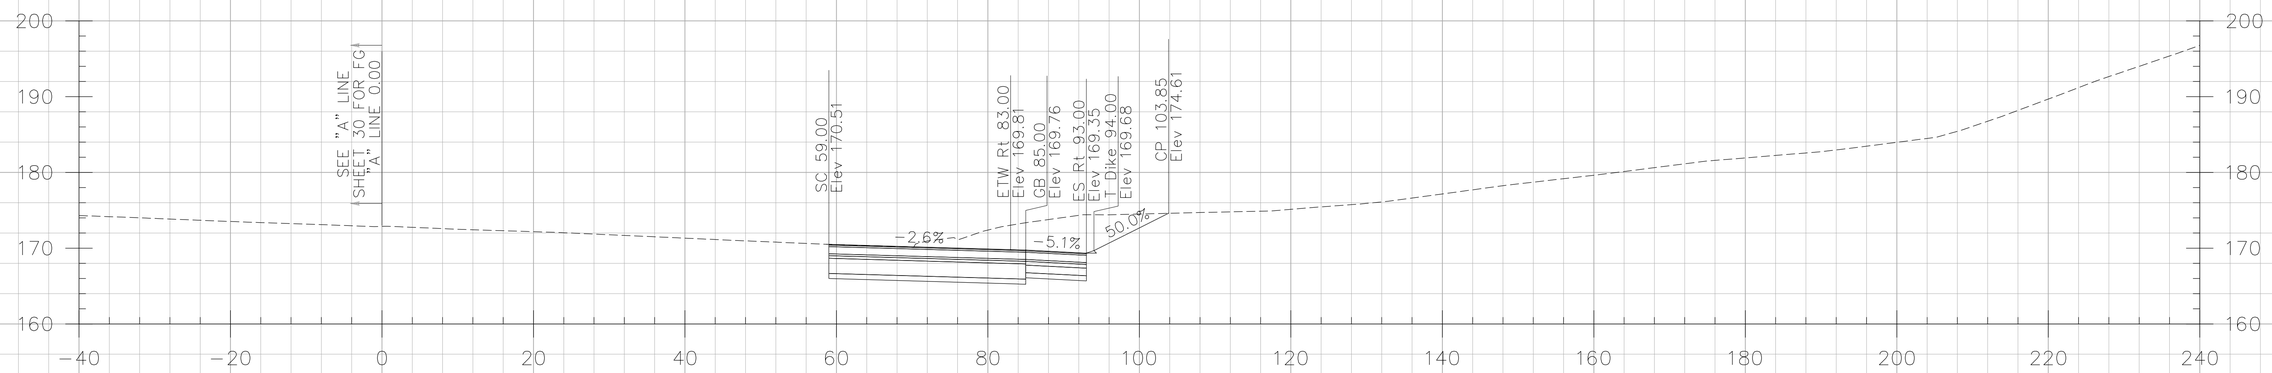

247+50.00

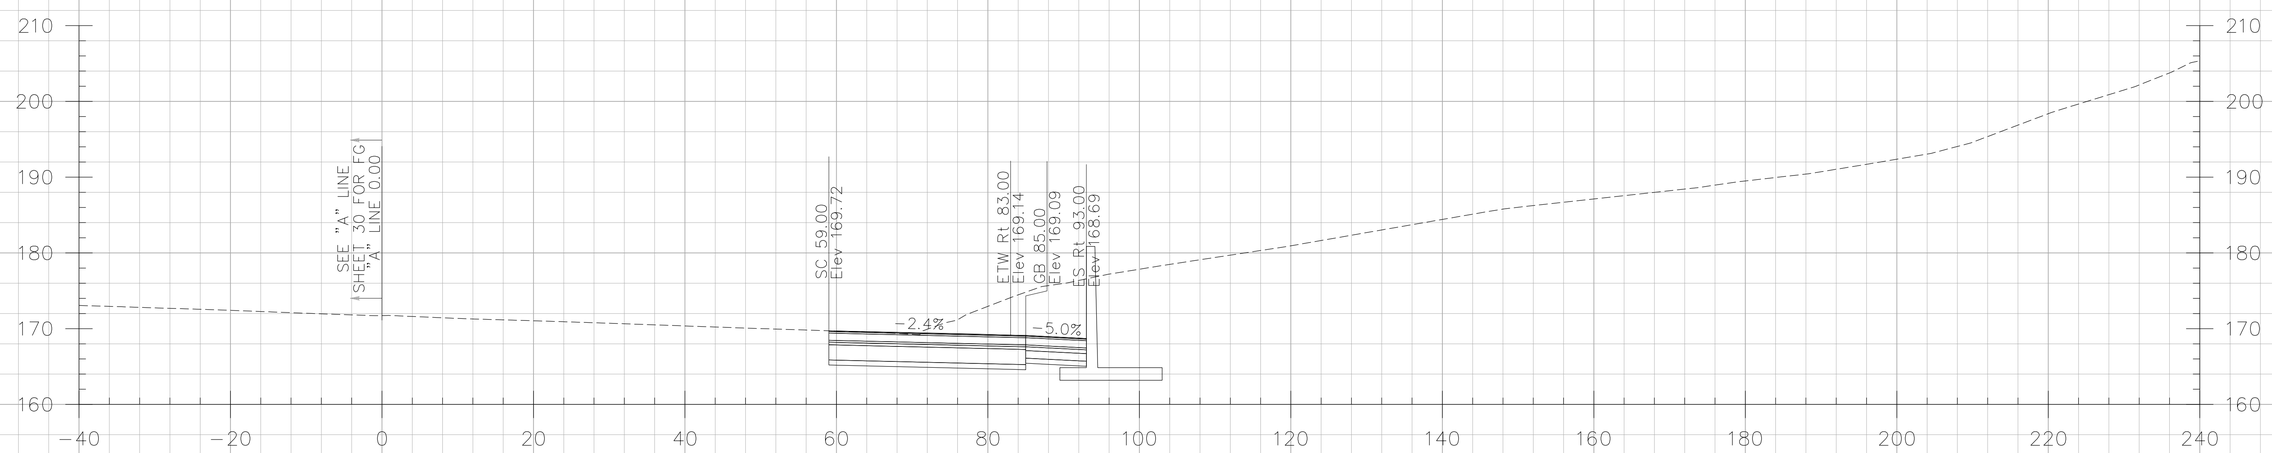

247+00.00

CROSS SECTIONS CREATED BY: DP
DATE: 10/17/2013
File: ...\A Line.dgn

PROJECT: I-5 SEGMENT 2
CONTRACT No: 12-0F96C4 12-Ora-5
PM: 3.7/6.2

Scale Ratio: 1:10' Horiz.
1:10' Vert.
ALL DIMENSIONS ARE US SURVEY FEET

"A" LINE CROSS SECTIONS

DESIGN STUDY ONLY

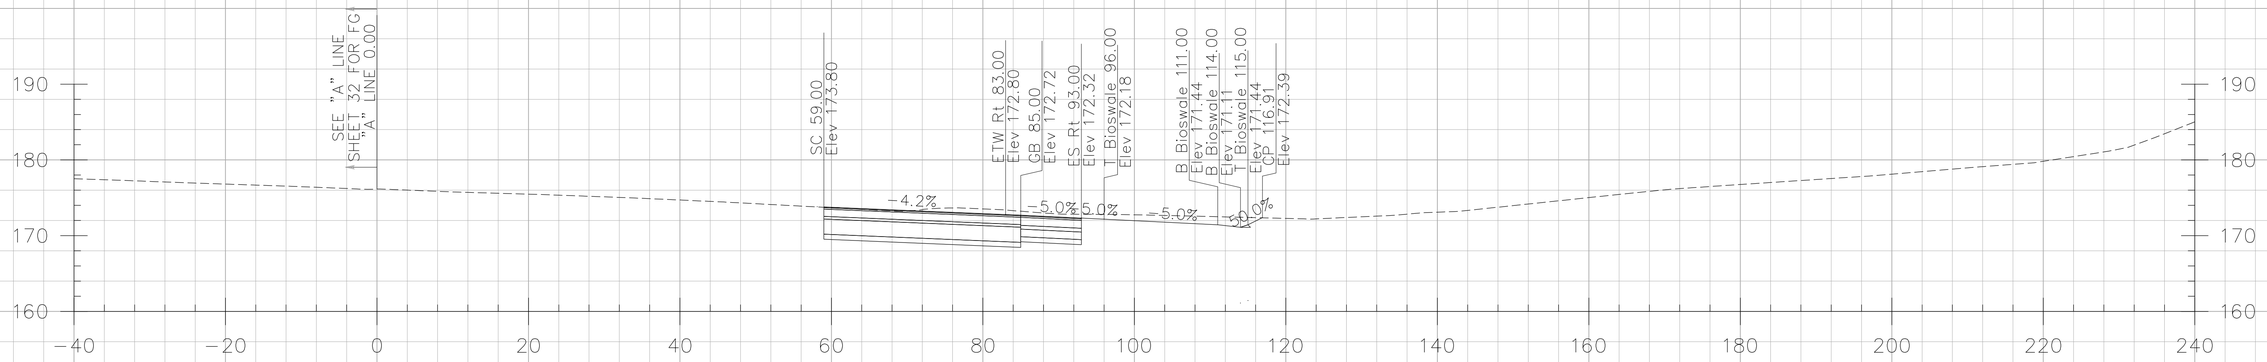

249+00.00

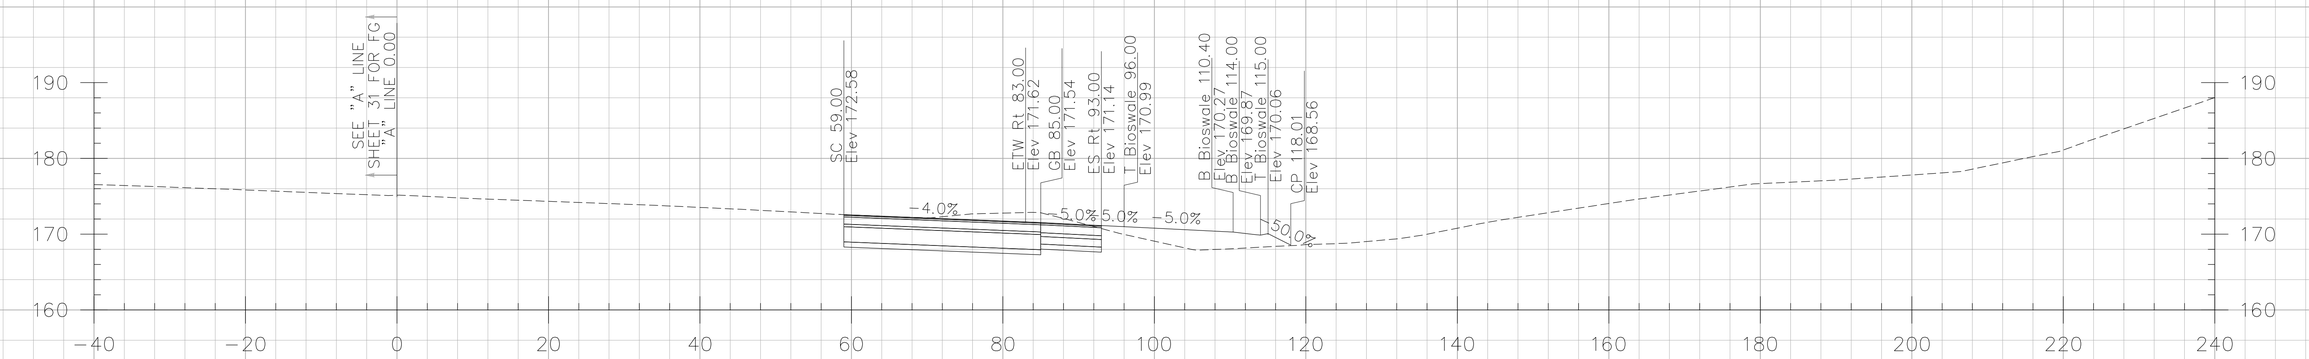

248+50.00

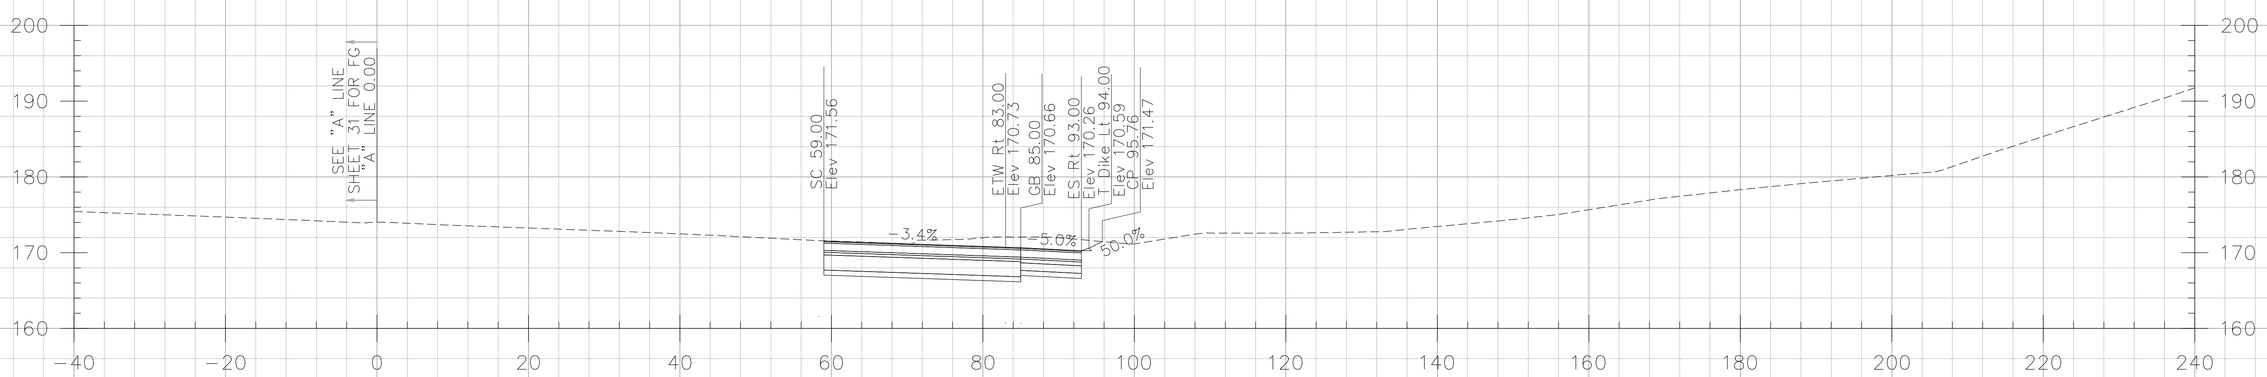

248+00.00

CROSS SECTIONS CREATED BY: DP
DATE: 10/17/2013
File: ...\A Line.dgn

PROJECT: I-5 SEGMENT 2
CONTRACT No: 12-0F96C4 12-Ora-5
PM: 3.7/6.2

Scale Ratio: 1:10' Horiz.
1:10' Vert.
ALL DIMENSIONS ARE US SURVEY FEET

"A" LINE CROSS SECTIONS

DESIGN STUDY ONLY

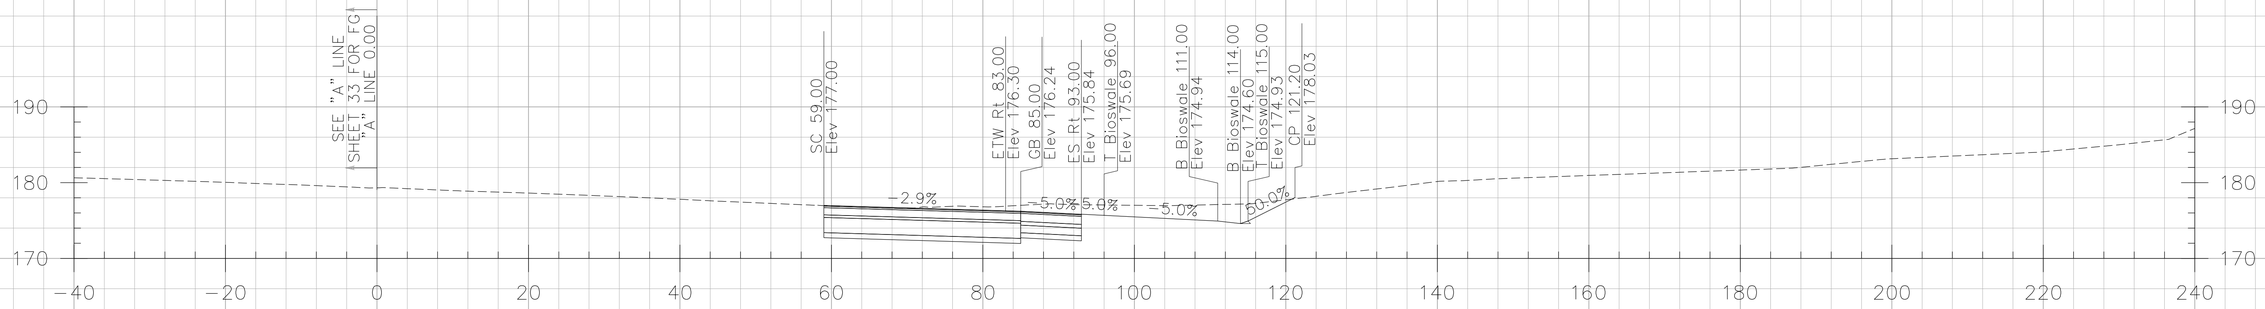

250+50.00

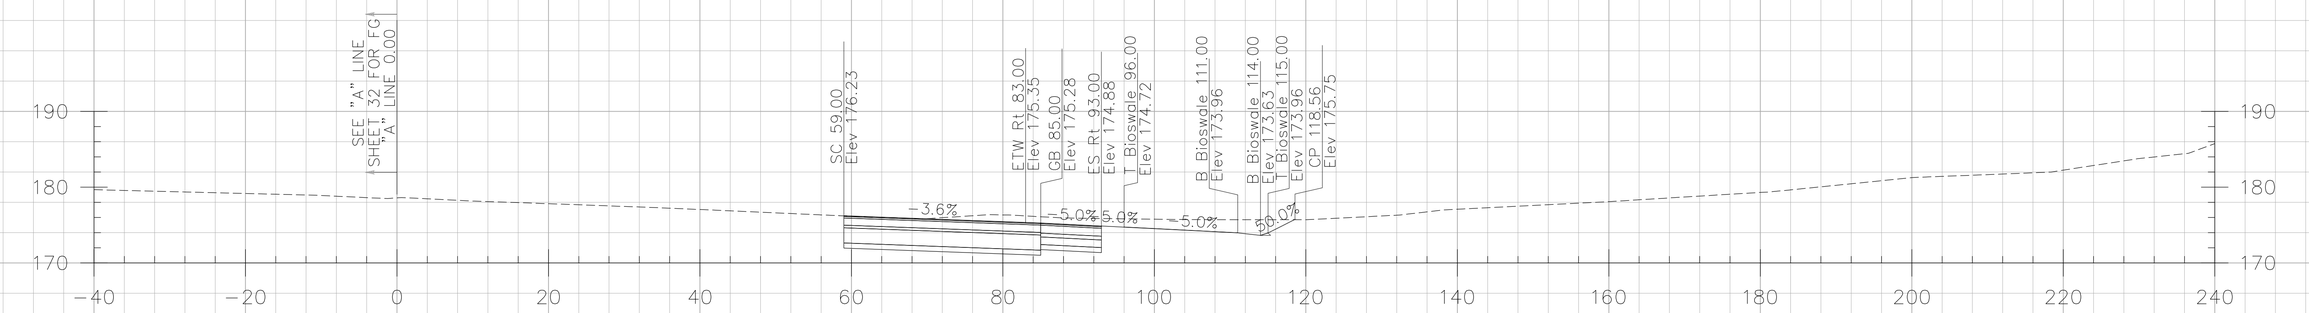

250+00.00

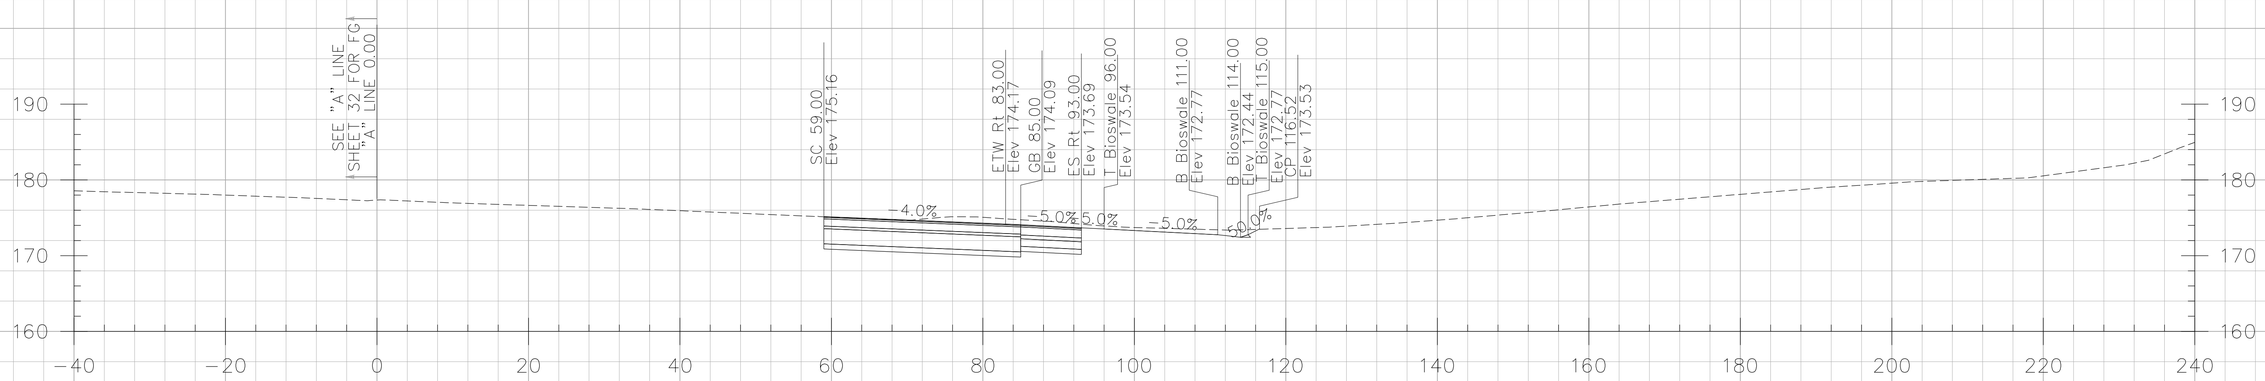

249+50.00

CROSS SECTIONS CREATED BY: DP
DATE: 10/17/2013
File: ...\A Line.dgn

PROJECT: I-5 SEGMENT 2
CONTRACT No: 12-0F96C4 12-Ora-5
PM: 3.7/6.2

Scale Ratio: 1:10' Horiz.
1:10' Vert.
ALL DIMENSIONS ARE US SURVEY FEET

"A" LINE CROSS SECTIONS

DESIGN STUDY ONLY

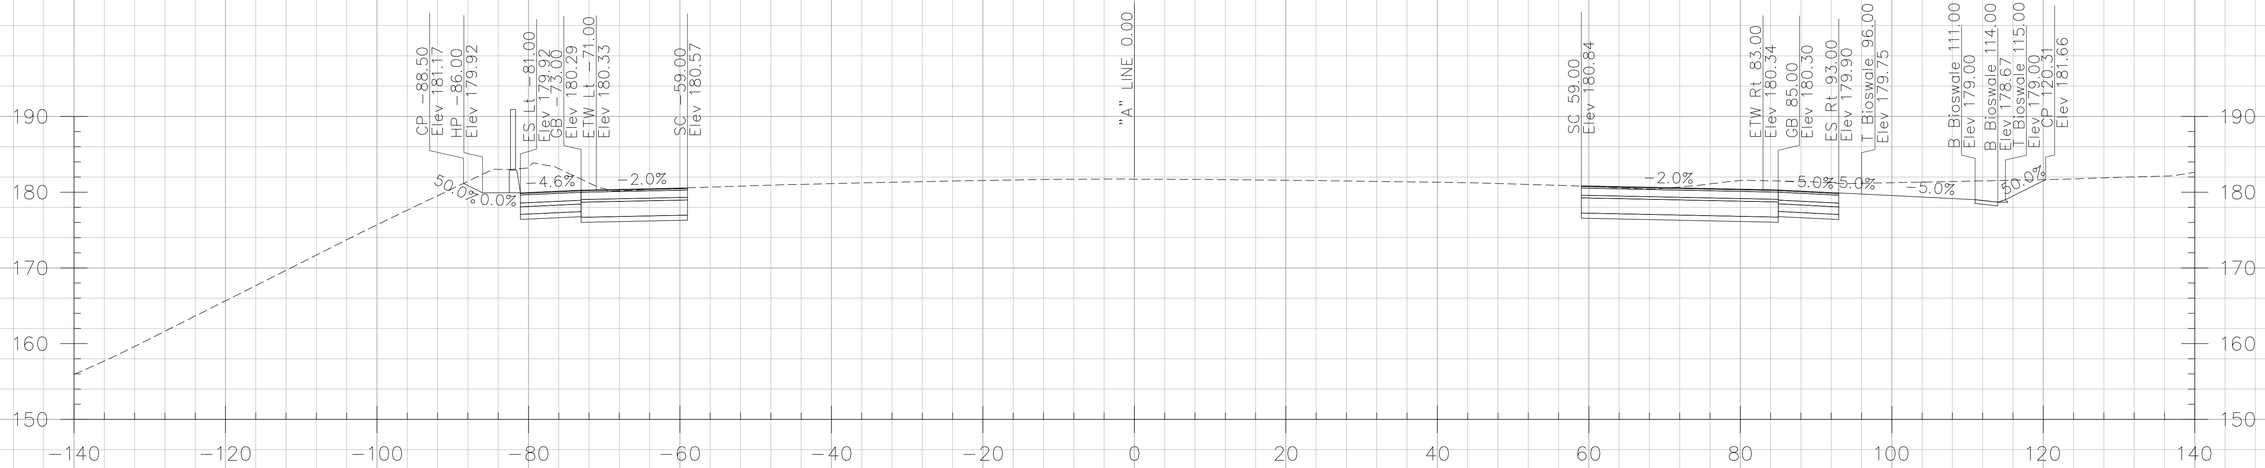

255+50.00

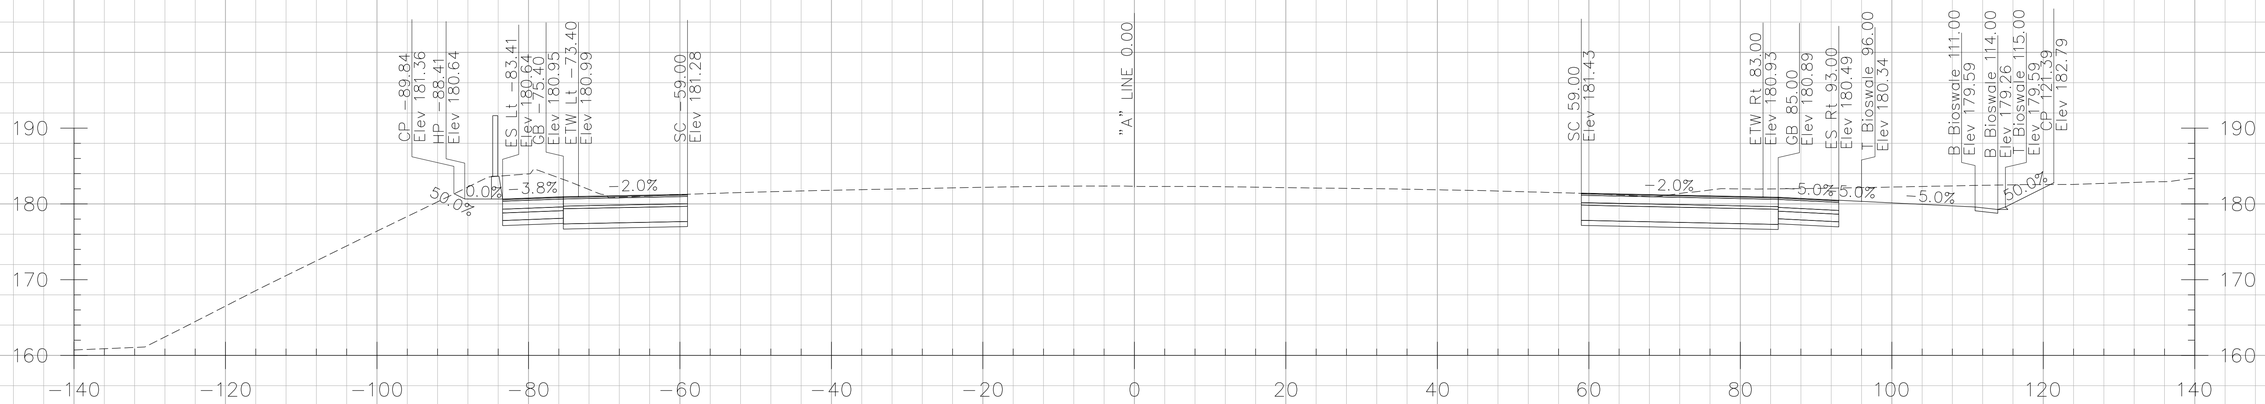

255+00.00

CROSS SECTIONS CREATED BY: DP
DATE: 10/17/2013
File: ...\A Line.dgn

PROJECT: I-5 SEGMENT 2
CONTRACT No: 12-0F96C4 12-Ora-5
PM: 3.7/6.2

Scale Ratio: 1:10' Horiz.
1:10' Vert.
ALL DIMENSIONS ARE US SURVEY FEET

"A" LINE CROSS SECTIONS

SHEET 49 OF 134

DESIGN STUDY ONLY

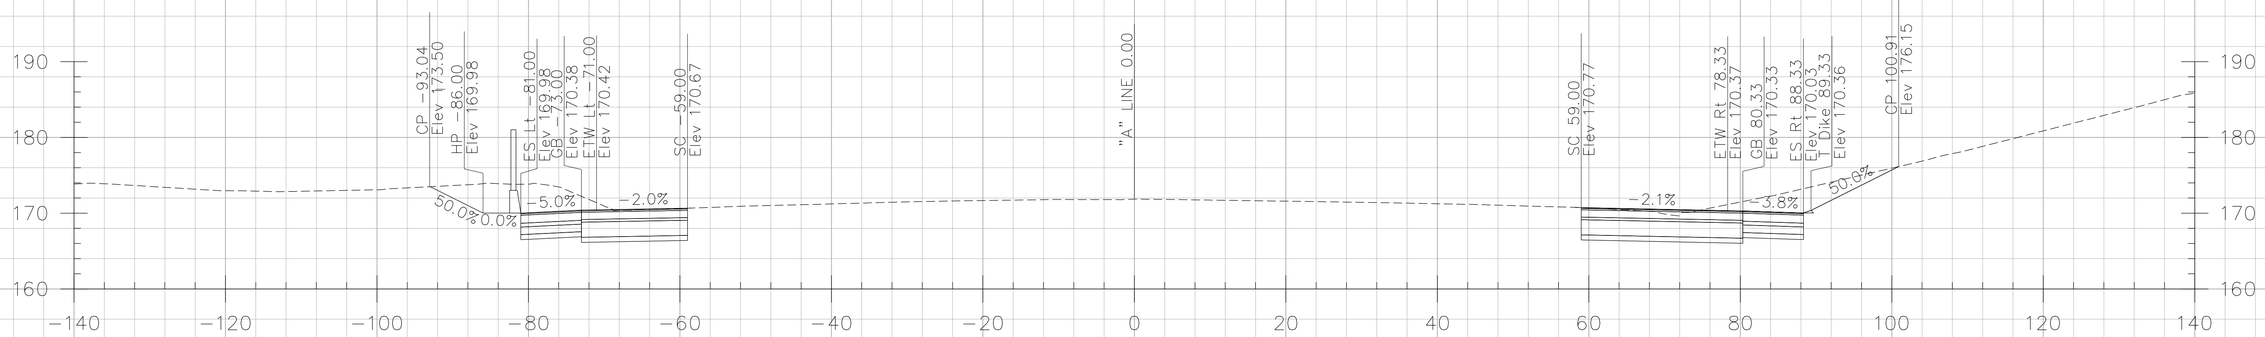

259+50.00

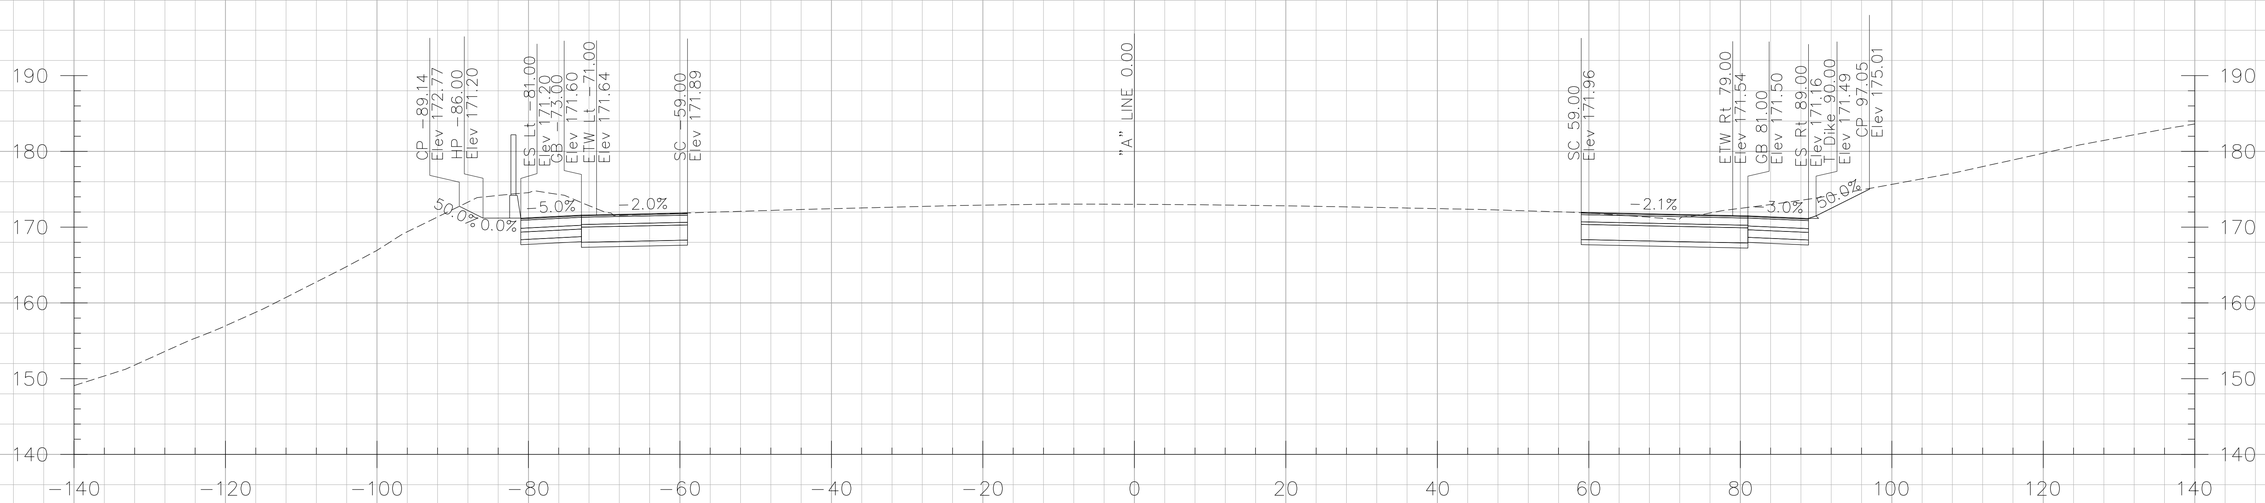

259+00.00

CROSS SECTIONS CREATED BY: DP
DATE: 10/17/2013
File: ...\A Line.dgn

PROJECT: I-5 SEGMENT 2
CONTRACT No: 12-0F96C4 12-Ora-5
PM: 3.7/6.2

Scale Ratio: 1:10' Horiz.
1:10' Vert.
ALL DIMENSIONS ARE US SURVEY FEET

"A" LINE CROSS SECTIONS

SHEET 53 OF 134

DESIGN STUDY ONLY

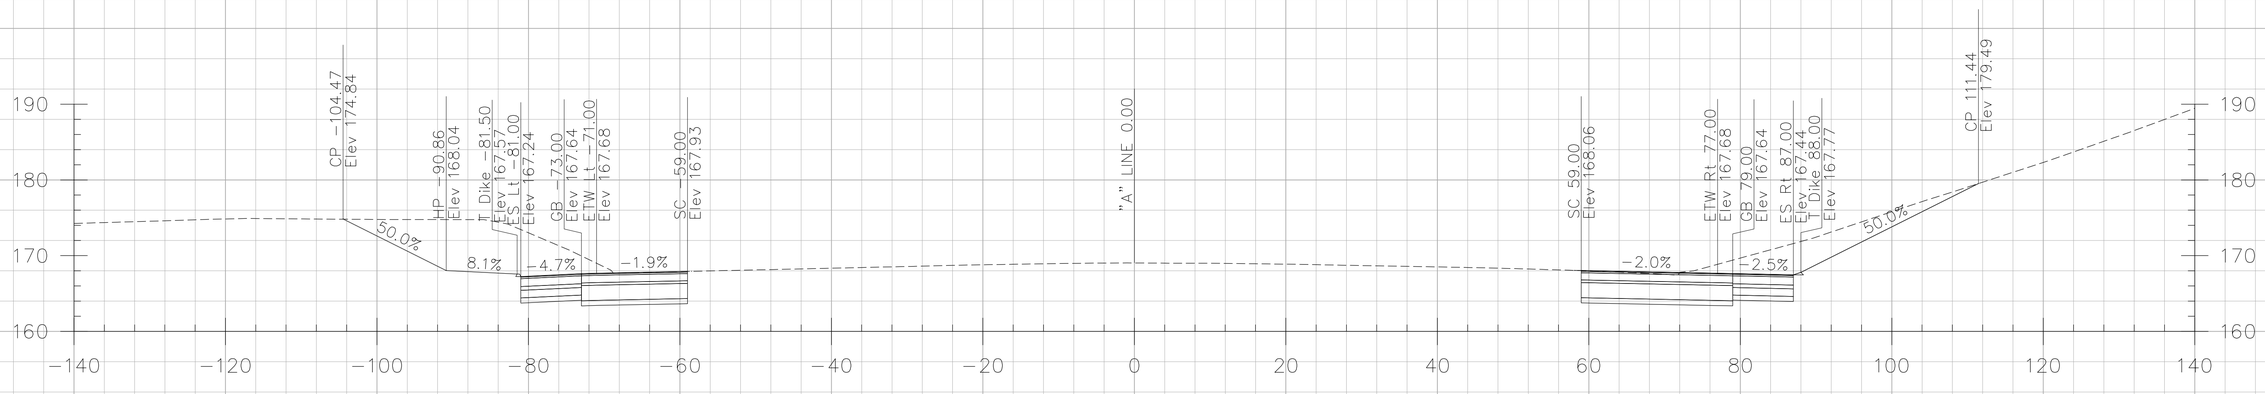

260+50.00

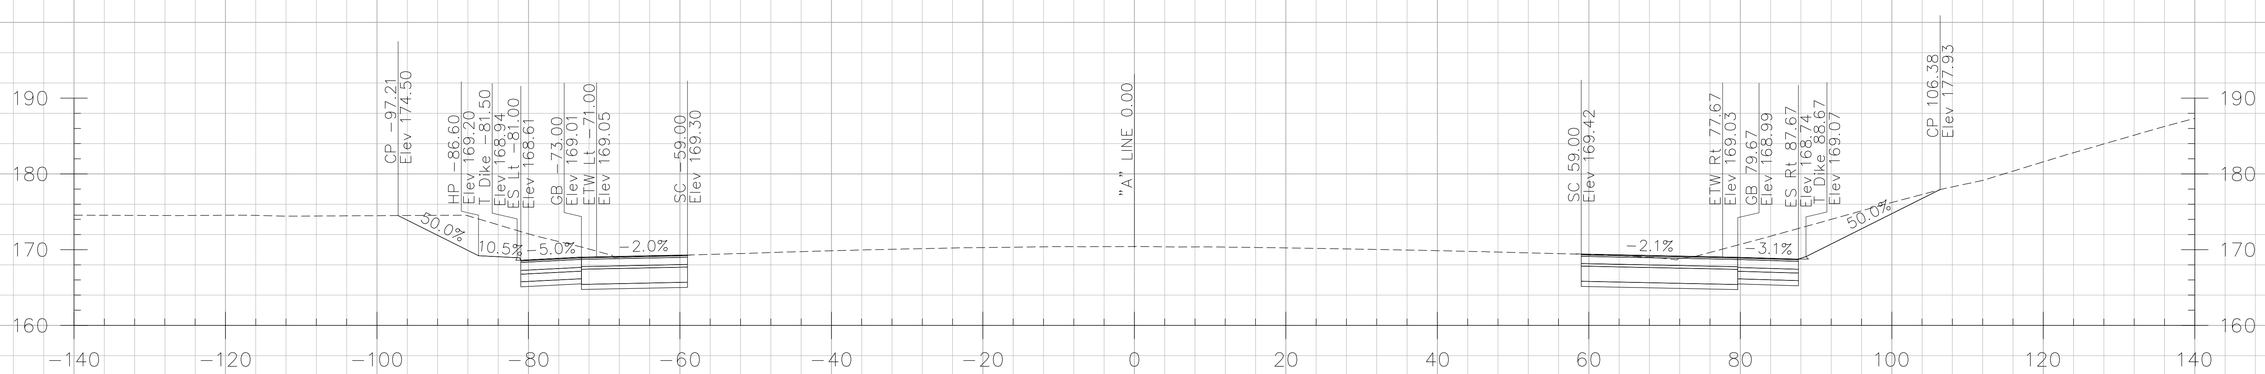

260+00.00

CROSS SECTIONS CREATED BY: DP
DATE: 10/17/2013
File: ...\A Line.dgn

PROJECT: I-5 SEGMENT 2
CONTRACT No: 12-0F96C4 12-Ora-5
PM: 3.7/6.2

Scale Ratio: 1:10' Horiz.
1:10' Vert.
ALL DIMENSIONS ARE US SURVEY FEET

"A" LINE CROSS SECTIONS

DESIGN STUDY ONLY

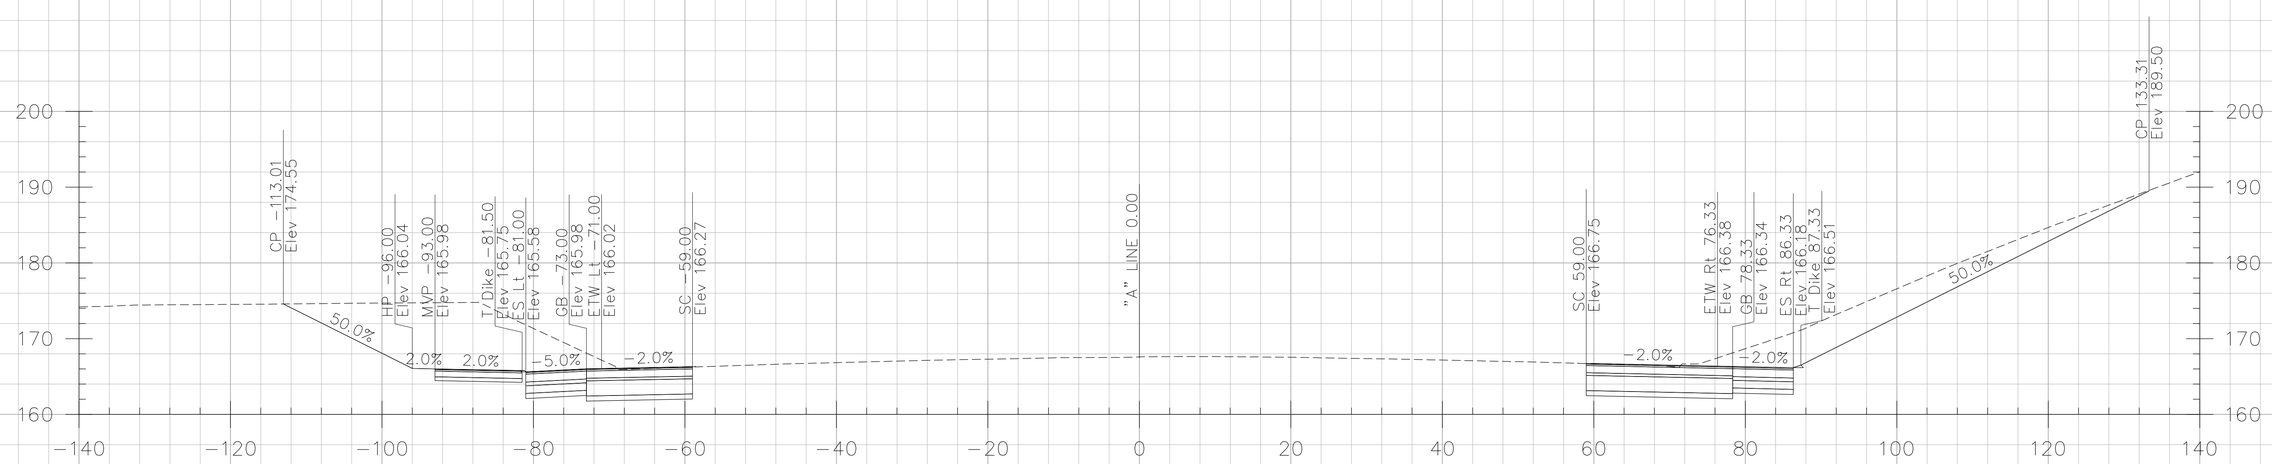

261+00.00

CROSS SECTIONS CREATED BY: DP
DATE: 10/17/2013
File: ...\A Line.dgn

PROJECT: I-5 SEGMENT 2
CONTRACT No: 12-0F96C4 12-Ora-5
PM: 3.7/6.2

Scale Ratio: 1:10' Horiz.
1:10' Vert.
ALL DIMENSIONS ARE US SURVEY FEET

"A" LINE CROSS SECTIONS

SHEET 55 OF 134

DESIGN STUDY ONLY

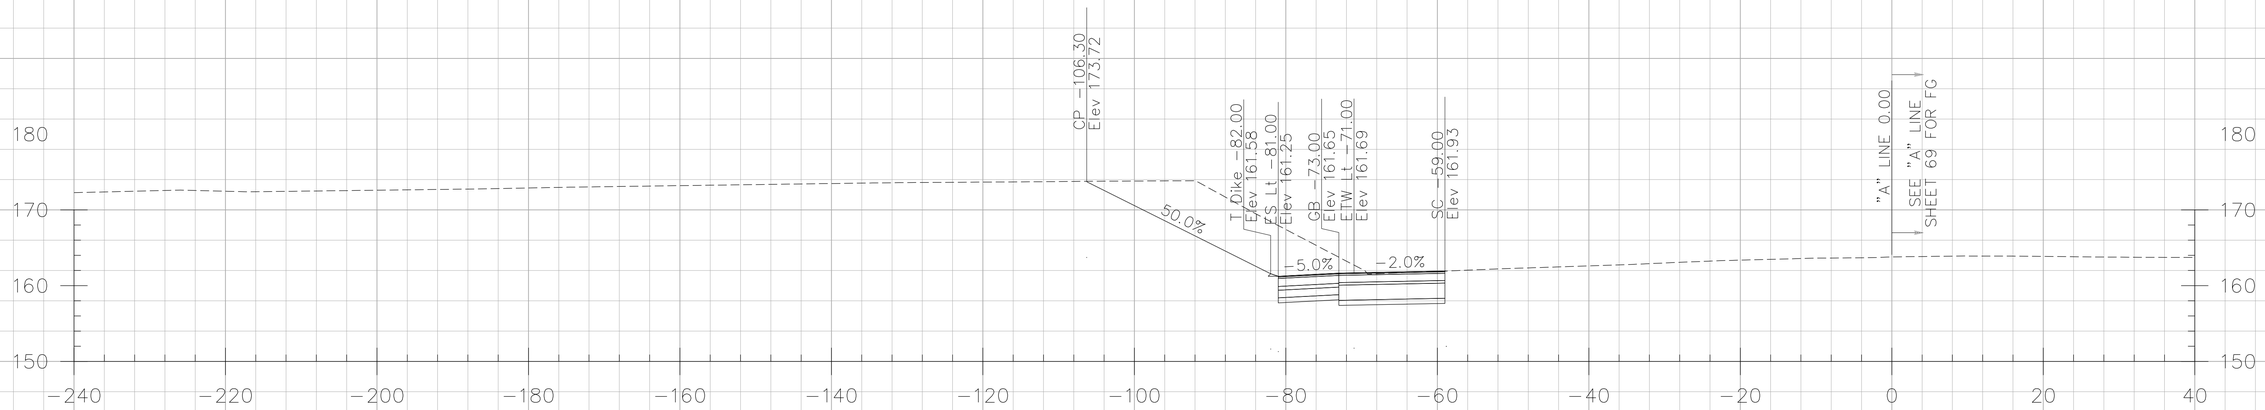

262+50.00

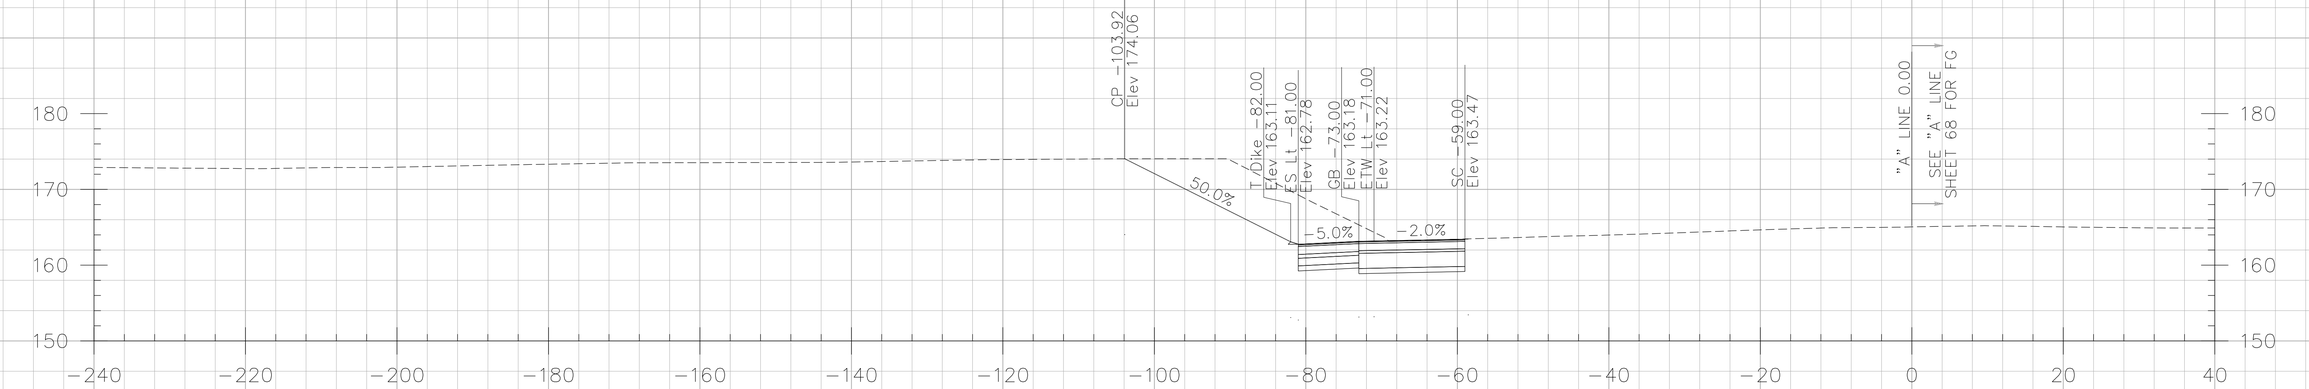

262+00.00

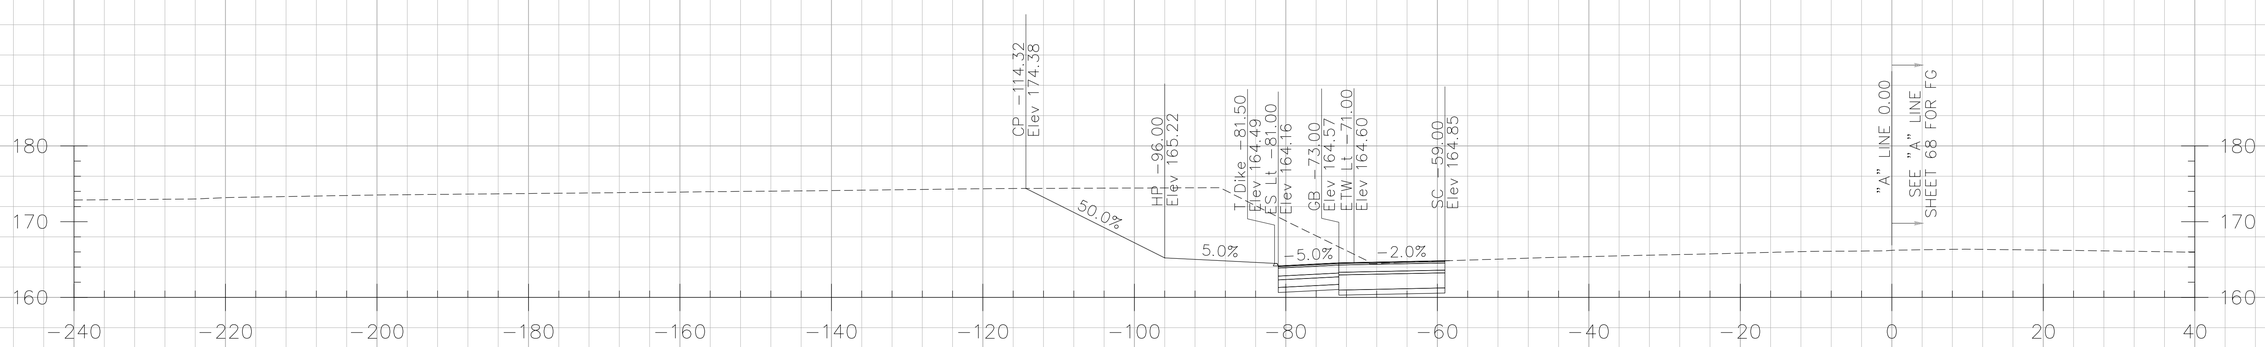

261+50.00

CROSS SECTIONS CREATED BY: DP
DATE: 10/17/2013
File: ...\A Line.dgn

PROJECT: I-5 SEGMENT 2
CONTRACT No: 12-0F96C4 12-Ora-5
PM: 3.7/6.2

Scale Ratio: 1:10' Horiz.
1:10' Vert.
ALL DIMENSIONS ARE US SURVEY FEET

"A" LINE CROSS SECTIONS

SHEET 56 OF 134

DESIGN STUDY ONLY

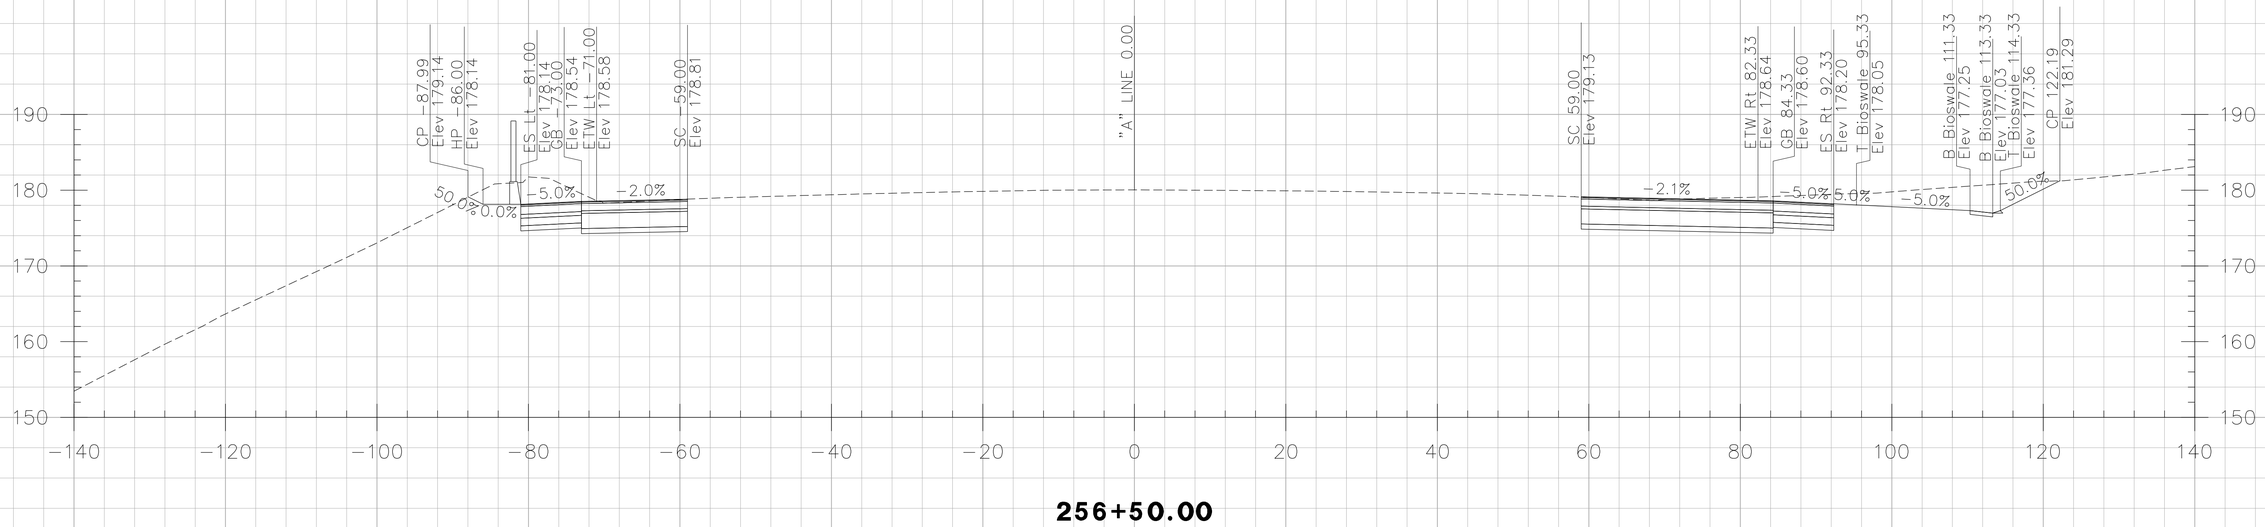

256+50.00

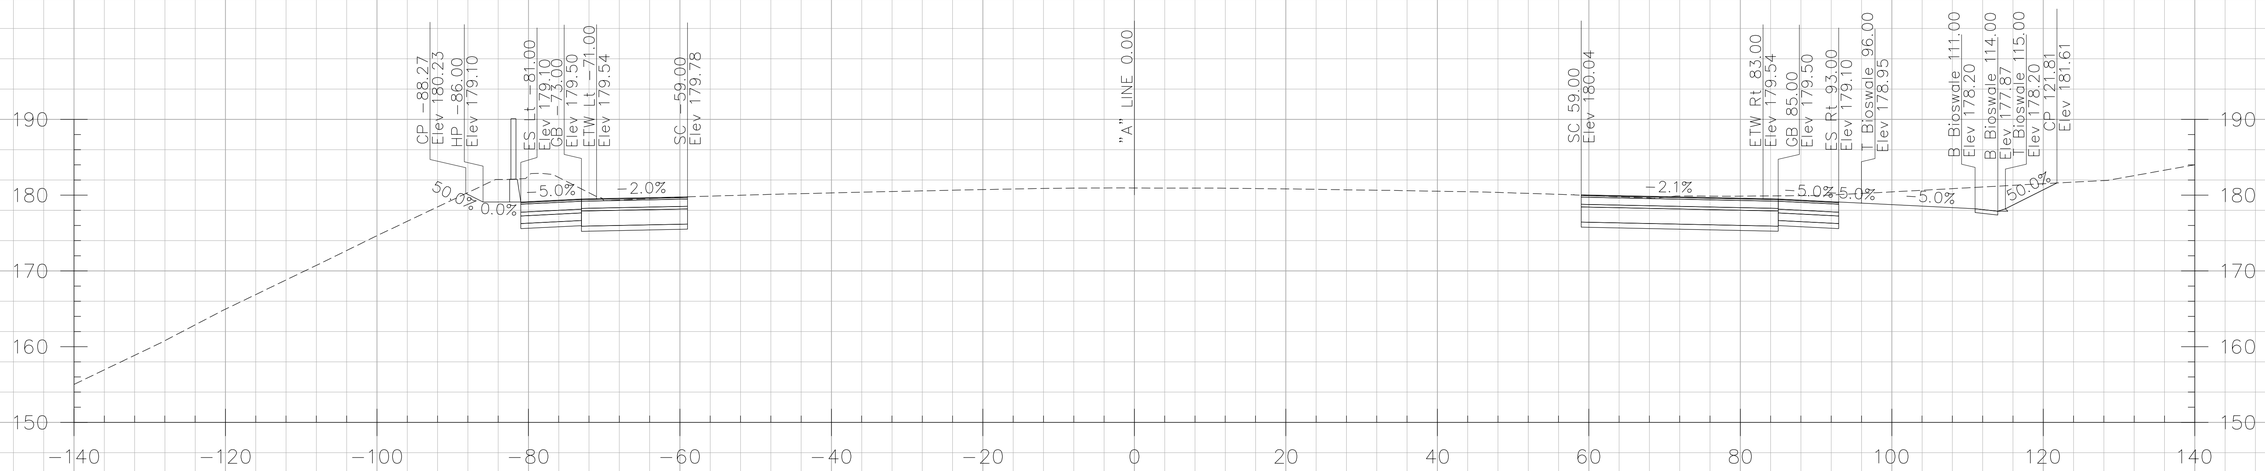

256+00.00

CROSS SECTIONS CREATED BY: DP
DATE: 10/17/2013
File: ...\A Line.dgn

PROJECT: I-5 SEGMENT 2
CONTRACT No: 12-0F96C4 12-Ora-5
PM: 3.7/6.2

Scale Ratio: 1:10' Horiz.
1:10' Vert.
ALL DIMENSIONS ARE US SURVEY FEET

"A" LINE CROSS SECTIONS

DESIGN STUDY ONLY

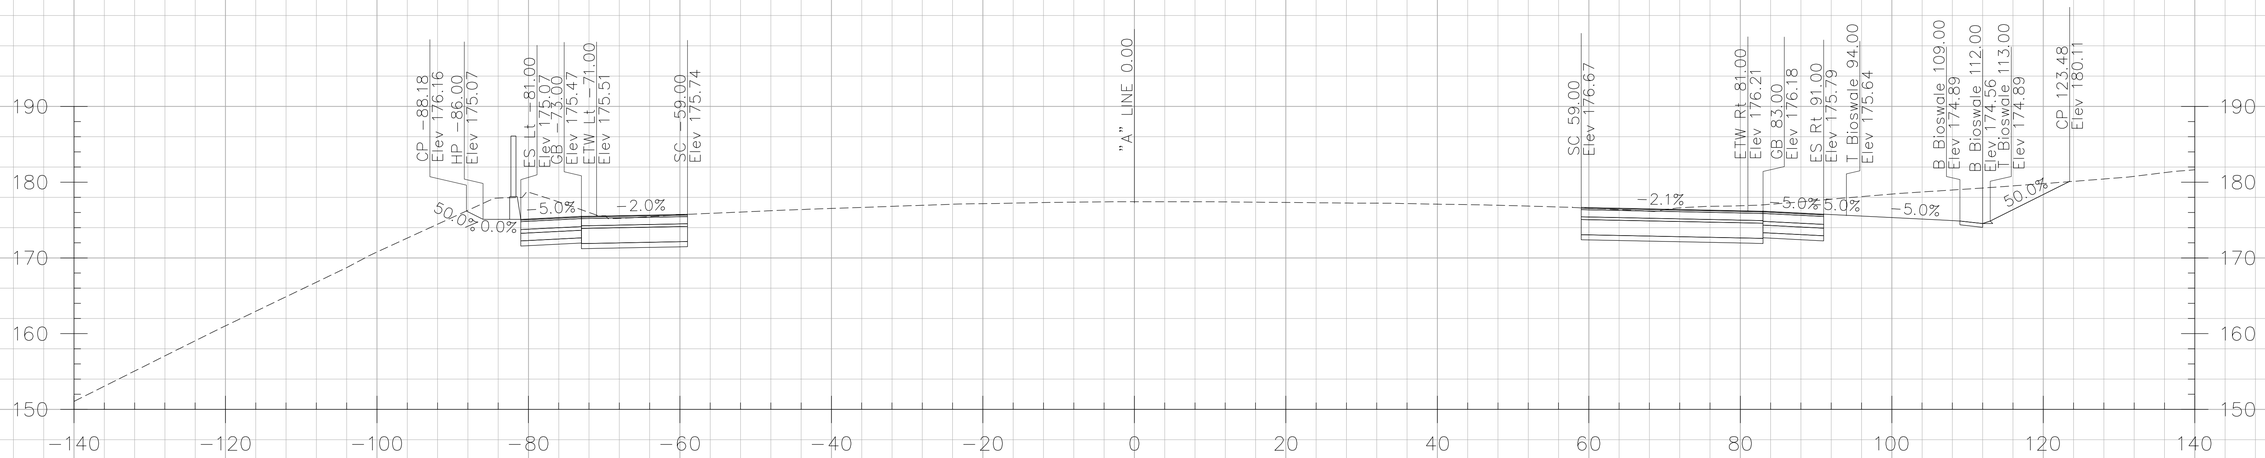

257+50.00

257+00.00

CROSS SECTIONS CREATED BY: DP
DATE: 10/17/2013
File: ...\A Line.dgn

PROJECT: I-5 SEGMENT 2
CONTRACT No: 12-0F96C4 12-Ora-5
PM: 3.7/6.2

Scale Ratio: 1:10' Horiz.
1:10' Vert.
ALL DIMENSIONS ARE US SURVEY FEET

"A" LINE CROSS SECTIONS

DESIGN STUDY ONLY

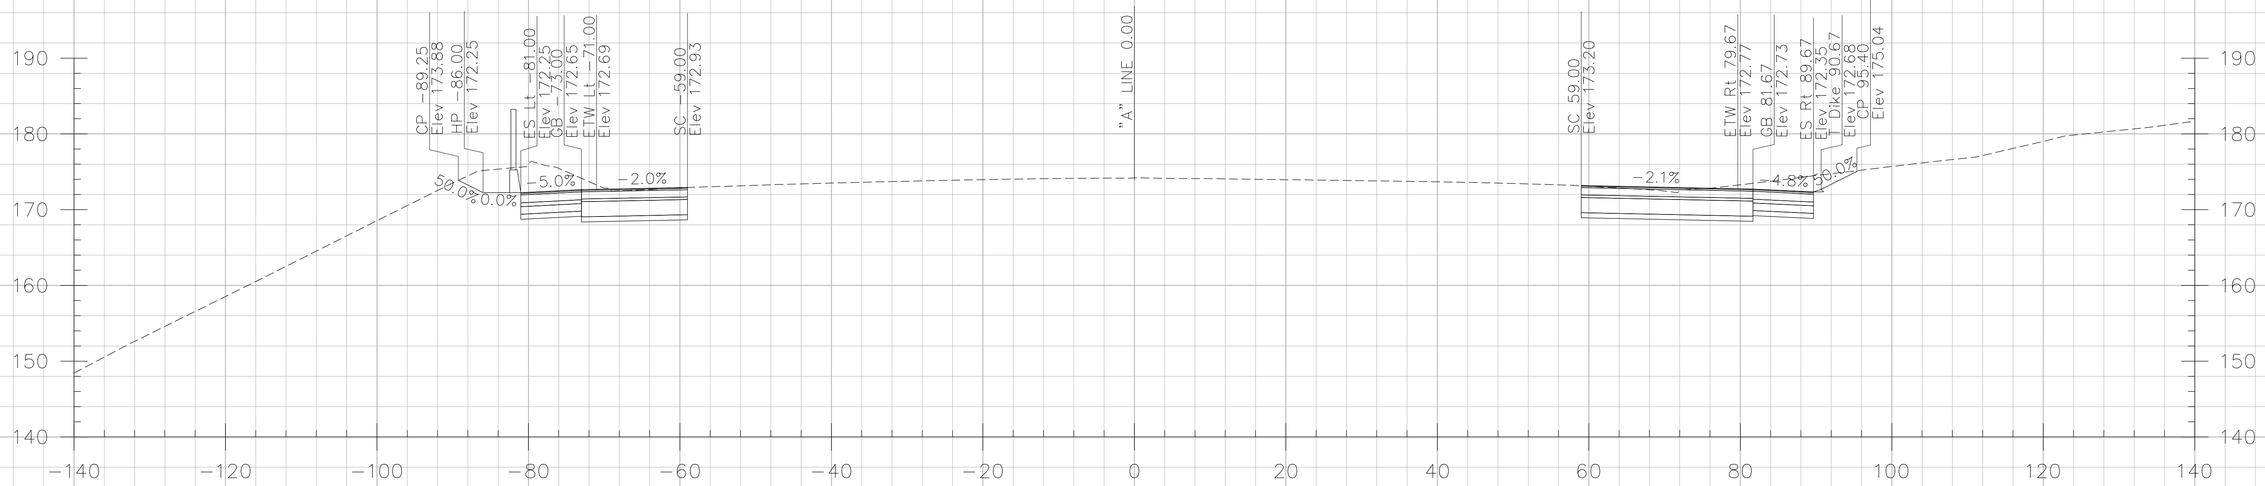

258+50.00

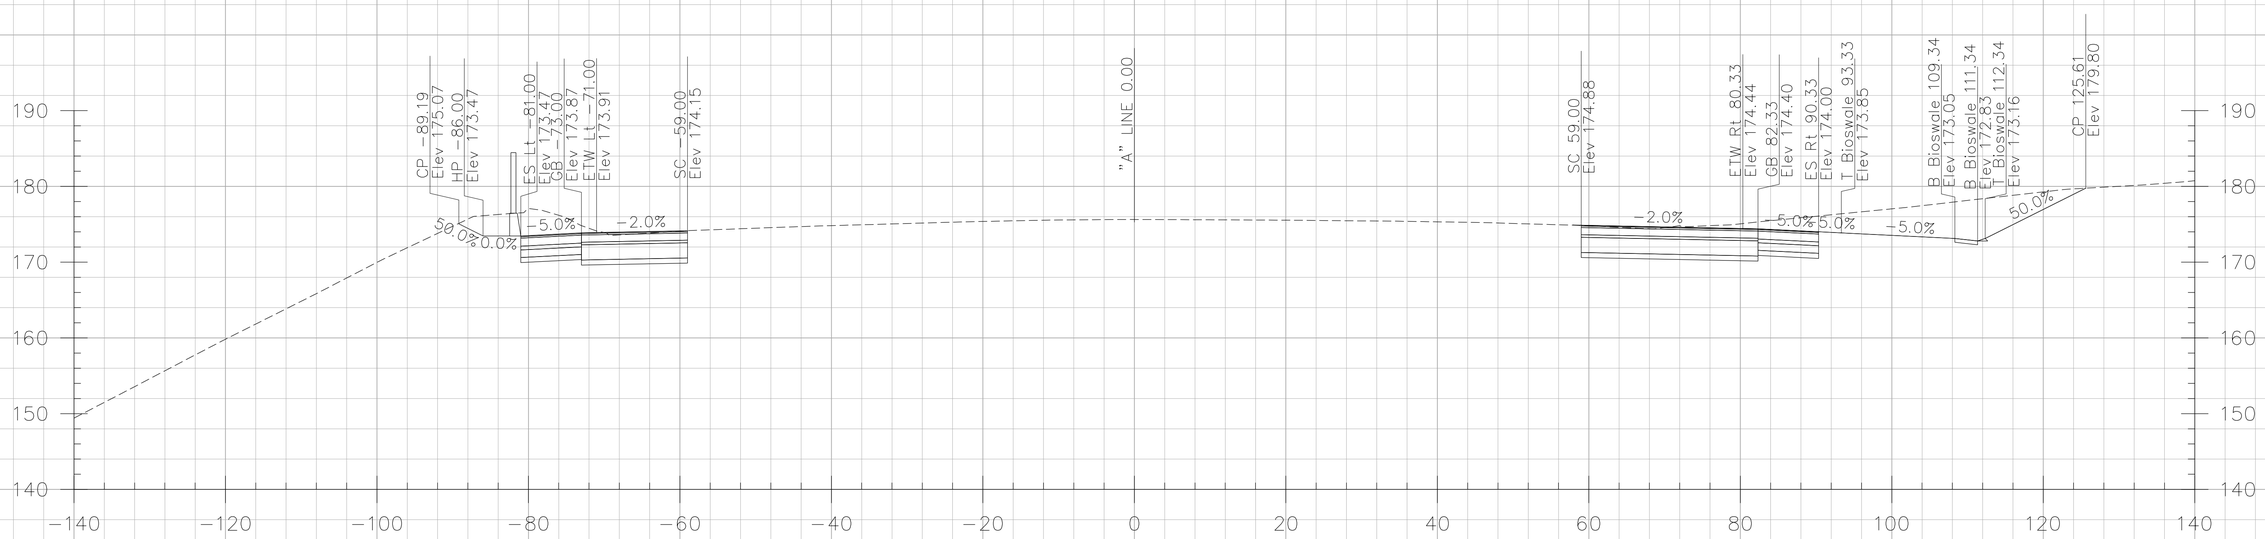

258+00.00

CROSS SECTIONS CREATED BY: DP
DATE: 10/17/2013
File: ...\A Line.dgn

PROJECT: I-5 SEGMENT 2
CONTRACT No: 12-0F96C4 12-Ora-5
PM: 3.7/6.2

Scale Ratio: 1:10' Horiz.
1:10' Vert.
ALL DIMENSIONS ARE US SURVEY FEET

"A" LINE CROSS SECTIONS

SHEET 52 OF 134

DESIGN STUDY ONLY

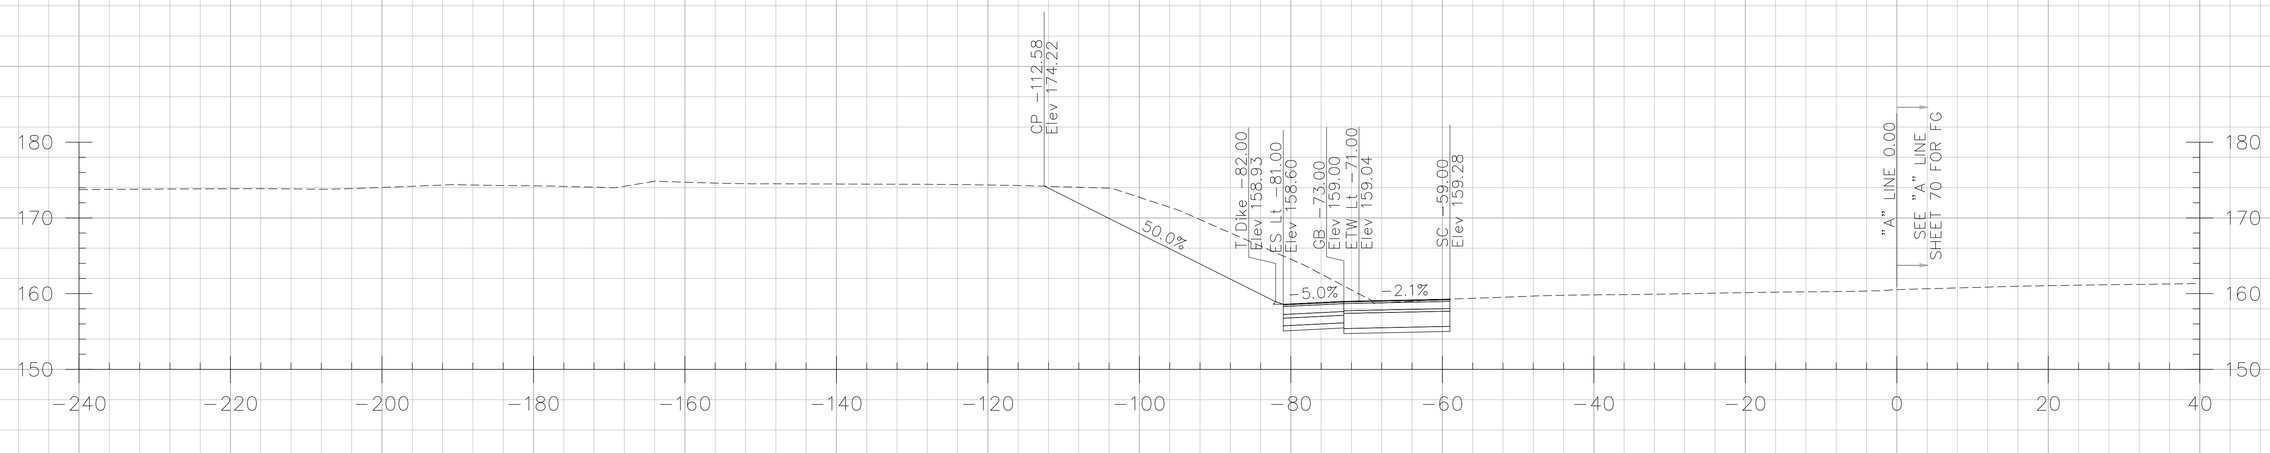

263+50.00

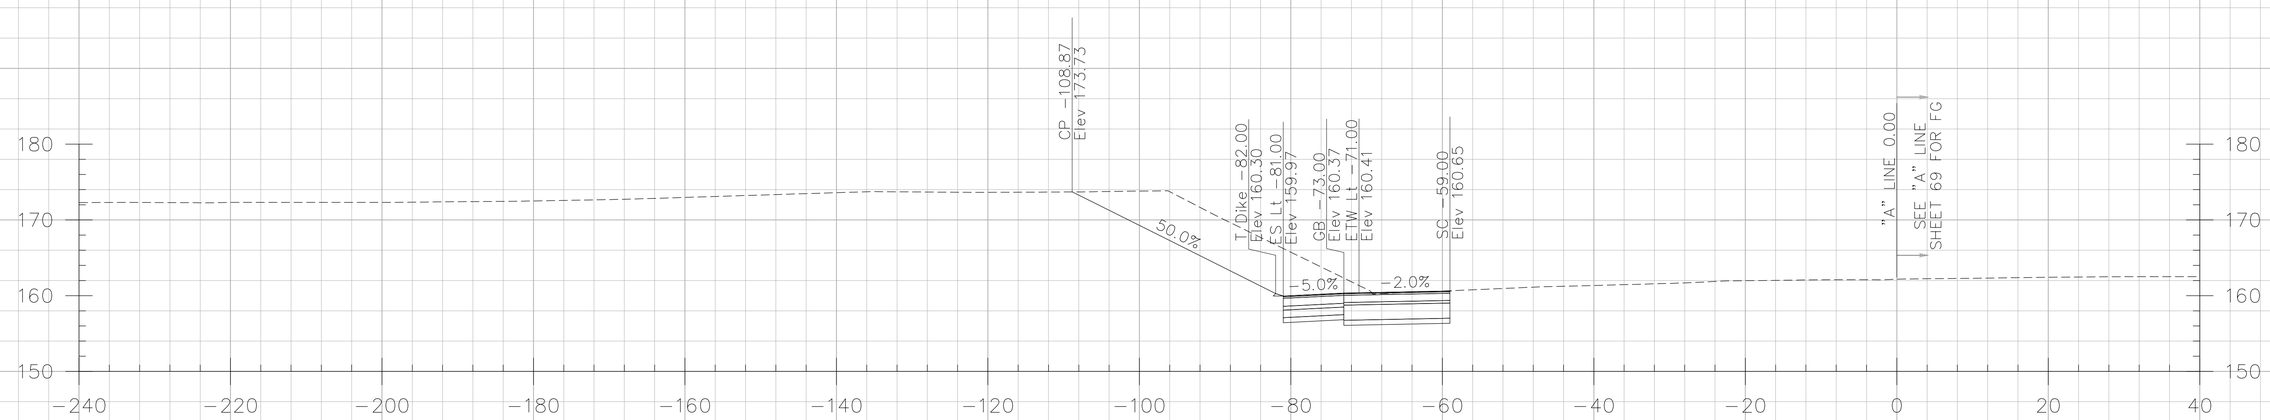

263+00.00

CROSS SECTIONS CREATED BY: DP
DATE: 10/17/2013
File: ...\A Line.dgn

PROJECT: I-5 SEGMENT 2
CONTRACT No: 12-0F96C4 12-Ora-5
PM: 3.7/6.2

Scale Ratio: 1:10' Horiz.
1:10' Vert.
ALL DIMENSIONS ARE US SURVEY FEET

"A" LINE CROSS SECTIONS

DESIGN STUDY ONLY

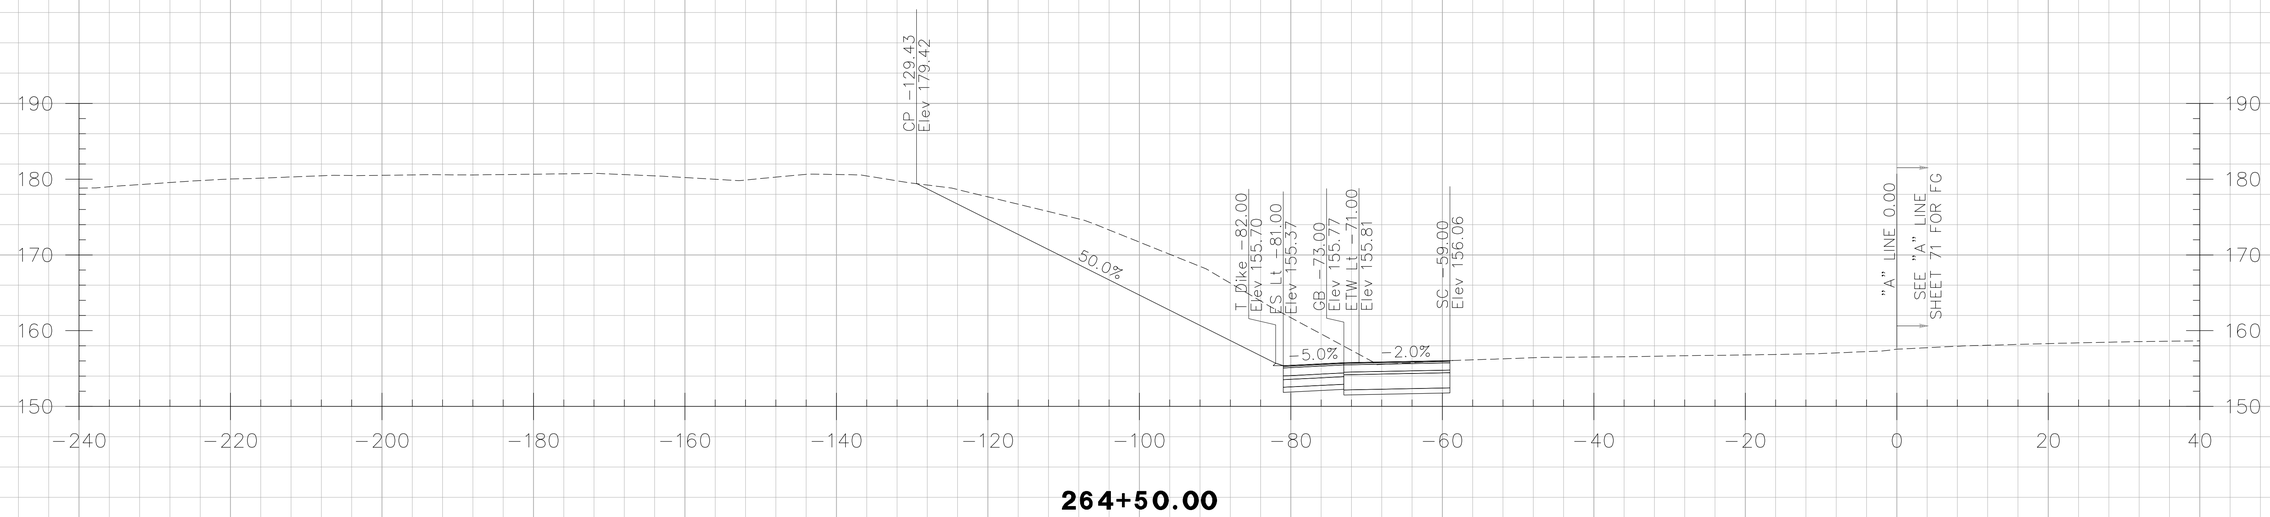

264+50.00

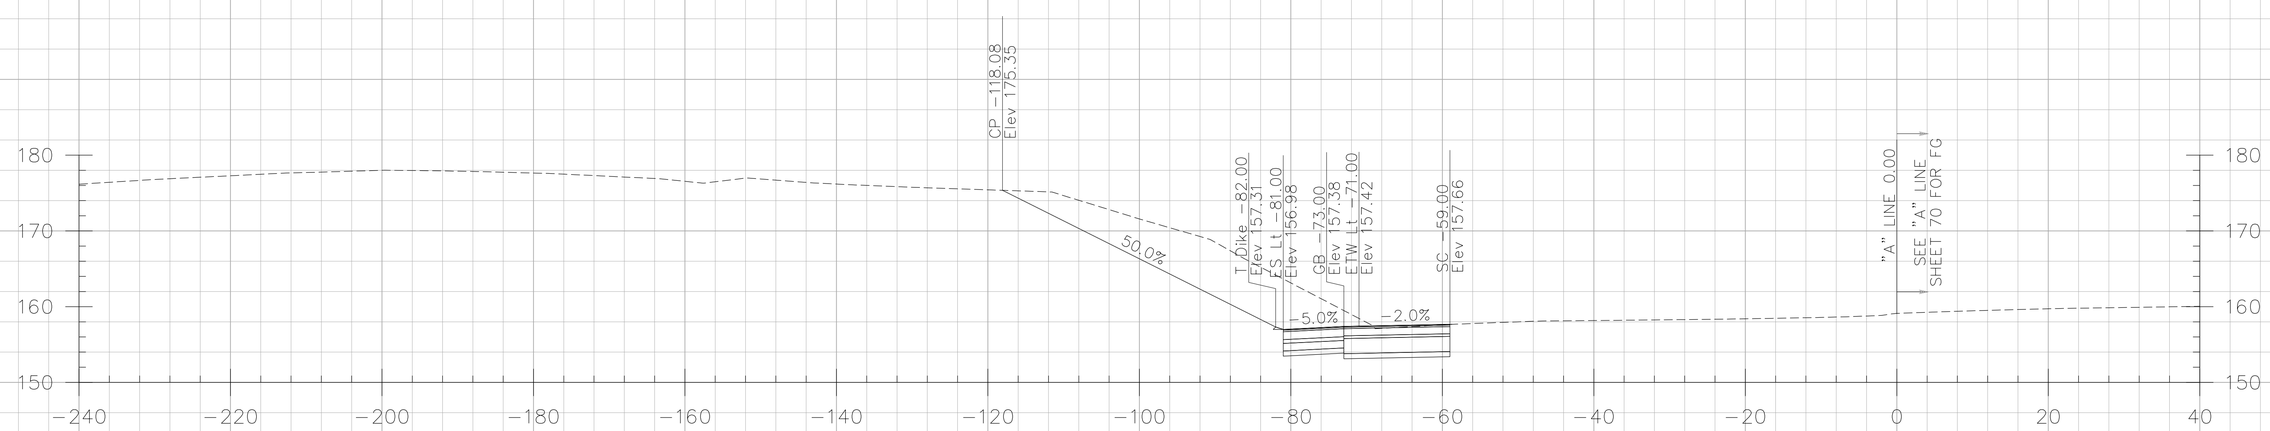

264+00.00

CROSS SECTIONS CREATED BY: DP
DATE: 10/17/2013
File: ...\A Line.dgn

PROJECT: I-5 SEGMENT 2
CONTRACT No: 12-0F96C4 12-Ora-5
PM: 3.7/6.2

Scale Ratio: 1:10' Horiz.
1:10' Vert.
ALL DIMENSIONS ARE US SURVEY FEET

"A" LINE CROSS SECTIONS

SHEET 58 OF 134

DESIGN STUDY ONLY

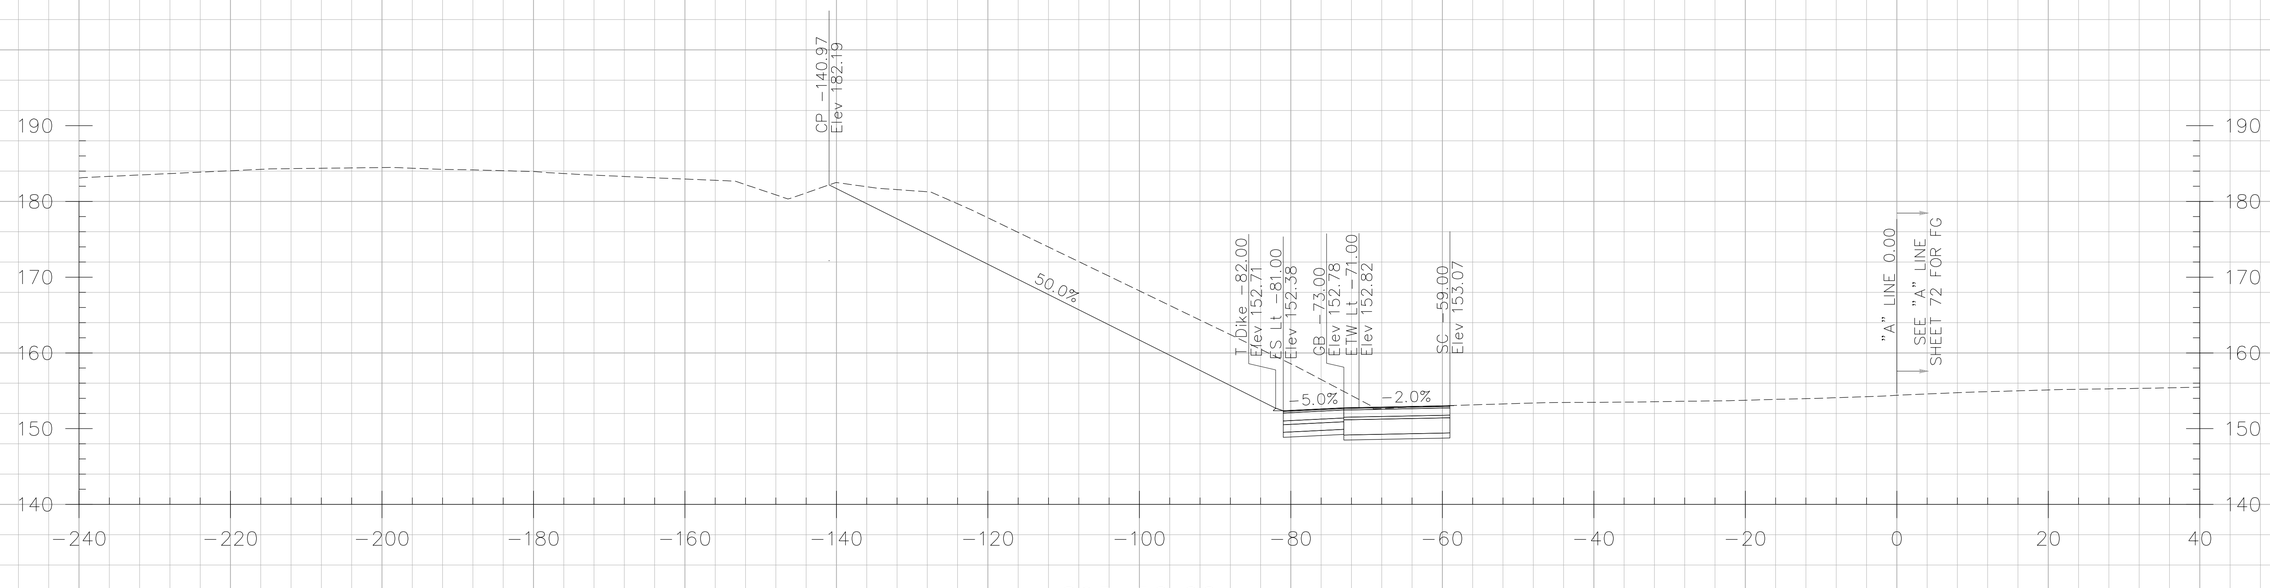

265+50.00

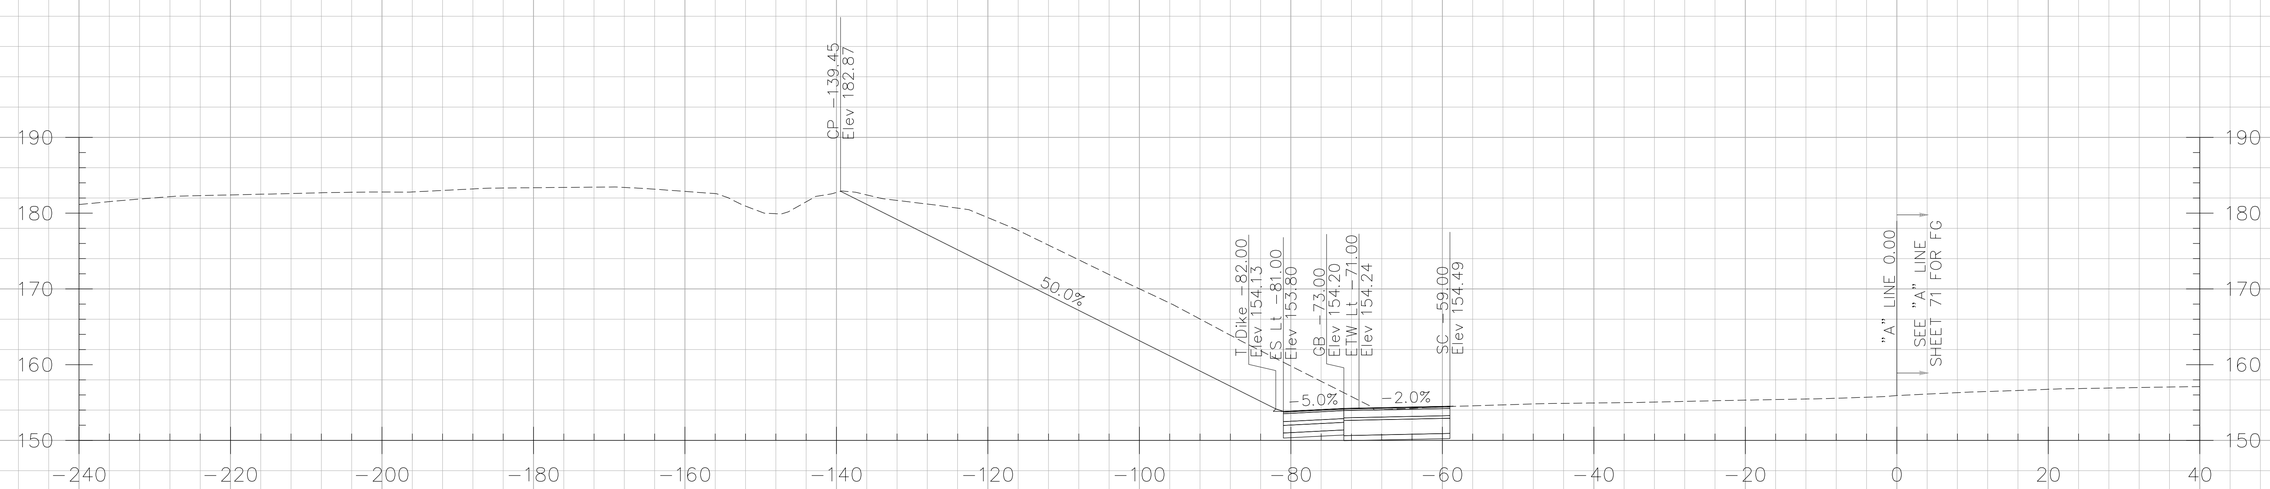

265+00.00

CROSS SECTIONS CREATED BY: DP
DATE: 10/17/2013
File: ...\A Line.dgn

PROJECT: I-5 SEGMENT 2
CONTRACT No: 12-0F96C4 12-Ora-5
PM: 3.7/6.2

Scale Ratio: 1:10' Horiz.
1:10' Vert.
ALL DIMENSIONS ARE US SURVEY FEET

"A" LINE CROSS SECTIONS

DESIGN STUDY ONLY

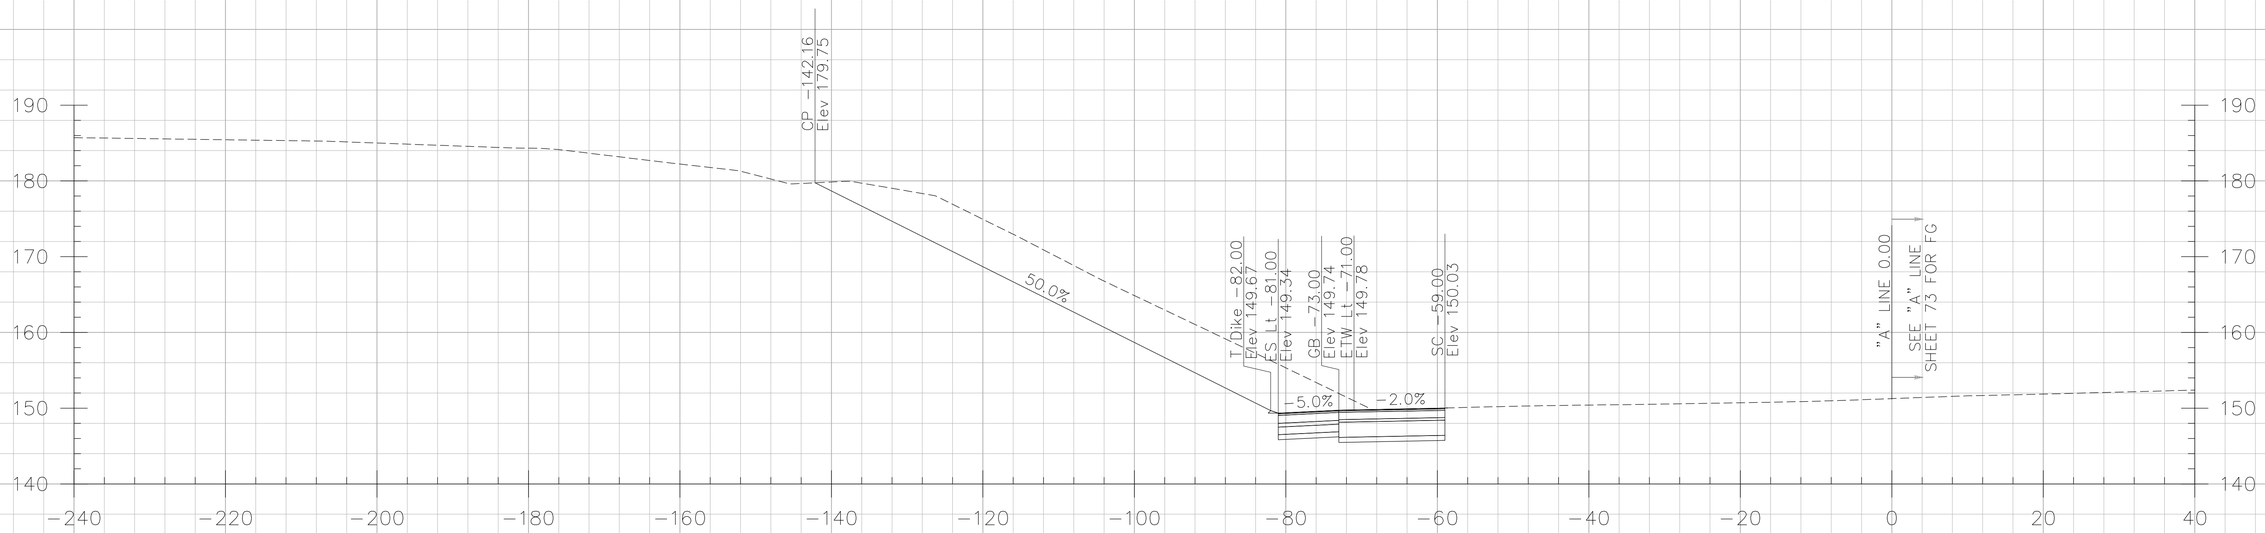

266+50.00

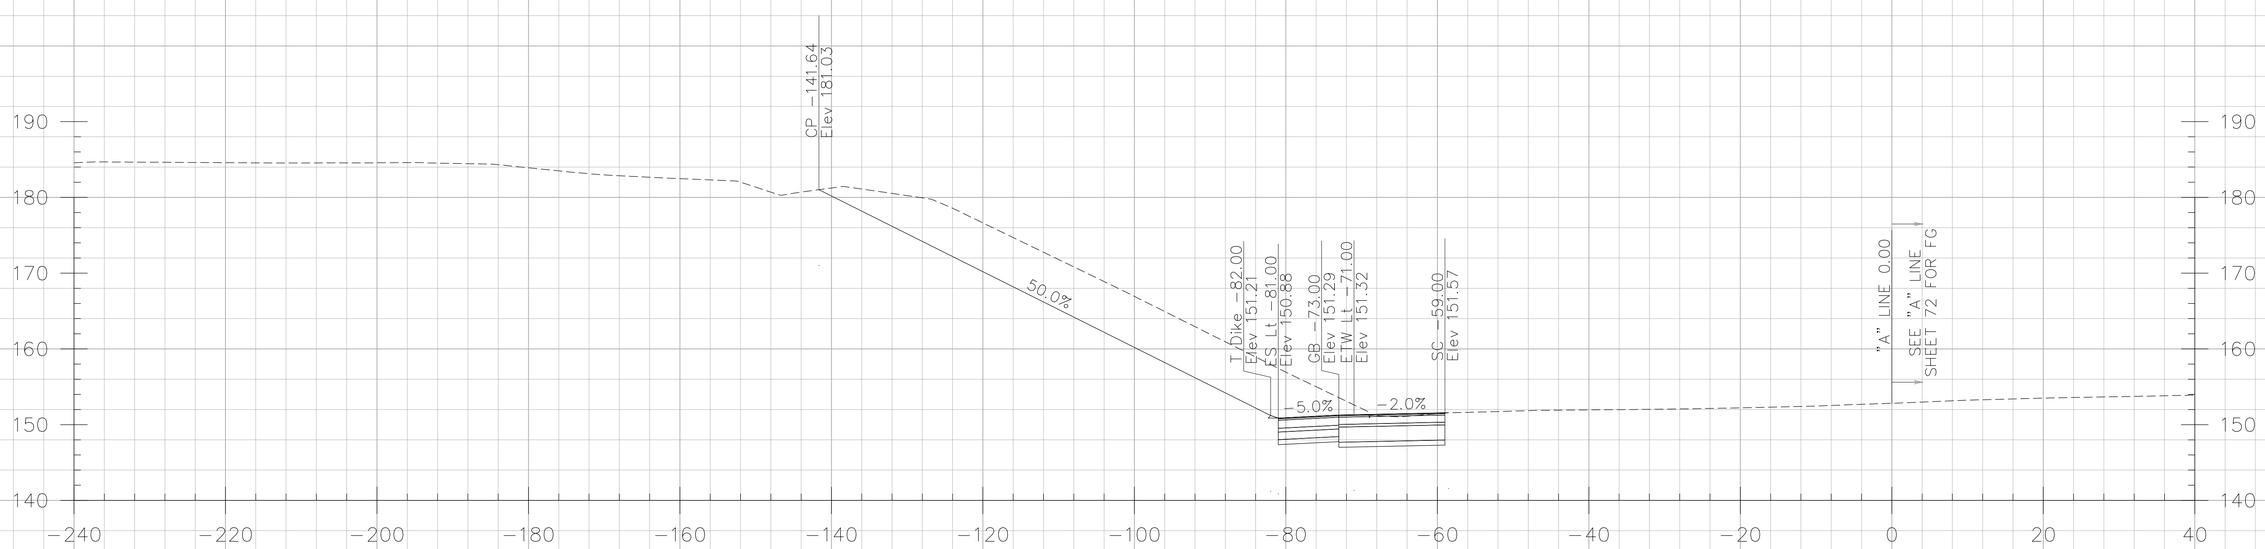

266+00.00

CROSS SECTIONS CREATED BY: DP
DATE: 10/17/2013
File: ...\A Line.dgn

PROJECT: I-5 SEGMENT 2
CONTRACT No: 12-0F96C4 12-Ora-5
PM: 3.7/6.2

Scale Ratio: 1:10' Horiz.
1:10' Vert.
ALL DIMENSIONS ARE US SURVEY FEET

"A" LINE CROSS SECTIONS

SHEET 60 OF 134

DESIGN STUDY ONLY

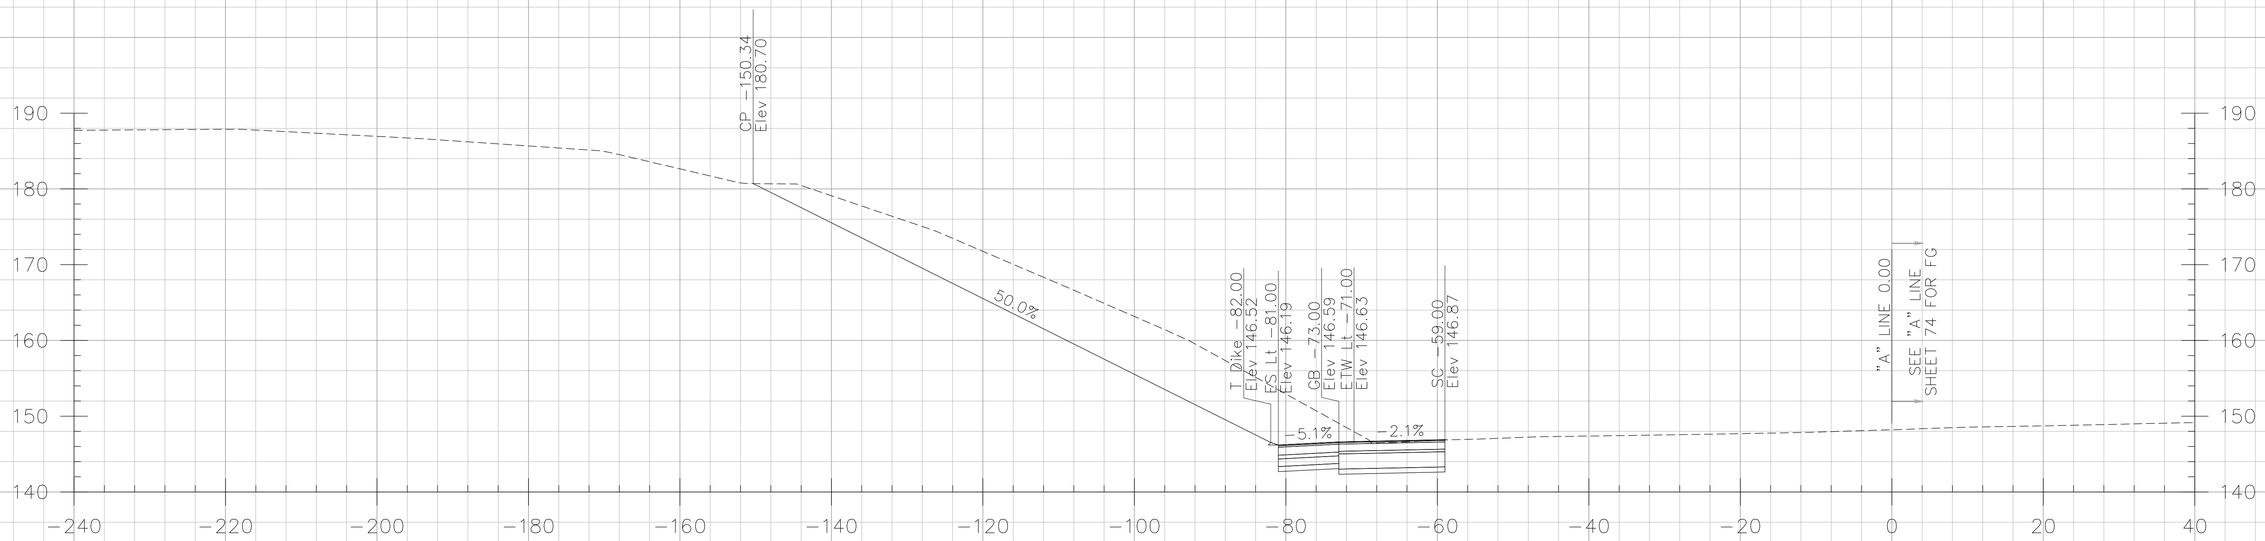

267+50.00

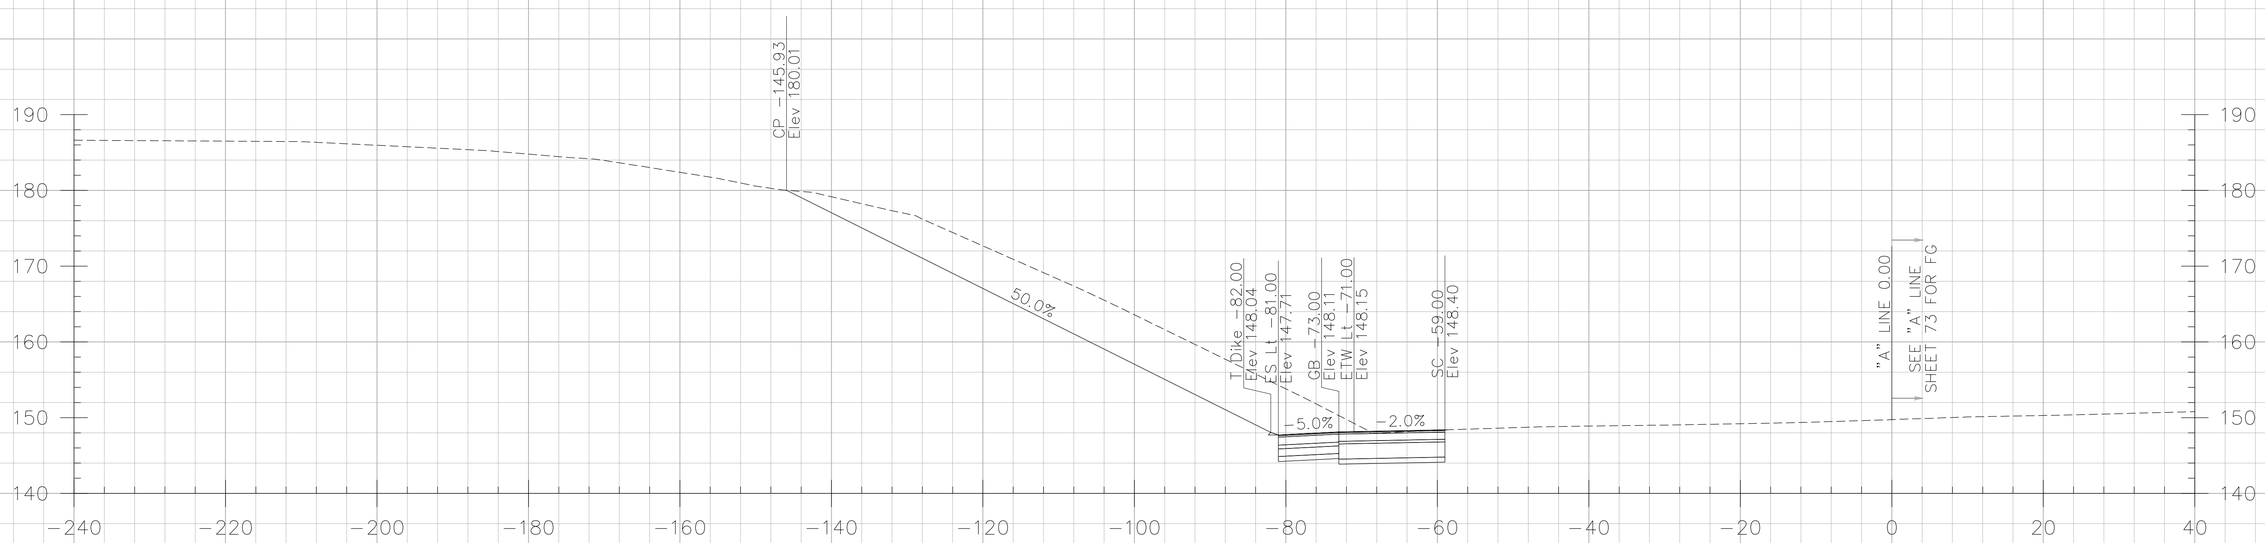

267+00.00

CROSS SECTIONS CREATED BY: DP
DATE: 10/17/2013
File: ...\A Line.dgn

PROJECT: I-5 SEGMENT 2
CONTRACT No: 12-0F96C4 12-Ora-5
PM: 3.7/6.2

Scale Ratio: 1:10' Horiz.
1:10' Vert.
ALL DIMENSIONS ARE US SURVEY FEET

"A" LINE CROSS SECTIONS

DESIGN STUDY ONLY

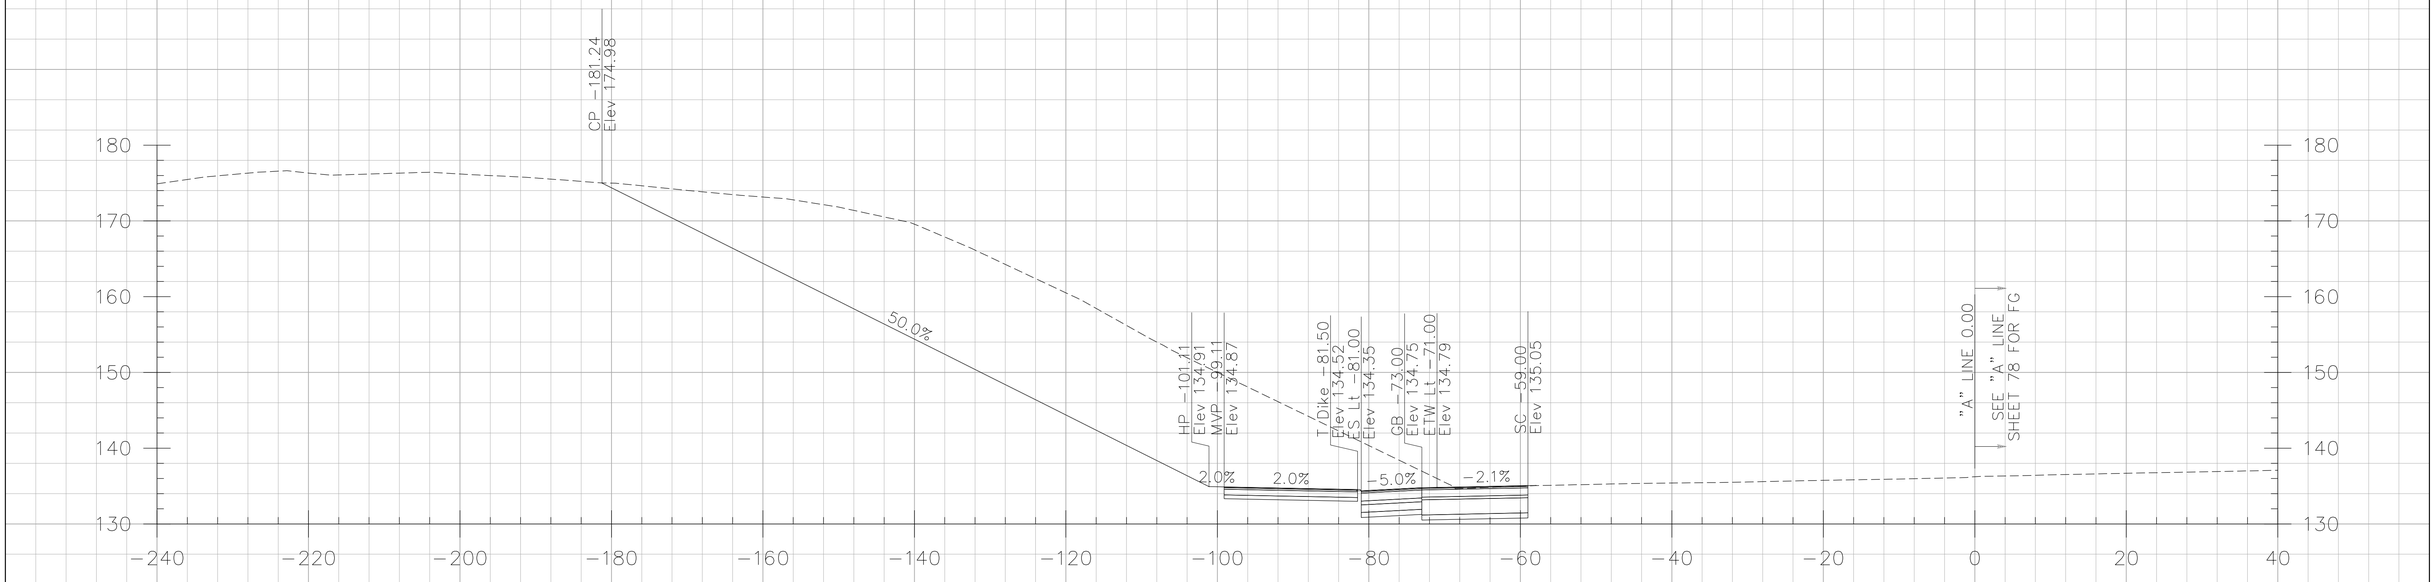

271+50.00

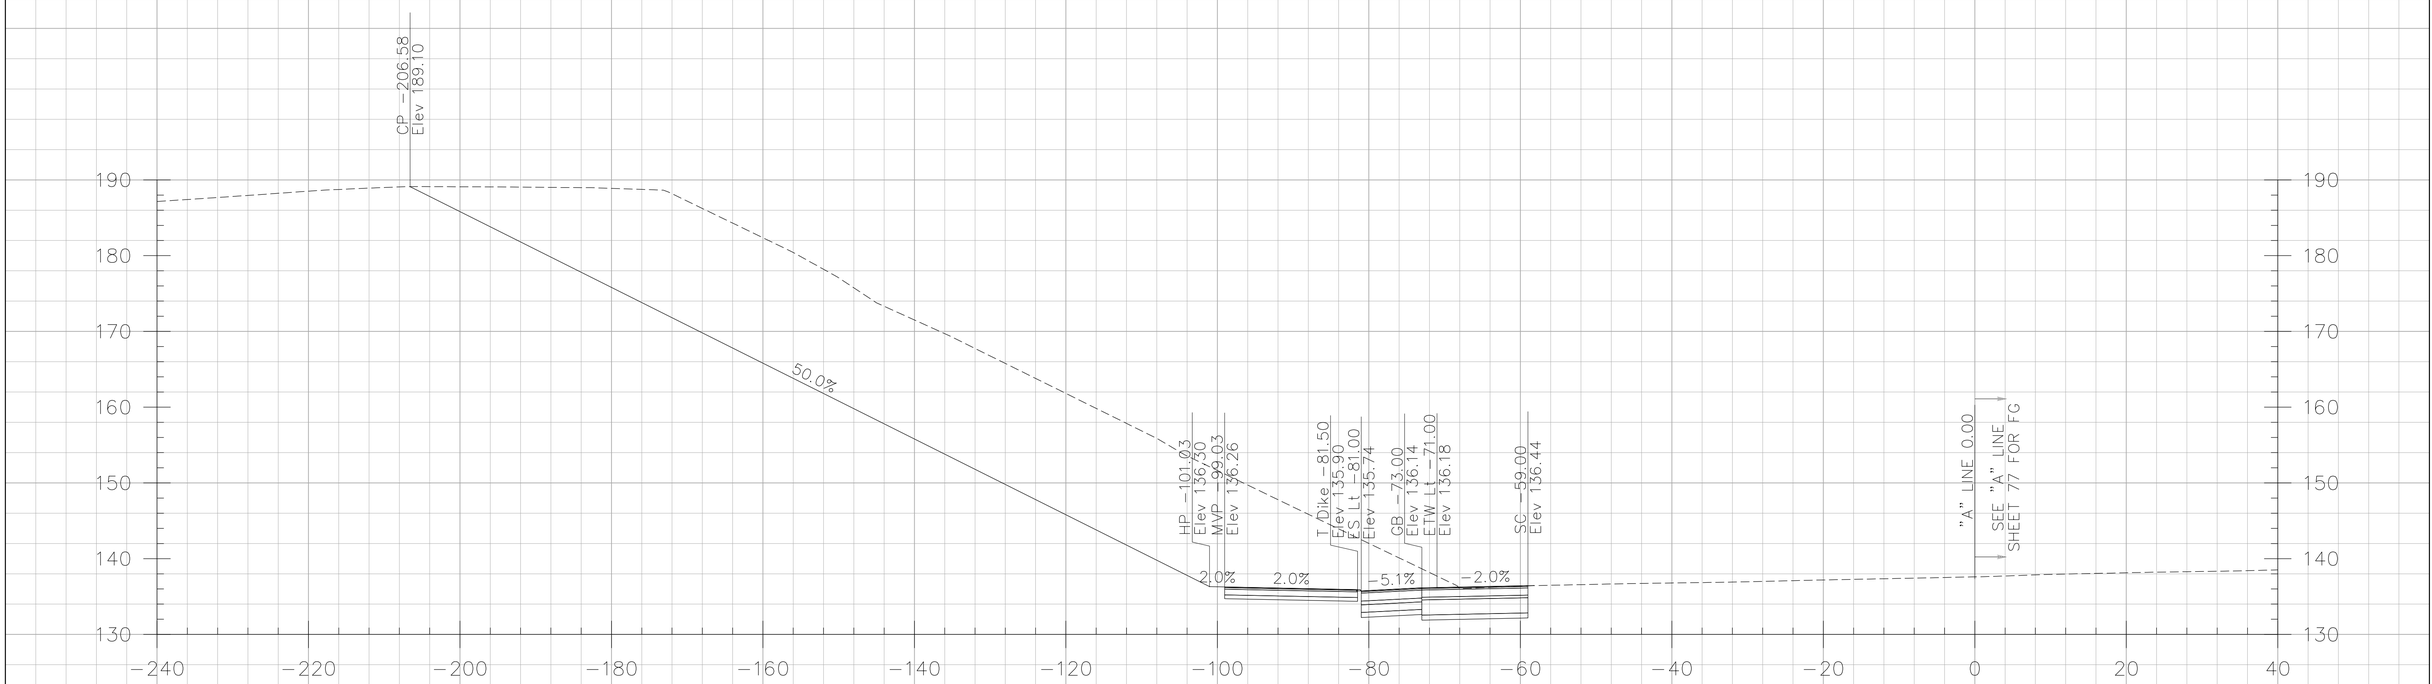

271+00.00

CROSS SECTIONS CREATED BY: DP
DATE: 10/17/2013
File: ...\A Line.dgn

PROJECT: I-5 SEGMENT 2
CONTRACT No: 12-0F96C4 12-Ora-5
PM: 3.7/6.2

Scale Ratio: 1:10' Horiz.
1:10' Vert.
ALL DIMENSIONS ARE US SURVEY FEET

"A" LINE CROSS SECTIONS

DESIGN STUDY ONLY

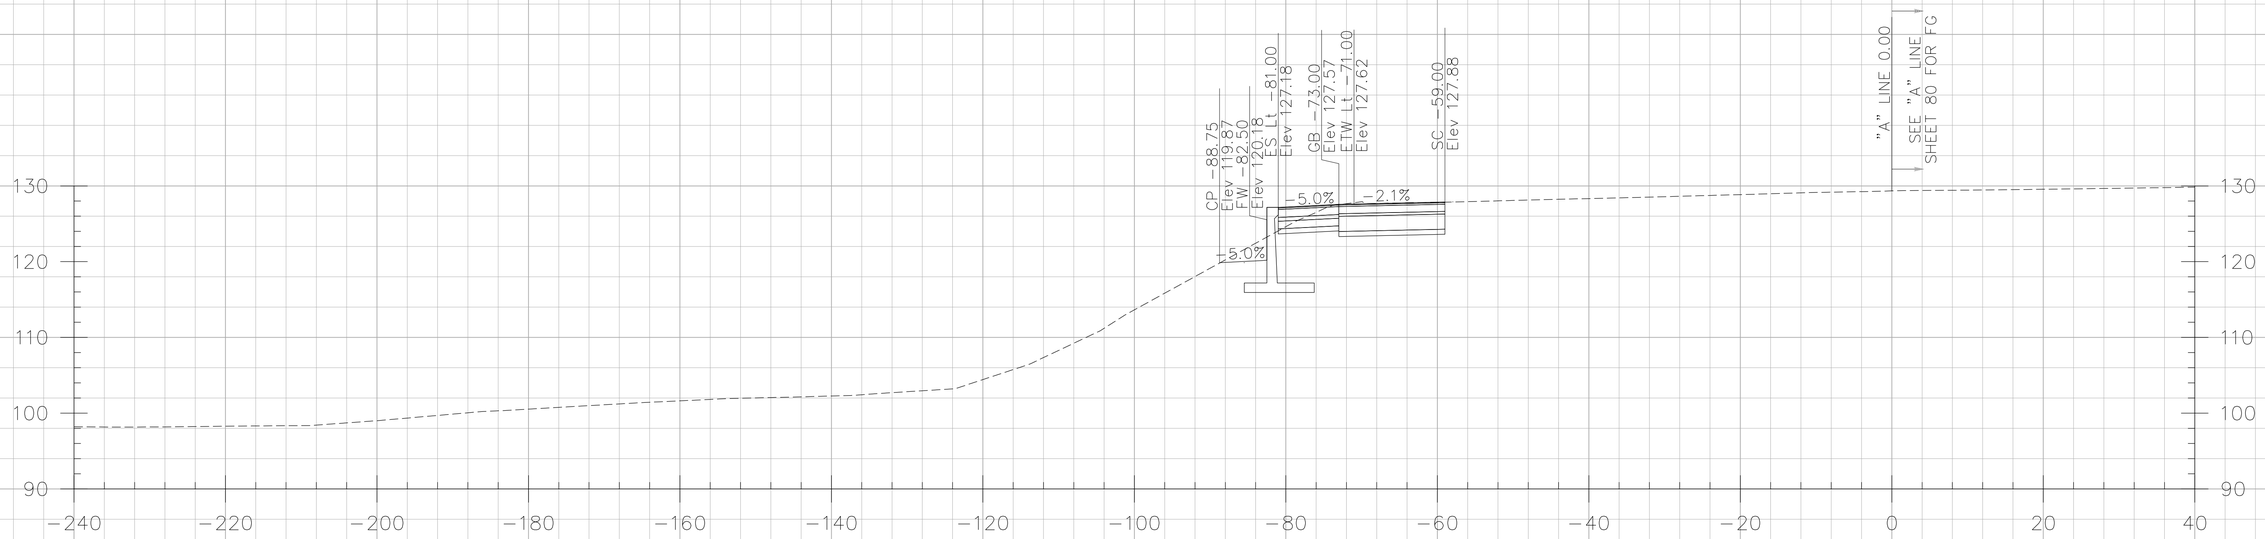

274+50.00

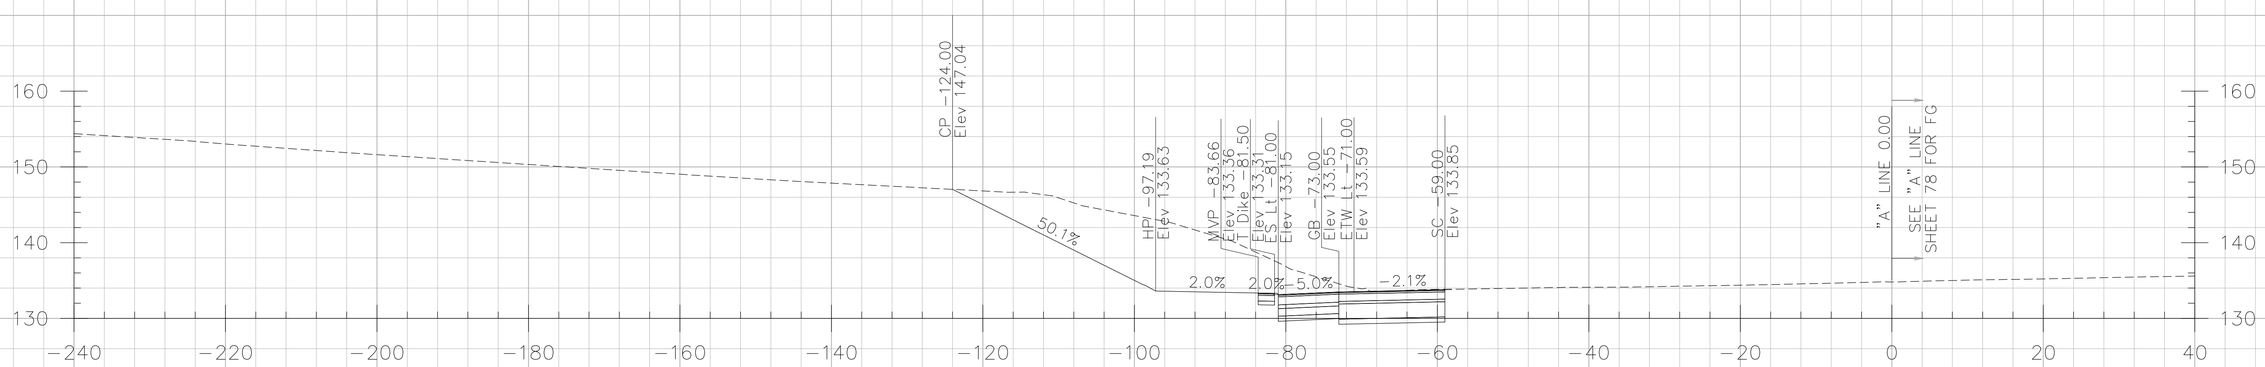

272+00.00

CROSS SECTIONS CREATED BY: DP
DATE: 10/17/2013
File: ...\A Line.dgn

PROJECT: I-5 SEGMENT 2
CONTRACT No: 12-0F96C4 12-Ora-5
PM: 3.7/6.2

Scale Ratio: 1:10' Horiz.
1:10' Vert.
ALL DIMENSIONS ARE US SURVEY FEET

"A" LINE
CROSS SECTIONS
SHEET 66 OF 134

DESIGN STUDY ONLY

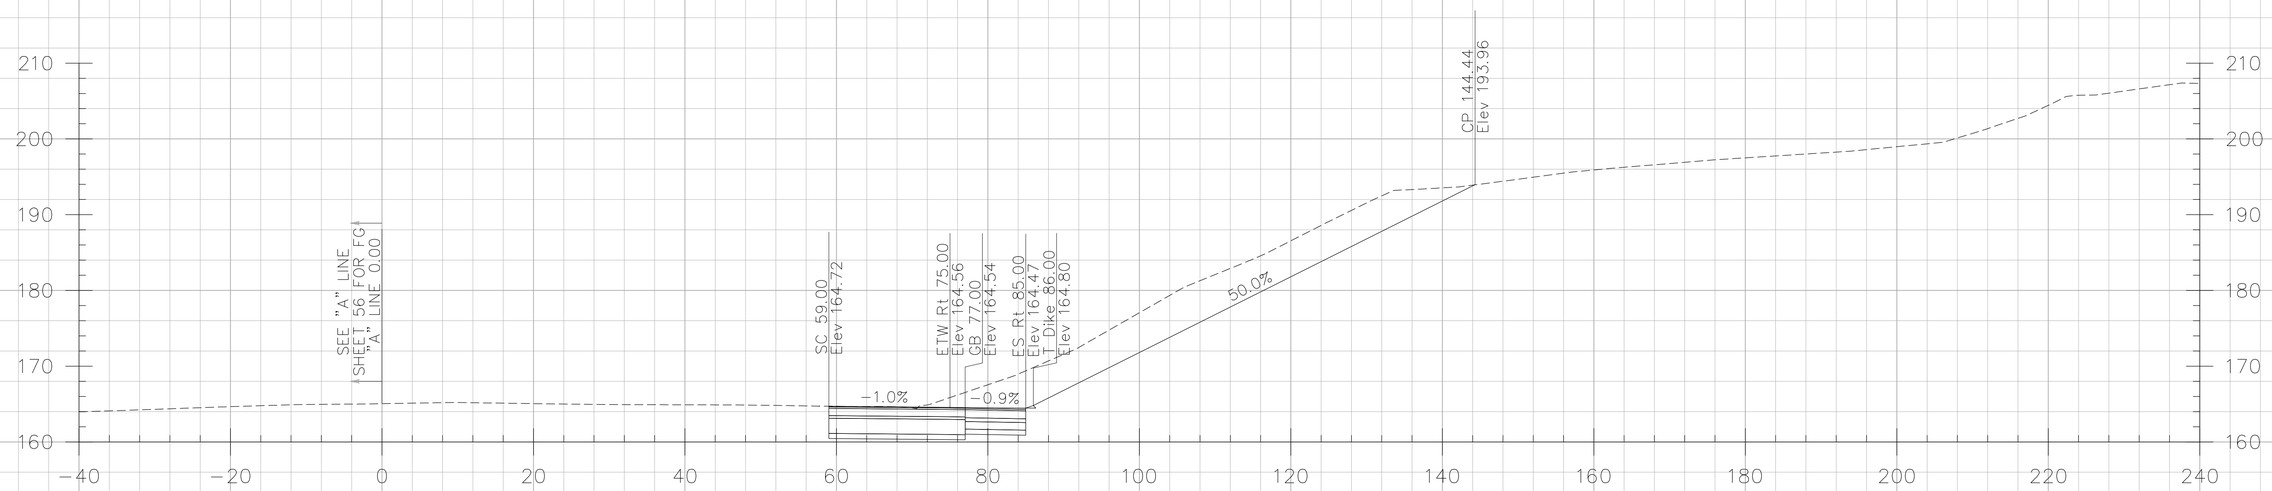

262+00.00

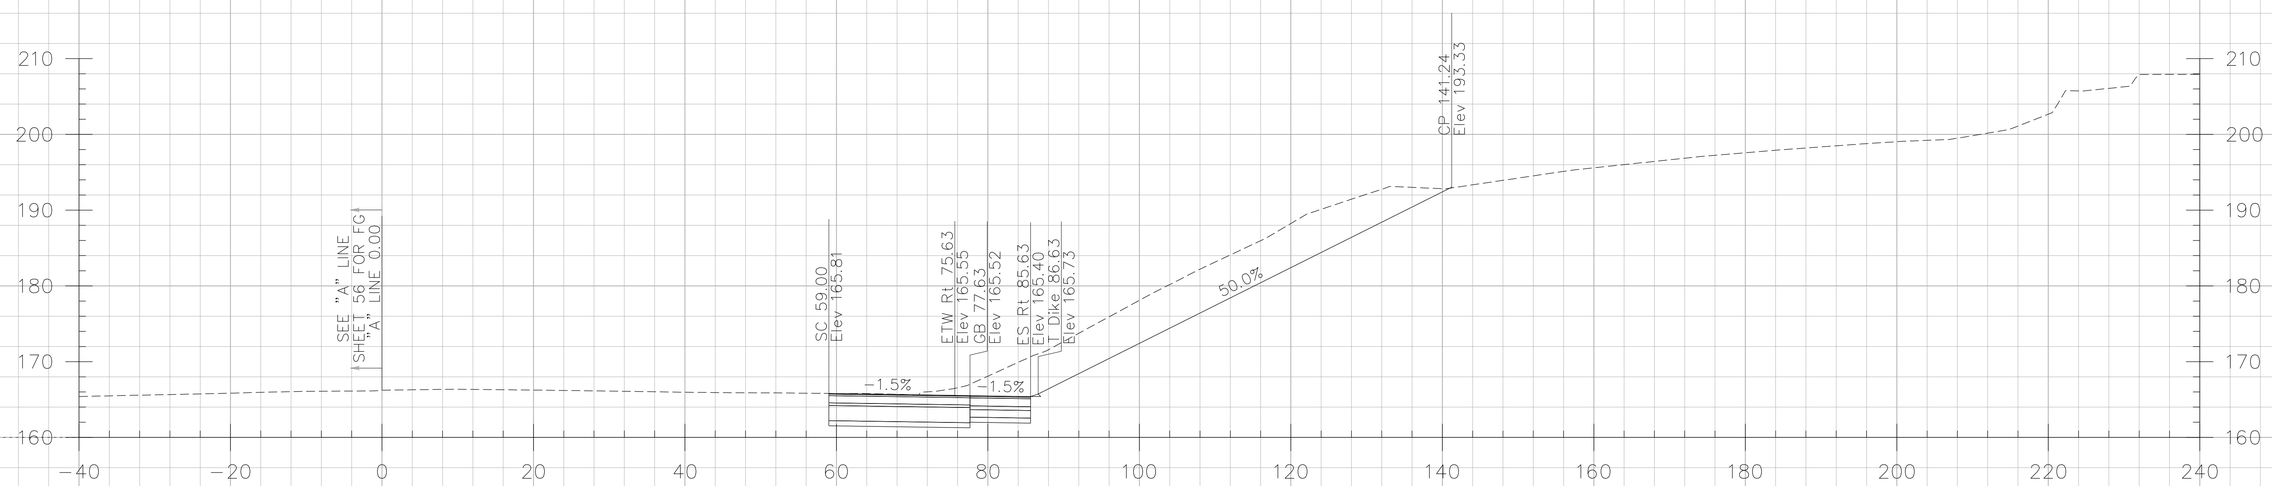

261+50.00

CROSS SECTIONS CREATED BY: DP
DATE: 10/17/2013
File: ...\A Line.dgn

PROJECT: I-5 SEGMENT 2
CONTRACT No: 12-0F96C4 12-Ora-5
PM: 3.7/6.2

Scale Ratio: 1:10' Horiz.
1:10' Vert.
ALL DIMENSIONS ARE US SURVEY FEET

"A" LINE CROSS SECTIONS

SHEET 67 OF 134

DESIGN STUDY ONLY

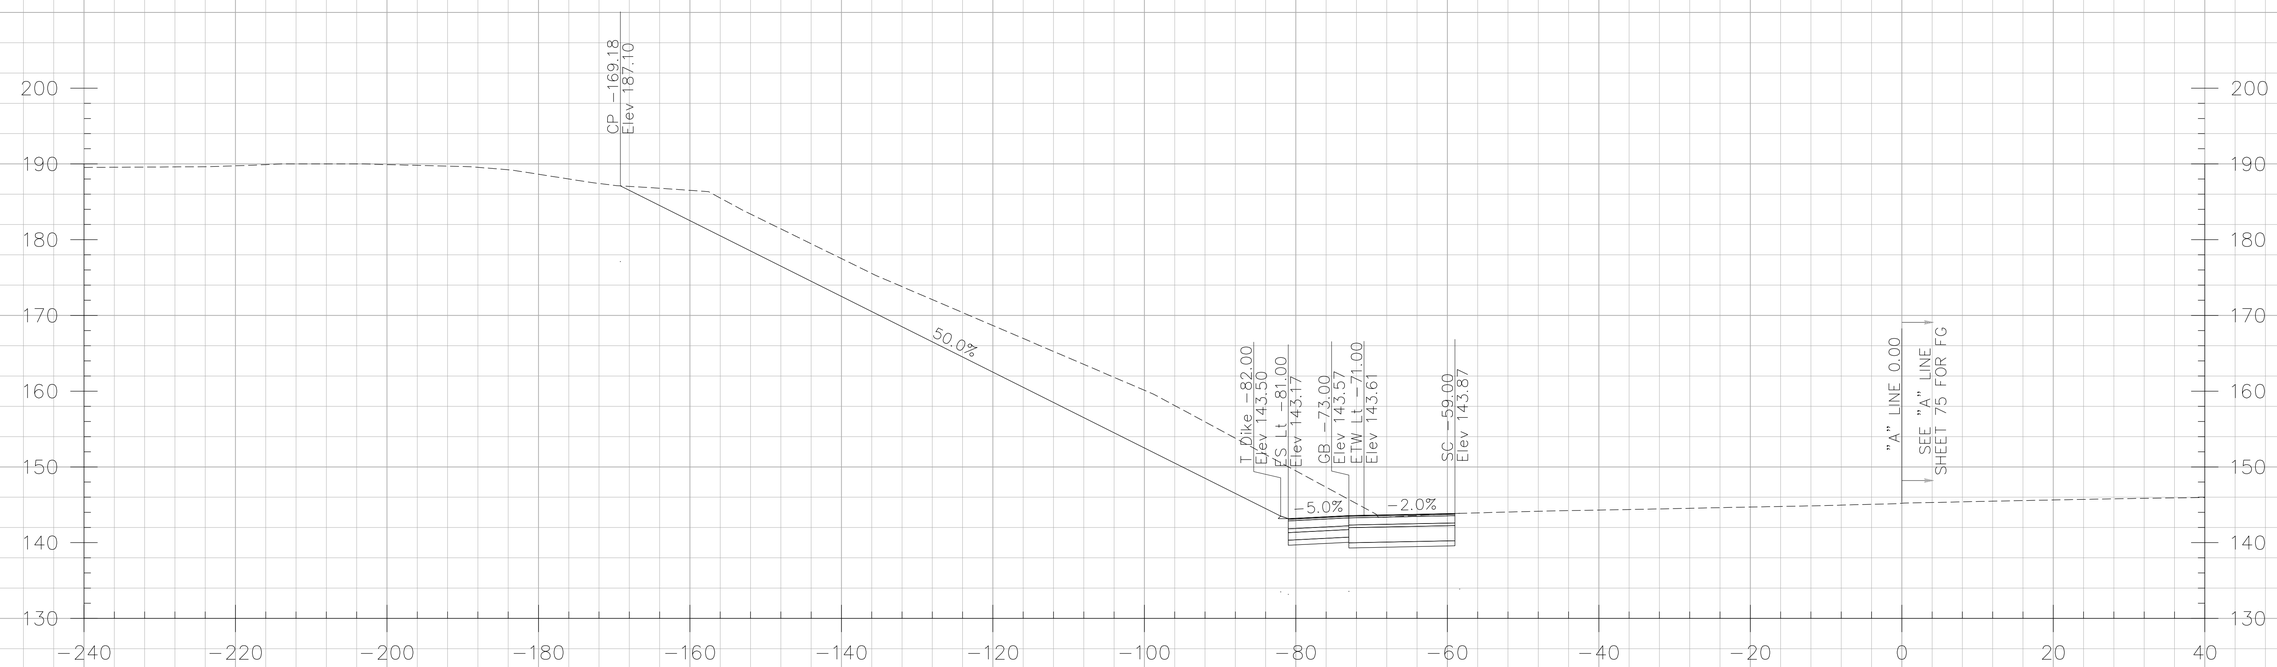

268+50.00

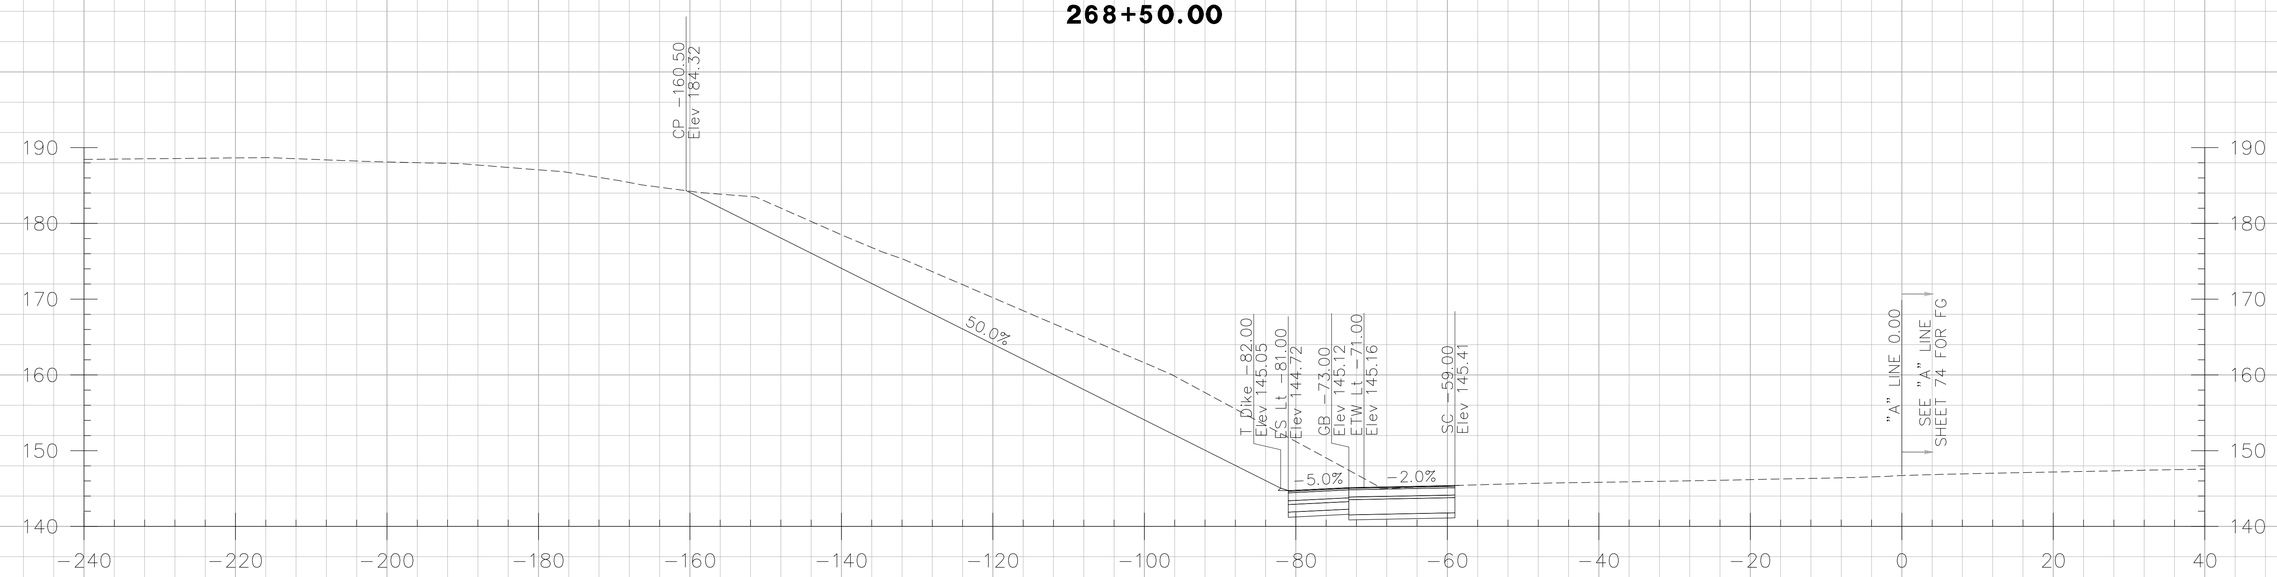

268+00.00

CROSS SECTIONS CREATED BY: DP
DATE: 10/17/2013
File: ...\A Line.dgn

PROJECT: I-5 SEGMENT 2
CONTRACT No: 12-0F96C4 12-Ora-5
PM: 3.7/6.2

Scale Ratio: 1:10' Horiz.
1:10' Vert.
ALL DIMENSIONS ARE US SURVEY FEET

"A" LINE CROSS SECTIONS

DESIGN STUDY ONLY

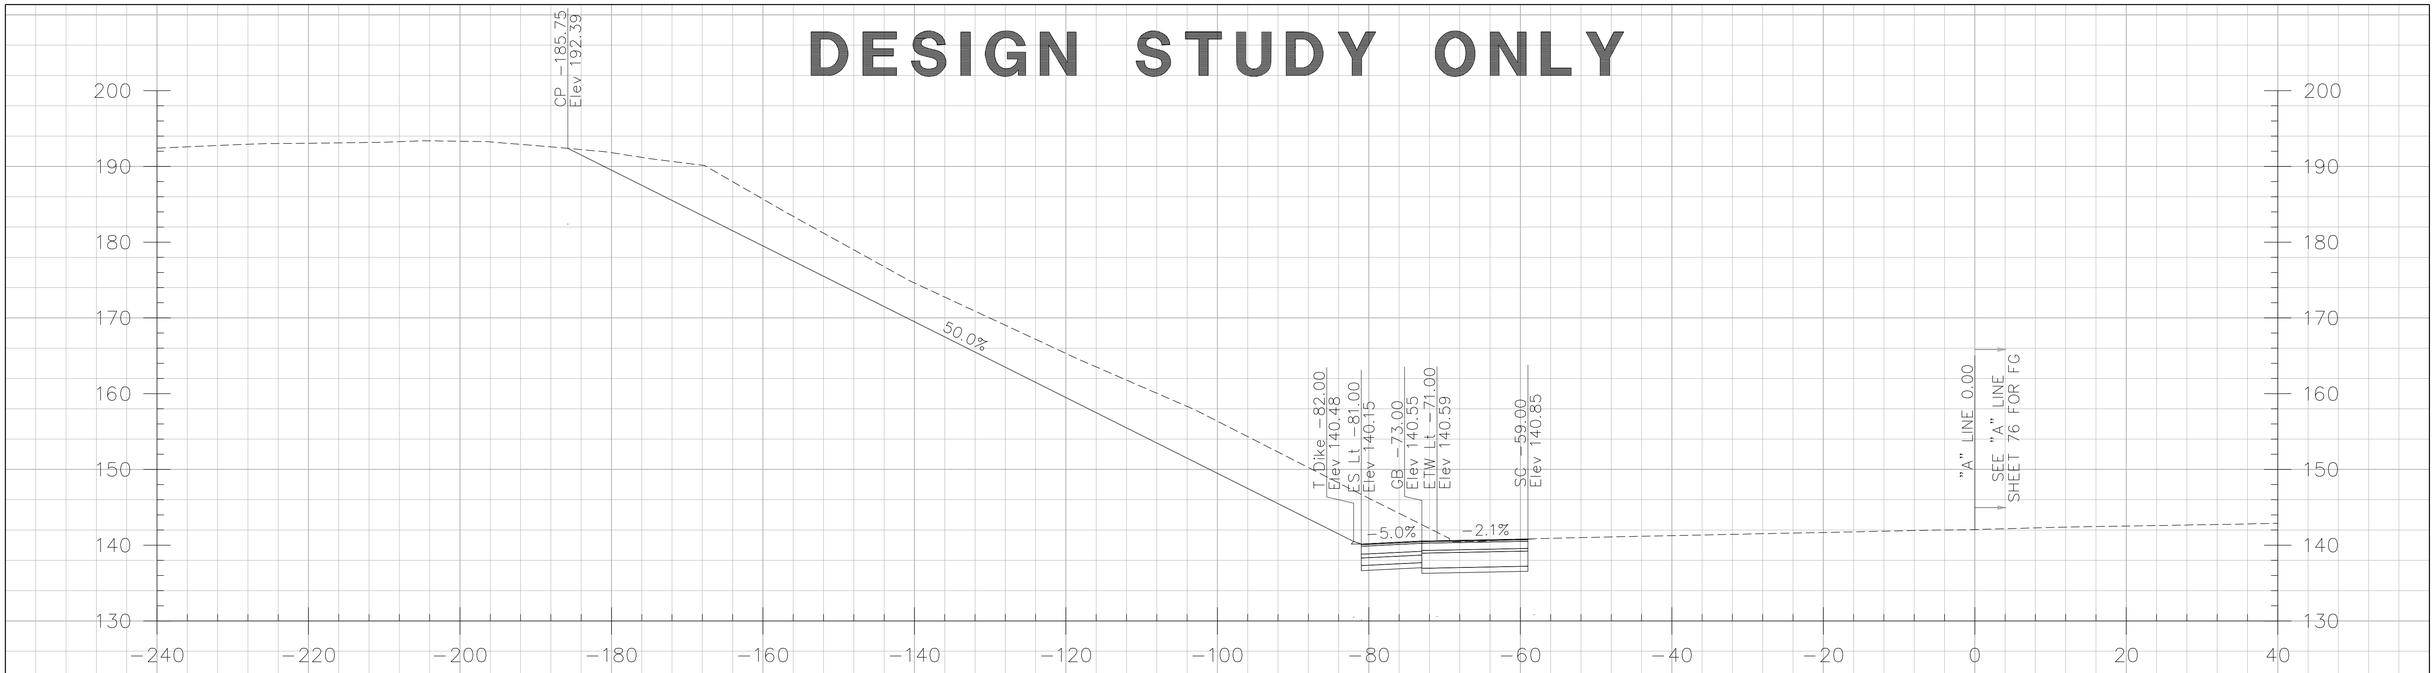

269+50.00

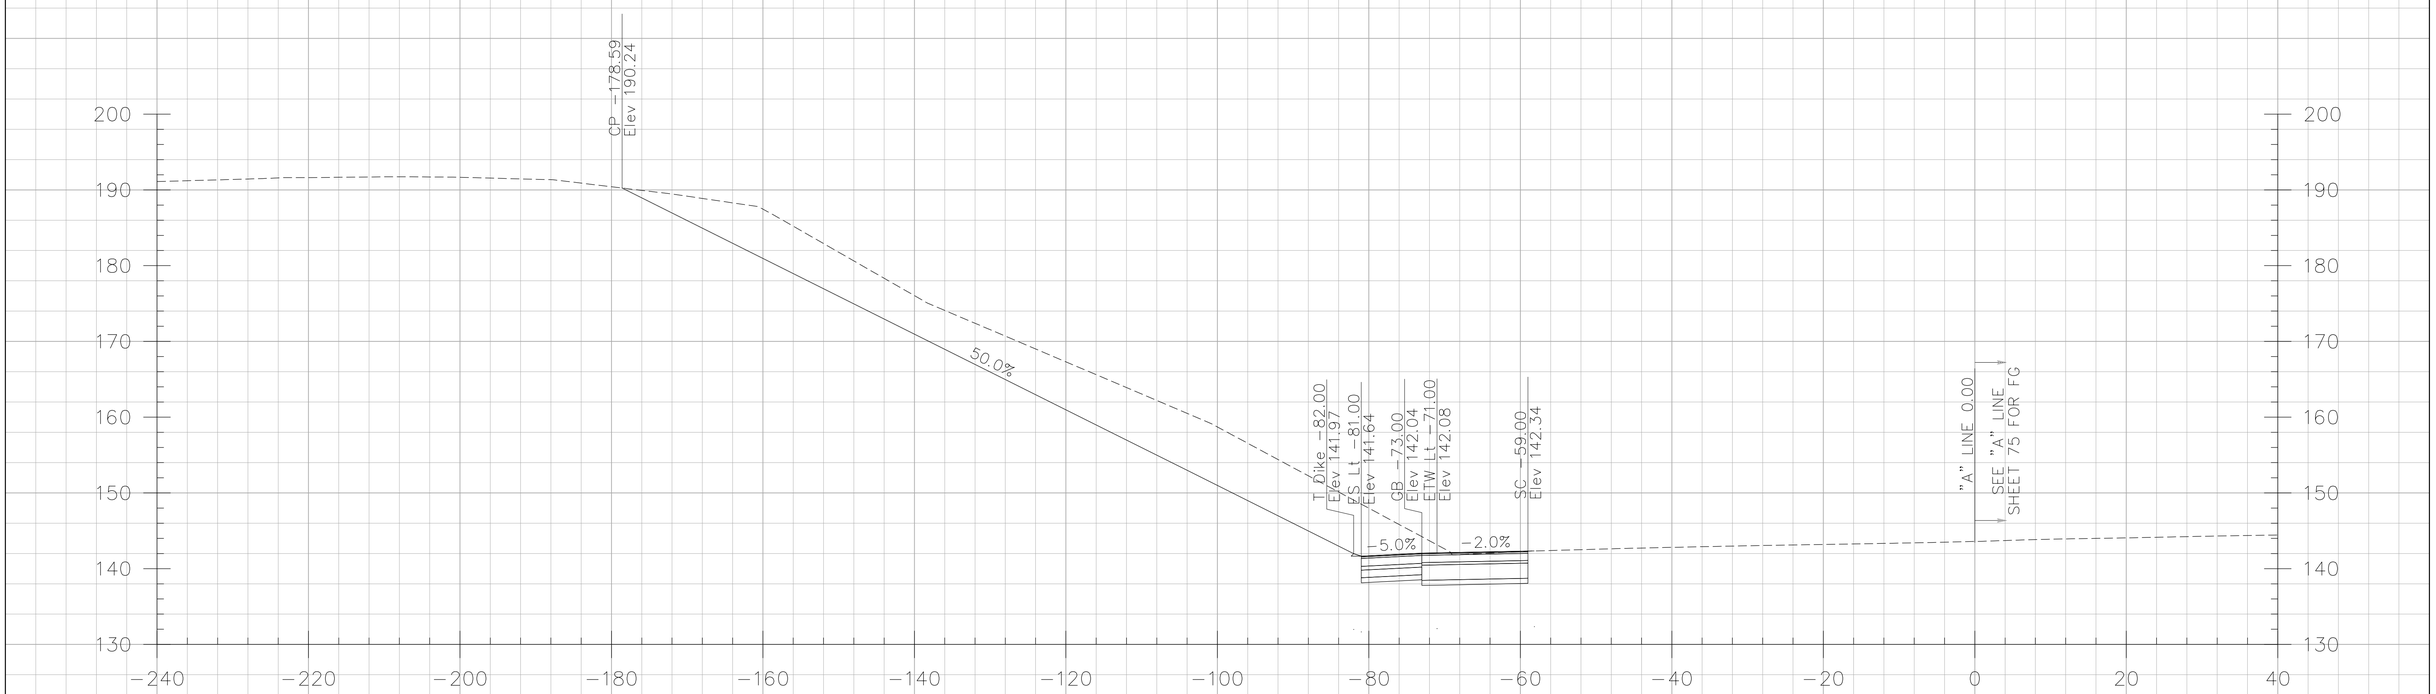

269+00.00

CROSS SECTIONS CREATED BY: DP
DATE: 10/17/2013
File: ...\A Line.dgn

PROJECT: I-5 SEGMENT 2
CONTRACT No: 12-0F96C4 12-Ora-5
PM: 3.7/6.2

Scale Ratio: 1:10' Horiz.
1:10' Vert.
ALL DIMENSIONS ARE US SURVEY FEET

"A" LINE CROSS SECTIONS

DESIGN STUDY ONLY

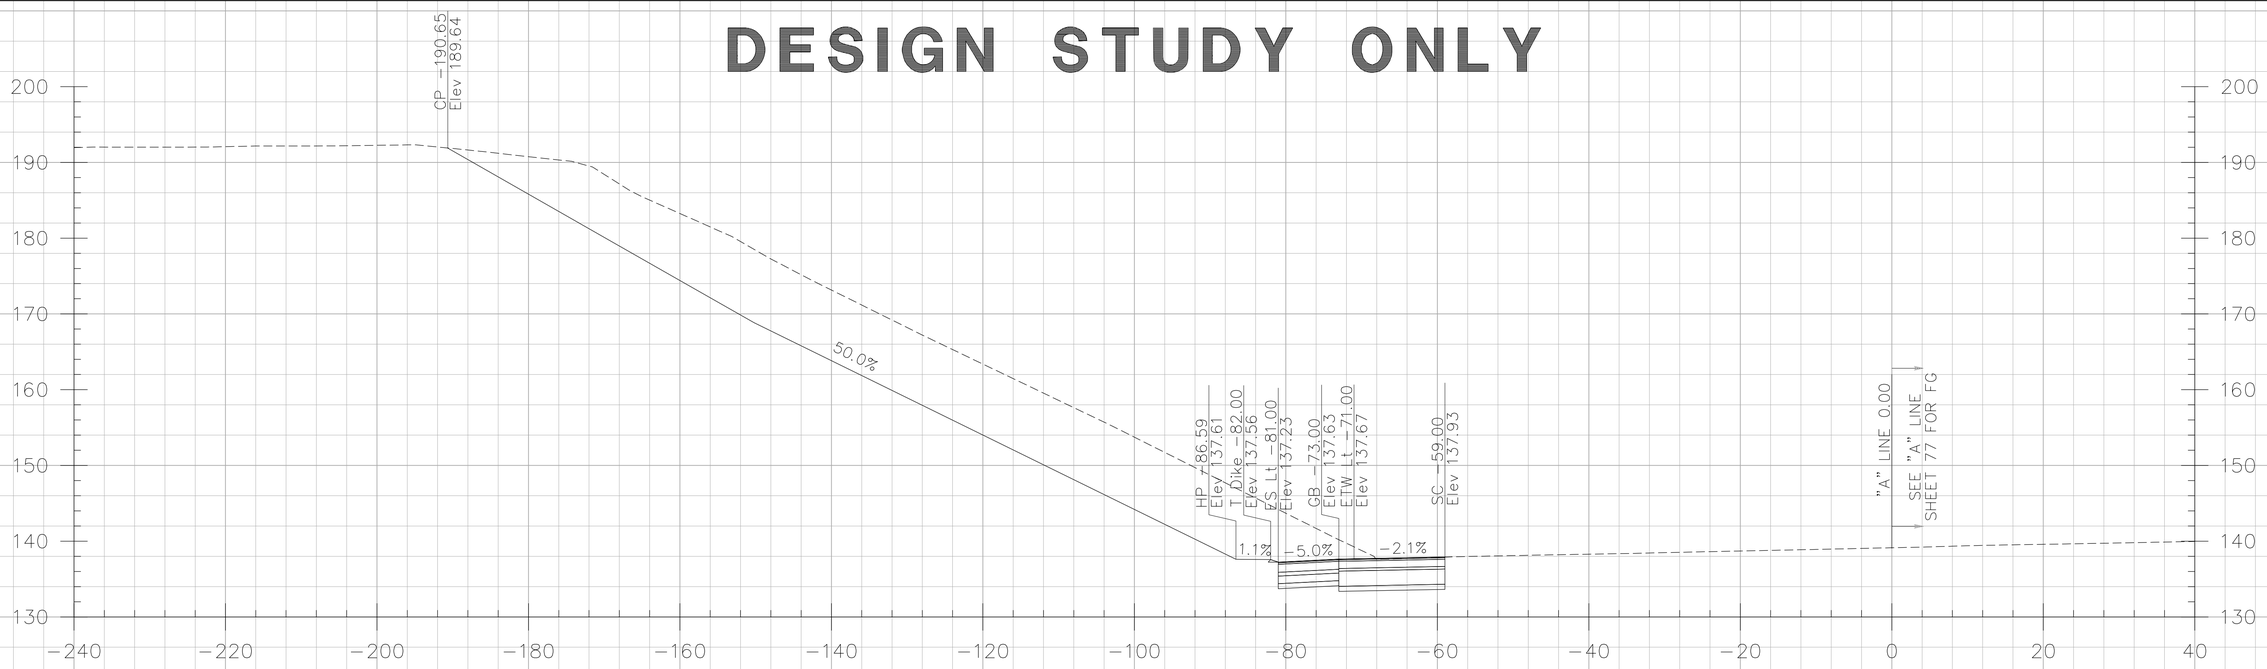

270+50.00

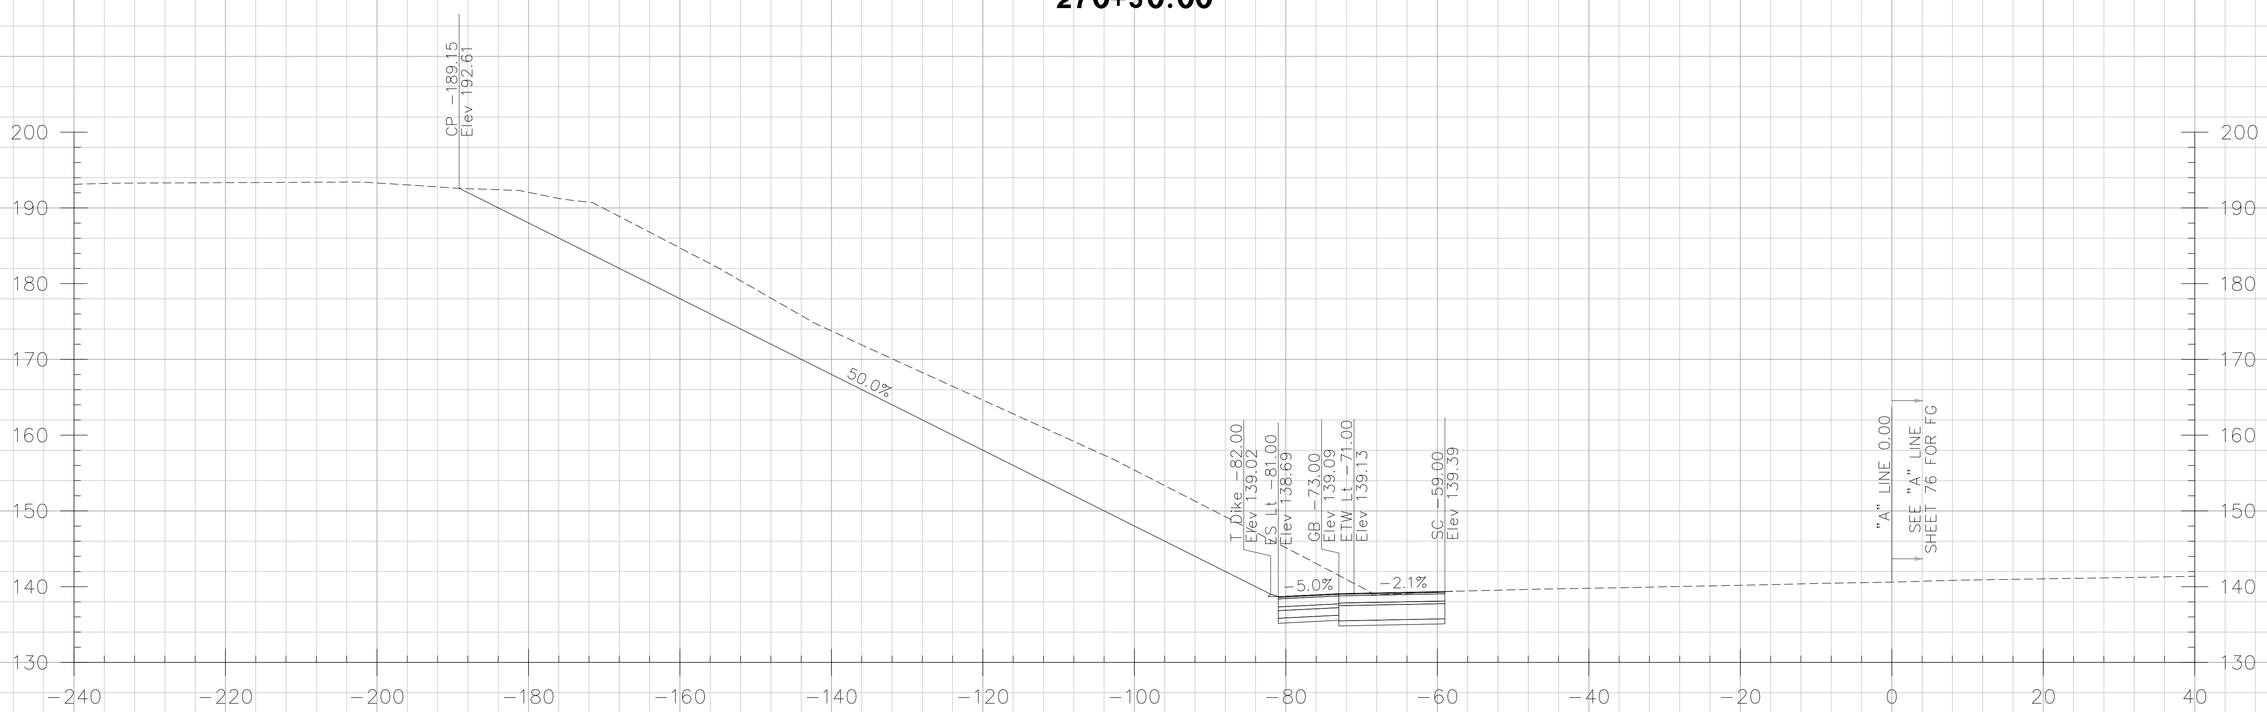

270+00.00

CROSS SECTIONS CREATED BY: DP
DATE: 10/17/2013
File: ...\A Line.dgn

PROJECT: I-5 SEGMENT 2
CONTRACT No: 12-0F96C4 12-Ora-5
PM: 3.7/6.2

Scale Ratio: 1:10' Horiz.
1:10' Vert.
ALL DIMENSIONS ARE US SURVEY FEET

"A" LINE CROSS SECTIONS

SHEET 64 OF 134

DESIGN STUDY ONLY

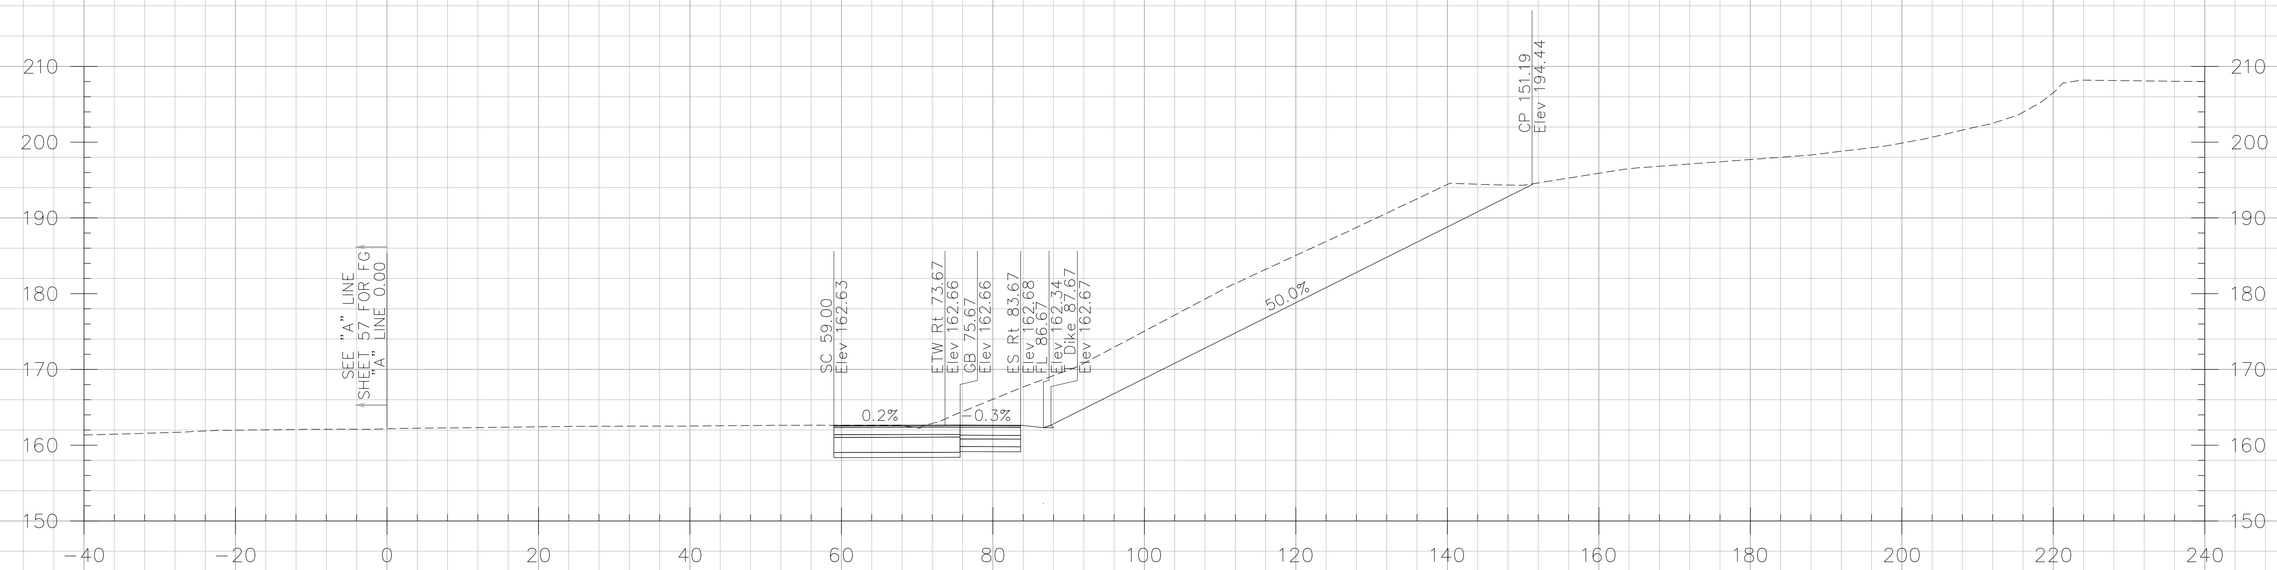

263+00.00

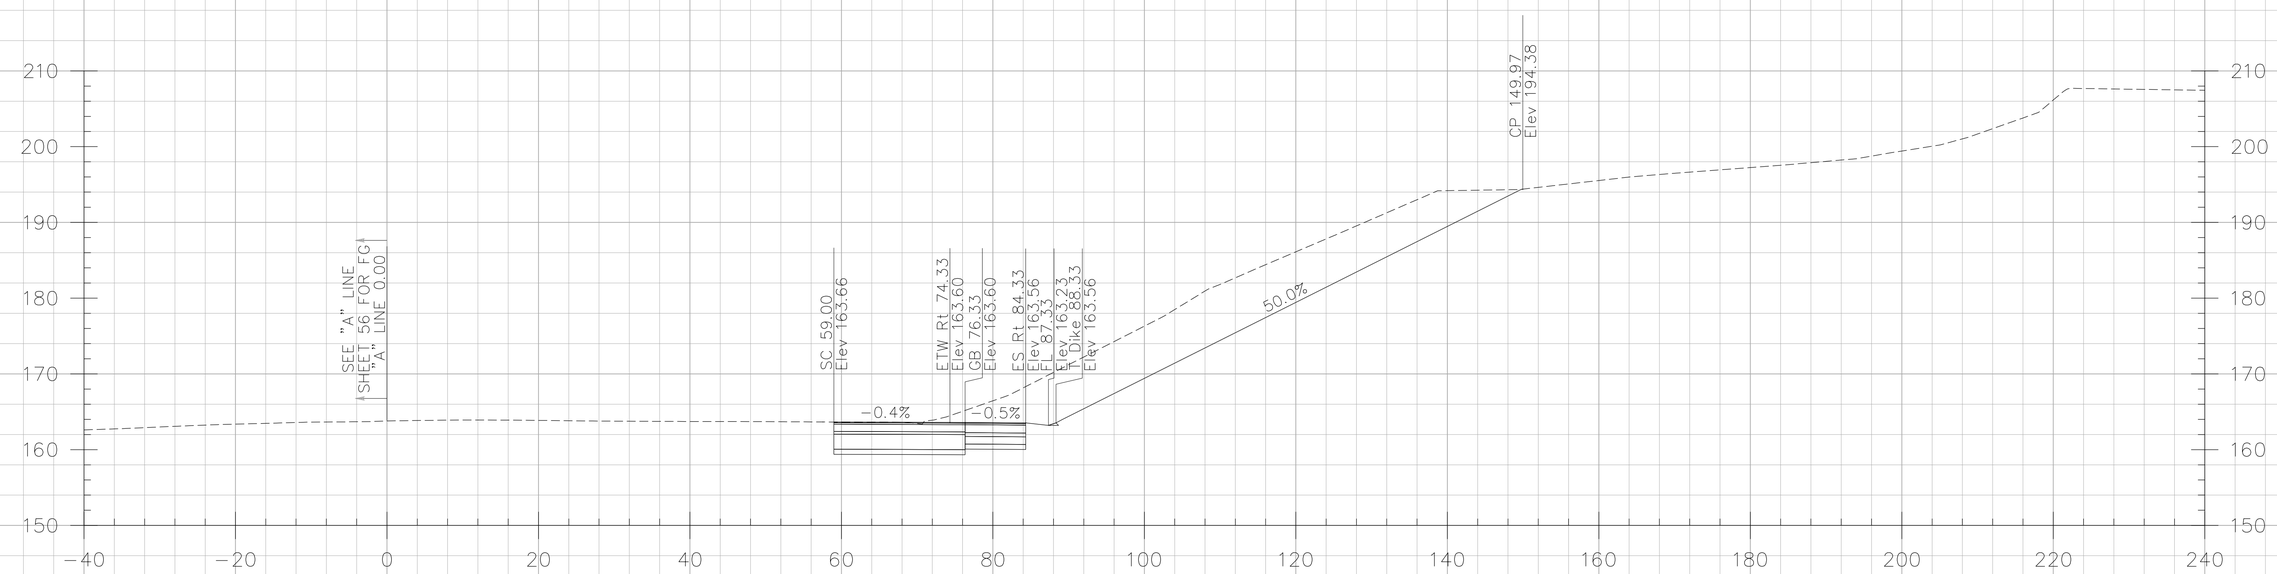

262+50.00

CROSS SECTIONS CREATED BY: DP
DATE: 10/17/2013
File: ...\A Line.dgn

PROJECT: I-5 SEGMENT 2
CONTRACT No: 12-0F96C4 12-Ora-5
PM: 3.7/6.2

Scale Ratio: 1:10' Horiz.
1:10' Vert.
ALL DIMENSIONS ARE US SURVEY FEET

"A" LINE CROSS SECTIONS

SHEET 68 OF 134

DESIGN STUDY ONLY

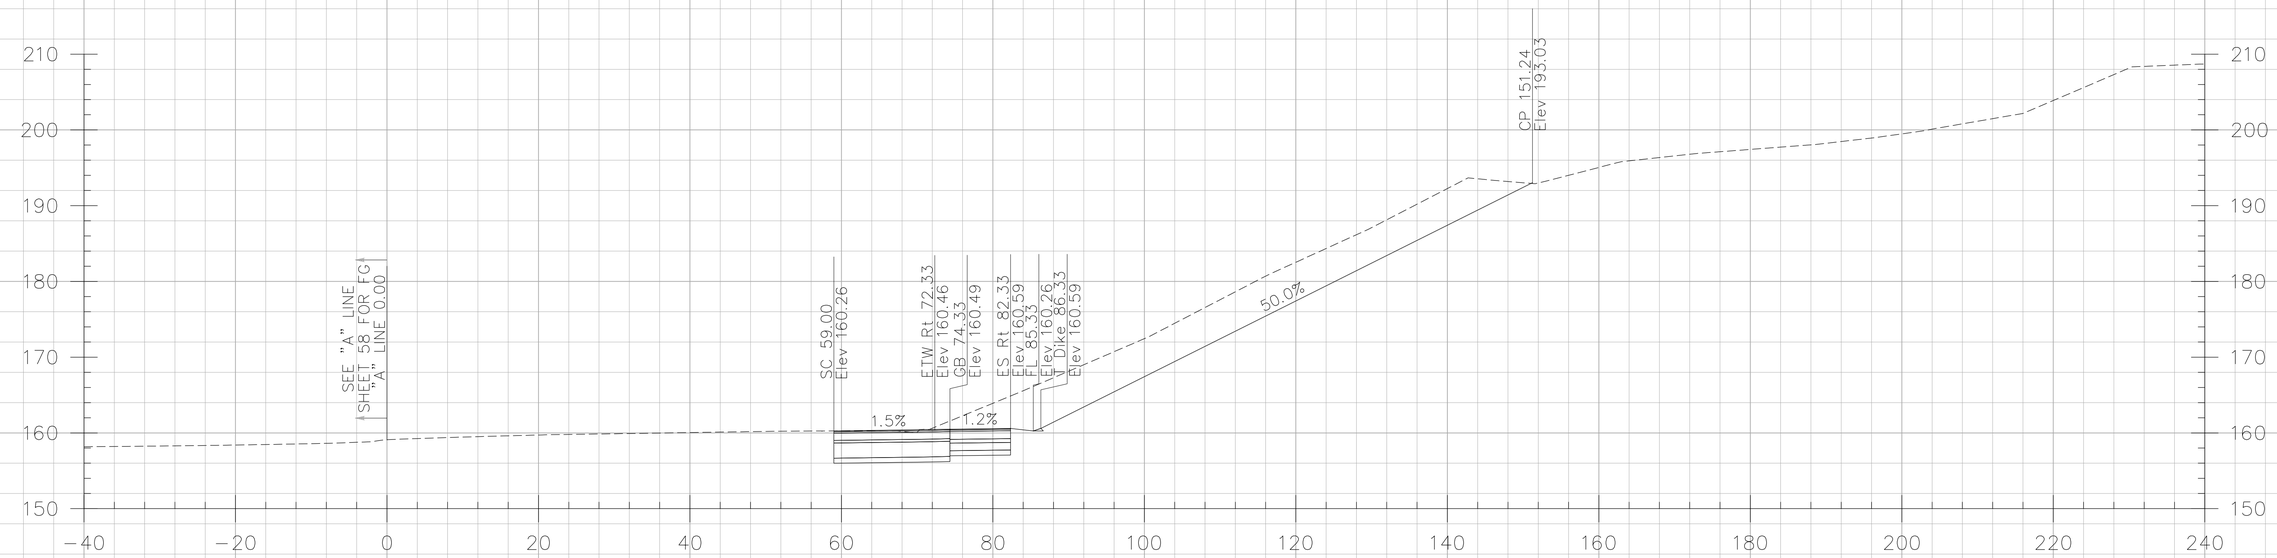

264+00.00

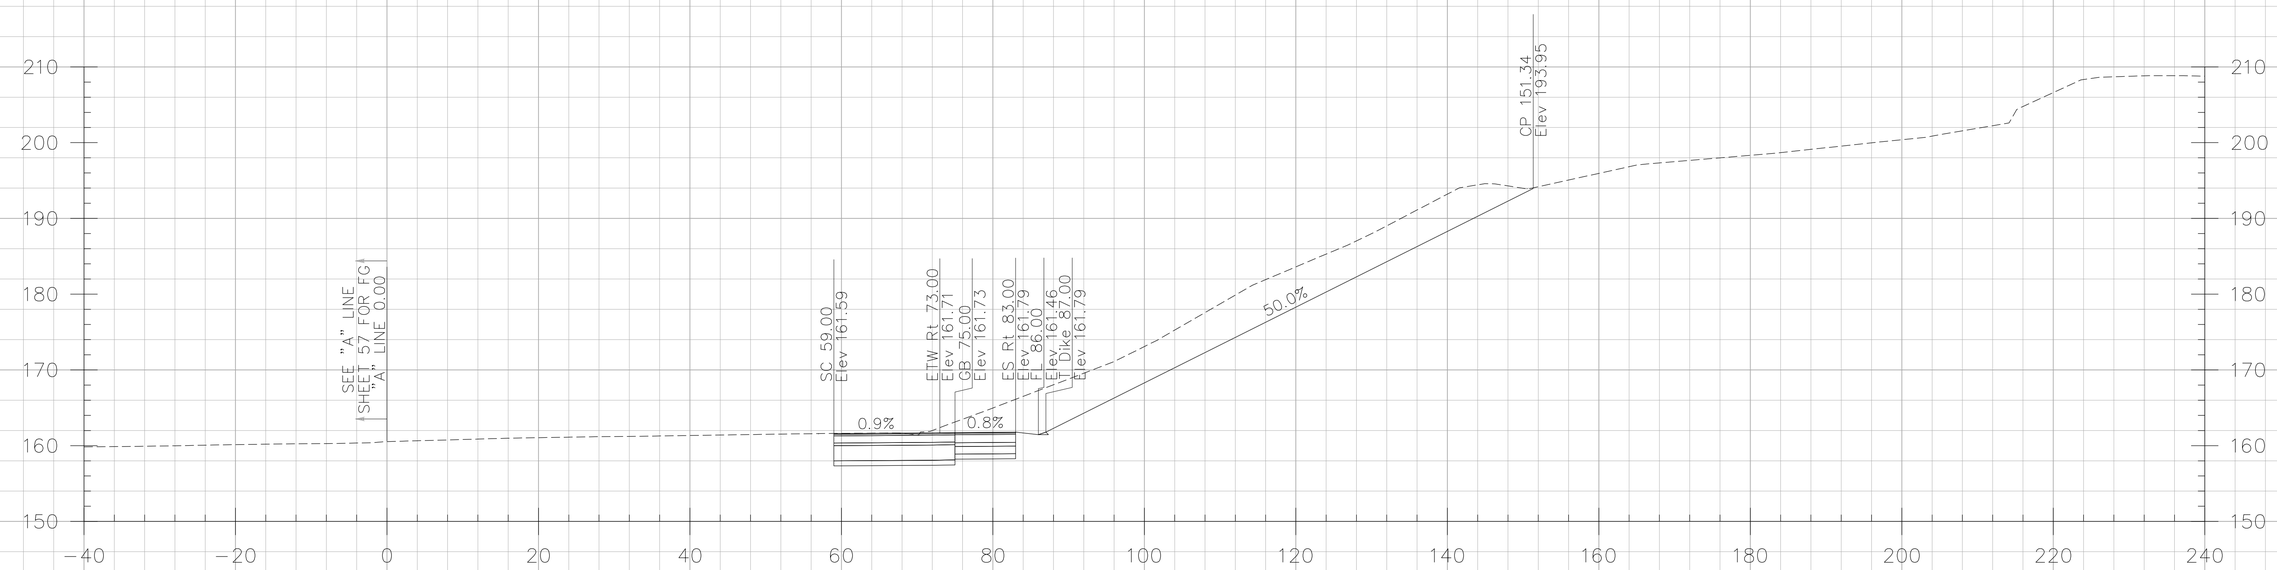

263+50.00

CROSS SECTIONS CREATED BY: DP
DATE: 10/17/2013
File: ...\A Line.dgn

PROJECT: I-5 SEGMENT 2
CONTRACT No: 12-0F96C4 12-Ora-5
PM: 3.7/6.2

Scale Ratio: 1:10' Horiz.
1:10' Vert.
ALL DIMENSIONS ARE US SURVEY FEET

"A" LINE CROSS SECTIONS

DESIGN STUDY ONLY

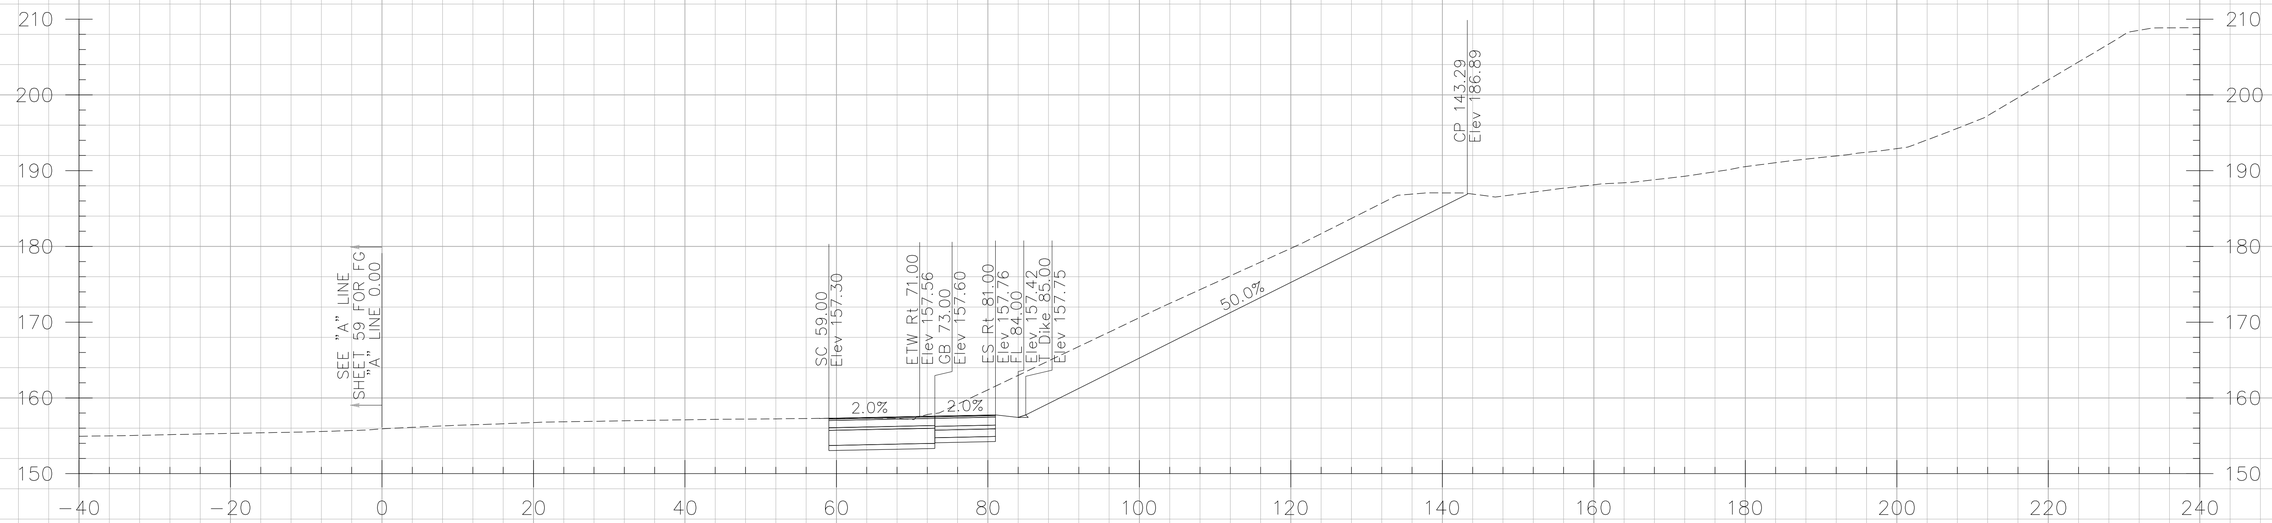

265+00.00

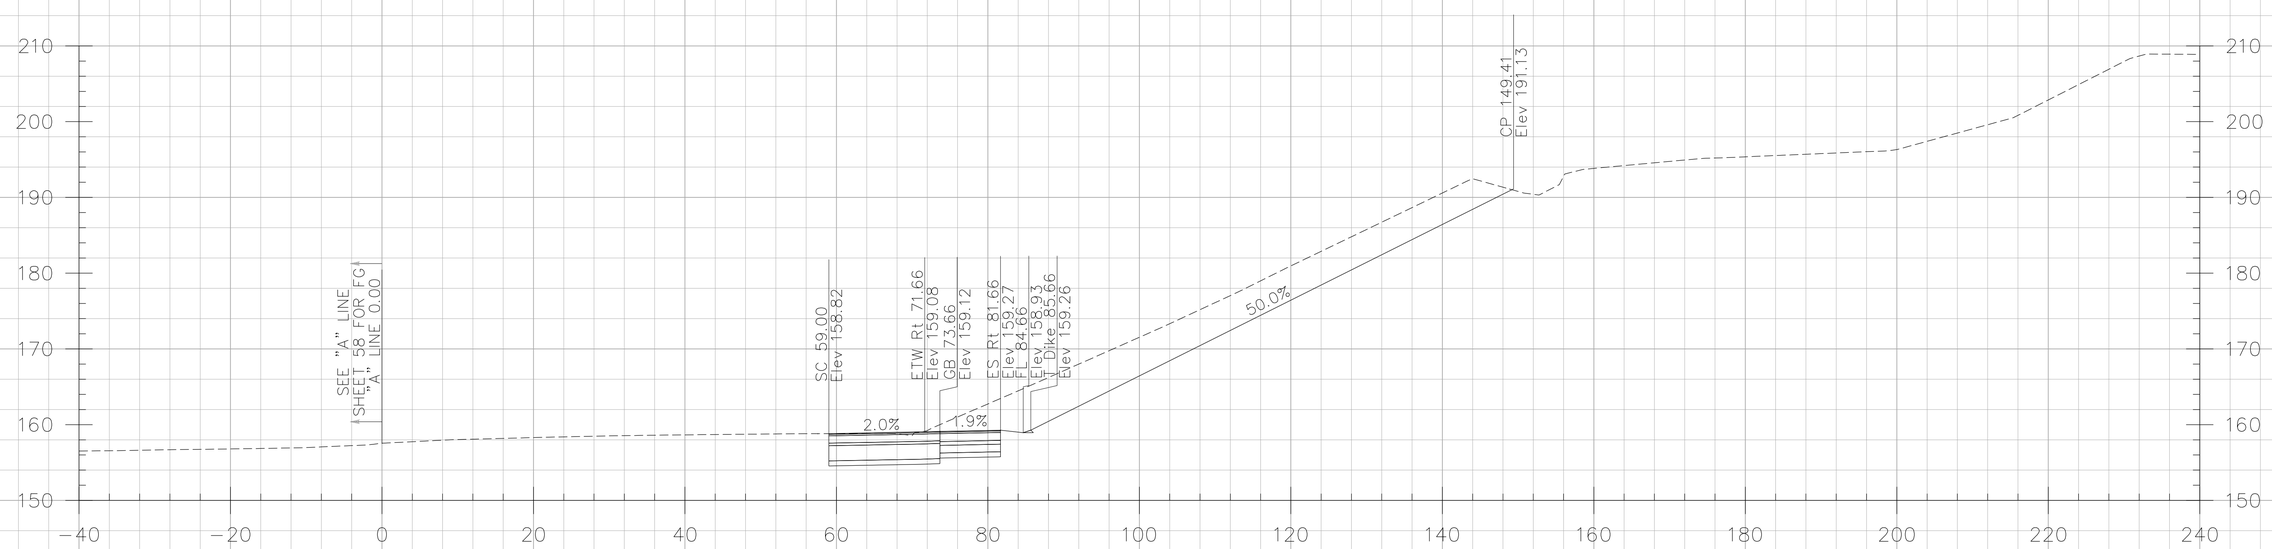

264+50.00

CROSS SECTIONS CREATED BY: DP
DATE: 10/17/2013
File: ...\A Line.dgn

PROJECT: I-5 SEGMENT 2
CONTRACT No: 12-0F96C4 12-Ora-5
PM: 3.7/6.2

Scale Ratio: 1:10' Horiz.
1:10' Vert.
ALL DIMENSIONS ARE US SURVEY FEET

"A" LINE CROSS SECTIONS

DESIGN STUDY ONLY

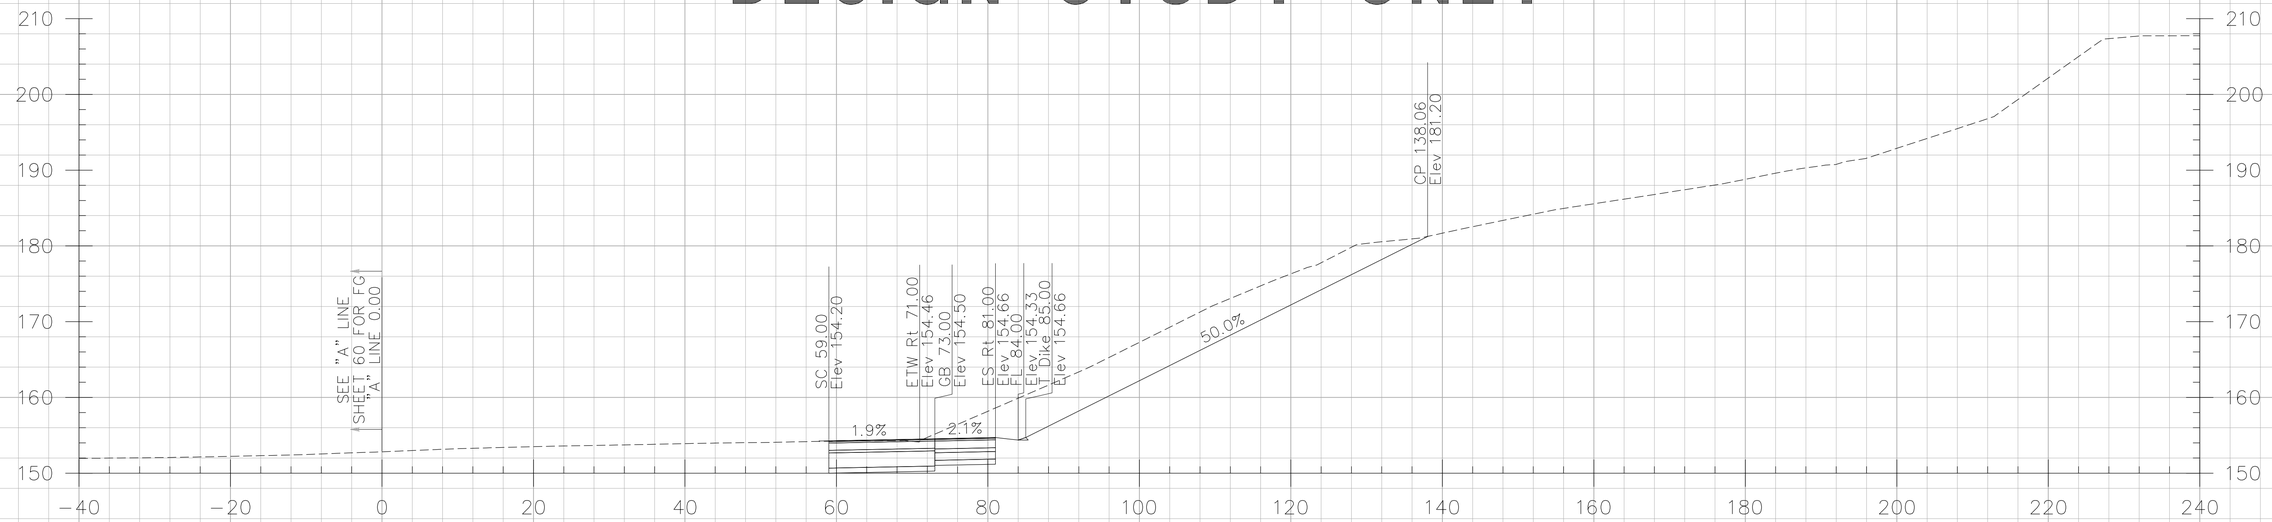

266+00.00

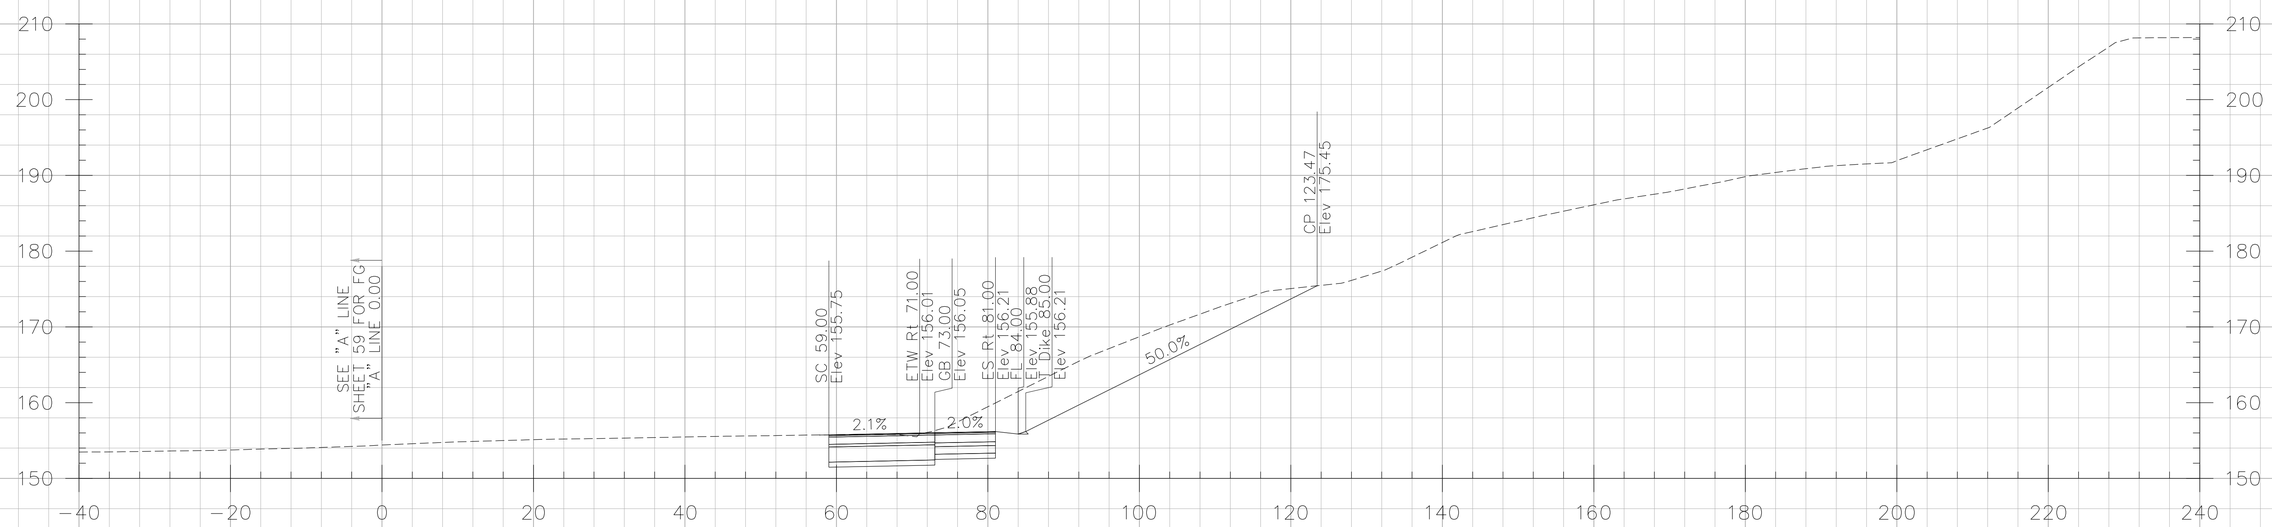

265+50.00

CROSS SECTIONS CREATED BY: DP
DATE: 10/17/2013
File: ...\A Line.dgn

PROJECT: I-5 SEGMENT 2
CONTRACT No: 12-0F96C4 12-Ora-5
PM: 3.7/6.2

Scale Ratio: 1:10' Horiz.
1:10' Vert.
ALL DIMENSIONS ARE US SURVEY FEET

"A" LINE CROSS SECTIONS

SHEET 71 OF 134

DESIGN STUDY ONLY

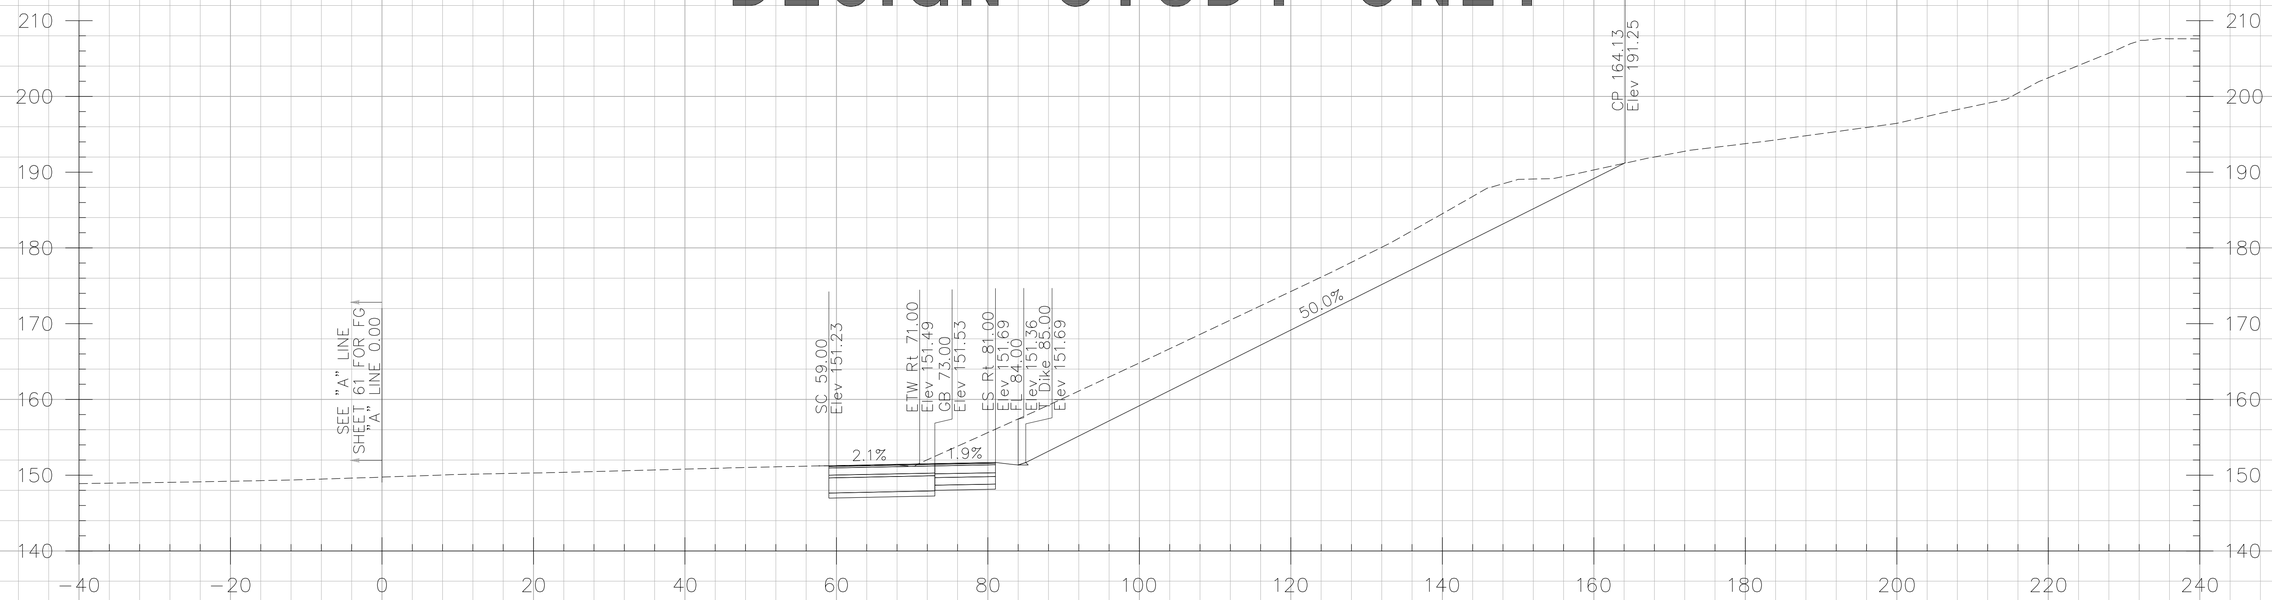

267+00.00

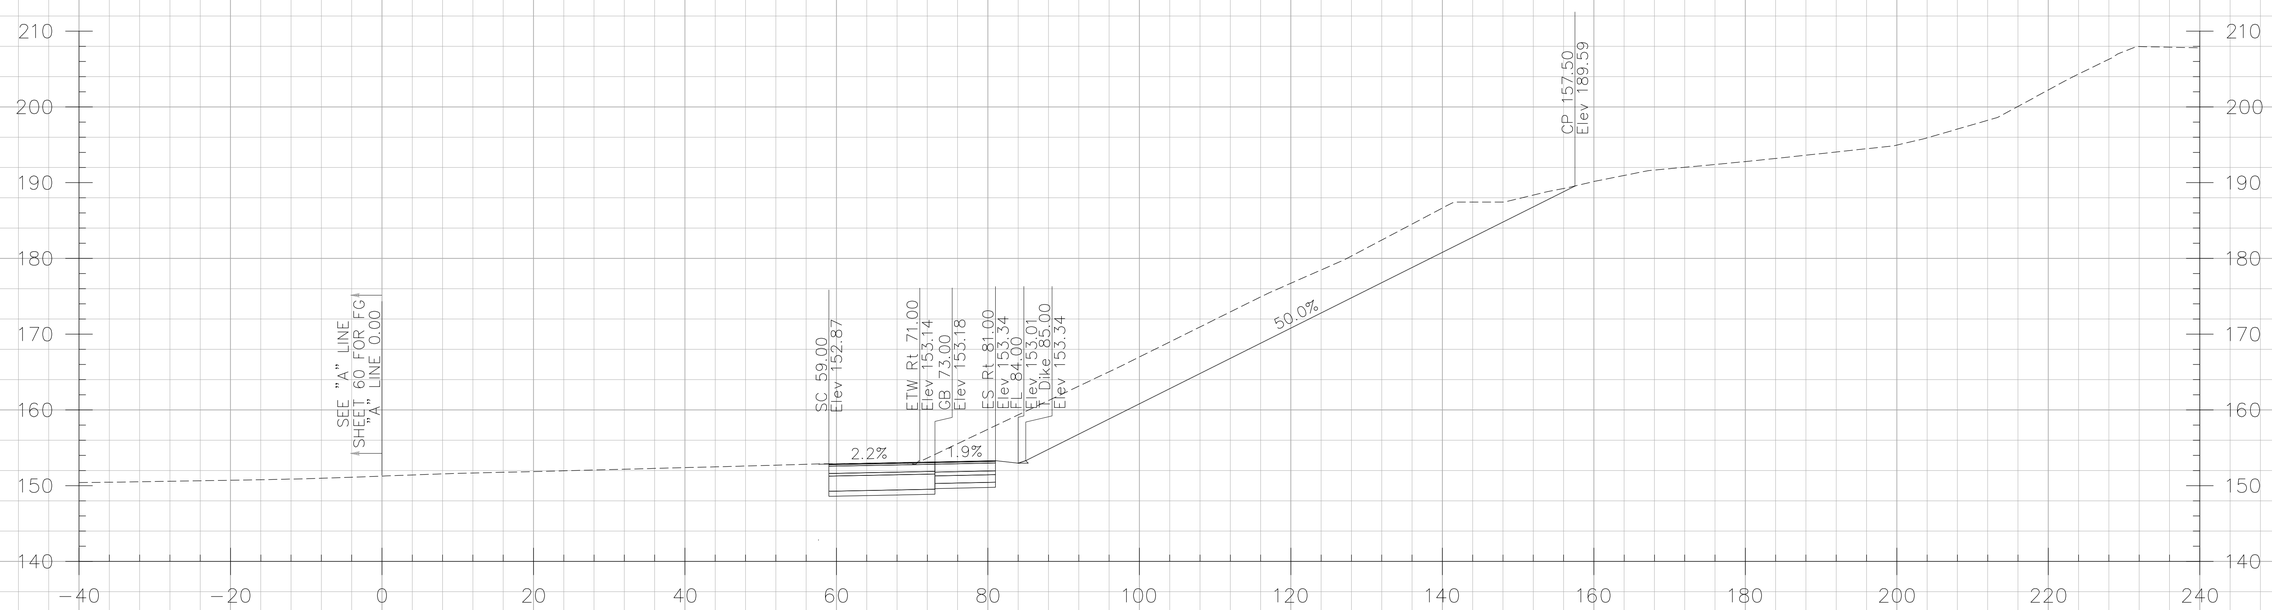

266+50.00

CROSS SECTIONS CREATED BY: DP
DATE: 10/17/2013
File: ...\A Line.dgn

PROJECT: I-5 SEGMENT 2
CONTRACT No: 12-0F96C4 12-Ora-5
PM: 3.7/6.2

Scale Ratio: 1:10' Horiz.
1:10' Vert.
ALL DIMENSIONS ARE US SURVEY FEET

"A" LINE CROSS SECTIONS

SHEET 72 OF 134

DESIGN STUDY ONLY

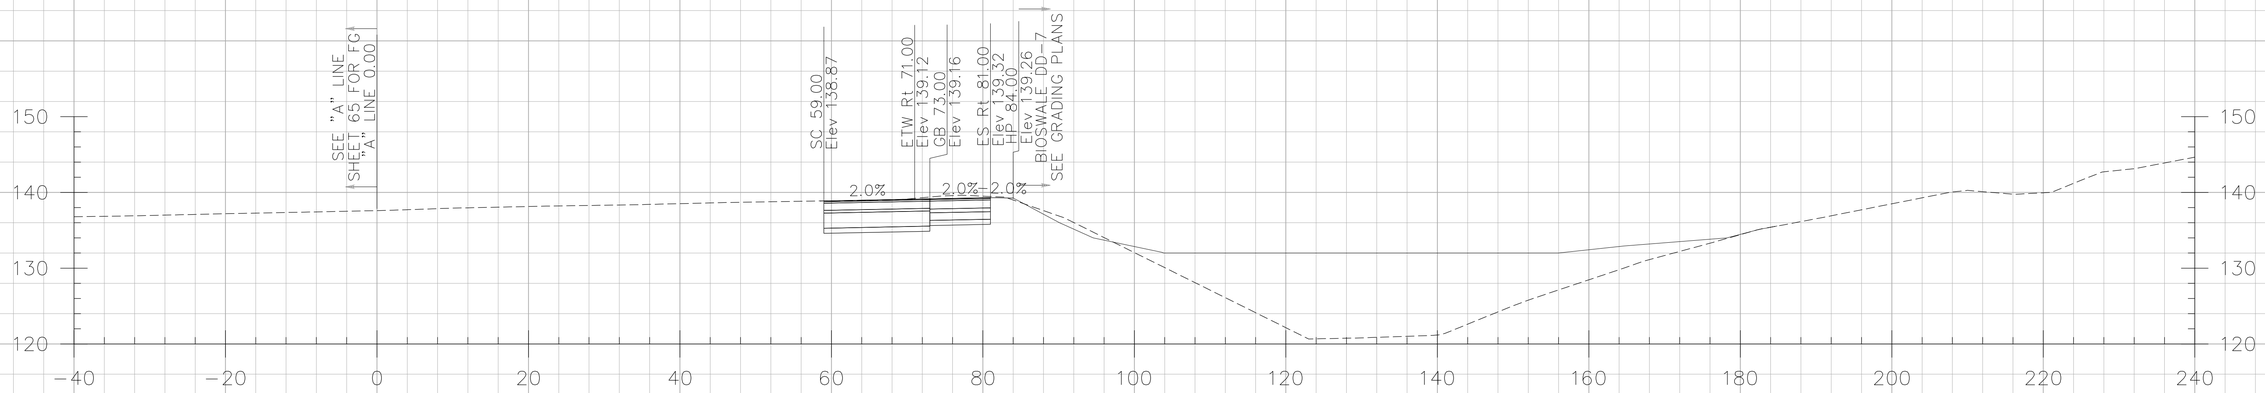

271+00.00

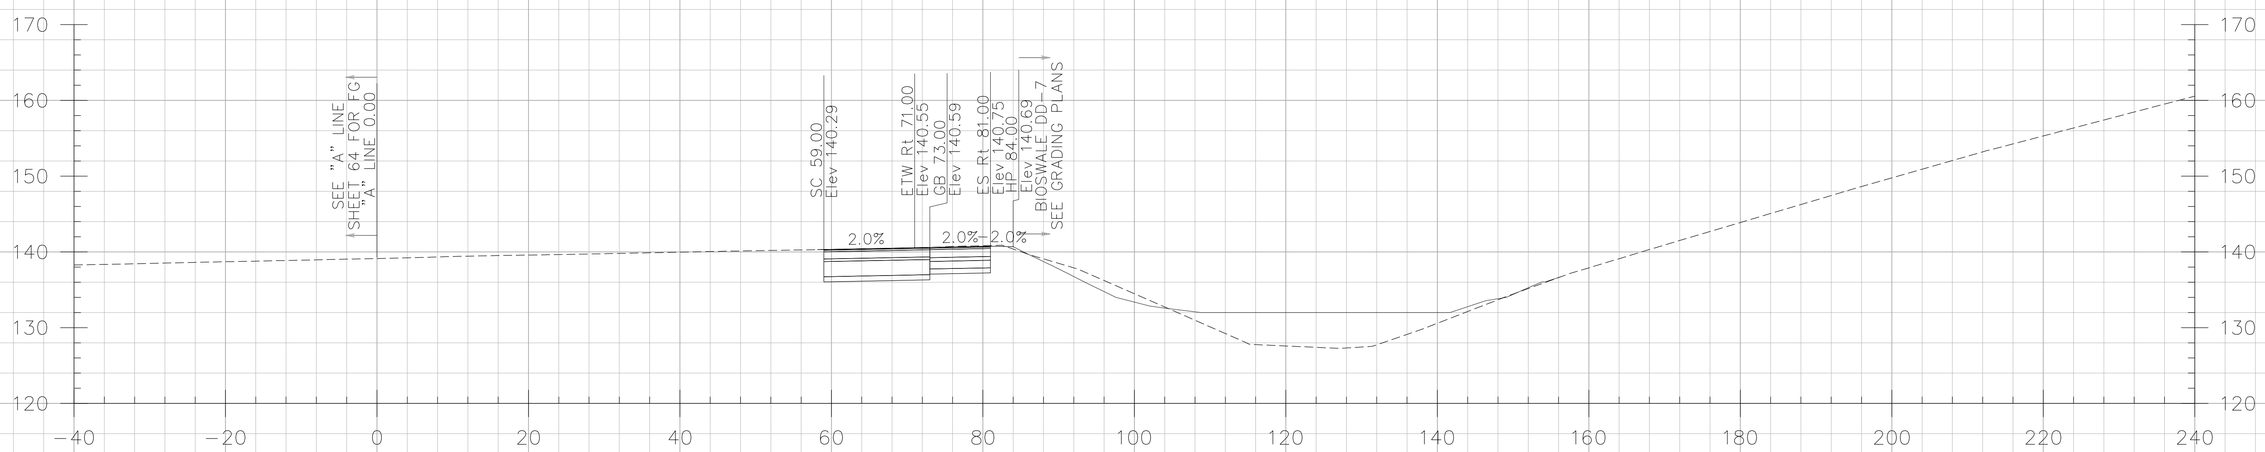

270+50.00

CROSS SECTIONS CREATED BY: DP
DATE: 10/17/2013
File: ...\A Line.dgn

PROJECT: I-5 SEGMENT 2
CONTRACT No: 12-0F96C4 12-Ora-5
PM: 3.7/6.2

Scale Ratio: 1:10' Horiz.
1:10' Vert.
ALL DIMENSIONS ARE US SURVEY FEET

"A" LINE CROSS SECTIONS

DESIGN STUDY ONLY

272+50.00

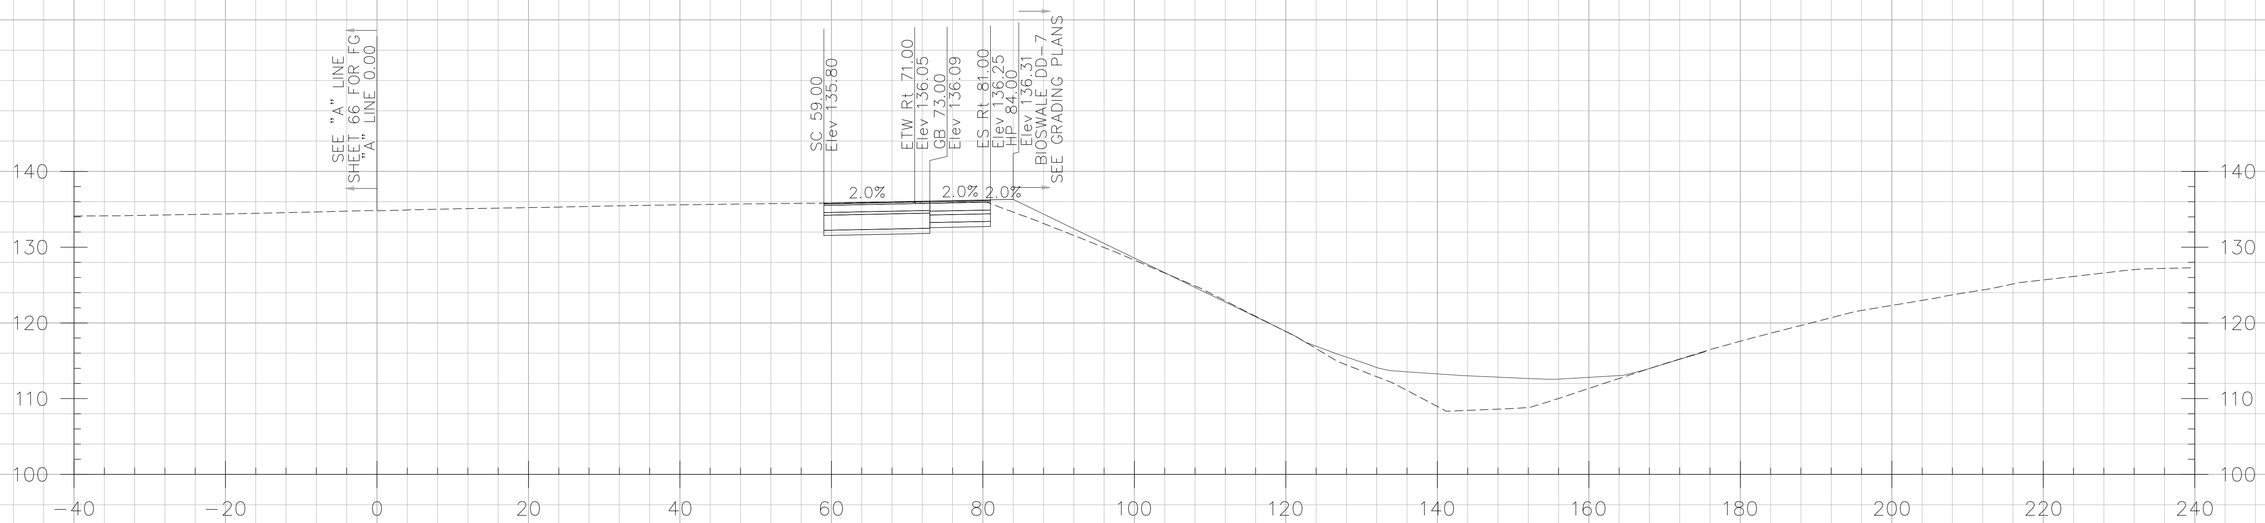

272+00.00

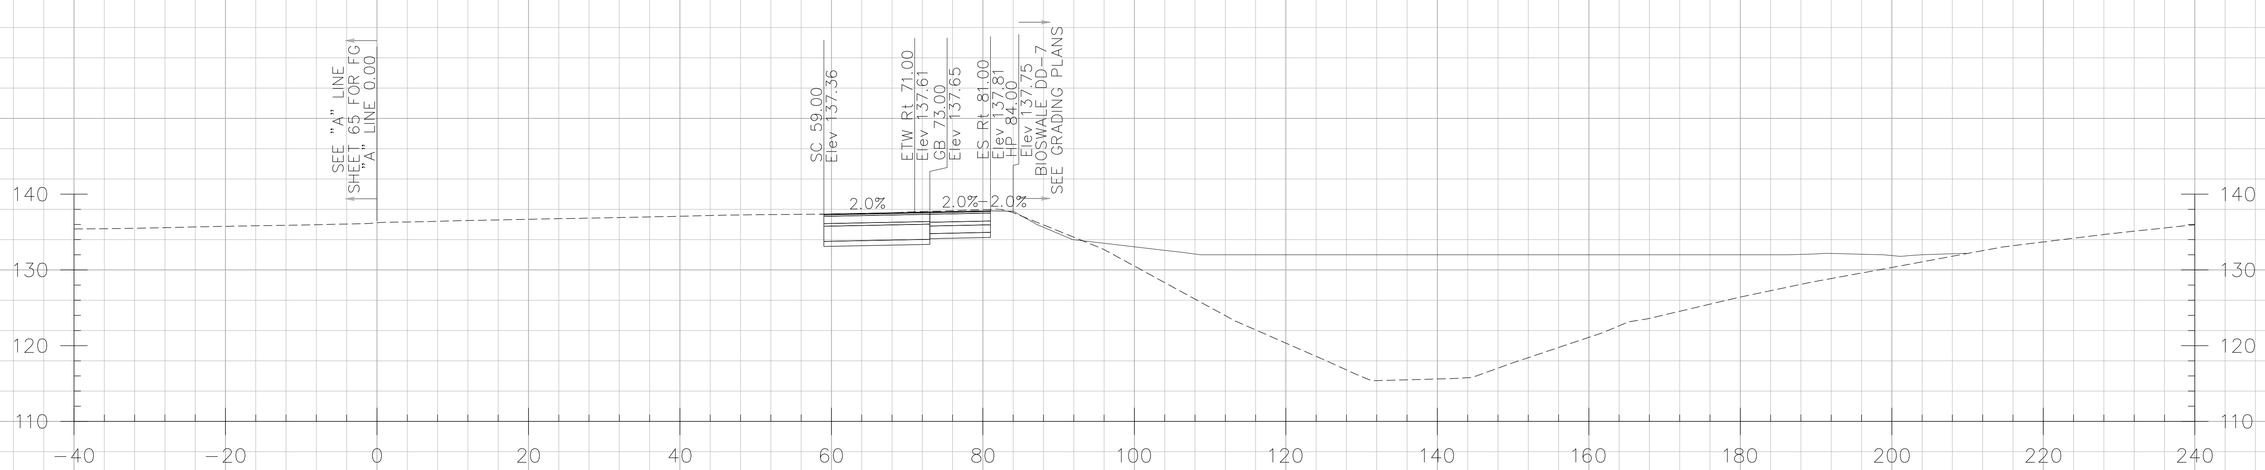

271+50.00

CROSS SECTIONS CREATED BY: DP
DATE: 10/17/2013
File: ...\A Line.dgn

PROJECT: I-5 SEGMENT 2
CONTRACT No: 12-0F96C4 12-Ora-5
PM: 3.7/6.2

Scale Ratio: 1:10' Horiz.
1:10' Vert.
ALL DIMENSIONS ARE US SURVEY FEET

"A" LINE CROSS SECTIONS

DESIGN STUDY ONLY

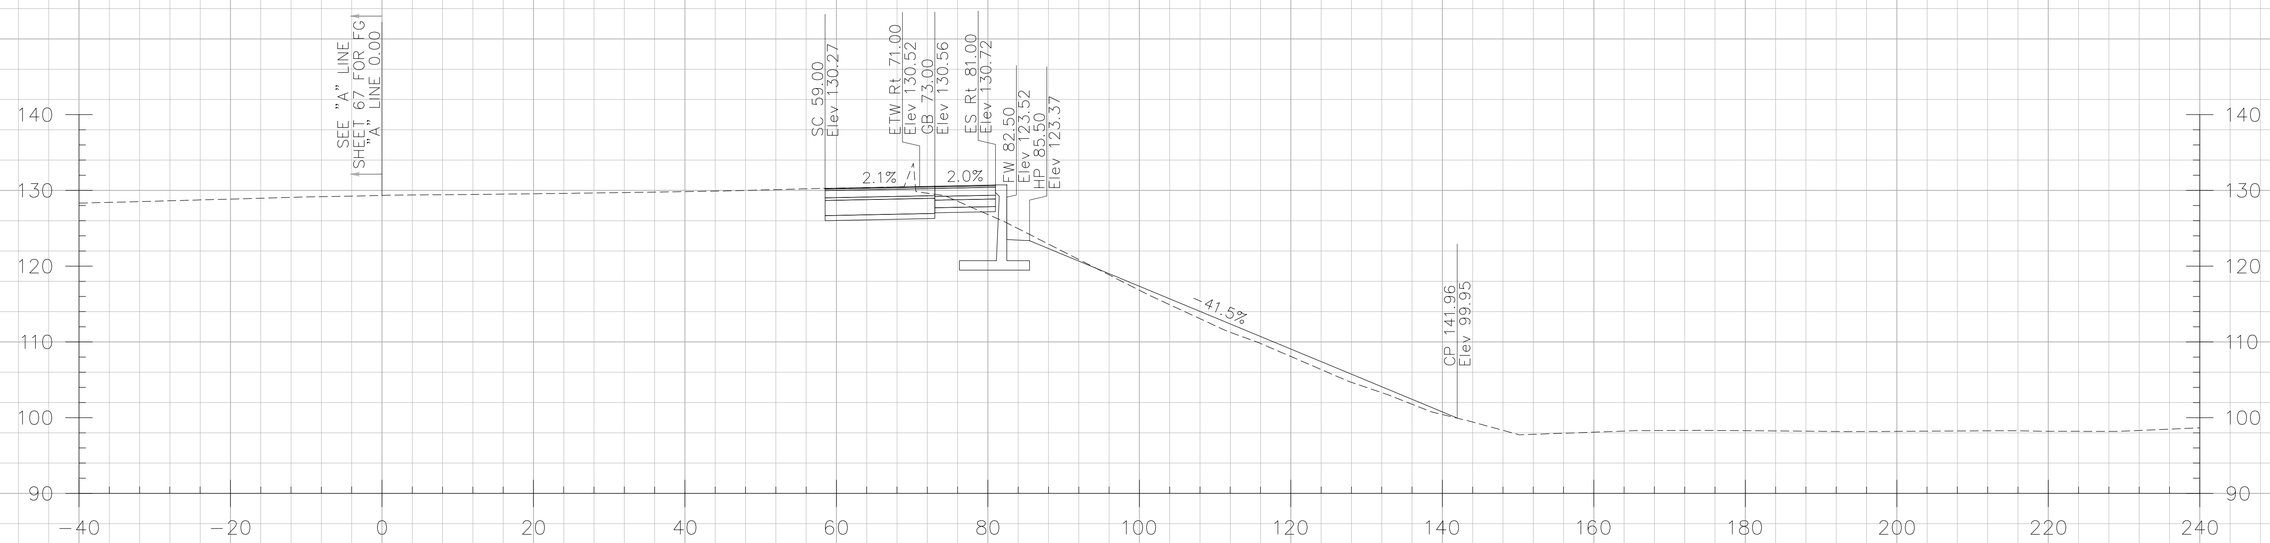

274+50.00

CROSS SECTIONS CREATED BY: DP
DATE: 10/17/2013
File: ...\A Line.dgn

PROJECT: I-5 SEGMENT 2
CONTRACT No: 12-0F96C4 12-Ora-5
PM: 3.7/6.2

Scale Ratio: 1:10' Horiz.
1:10' Vert.
ALL DIMENSIONS ARE US SURVEY FEET

"A" LINE CROSS SECTIONS

SHEET 78 OF 134

DESIGN STUDY ONLY

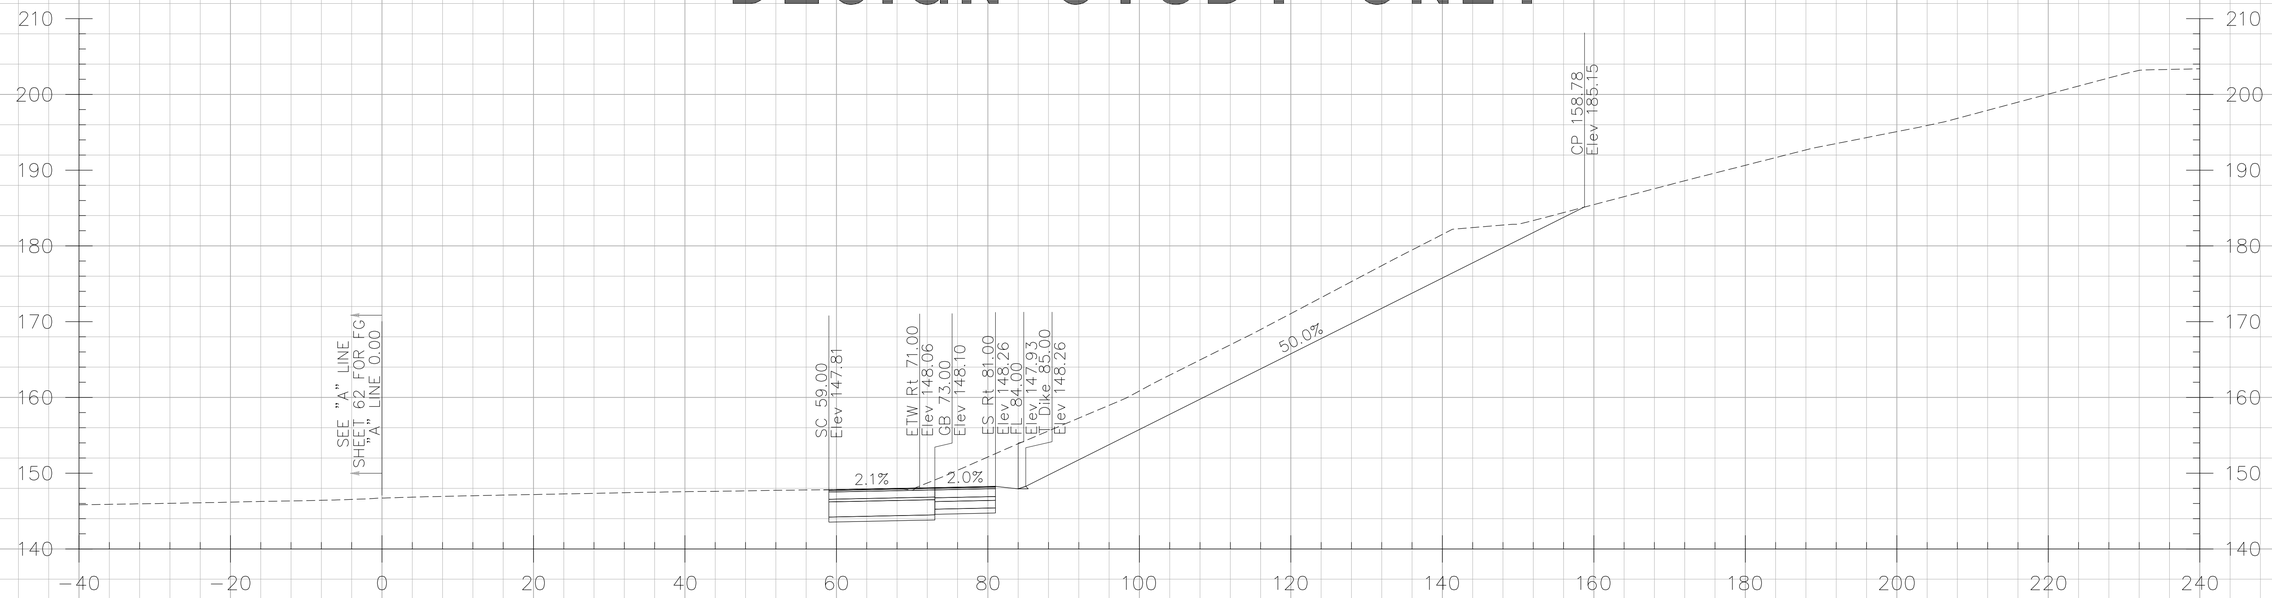

268+00.00

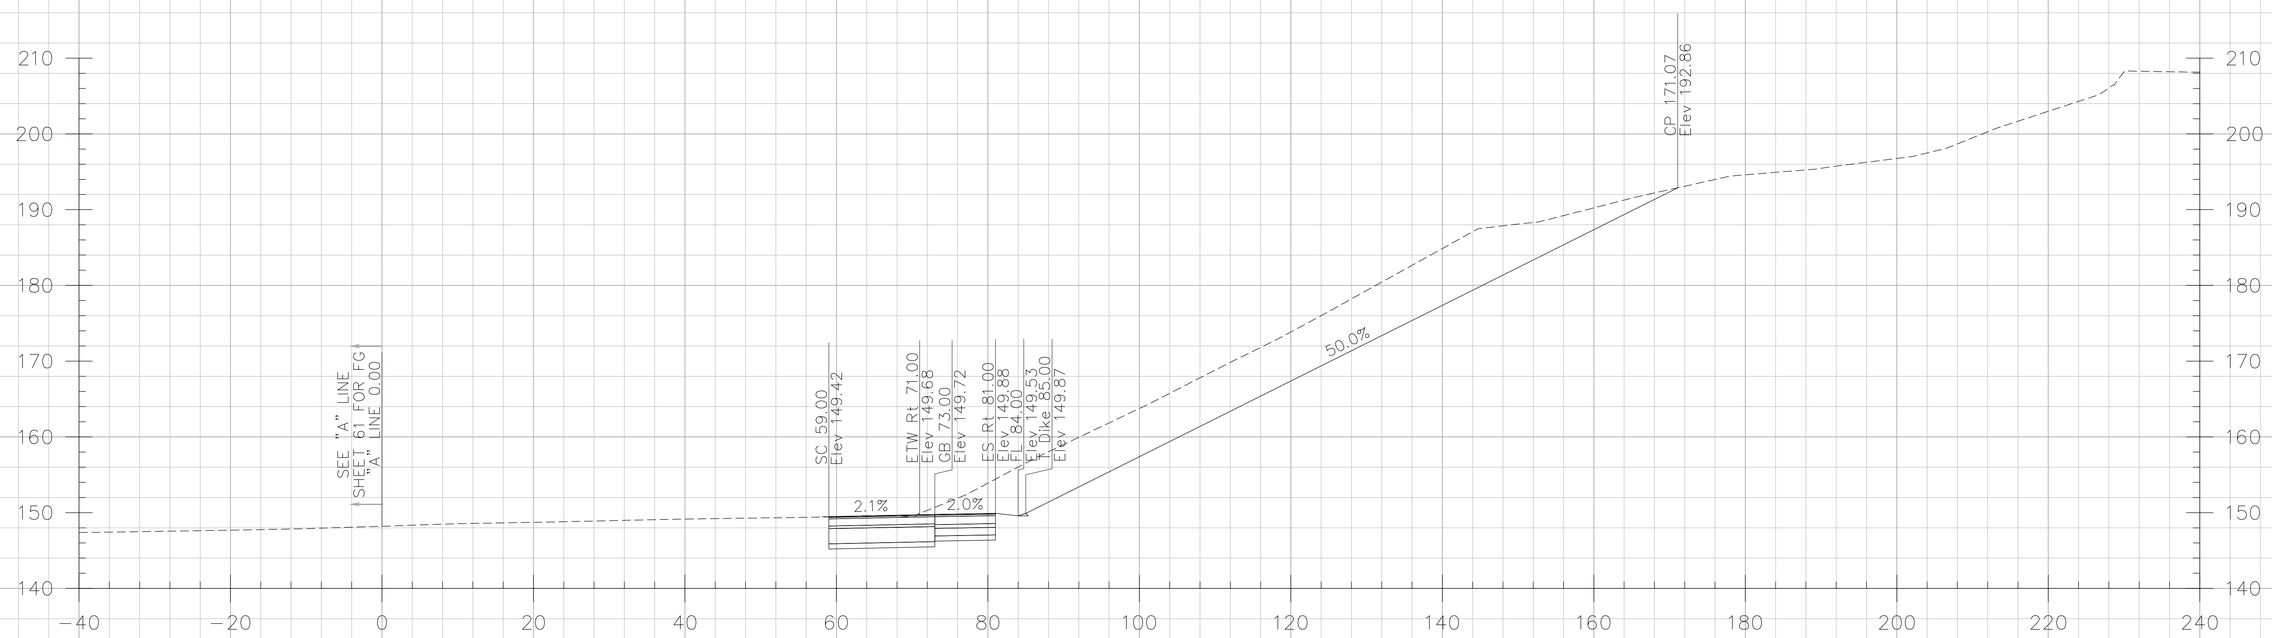

267+50.00

CROSS SECTIONS CREATED BY: DP
DATE: 10/17/2013
File: ...\A Line.dgn

PROJECT: I-5 SEGMENT 2
CONTRACT No: 12-0F96C4 12-Ora-5
PM: 3.7/6.2

Scale Ratio: 1:10' Horiz.
1:10' Vert.
ALL DIMENSIONS ARE US SURVEY FEET

"A" LINE CROSS SECTIONS

DESIGN STUDY ONLY

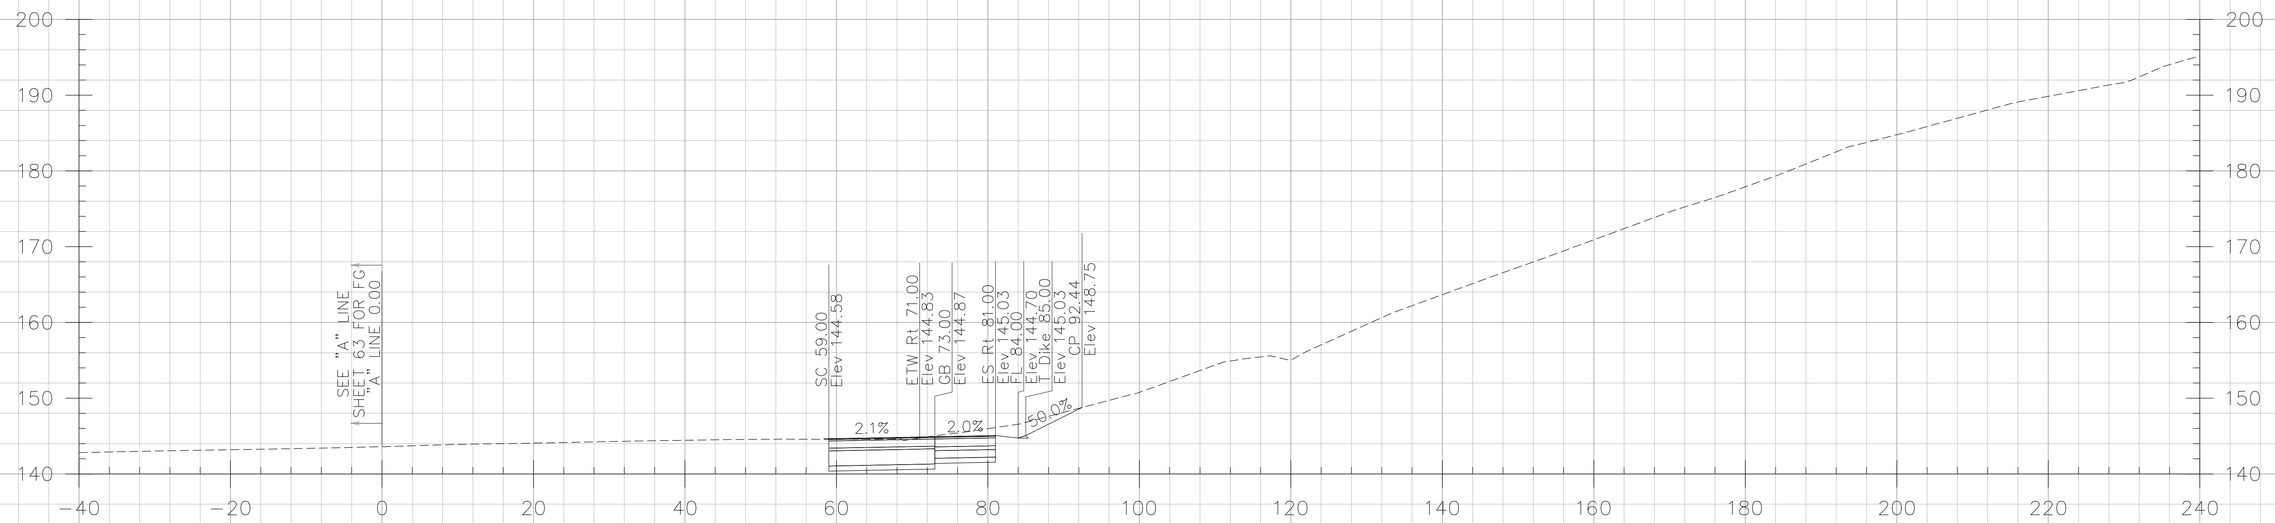

269+00.00

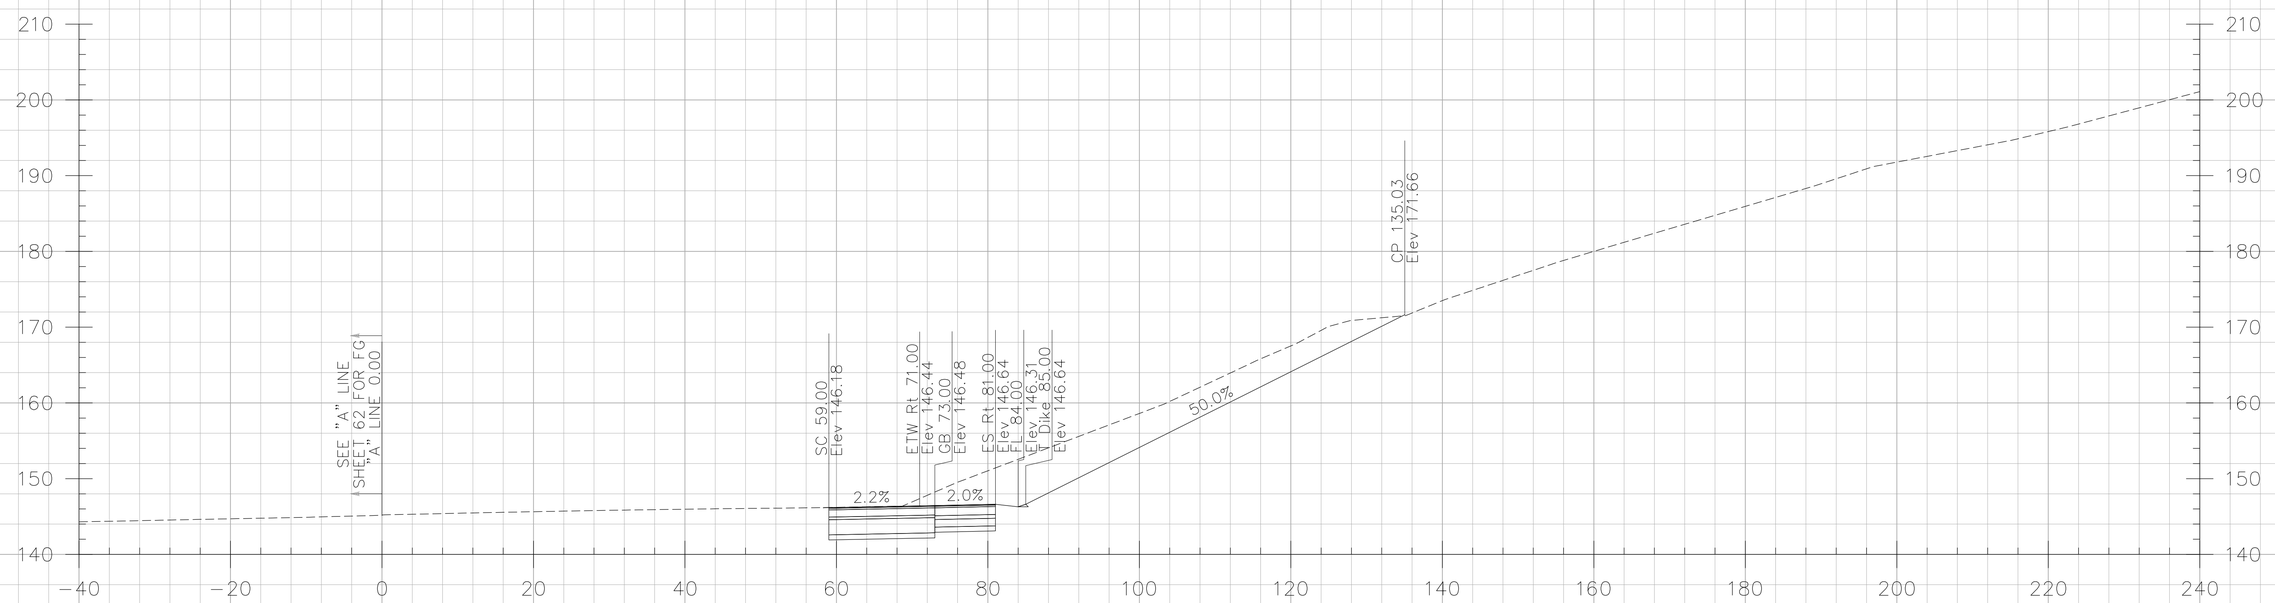

268+50.00

CROSS SECTIONS CREATED BY: DP
DATE: 10/17/2013
File: ...\A Line.dgn

PROJECT: I-5 SEGMENT 2
CONTRACT No: 12-0F96C4 12-Ora-5
PM: 3.7/6.2

Scale Ratio: 1:10' Horiz.
1:10' Vert.
ALL DIMENSIONS ARE US SURVEY FEET

"A" LINE CROSS SECTIONS

SHEET 74 OF 134

DESIGN STUDY ONLY

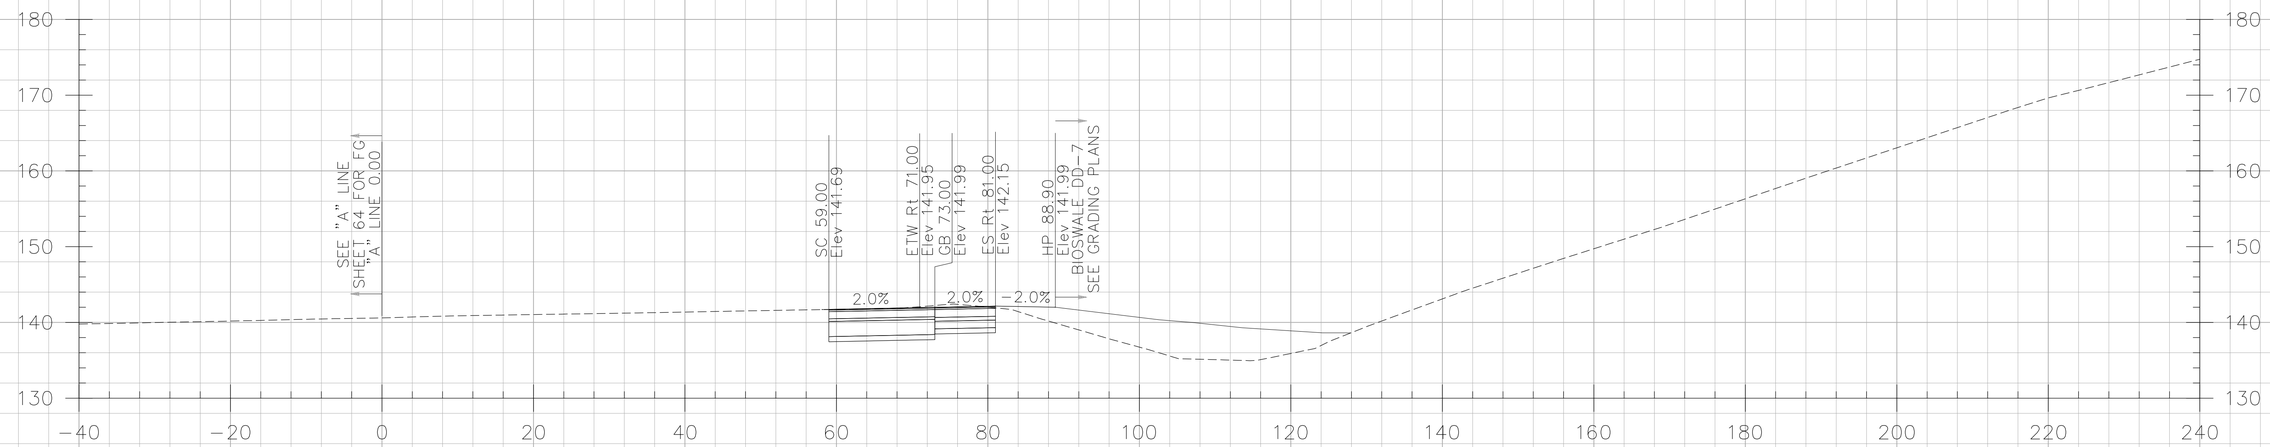

270+00.00

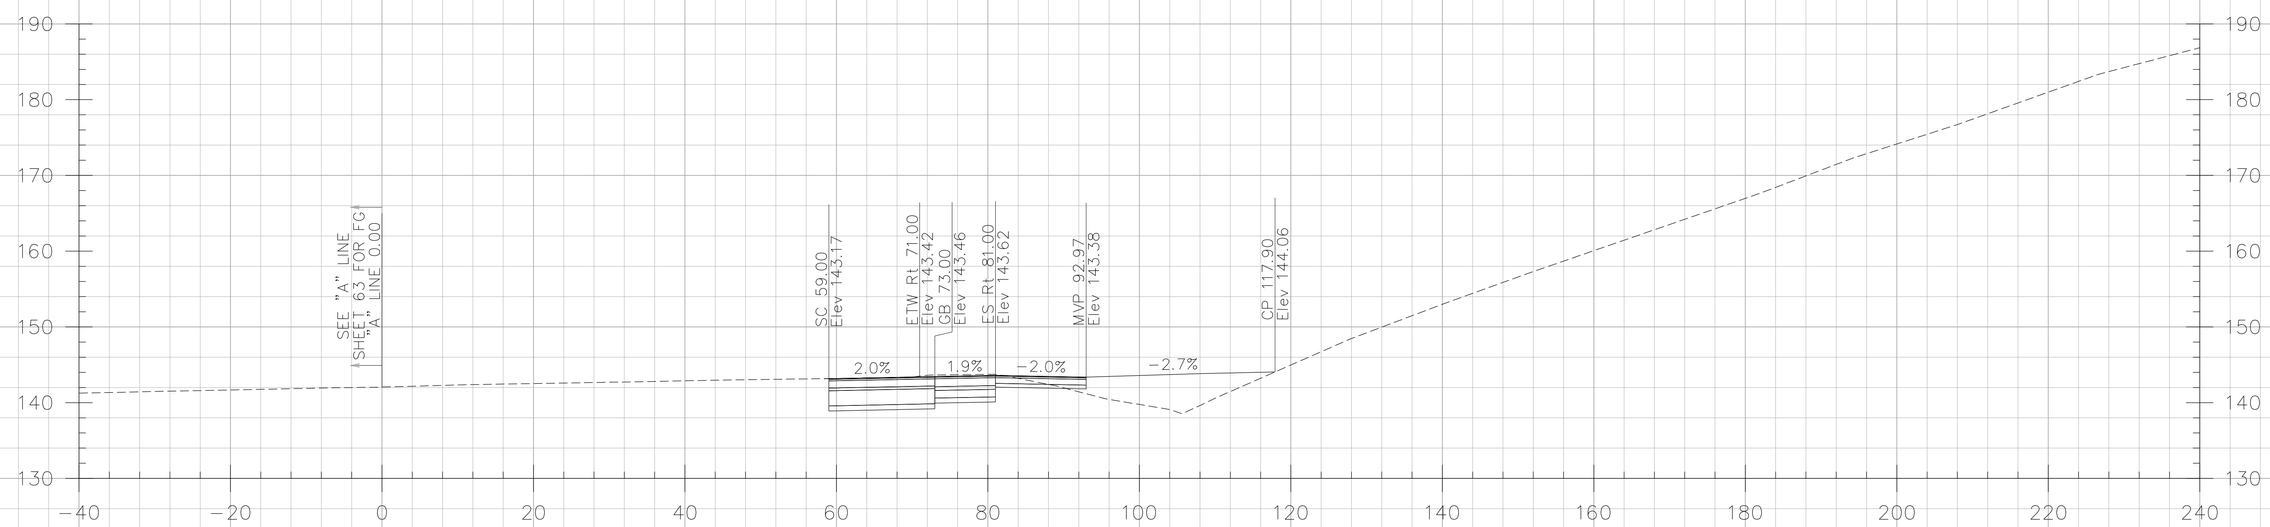

269+50.00

CROSS SECTIONS CREATED BY: DP
DATE: 10/17/2013
File: ...\A Line.dgn

PROJECT: I-5 SEGMENT 2
CONTRACT No: 12-0F96C4 12-Ora-5
PM: 3.7/6.2

Scale Ratio: 1:10' Horiz.
1:10' Vert.
ALL DIMENSIONS ARE US SURVEY FEET

"A" LINE CROSS SECTIONS

DESIGN STUDY ONLY

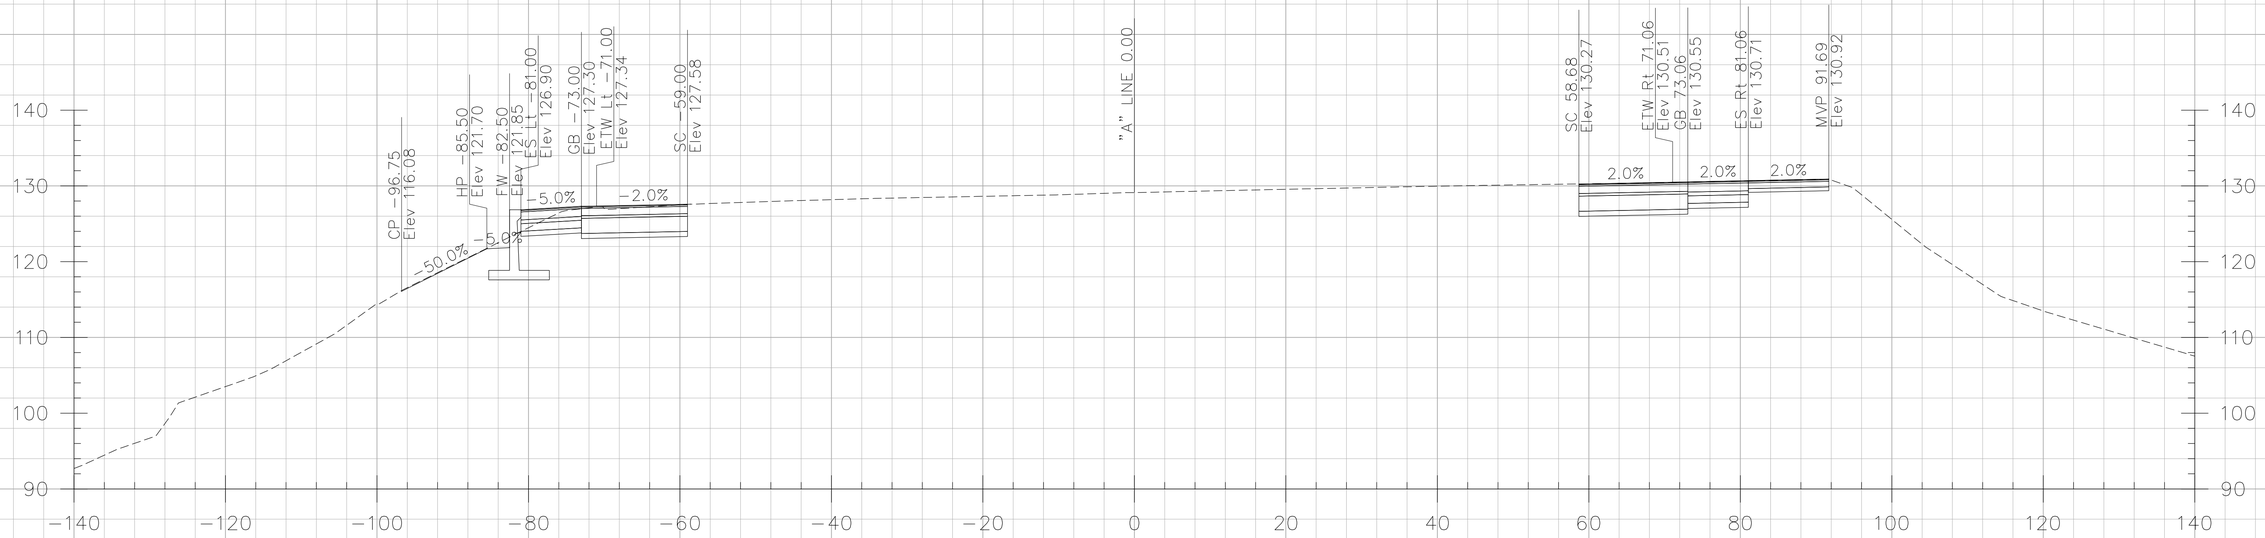

276+50.00

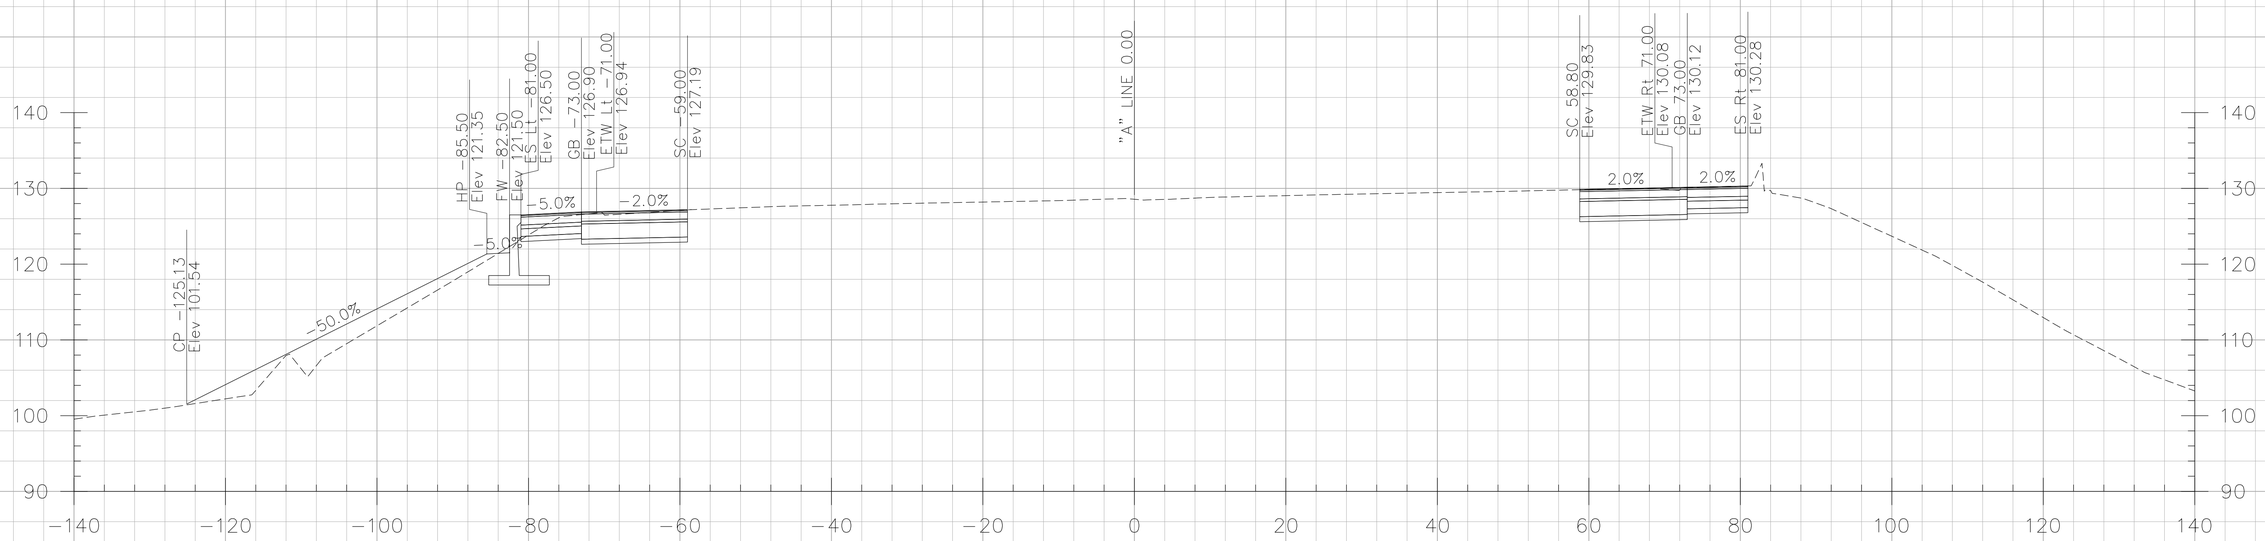

276+00.00

CROSS SECTIONS CREATED BY: DP
DATE: 10/17/2013
File: ...\A Line.dgn

PROJECT: I-5 SEGMENT 2
CONTRACT No: 12-0F96C4 12-Ora-5
PM: 3.7/6.2

Scale Ratio: 1:10' Horiz.
1:10' Vert.
ALL DIMENSIONS ARE US SURVEY FEET

"A" LINE CROSS SECTIONS

SHEET 80 OF 134

DESIGN STUDY ONLY

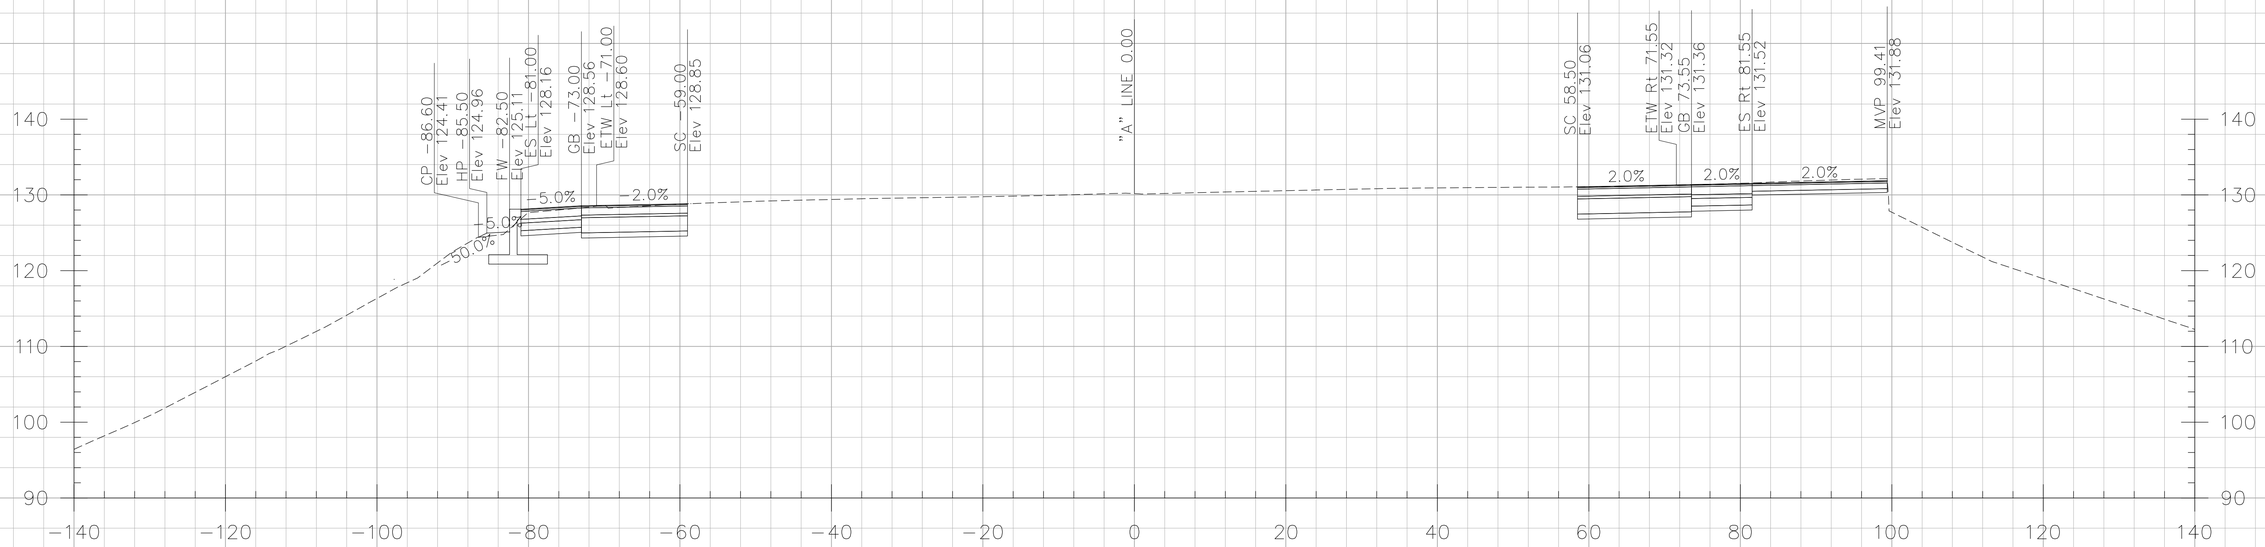

277+50.00

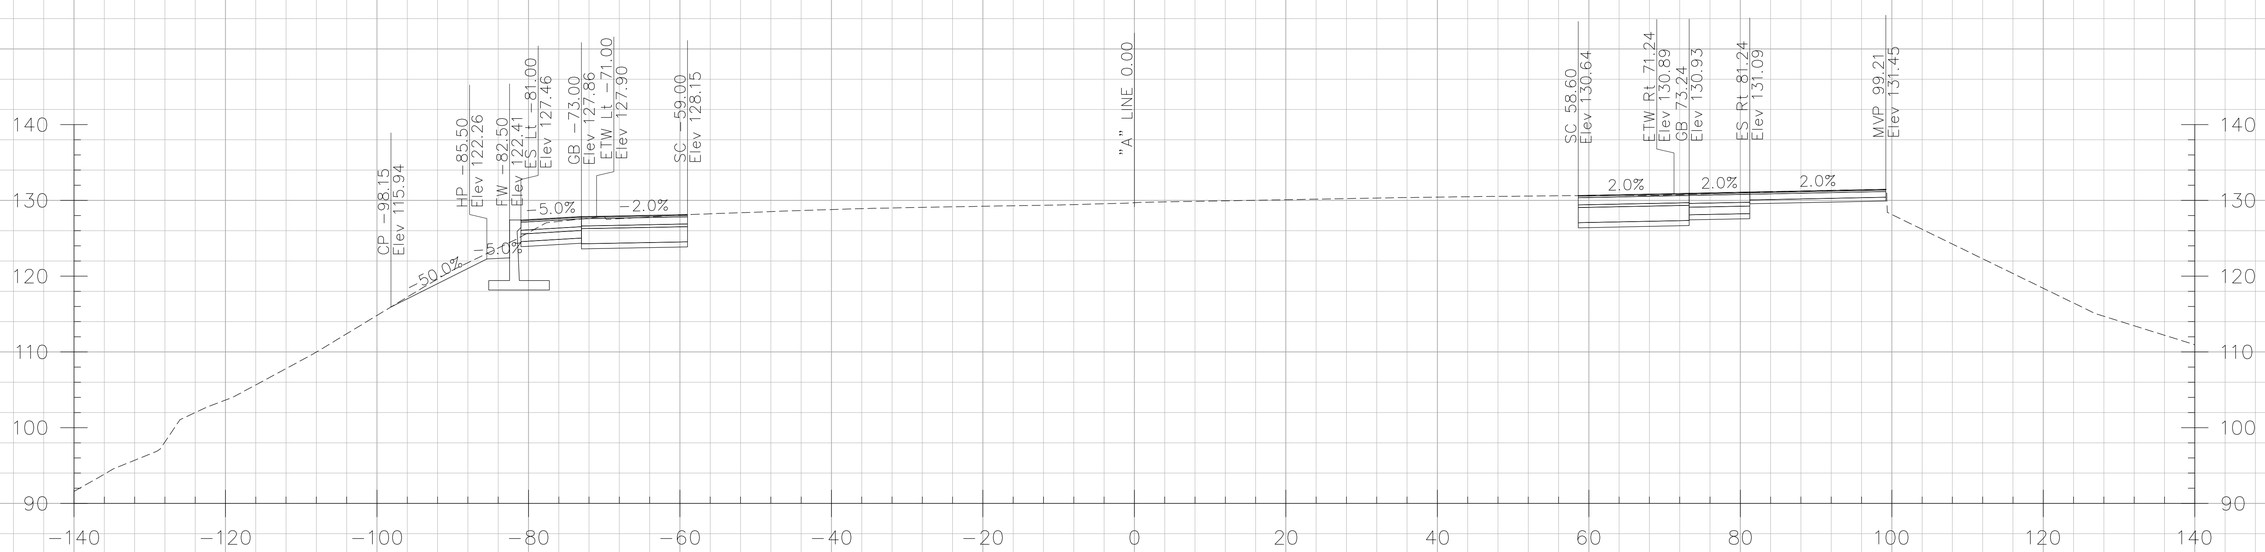

277+00.00

CROSS SECTIONS CREATED BY: DP
DATE: 10/17/2013
File: ...\A Line.dgn

PROJECT: I-5 SEGMENT 2
CONTRACT No: 12-0F96C4 12-Ora-5
PM: 3.7/6.2

Scale Ratio: 1:10' Horiz.
1:10' Vert.
ALL DIMENSIONS ARE US SURVEY FEET

"A" LINE CROSS SECTIONS

DESIGN STUDY ONLY

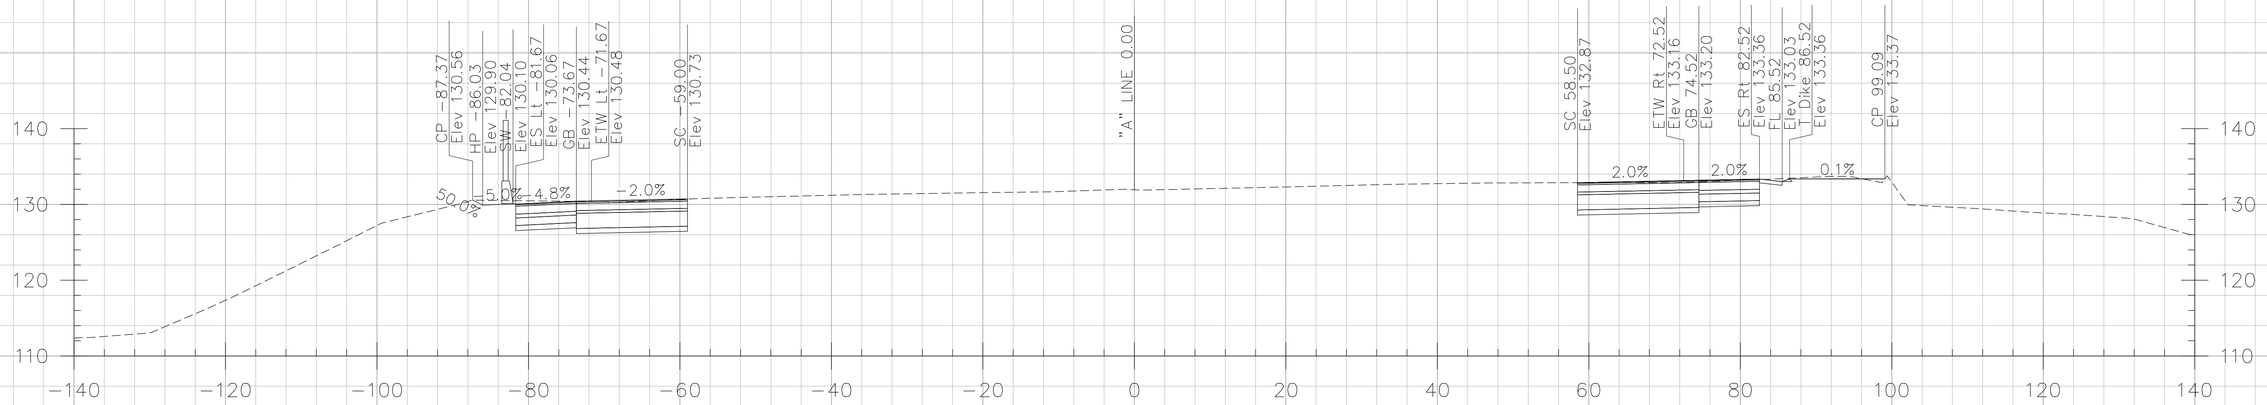

278+50.00

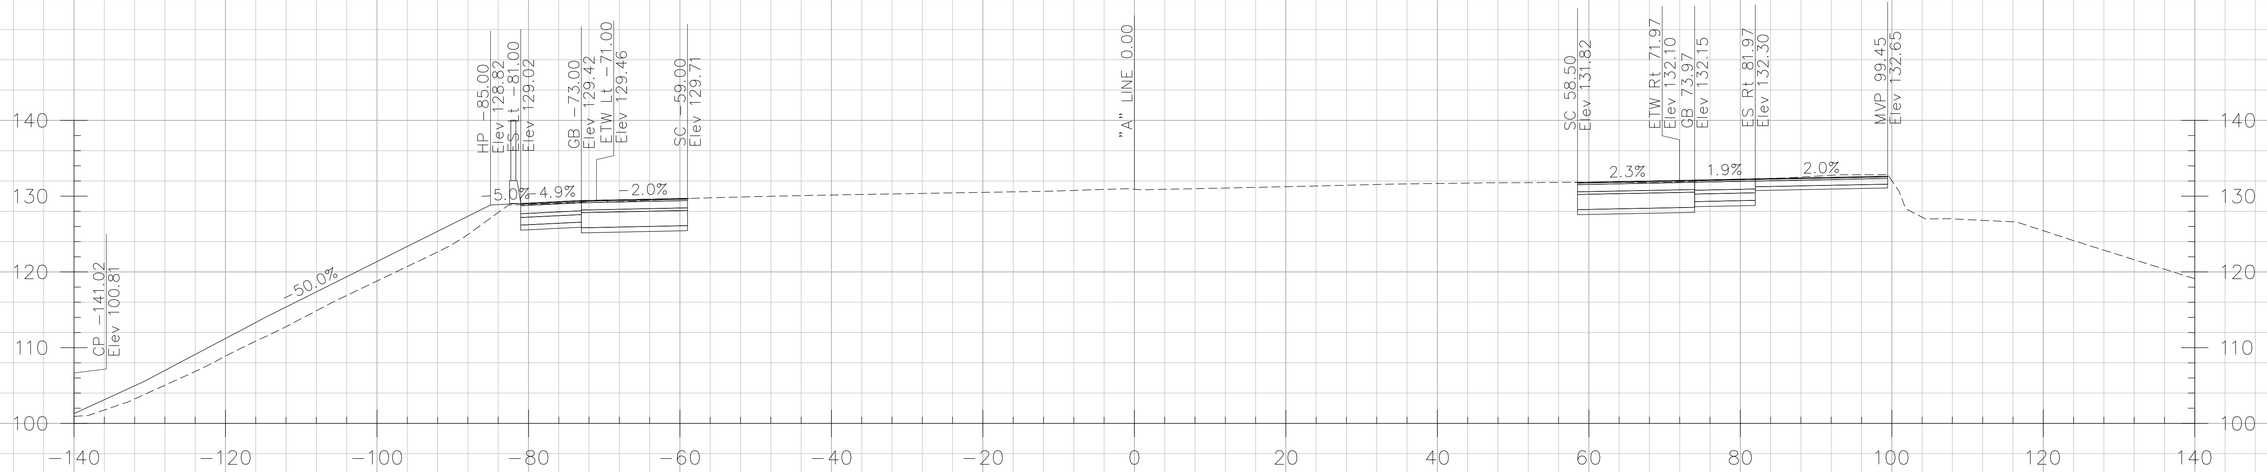

278+00.00

CROSS SECTIONS CREATED BY: DP
DATE: 10/17/2013
File: ...\A Line.dgn

PROJECT: I-5 SEGMENT 2
CONTRACT No: 12-0F96C4 12-Ora-5
PM: 3.7/6.2

Scale Ratio: 1:10' Horiz.
1:10' Vert.
ALL DIMENSIONS ARE US SURVEY FEET

"A" LINE CROSS SECTIONS

DESIGN STUDY ONLY

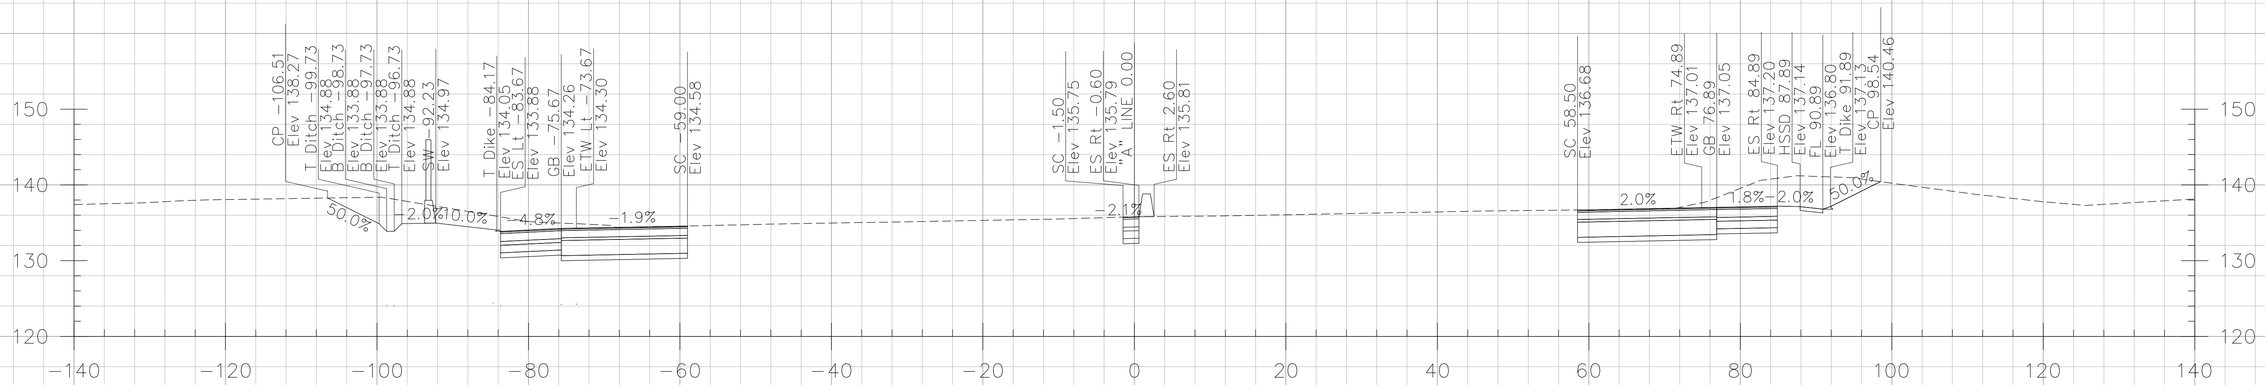

280+00.00

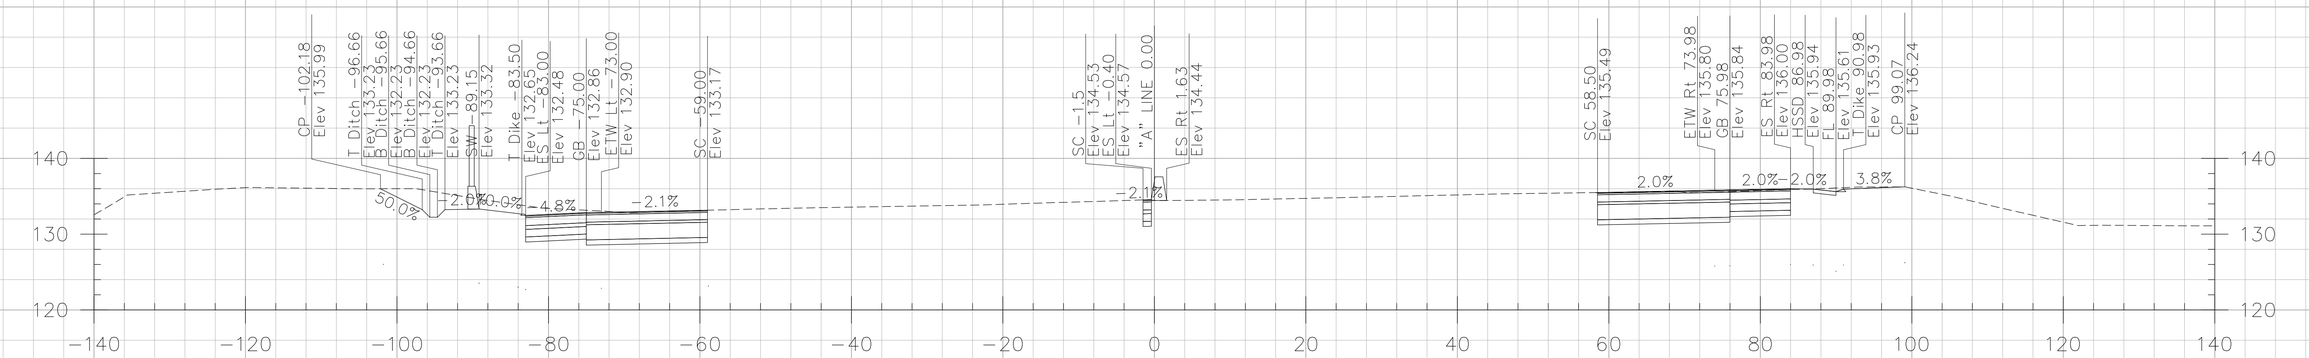

279+50.00

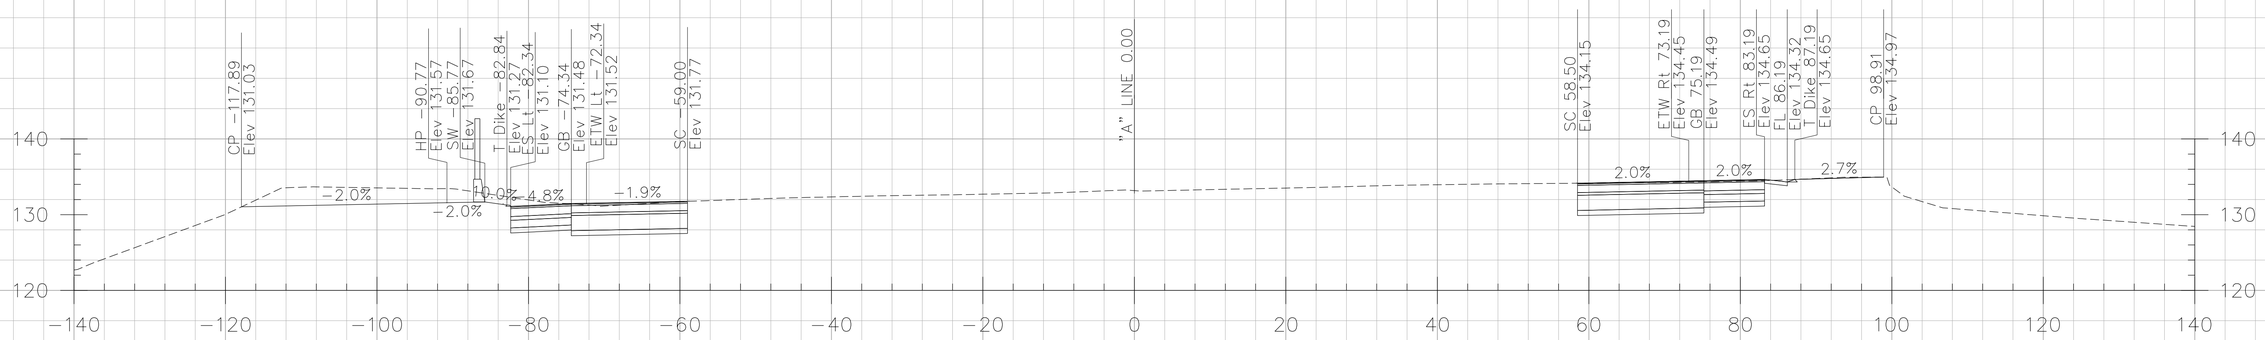

279+00.00

CROSS SECTIONS CREATED BY: DP
DATE: 10/17/2013
File: ...\A Line.dgn

PROJECT: I-5 SEGMENT 2
CONTRACT No: 12-0F96C4 12-Ora-5
PM: 3.7/6.2

Scale Ratio: 1:10' Horiz.
1:10' Vert.
ALL DIMENSIONS ARE US SURVEY FEET

"A" LINE CROSS SECTIONS

SHEET 83 OF 134

DESIGN STUDY ONLY

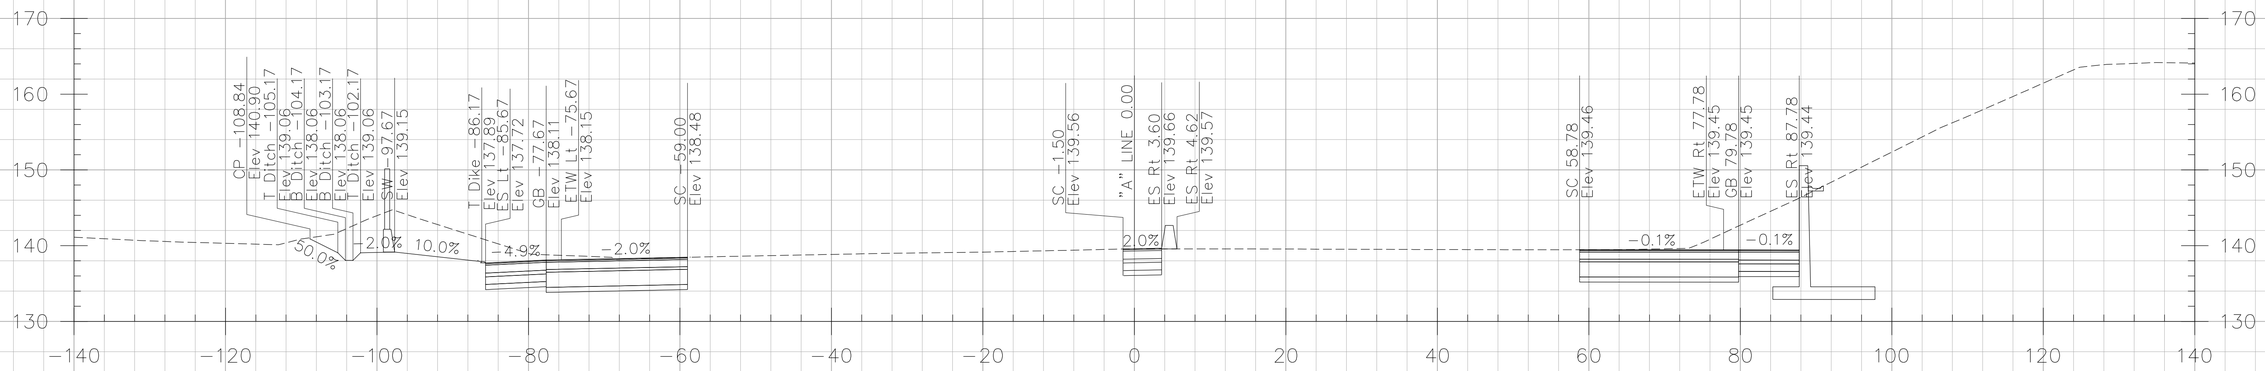

281+50.00

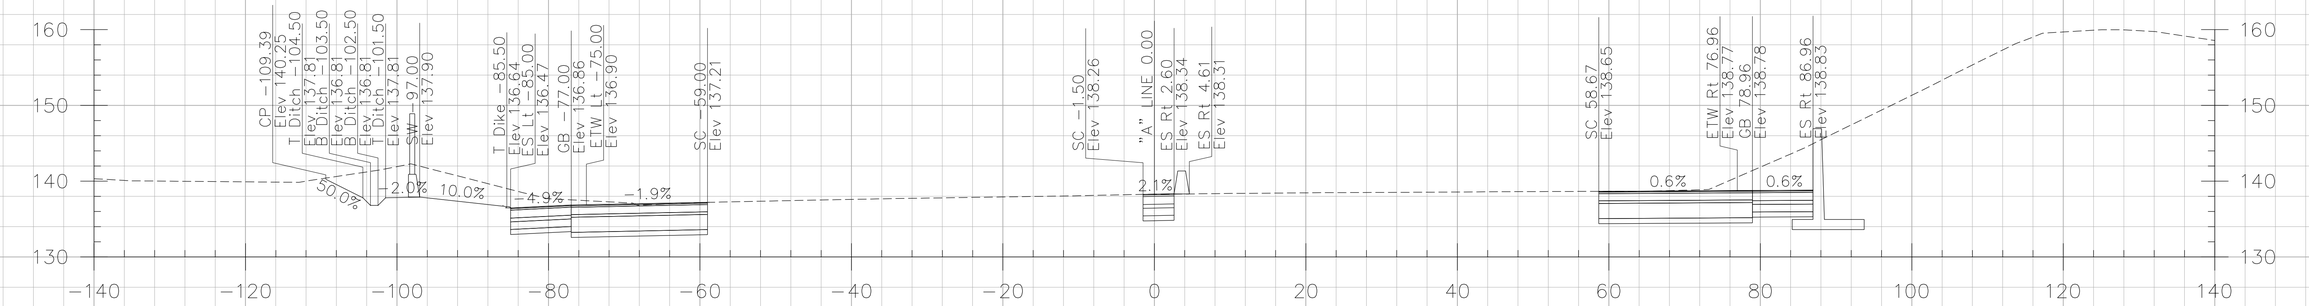

281+00.00

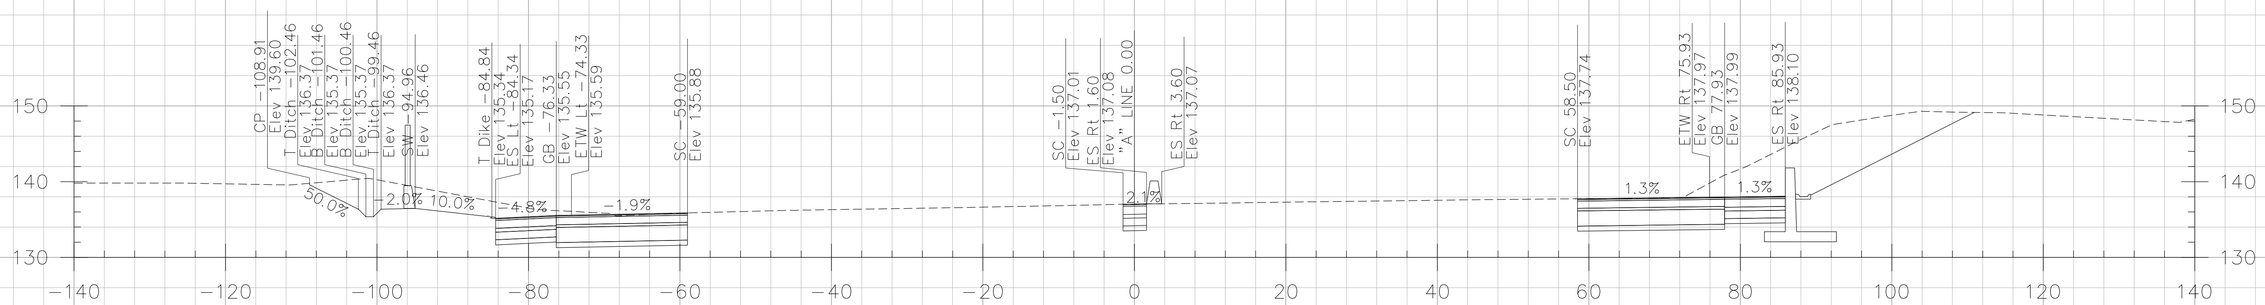

280+50.00

CROSS SECTIONS CREATED BY: DP
DATE: 10/17/2013
File: ...\A Line.dgn

PROJECT: I-5 SEGMENT 2
CONTRACT No: 12-0F96C4 12-Ora-5
PM: 3.7/6.2

Scale Ratio: 1:10' Horiz.
1:10' Vert.
ALL DIMENSIONS ARE US SURVEY FEET

"A" LINE CROSS SECTIONS

DESIGN STUDY ONLY

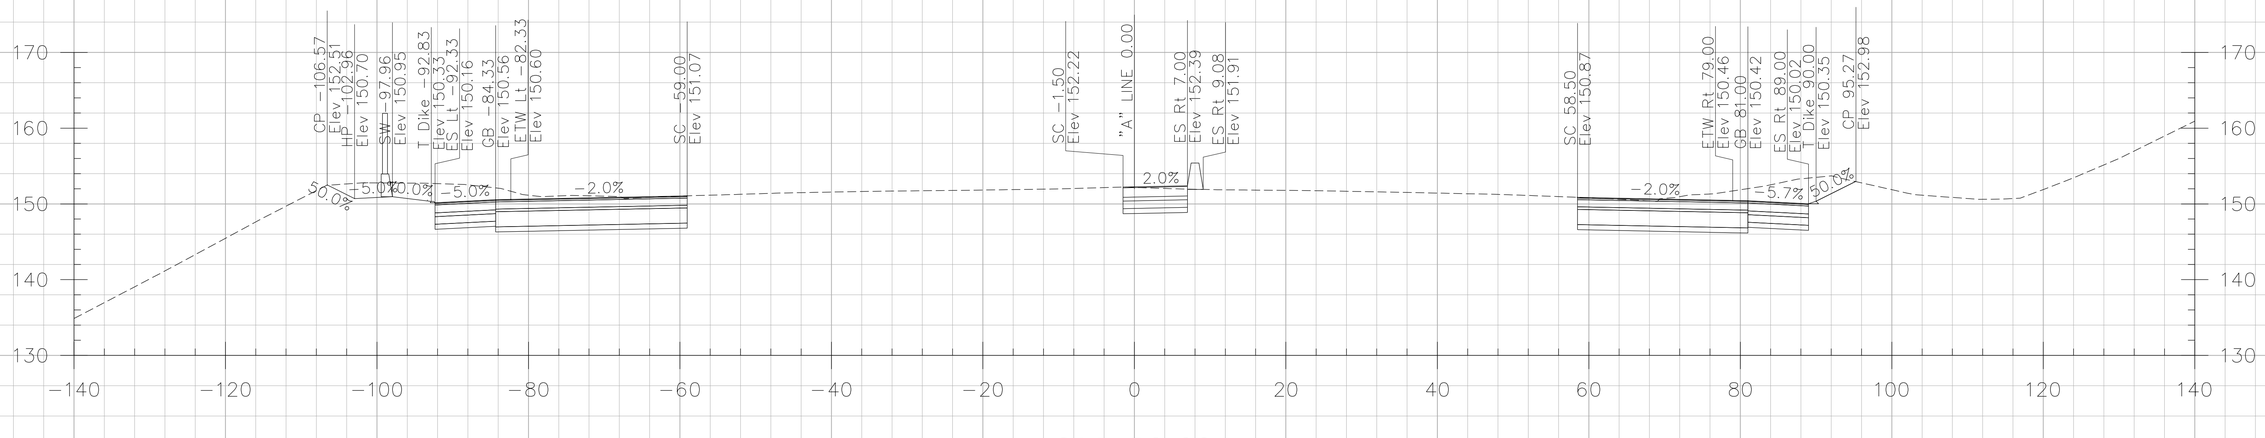

286+50.00

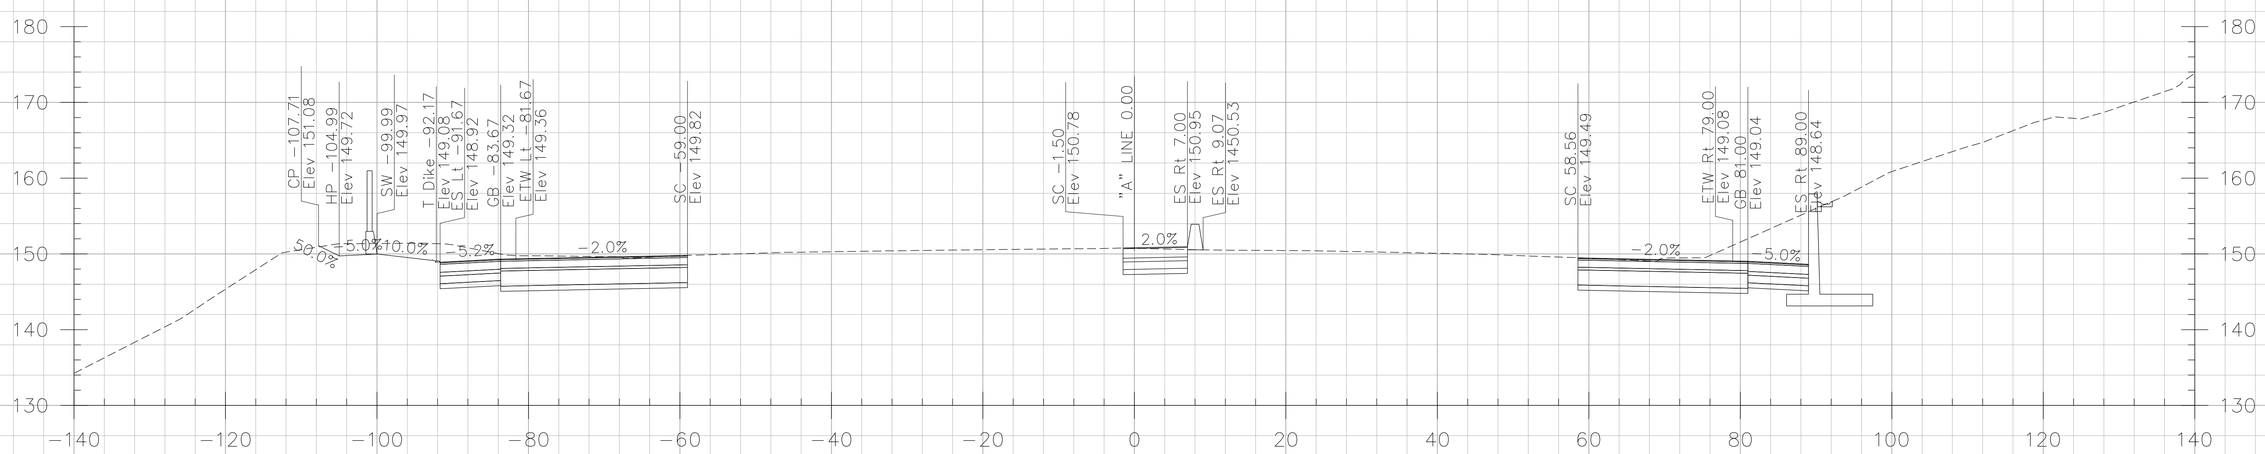

286+00.00

CROSS SECTIONS CREATED BY: DP
DATE: 10/17/2013
File: ...\A Line.dgn

PROJECT: I-5 SEGMENT 2
CONTRACT No: 12-0F96C4 12-Ora-5
PM: 3.7/6.2

Scale Ratio: 1:10' Horiz.
1:10' Vert.
ALL DIMENSIONS ARE US SURVEY FEET

"A" LINE CROSS SECTIONS

DESIGN STUDY ONLY

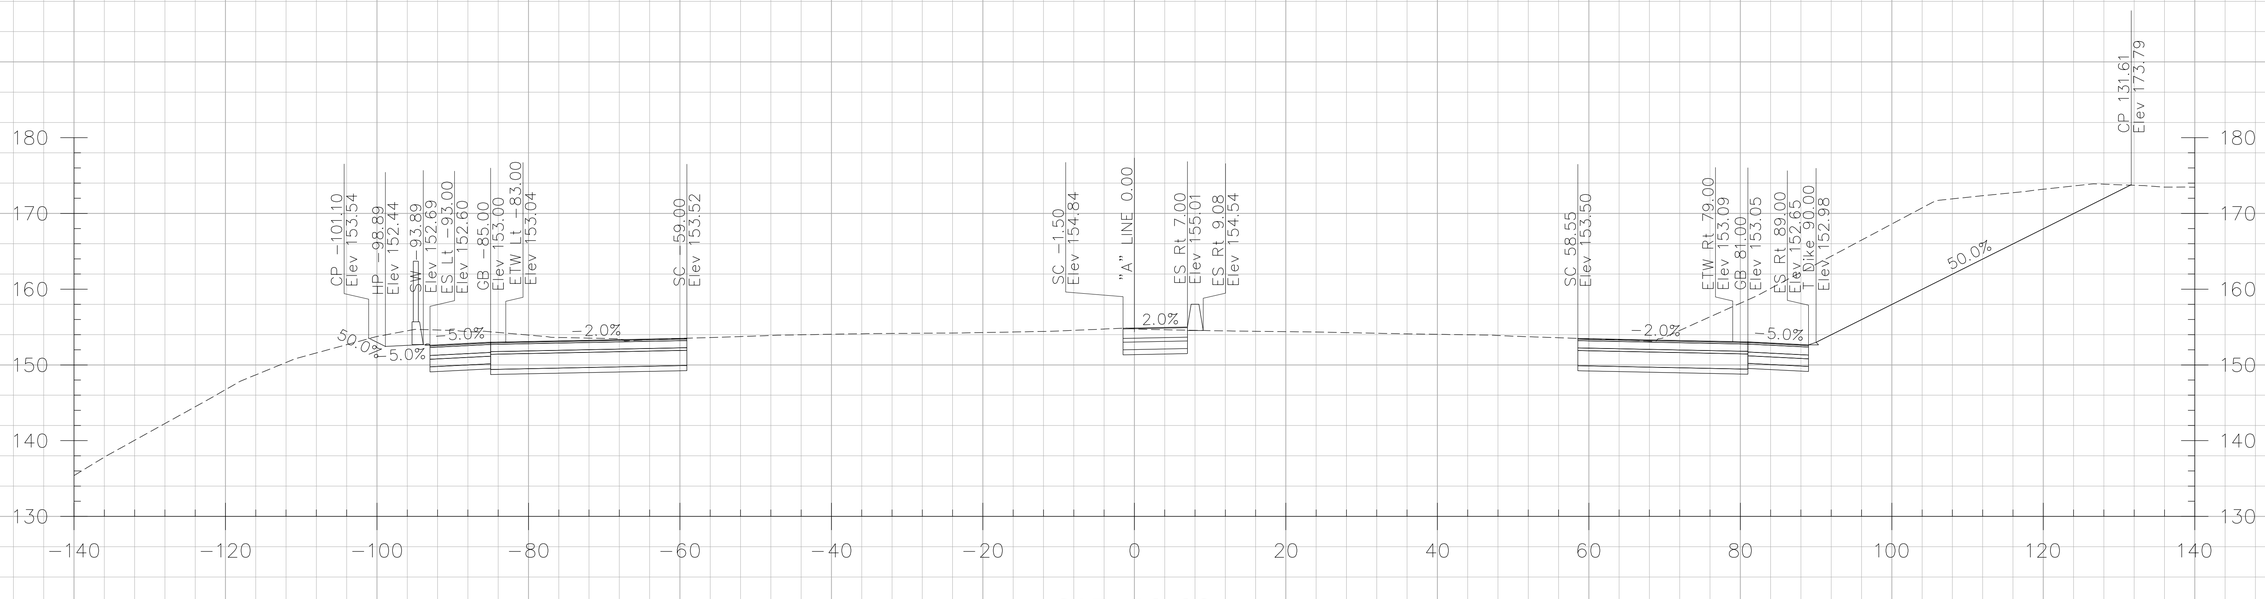

287+50.00

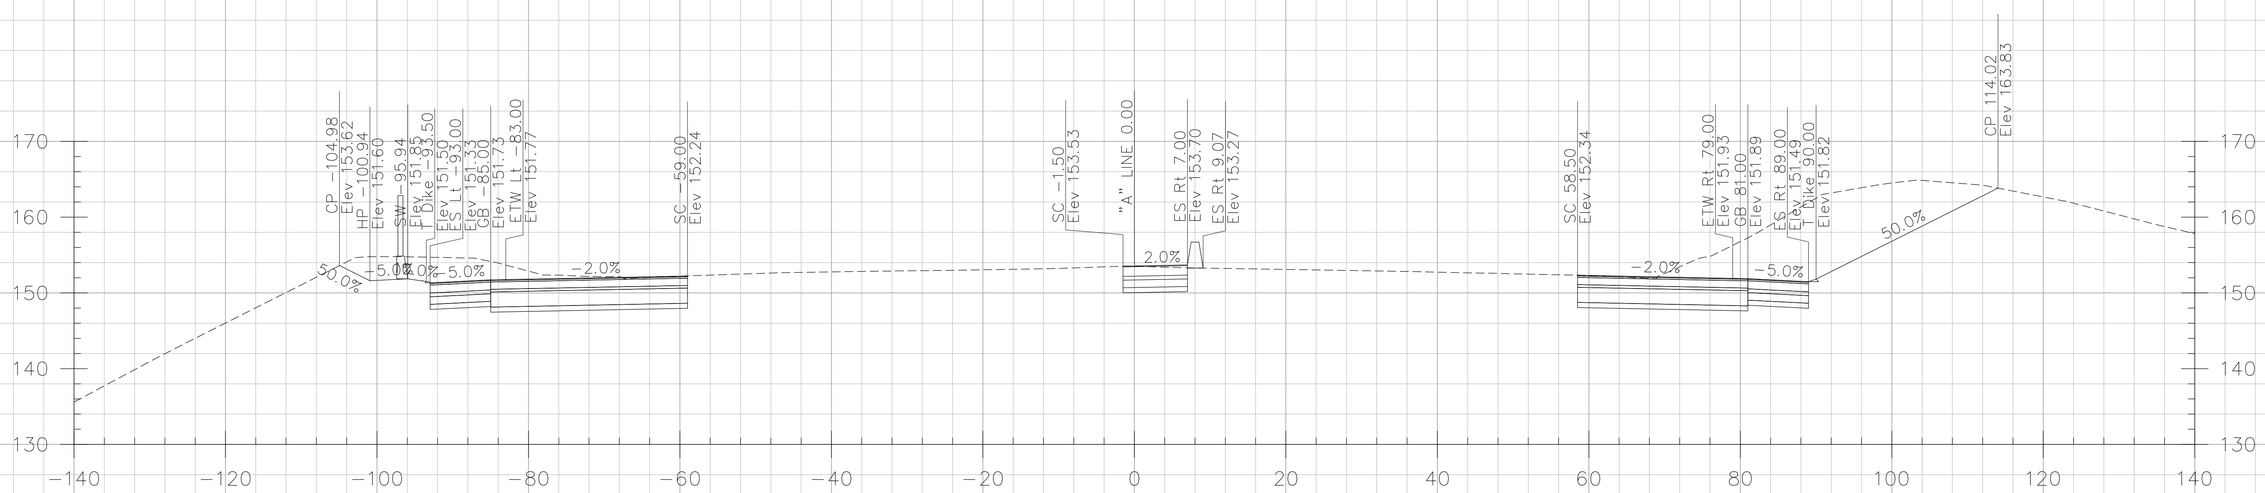

287+00.00

CROSS SECTIONS CREATED BY: DP
DATE: 10/17/2013
File: ...\A Line.dgn

PROJECT: I-5 SEGMENT 2
CONTRACT No: 12-0F96C4 12-Ora-5
PM: 3.7/6.2

Scale Ratio: 1:10' Horiz.
1:10' Vert.
ALL DIMENSIONS ARE US SURVEY FEET

"A" LINE CROSS SECTIONS

DESIGN STUDY ONLY

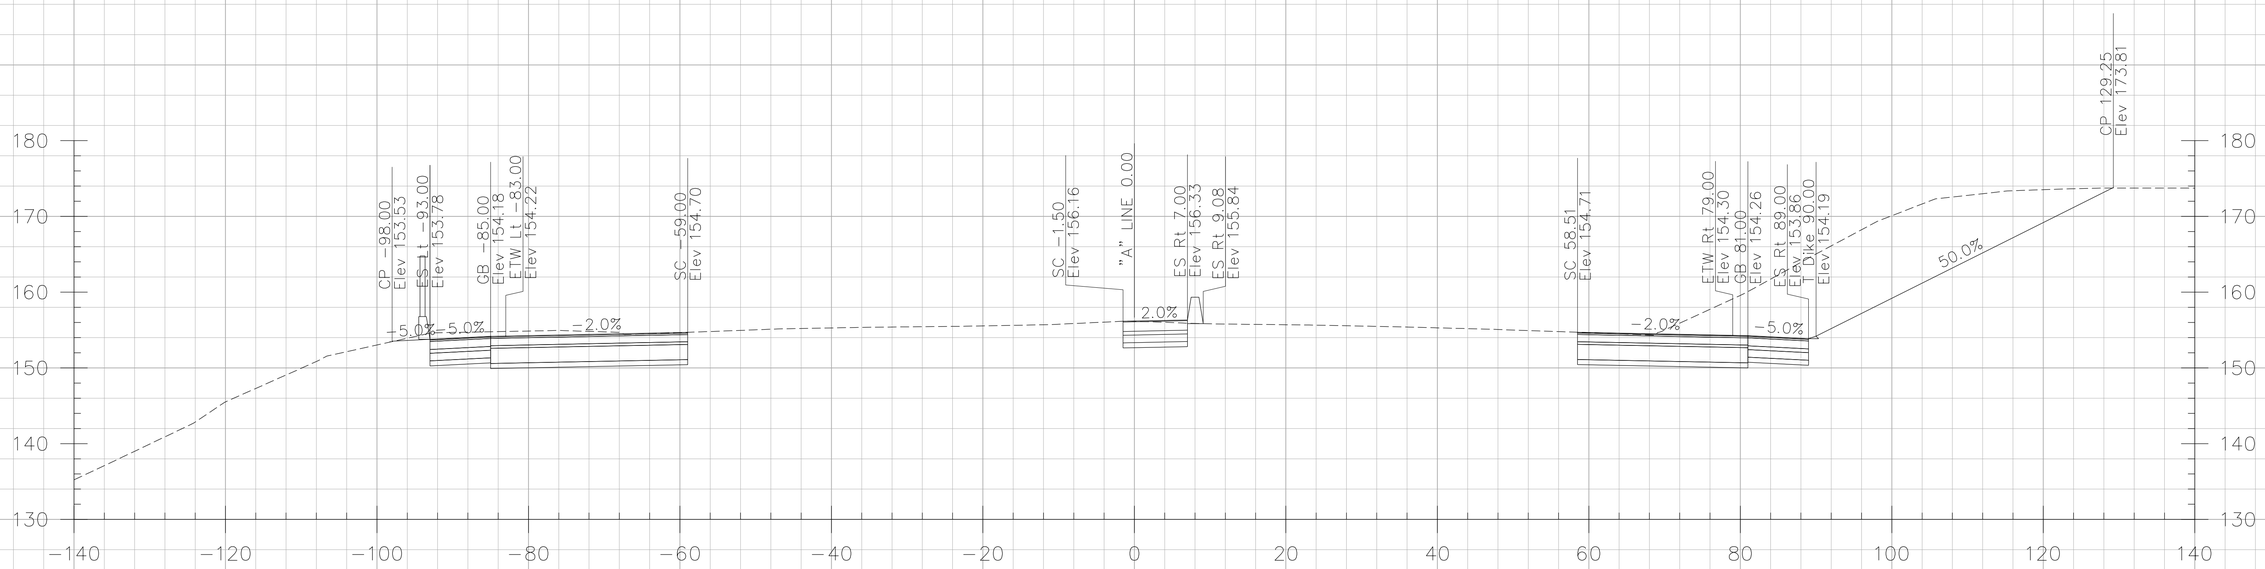

288+00.00

CROSS SECTIONS CREATED BY: DP
DATE: 10/17/2013
File: ...\A Line.dgn

PROJECT: I-5 SEGMENT 2
CONTRACT No: 12-0F96C4 12-Ora-5
PM: 3.7/6.2

Scale Ratio: 1:10' Horiz.
1:10' Vert.
ALL DIMENSIONS ARE US SURVEY FEET

"A" LINE
CROSS SECTIONS
SHEET 90 OF 134

DESIGN STUDY ONLY

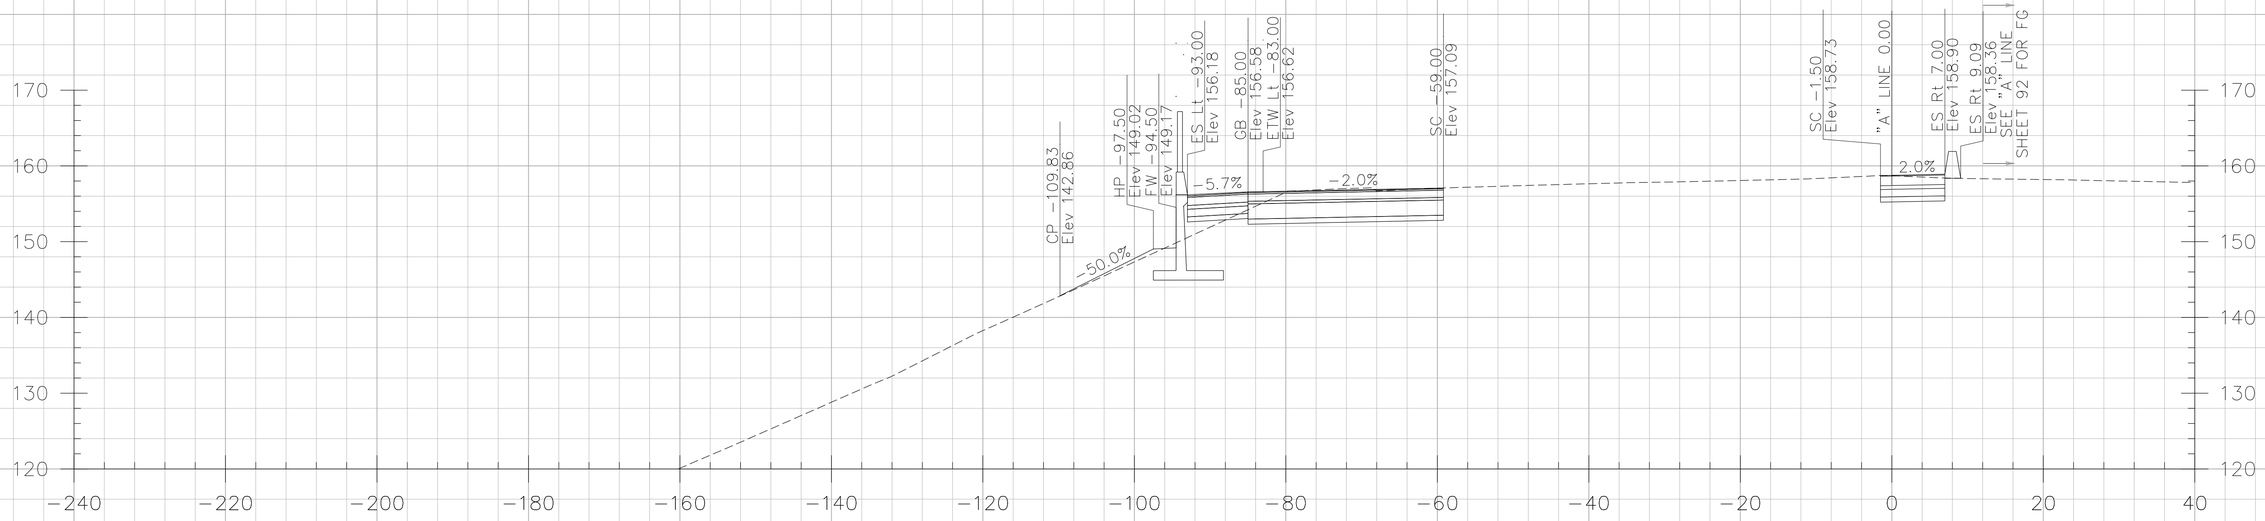

289+00.00

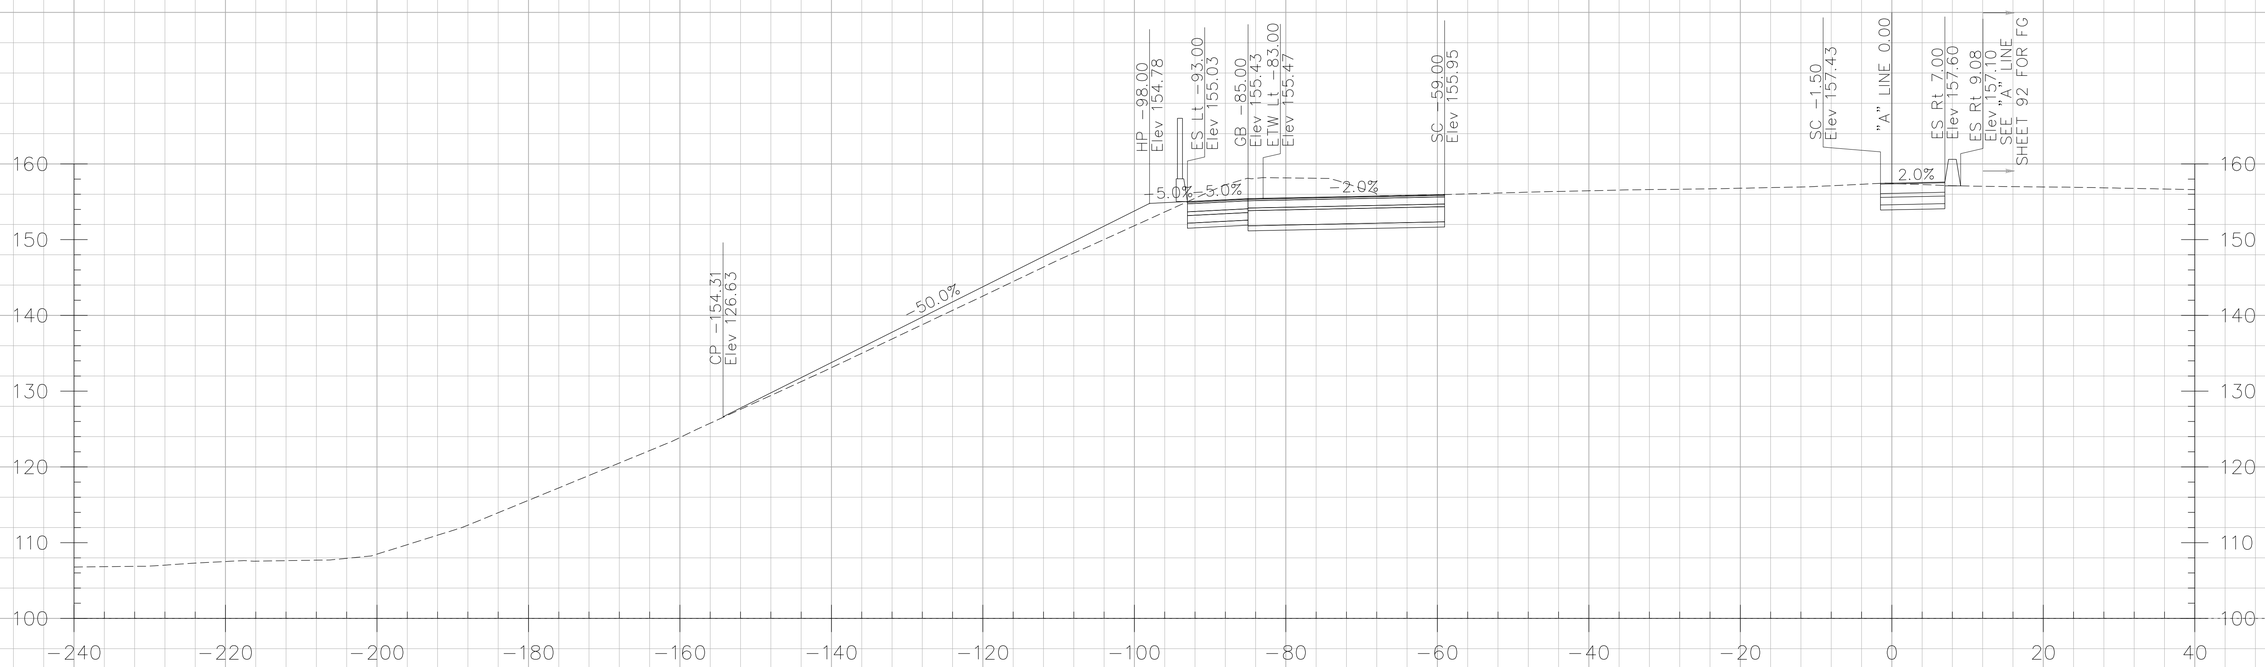

288+50.00

CROSS SECTIONS CREATED BY: DP
DATE: 10/17/2013
File: ...\A Line.dgn

PROJECT: I-5 SEGMENT 2
CONTRACT No: 12-0F96C4 12-Ora-5
PM: 3.7/6.2

Scale Ratio: 1:10' Horiz.
1:10' Vert.
ALL DIMENSIONS ARE US SURVEY FEET

"A" LINE CROSS SECTIONS

DESIGN STUDY ONLY

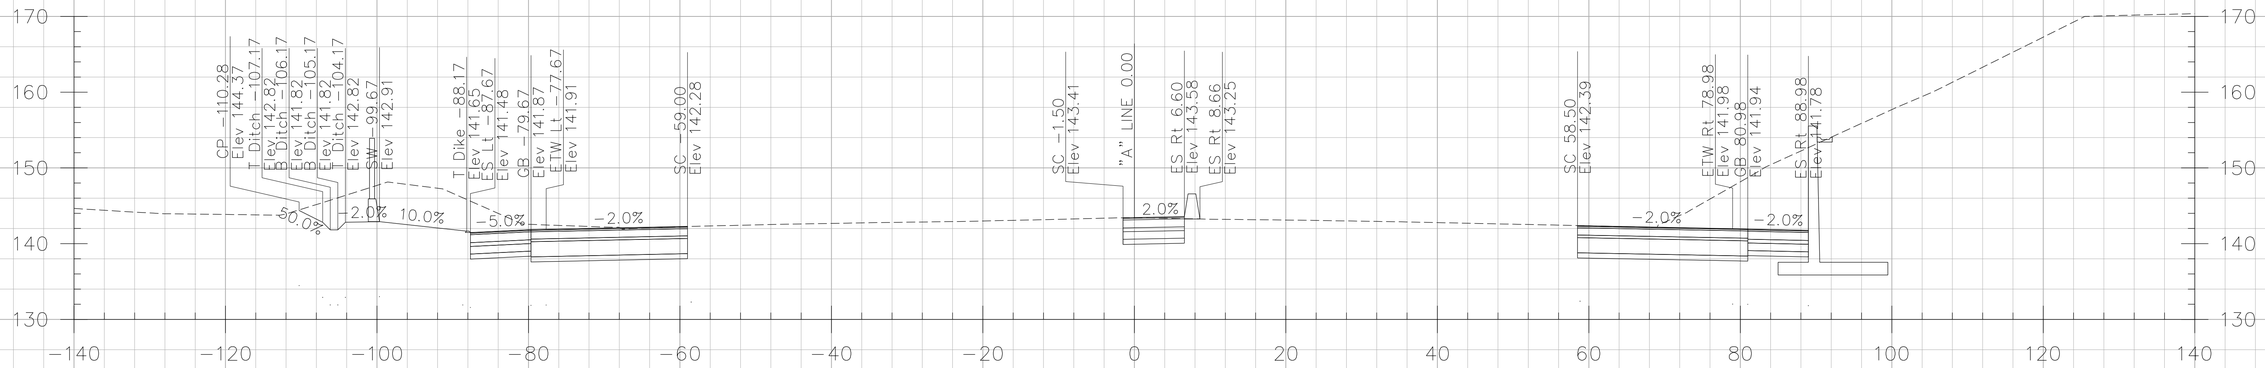

283+00.00

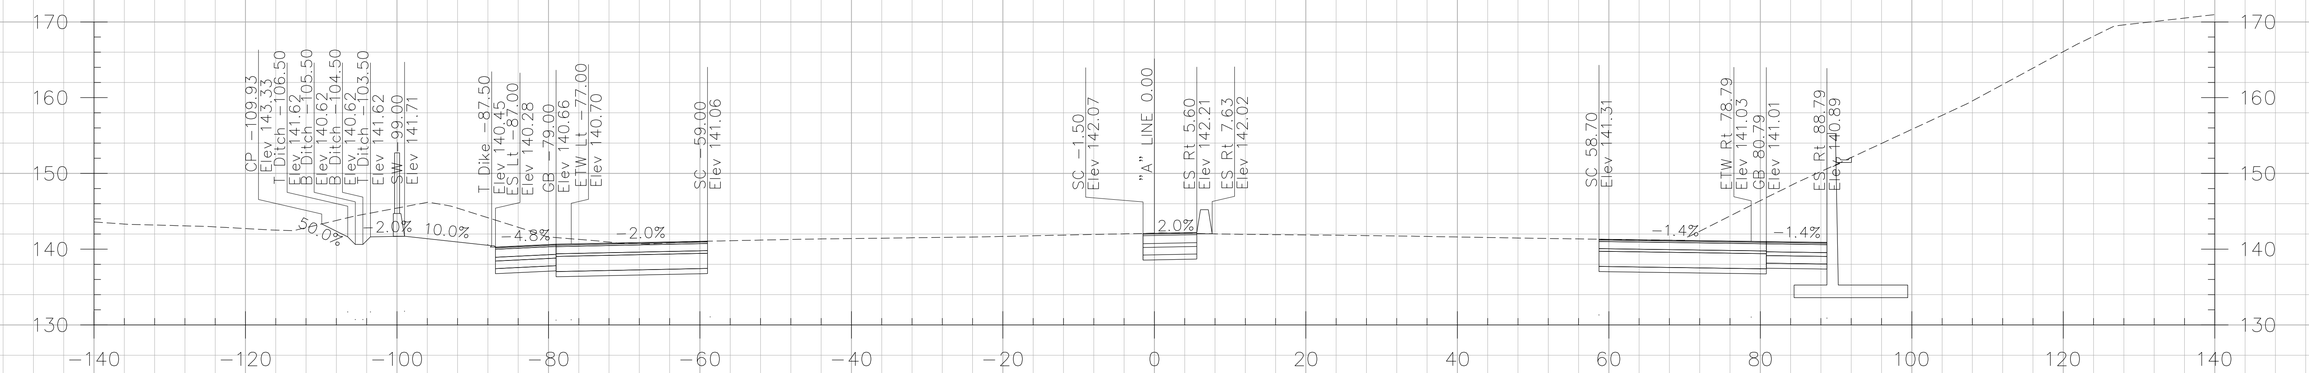

282+50.00

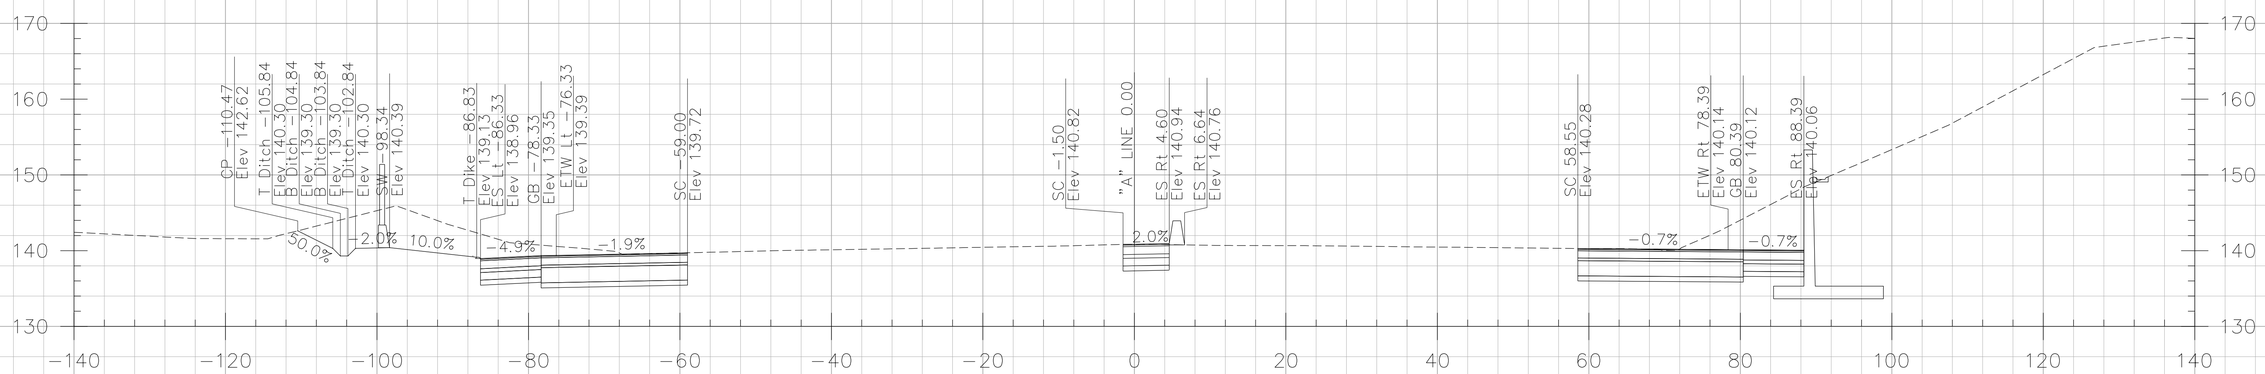

282+00.00

CROSS SECTIONS CREATED BY: DP
DATE: 10/17/2013
File: ...\A Line.dgn

PROJECT: I-5 SEGMENT 2
CONTRACT No: 12-0F96C4 12-Ora-5
PM: 3.7/6.2

Scale Ratio: 1:10' Horiz.
1:10' Vert.
ALL DIMENSIONS ARE US SURVEY FEET

"A" LINE CROSS SECTIONS

DESIGN STUDY ONLY

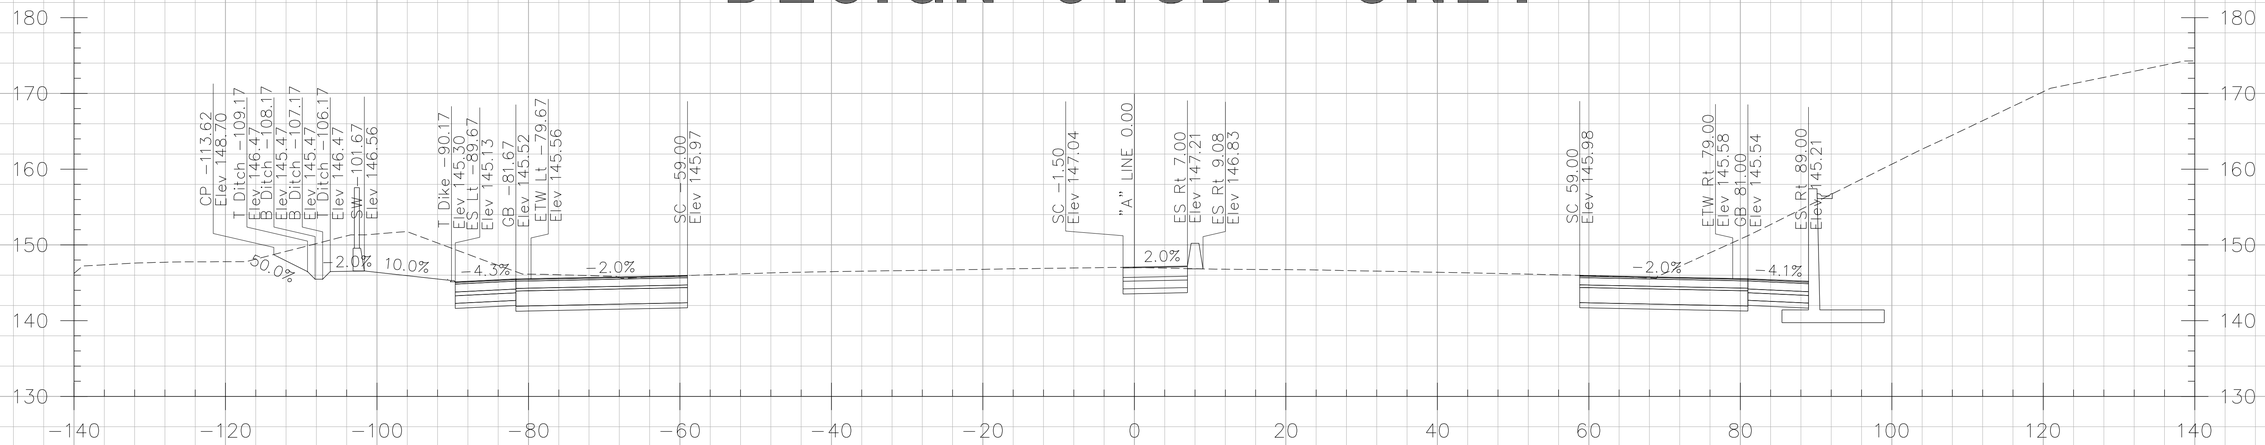

284+50.00

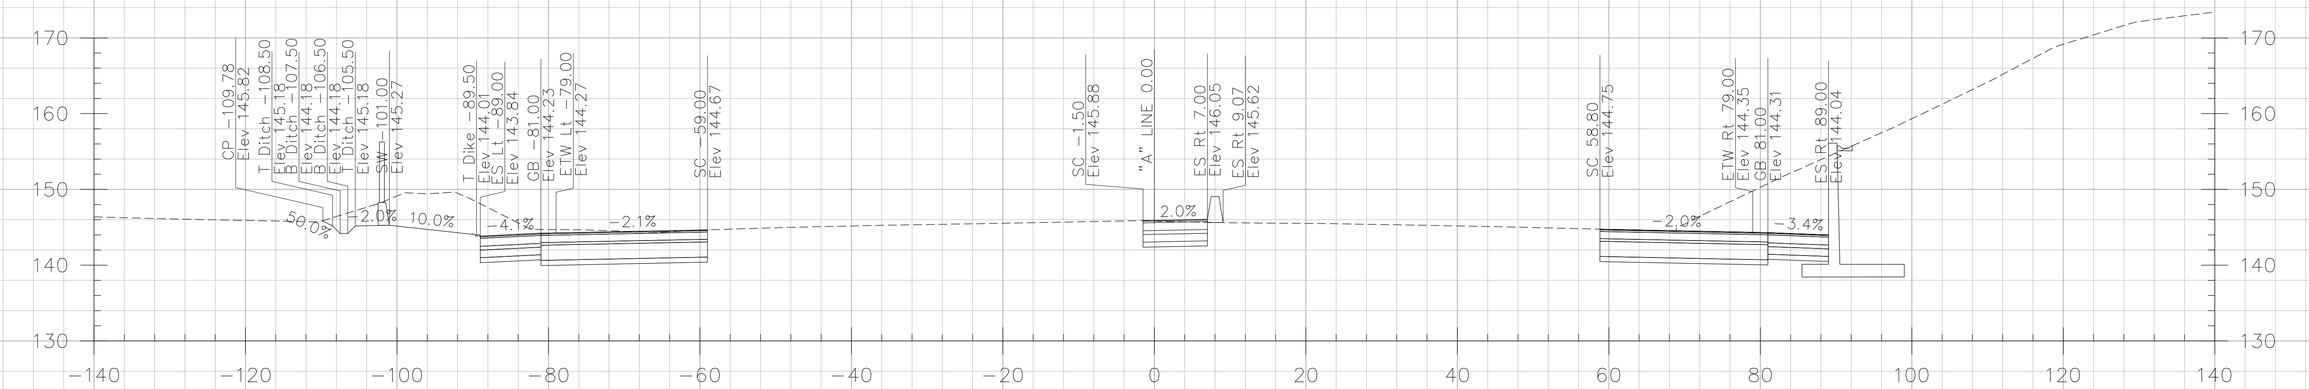

284+00.00

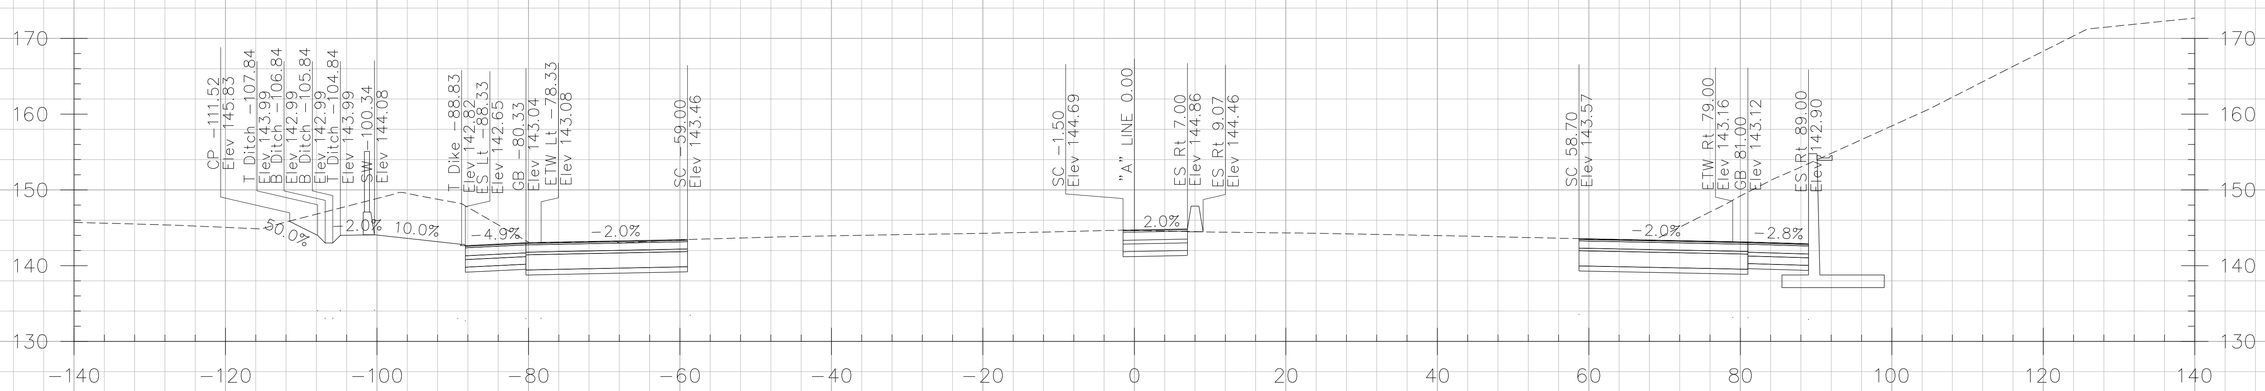

283+50.00

CROSS SECTIONS CREATED BY: DP
DATE: 10/17/2013
File: ...\A Line.dgn

PROJECT: I-5 SEGMENT 2
CONTRACT No: 12-0F96C4 12-Ora-5
PM: 3.7/6.2

Scale Ratio: 1:10' Horiz.
1:10' Vert.
ALL DIMENSIONS ARE US SURVEY FEET

"A" LINE CROSS SECTIONS

SHEET 86 OF 134

DESIGN STUDY ONLY

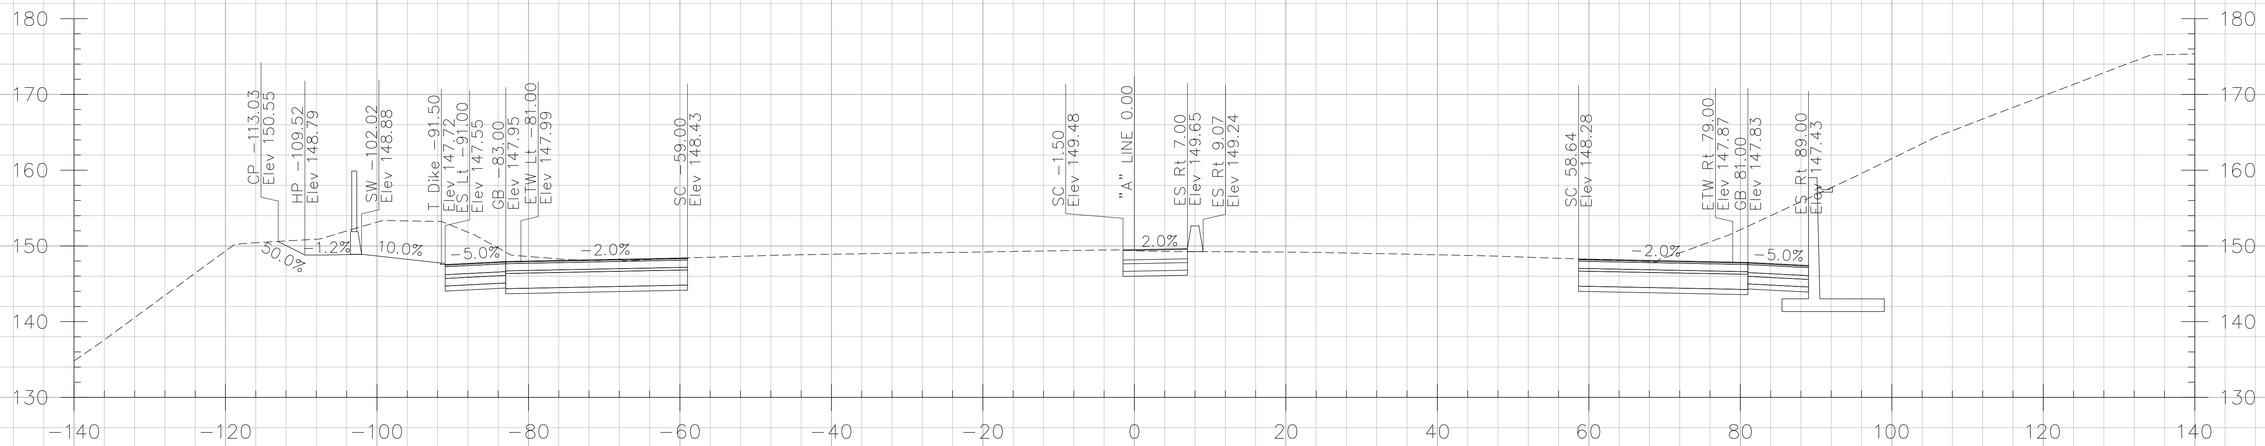

285+50.00

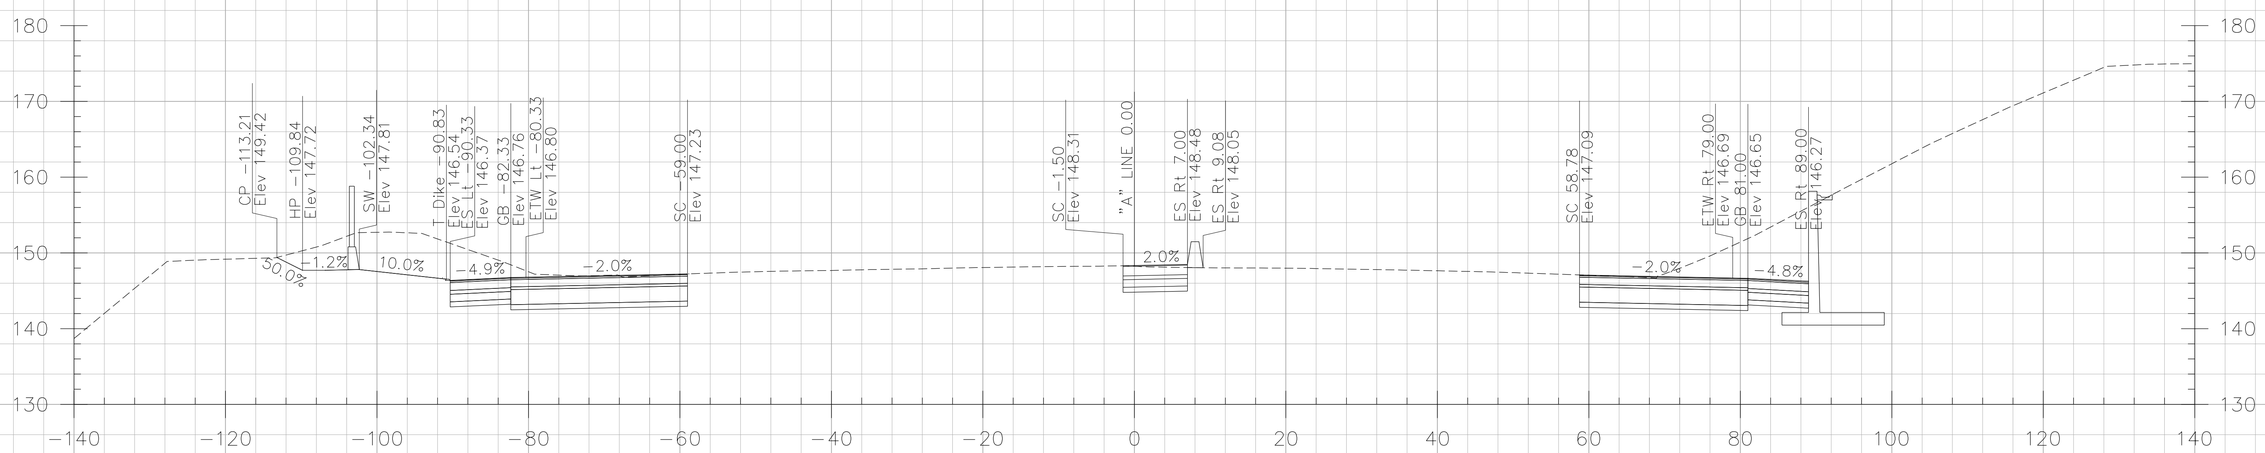

285+00.00

CROSS SECTIONS CREATED BY: DP
DATE: 10/17/2013
File: ...\A Line.dgn

PROJECT: I-5 SEGMENT 2
CONTRACT No: 12-0F96C4 12-Ora-5
PM: 3.7/6.2

Scale Ratio: 1:10' Horiz.
1:10' Vert.
ALL DIMENSIONS ARE US SURVEY FEET

"A" LINE CROSS SECTIONS

DESIGN STUDY ONLY

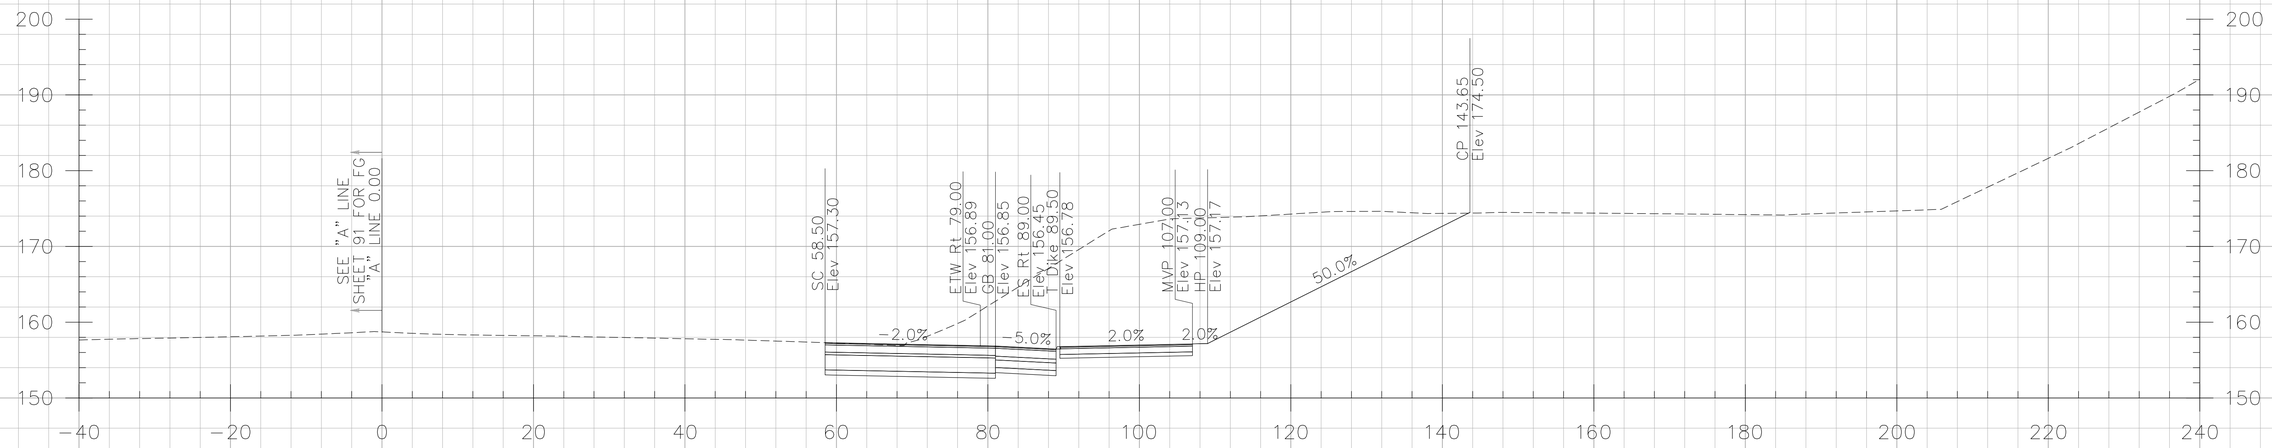

289+00.00

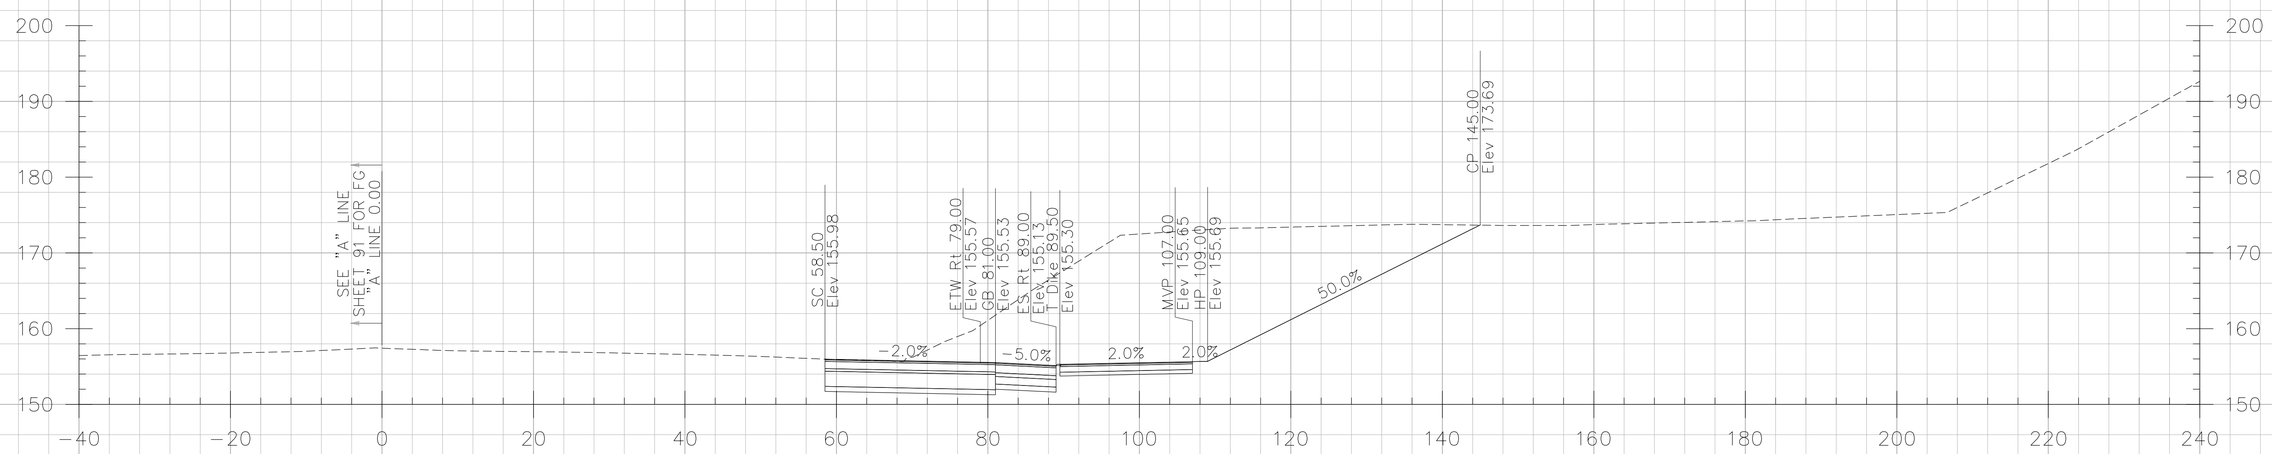

288+50.00

CROSS SECTIONS CREATED BY: DP
DATE: 10/17/2013
File: ...\A Line.dgn

PROJECT: I-5 SEGMENT 2
CONTRACT No: 12-0F96C4 12-Ora-5
PM: 3.7/6.2

Scale Ratio: 1:10' Horiz.
1:10' Vert.
ALL DIMENSIONS ARE US SURVEY FEET

"A" LINE CROSS SECTIONS

SHEET 92 OF 134

DESIGN STUDY ONLY

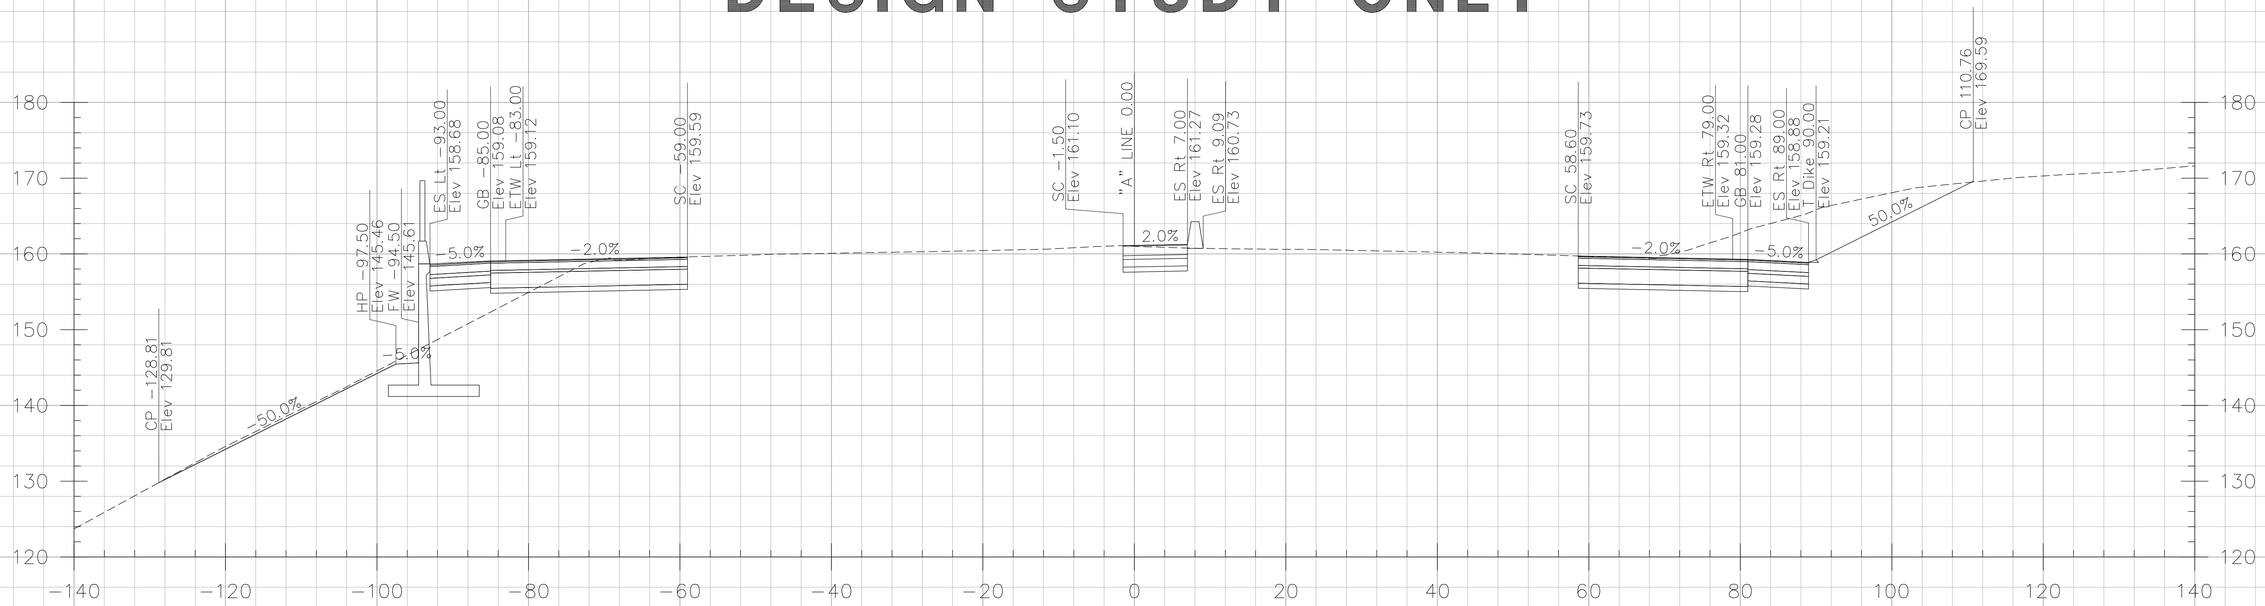

290+00.00

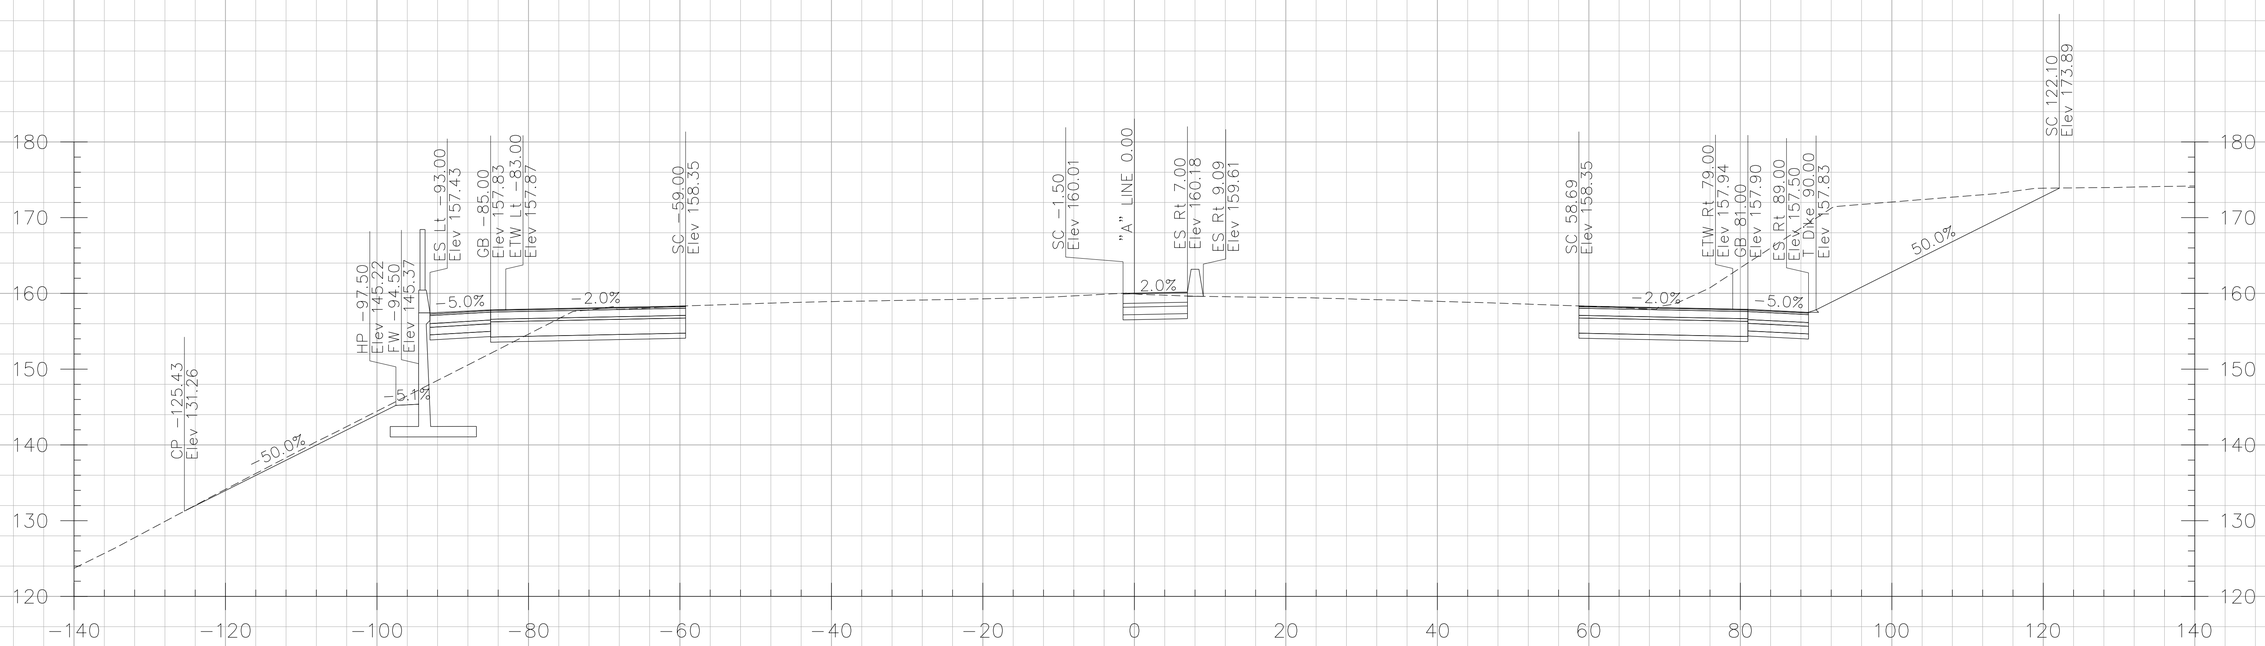

289+50.00

CROSS SECTIONS CREATED BY: DP
DATE: 10/17/2013
File: ...\A Line.dgn

PROJECT: I-5 SEGMENT 2
CONTRACT No: 12-0F96C4 12-Ora-5
PM: 3.7/6.2

Scale Ratio: 1:10' Horiz.
1:10' Vert.
ALL DIMENSIONS ARE US SURVEY FEET

"A" LINE CROSS SECTIONS

DESIGN STUDY ONLY

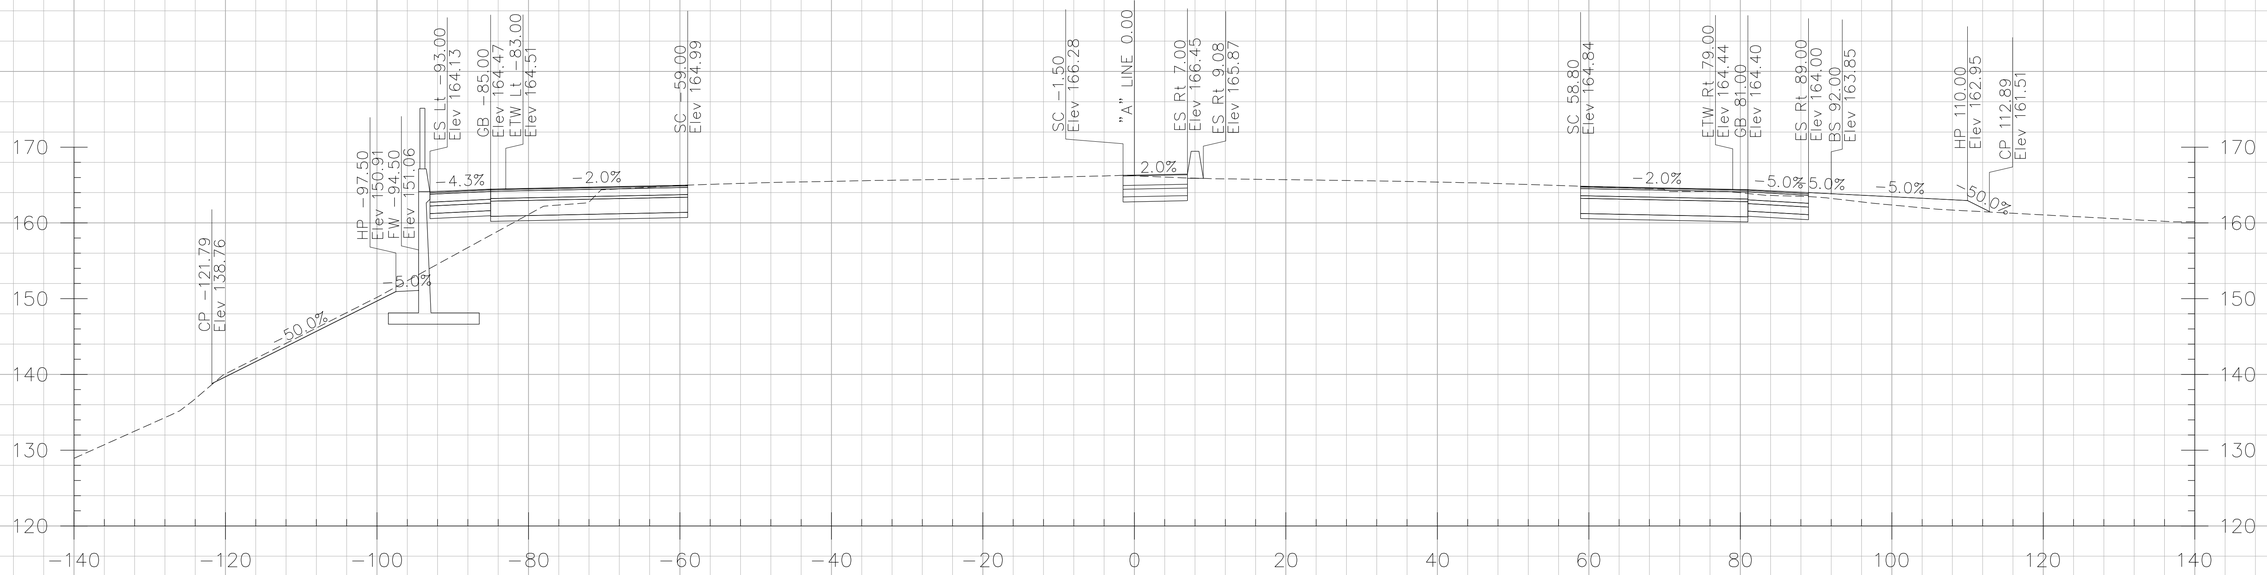

292+00.00

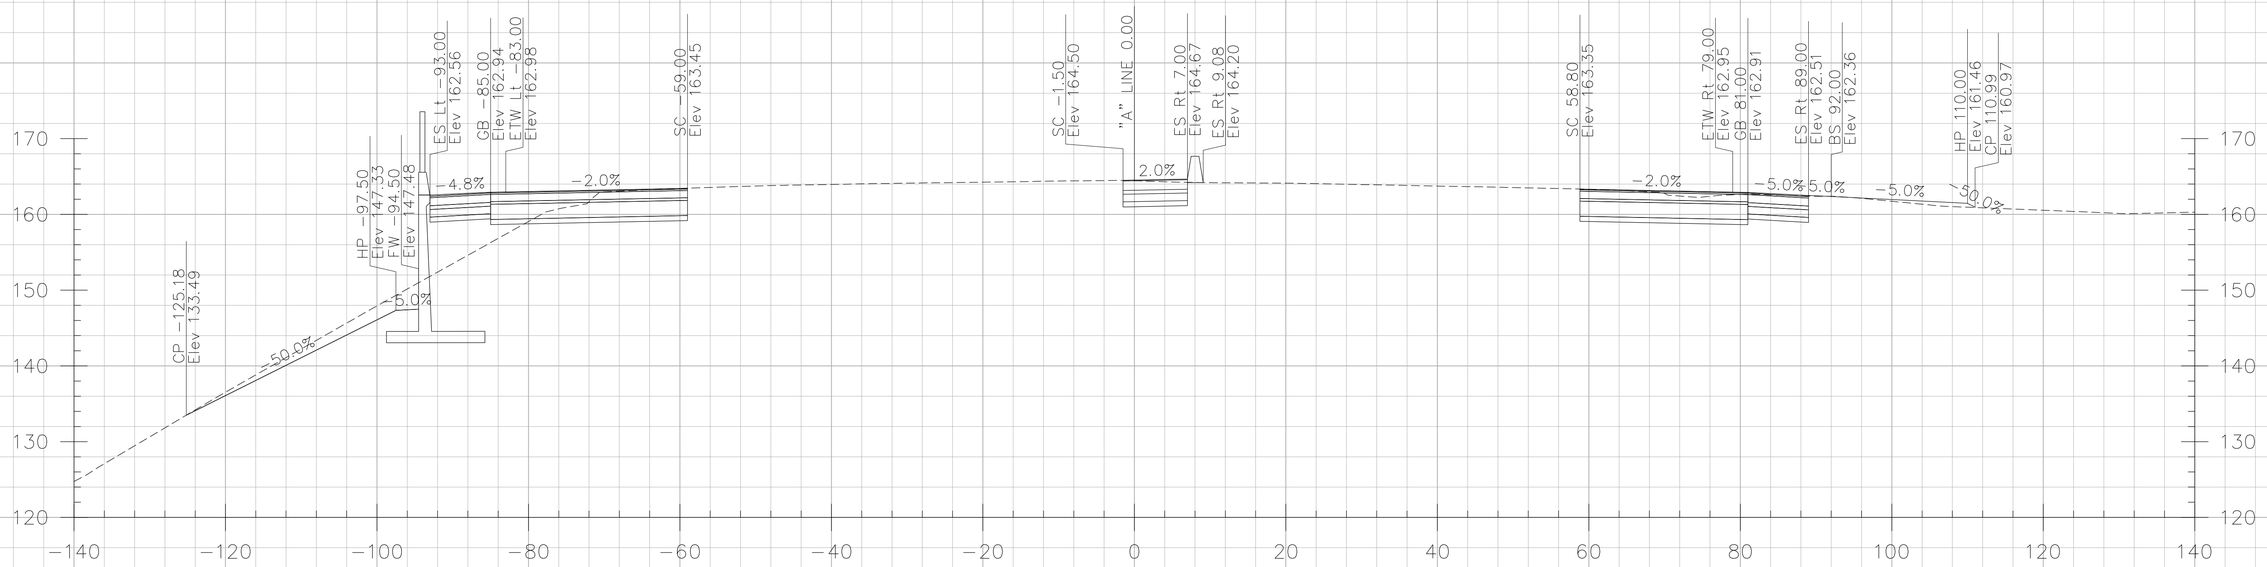

291+50.00

CROSS SECTIONS CREATED BY: DP
DATE: 10/17/2013
File: ...\A Line.dgn

PROJECT: I-5 SEGMENT 2
CONTRACT No: 12-0F96C4 12-Ora-5
PM: 3.7/6.2

Scale Ratio: 1:10' Horiz.
1:10' Vert.
ALL DIMENSIONS ARE US SURVEY FEET

"A" LINE CROSS SECTIONS

SHEET 95 OF 134

DESIGN STUDY ONLY

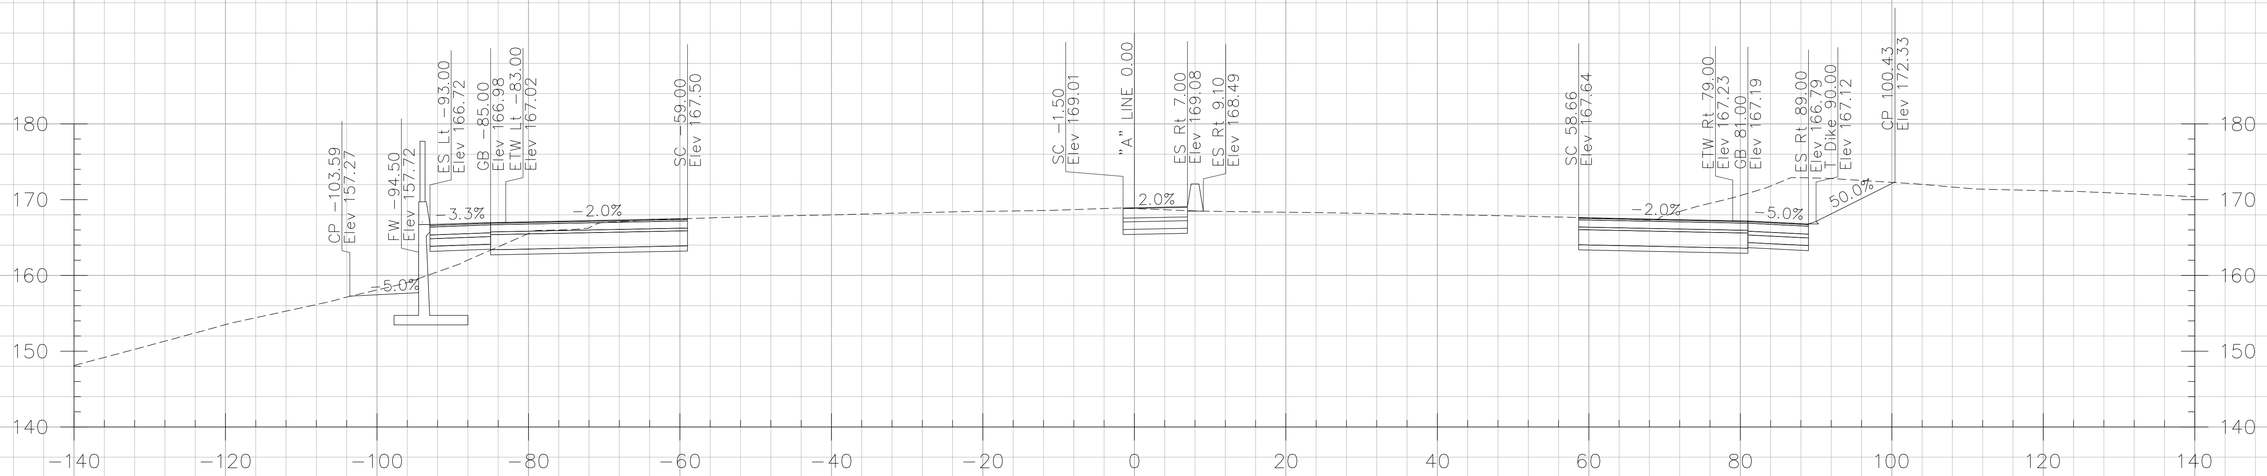

293+00.00

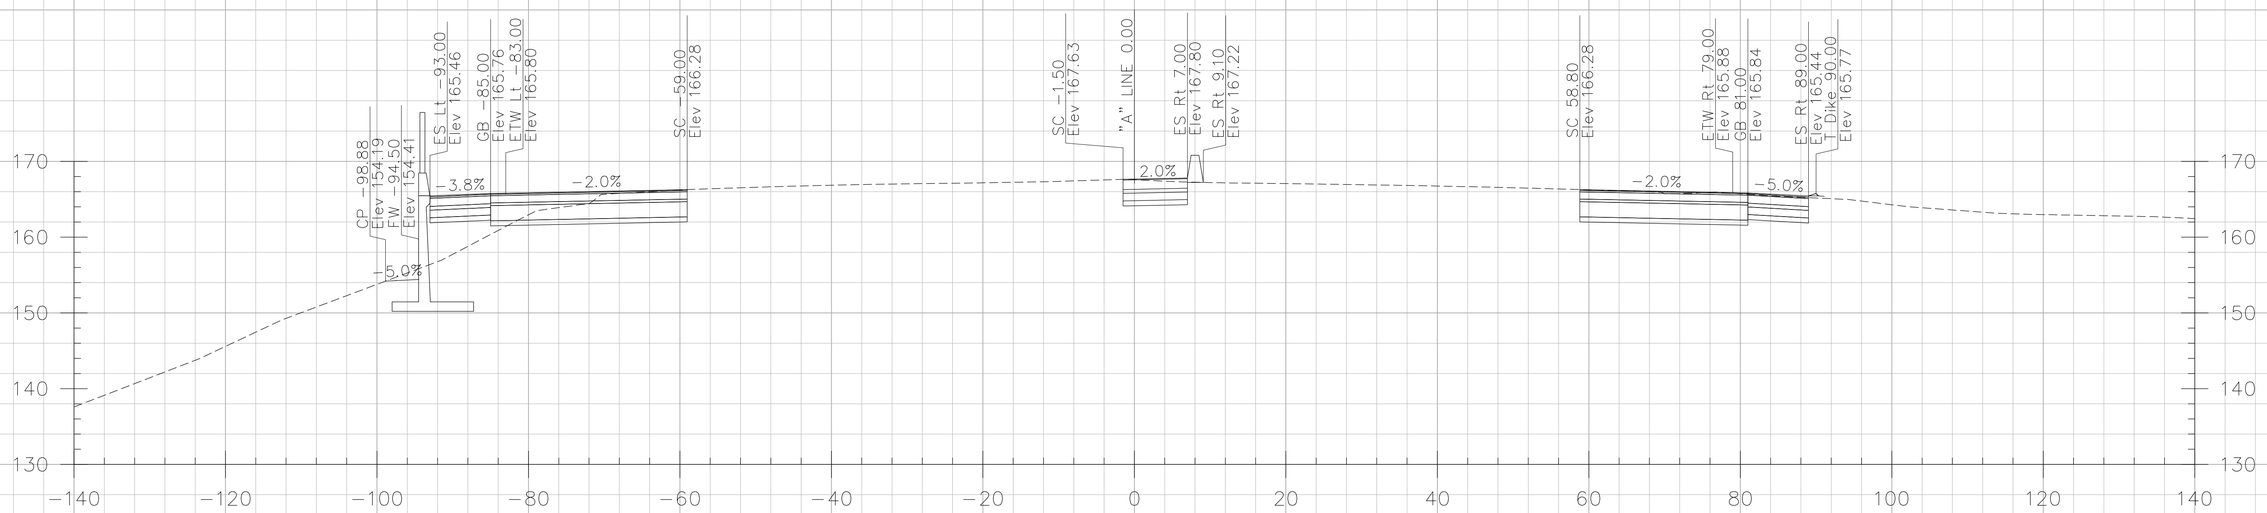

292+50.00

CROSS SECTIONS CREATED BY: DP
DATE: 10/17/2013
File: ...\A Line.dgn

PROJECT: I-5 SEGMENT 2
CONTRACT No: 12-0F96C4 12-Ora-5
PM: 3.7/6.2

Scale Ratio: 1:10' Horiz.
1:10' Vert.
ALL DIMENSIONS ARE US SURVEY FEET

"A" LINE CROSS SECTIONS

SHEET 96 OF 134

DESIGN STUDY ONLY

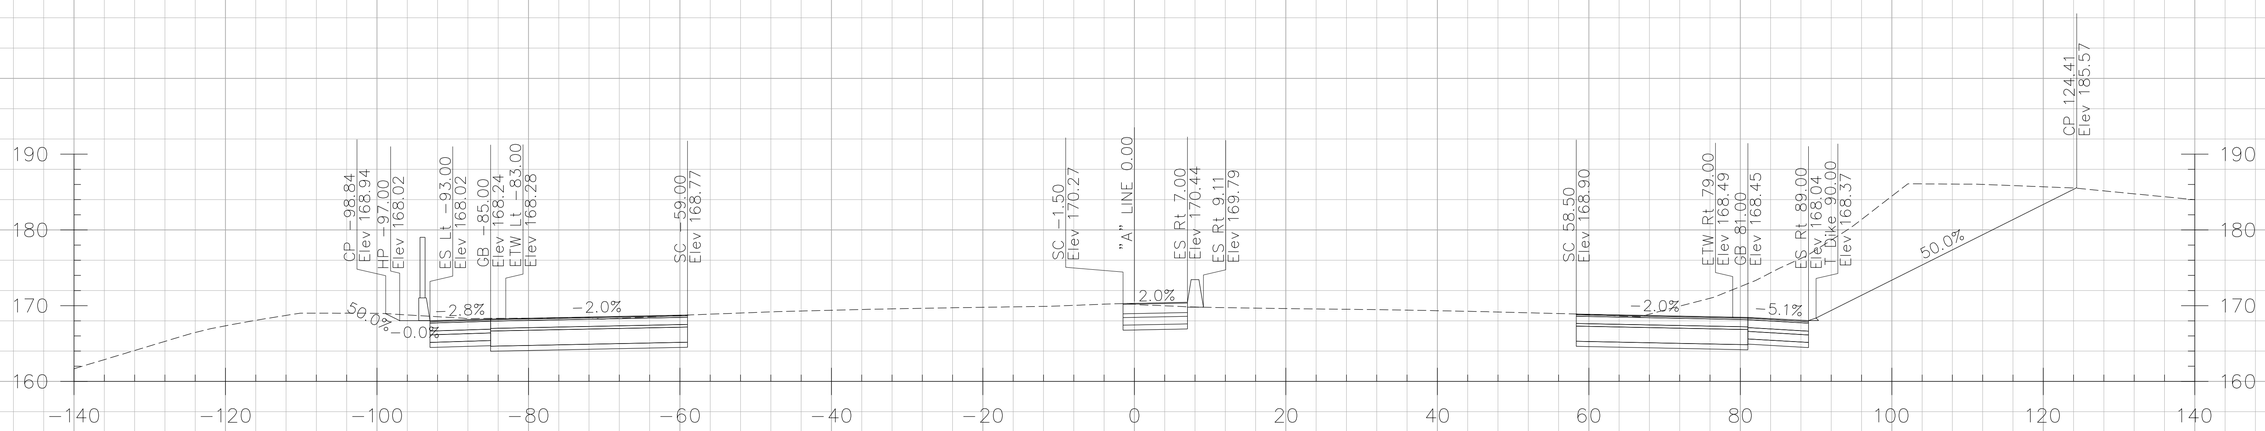

293+50.00

CROSS SECTIONS CREATED BY: DP
DATE: 10/17/2013
File: ...\A Line.dgn

PROJECT: I-5 SEGMENT 2
CONTRACT No: 12-0F96C4 12-Ora-5
PM: 3.7/6.2

Scale Ratio: 1:10' Horiz.
1:10' Vert.
ALL DIMENSIONS ARE US SURVEY FEET

"A" LINE CROSS SECTIONS

DESIGN STUDY ONLY

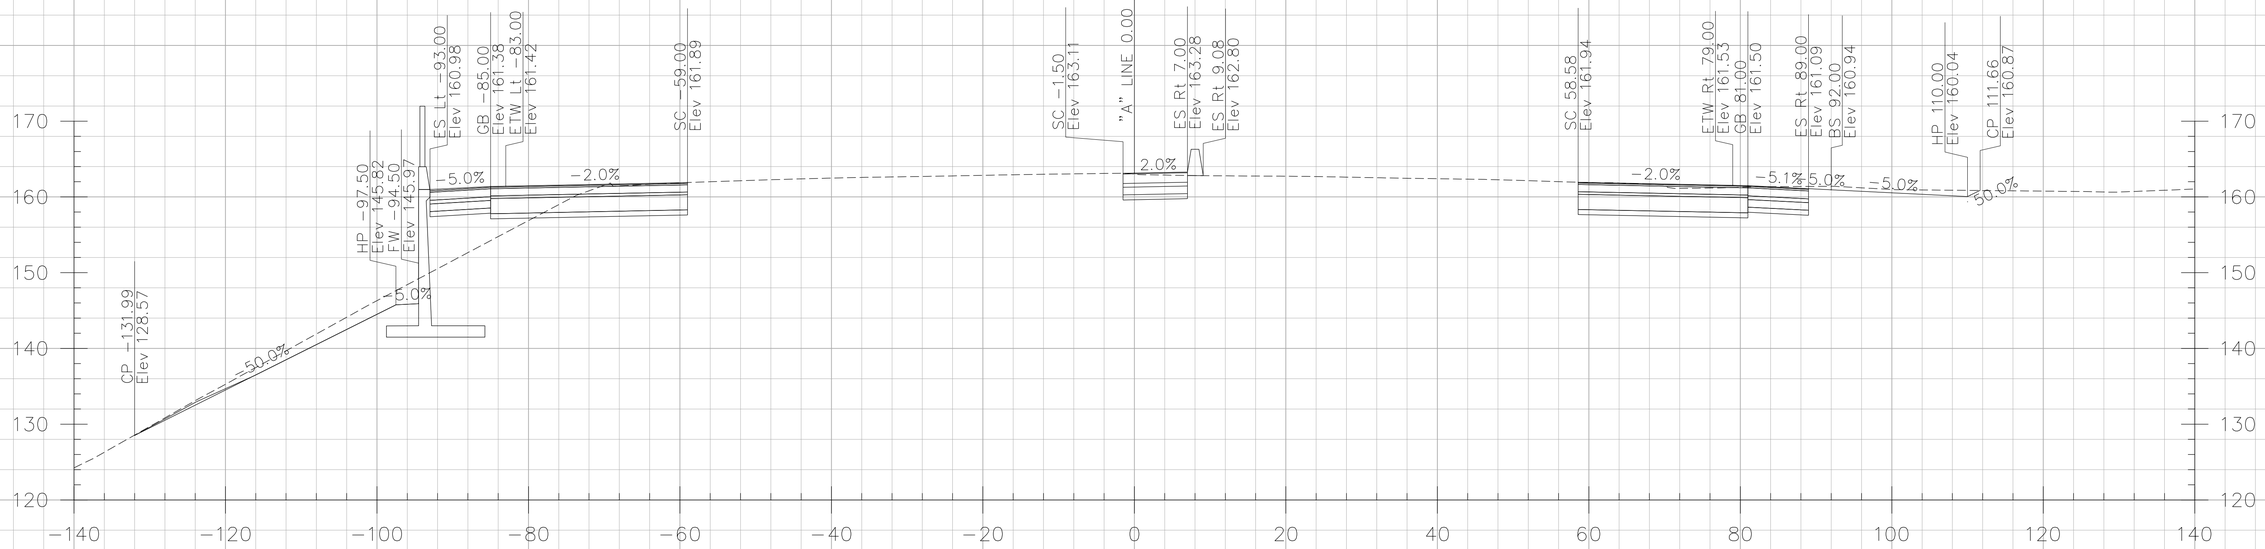

291+00.00

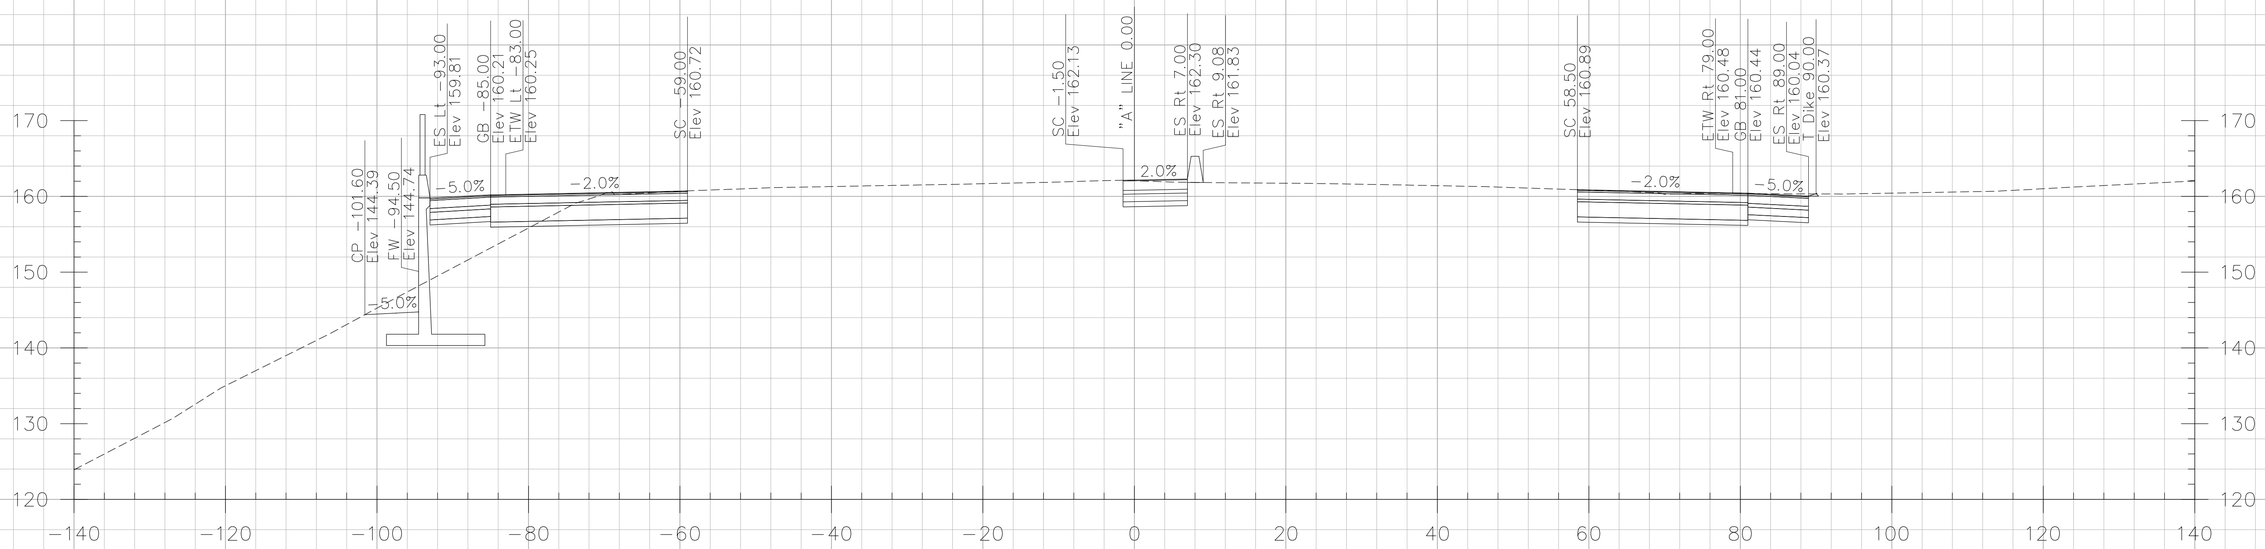

290+50.00

CROSS SECTIONS CREATED BY: DP
DATE: 10/17/2013
File: ...\A Line.dgn

PROJECT: I-5 SEGMENT 2
CONTRACT No: 12-0F96C4 12-Ora-5
PM: 3.7/6.2

Scale Ratio: 1:10' Horiz.
1:10' Vert.
ALL DIMENSIONS ARE US SURVEY FEET

"A" LINE CROSS SECTIONS

SHEET 94 OF 134

DESIGN STUDY ONLY

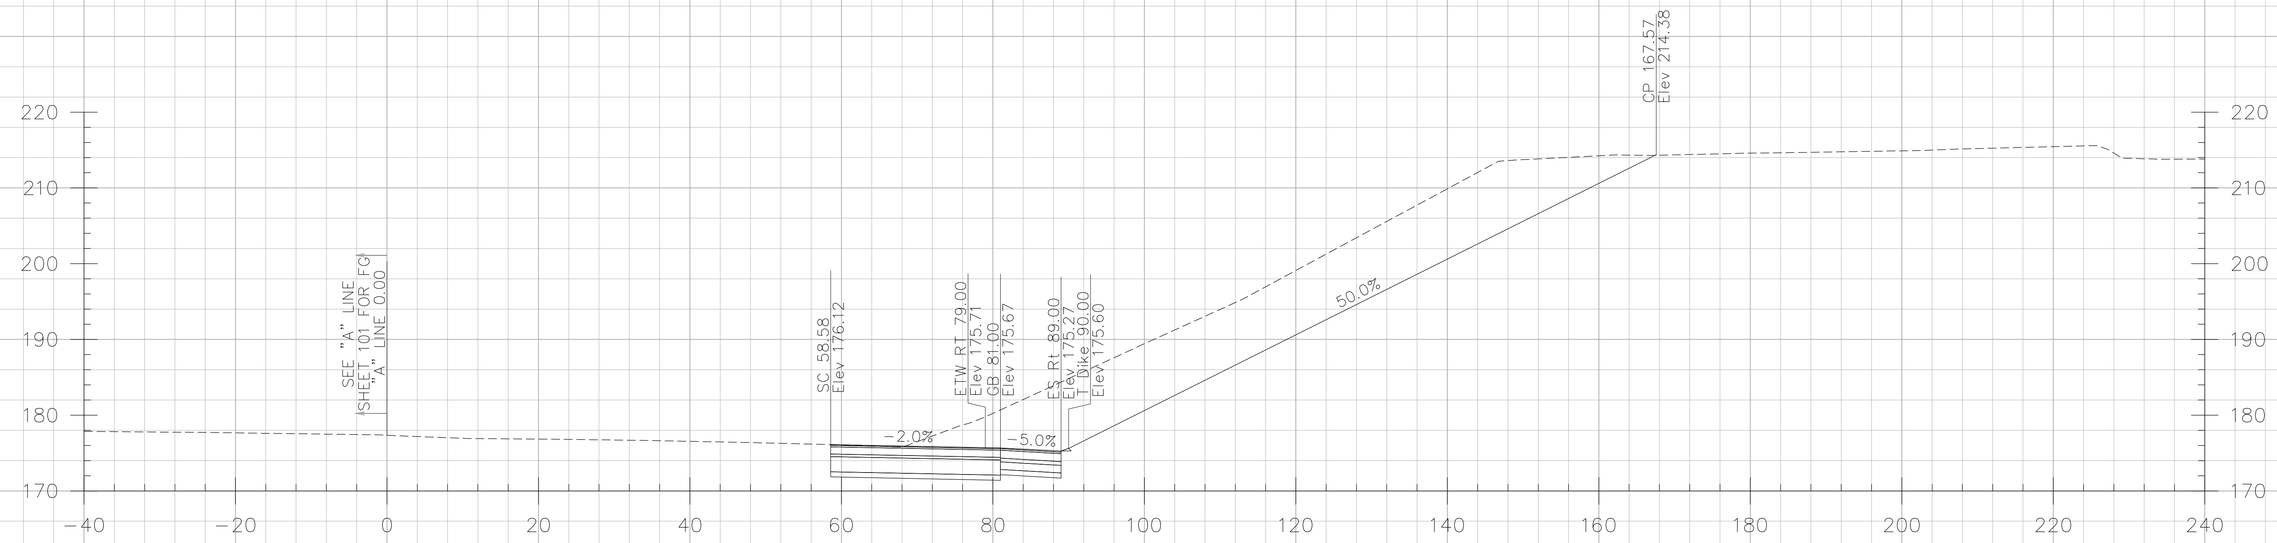

296+50.00

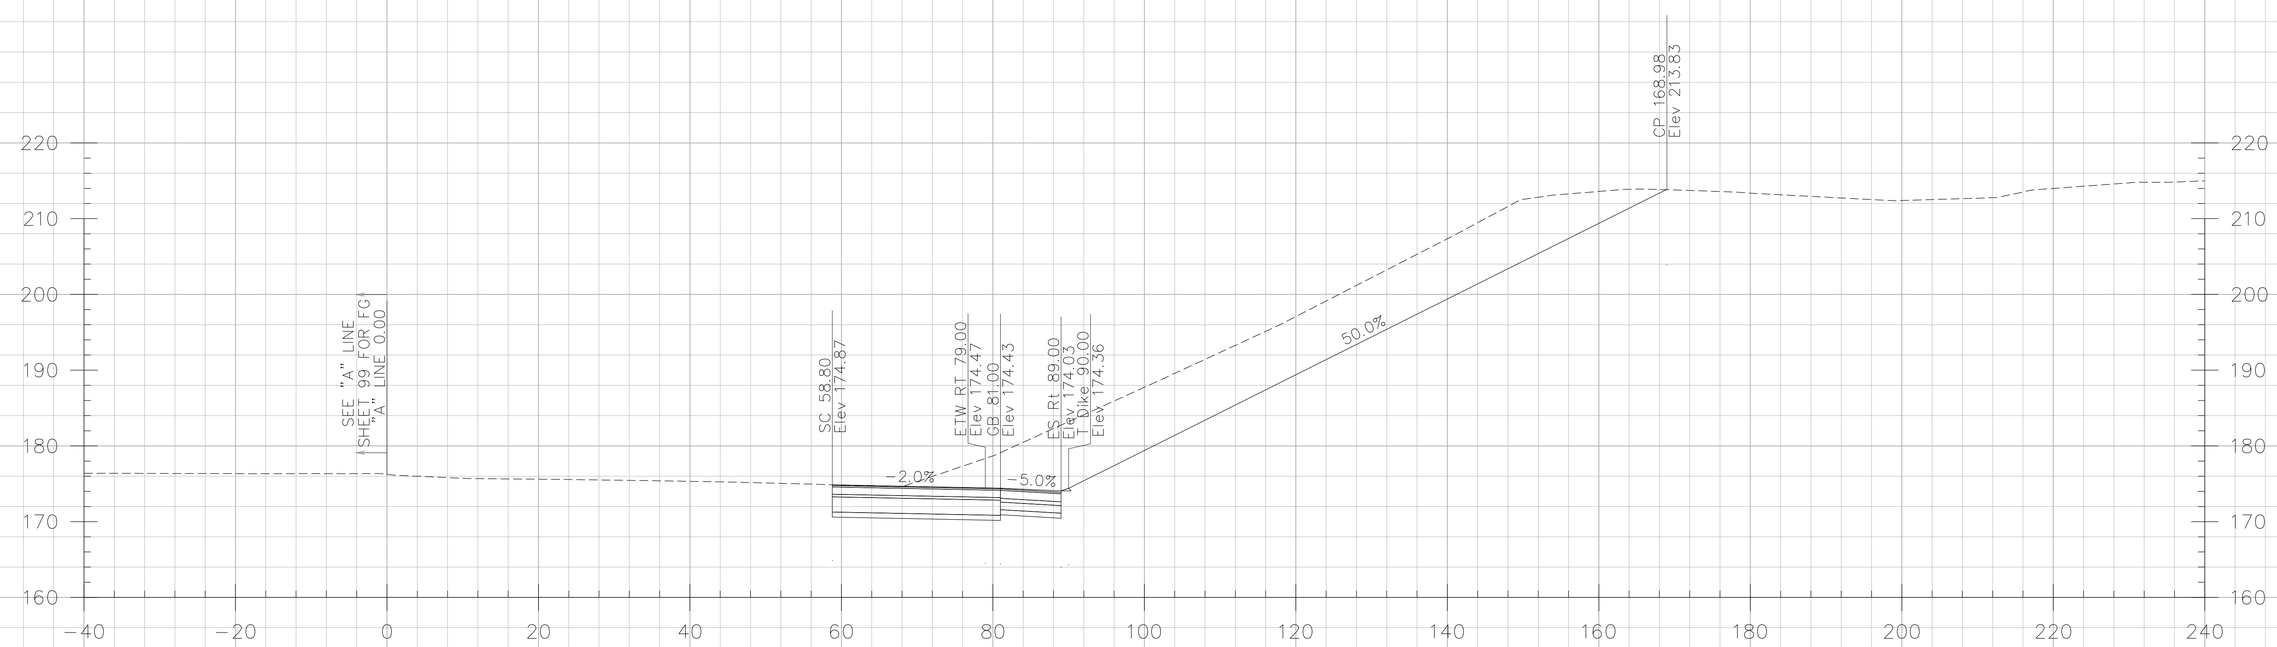

296+00.00

CROSS SECTIONS CREATED BY: DP
DATE: 10/17/2013
File: ...\A Line.dgn

PROJECT: I-5 SEGMENT 2
CONTRACT No: 12-0F96C4 12-Ora-5
PM: 3.7/6.2

Scale Ratio: 1:10' Horiz.
1:10' Vert.
ALL DIMENSIONS ARE US SURVEY FEET

"A" LINE CROSS SECTIONS

SHEET103 OF134

DESIGN STUDY ONLY

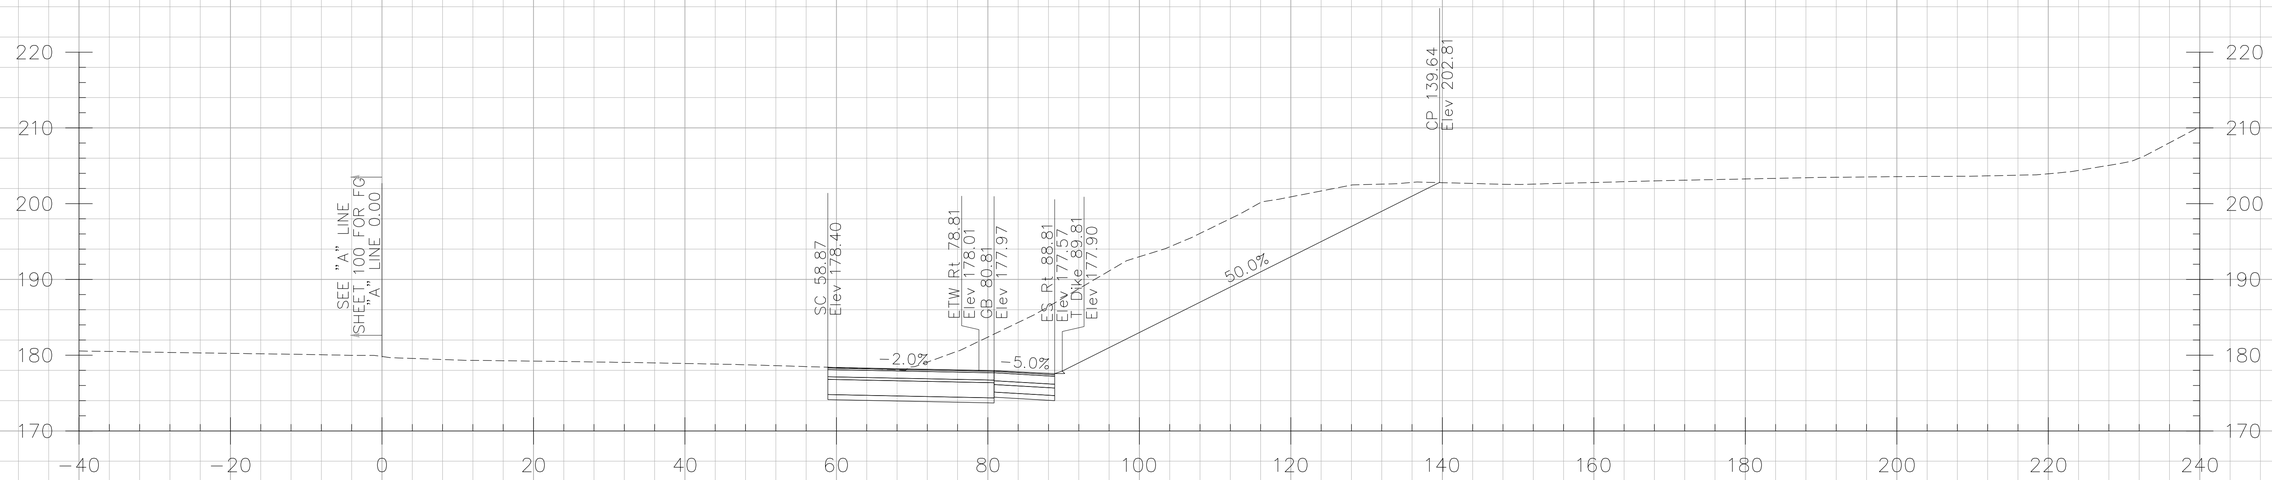

297+50.00

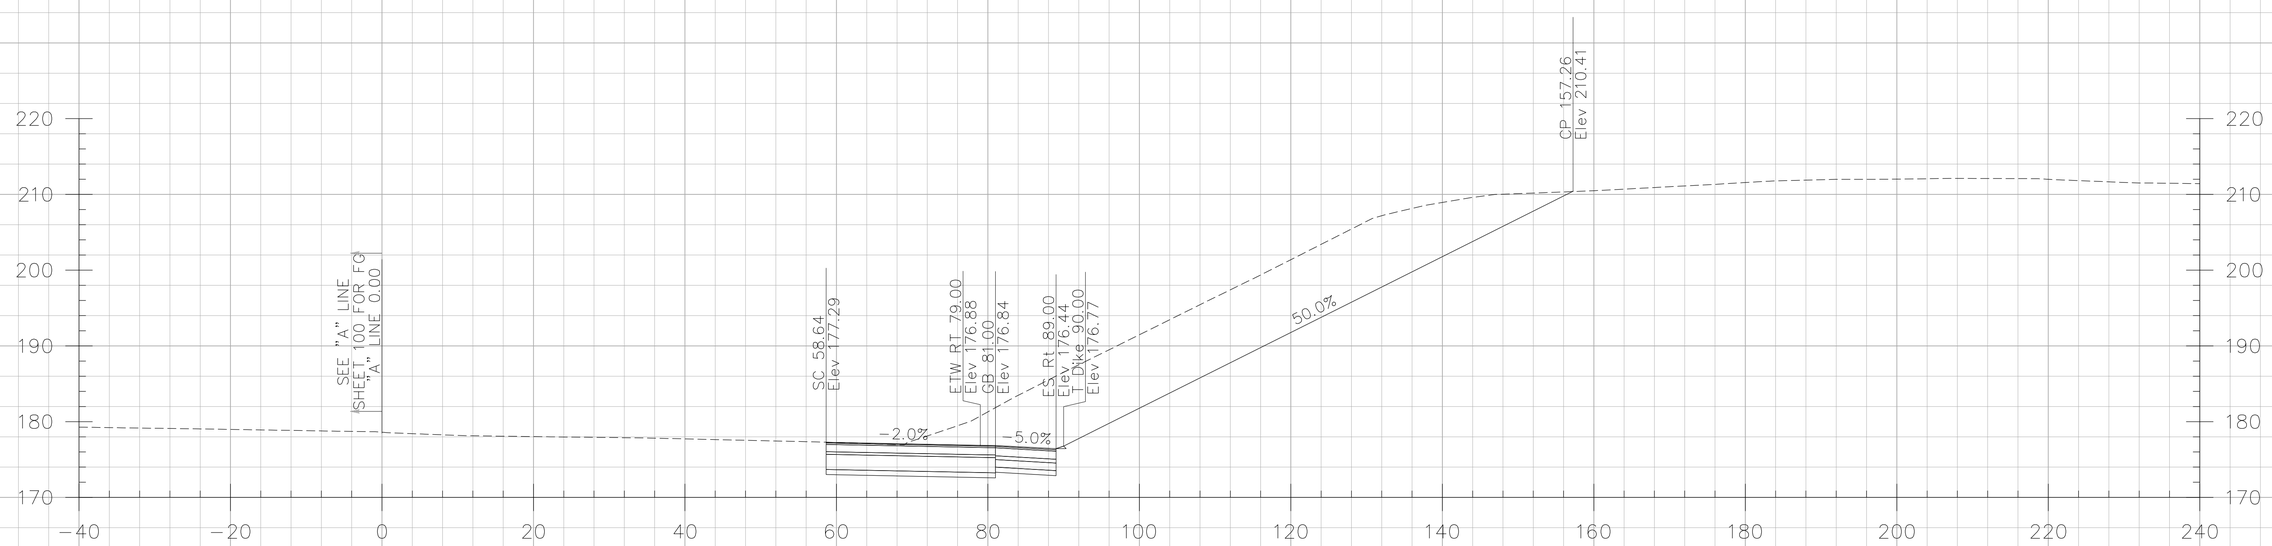

297+00.00

CROSS SECTIONS CREATED BY: DP
DATE: 10/17/2013
File: ...\A Line.dgn

PROJECT: I-5 SEGMENT 2
CONTRACT No: 12-0F96C4 12-Ora-5
PM: 3.7/6.2

Scale Ratio: 1:10' Horiz.
1:10' Vert.
ALL DIMENSIONS ARE US SURVEY FEET

"A" LINE CROSS SECTIONS

SHEET104 OF134

DESIGN STUDY ONLY

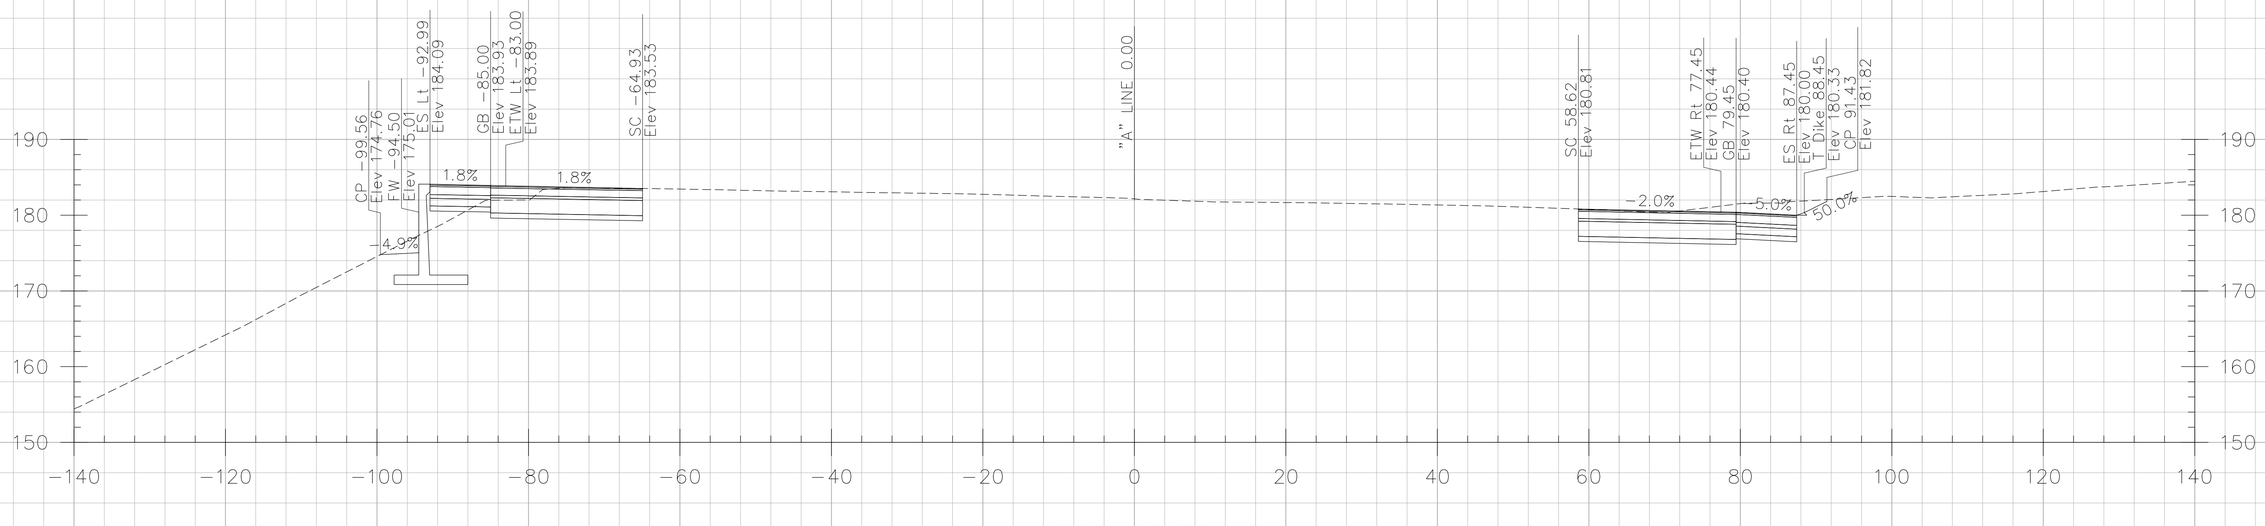

298+50.00

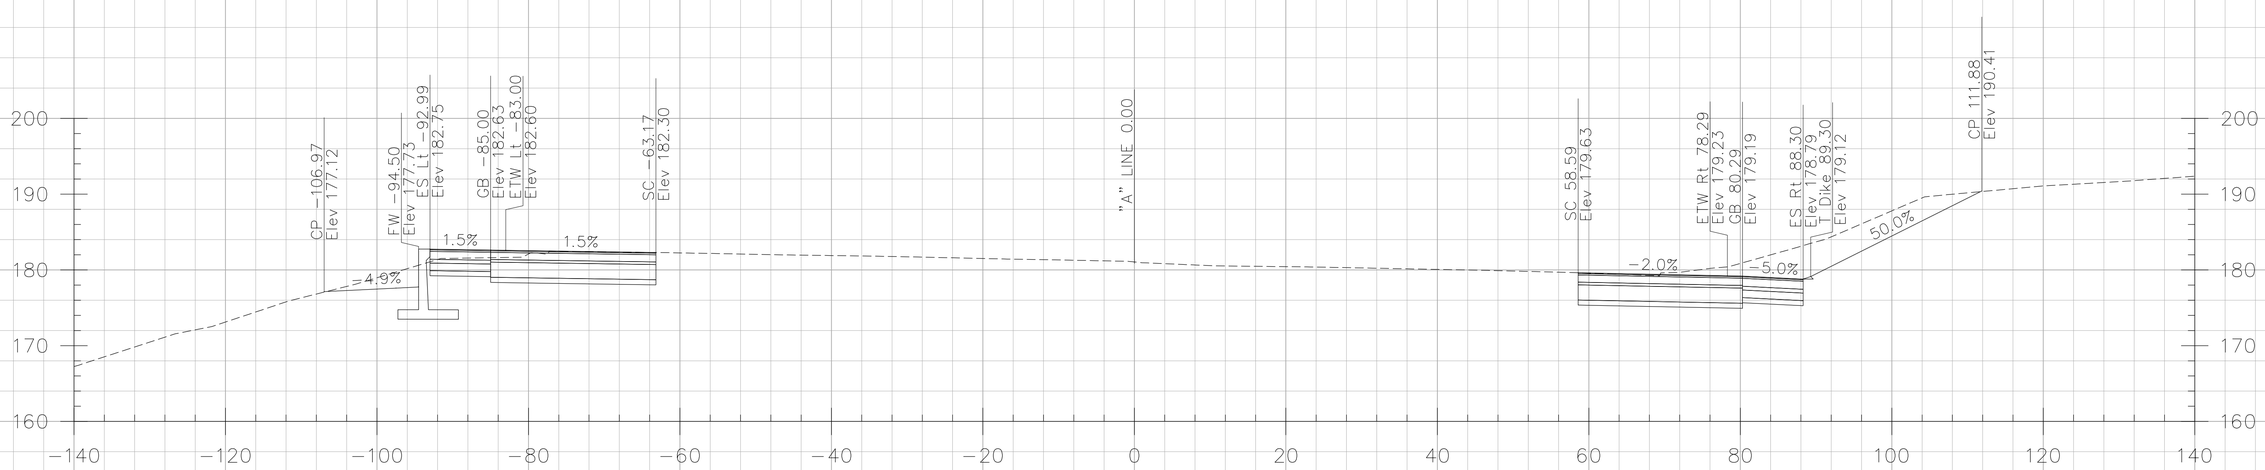

298+00.00

CROSS SECTIONS CREATED BY: DP
DATE: 10/17/2013
File: ...\A Line.dgn

PROJECT: I-5 SEGMENT 2
CONTRACT No: 12-0F96C4 12-Ora-5
PM: 3.7/6.2

Scale Ratio: 1:10' Horiz.
1:10' Vert.
ALL DIMENSIONS ARE US SURVEY FEET

"A" LINE CROSS SECTIONS

SHEET105 OF134

DESIGN STUDY ONLY

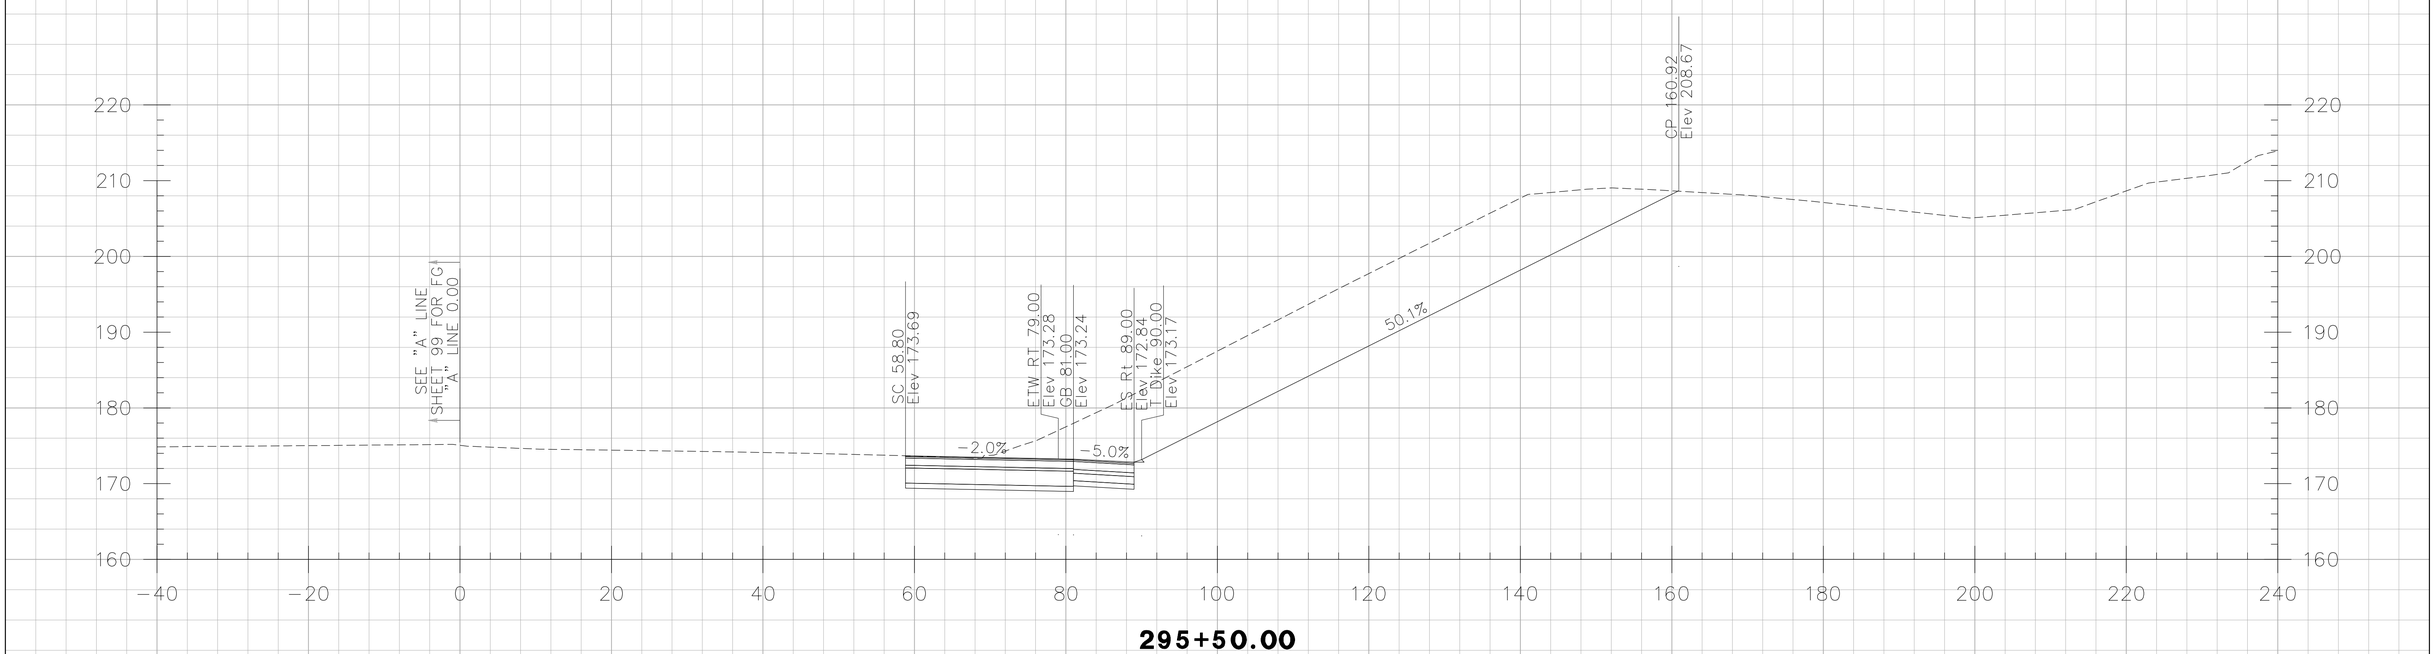

295+50.00

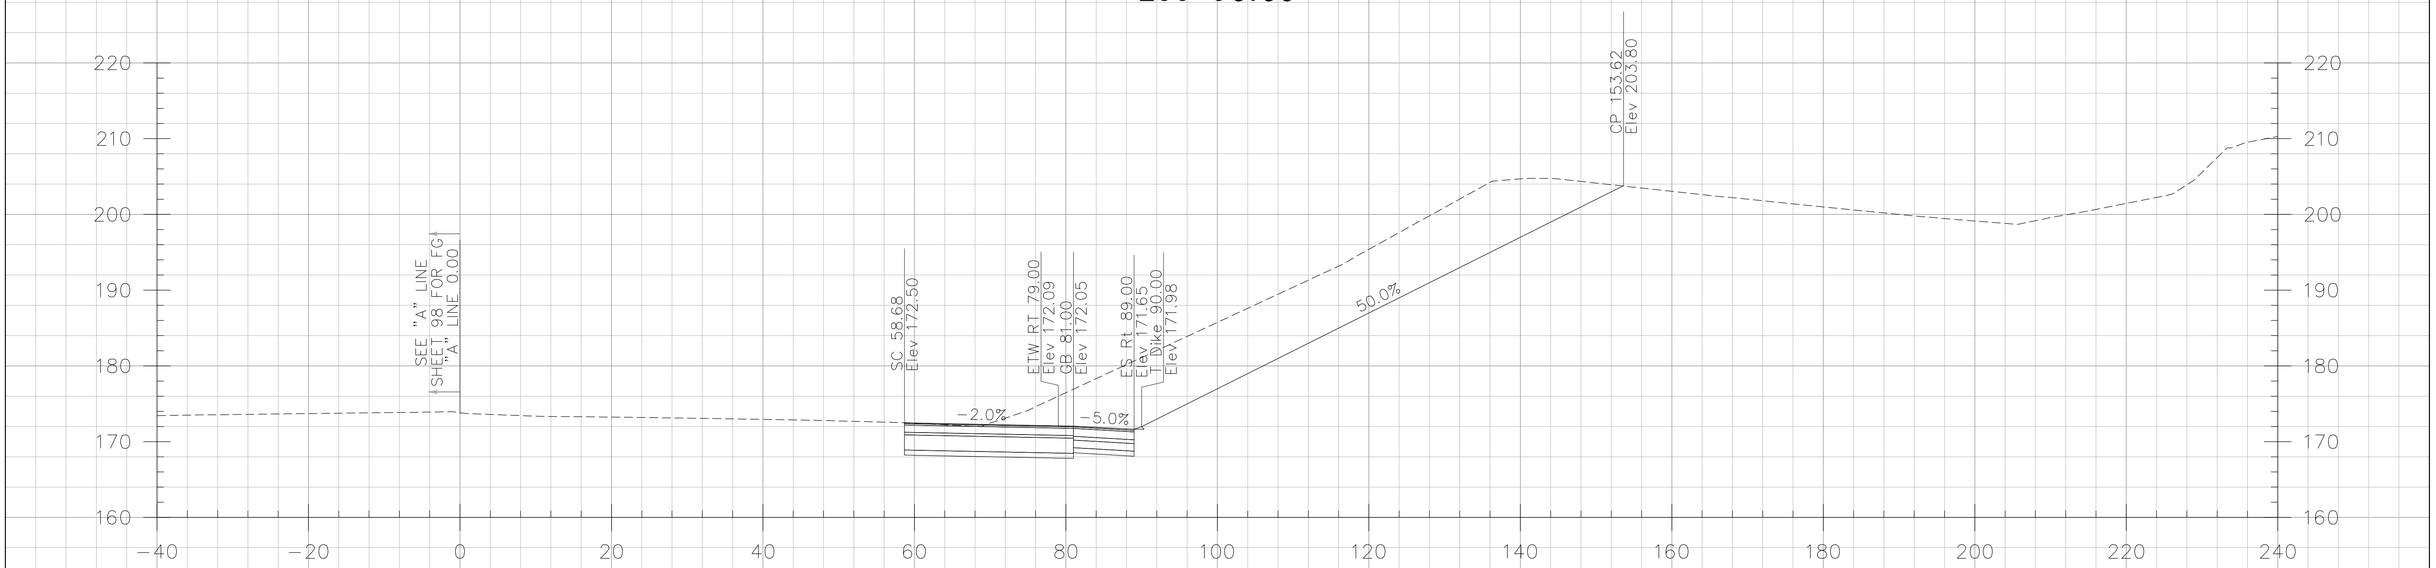

295+00.00

CROSS SECTIONS CREATED BY: DP
DATE: 10/17/2013
File: ...\A Line.dgn

PROJECT: I-5 SEGMENT 2
CONTRACT No: 12-0F96C4 12-Ora-5
PM: 3.7/6.2

Scale Ratio: 1:10' Horiz.
1:10' Vert.
ALL DIMENSIONS ARE US SURVEY FEET

"A" LINE CROSS SECTIONS

SHEET102 OF134

DESIGN STUDY ONLY

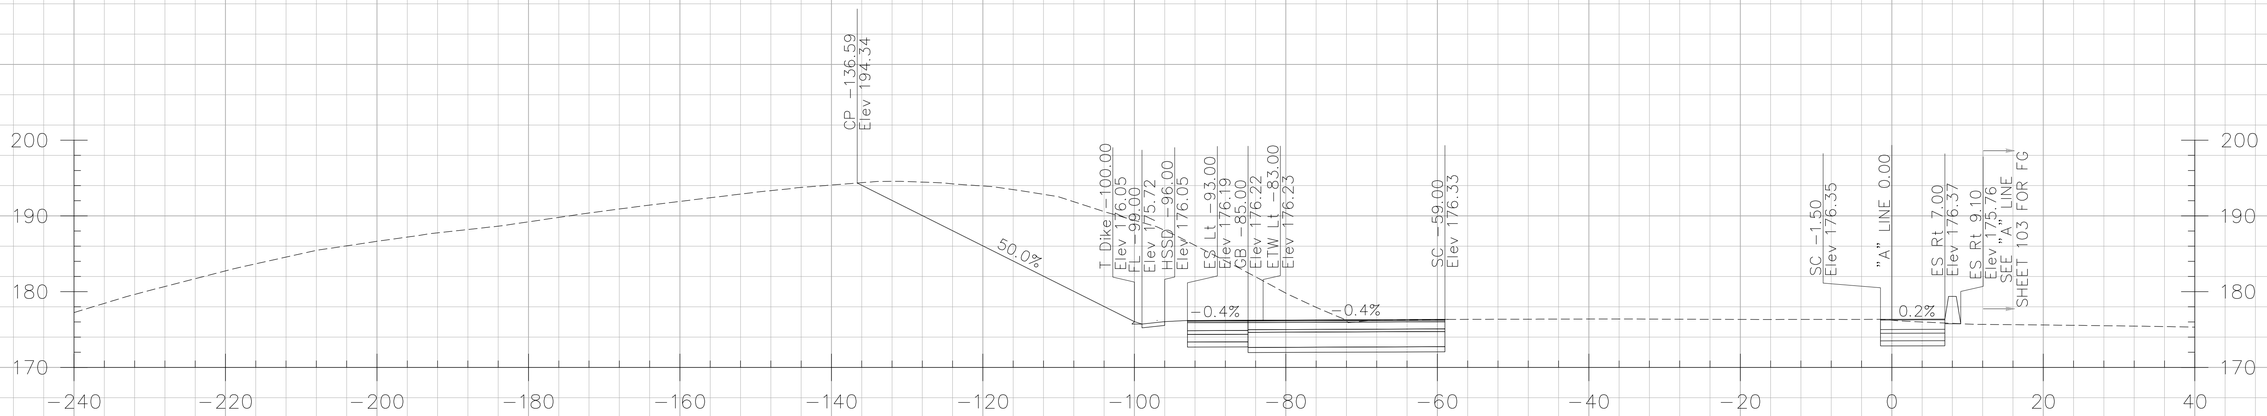

296+00.00

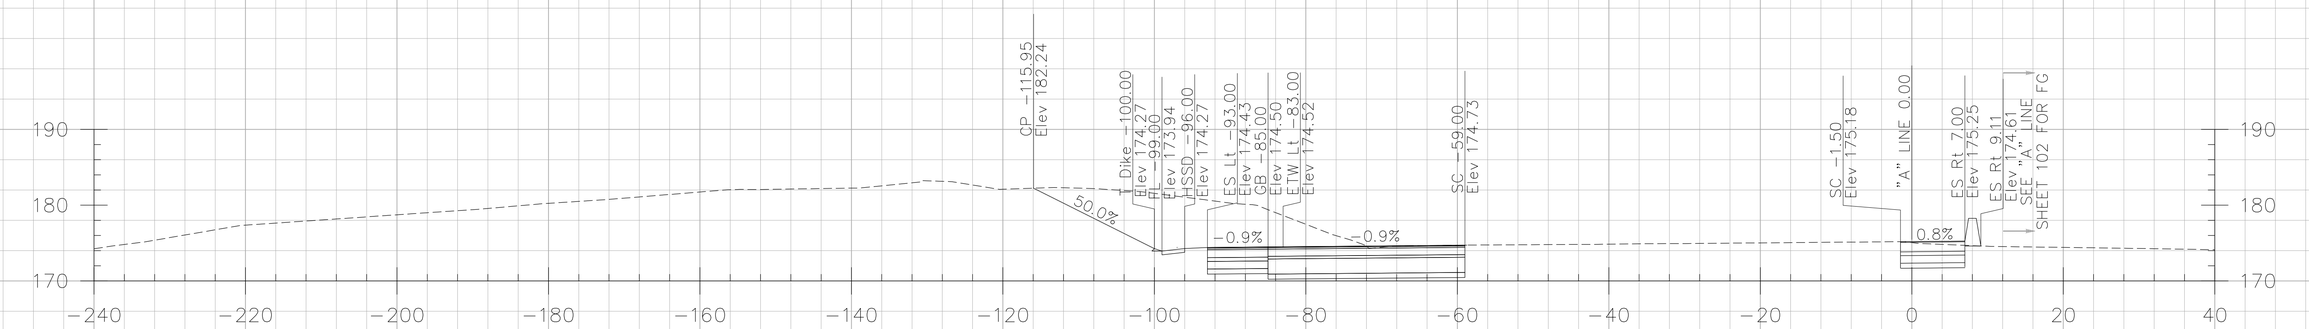

295+50.00

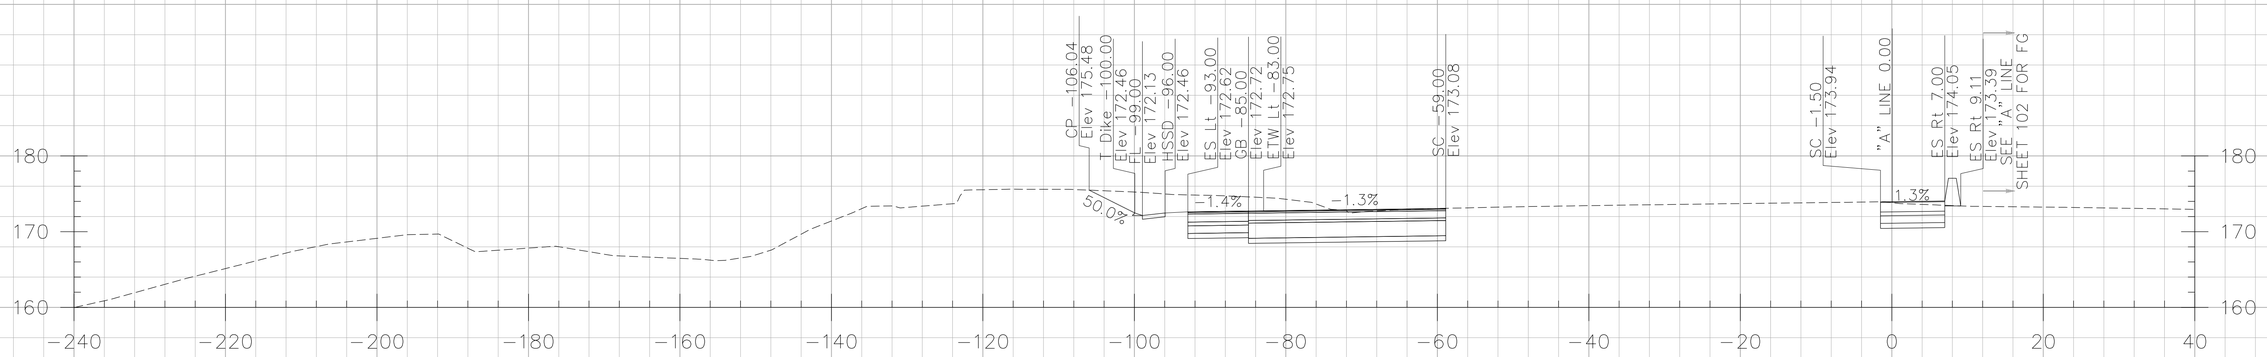

295+00.00

CROSS SECTIONS CREATED BY: DP
DATE: 10/17/2013
File: ...\A Line.dgn

PROJECT: I-5 SEGMENT 2
CONTRACT No: 12-0F96C4 12-Ora-5
PM: 3.7/6.2

Scale Ratio: 1:10' Horiz.
1:10' Vert.
ALL DIMENSIONS ARE US SURVEY FEET

"A" LINE CROSS SECTIONS

SHEET 99 OF 134

DESIGN STUDY ONLY

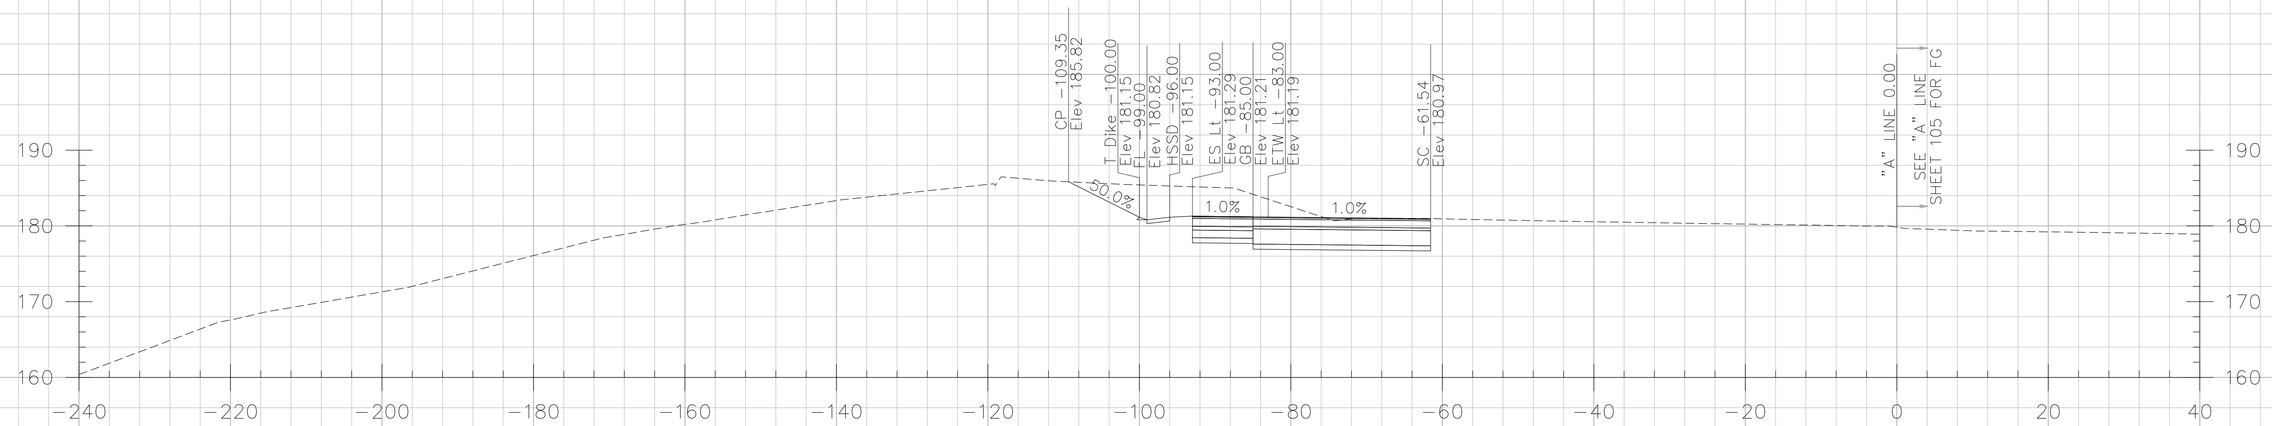

297+50.00

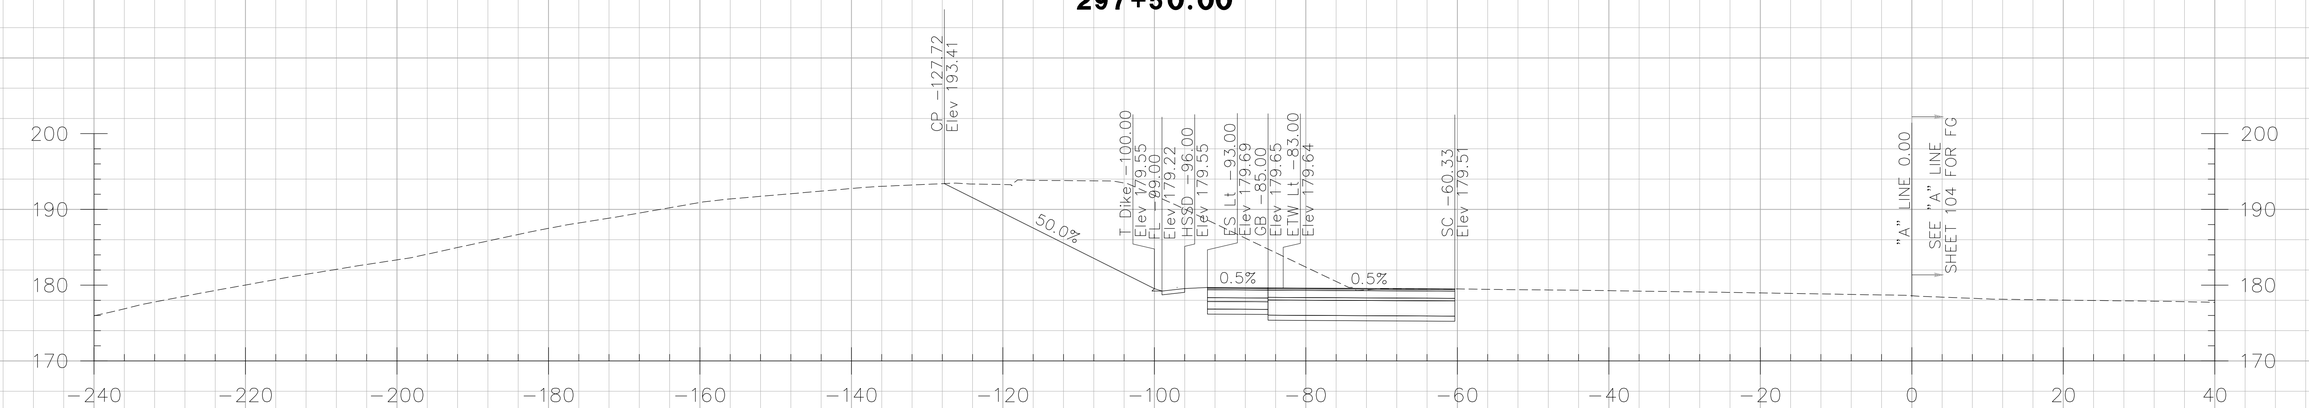

297+00.00

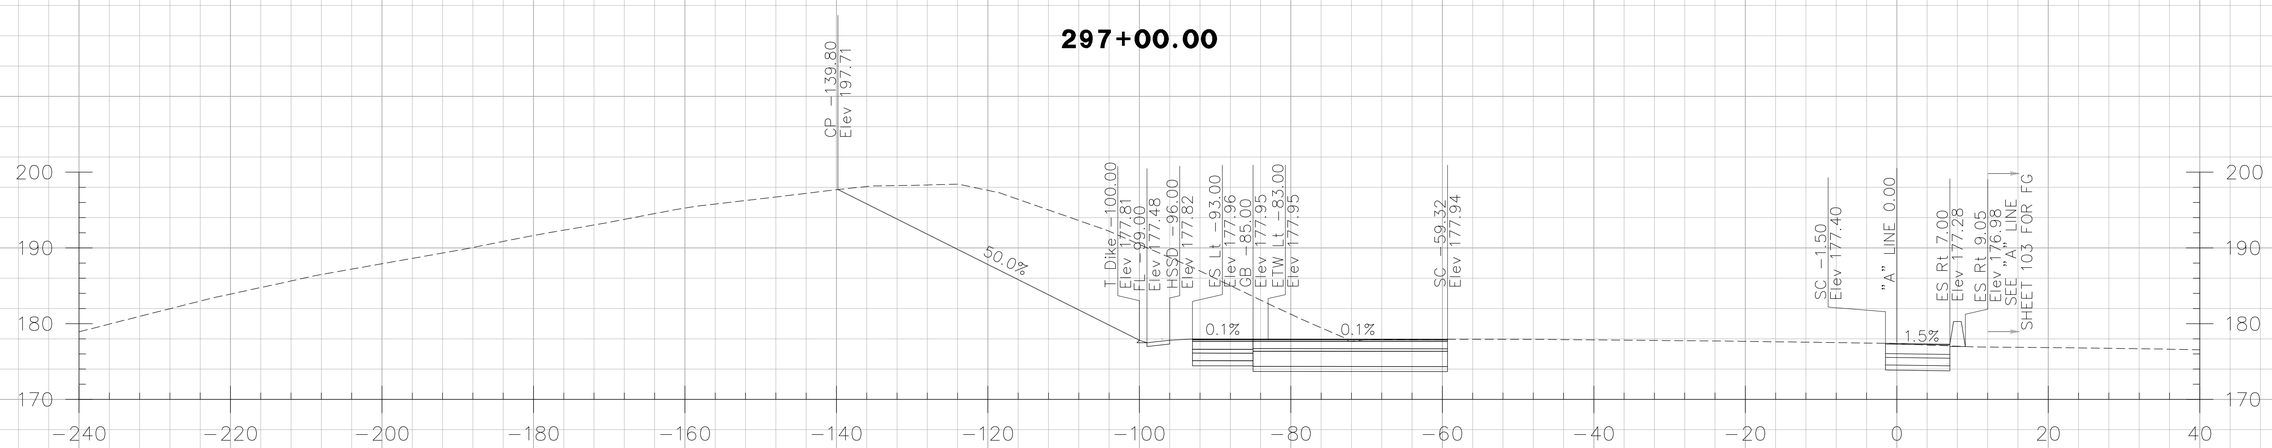

296+50.00

CROSS SECTIONS CREATED BY: DP
DATE: 10/17/2013
File: ...\A Line.dgn

PROJECT: I-5 SEGMENT 2
CONTRACT No: 12-0F96C4 12-Ora-5
PM: 3.7/6.2

Scale Ratio: 1:10' Horiz.
1:10' Vert.
ALL DIMENSIONS ARE US SURVEY FEET

"A" LINE CROSS SECTIONS

DESIGN STUDY ONLY

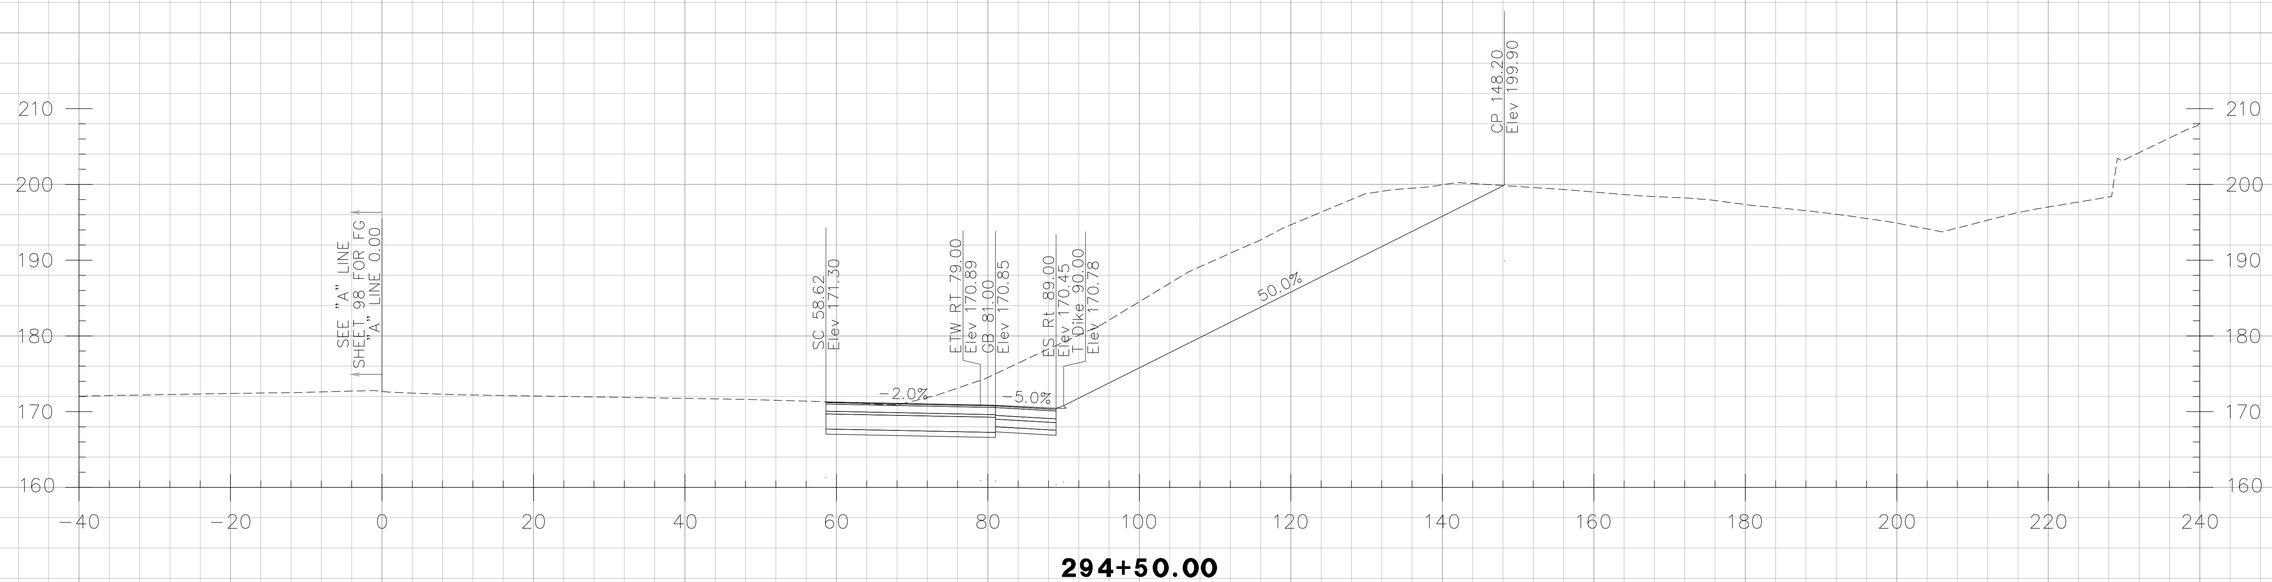

294+50.00

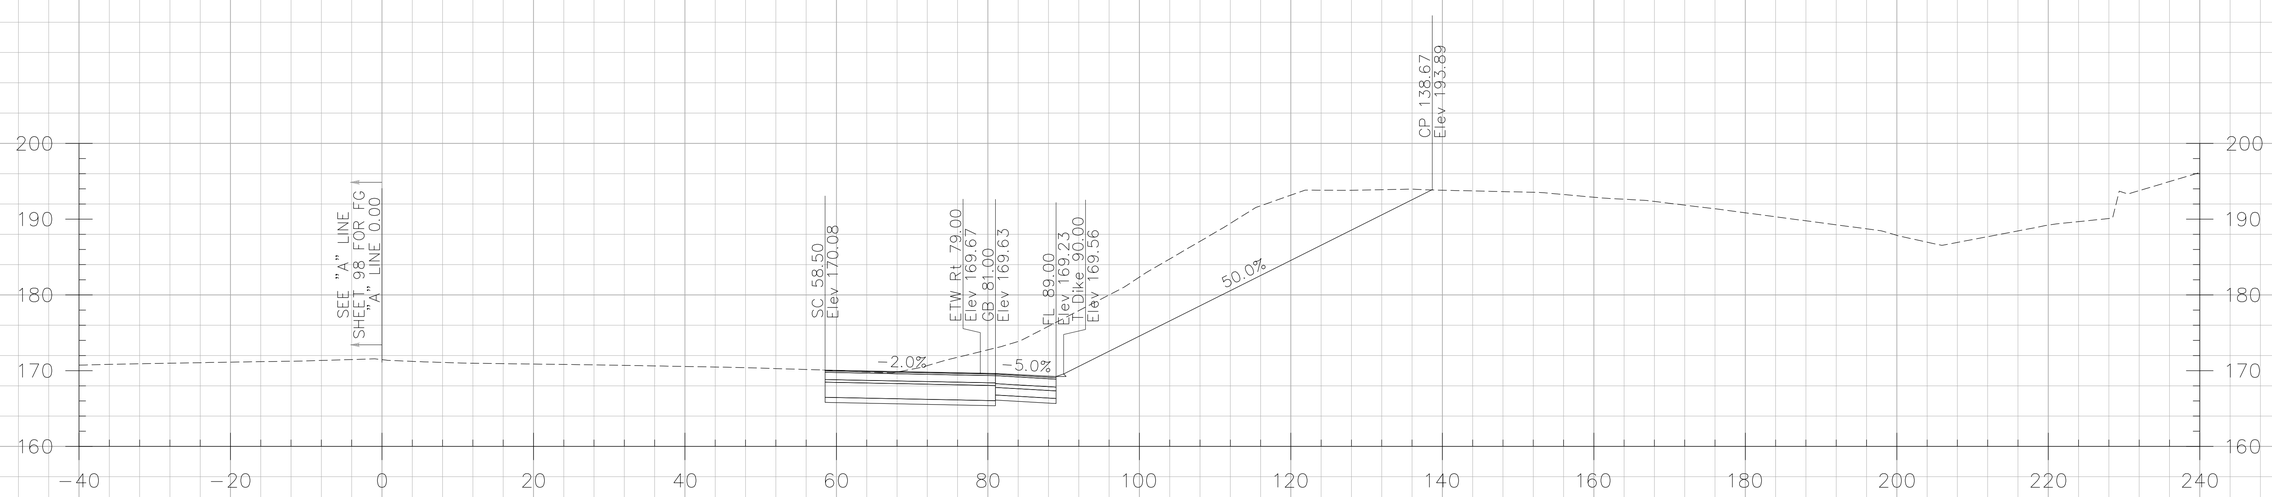

294+00.00

CROSS SECTIONS CREATED BY: DP
DATE: 10/17/2013
File: ...\A Line.dgn

PROJECT: I-5 SEGMENT 2
CONTRACT No: 12-0F96C4 12-Ora-5
PM: 3.7/6.2

Scale Ratio: 1:10' Horiz.
1:10' Vert.
ALL DIMENSIONS ARE US SURVEY FEET

"A" LINE CROSS SECTIONS

SHEET 101 OF 134

DESIGN STUDY ONLY

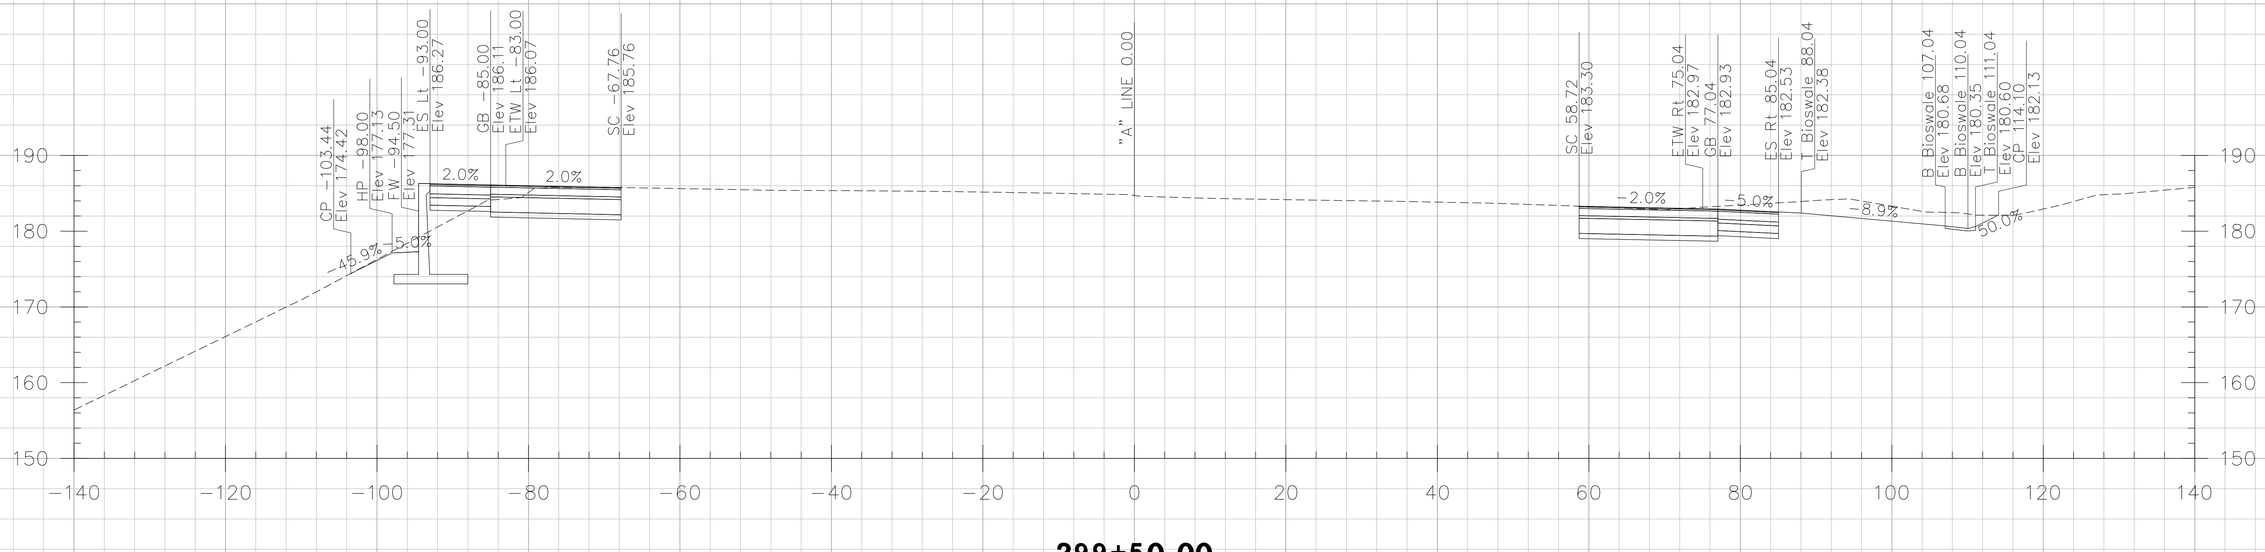

299+50.00

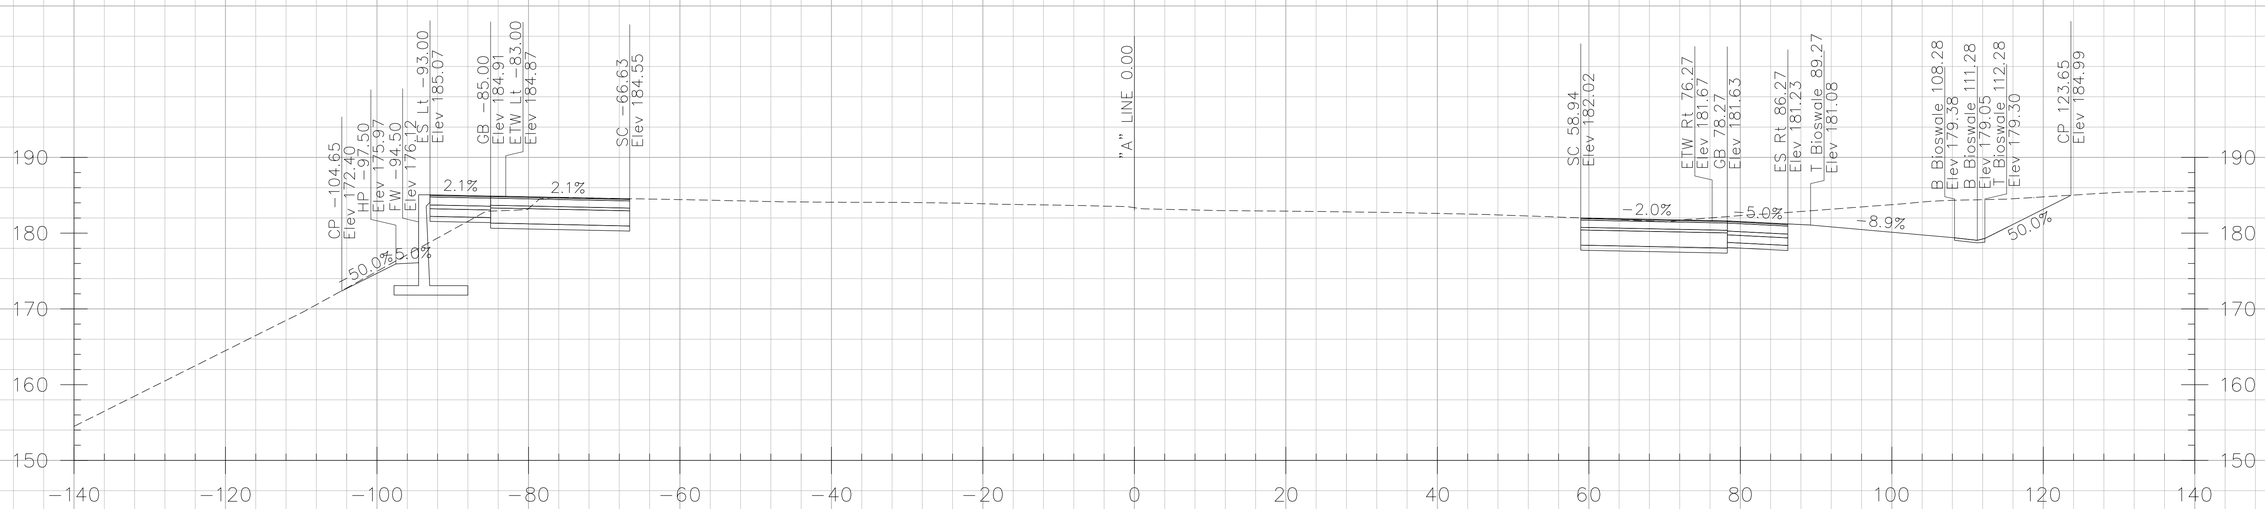

299+00.00

CROSS SECTIONS CREATED BY: DP
DATE: 10/17/2013
File: ...\A Line.dgn

PROJECT: I-5 SEGMENT 2
CONTRACT No: 12-0F96C4 12-Ora-5
PM: 3.7/6.2

Scale Ratio: 1:10' Horiz.
1:10' Vert.
ALL DIMENSIONS ARE US SURVEY FEET

"A" LINE CROSS SECTIONS

SHEET106 OF134

DESIGN STUDY ONLY

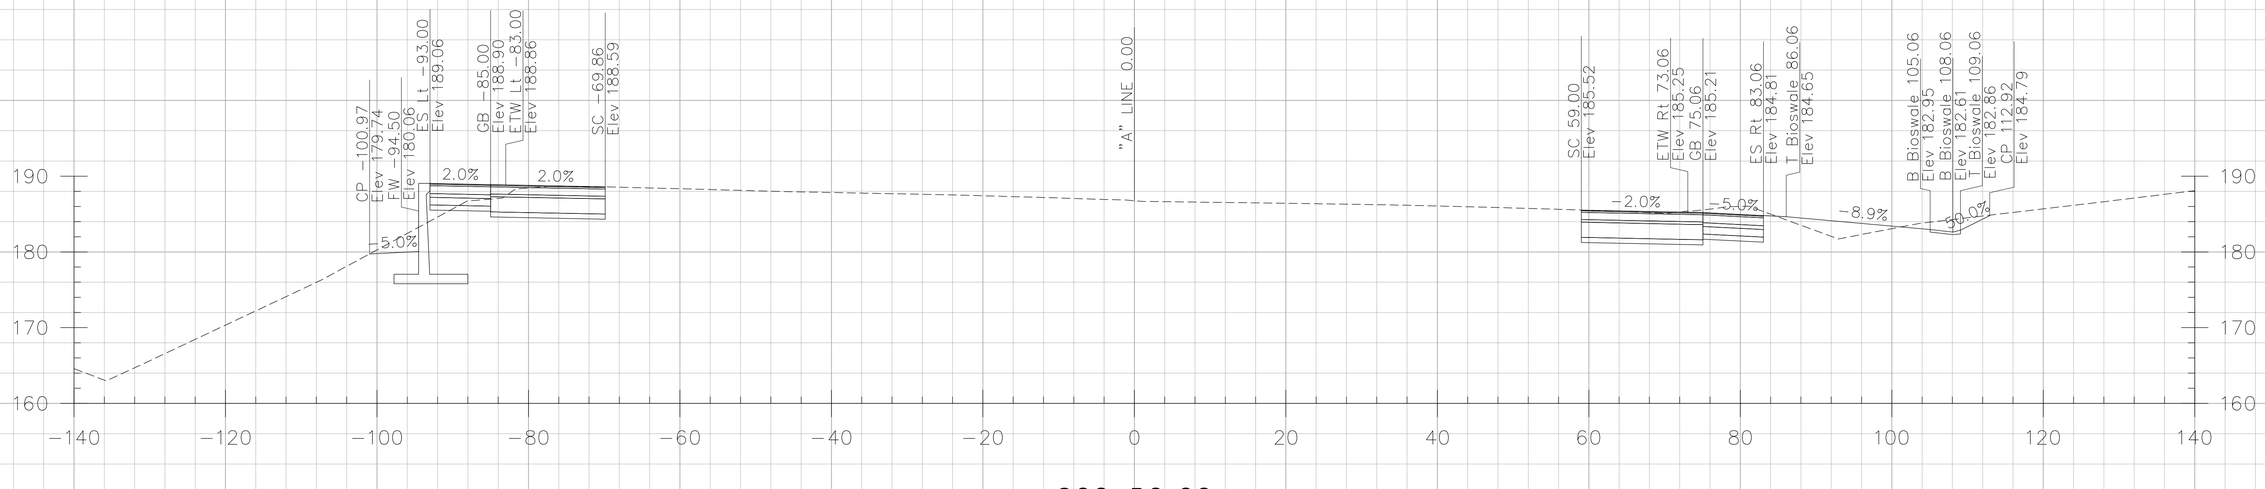

300+50.00

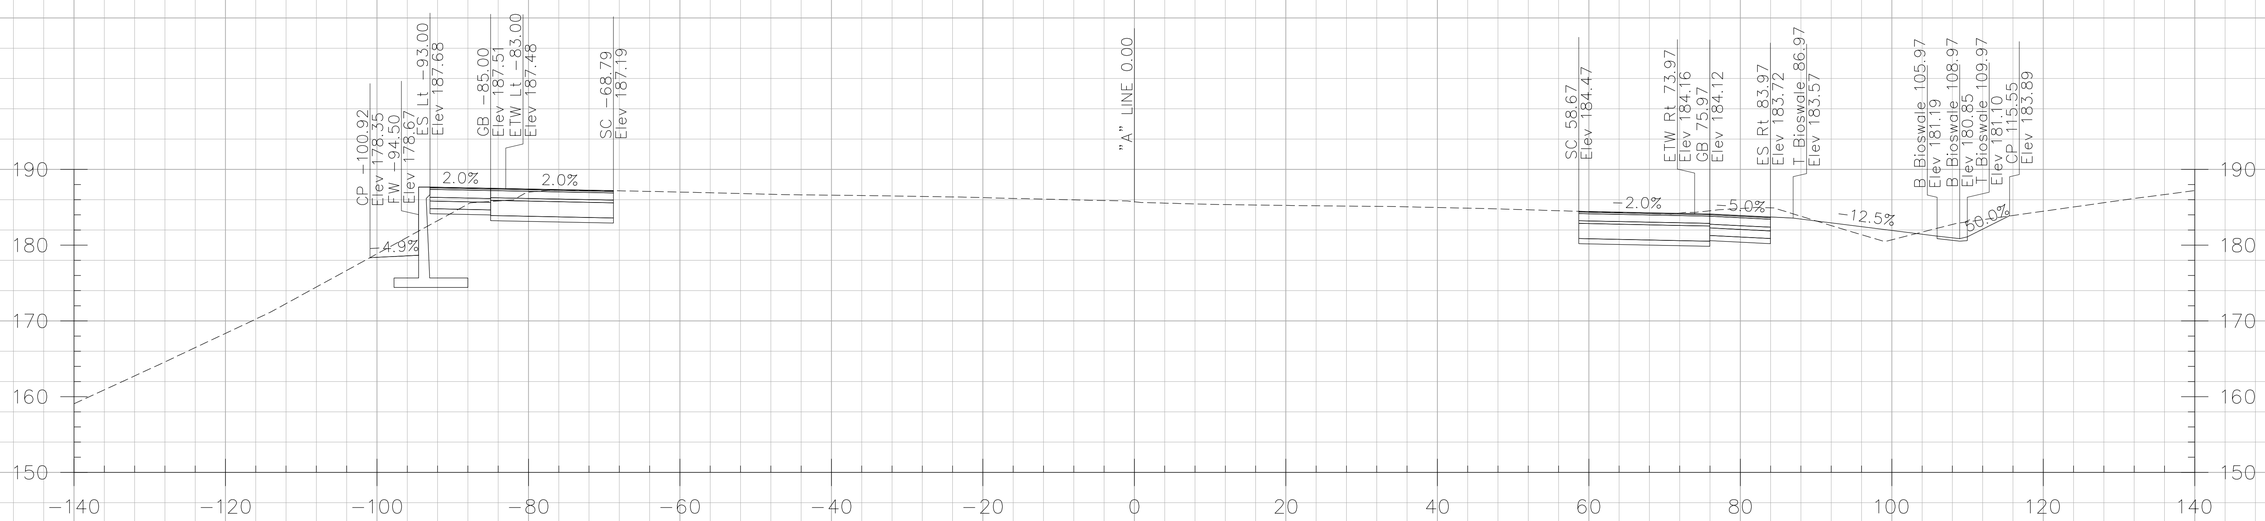

300+00.00

CROSS SECTIONS CREATED BY: DP
DATE: 10/17/2013
File: ...\A Line.dgn

PROJECT: I-5 SEGMENT 2
CONTRACT No: 12-0F96C4 12-Ora-5
PM: 3.7/6.2

Scale Ratio: 1:10' Horiz.
1:10' Vert.
ALL DIMENSIONS ARE US SURVEY FEET

"A" LINE CROSS SECTIONS

SHEET107 OF134

DESIGN STUDY ONLY

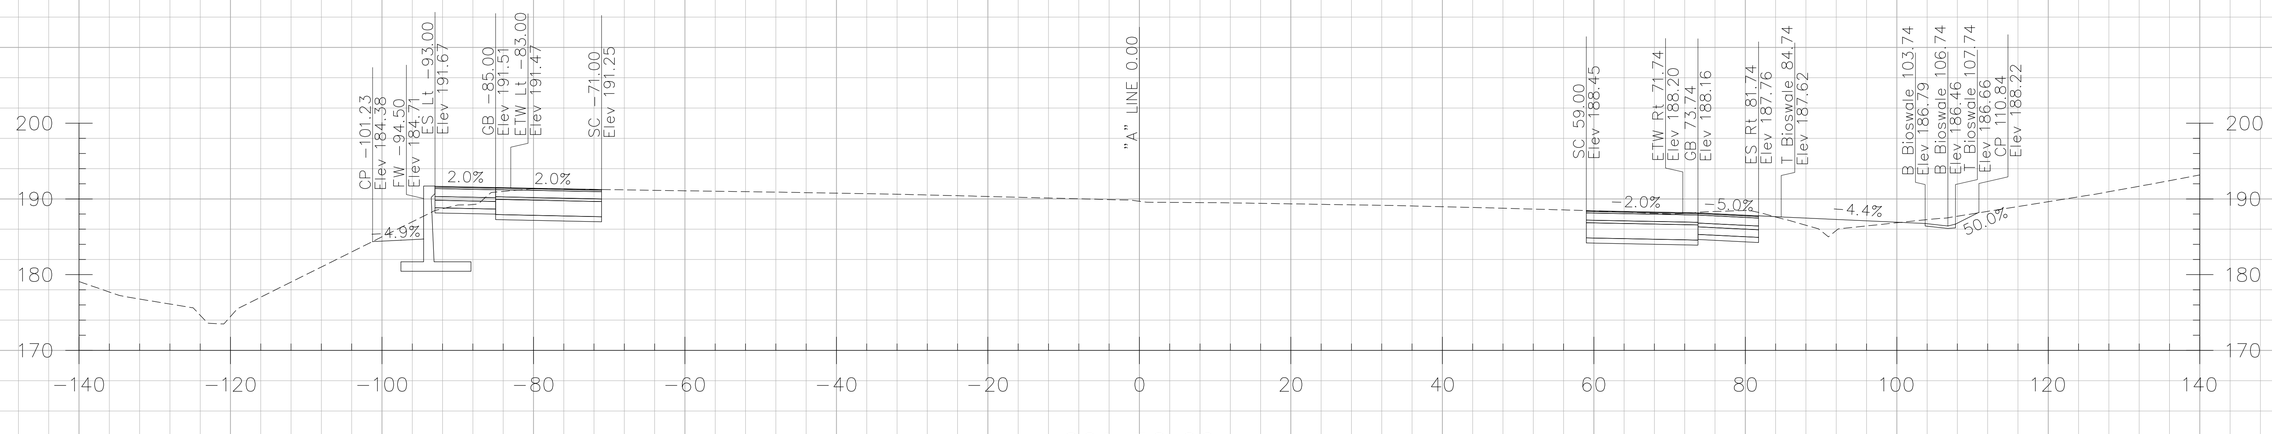

301+50.00

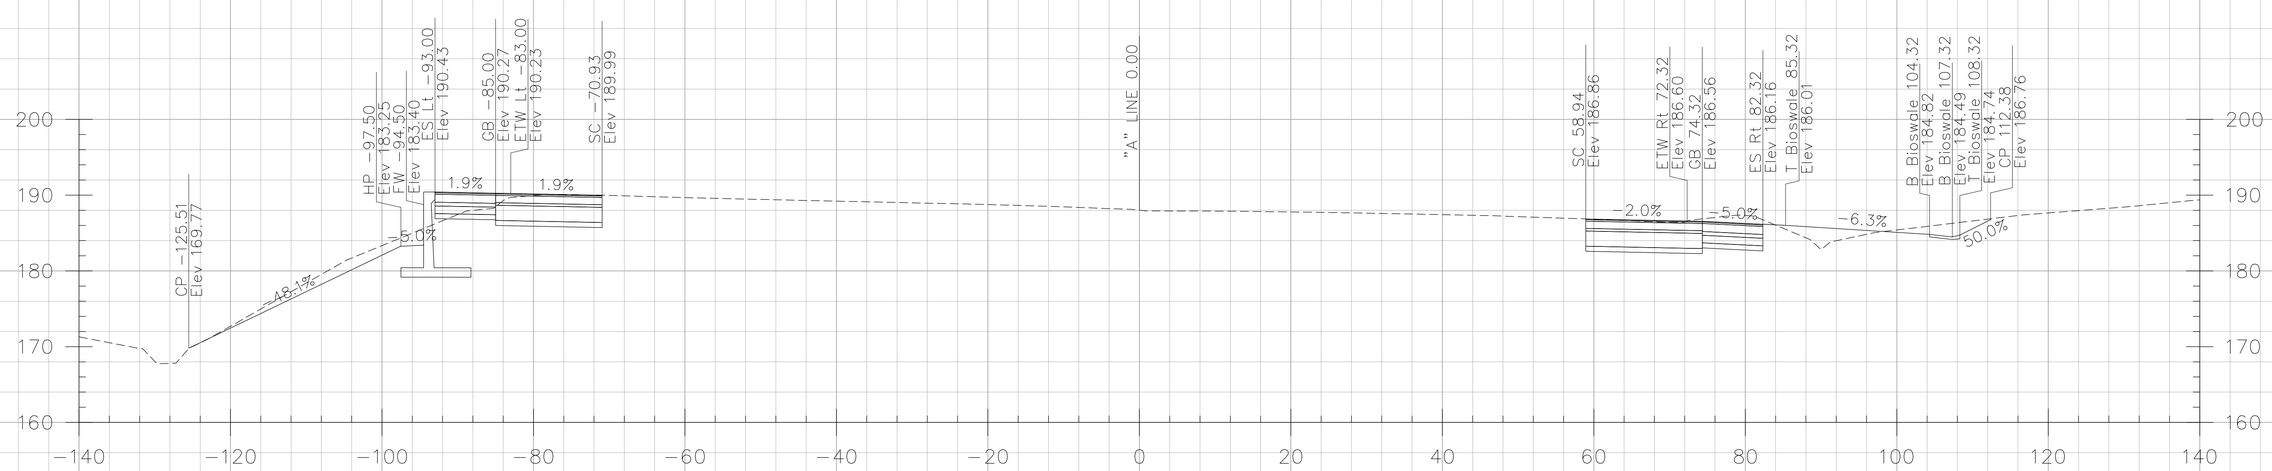

301+00.00

CROSS SECTIONS CREATED BY: DP
DATE: 10/17/2013
File: ...\A Line.dgn

PROJECT: I-5 SEGMENT 2
CONTRACT No: 12-0F96C4 12-Ora-5
PM: 3.7/6.2

Scale Ratio: 1:10' Horiz.
1:10' Vert.
ALL DIMENSIONS ARE US SURVEY FEET

"A" LINE CROSS SECTIONS

DESIGN STUDY ONLY

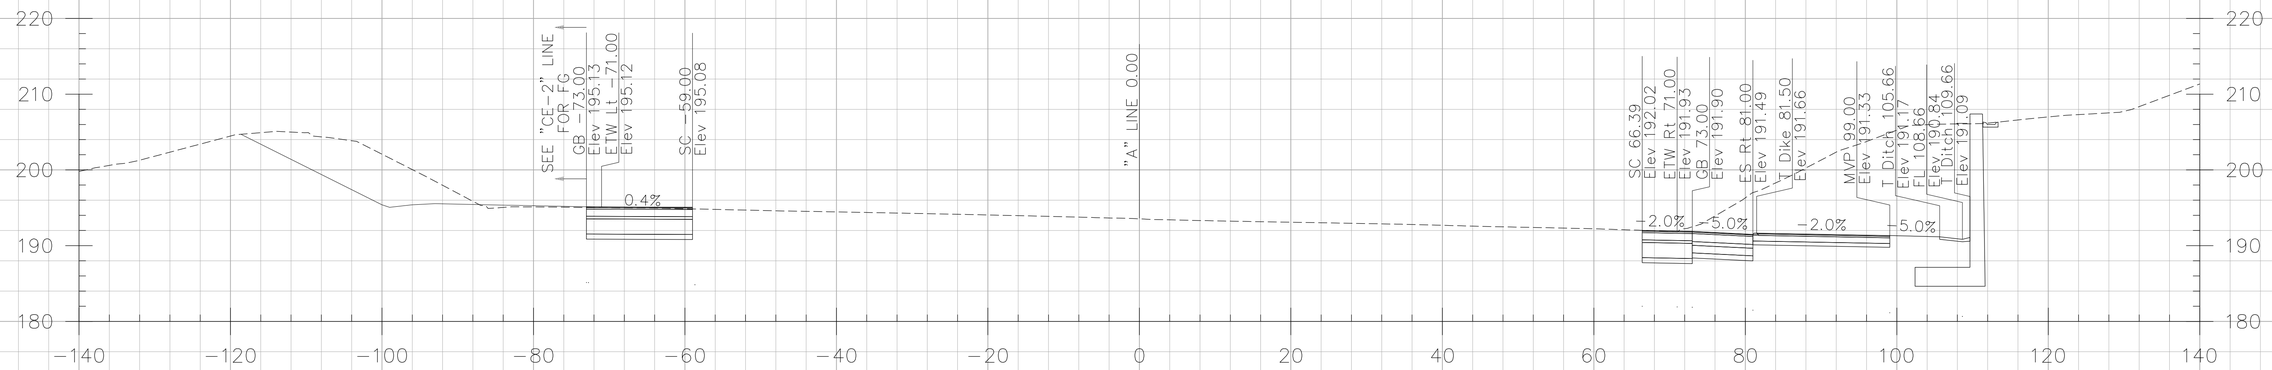

303+00.00

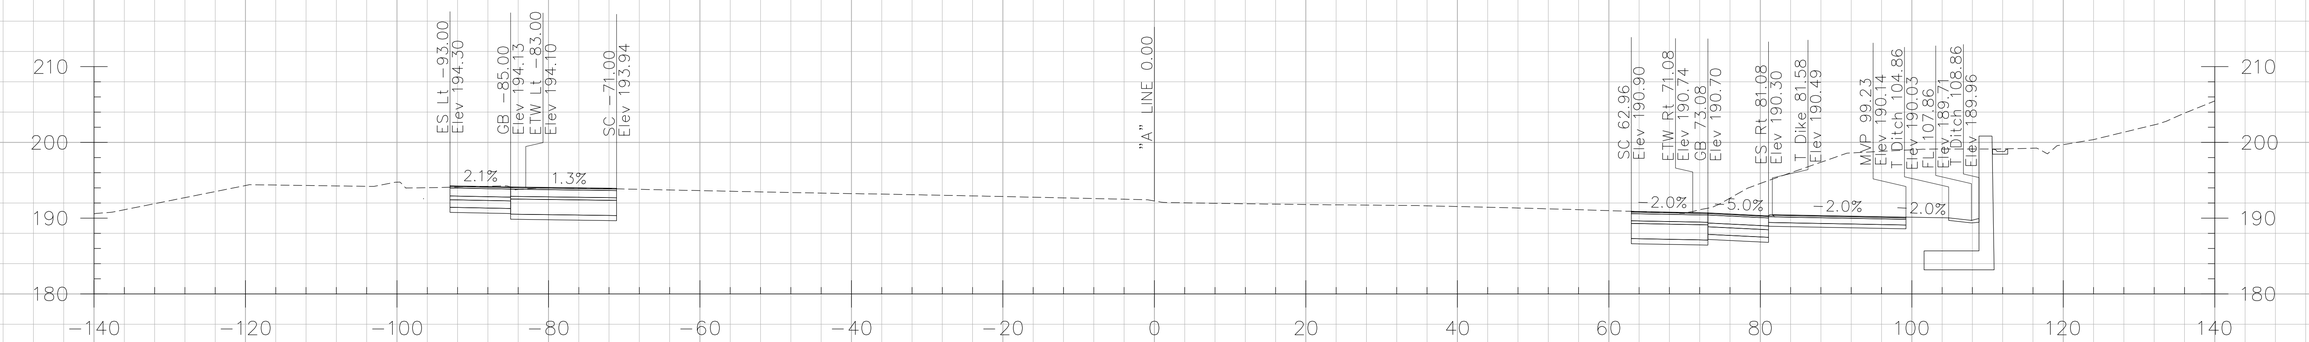

302+50.00

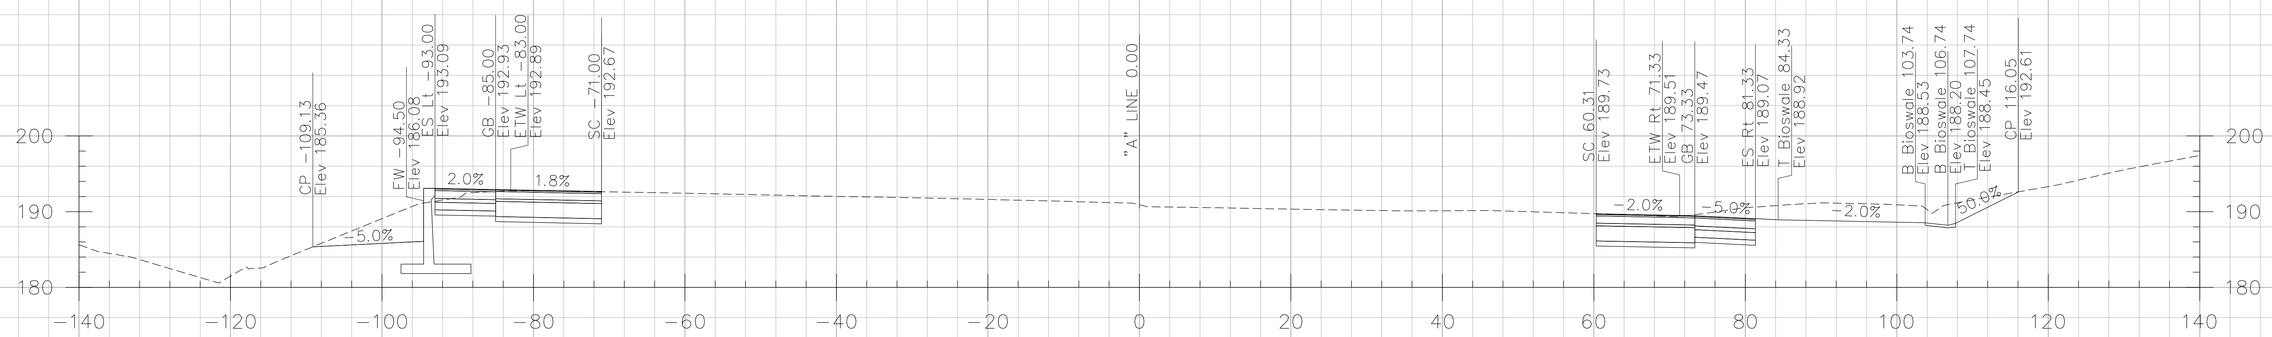

302+00.00

CROSS SECTIONS CREATED BY: DP
DATE: 10/17/2013
File: ...\A Line.dgn

PROJECT: I-5 SEGMENT 2
CONTRACT No: 12-0F96C4 12-Ora-5
PM: 3.7/6.2

Scale Ratio: 1:10' Horiz.
1:10' Vert.
ALL DIMENSIONS ARE US SURVEY FEET

"A" LINE CROSS SECTIONS

SHEET109 OF134

DESIGN STUDY ONLY

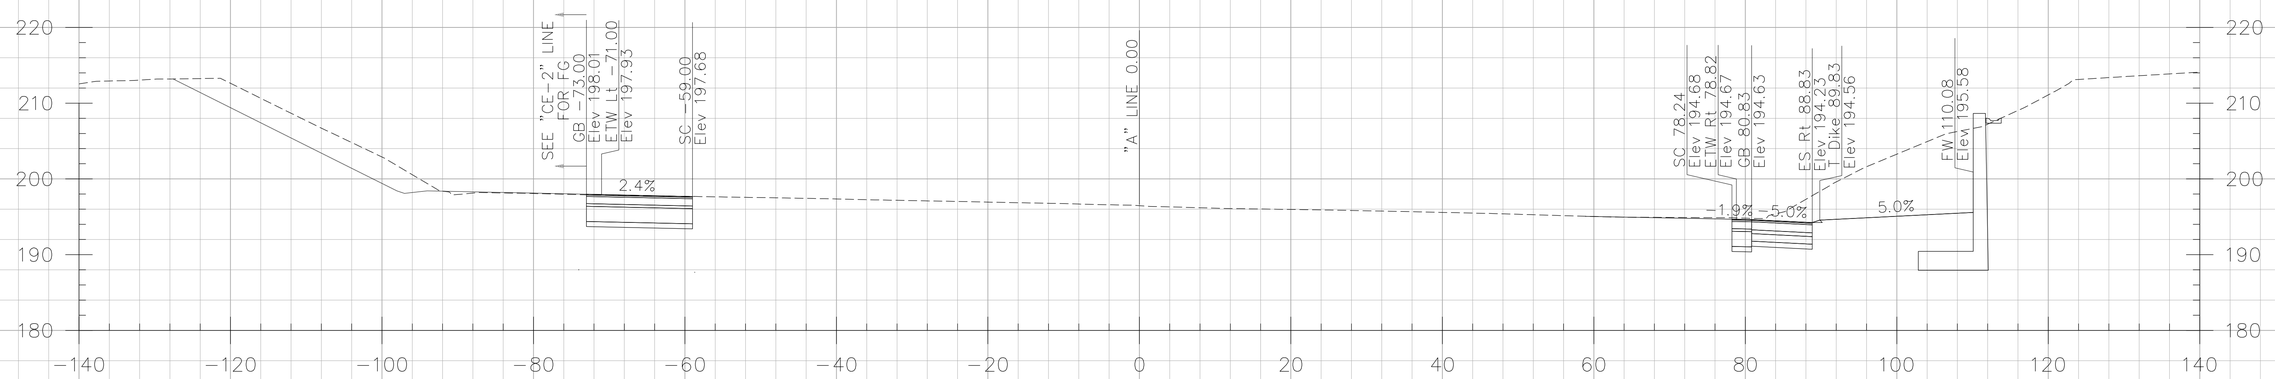

304+50.00

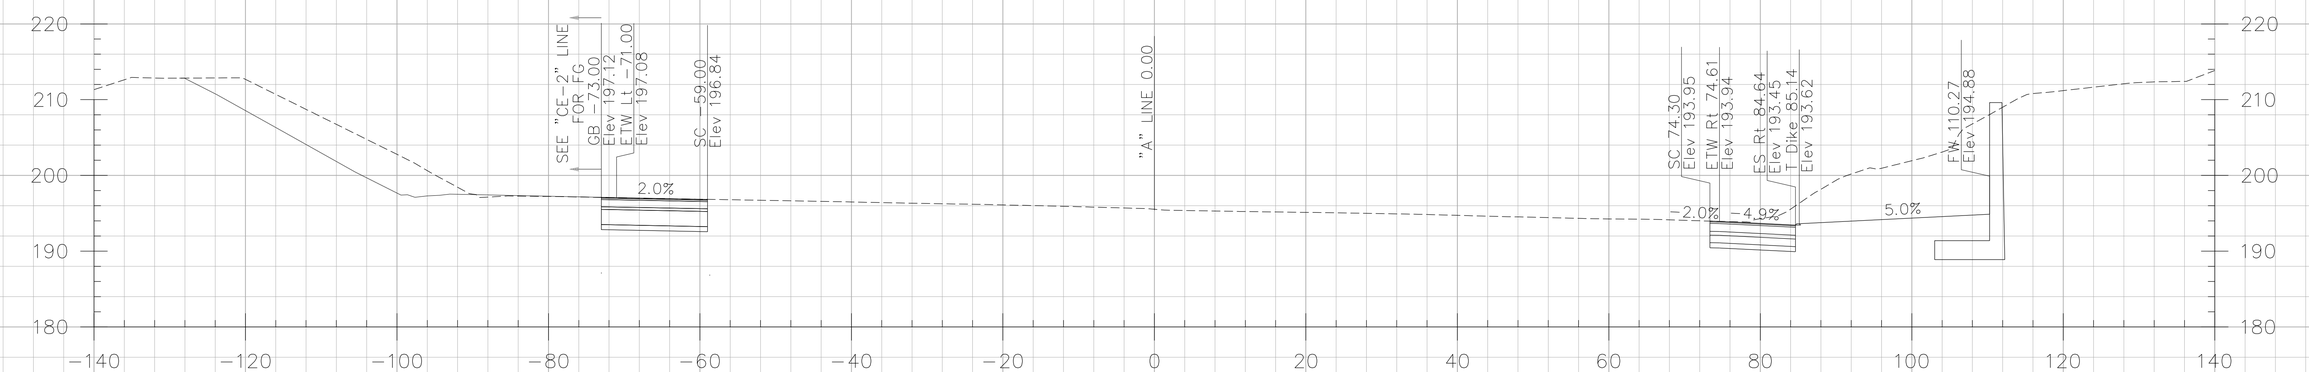

304+00.00

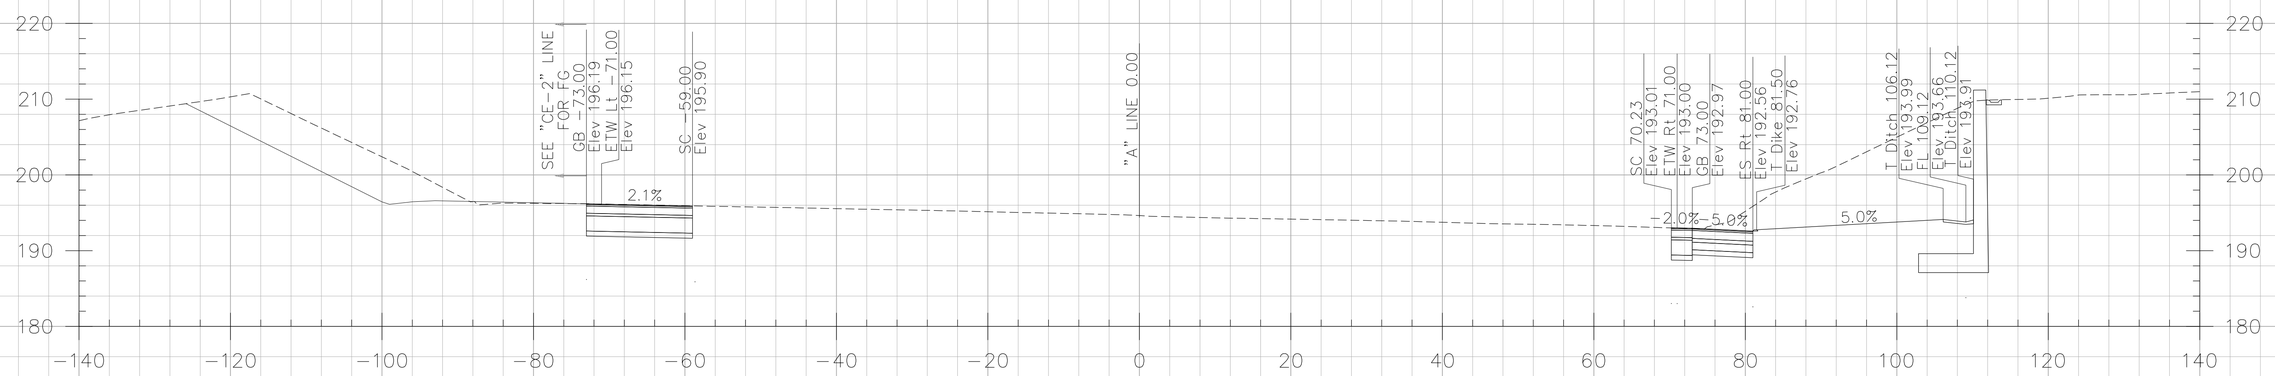

303+50.00

CROSS SECTIONS CREATED BY: DP
DATE: 10/17/2013
File: ...\A Line.dgn

PROJECT: I-5 SEGMENT 2
CONTRACT No: 12-0F96C4 12-Ora-5
PM: 3.7/6.2

Scale Ratio: 1:10' Horiz.
1:10' Vert.
ALL DIMENSIONS ARE US SURVEY FEET

"A" LINE CROSS SECTIONS

SHEET110 OF134

DESIGN STUDY ONLY

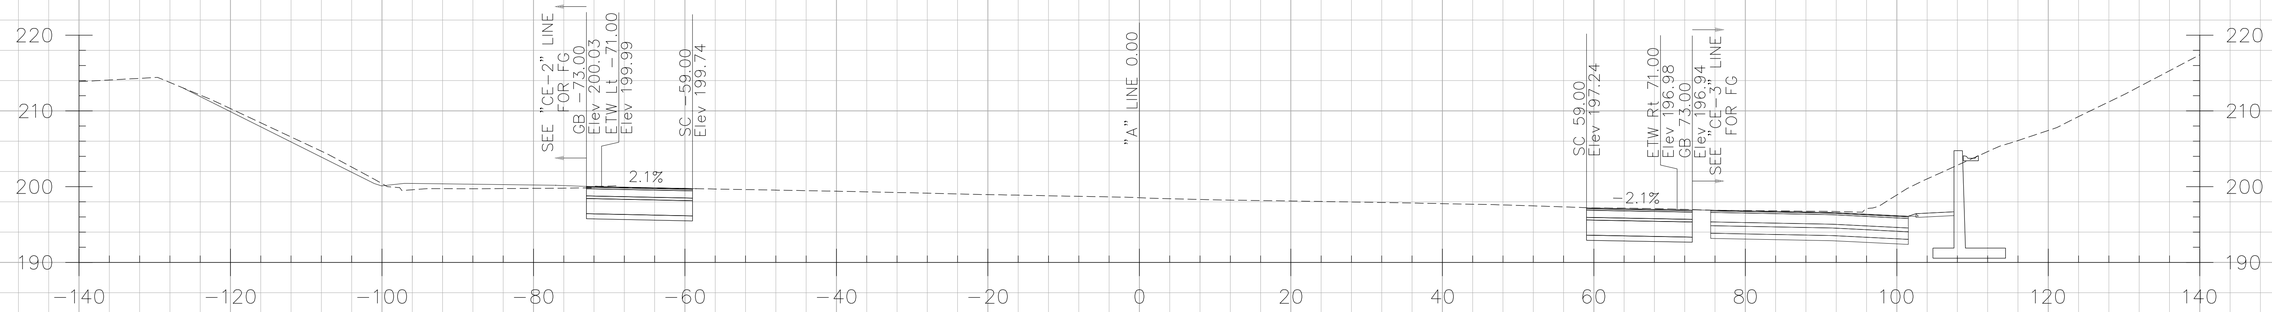

306+00.00

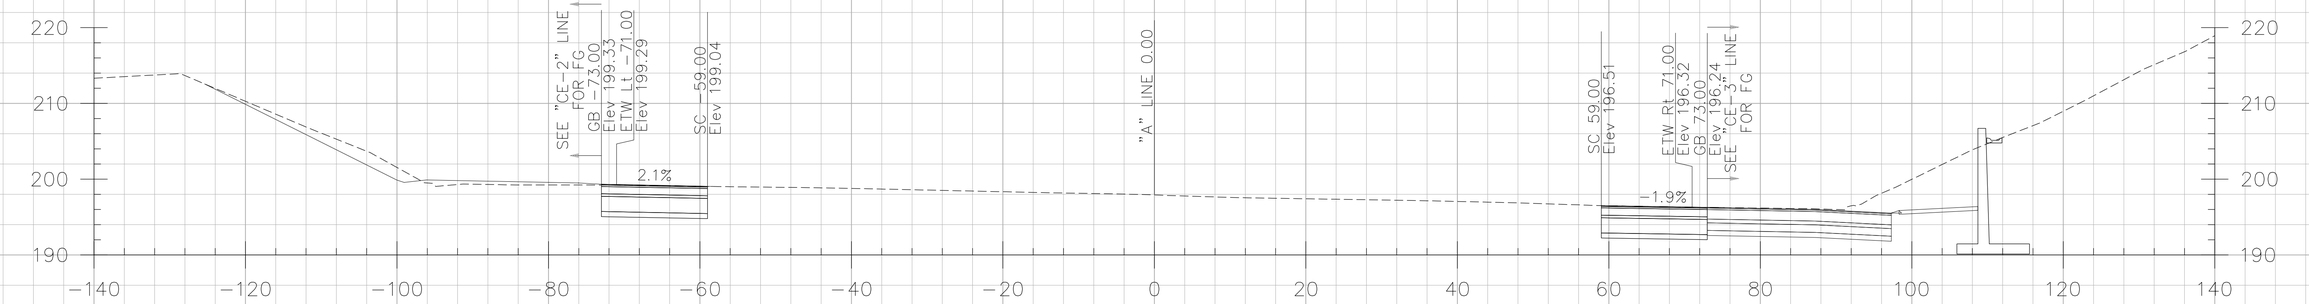

305+50.00

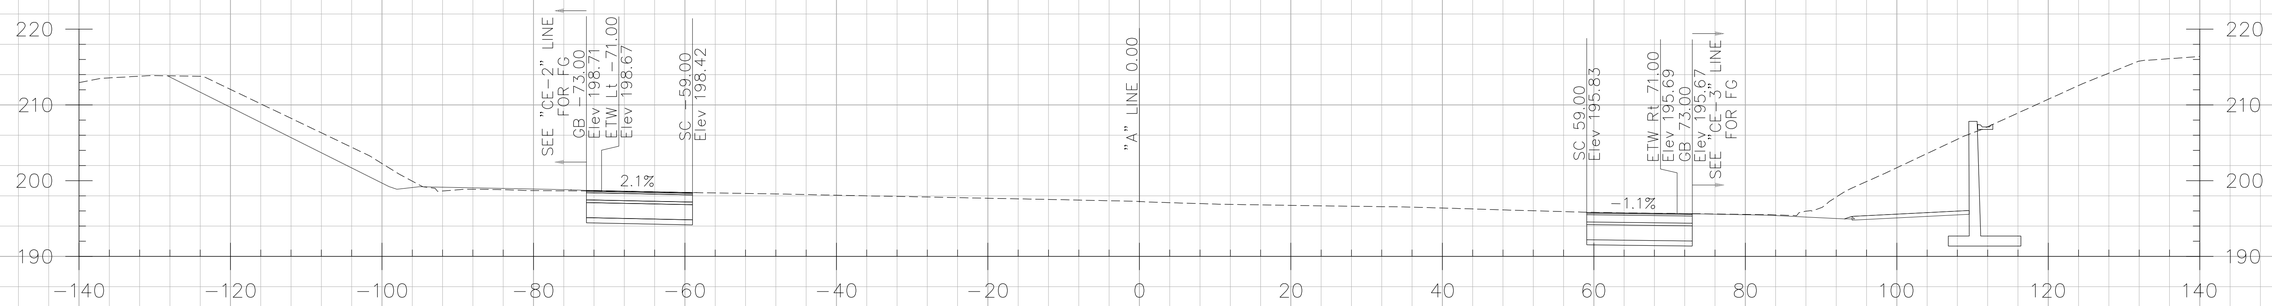

305+00.00

CROSS SECTIONS CREATED BY: DP
DATE: 10/17/2013
File: ...\A Line.dgn

PROJECT: I-5 SEGMENT 2
CONTRACT No: 12-0F96C4 12-Ora-5
PM: 3.7/6.2

Scale Ratio: 1:10' Horiz.
1:10' Vert.
ALL DIMENSIONS ARE US SURVEY FEET

"A" LINE CROSS SECTIONS

DESIGN STUDY ONLY

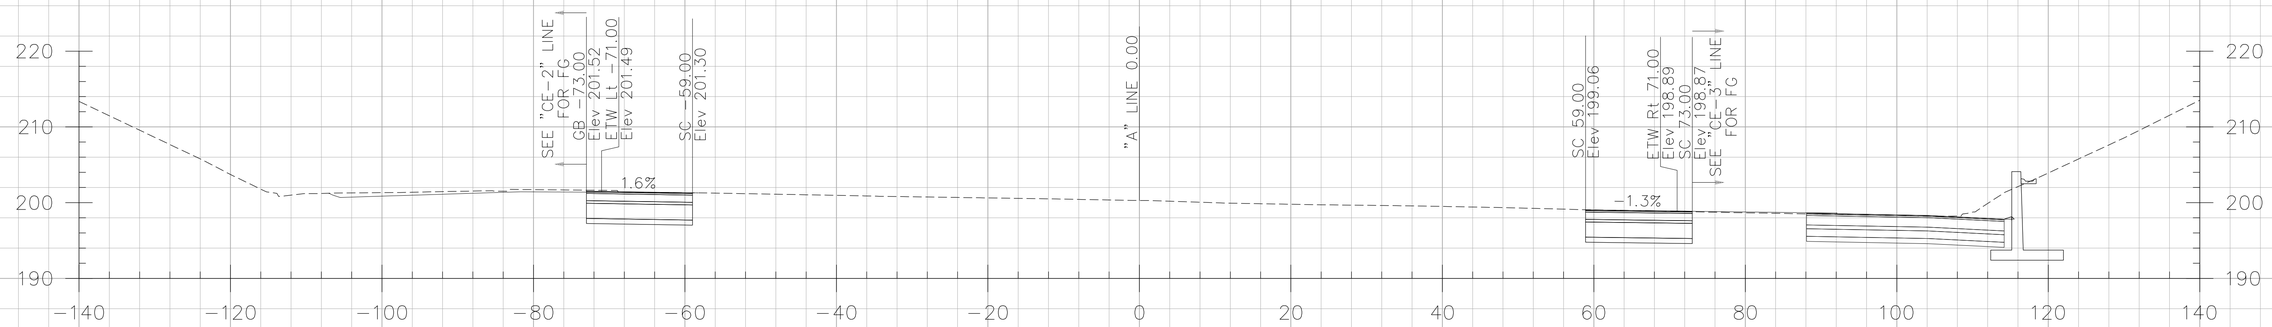

307+50.00

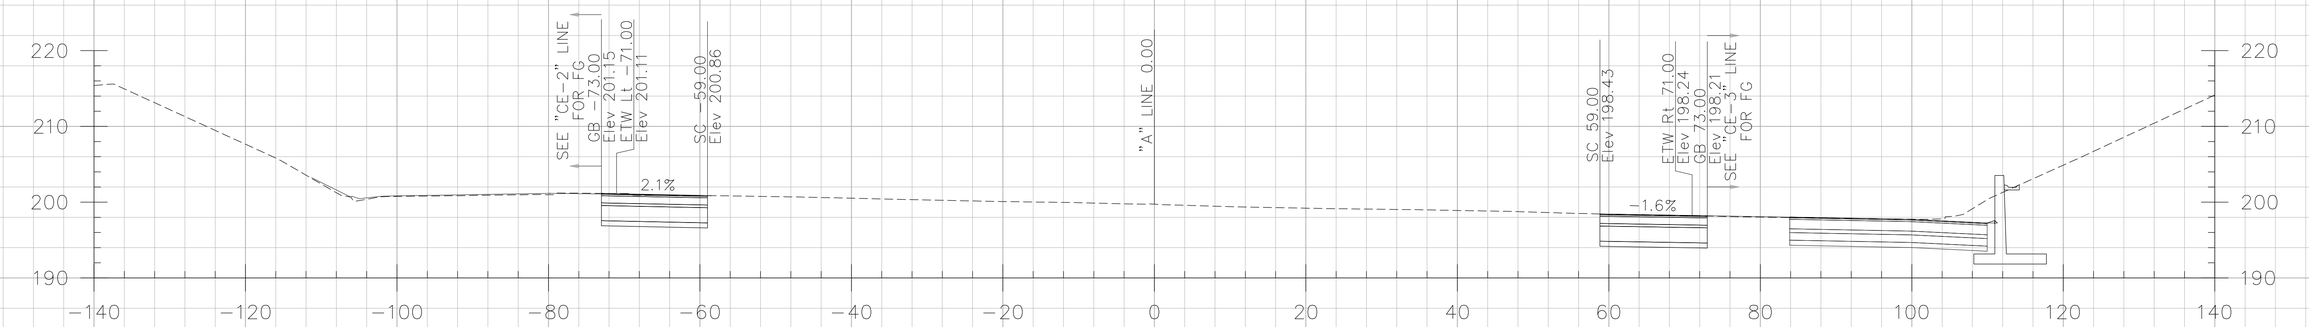

307+00.00

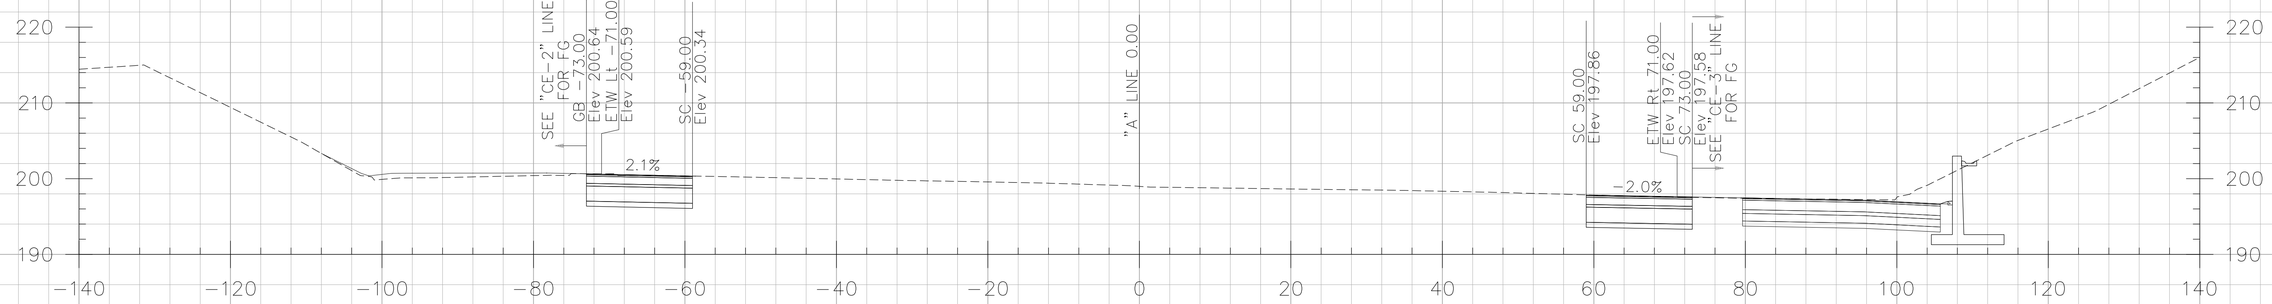

306+50.00

CROSS SECTIONS CREATED BY: DP
DATE: 10/17/2013
File: ...\A Line.dgn

PROJECT: I-5 SEGMENT 2
CONTRACT No: 12-0F96C4 12-Ora-5
PM: 3.7/6.2

Scale Ratio: 1:10' Horiz.
1:10' Vert.
ALL DIMENSIONS ARE US SURVEY FEET

"A" LINE CROSS SECTIONS

SHEET112 OF134

DESIGN STUDY ONLY

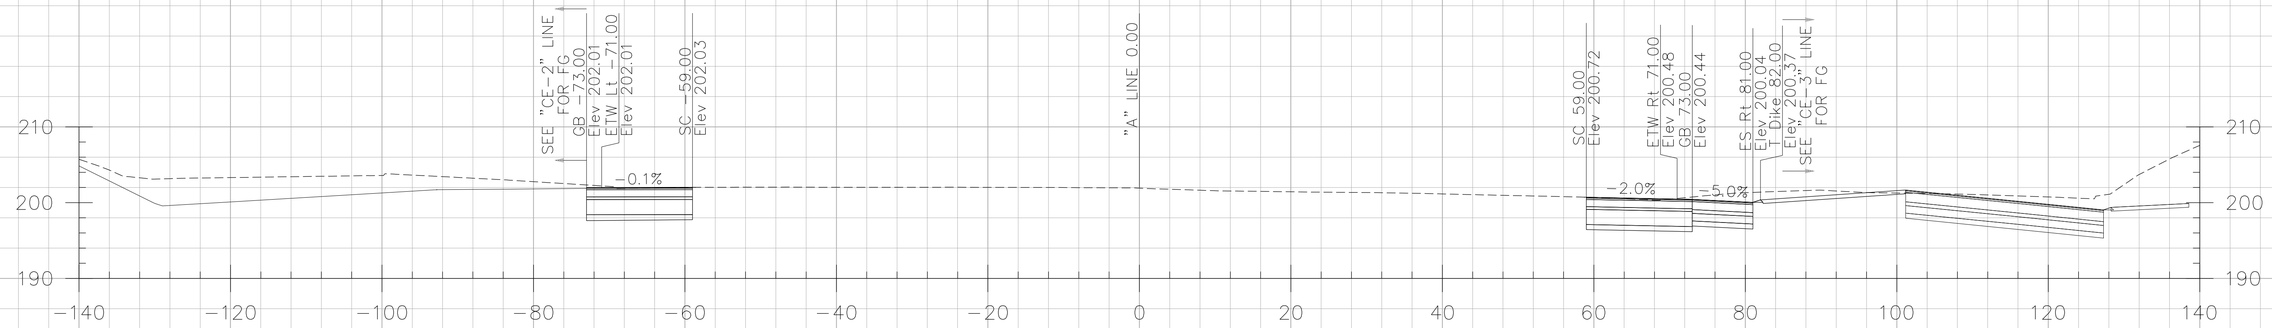

309+00.00

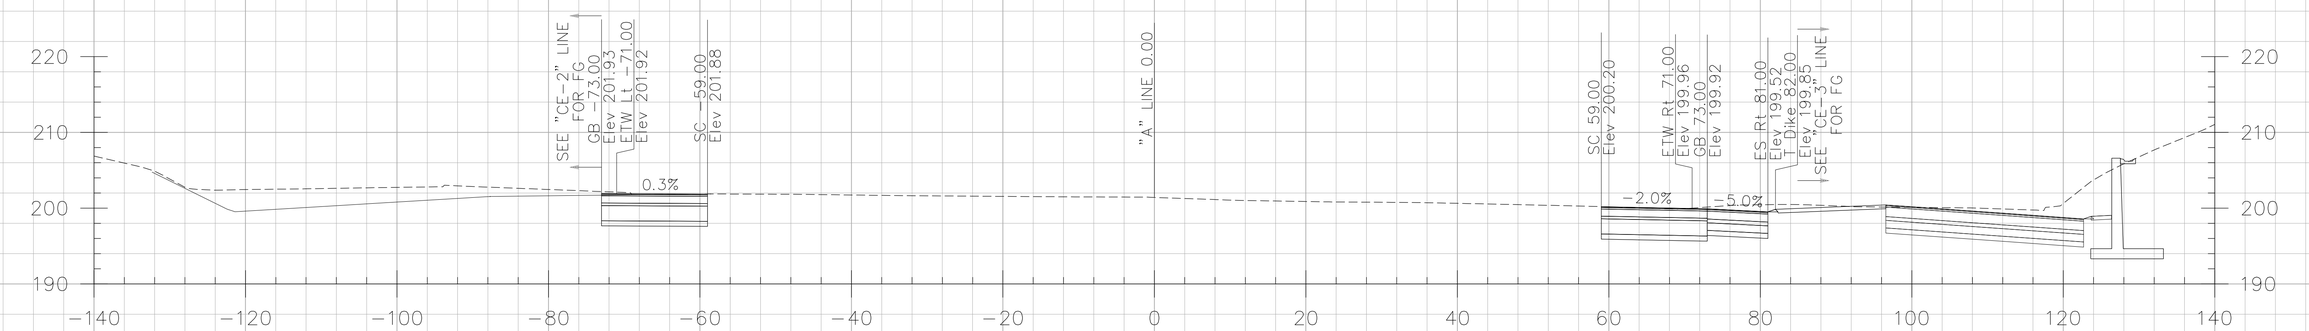

308+50.00

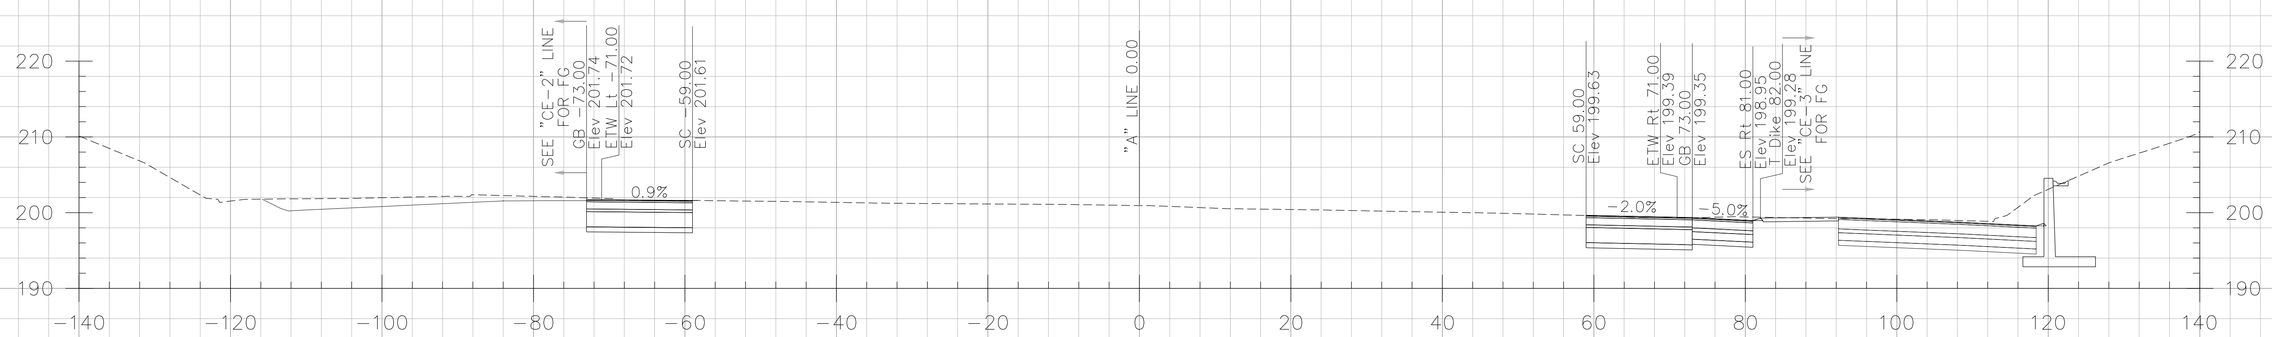

308+00.00

CROSS SECTIONS CREATED BY: DP
DATE: 10/17/2013
File: ...\A Line.dgn

PROJECT: I-5 SEGMENT 2
CONTRACT No: 12-0F96C4 12-Ora-5
PM: 3.7/6.2

Scale Ratio: 1:10' Horiz.
1:10' Vert.
ALL DIMENSIONS ARE US SURVEY FEET

"A" LINE CROSS SECTIONS

DESIGN STUDY ONLY

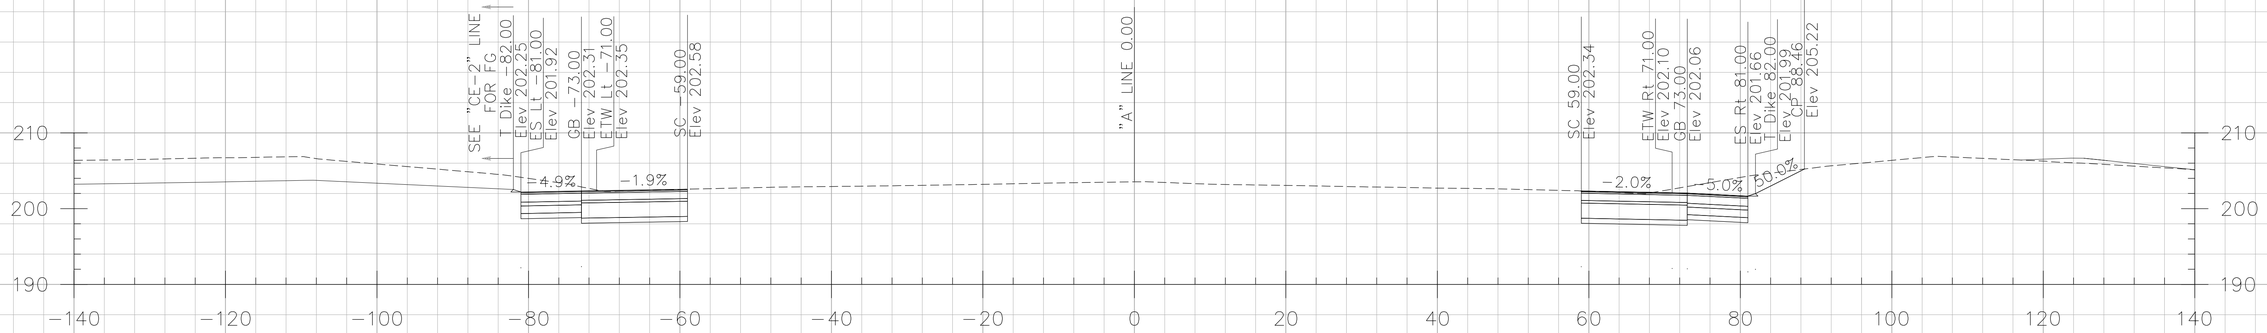

310+50.00

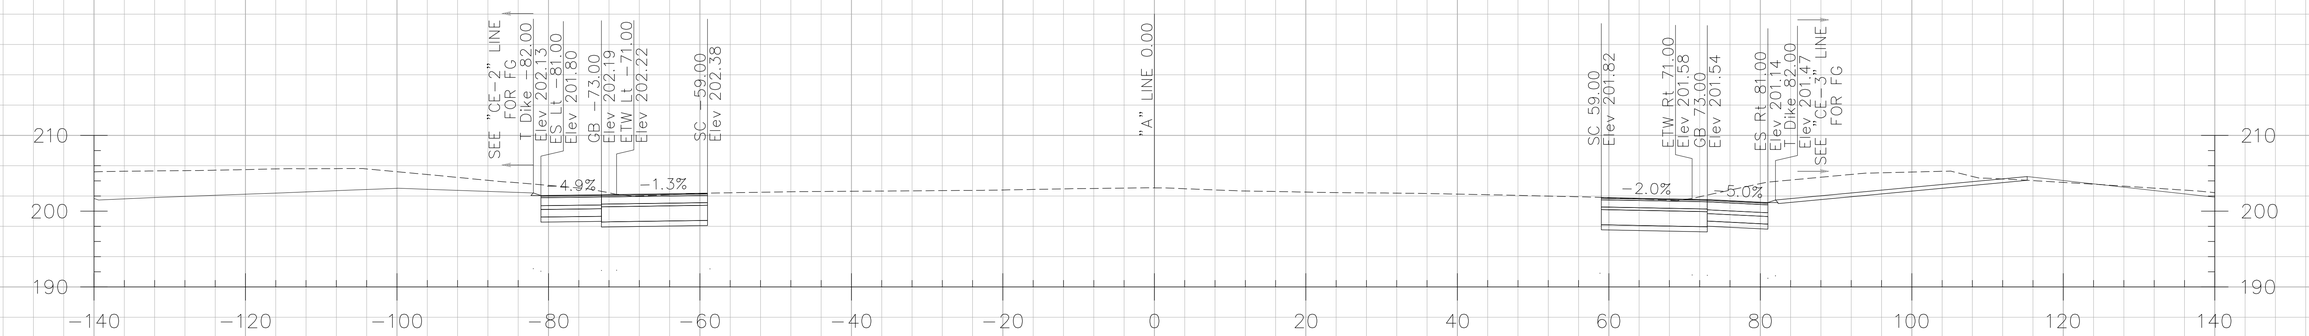

310+00.00

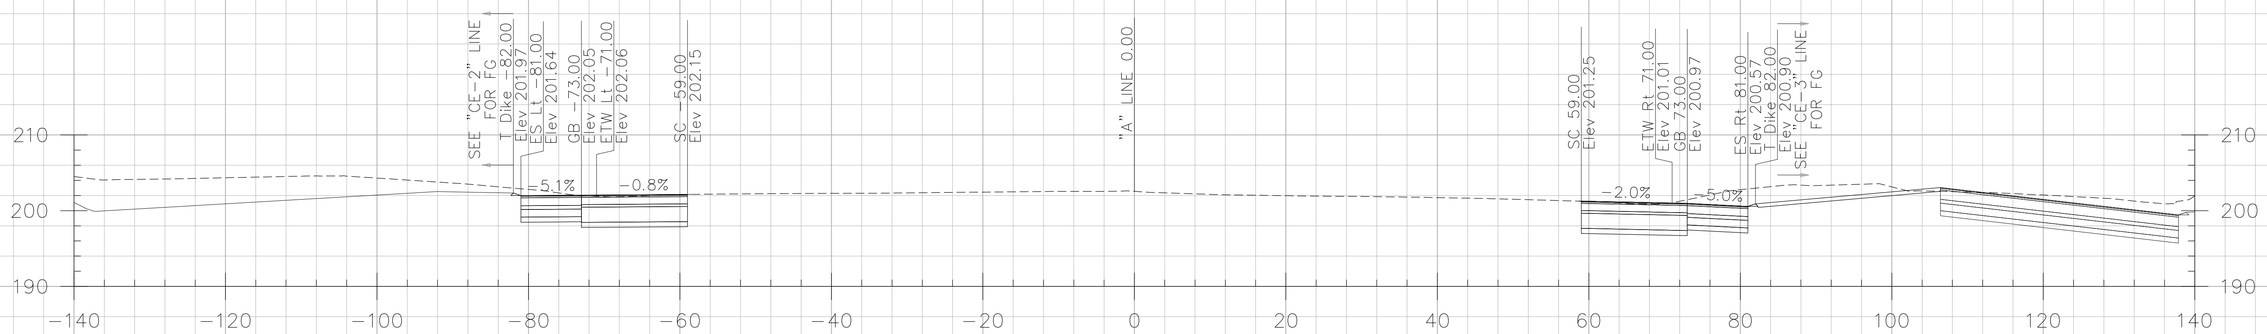

309+50.00

CROSS SECTIONS CREATED BY: DP
DATE: 10/17/2013
File: ...\A Line.dgn

PROJECT: I-5 SEGMENT 2
CONTRACT No: 12-0F96C4 12-0ra-5
PM: 3.7/6.2

Scale Ratio: 1:10' Horiz.
1:10' Vert.
ALL DIMENSIONS ARE US SURVEY FEET

"A" LINE CROSS SECTIONS

DESIGN STUDY ONLY

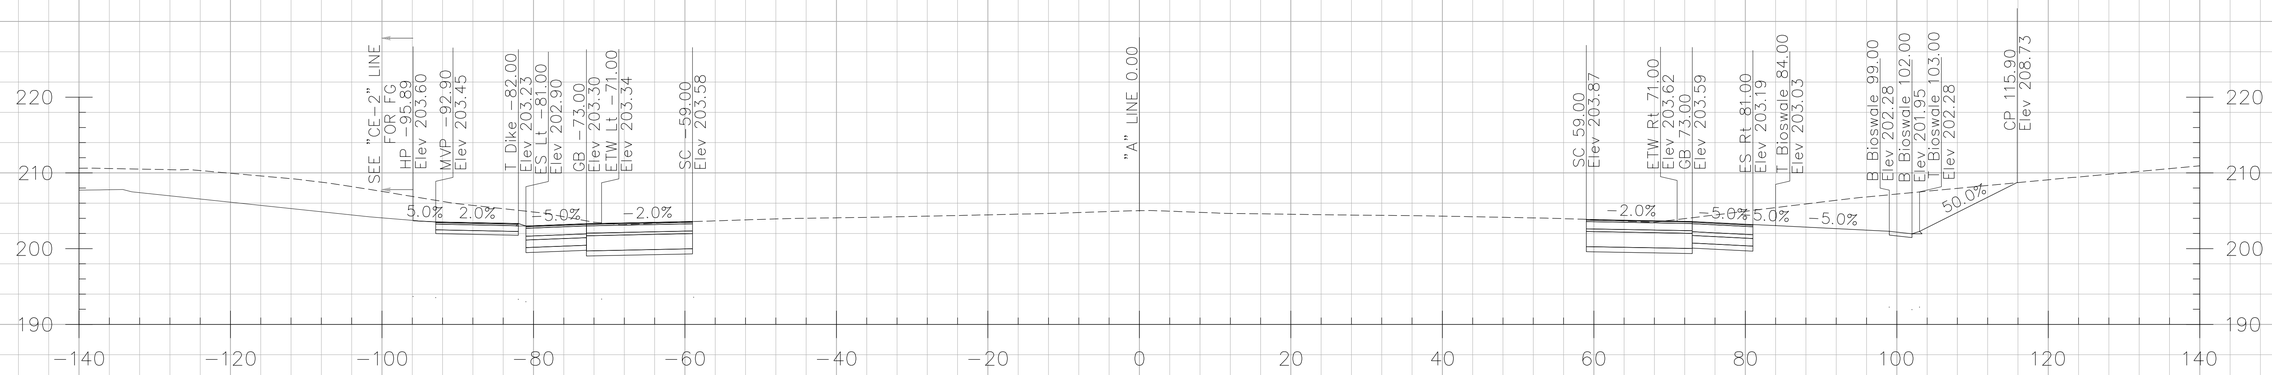

312+00.00

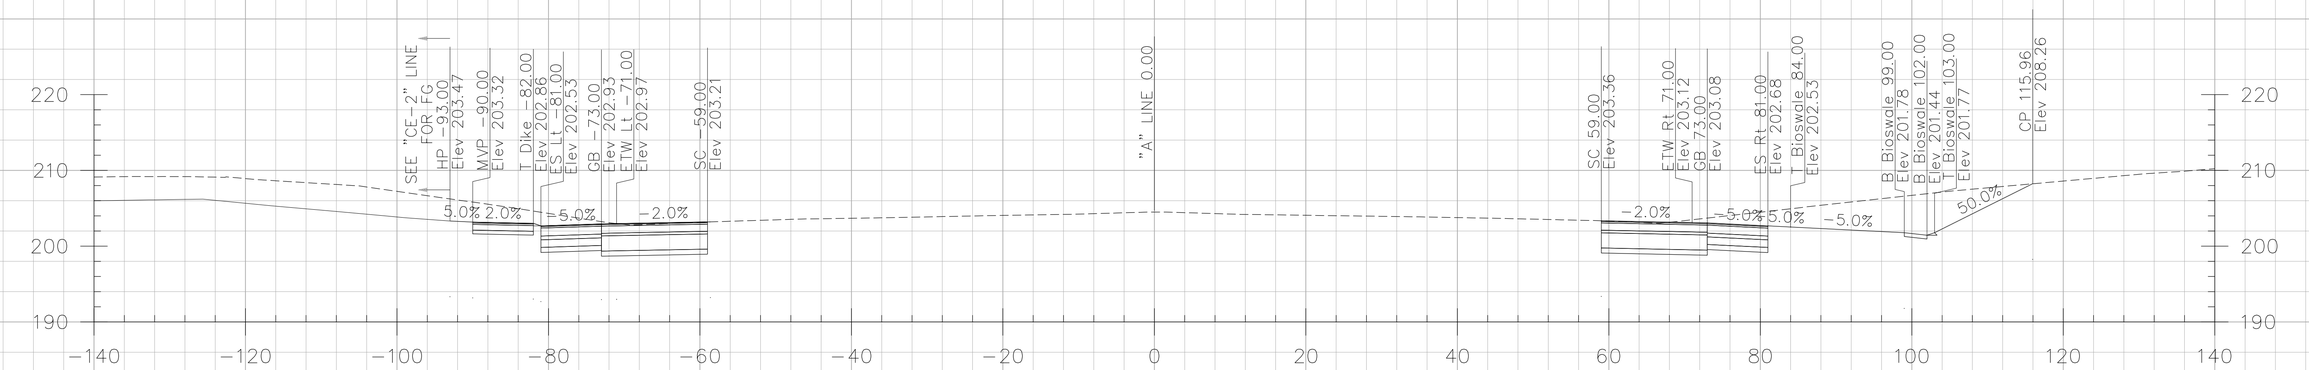

311+50.00

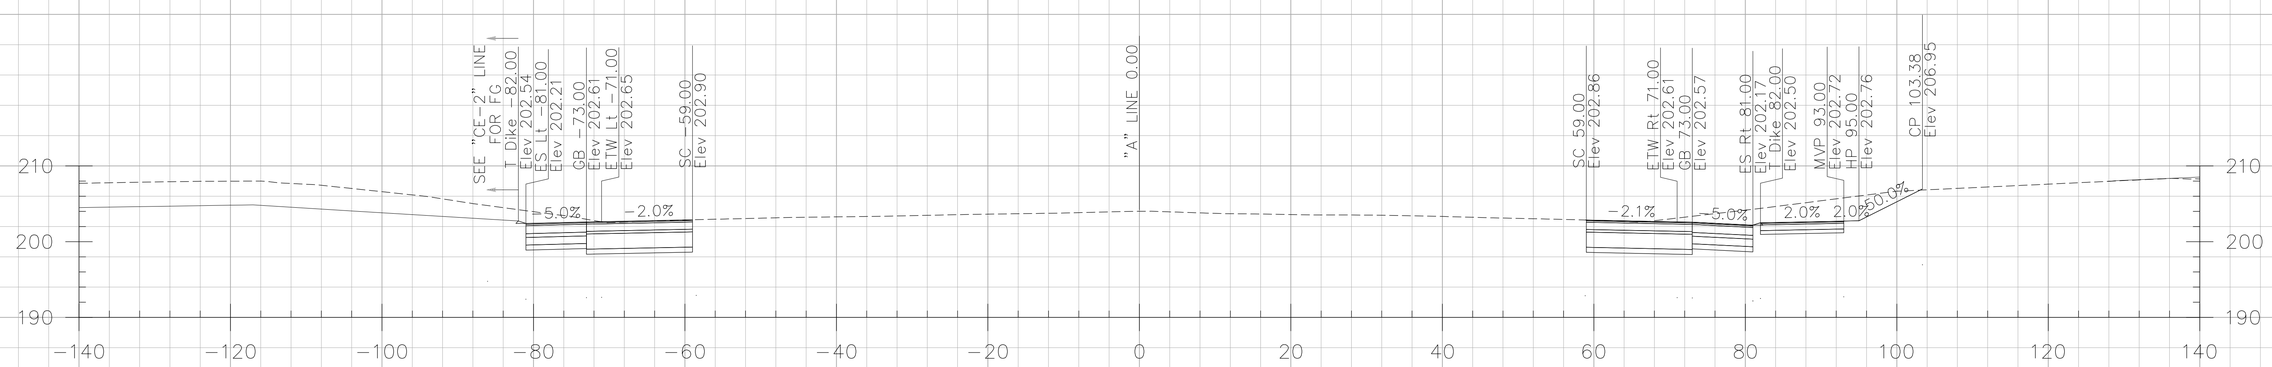

311+00.00

CROSS SECTIONS CREATED BY: DP
DATE: 10/17/2013
File: ...\A Line.dgn

PROJECT: I-5 SEGMENT 2
CONTRACT No: 12-0F96C4 12-Ora-5
PM: 3.7/6.2

Scale Ratio: 1:10' Horiz.
1:10' Vert.
ALL DIMENSIONS ARE US SURVEY FEET

"A" LINE CROSS SECTIONS

SHEET115 OF134

DESIGN STUDY ONLY

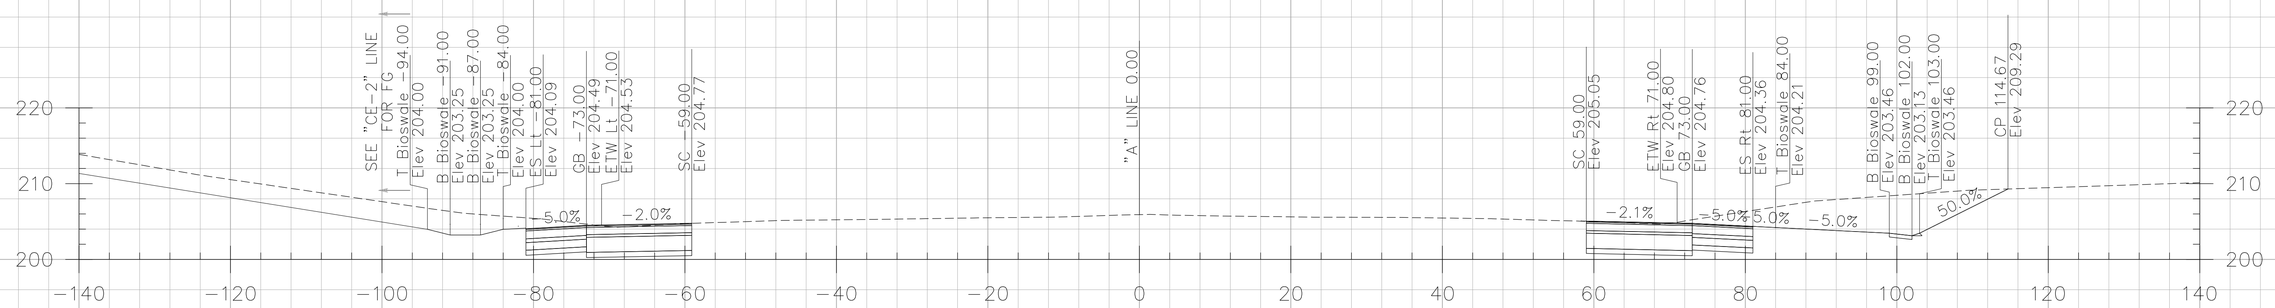

313+50.00

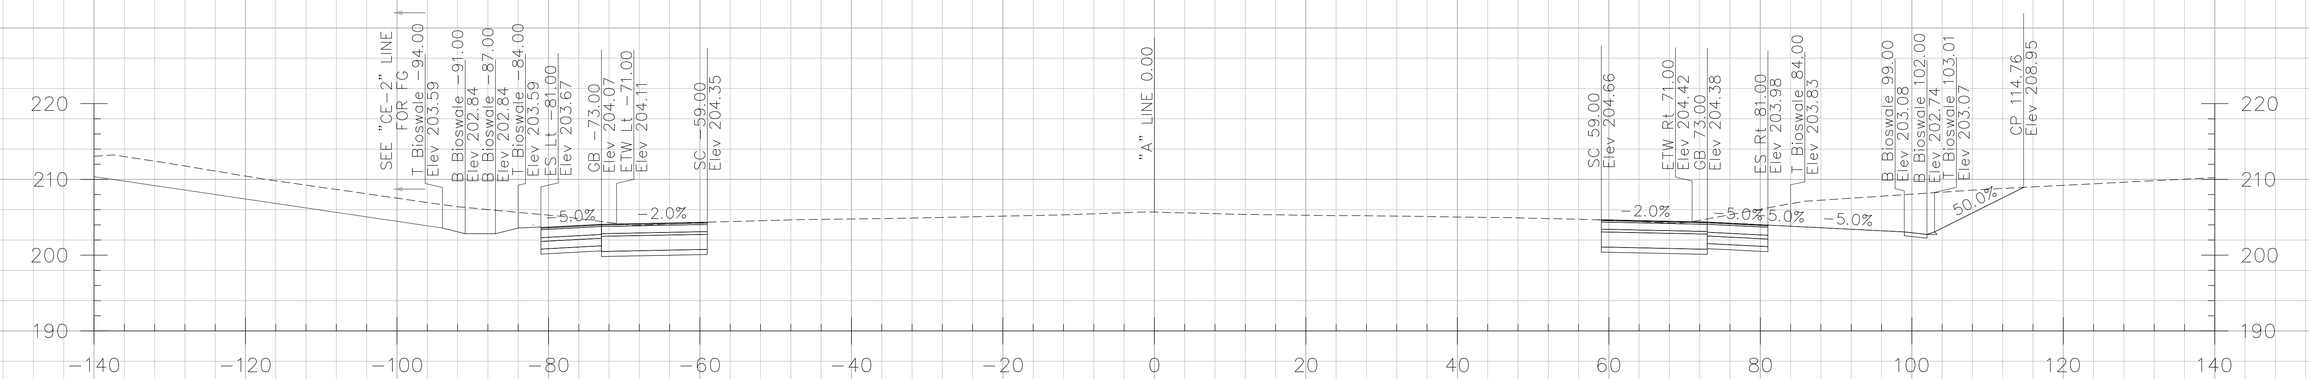

313+00.00

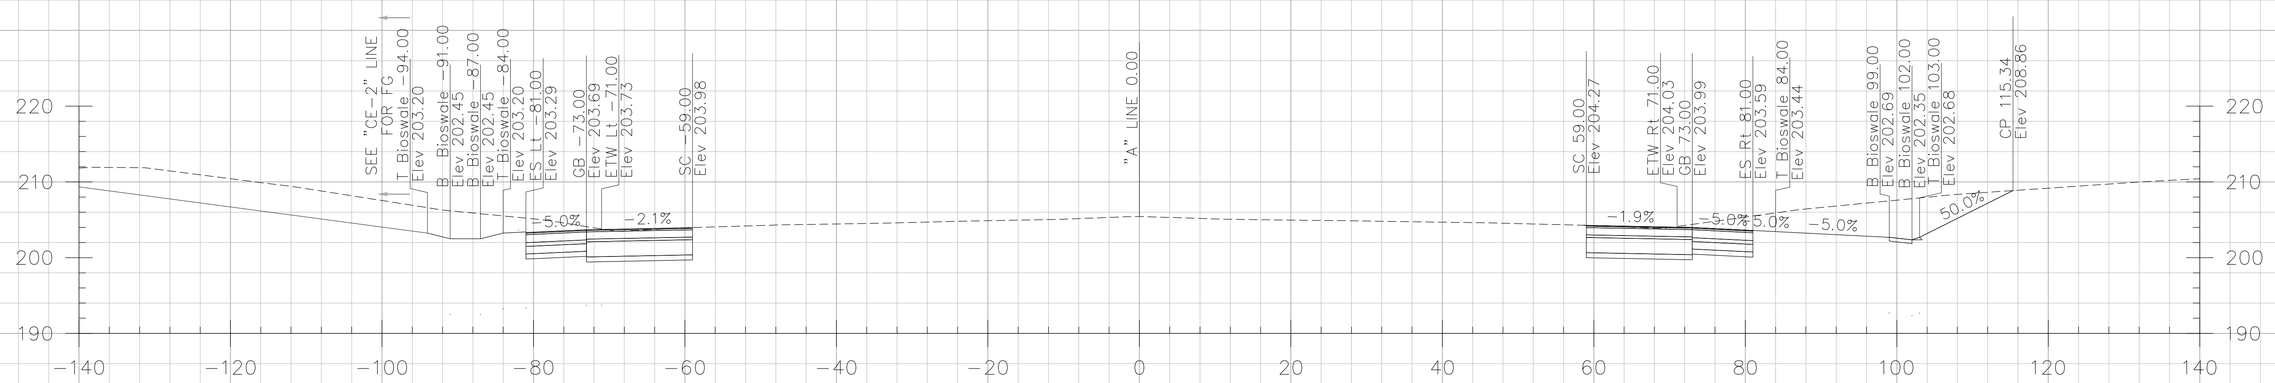

312+50.00

CROSS SECTIONS CREATED BY: DP
DATE: 10/17/2013
File: ...\A Line.dgn

PROJECT: I-5 SEGMENT 2
CONTRACT No: 12-0F96C4 12-Ora-5
PM: 3.7/6.2

Scale Ratio: 1:10' Horiz.
1:10' Vert.
ALL DIMENSIONS ARE US SURVEY FEET

"A" LINE CROSS SECTIONS

DESIGN STUDY ONLY

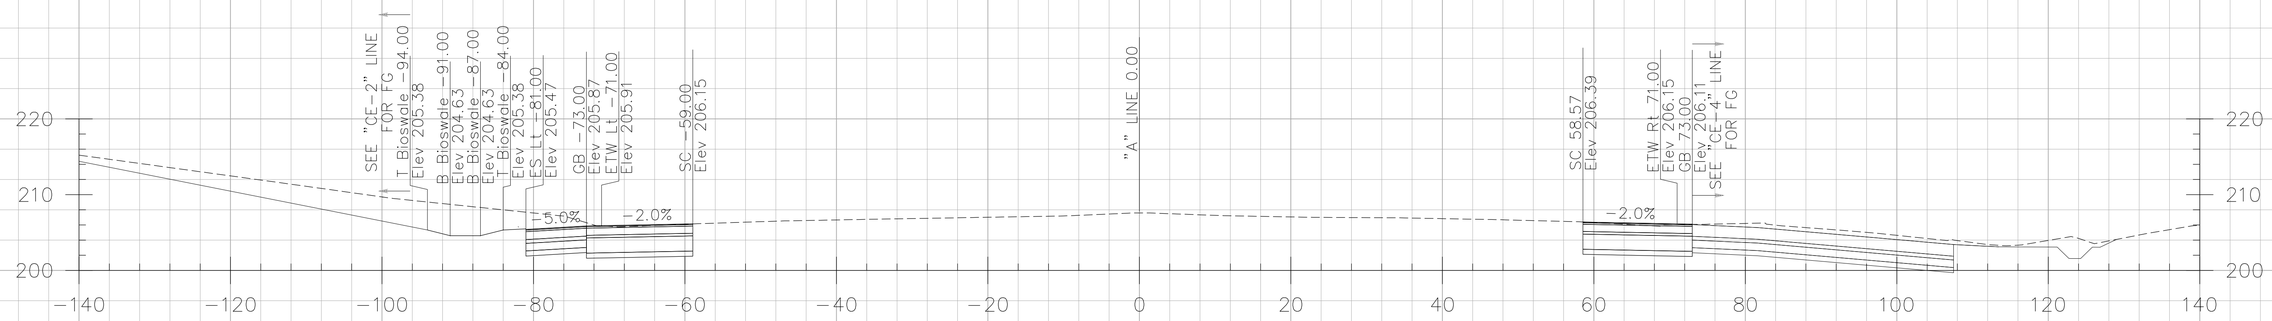

315+00.00

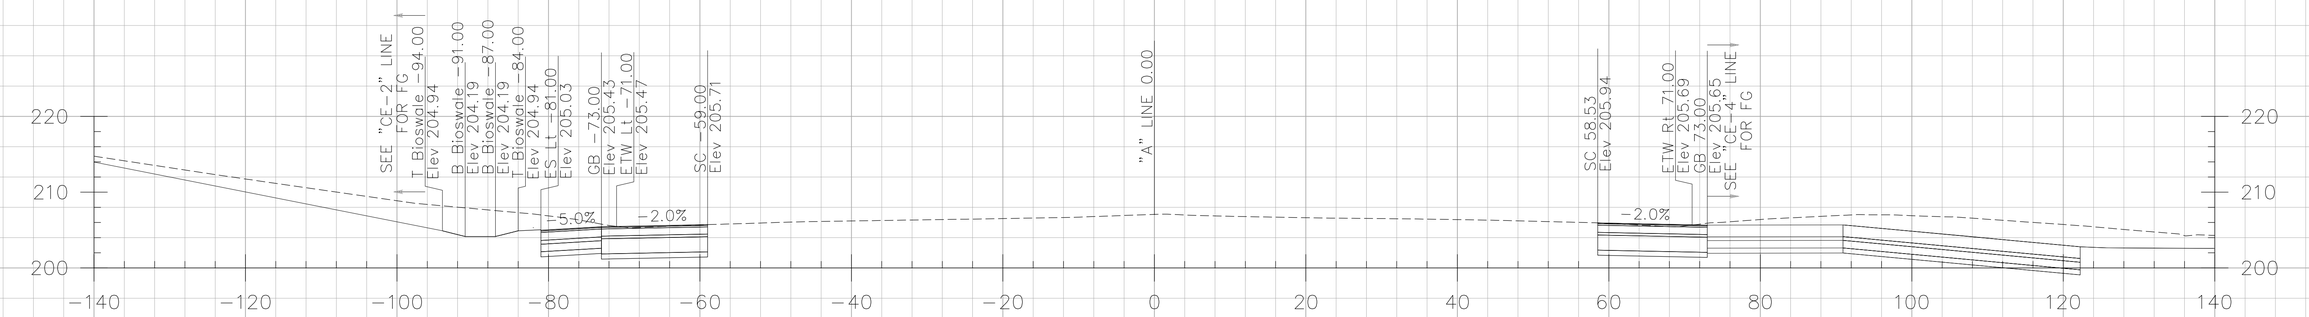

314+50.00

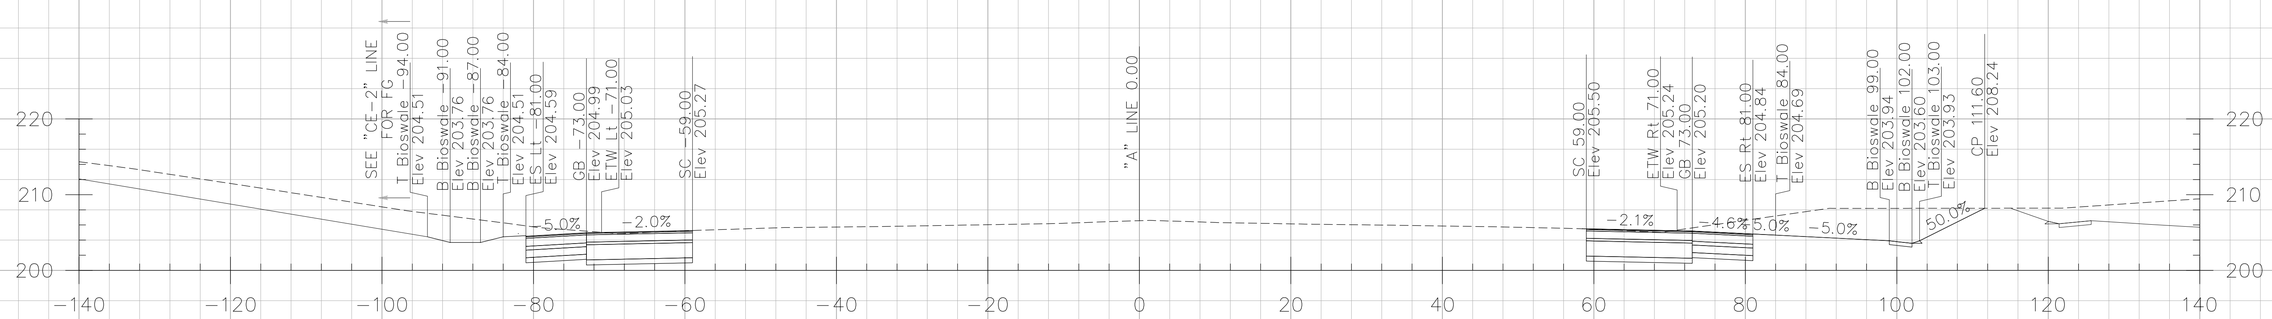

314+00.00

CROSS SECTIONS CREATED BY: DP
DATE: 10/17/2013
File: ...\A Line.dgn

PROJECT: I-5 SEGMENT 2
CONTRACT No: 12-0F96C4 12-Ora-5
PM: 3.7/6.2

Scale Ratio: 1:10' Horiz.
1:10' Vert.
ALL DIMENSIONS ARE US SURVEY FEET

"A" LINE CROSS SECTIONS

DESIGN STUDY ONLY

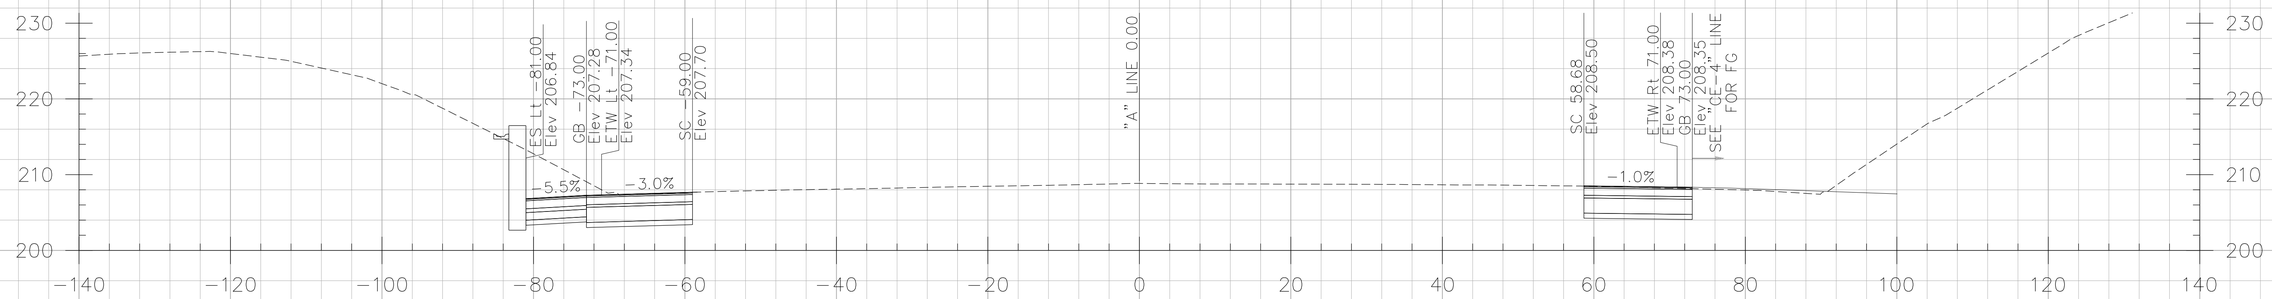

316+50.00

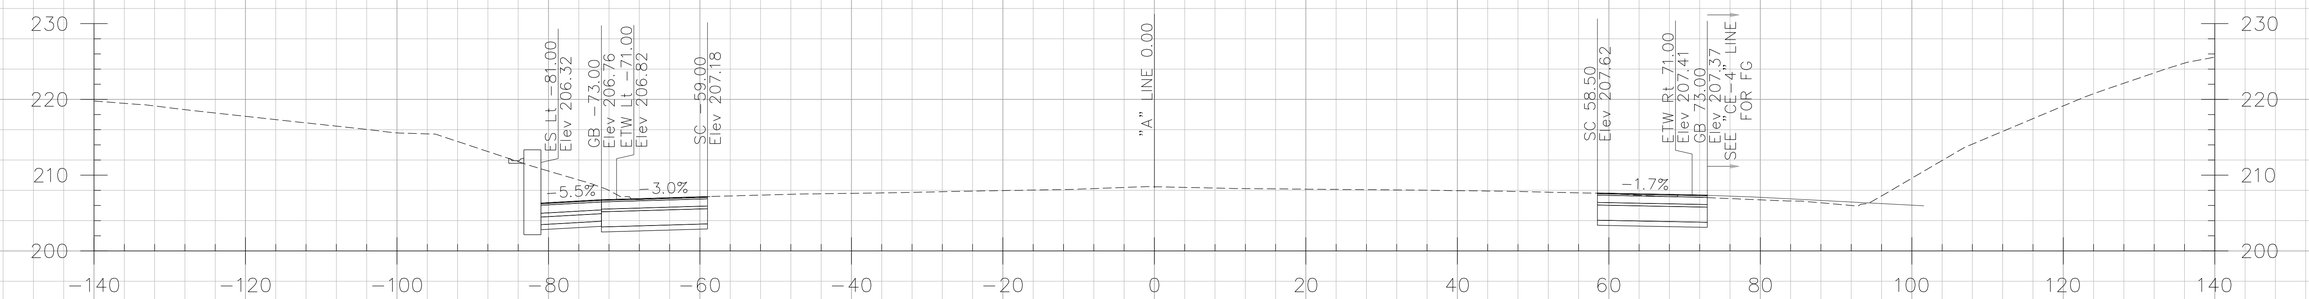

316+00.00

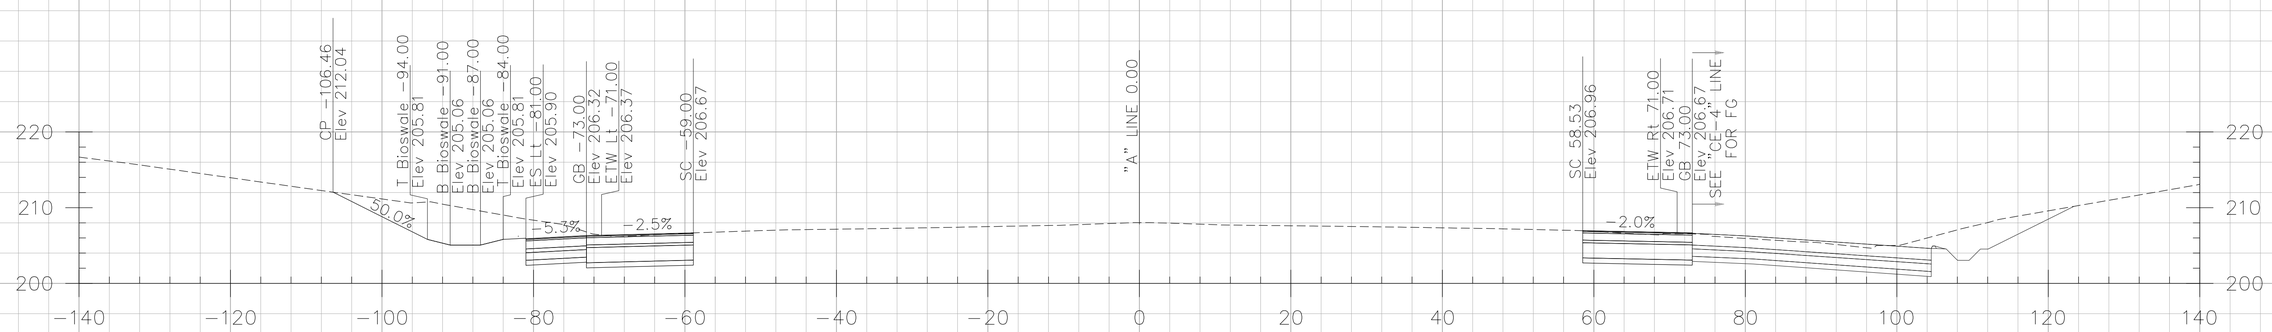

315+50.00

CROSS SECTIONS CREATED BY: DP
DATE: 10/17/2013
File: ...\A Line.dgn

PROJECT: I-5 SEGMENT 2
CONTRACT No: 12-0F96C4 12-Ora-5
PM: 3.7/6.2

Scale Ratio: 1:10' Horiz.
1:10' Vert.
ALL DIMENSIONS ARE US SURVEY FEET

"A" LINE CROSS SECTIONS

SHEET118 OF134

DESIGN STUDY ONLY

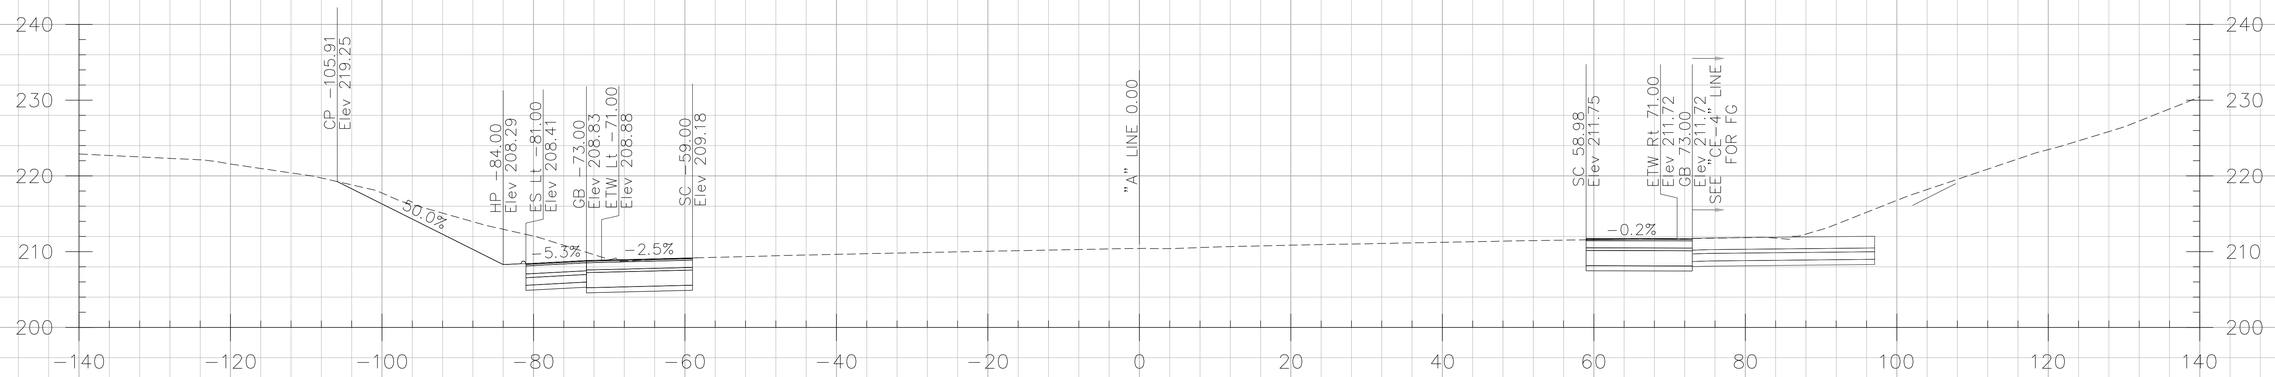

318+00.00

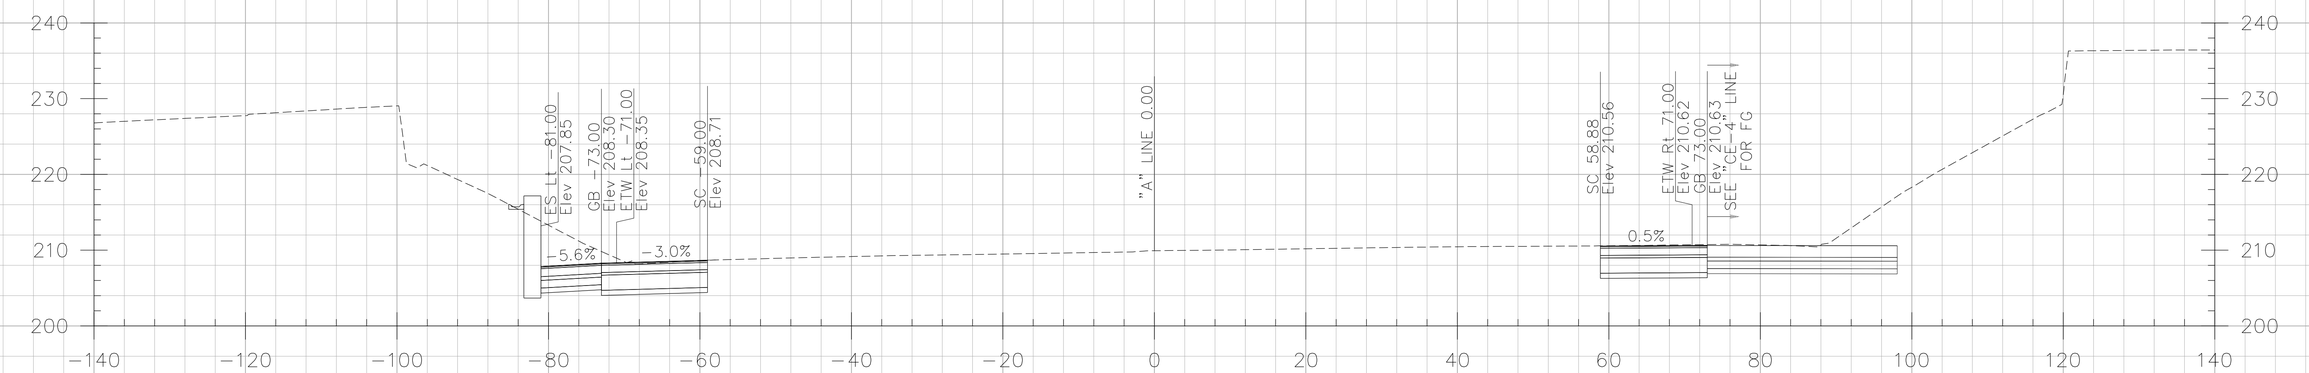

317+50.00

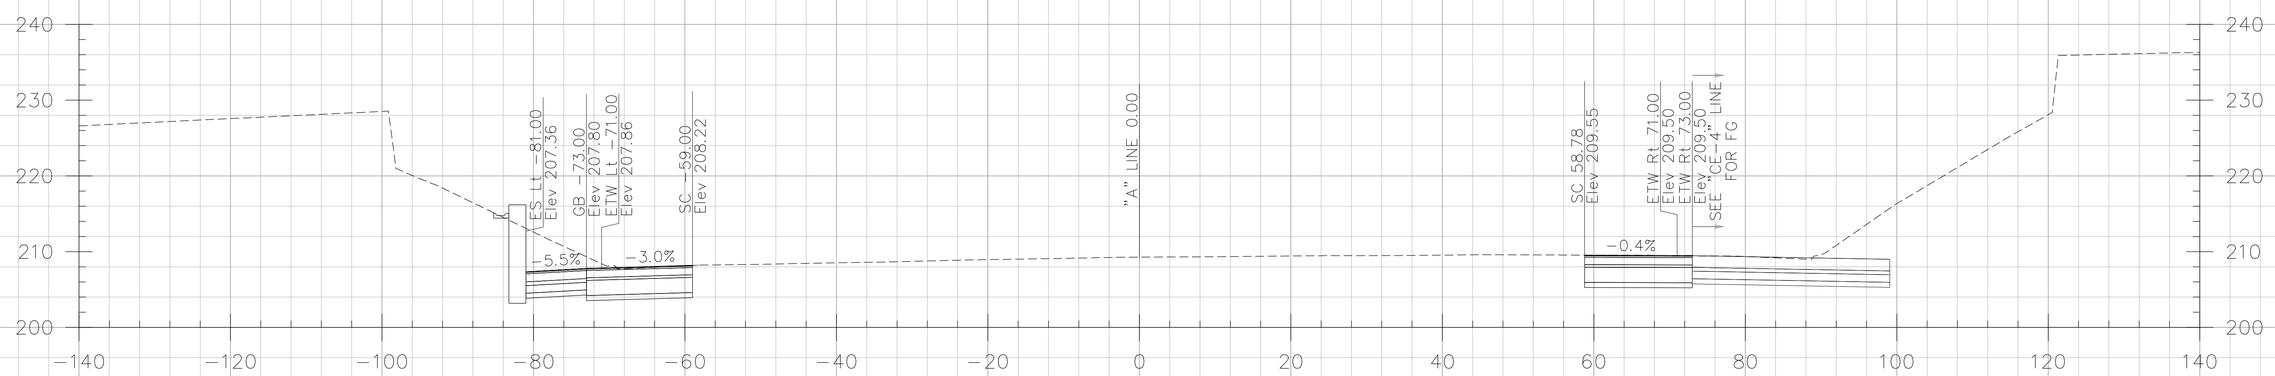

317+00.00

CROSS SECTIONS CREATED BY: DP
DATE: 10/17/2013
File: ...\A Line.dgn

PROJECT: I-5 SEGMENT 2
CONTRACT No: 12-0F96C4 12-Ora-5
PM: 3.7/6.2

Scale Ratio: 1:10' Horiz.
1:10' Vert.
ALL DIMENSIONS ARE US SURVEY FEET

"A" LINE CROSS SECTIONS

DESIGN STUDY ONLY

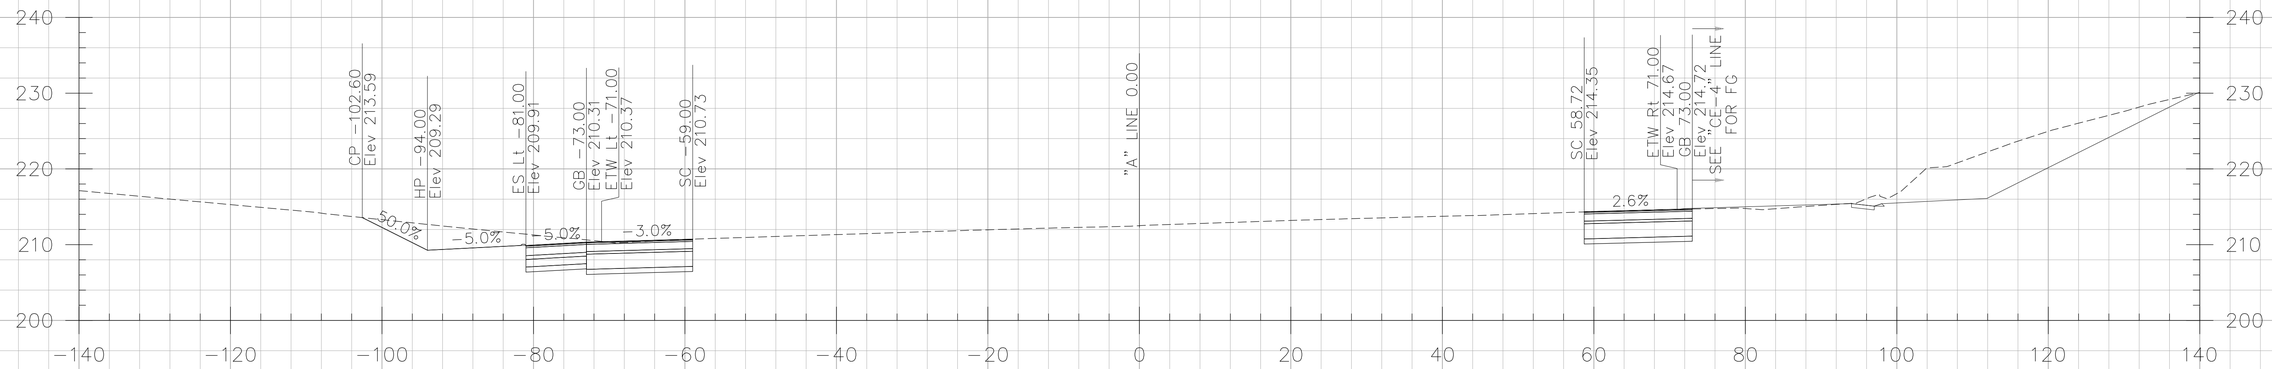

319+50.00

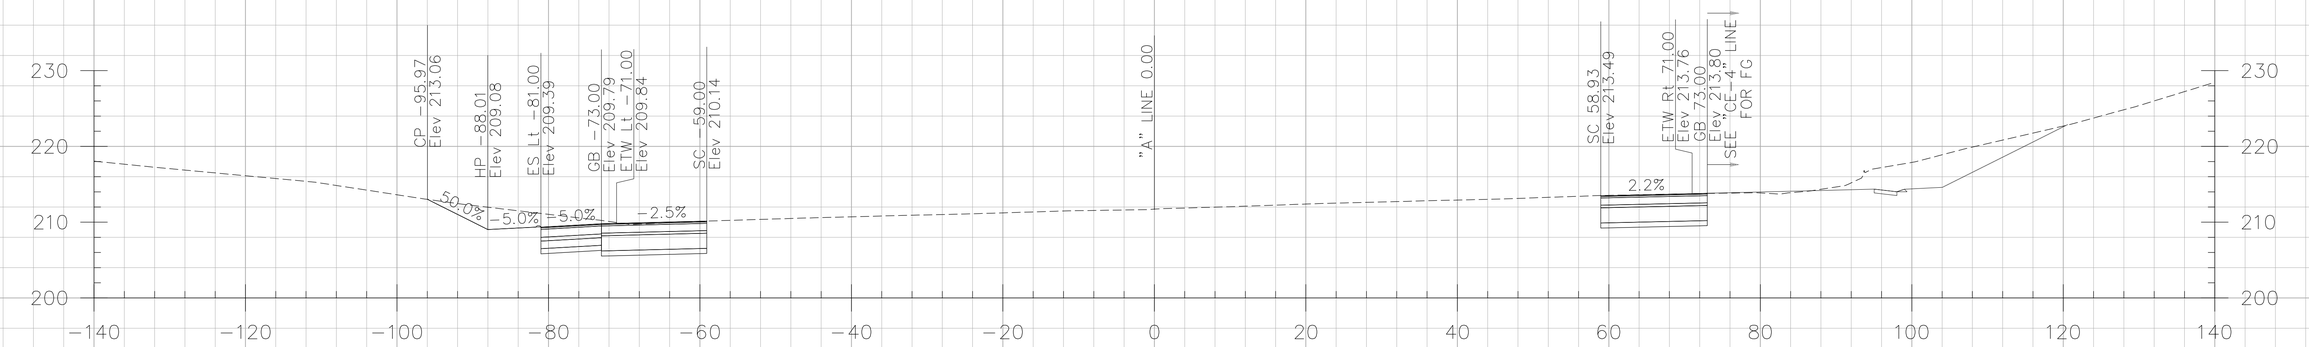

319+00.00

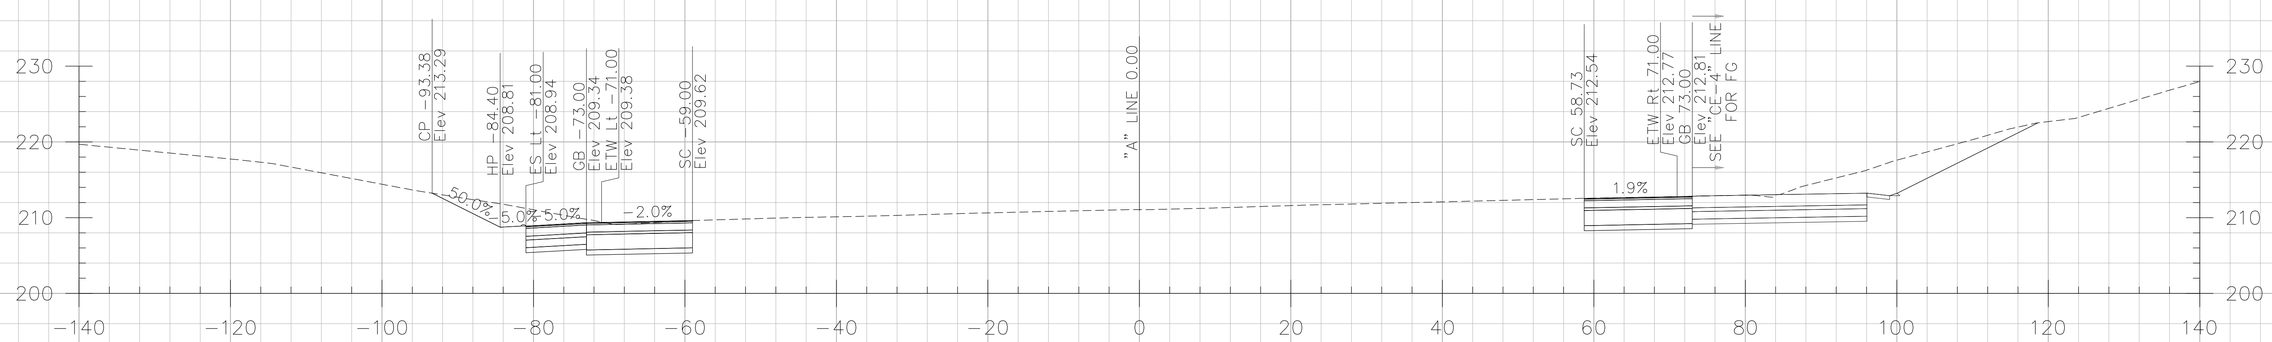

318+50.00

CROSS SECTIONS CREATED BY: DP
DATE: 10/17/2013
File: ...\A Line.dgn

PROJECT: I-5 SEGMENT 2
CONTRACT No: 12-0F96C4 12-0ra-5
PM: 3.7/6.2

Scale Ratio: 1:10' Horiz.
1:10' Vert.
ALL DIMENSIONS ARE US SURVEY FEET

"A" LINE CROSS SECTIONS

DESIGN STUDY ONLY

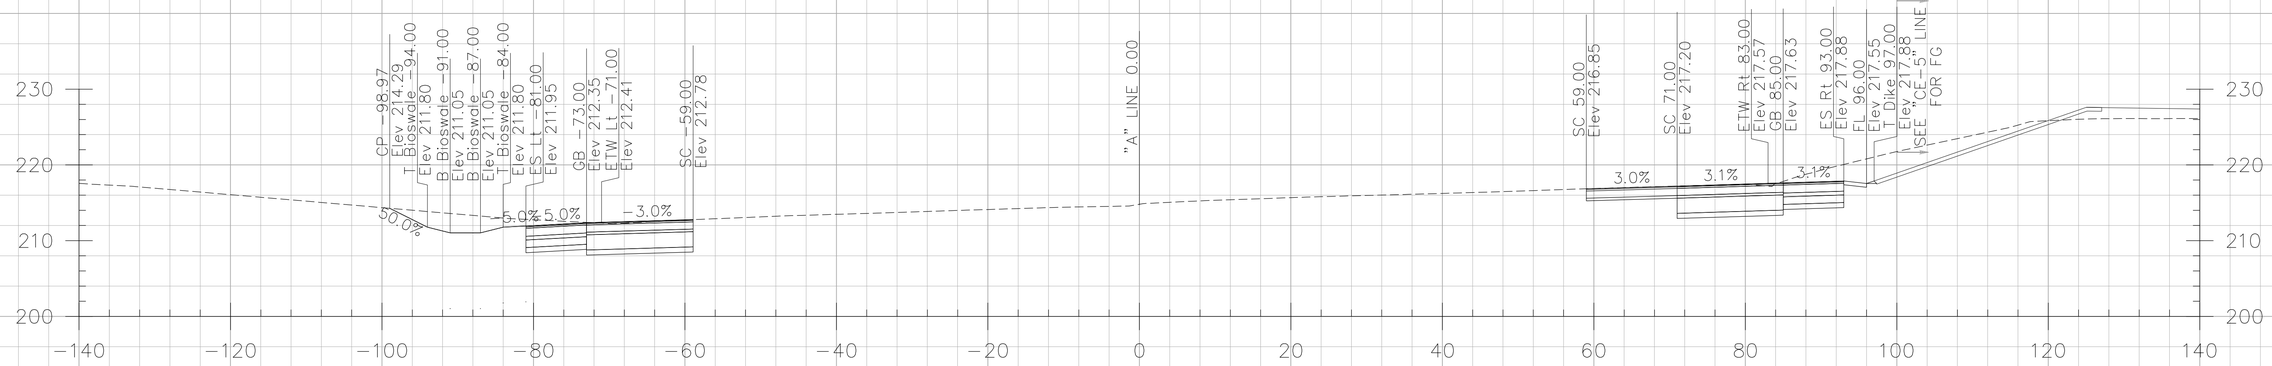

321+00.00

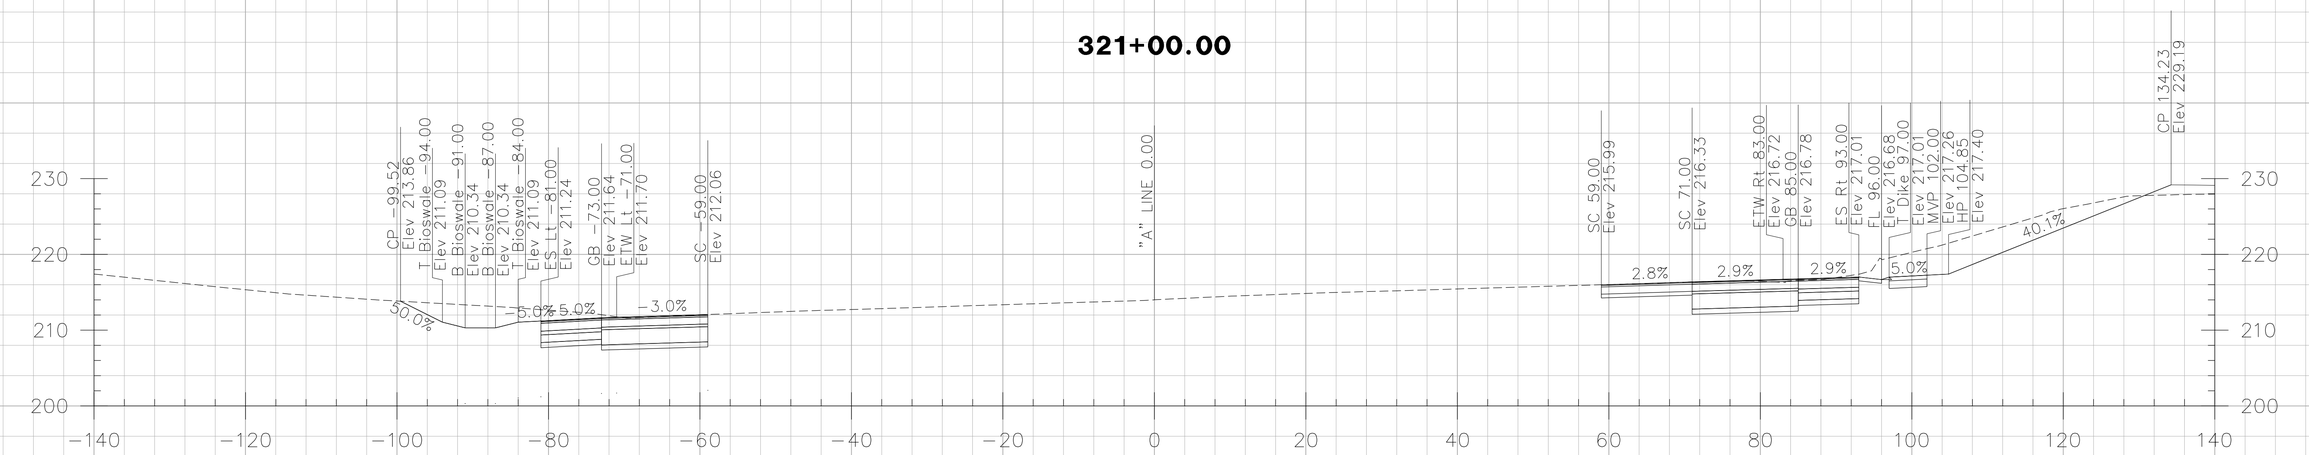

320+50.00

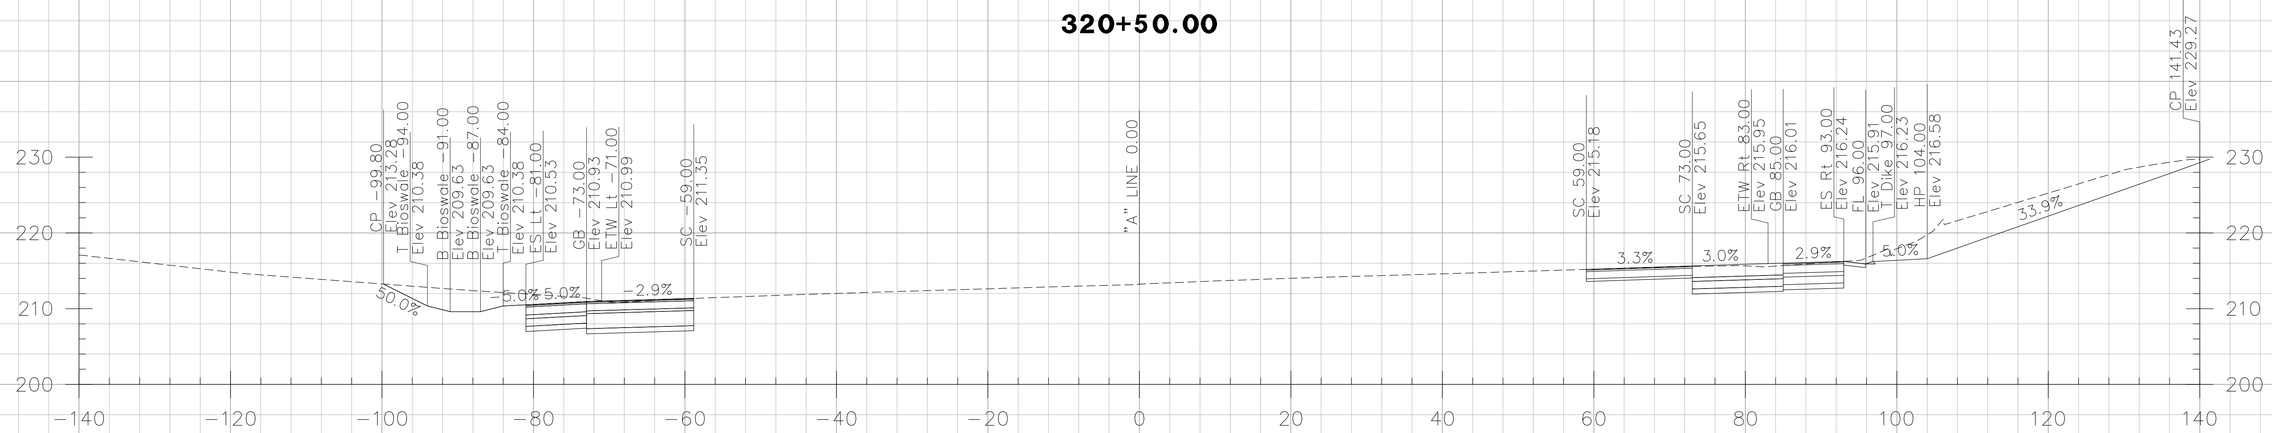

320+00.00

CROSS SECTIONS CREATED BY: DP
DATE: 10/17/2013
File: ...\A Line.dgn

PROJECT: I-5 SEGMENT 2
CONTRACT No: 12-0F96C4 12-0ra-5
PM: 3.7/6.2

Scale Ratio: 1:10' Horiz.
1:10' Vert.
ALL DIMENSIONS ARE US SURVEY FEET

"A" LINE CROSS SECTIONS

DESIGN STUDY ONLY

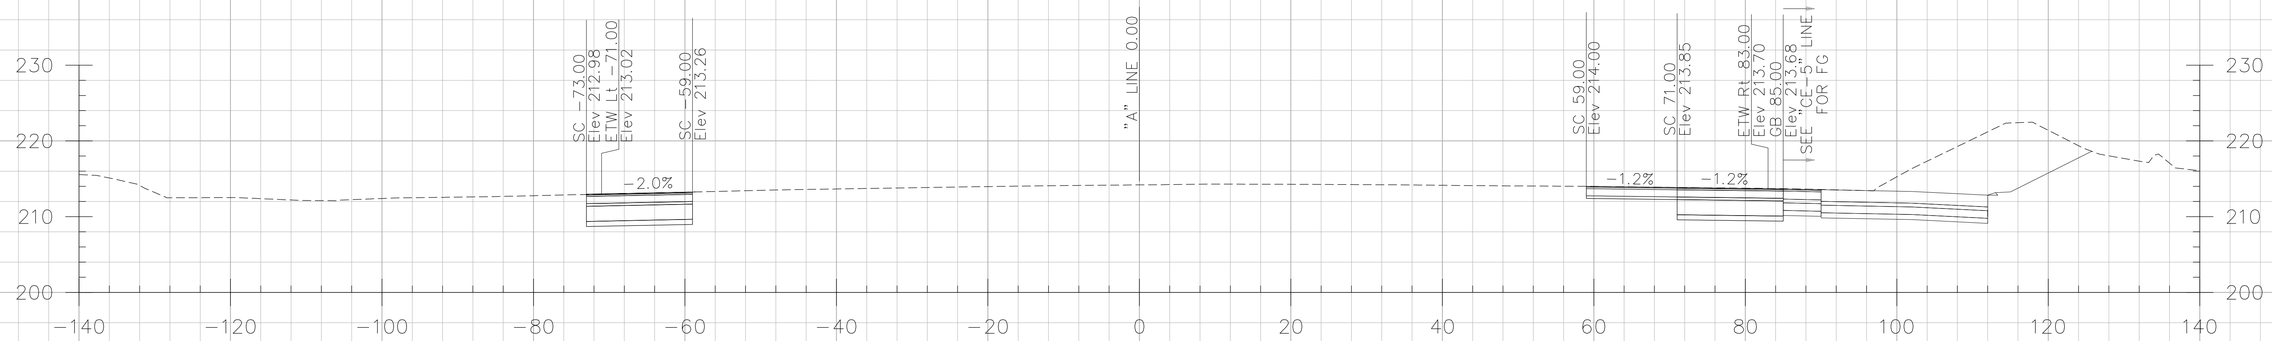

327+00.00

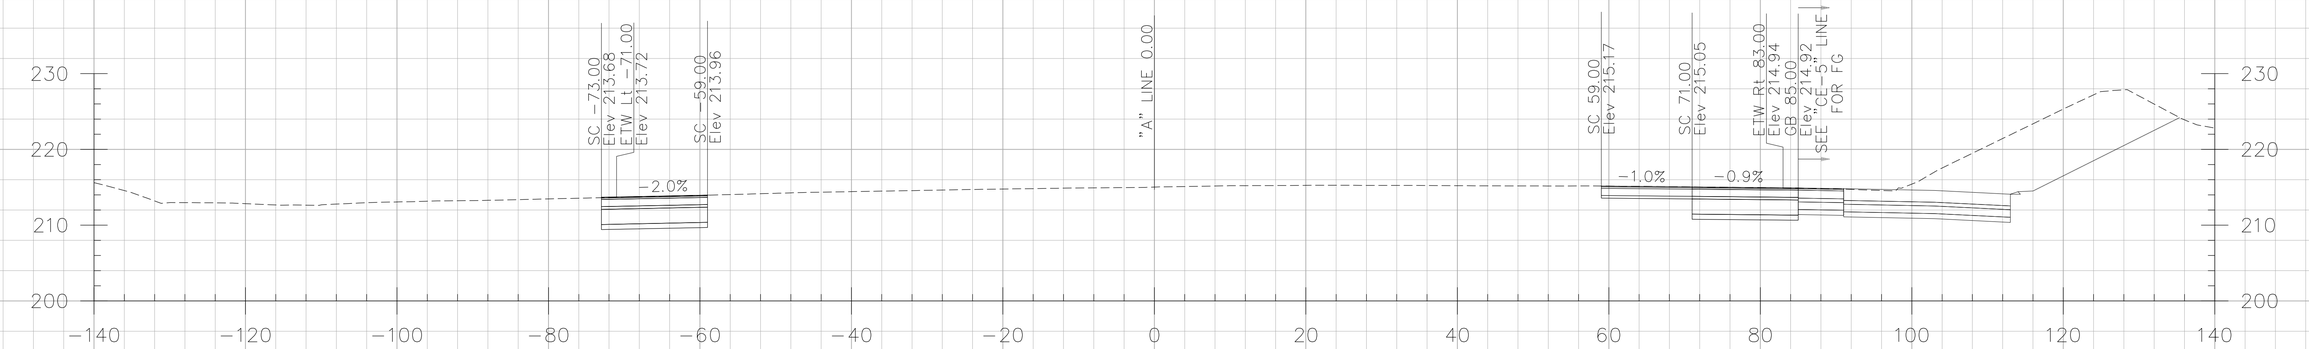

326+50.00

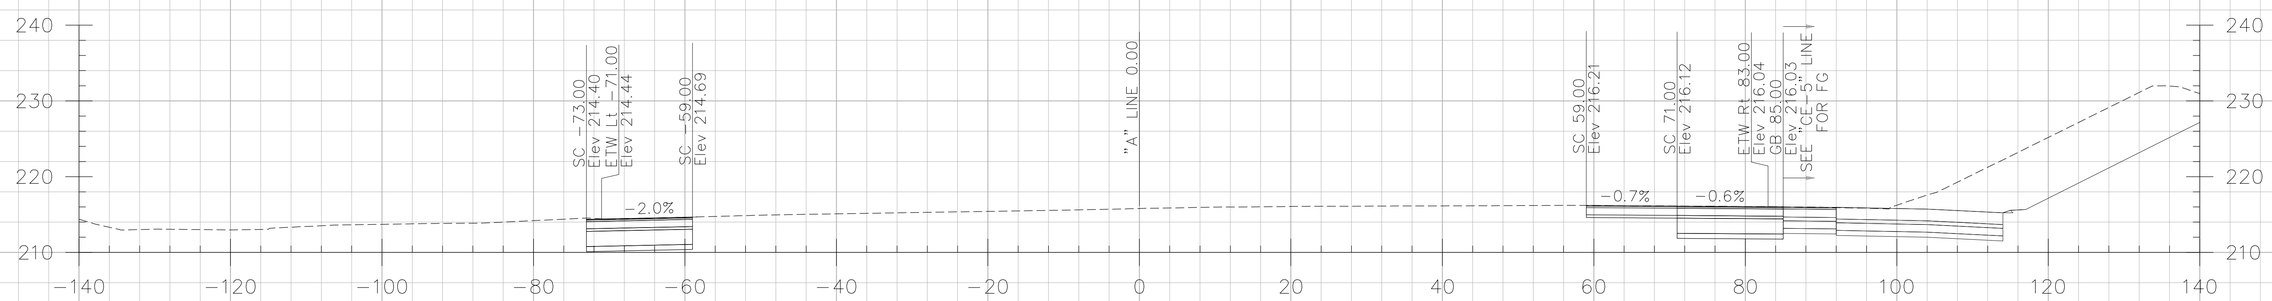

326+00.00

CROSS SECTIONS CREATED BY: DP
DATE: 10/17/2013
File: ...\A Line.dgn

PROJECT: I-5 SEGMENT 2
CONTRACT No: 12-0F96C4 12-Ora-5
PM: 3.7/6.2

Scale Ratio: 1:10' Horiz.
1:10' Vert.
ALL DIMENSIONS ARE US SURVEY FEET

"A" LINE CROSS SECTIONS

DESIGN STUDY ONLY

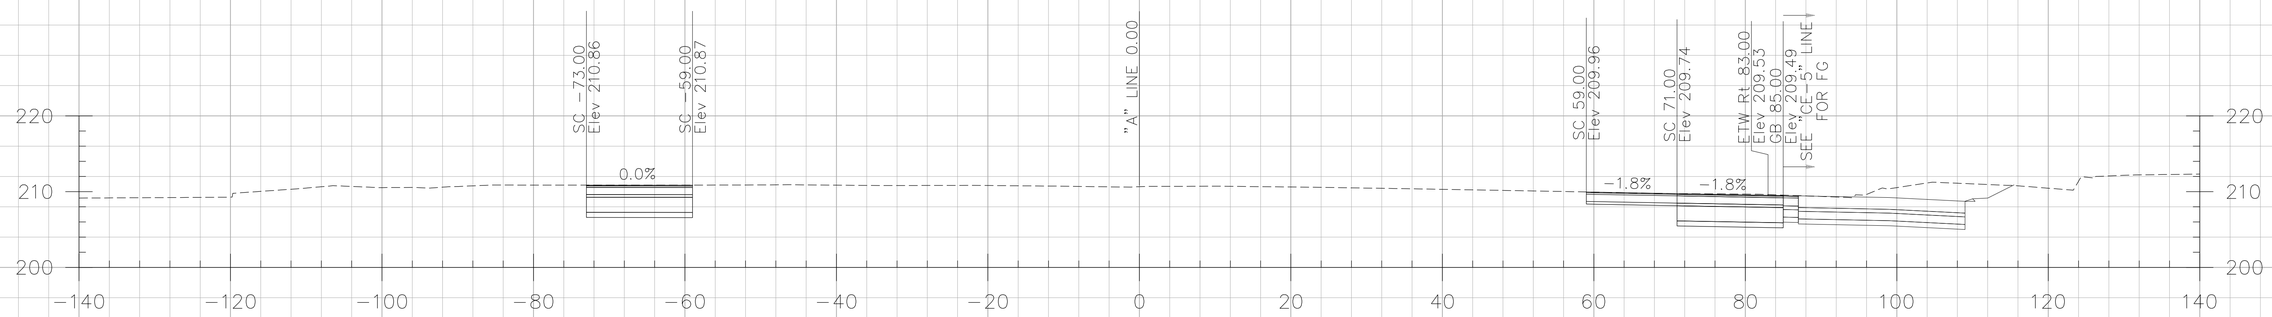

328+50.00

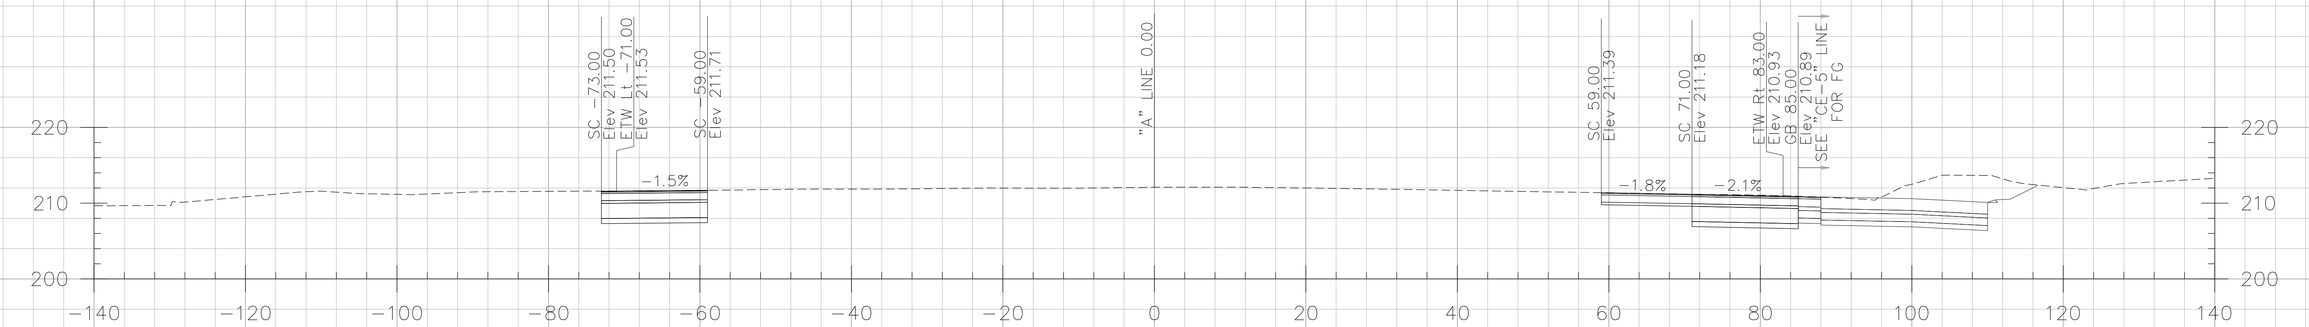

328+00.00

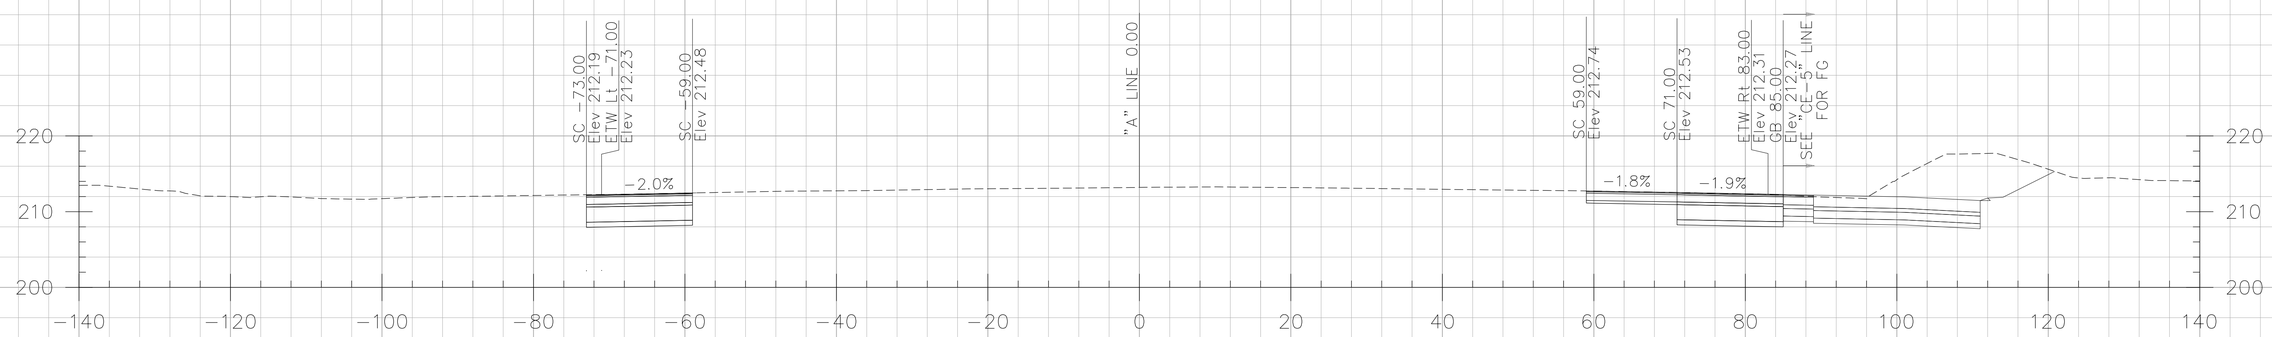

327+50.00

CROSS SECTIONS CREATED BY: DP
DATE: 10/17/2013
File: ...\A Line.dgn

PROJECT: I-5 SEGMENT 2
CONTRACT No: 12-0F96C4 12-Ora-5
PM: 3.7/6.2

Scale Ratio: 1:10' Horiz.
1:10' Vert.
ALL DIMENSIONS ARE US SURVEY FEET

"A" LINE CROSS SECTIONS

DESIGN STUDY ONLY

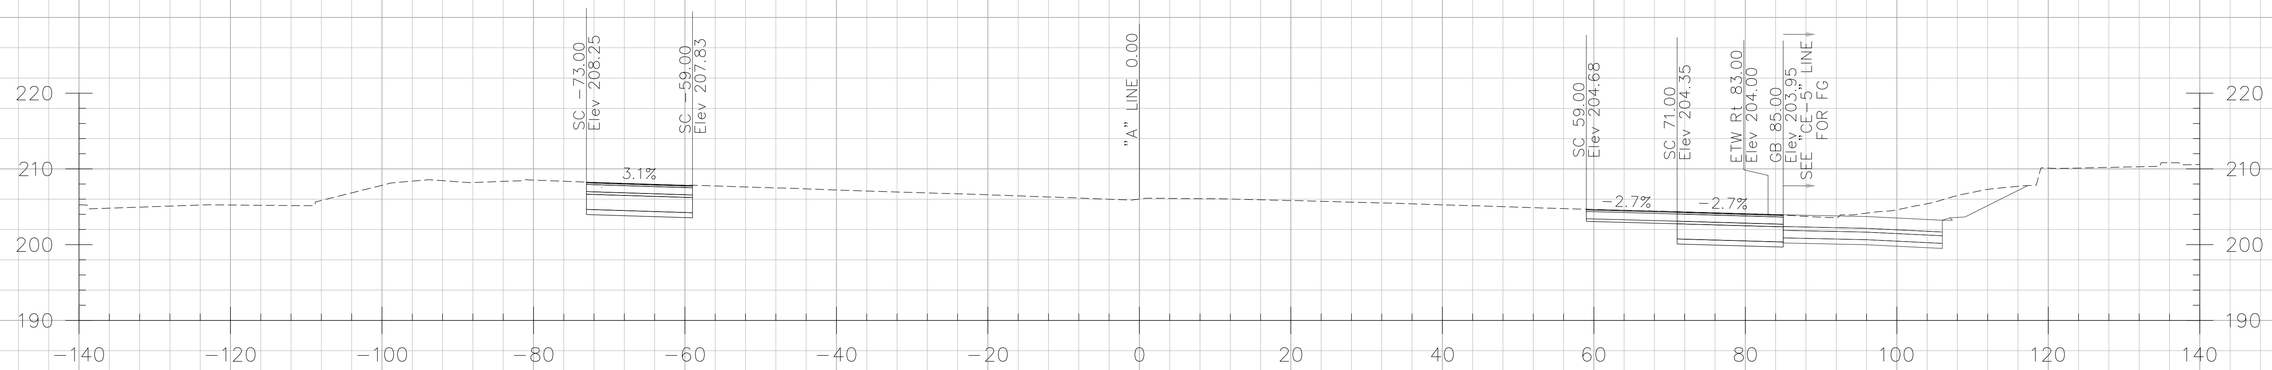

330+00.00

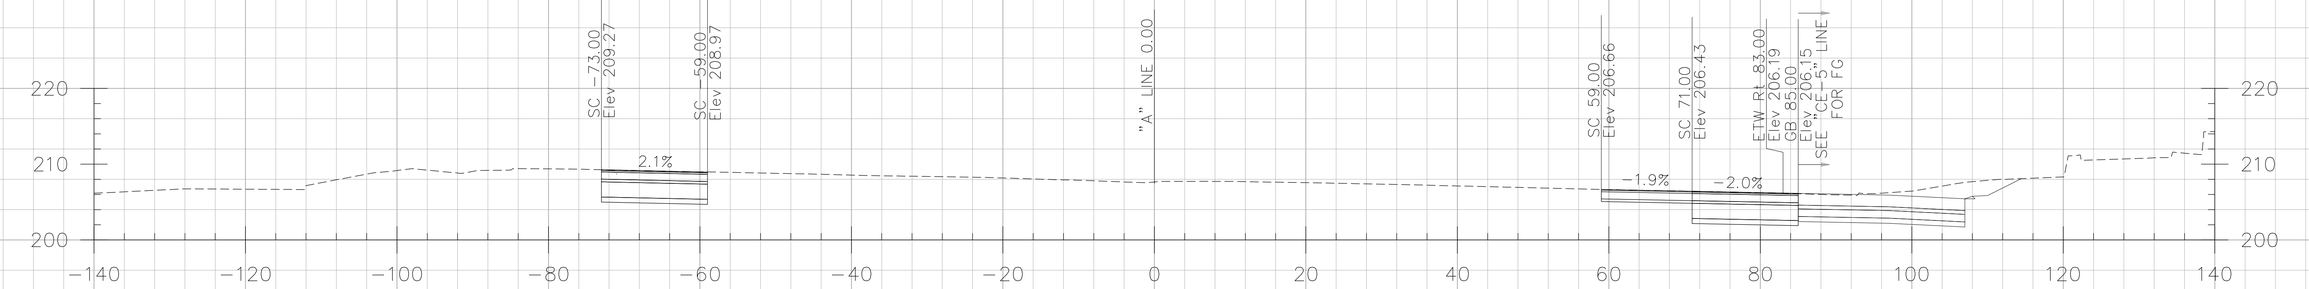

329+50.00

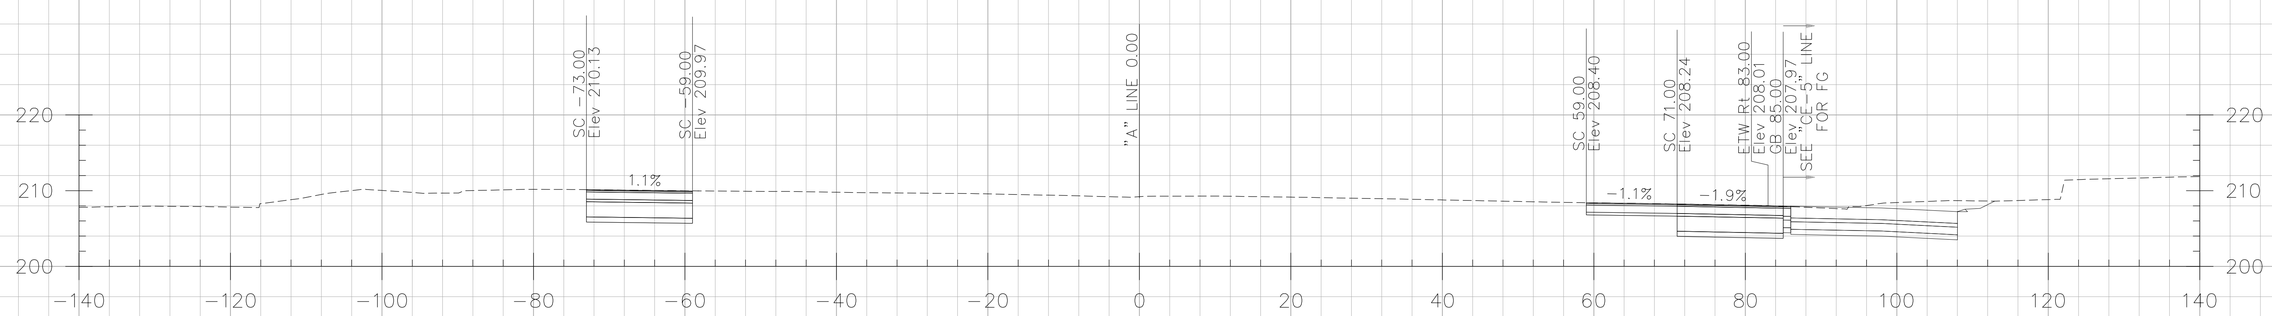

329+00.00

CROSS SECTIONS CREATED BY: DP
DATE: 10/17/2013
File: ...\A Line.dgn

PROJECT: I-5 SEGMENT 2
CONTRACT No: 12-0F96C4 12-Ora-5
PM: 3.7/6.2

Scale Ratio: 1:10' Horiz.
1:10' Vert.
ALL DIMENSIONS ARE US SURVEY FEET

"A" LINE CROSS SECTIONS

DESIGN STUDY ONLY

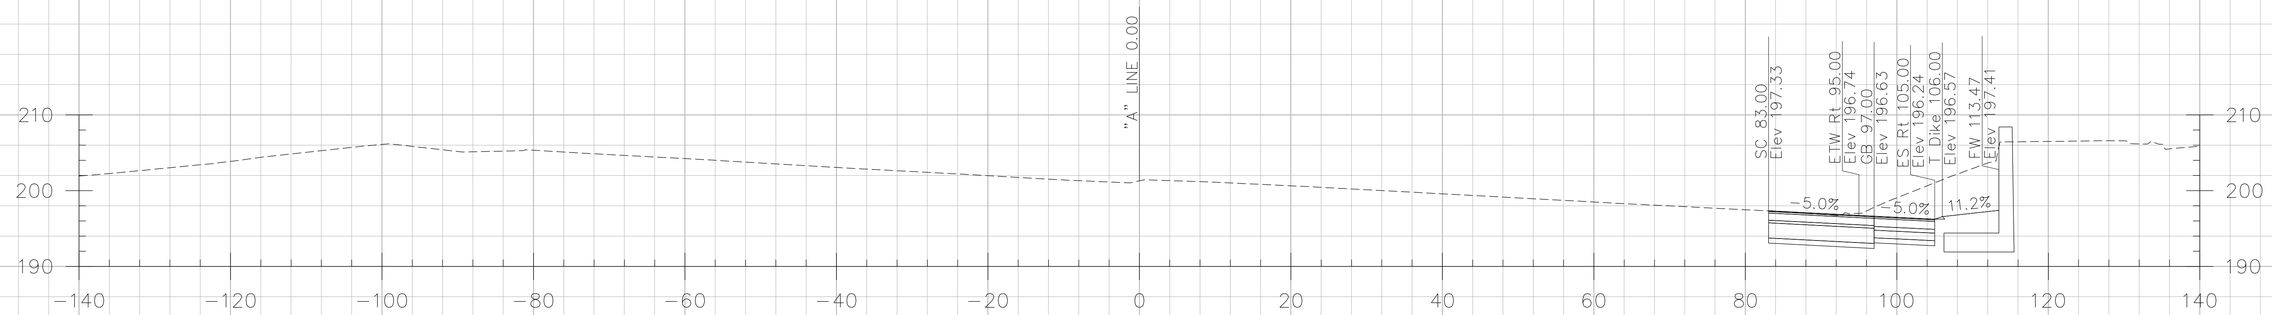

331+50.00

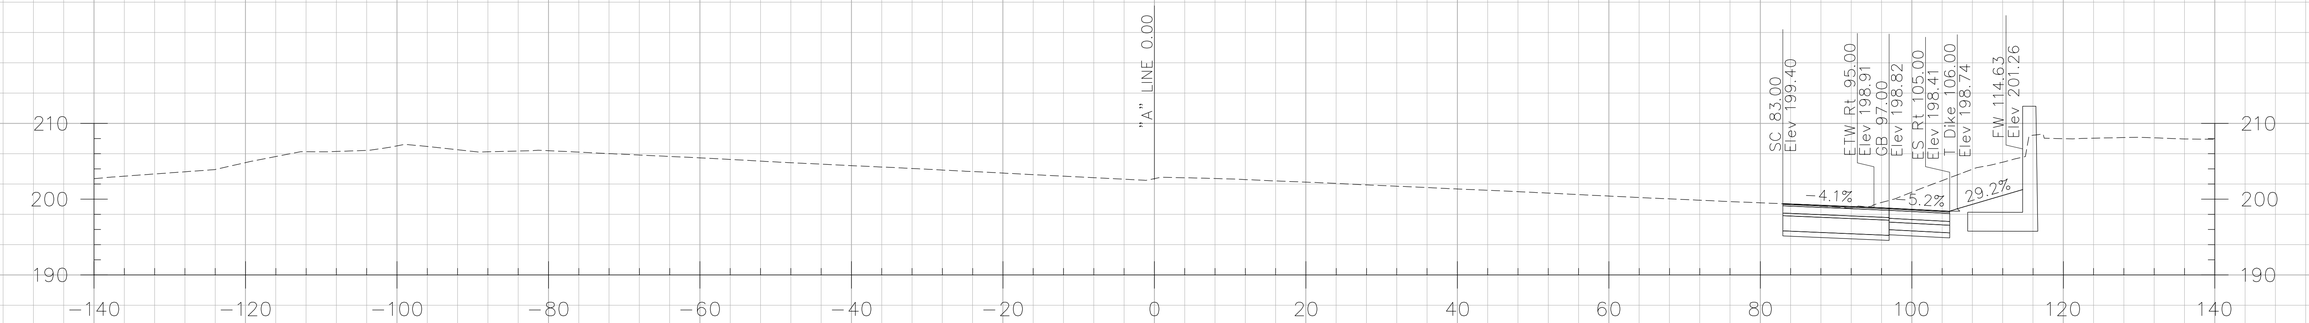

331+00.00

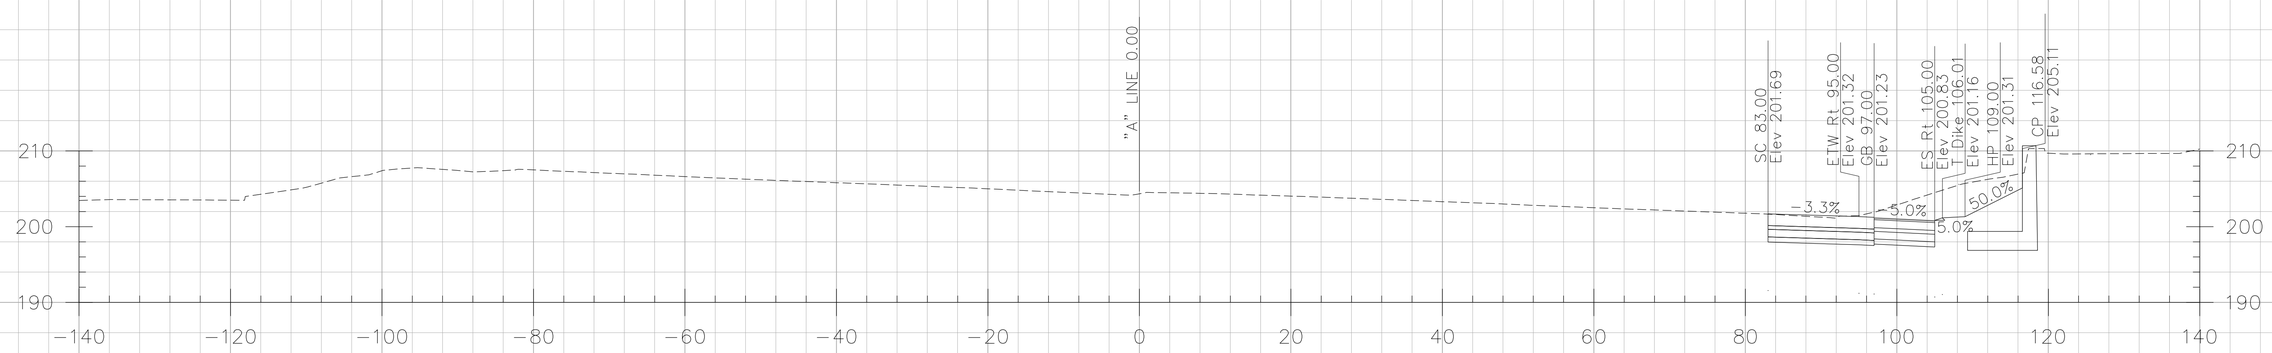

330+50.00

CROSS SECTIONS CREATED BY: DP
DATE: 10/17/2013
File: ...\A Line.dgn

PROJECT: I-5 SEGMENT 2
CONTRACT No: 12-0F96C4 12-Ora-5
PM: 3.7/6.2

Scale Ratio: 1:10' Horiz.
1:10' Vert.
ALL DIMENSIONS ARE US SURVEY FEET

"A" LINE CROSS SECTIONS

DESIGN STUDY ONLY

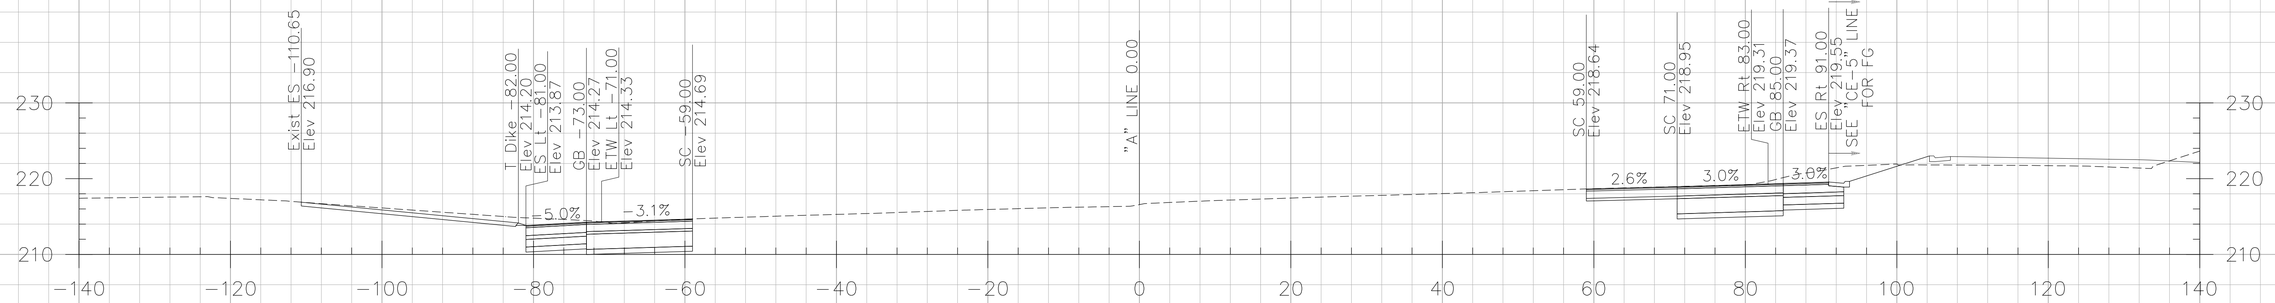

322+50.00

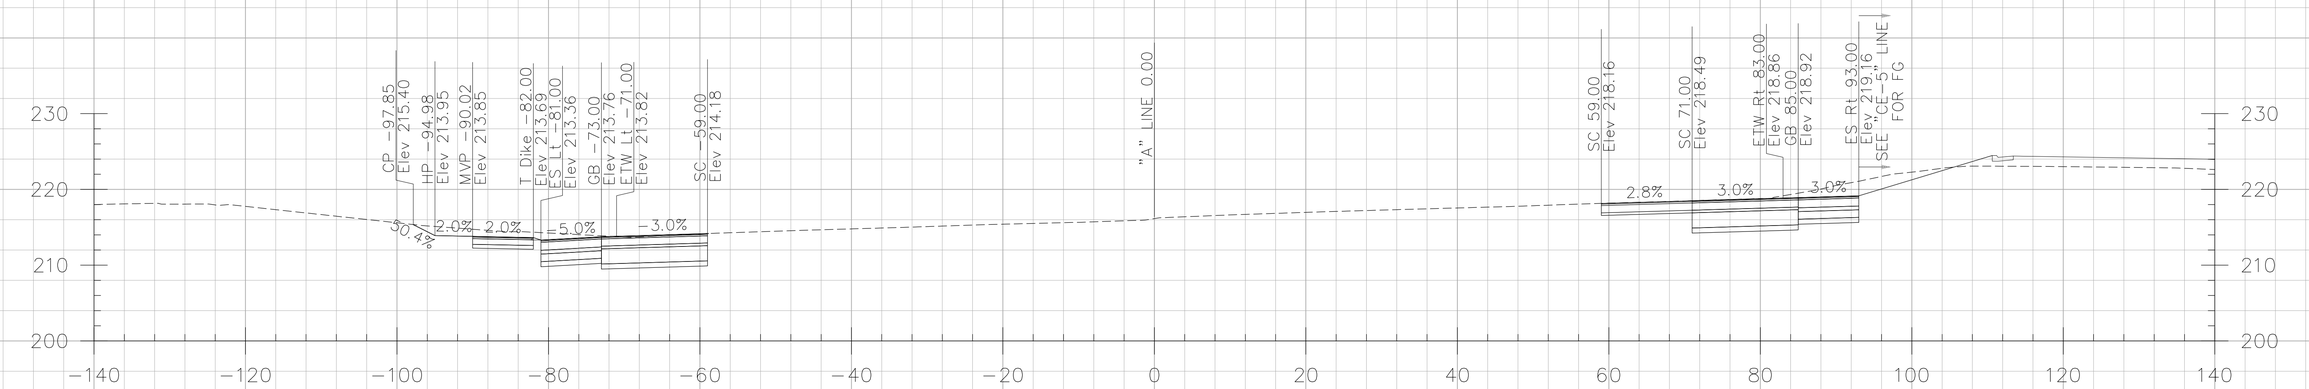

322+00.00

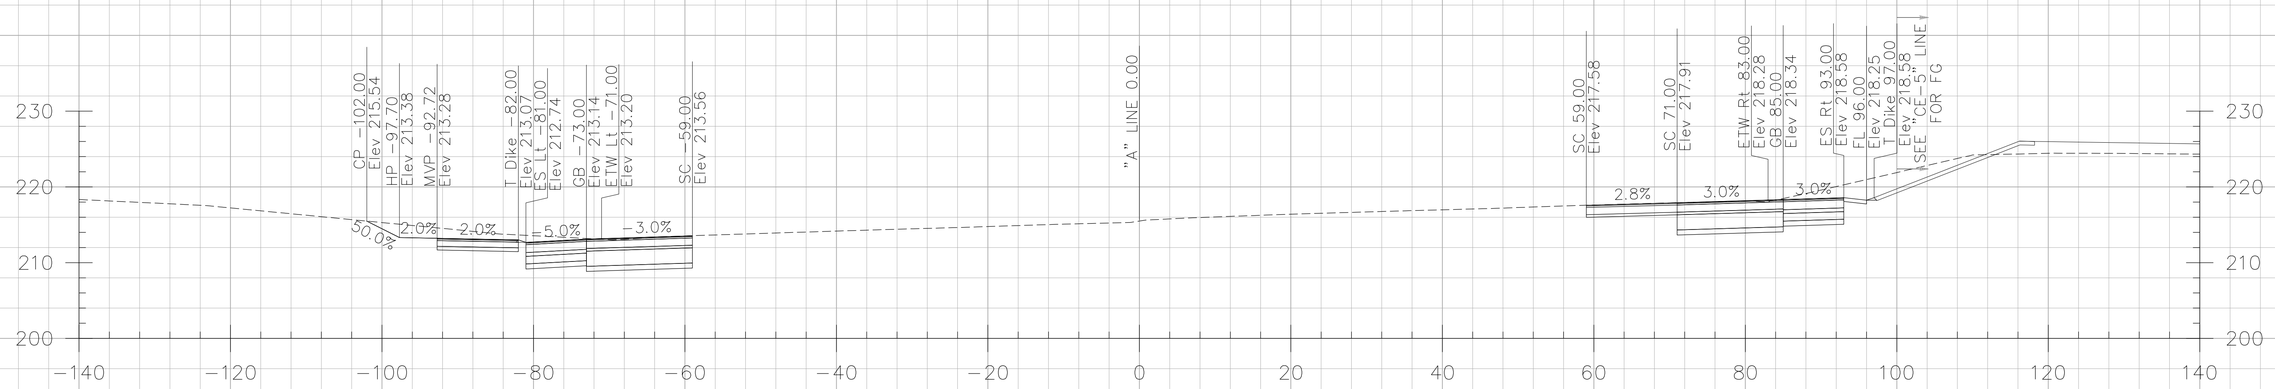

321+50.00

CROSS SECTIONS CREATED BY: DP
DATE: 10/17/2013
File: ...\A Line.dgn

PROJECT: I-5 SEGMENT 2
CONTRACT No: 12-0F96C4 12-Ora-5
PM: 3.7/6.2

Scale Ratio: 1:10' Horiz.
1:10' Vert.
ALL DIMENSIONS ARE US SURVEY FEET

"A" LINE CROSS SECTIONS

SHEET122 OF134

DESIGN STUDY ONLY

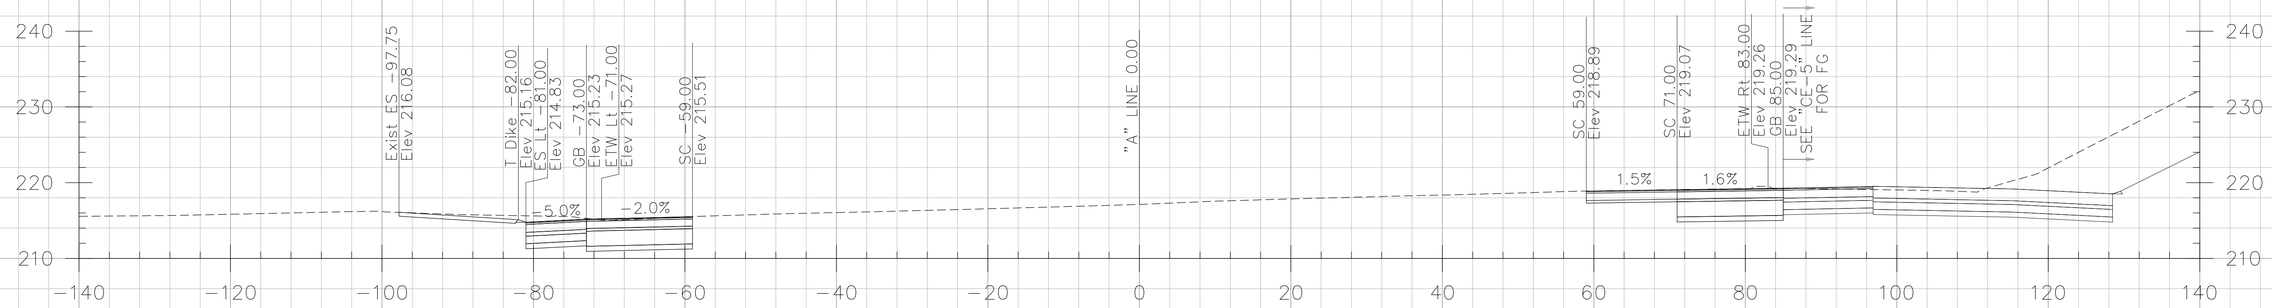

324+00.00

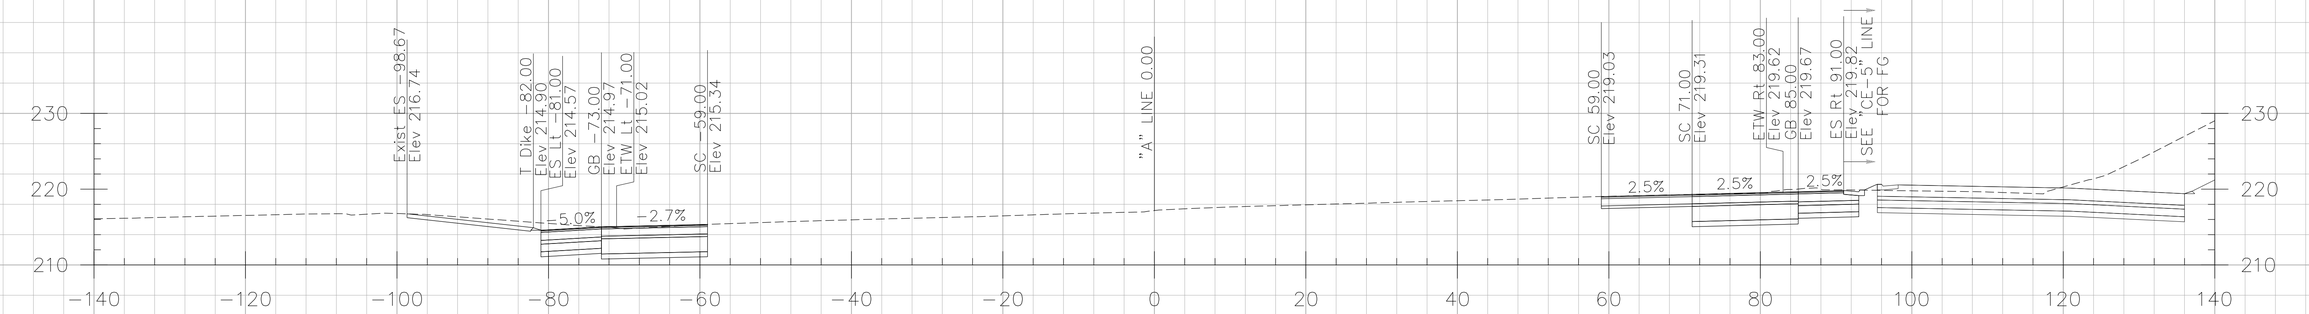

323+50.00

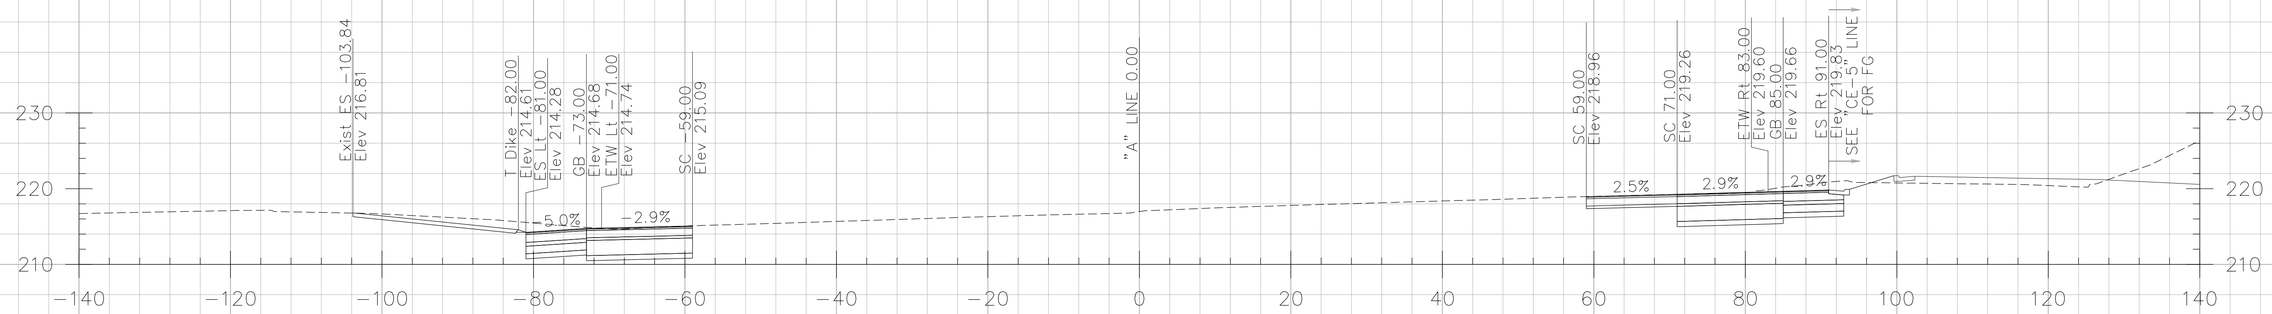

323+00.00

CROSS SECTIONS CREATED BY: DP
DATE: 10/17/2013
File: ...\A Line.dgn

PROJECT: I-5 SEGMENT 2
CONTRACT No: 12-0F96C4 12-Ora-5
PM: 3.7/6.2

Scale Ratio: 1:10' Horiz.
1:10' Vert.
ALL DIMENSIONS ARE US SURVEY FEET

"A" LINE CROSS SECTIONS

DESIGN STUDY ONLY

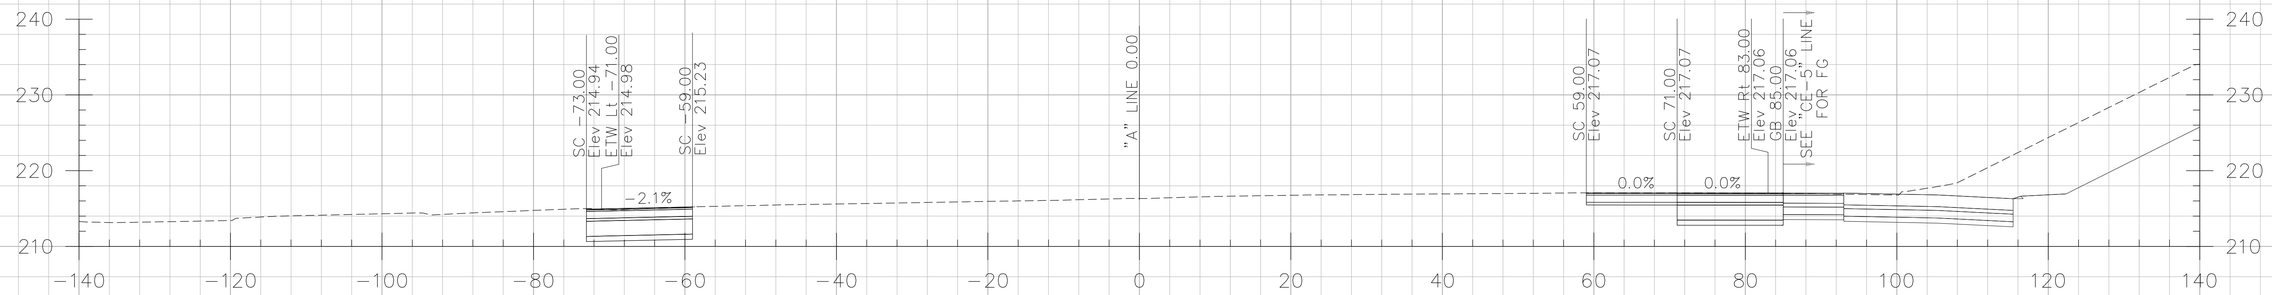

325+50.00

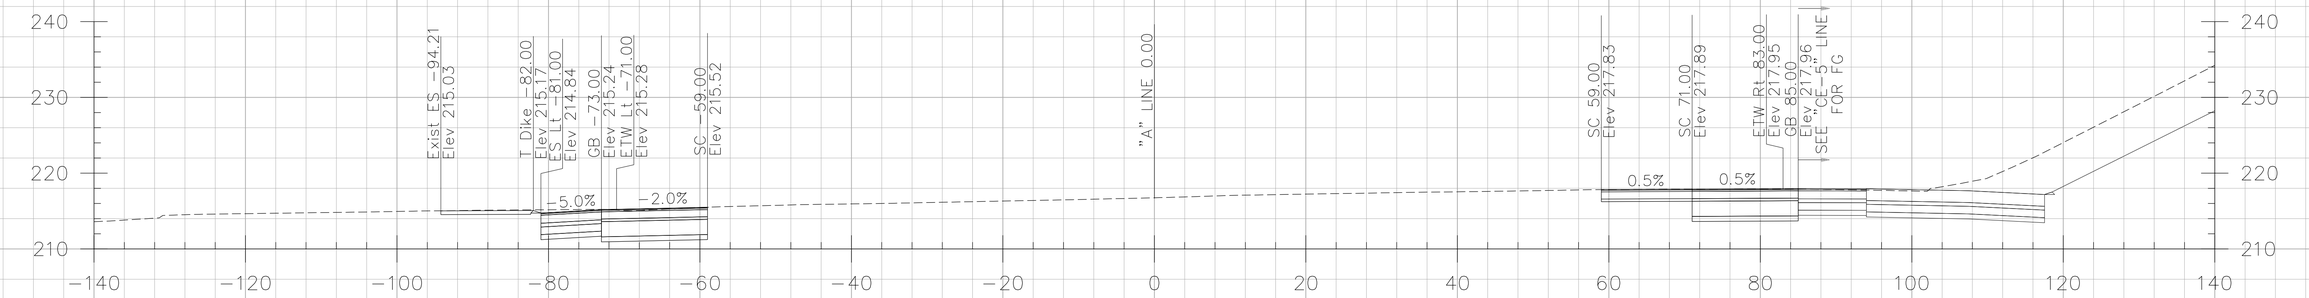

325+00.00

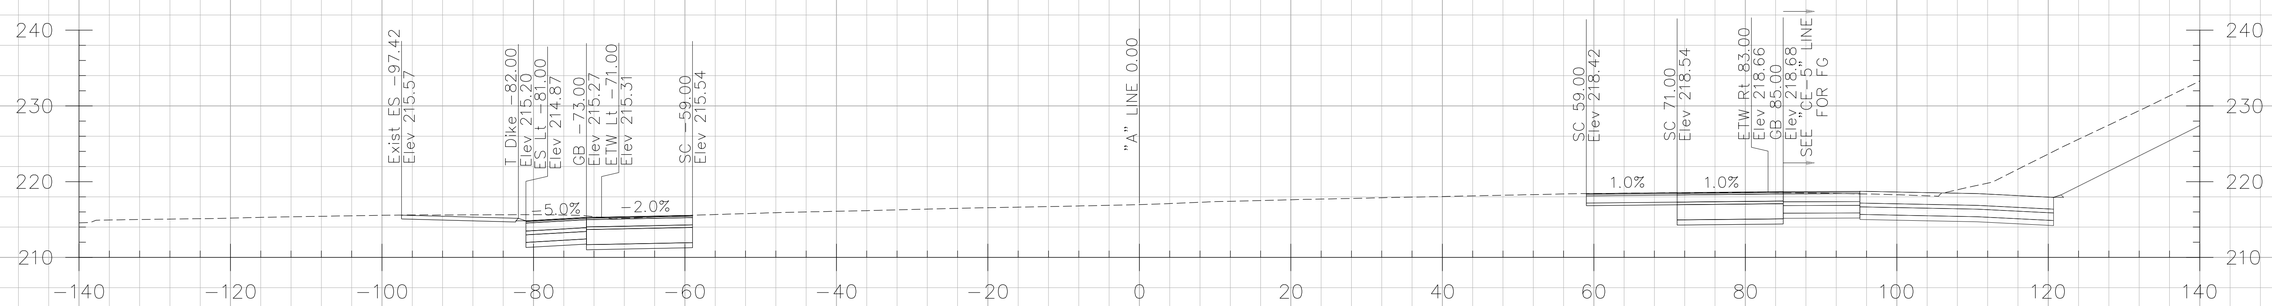

324+50.00

CROSS SECTIONS CREATED BY: DP
DATE: 10/17/2013
File: ...\A Line.dgn

PROJECT: I-5 SEGMENT 2
CONTRACT No: 12-0F96C4 12-Ora-5
PM: 3.7/6.2

Scale Ratio: 1:10' Horiz.
1:10' Vert.
ALL DIMENSIONS ARE US SURVEY FEET

"A" LINE CROSS SECTIONS

DESIGN STUDY ONLY

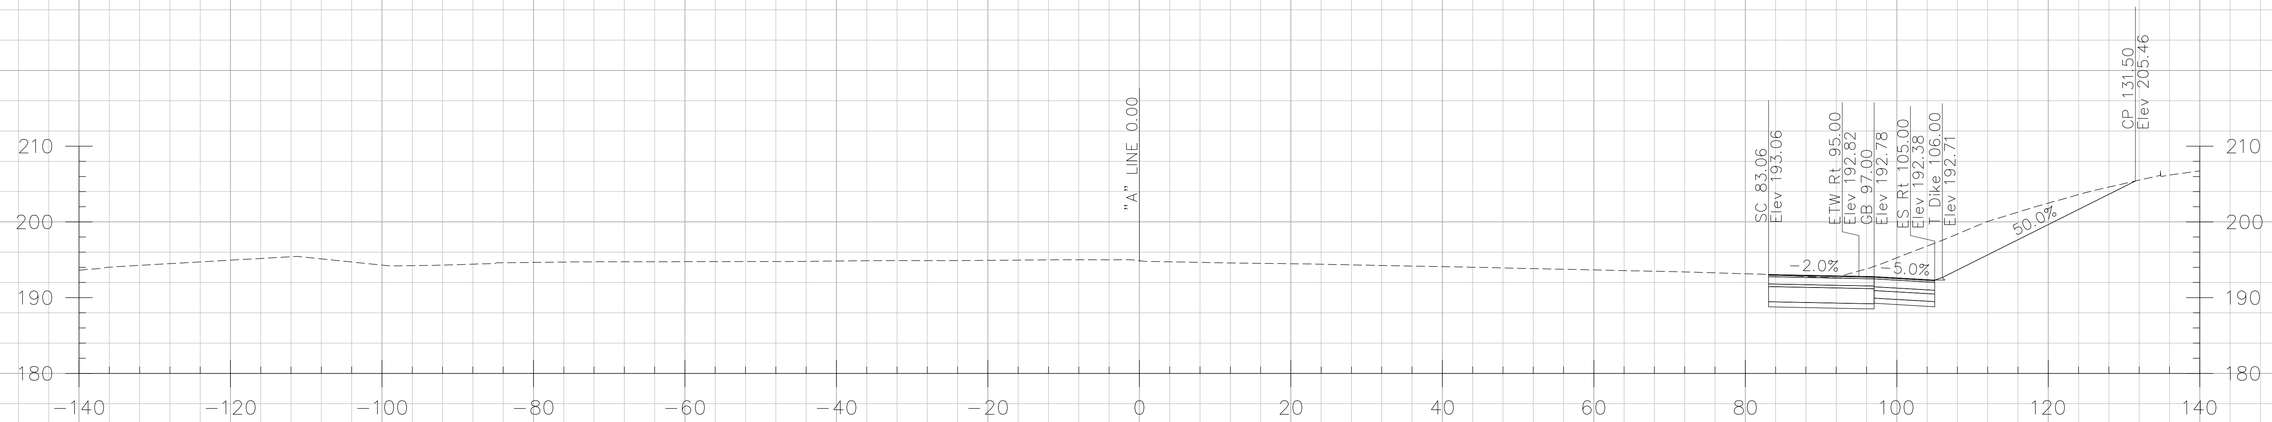

337+50.00

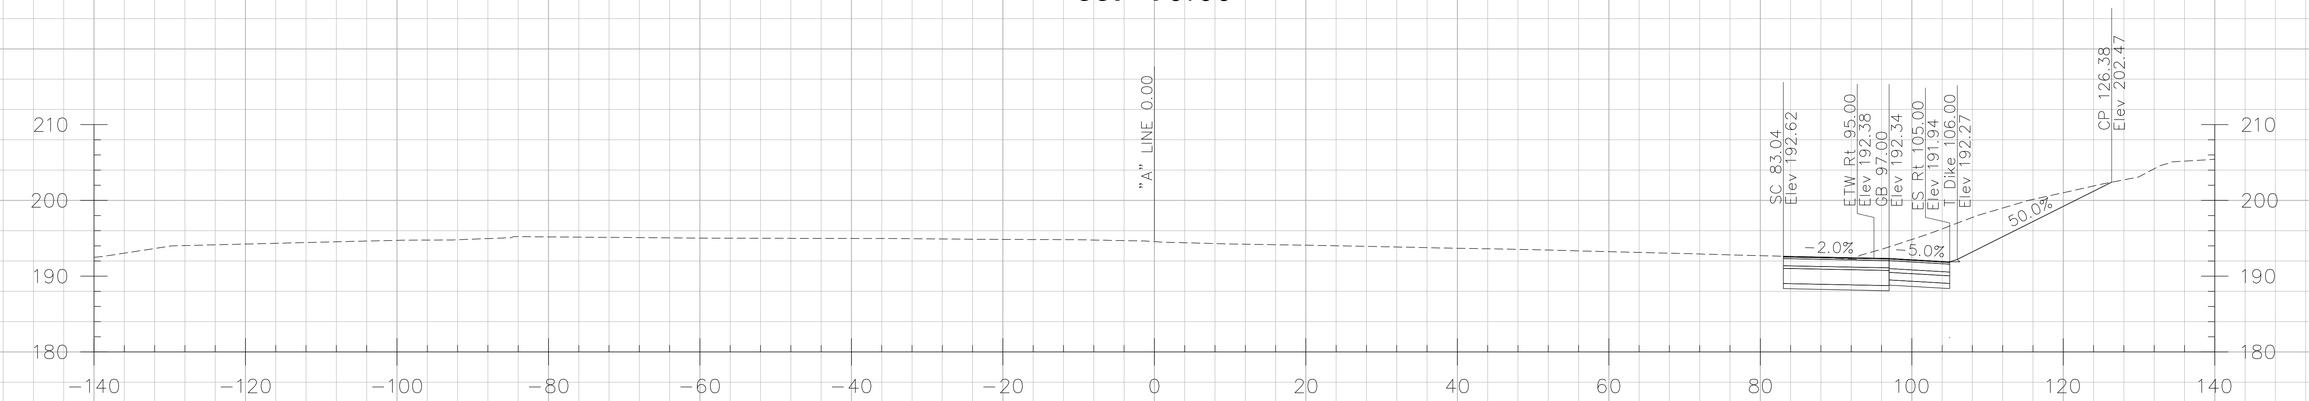

337+00.00

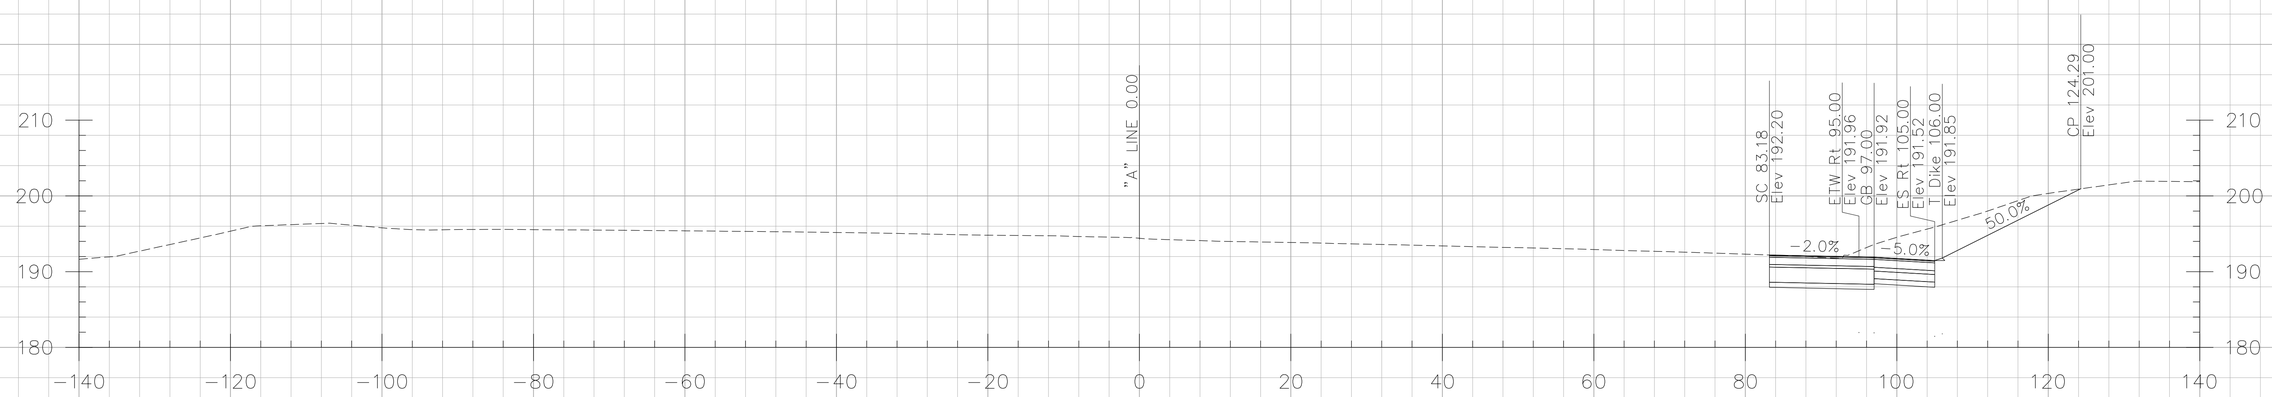

336+50.00

CROSS SECTIONS CREATED BY: DP
DATE: 10/17/2013
File: ...\A Line.dgn

PROJECT: I-5 SEGMENT 2
CONTRACT No: 12-0F96C4 12-Ora-5
PM: 3.7/6.2

Scale Ratio: 1:10' Horiz.
1:10' Vert.
ALL DIMENSIONS ARE US SURVEY FEET

"A" LINE CROSS SECTIONS

DESIGN STUDY ONLY

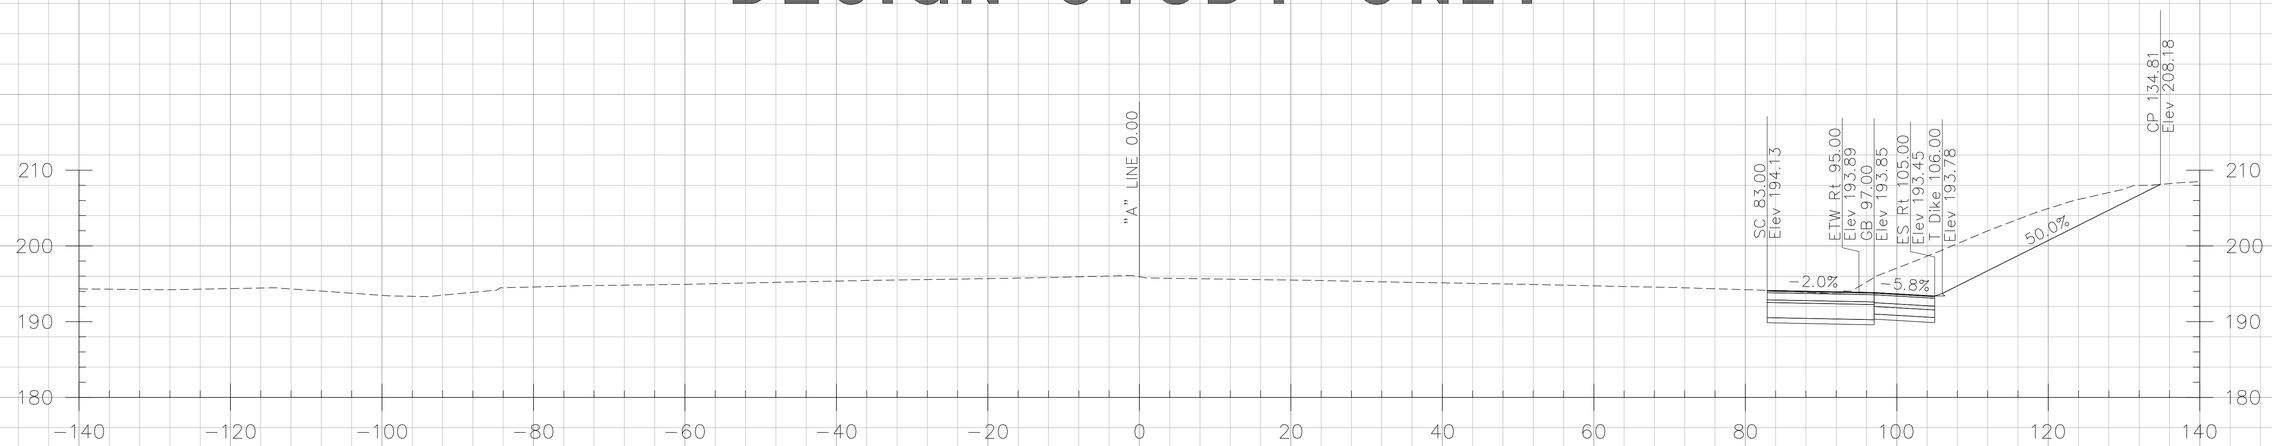

339+00.00

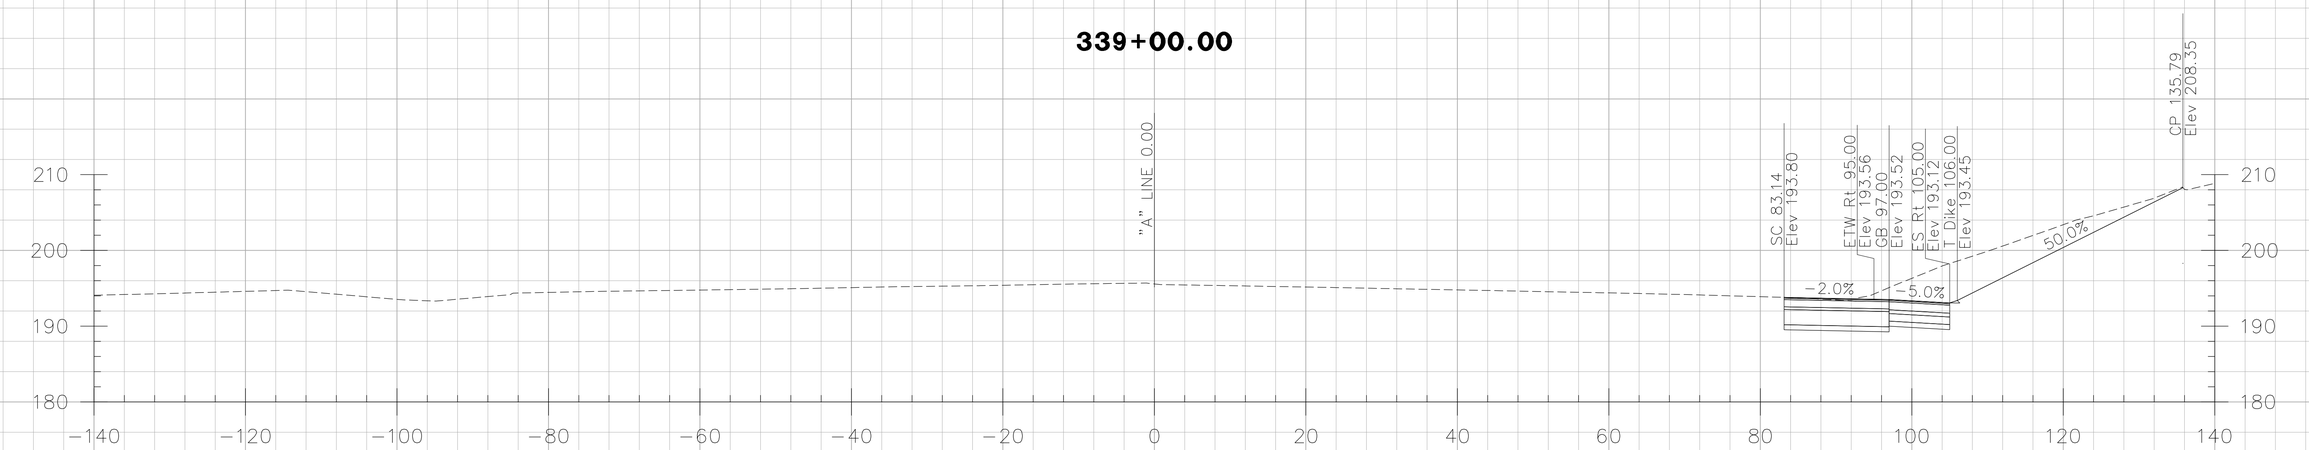

338+50.00

338+00.00

CROSS SECTIONS CREATED BY: DP
DATE: 10/17/2013
File: ...\A Line.dgn

PROJECT: I-5 SEGMENT 2
CONTRACT No: 12-0F96C4 12-Ora-5
PM: 3.7/6.2

Scale Ratio: 1:10' Horiz.
1:10' Vert.
ALL DIMENSIONS ARE US SURVEY FEET

"A" LINE CROSS SECTIONS

DESIGN STUDY ONLY

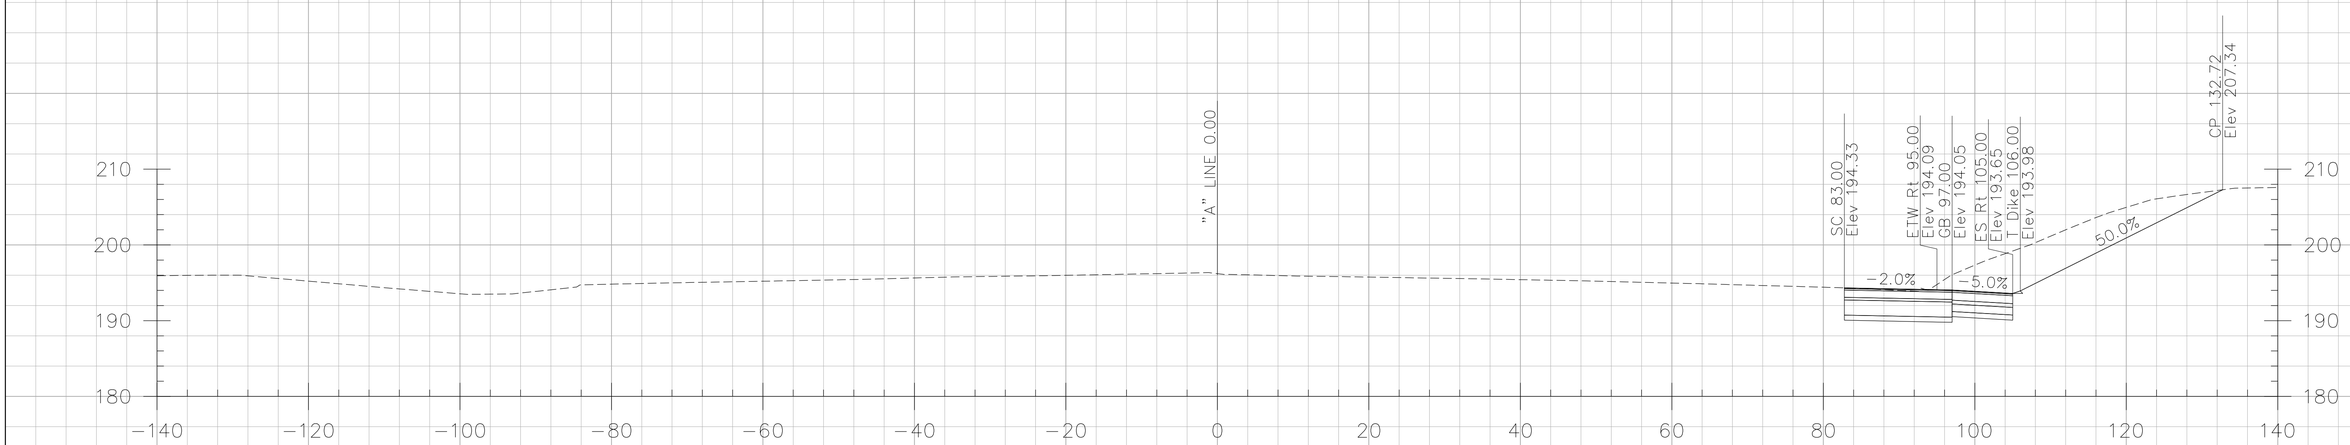

339+50.00

CROSS SECTIONS CREATED BY: DP
DATE: 10/17/2013
File: ...\A Line.dgn

PROJECT: I-5 SEGMENT 2
CONTRACT No: 12-0F96C4 12-Ora-5
PM: 3.7/6.2

Scale Ratio: 1:10' Horiz.
1:10' Vert.
ALL DIMENSIONS ARE US SURVEY FEET

"A" LINE CROSS SECTIONS

SHEET134 OF134

DESIGN STUDY ONLY

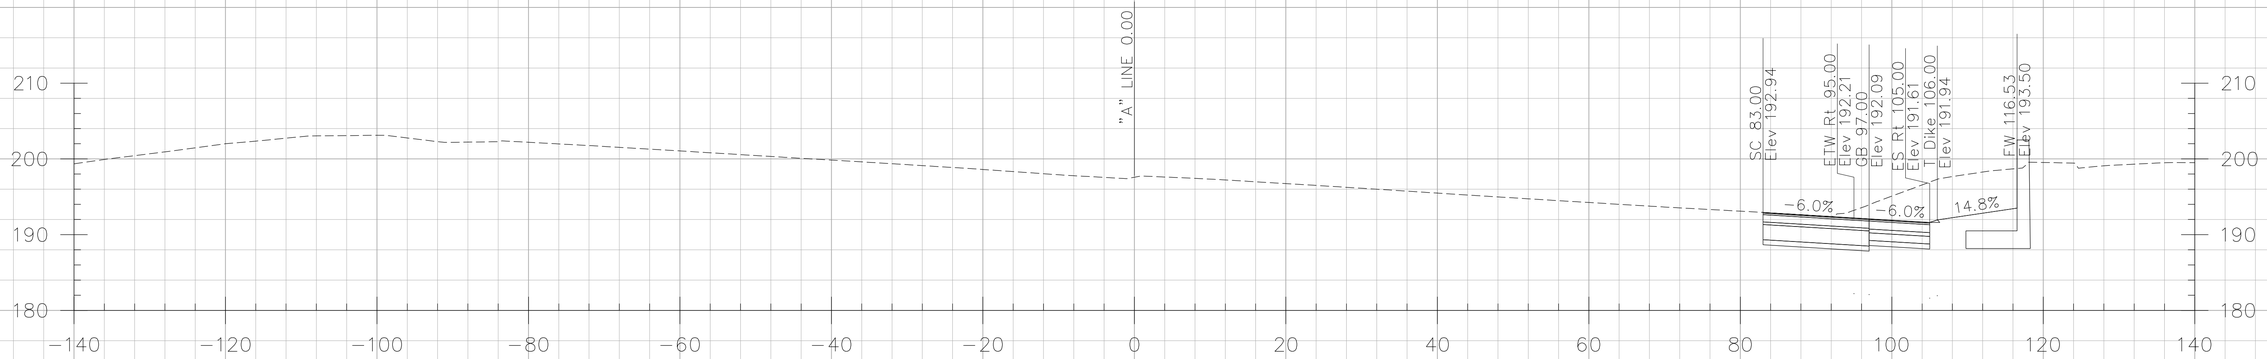

333+00.00

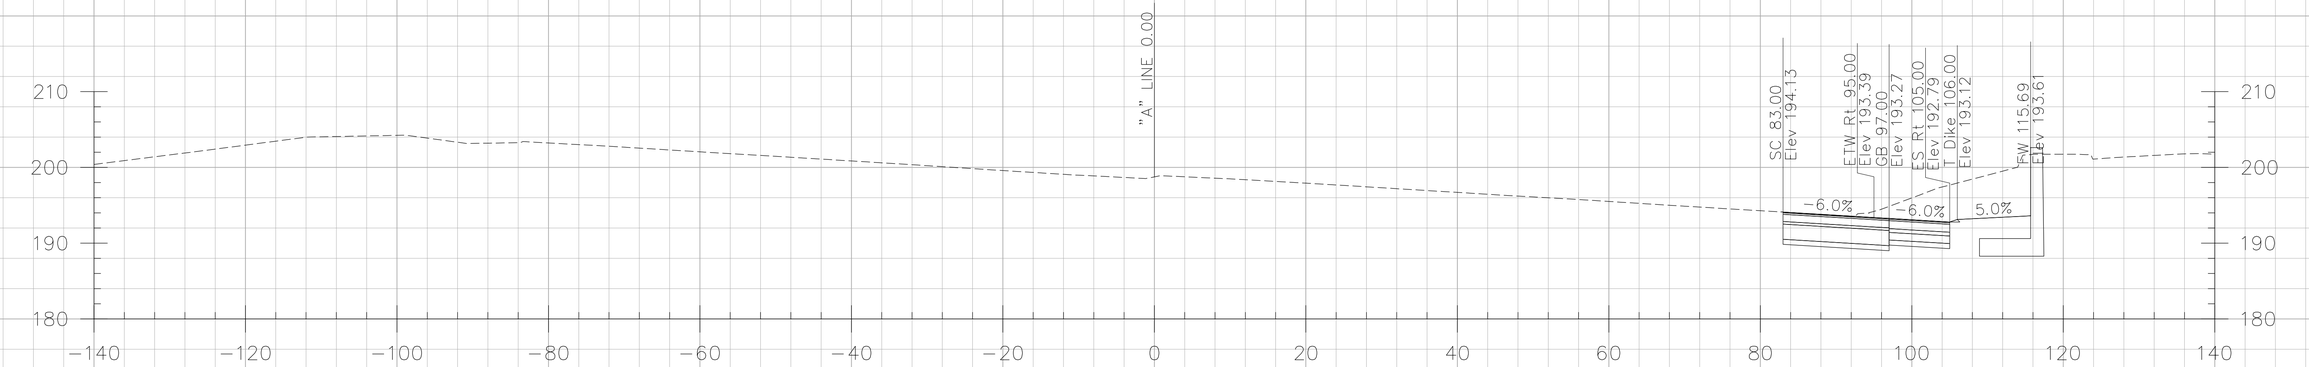

332+50.00

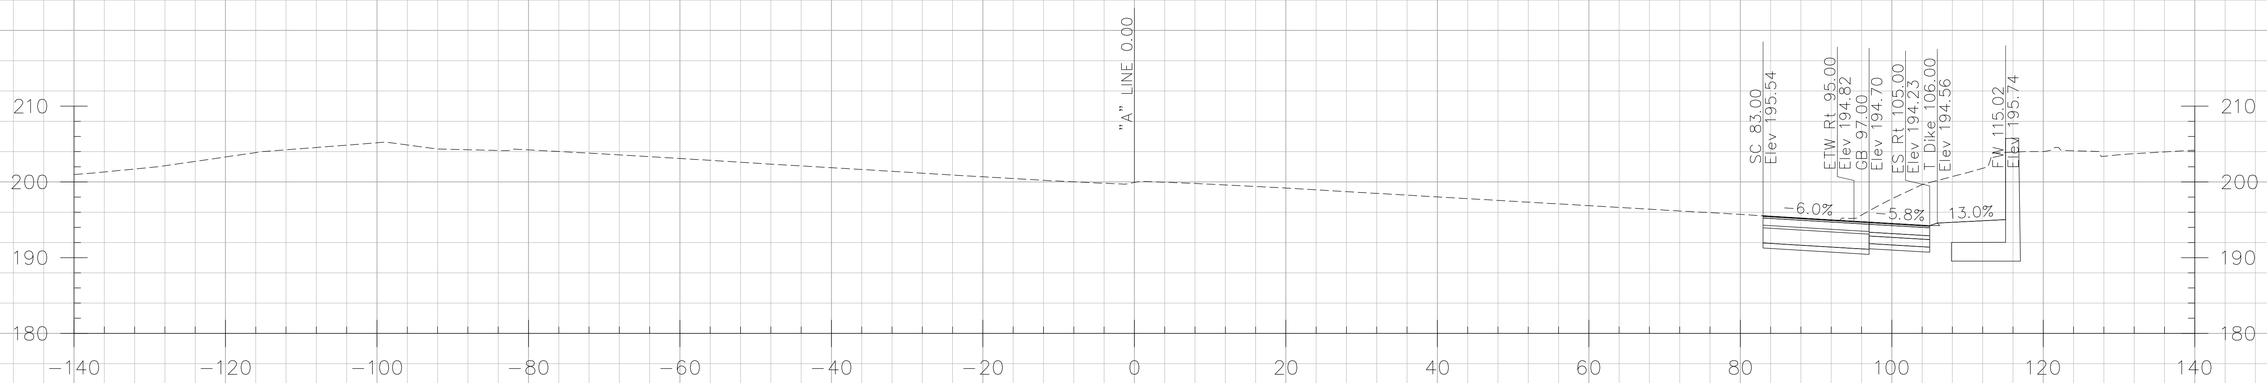

332+00.00

CROSS SECTIONS CREATED BY: DP
DATE: 10/17/2013
File: ...\A Line.dgn

PROJECT: I-5 SEGMENT 2
CONTRACT No: 12-0F96C4 12-Ora-5
PM: 3.7/6.2

Scale Ratio: 1:10' Horiz.
1:10' Vert.
ALL DIMENSIONS ARE US SURVEY FEET

"A" LINE CROSS SECTIONS

SHEET129 OF134

DESIGN STUDY ONLY

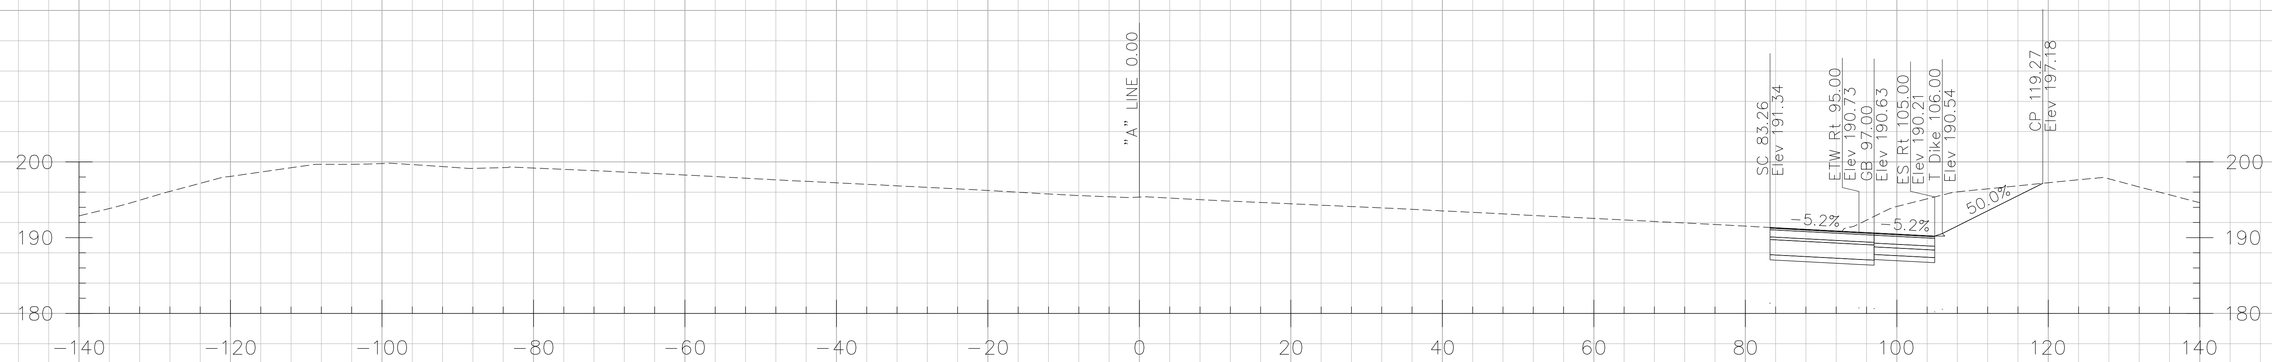

334+50.00

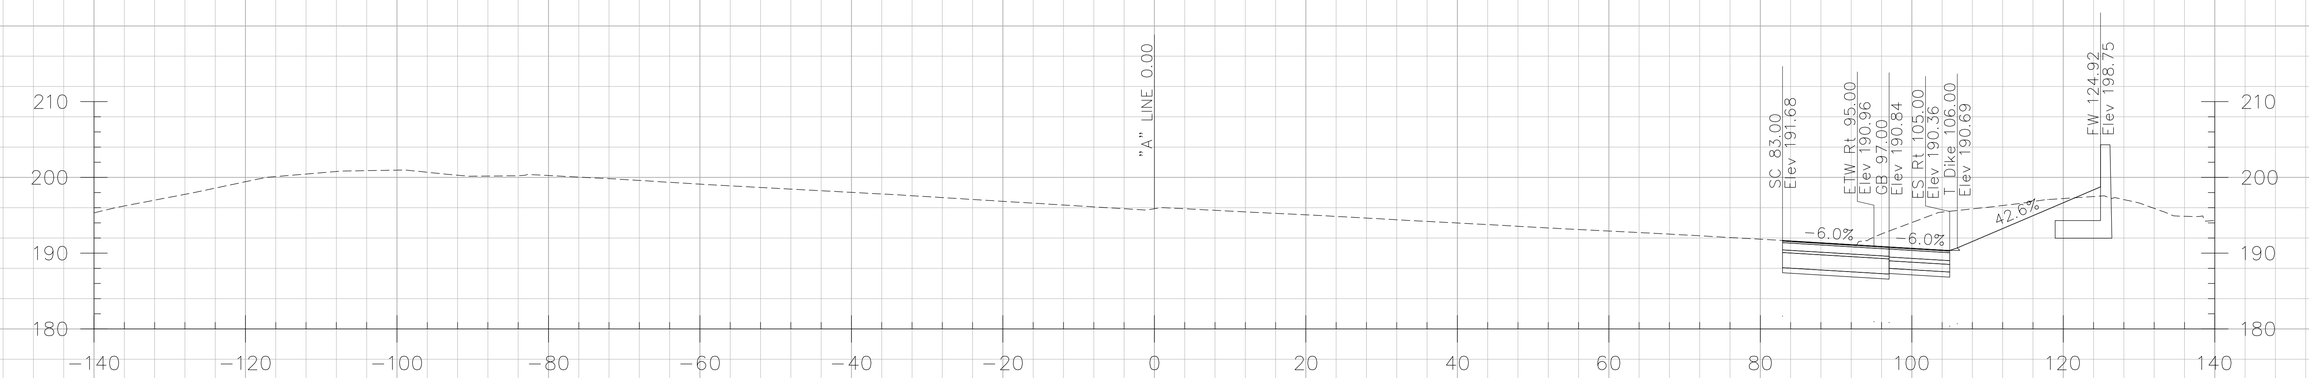

334+00.00

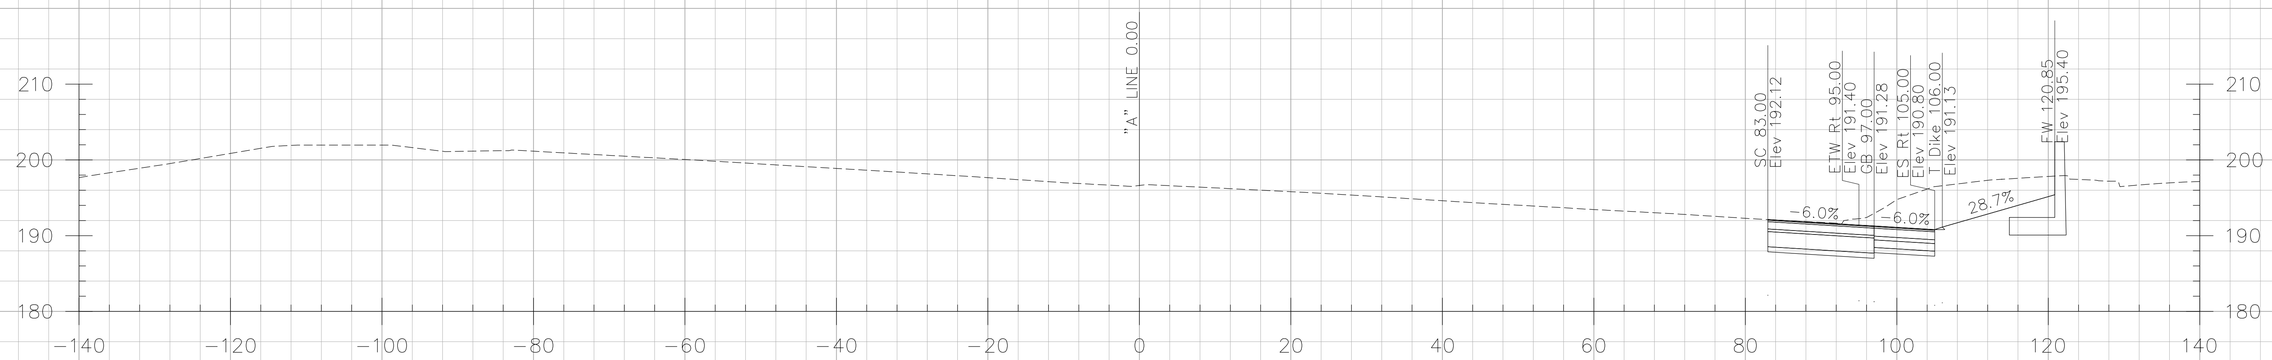

333+50.00

CROSS SECTIONS CREATED BY: DP
DATE: 10/17/2013
File: ...\A Line.dgn

PROJECT: I-5 SEGMENT 2
CONTRACT No: 12-0F96C4 12-Ora-5
PM: 3.7/6.2

Scale Ratio: 1:10' Horiz.
1:10' Vert.
ALL DIMENSIONS ARE US SURVEY FEET

"A" LINE CROSS SECTIONS

SHEET130 OF134

DESIGN STUDY ONLY

335+50.00

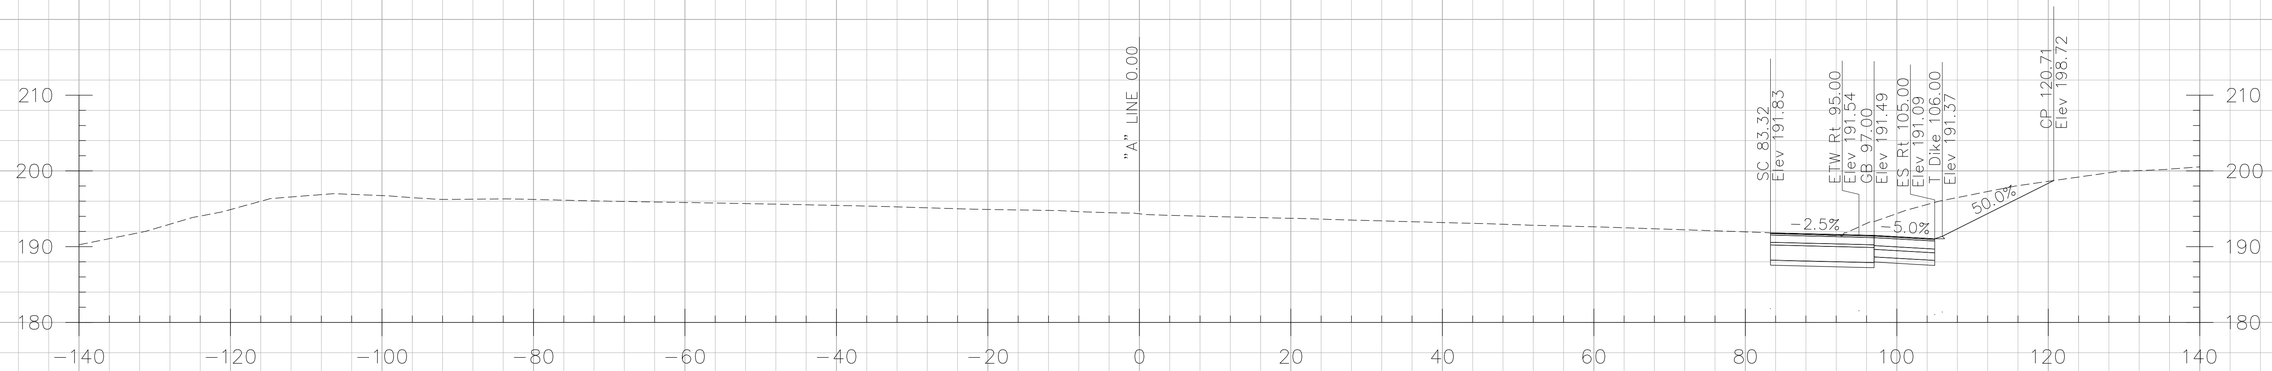

336+00.00

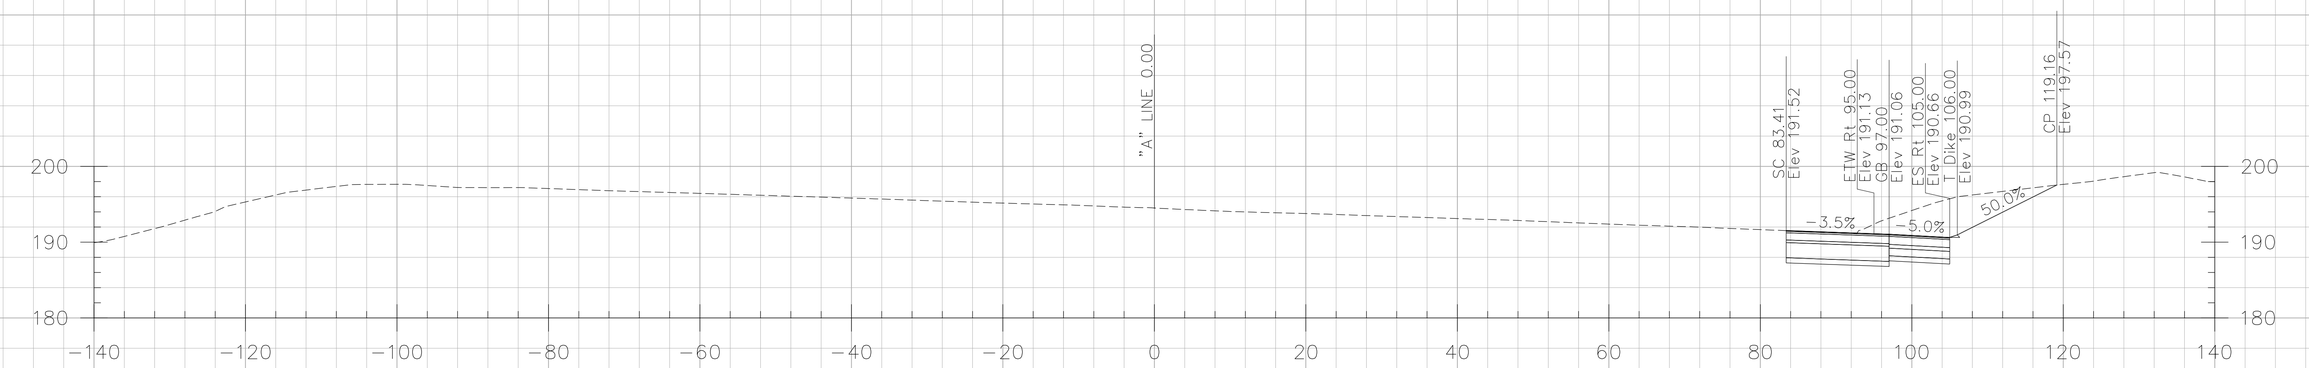

335+50.00

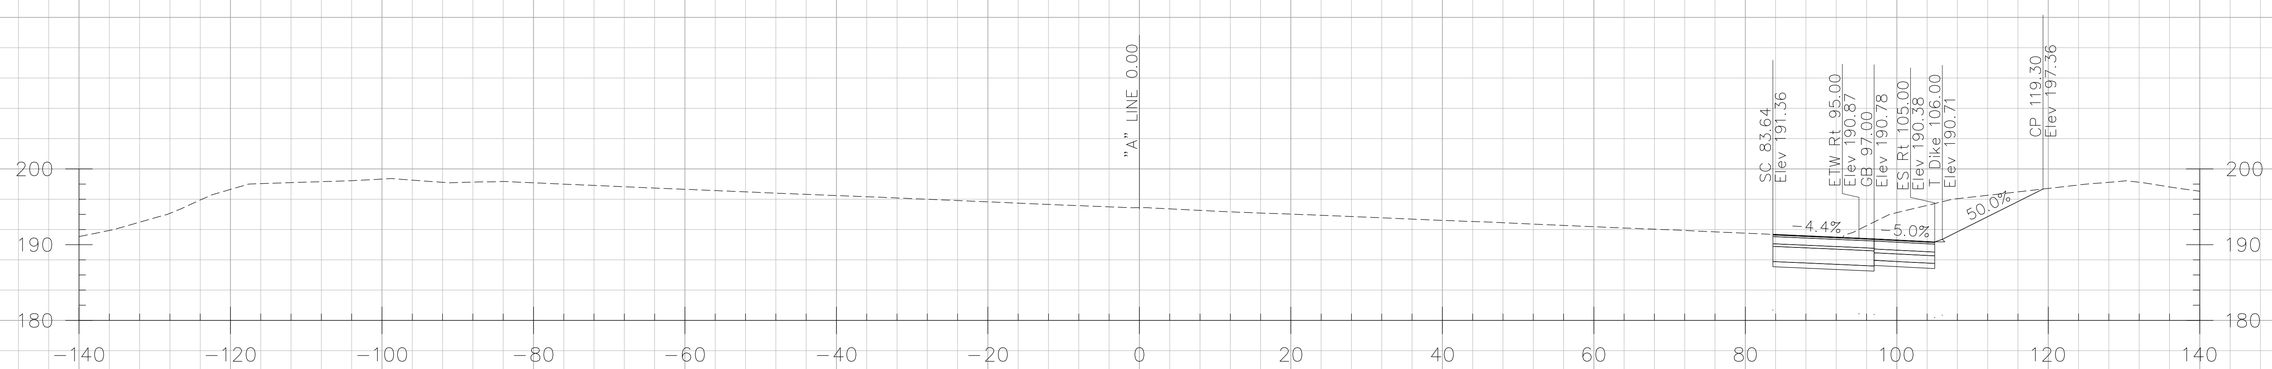

335+00.00

CROSS SECTIONS CREATED BY: DP
DATE: 10/17/2013
File: ...\A Line.dgn

PROJECT: I-5 SEGMENT 2
CONTRACT No: 12-0F96C4 12-Ora-5
PM: 3.7/6.2

Scale Ratio: 1:10' Horiz.
1:10' Vert.
ALL DIMENSIONS ARE US SURVEY FEET

"A" LINE CROSS SECTIONS

DESIGN STUDY ONLY

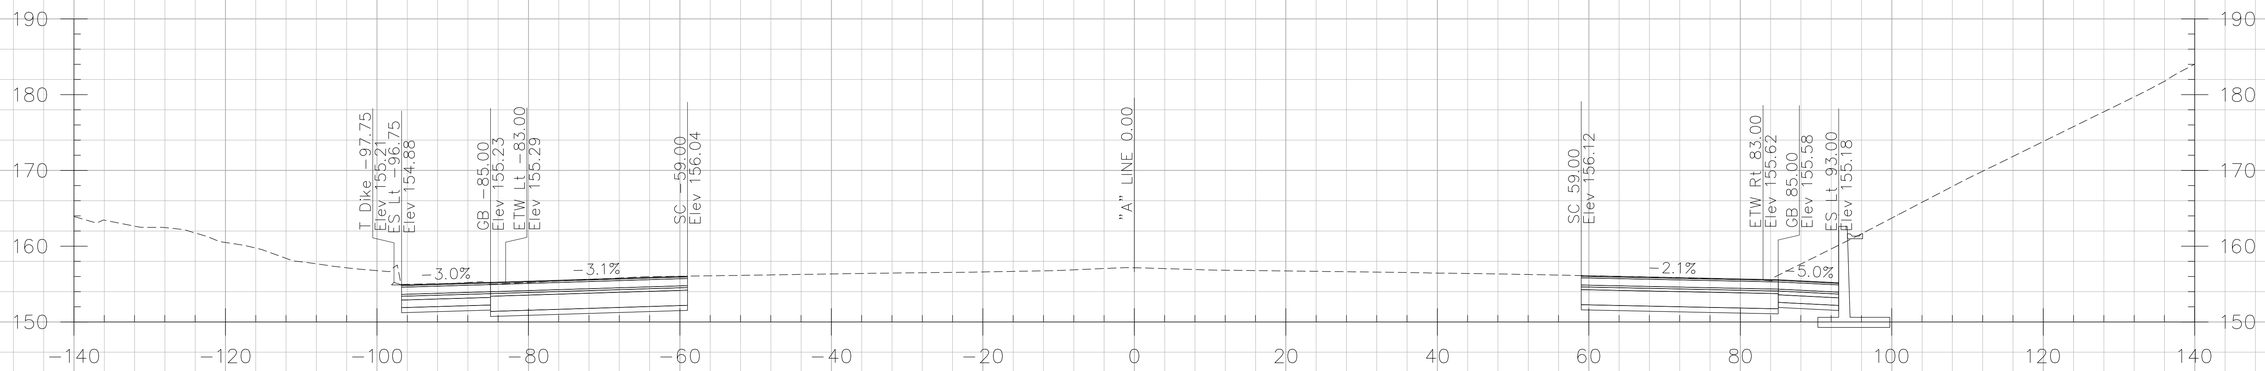

240+50.00

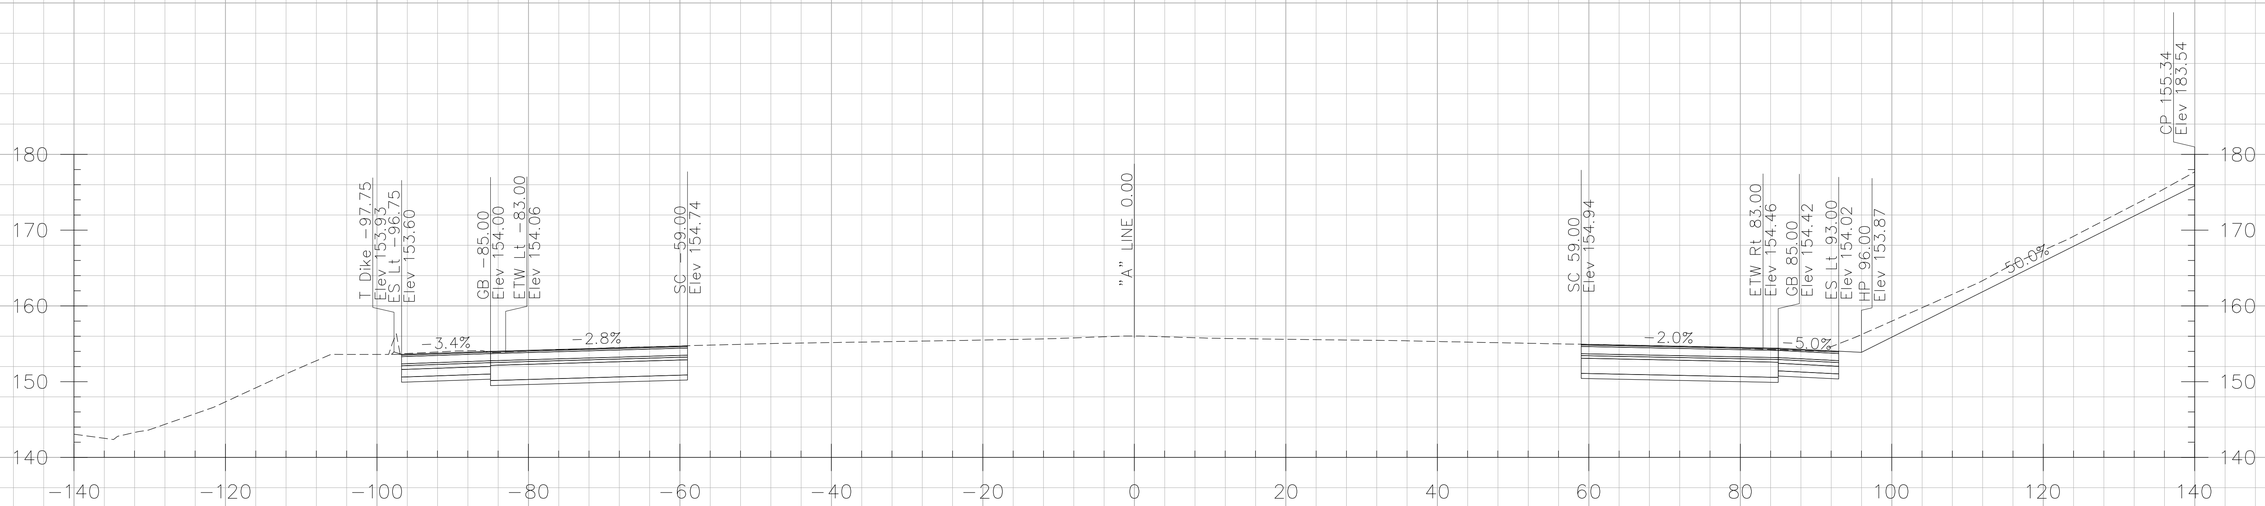

240+00.00

CROSS SECTIONS CREATED BY: DP
DATE: 10/17/2013
File: ...\A Line.dgn

PROJECT: I-5 SEGMENT 2
CONTRACT No: 12-0F96C4 12-Ora-5
PM: 3.7/6.2

Scale Ratio: 1:10' Horiz.
1:10' Vert.
ALL DIMENSIONS ARE US SURVEY FEET

"A" LINE CROSS SECTIONS

SHEET 23 OF 134

DESIGN STUDY ONLY

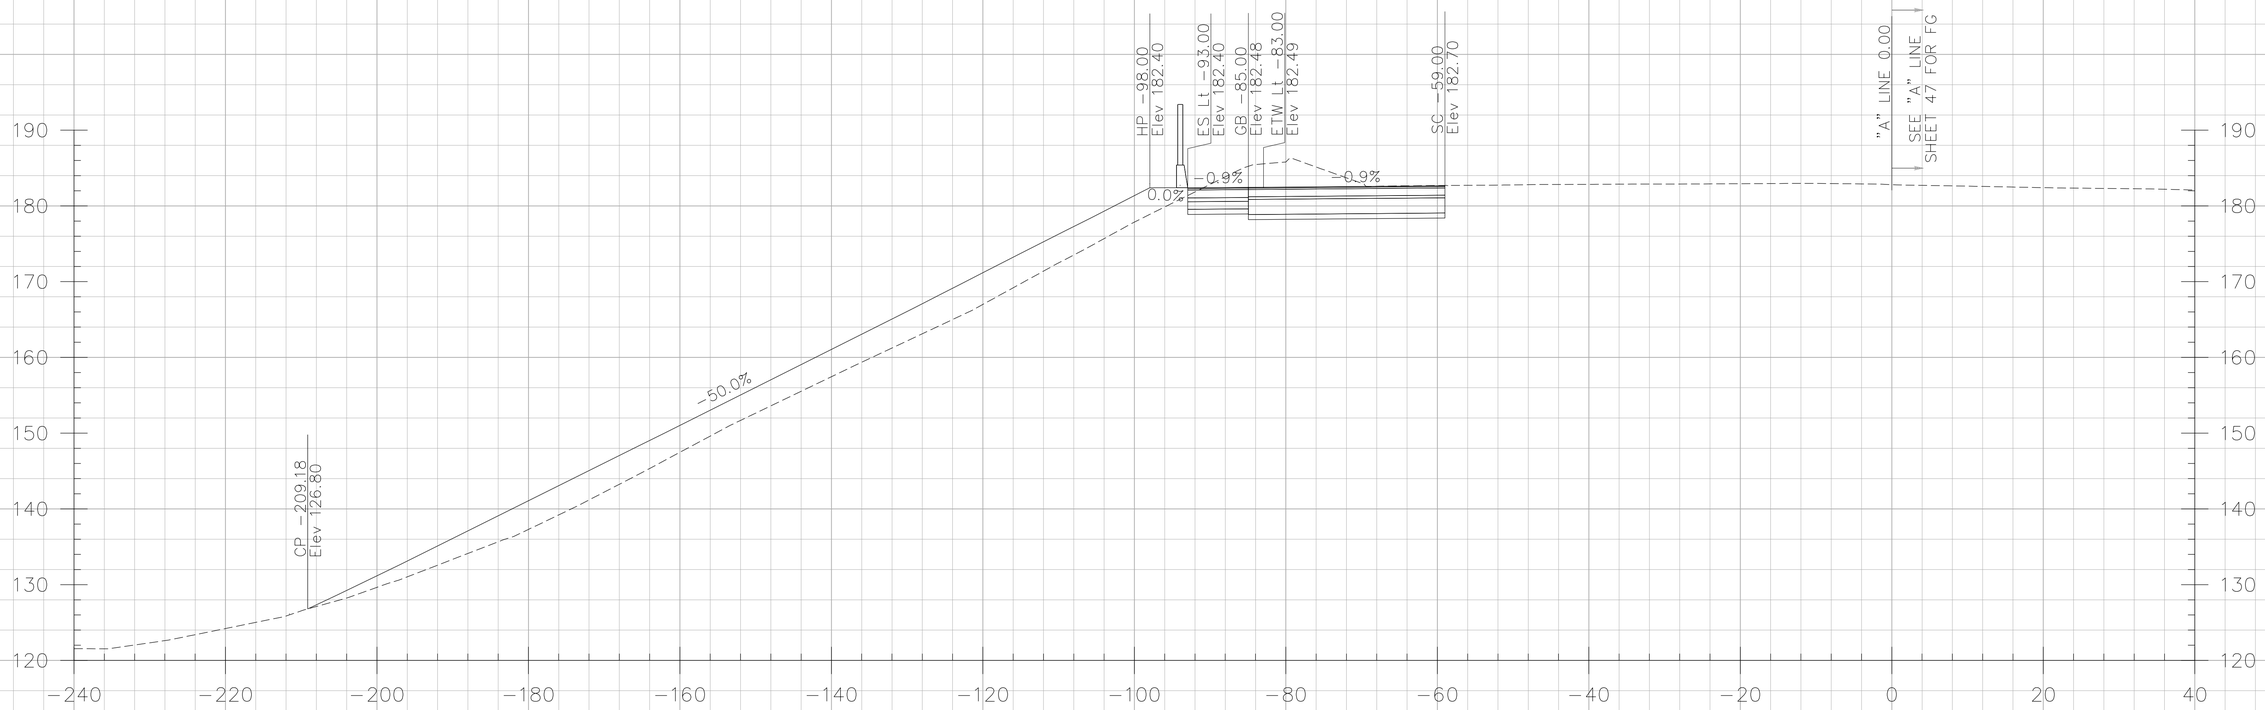

253+00.00

CROSS SECTIONS CREATED BY: DP
DATE: 10/17/2013
File: ...\A Line.dgn

PROJECT: I-5 SEGMENT 2
CONTRACT No: 12-0F96C4 12-Ora-5
PM: 3.7/6.2

Scale Ratio: 1:10' Horiz.
1:10' Vert.
ALL DIMENSIONS ARE US SURVEY FEET

"A" LINE CROSS SECTIONS

SHEET 36 OF 134

DESIGN STUDY ONLY

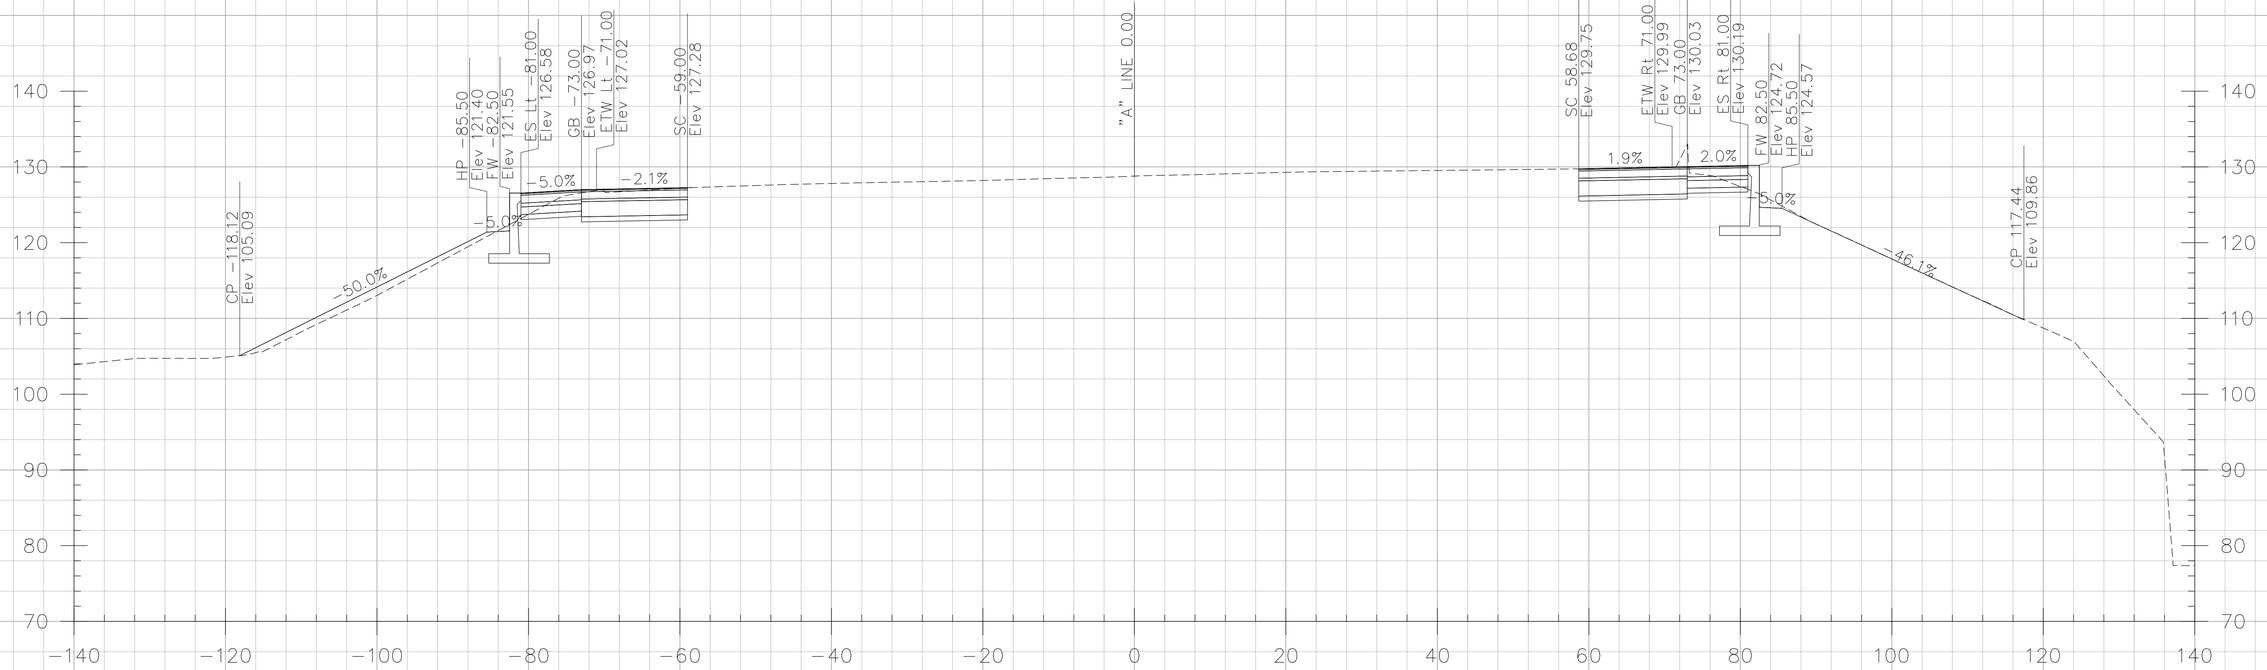

275+50.00

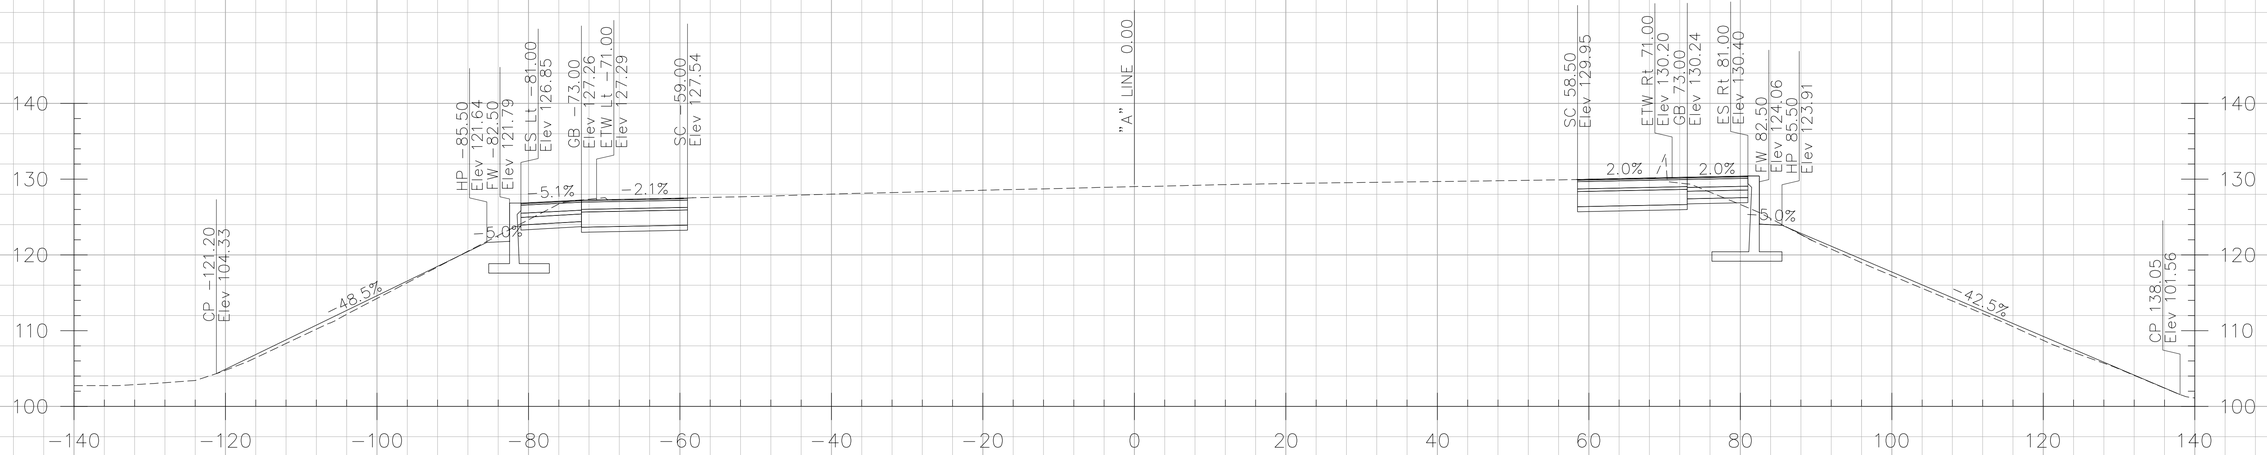

275+00.00

CROSS SECTIONS CREATED BY: DP
DATE: 10/17/2013
File: ...\A Line.dgn

PROJECT: I-5 SEGMENT 2
CONTRACT No: 12-0F96C4 12-Ora-5
PM: 3.7/6.2

Scale Ratio: 1:10' Horiz.
1:10' Vert.
ALL DIMENSIONS ARE US SURVEY FEET

"A" LINE CROSS SECTIONS

DESIGN STUDY ONLY

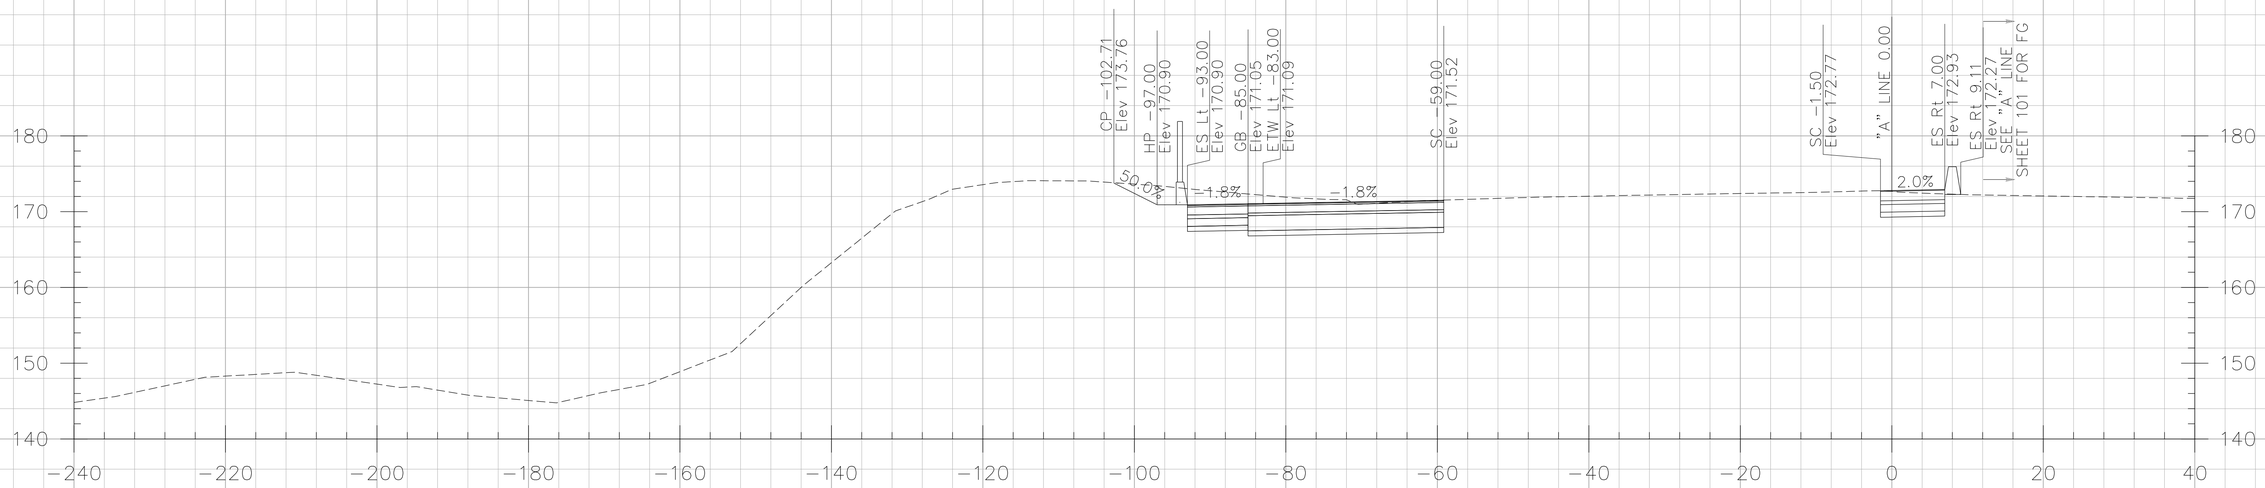

294+50.00

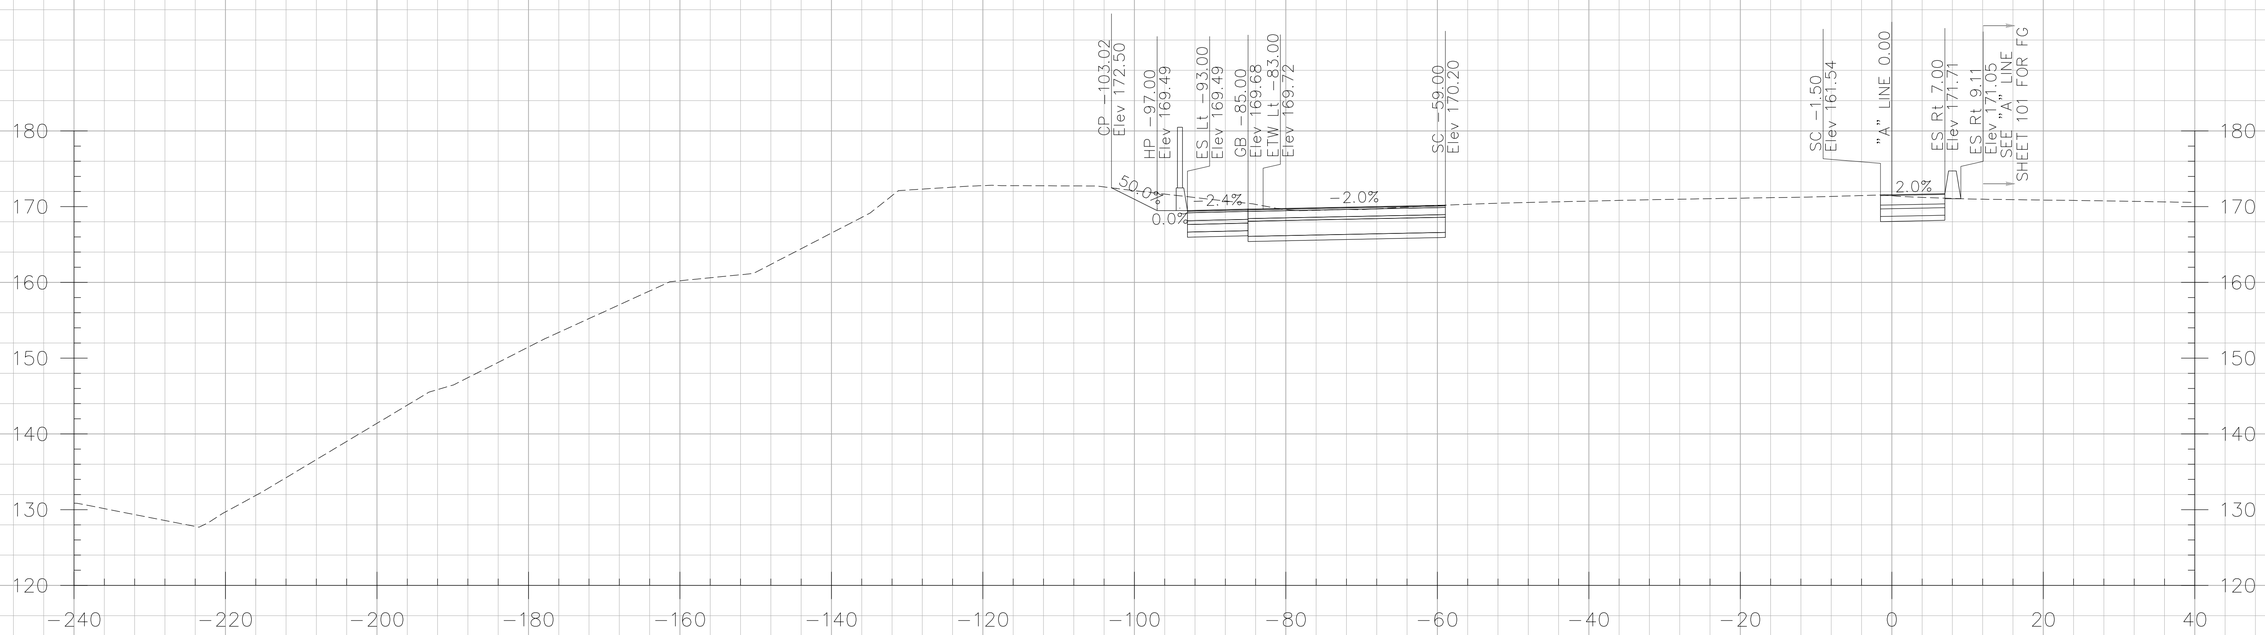

294+00.00

CROSS SECTIONS CREATED BY: DP
DATE: 10/17/2013
File: ...\A Line.dgn

PROJECT: I-5 SEGMENT 2
CONTRACT No: 12-0F96C4 12-Ora-5
PM: 3.7/6.2

Scale Ratio: 1:10' Horiz.
1:10' Vert.
ALL DIMENSIONS ARE US SURVEY FEET

"A" LINE CROSS SECTIONS

SHEET 98 OF 134

DESIGN STUDY ONLY

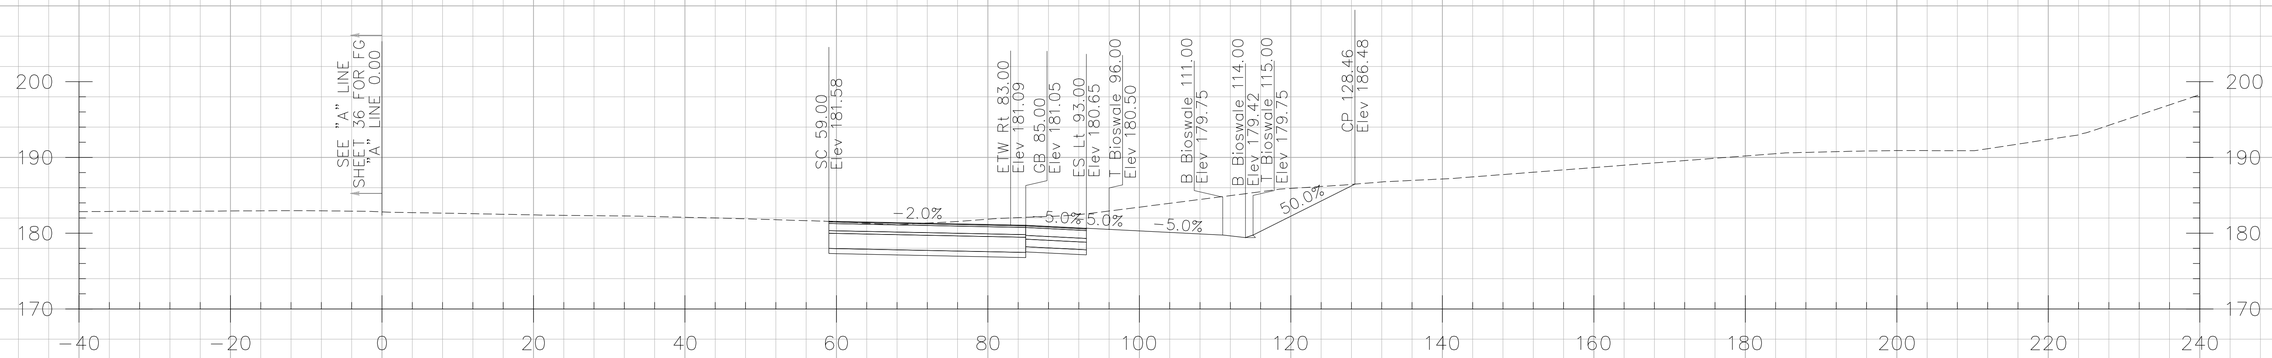

253+00.00

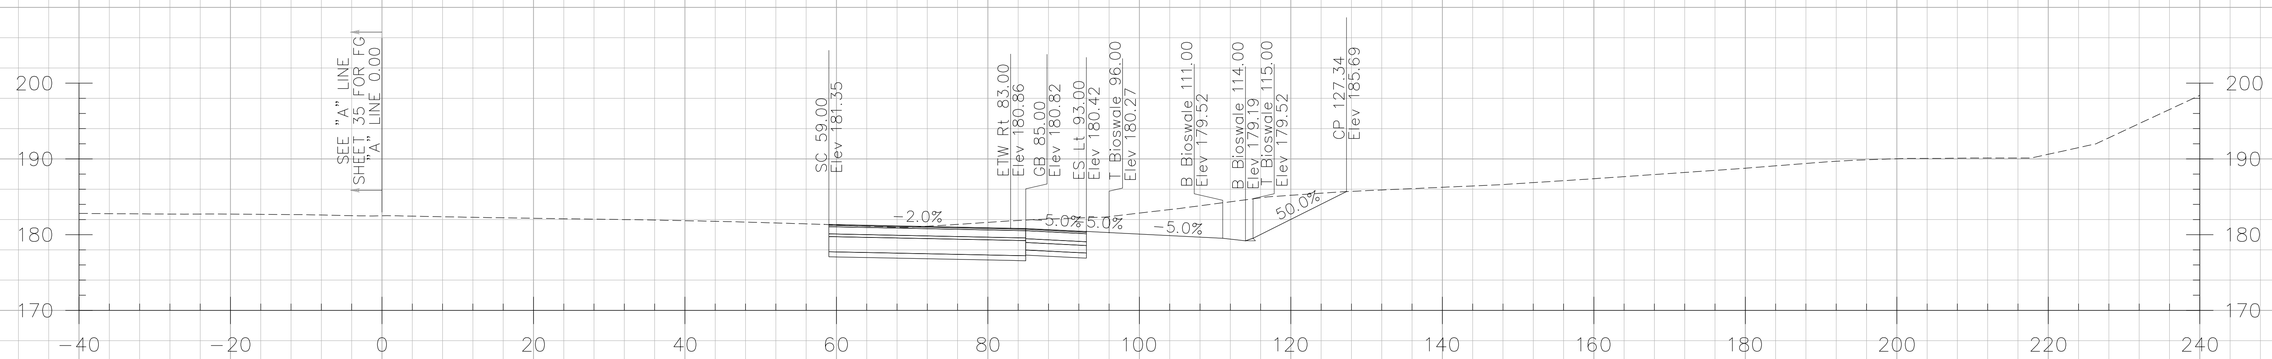

252+50.00

CROSS SECTIONS CREATED BY: DP
DATE: 10/17/2013
File: ...\A Line.dgn

PROJECT: I-5 SEGMENT 2
CONTRACT No: 12-0F96C4 12-Ora-5
PM: 3.7/6.2

Scale Ratio: 1:10' Horiz.
1:10' Vert.
ALL DIMENSIONS ARE US SURVEY FEET

"A" LINE CROSS SECTIONS

SHEET 47 OF 134

DESIGN STUDY ONLY

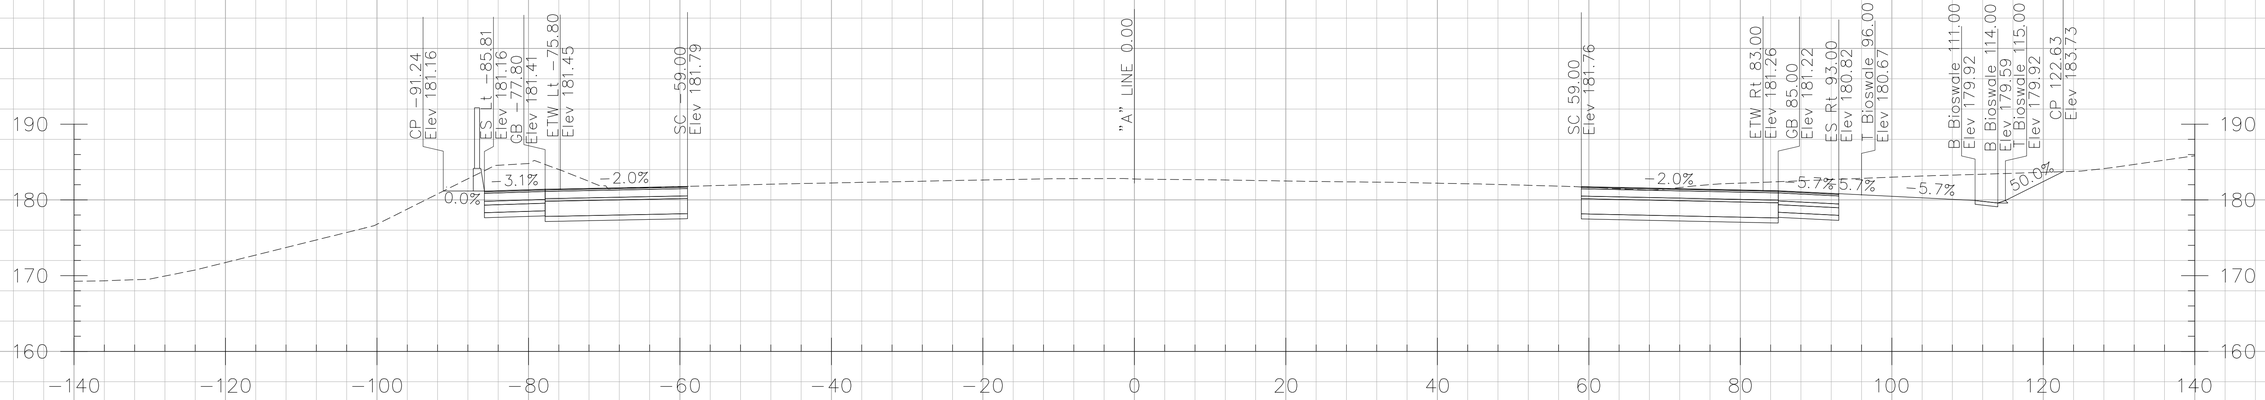

254+50.00

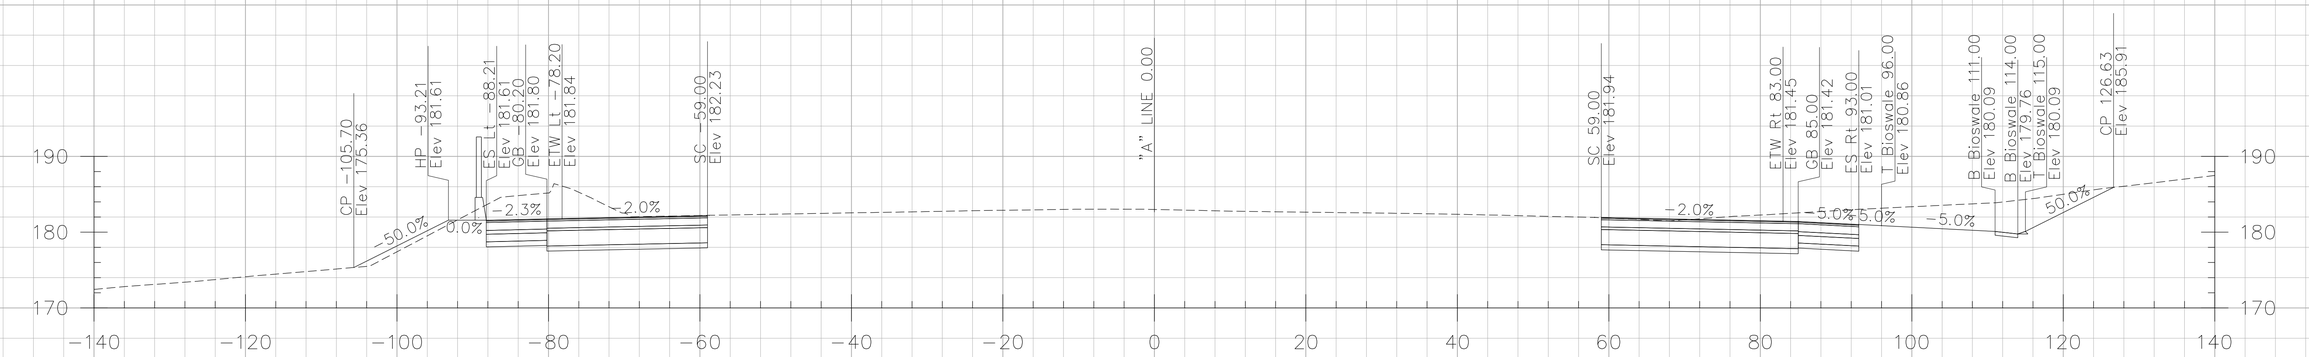

254+00.00

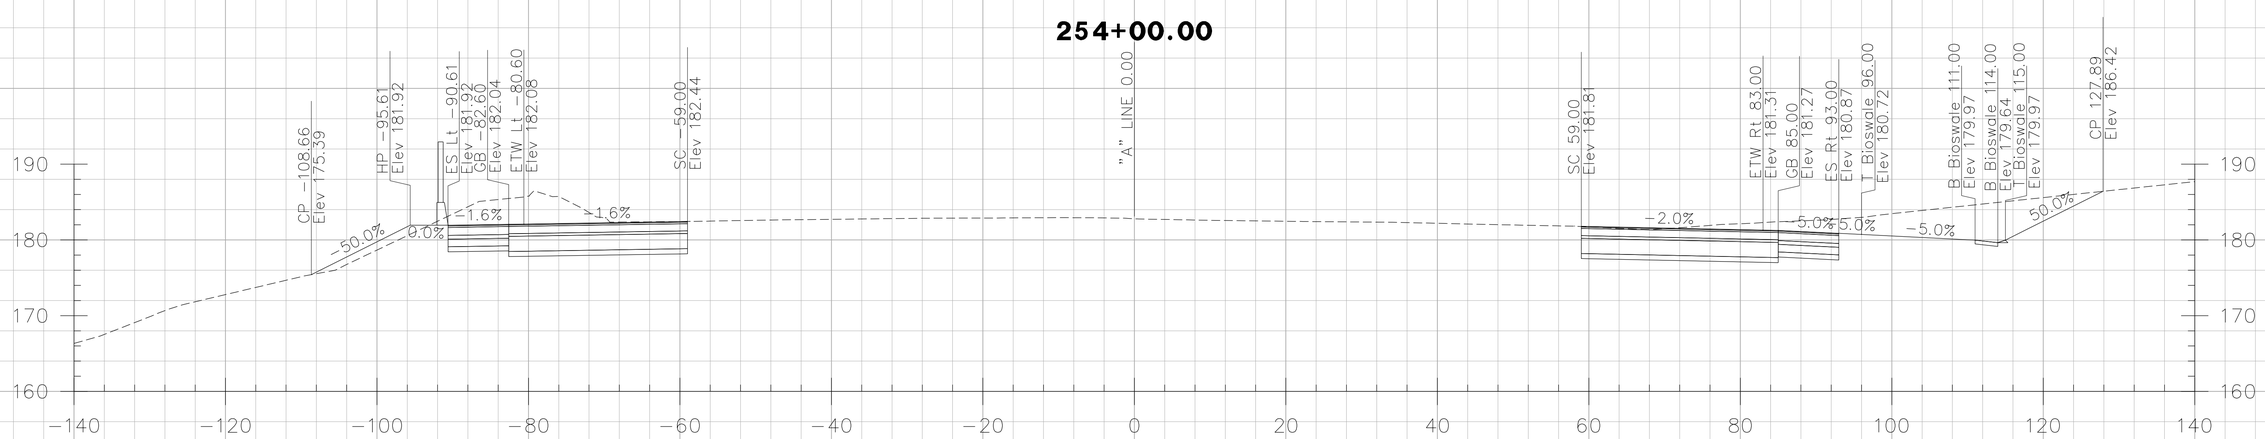

253+50.00

CROSS SECTIONS CREATED BY: DP
DATE: 10/17/2013
File: ...\A Line.dgn

PROJECT: I-5 SEGMENT 2
CONTRACT No: 12-0F96C4 12-Ora-5
PM: 3.7/6.2

Scale Ratio: 1:10' Horiz.
1:10' Vert.
ALL DIMENSIONS ARE US SURVEY FEET

"A" LINE CROSS SECTIONS