DESIGN STUDY ONLY

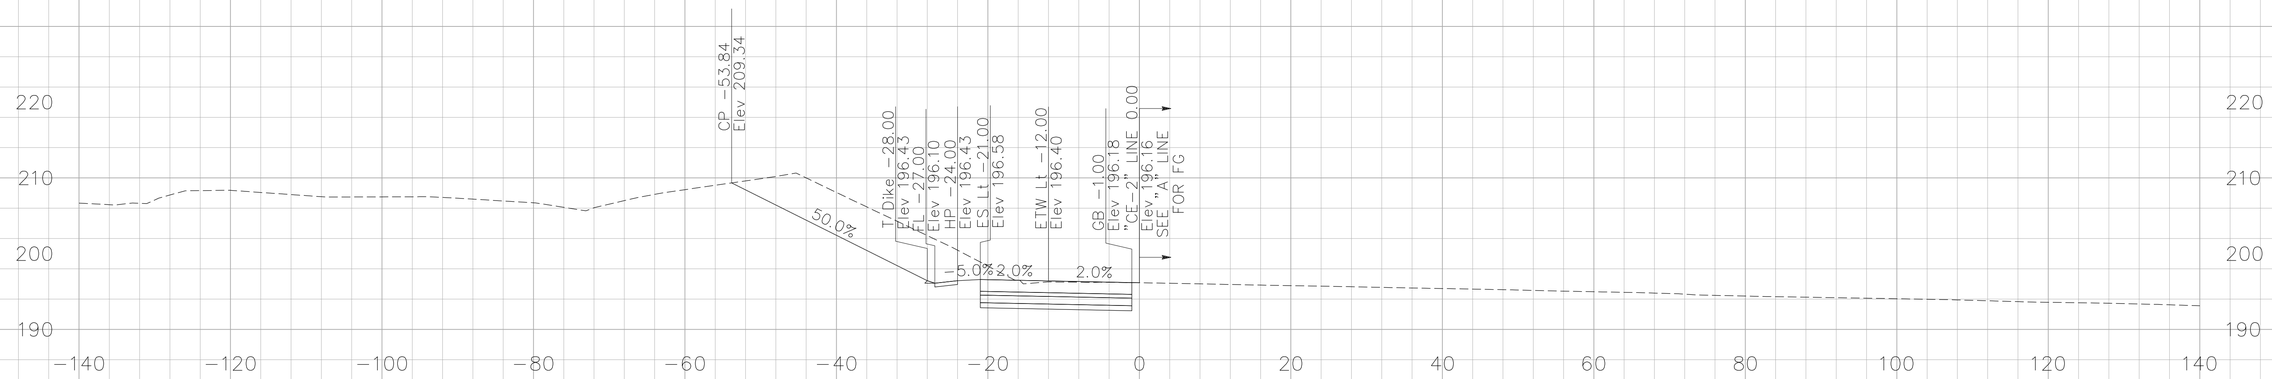

303+50.00

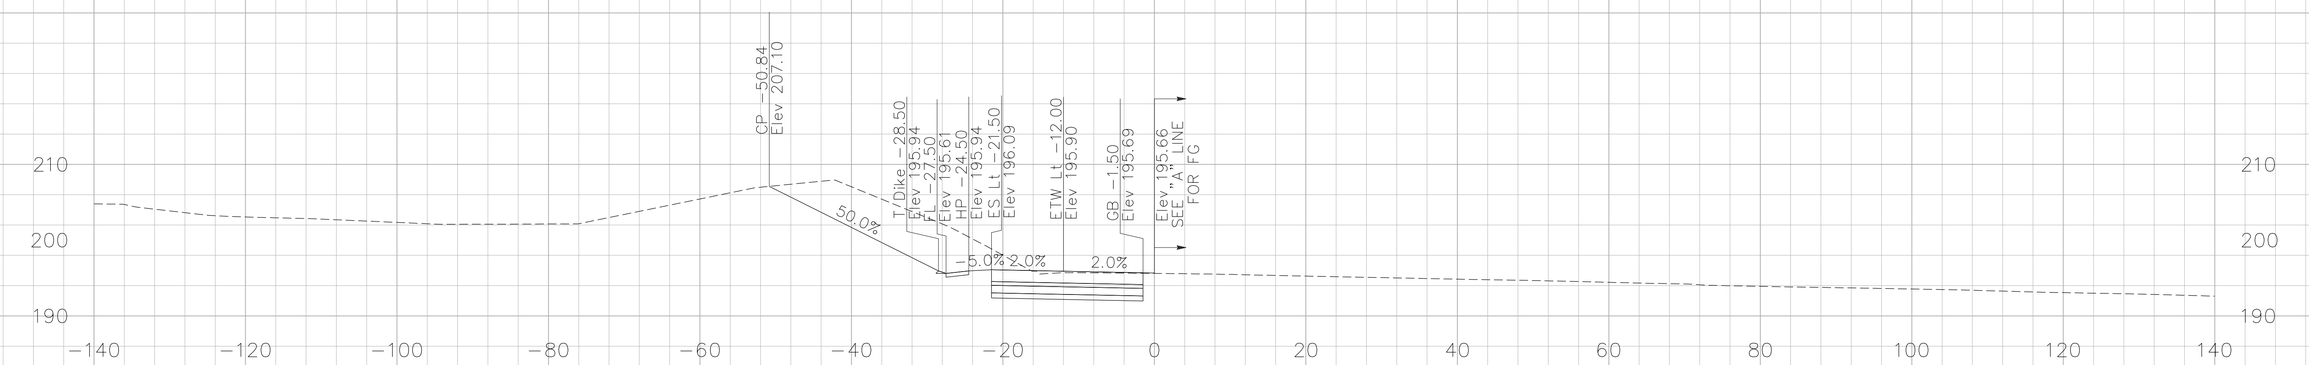

303+25.00

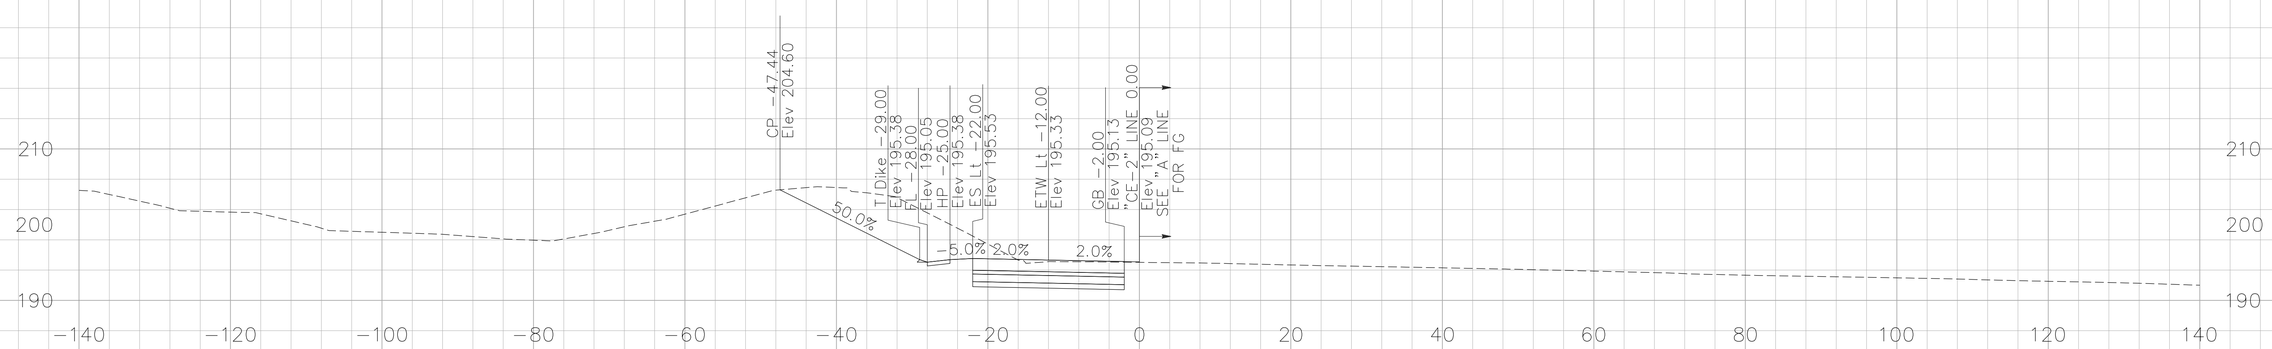

303+00.00

CROSS SECTIONS CREATED BY: DP
DATE: 10/17/2013
File: ...\CE-2 Line.dgn

PROJECT: I-5 SEGMENT 2
CONTRACT No: 12-0F96C4 12-Ora-5
PM: 3.7/6.2

Scale Ratio: 1:10' Horiz.
1:10' Vert.
ALL DIMENSIONS ARE US SURVEY FEET

"CE-2" LINE CROSS SECTIONS

SHEET 01 OF 16

DESIGN STUDY ONLY

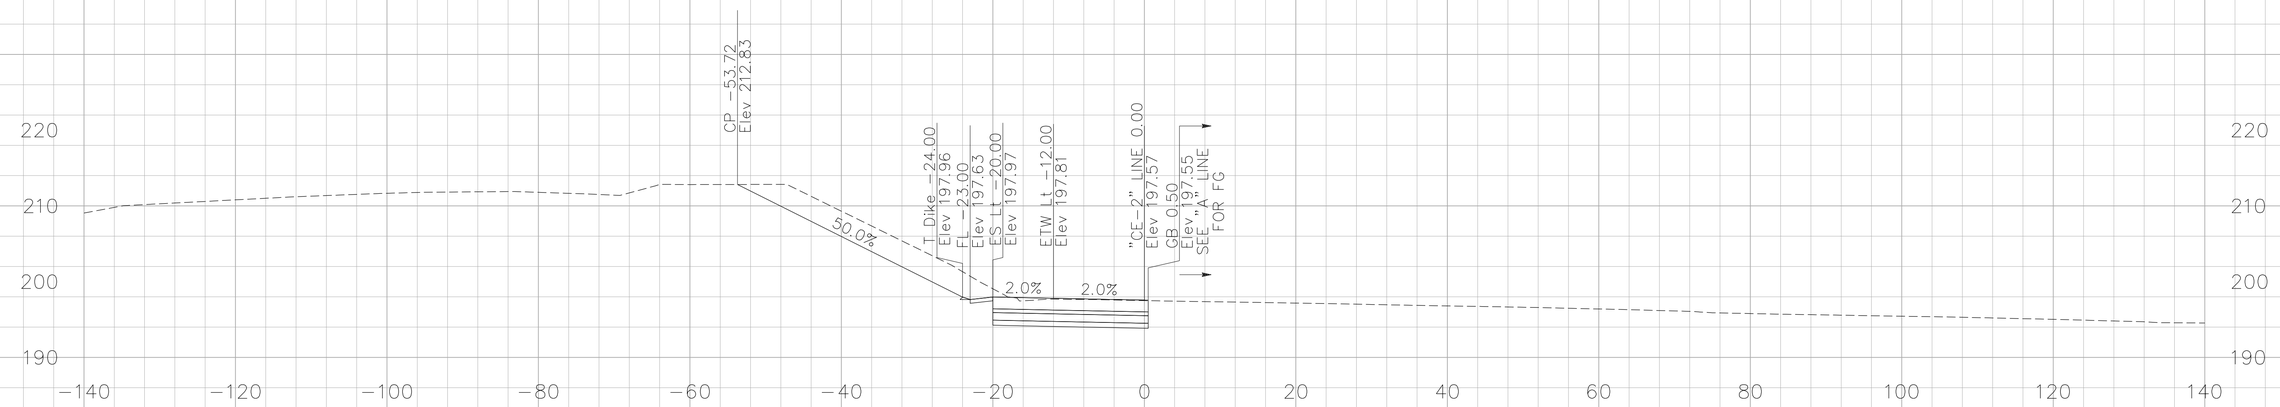

304+25.00

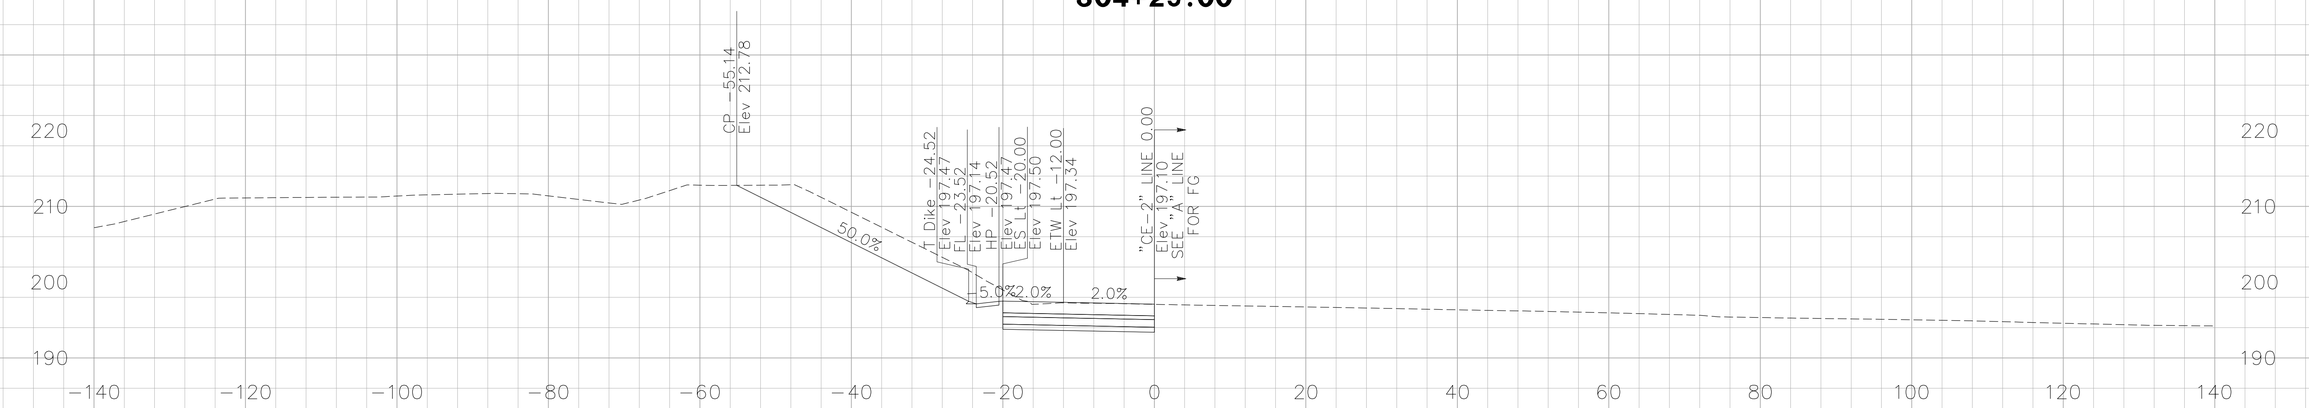

304+00.00

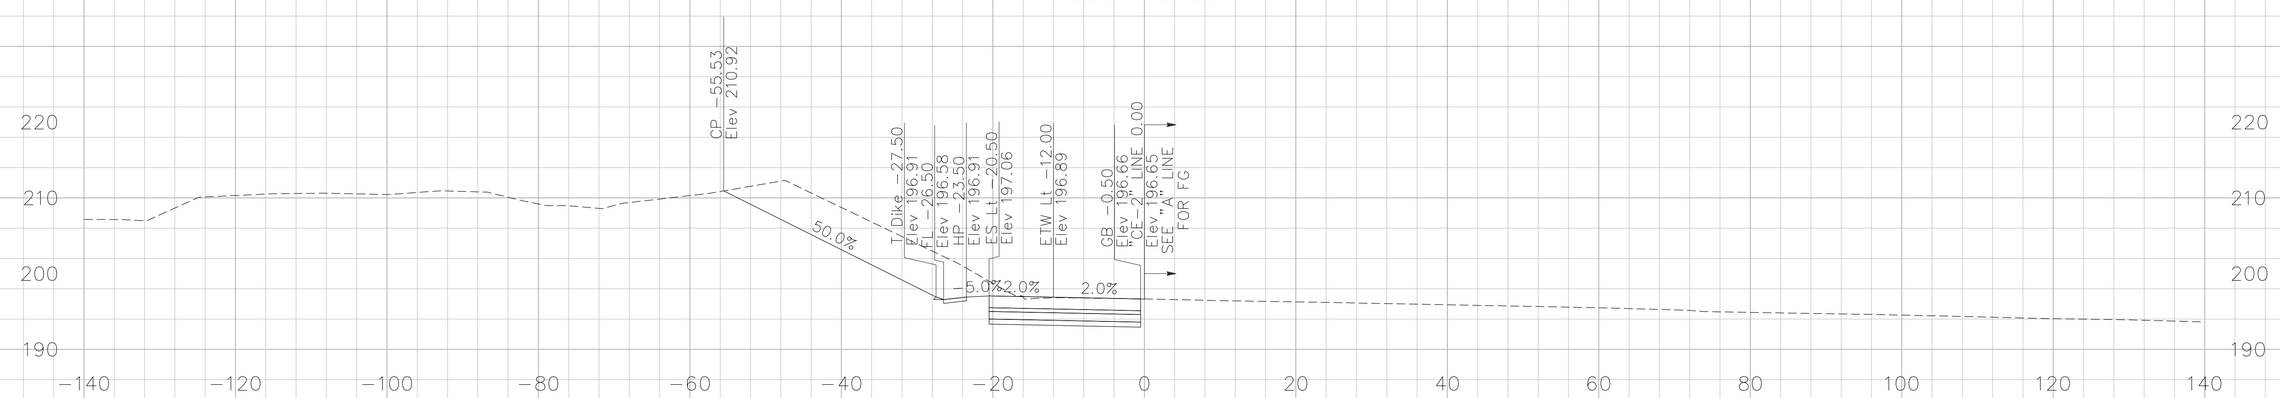

303+75.00

CROSS SECTIONS CREATED BY: DP
DATE: 10/17/2013
File: ...\CE-2 Line.dgn

PROJECT: I-5 SEGMENT 2
CONTRACT No: 12-0F96C4 12-Ora-5
PM: 3.7/6.2

Scale Ratio: 1:10' Horiz.
1:10' Vert.
ALL DIMENSIONS ARE US SURVEY FEET

"CE-2" LINE CROSS SECTIONS

SHEET 02 OF 16

DESIGN STUDY ONLY

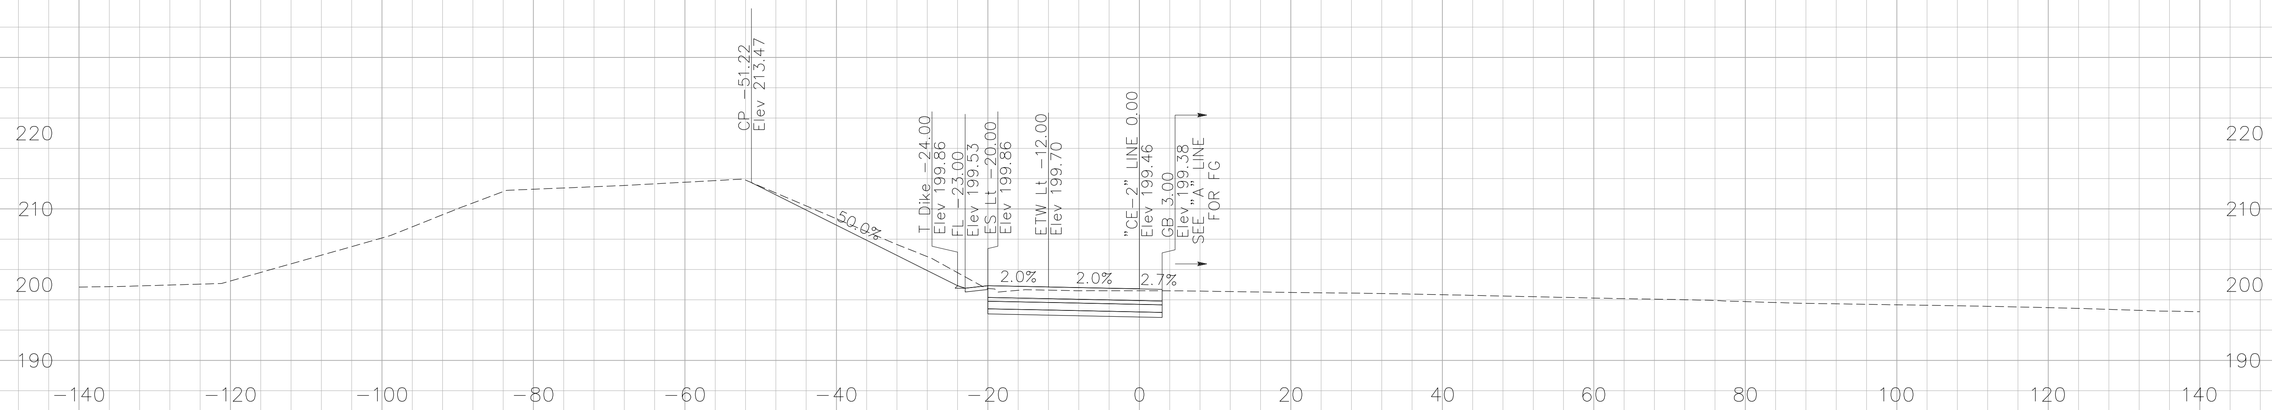

305+50.00

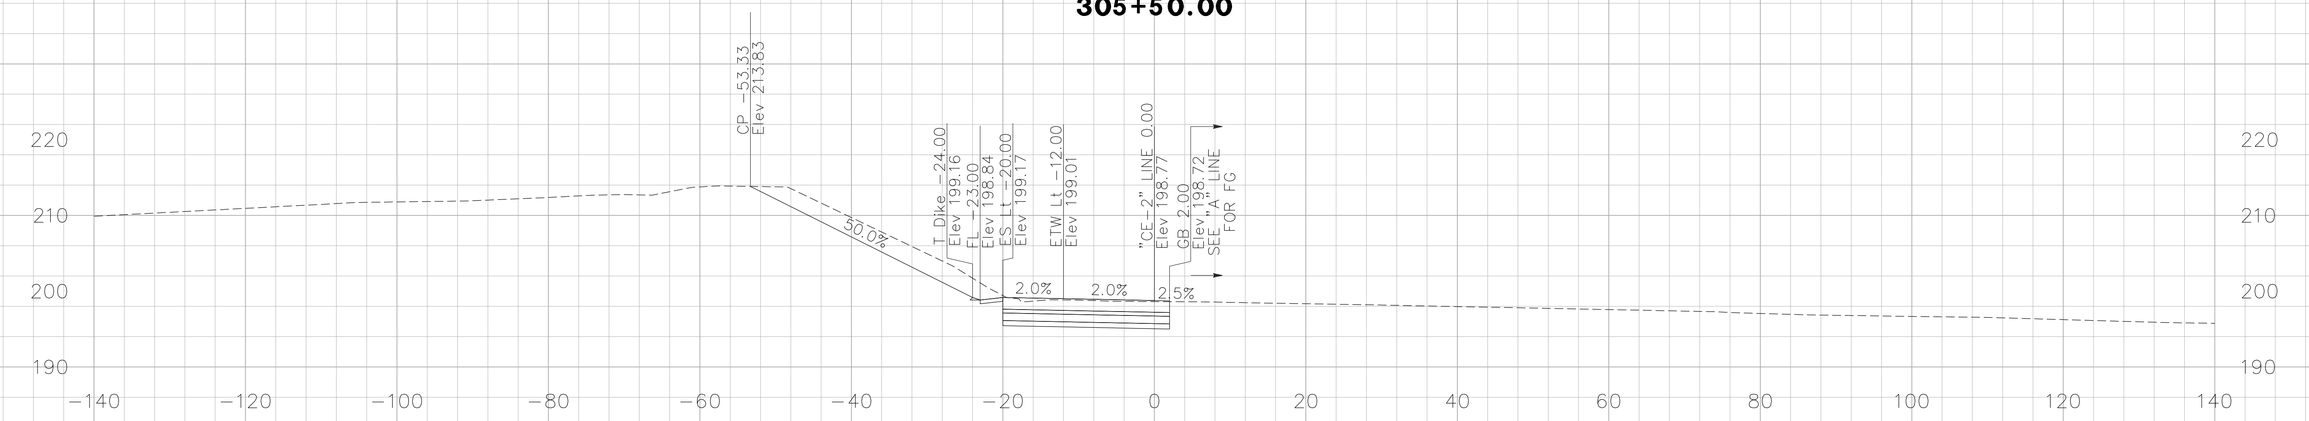

305+00.00

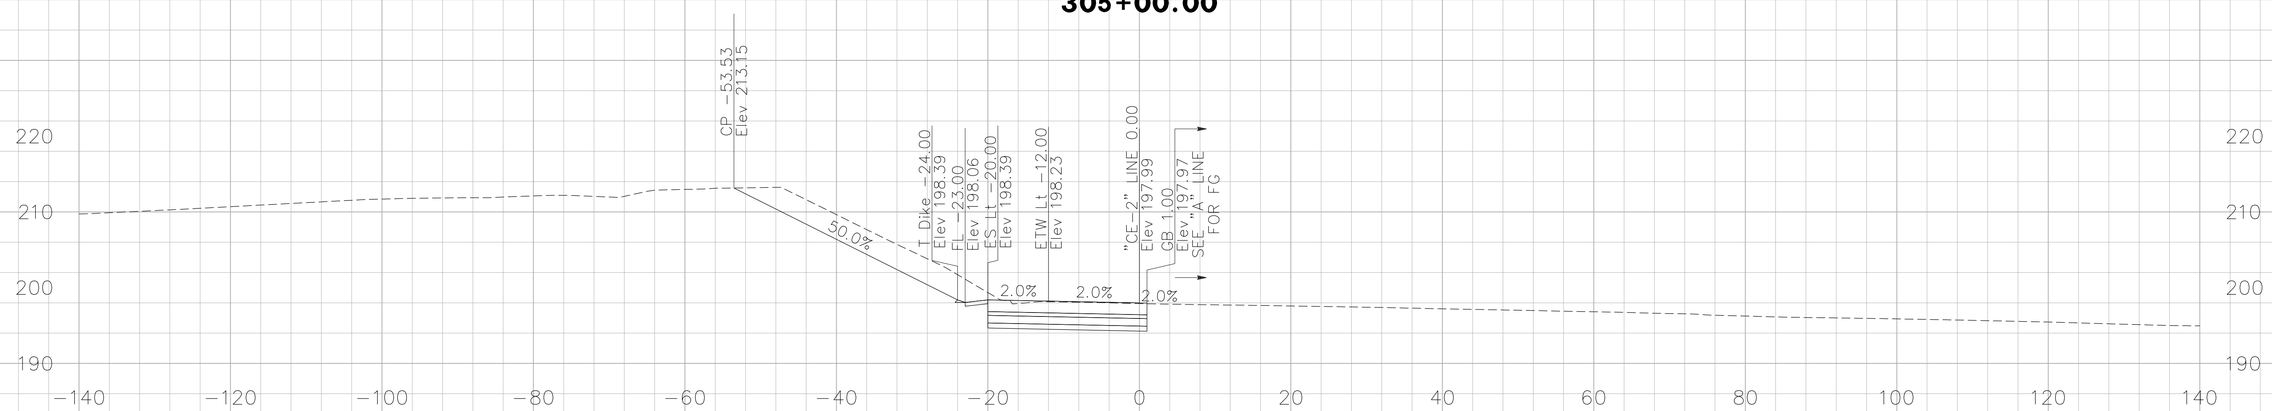

304+50.00

CROSS SECTIONS CREATED BY: DP
DATE: 10/17/2013
File: ...\CE-2 Line.dgn

PROJECT: I-5 SEGMENT 2
CONTRACT No: 12-0F96C4 12-0ra-5
PM: 3.7/6.2

Scale Ratio: 1:10' Horiz.
1:10' Vert.
ALL DIMENSIONS ARE US SURVEY FEET

"CE-2" LINE CROSS SECTIONS

SHEET 03 OF 16

DESIGN STUDY ONLY

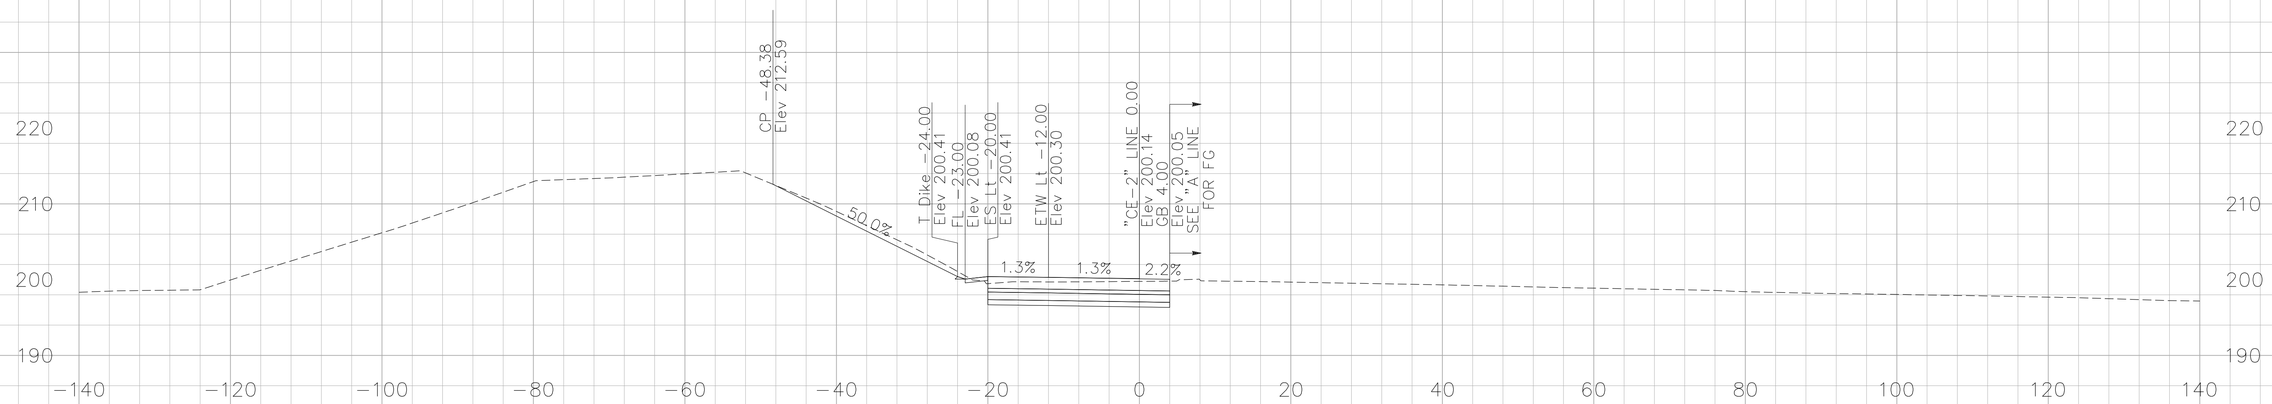

306+00.00

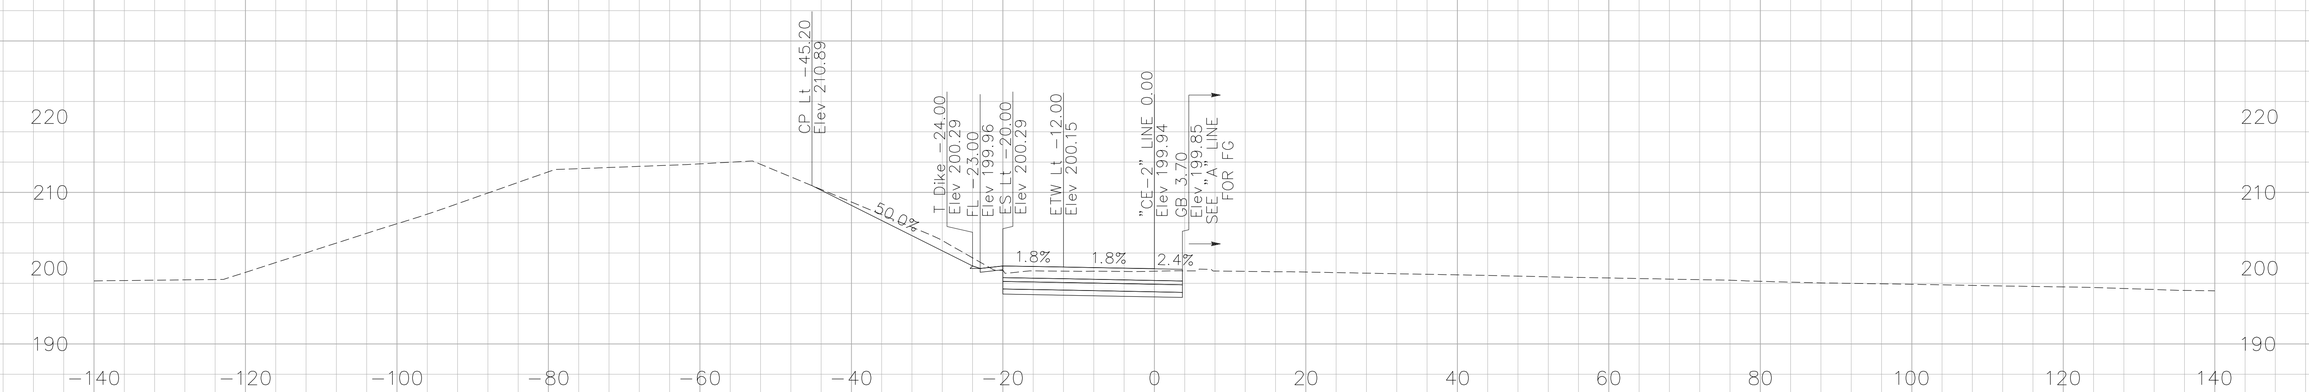

305+85.00

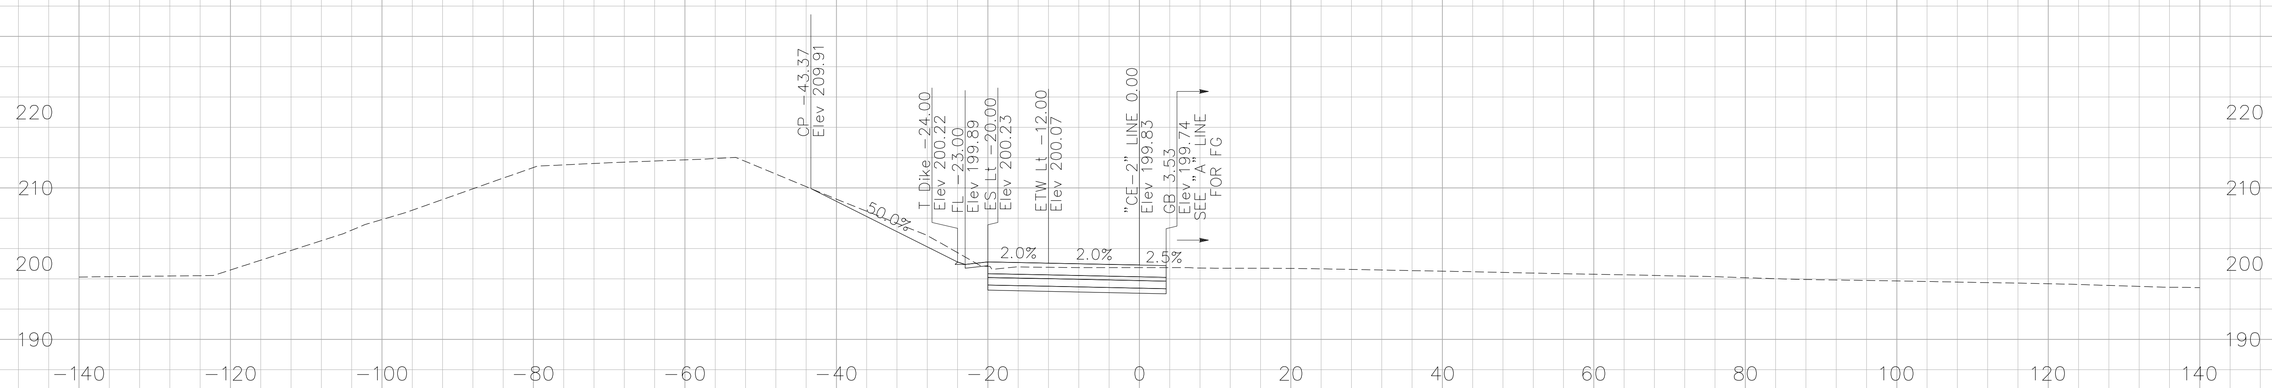

305+76.45

CROSS SECTIONS CREATED BY: DP
DATE: 10/17/2013
File: ...\CE-2 Line.dgn

PROJECT: I-5 SEGMENT 2
CONTRACT No: 12-0F96C4 12-Ora-5
PM: 3.7/6.2

Scale Ratio: 1:10' Horiz.
1:10' Vert.
ALL DIMENSIONS ARE US SURVEY FEET

"CE-2" LINE CROSS SECTIONS

SHEET 04 OF 16

DESIGN STUDY ONLY

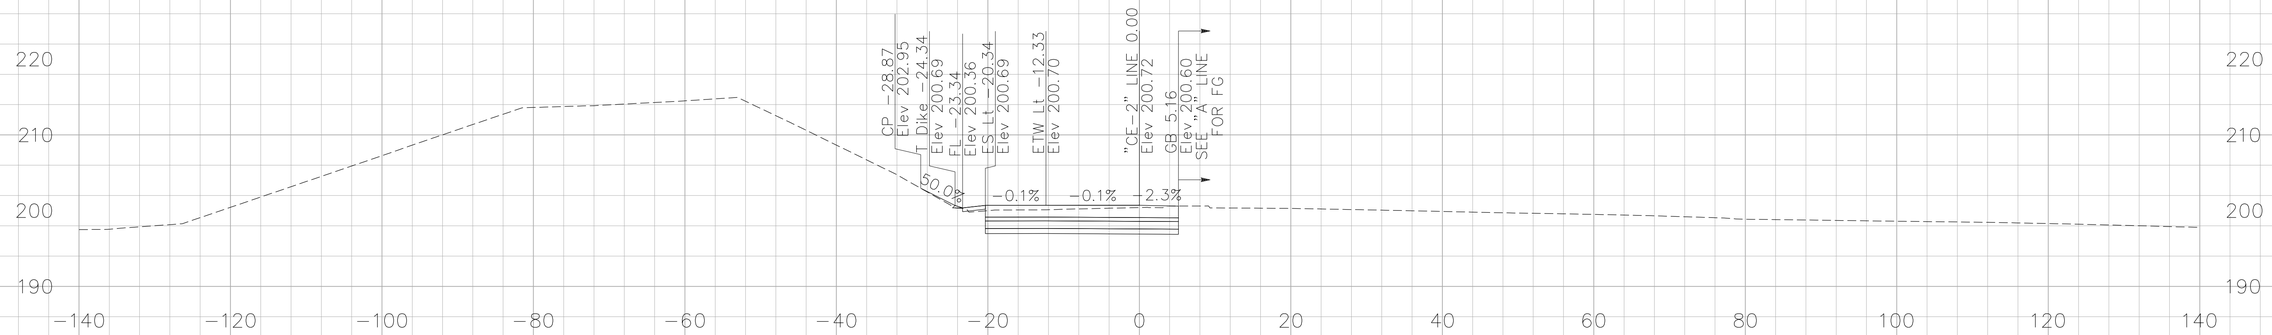

306+50.00

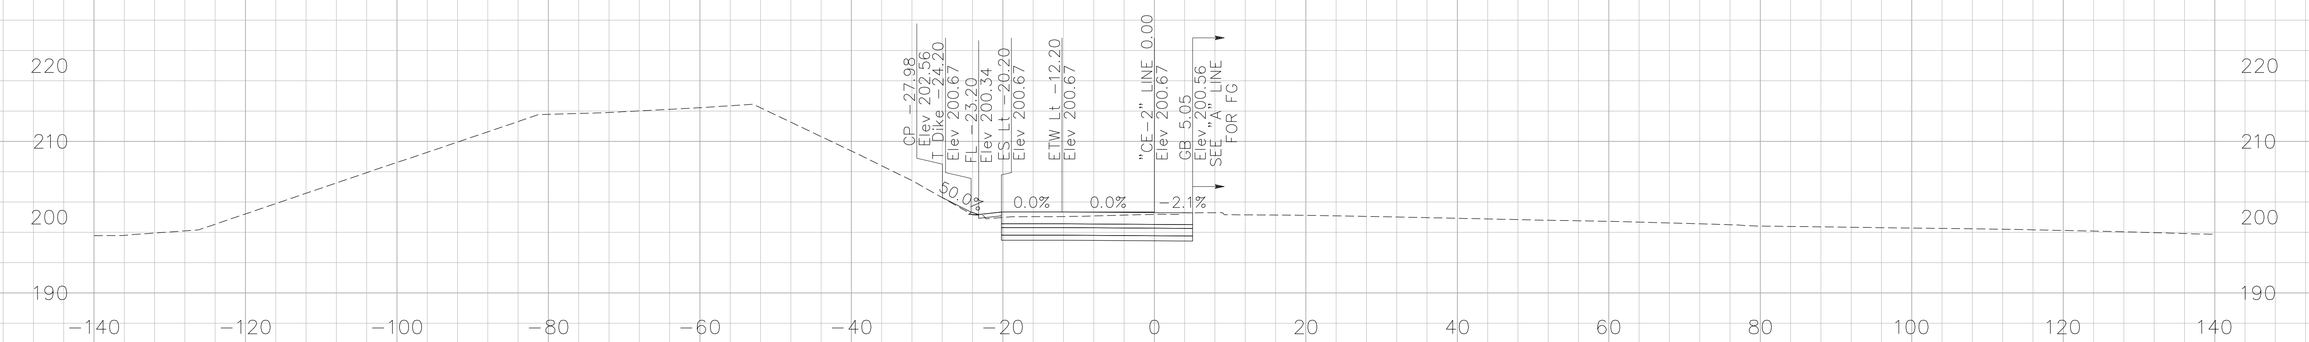

306+45.87

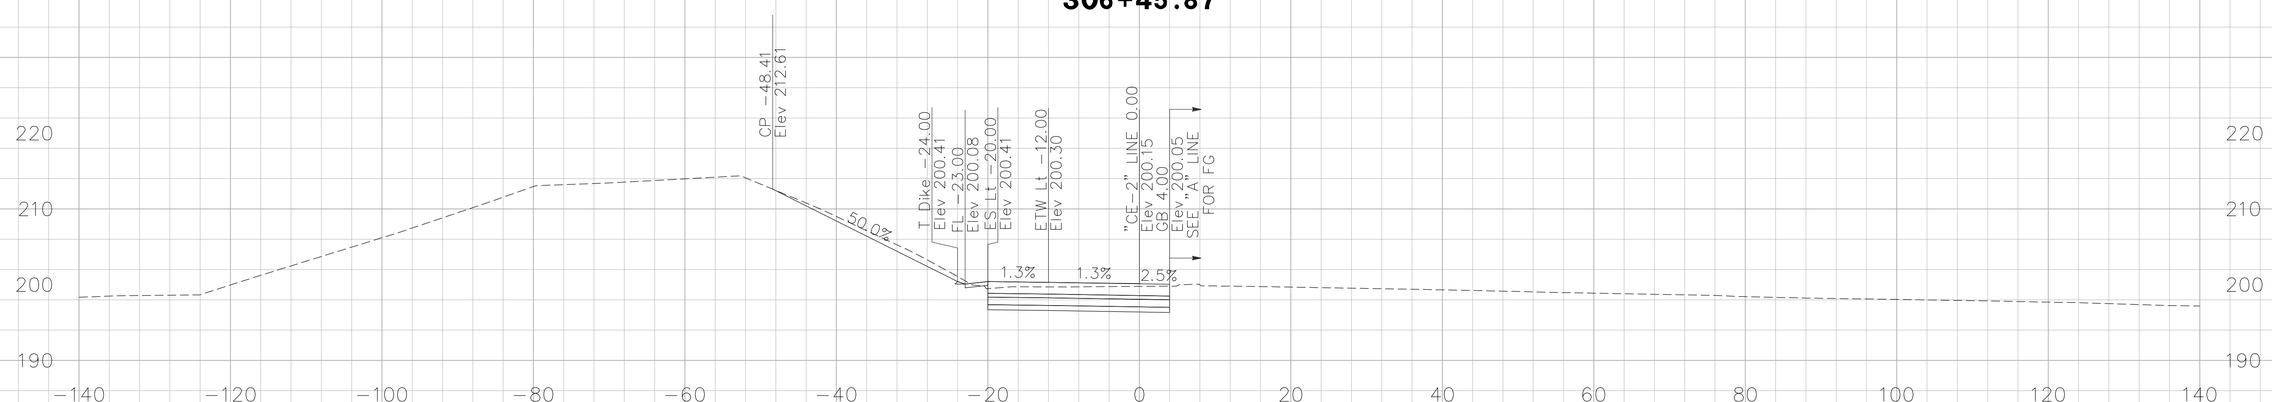

306+00.18

CROSS SECTIONS CREATED BY: DP
DATE: 10/17/2013
File: ...\CE-2 Line.dgn

PROJECT: I-5 SEGMENT 2
CONTRACT No: 12-0F96C4 12-0ra-5
PM: 3.7/6.2

Scale Ratio: 1:10' Horiz.
1:10' Vert.
ALL DIMENSIONS ARE US SURVEY FEET

"CE-2" LINE CROSS SECTIONS

SHEET 05 OF 16

DESIGN STUDY ONLY

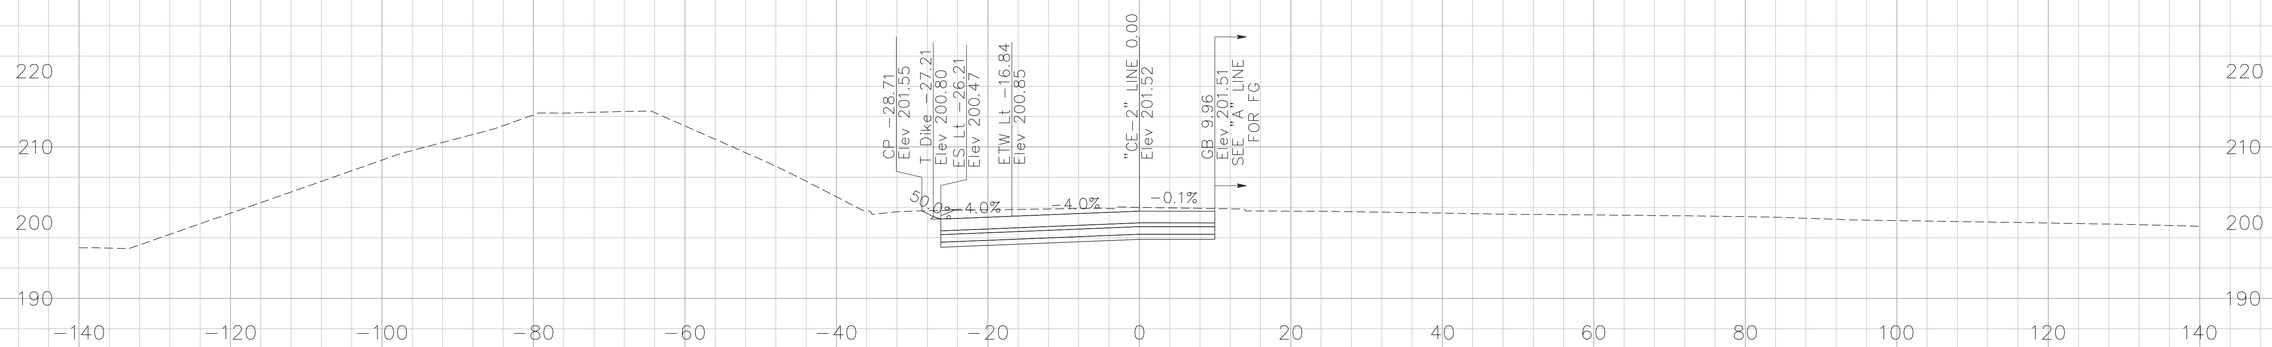

307+85.14

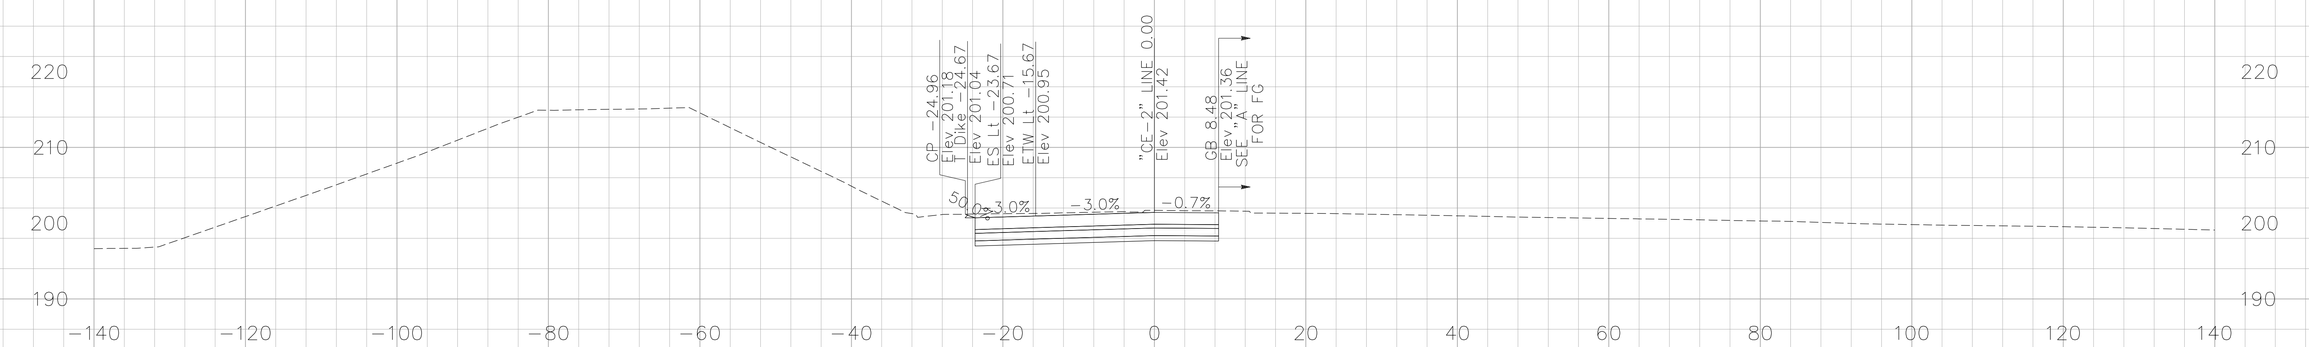

307+50.00

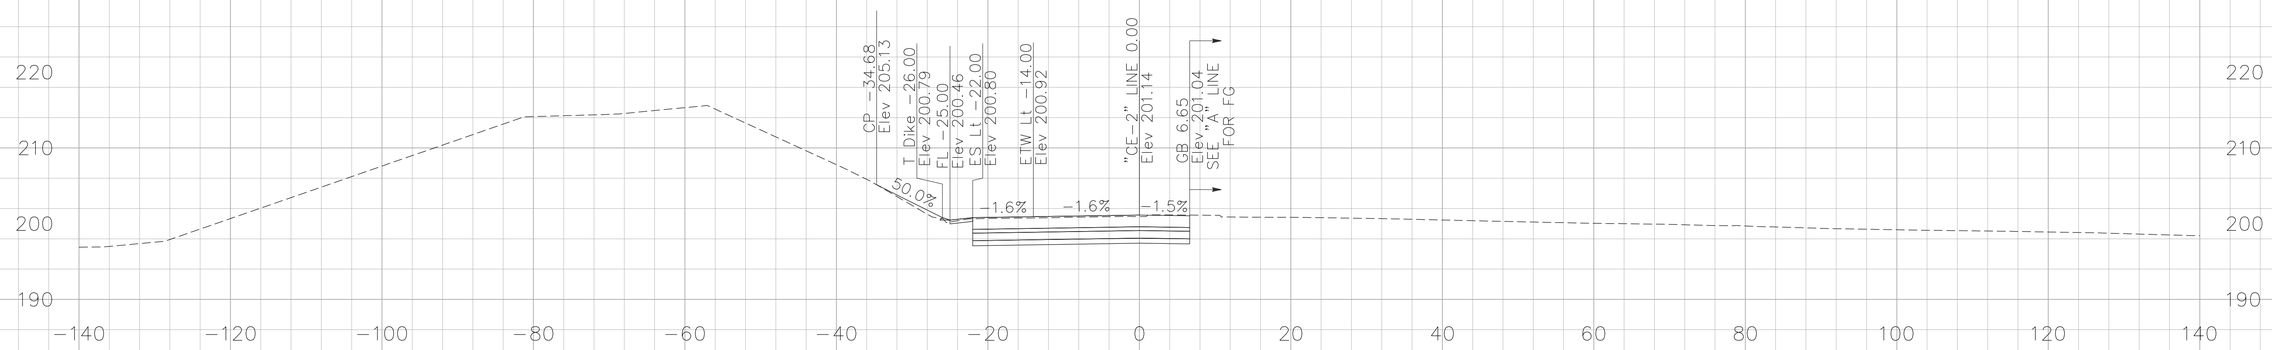

307+00.00

CROSS SECTIONS CREATED BY: DP
DATE: 10/17/2013
File: ...\CE-2 Line.dgn

PROJECT: I-5 SEGMENT 2
CONTRACT No: 12-0F96C4 12-Ora-5
PM: 3.7/6.2

Scale Ratio: 1:10' Horiz.
1:10' Vert.
ALL DIMENSIONS ARE US SURVEY FEET

"CE-2" LINE CROSS SECTIONS

SHEET 06 OF 16

DESIGN STUDY ONLY

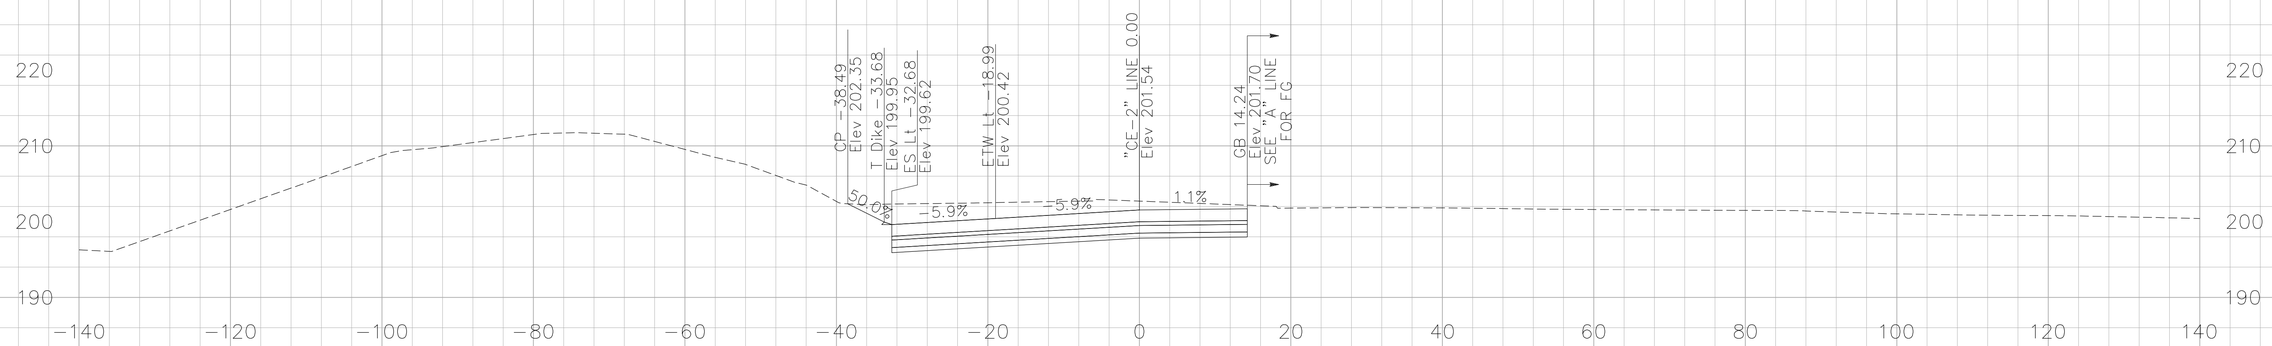

308+50.00

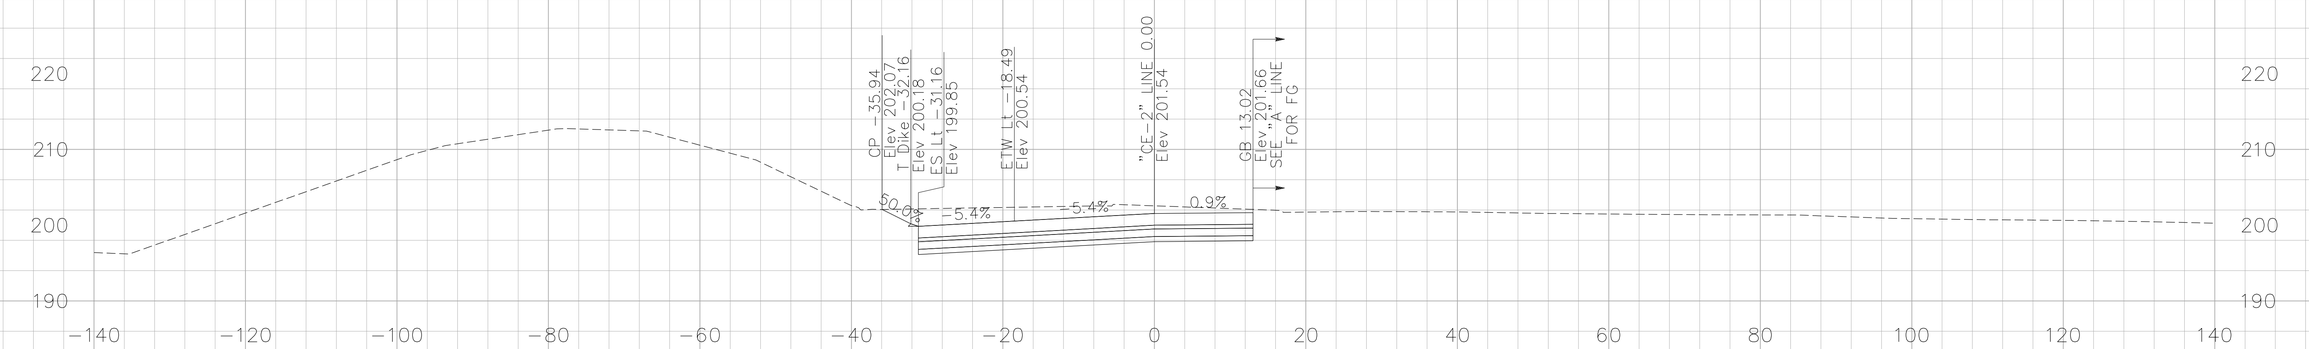

308+35.00

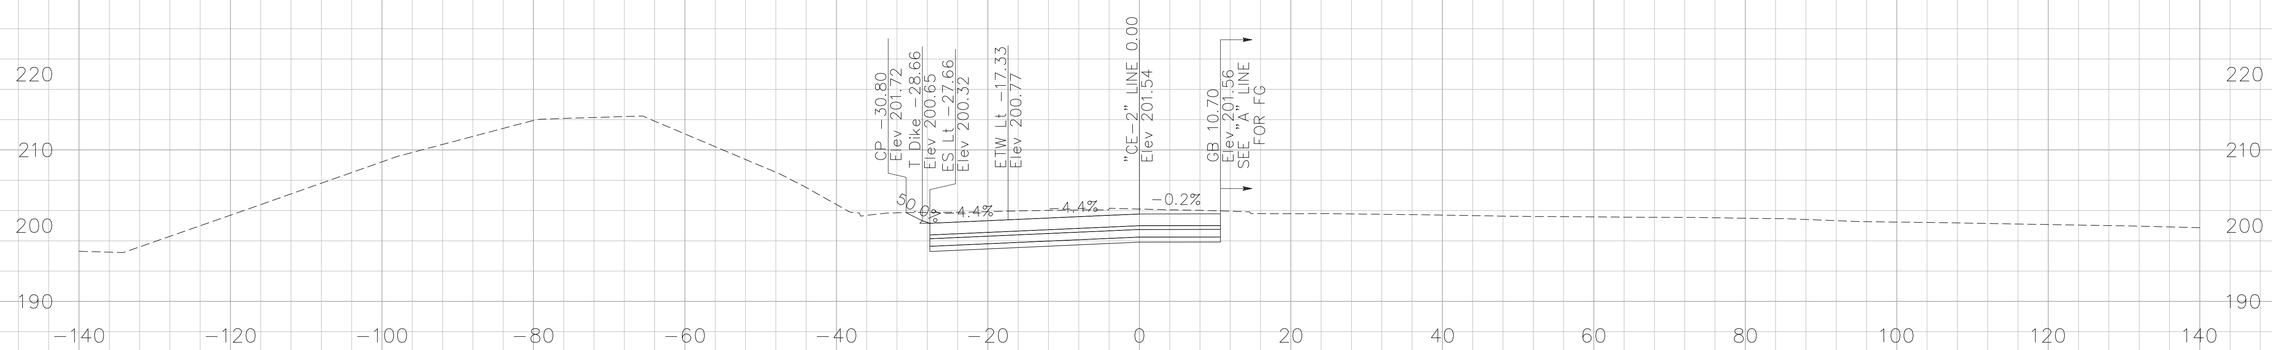

308+00.00

CROSS SECTIONS CREATED BY: DP
DATE: 10/17/2013
File: ...\CE-2 Line.dgn

PROJECT: I-5 SEGMENT 2
CONTRACT No: 12-0F96C4 12-Ora-5
PM: 3.7/6.2

Scale Ratio: 1:10' Horiz.
1:10' Vert.
ALL DIMENSIONS ARE US SURVEY FEET

"CE-2" LINE CROSS SECTIONS

SHEET 07 OF 16

DESIGN STUDY ONLY

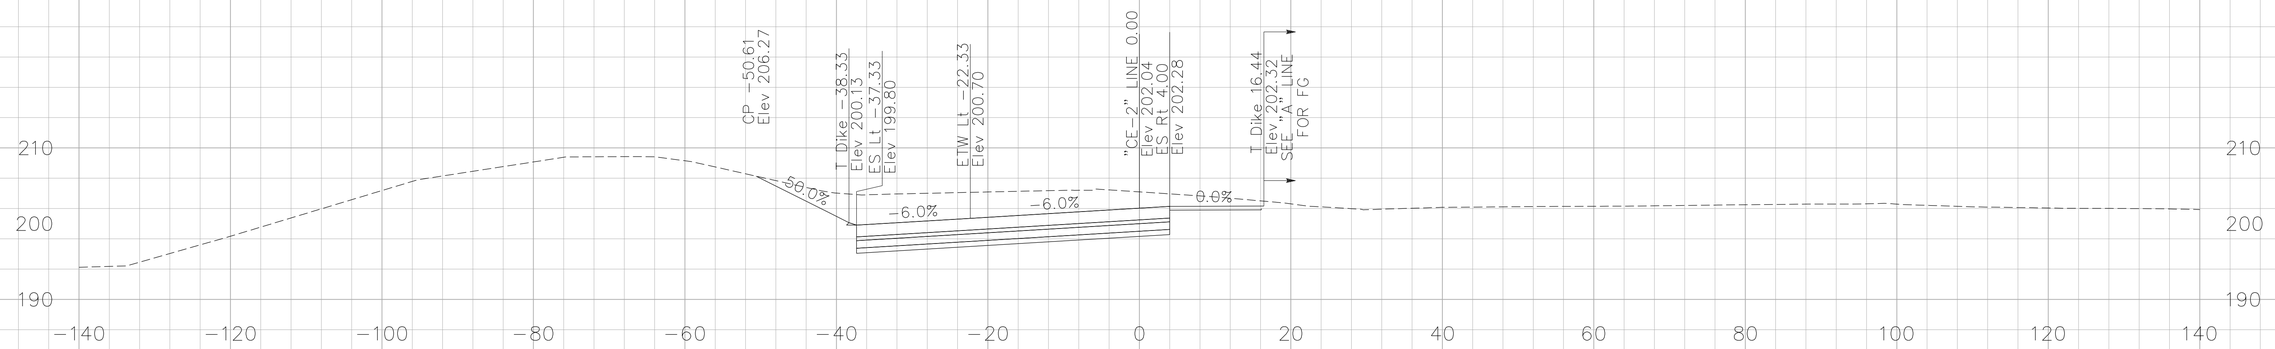

309+50.00

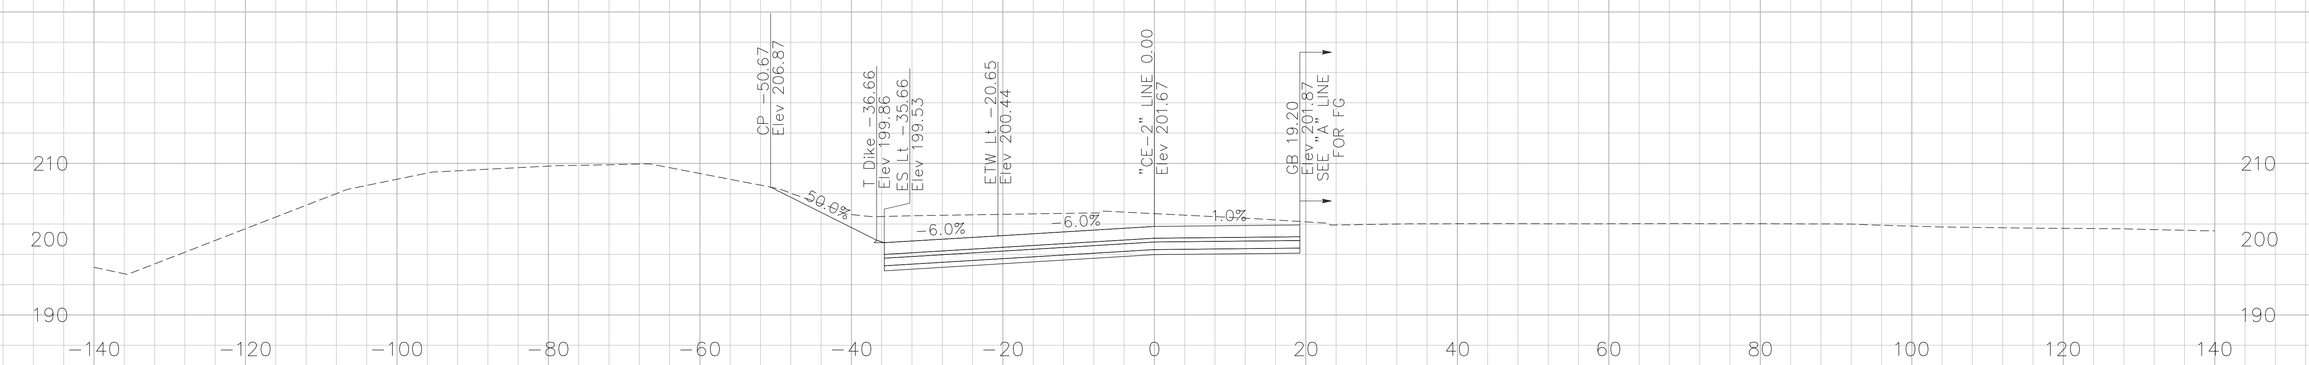

309+00.00

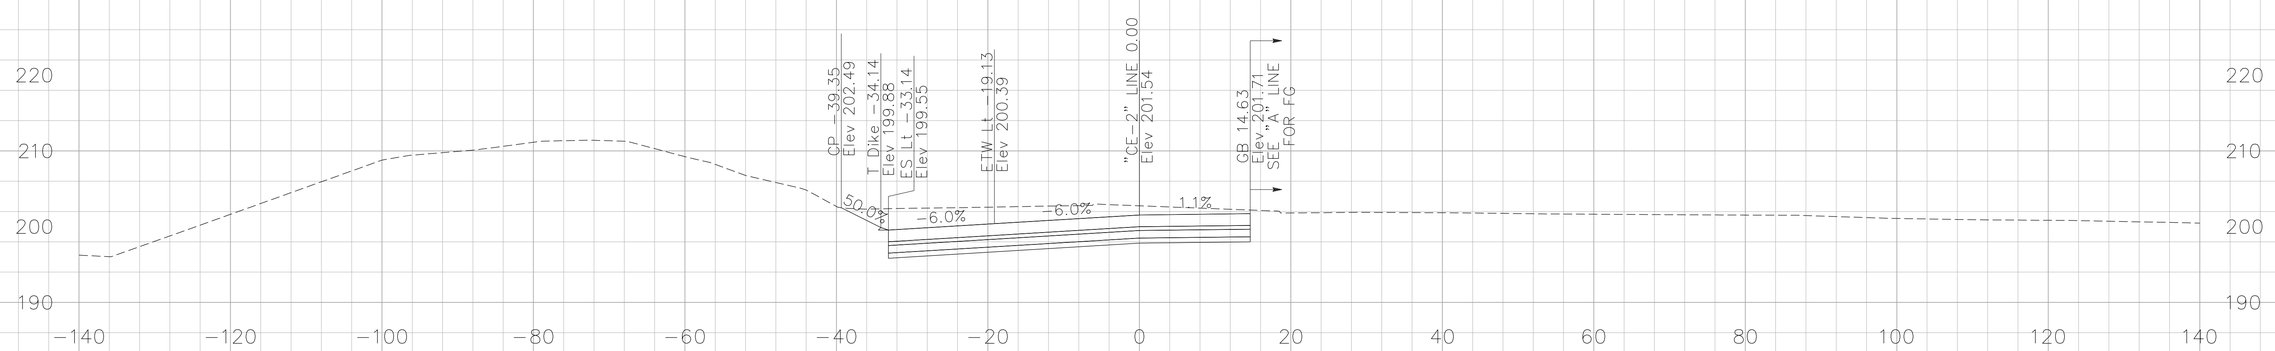

308+54.43

CROSS SECTIONS CREATED BY: DP
DATE: 10/17/2013
File: ...\CE-2 Line.dgn

PROJECT: I-5 SEGMENT 2
CONTRACT No: 12-0F96C4 12-Ora-5
PM: 3.7/6.2

Scale Ratio: 1:10' Horiz.
1:10' Vert.
ALL DIMENSIONS ARE US SURVEY FEET

"CE-2" LINE CROSS SECTIONS

DESIGN STUDY ONLY

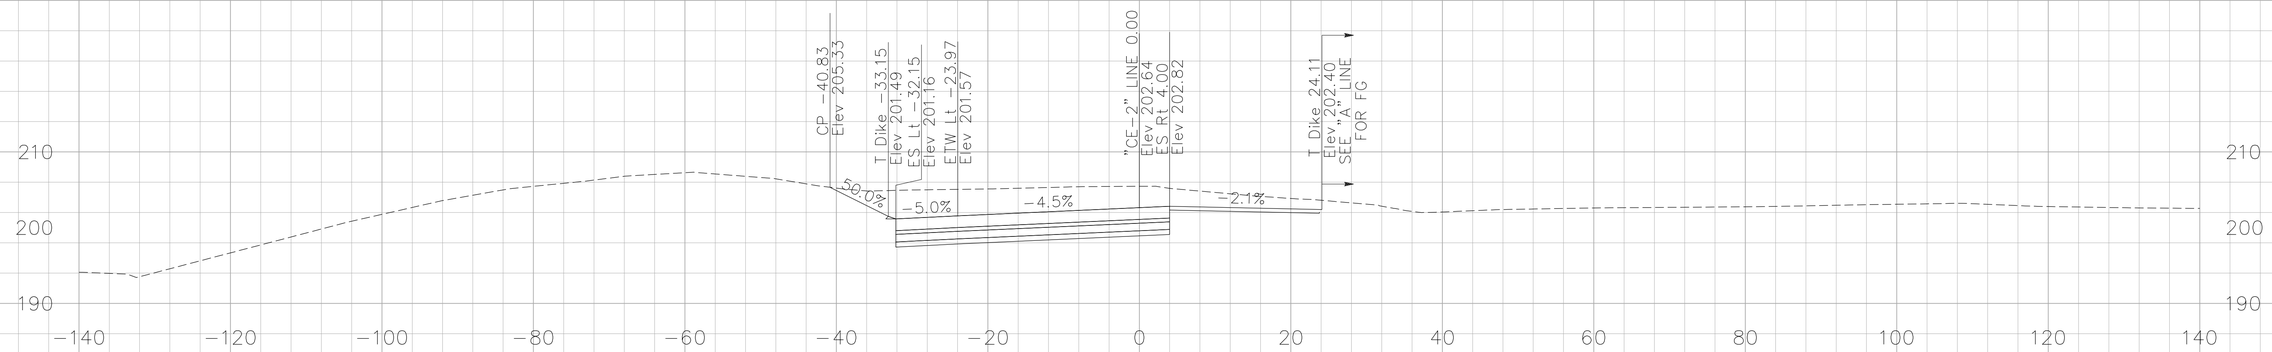

310+00.00

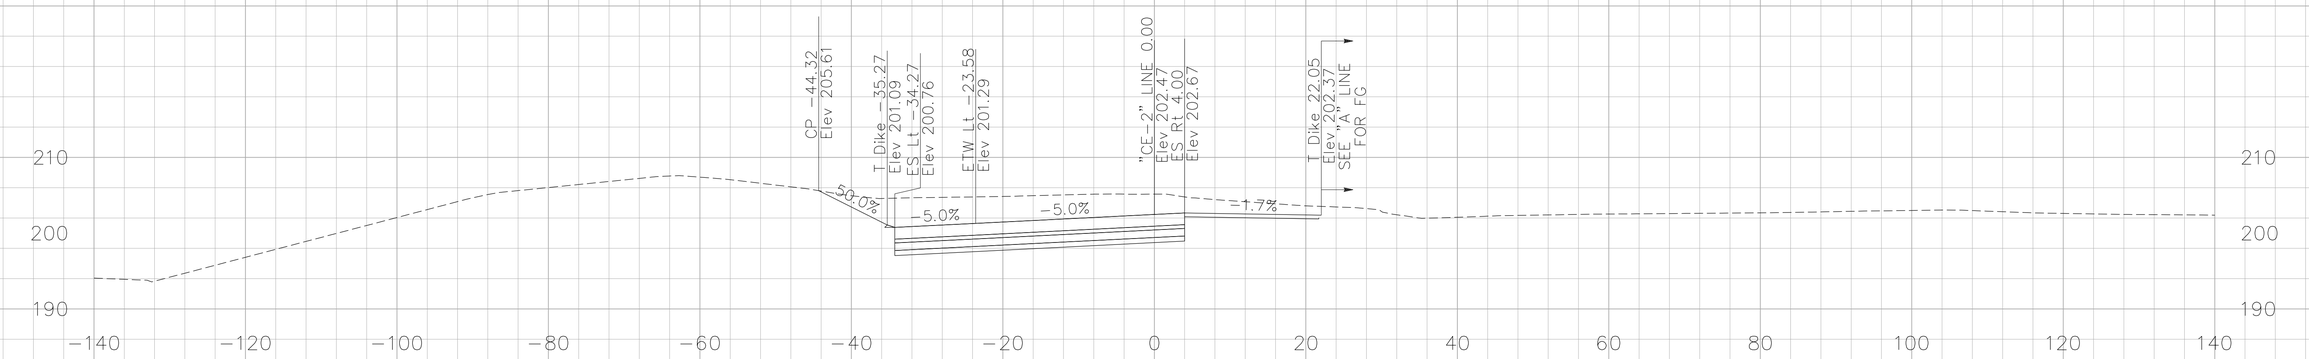

309+87.41

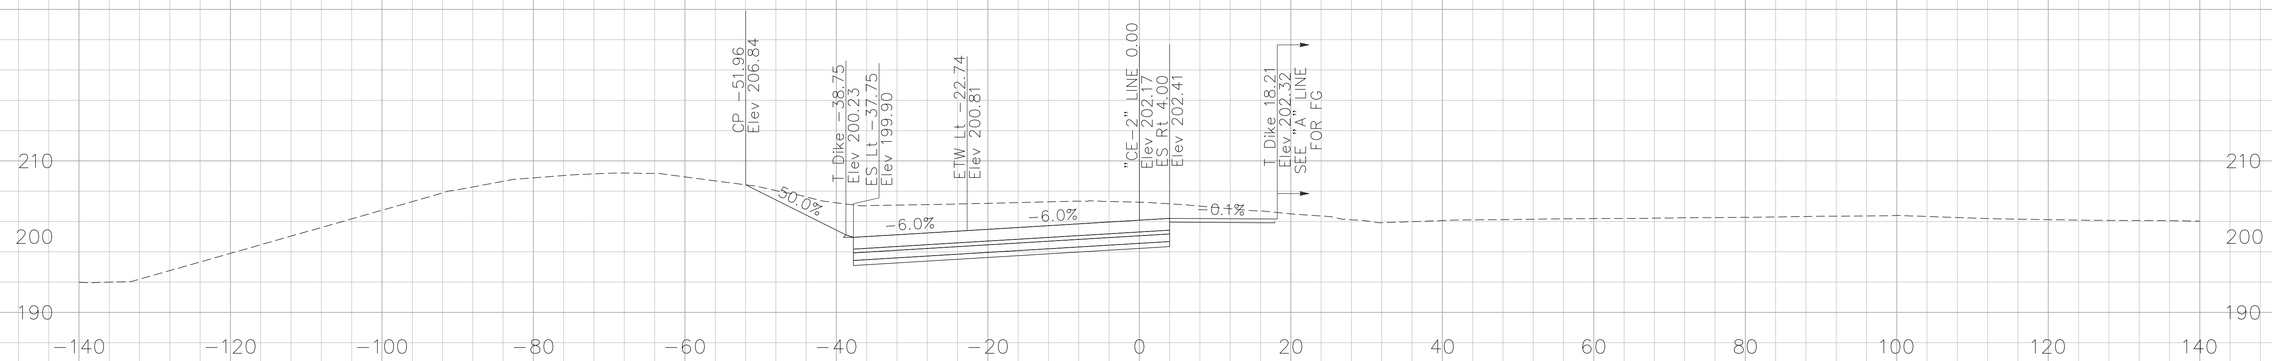

309+62.41

CROSS SECTIONS CREATED BY: DP
DATE: 10/17/2013
File: ...\CE-2 Line.dgn

PROJECT: I-5 SEGMENT 2
CONTRACT No: 12-0F96C4 12-Ora-5
PM: 3.7/6.2

Scale Ratio: 1:10' Horiz.
1:10' Vert.
ALL DIMENSIONS ARE US SURVEY FEET

"CE-2" LINE CROSS SECTIONS

SHEET 09 OF 16

DESIGN STUDY ONLY

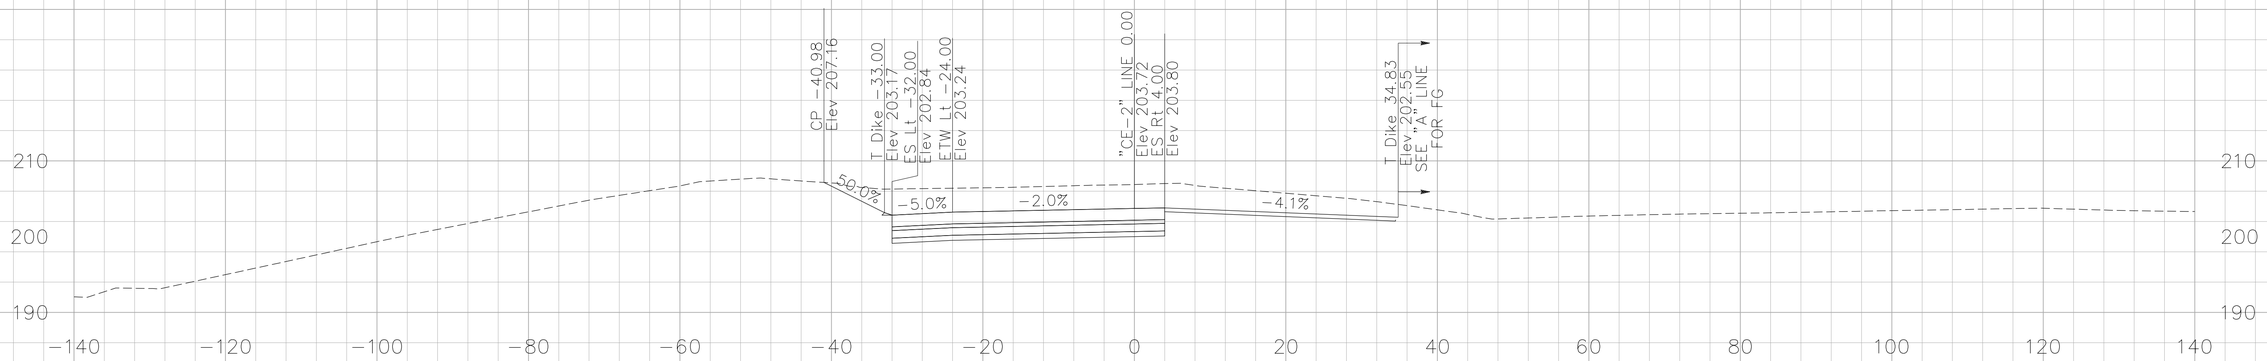

310+62.41

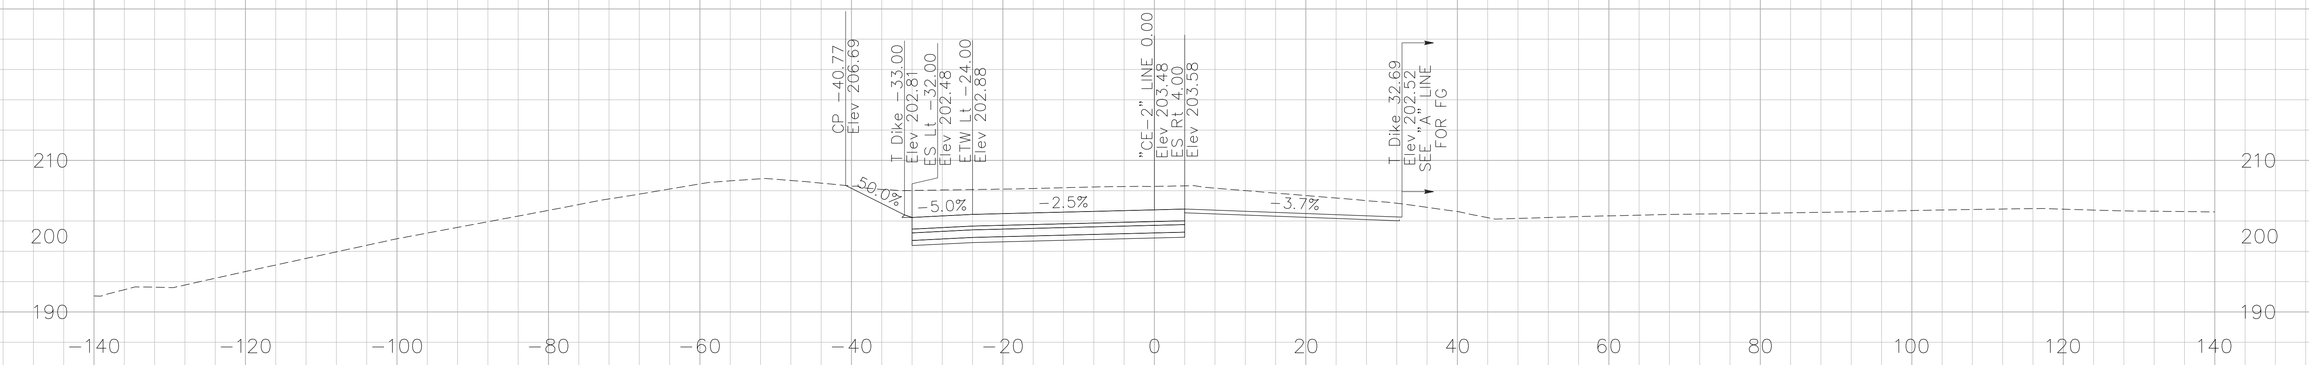

310+50.00

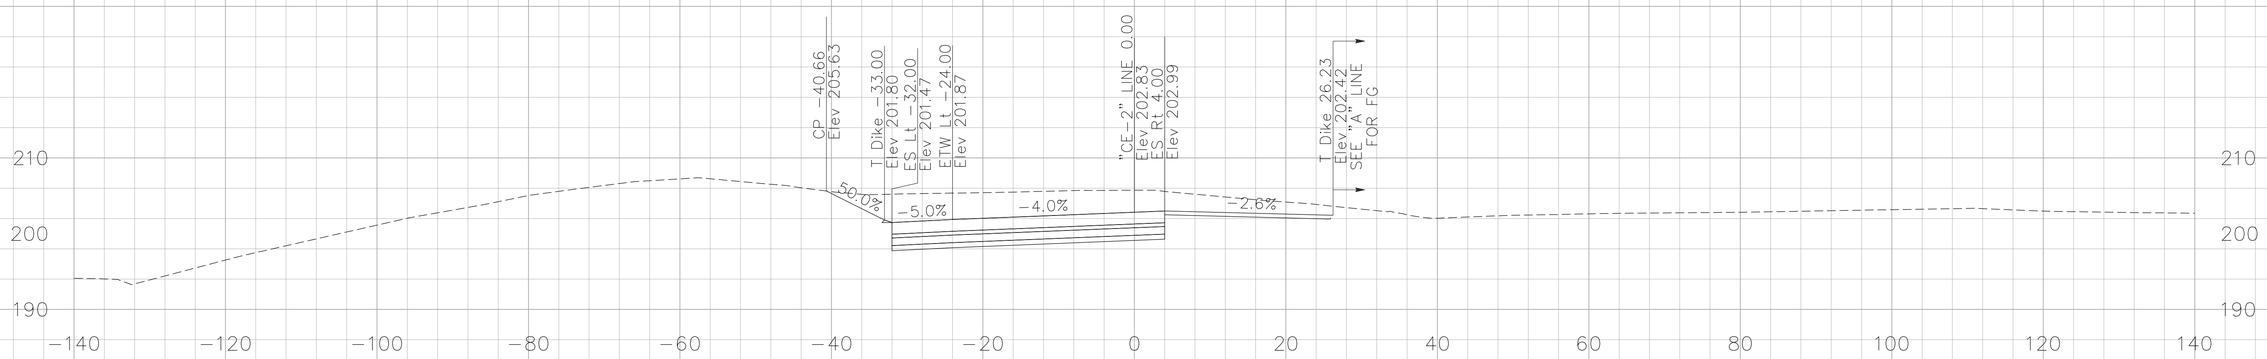

310+12.41

CROSS SECTIONS CREATED BY: DP
DATE: 10/17/2013
File: ...\CE-2 Line.dgn

PROJECT: I-5 SEGMENT 2
CONTRACT No: 12-0F96C4 12-Ora-5
PM: 3.7/6.2

Scale Ratio: 1:10' Horiz.
1:10' Vert.
ALL DIMENSIONS ARE US SURVEY FEET

"CE-2" LINE CROSS SECTIONS

SHEET 10 OF 16

DESIGN STUDY ONLY

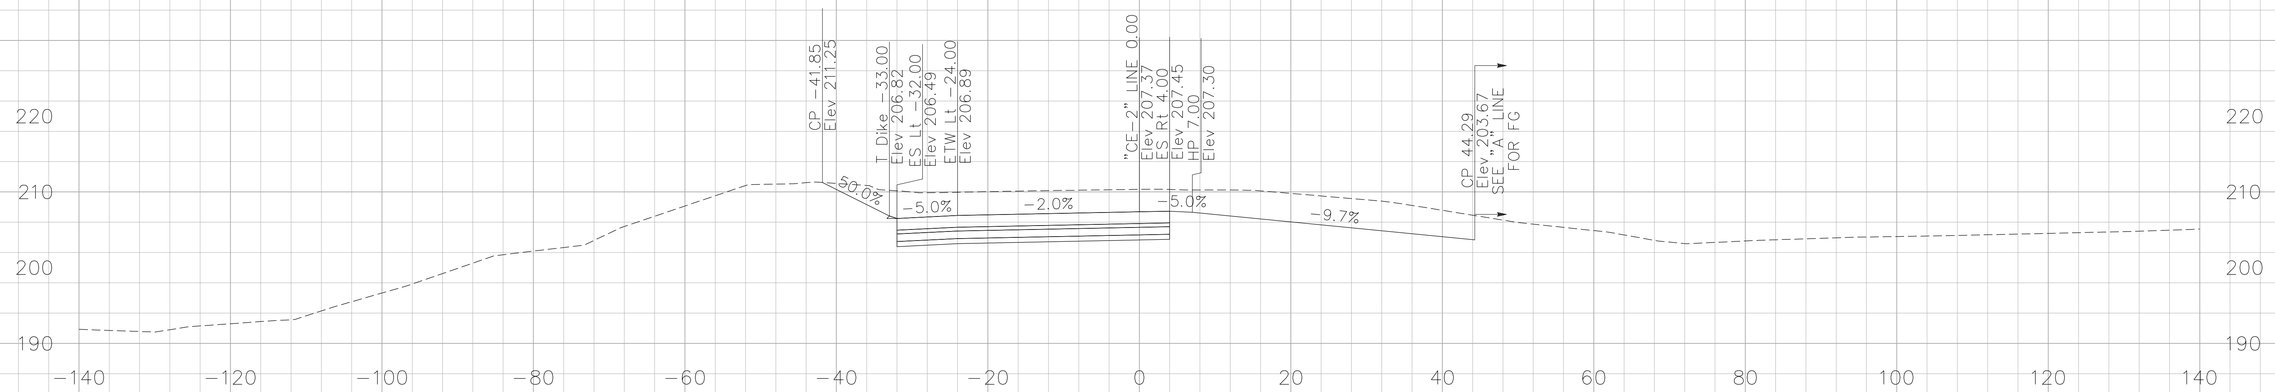

312+00.00

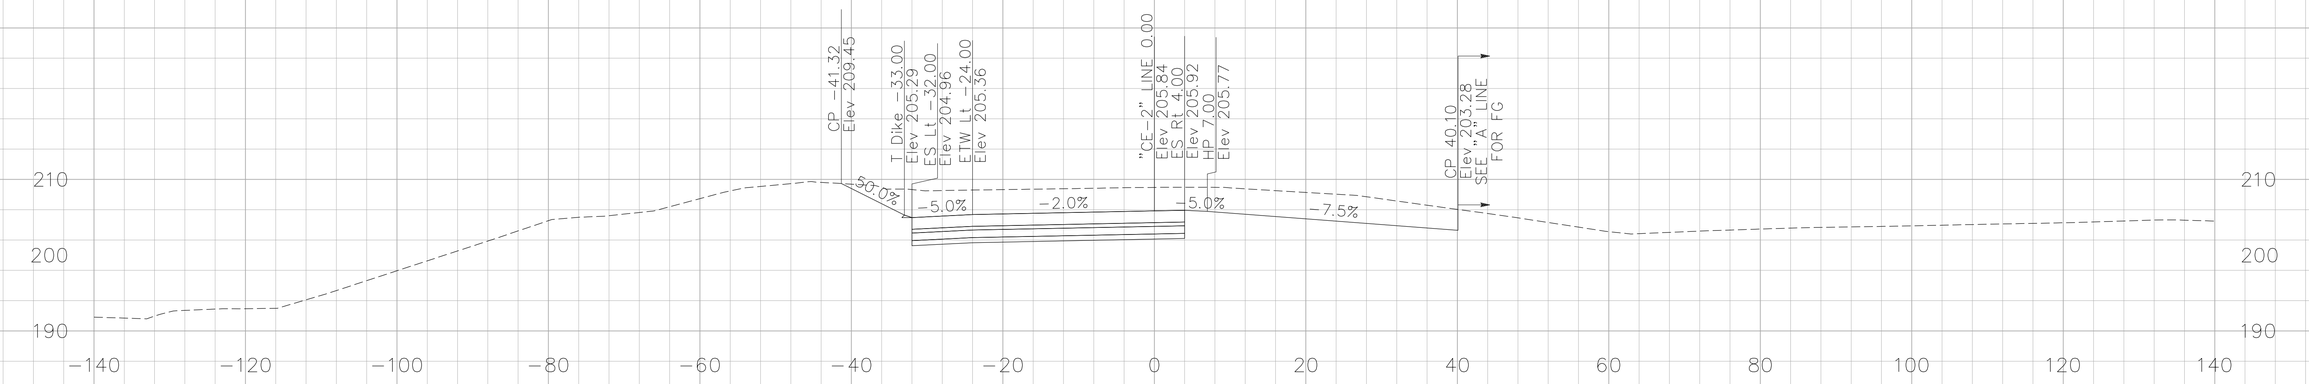

311+50.00

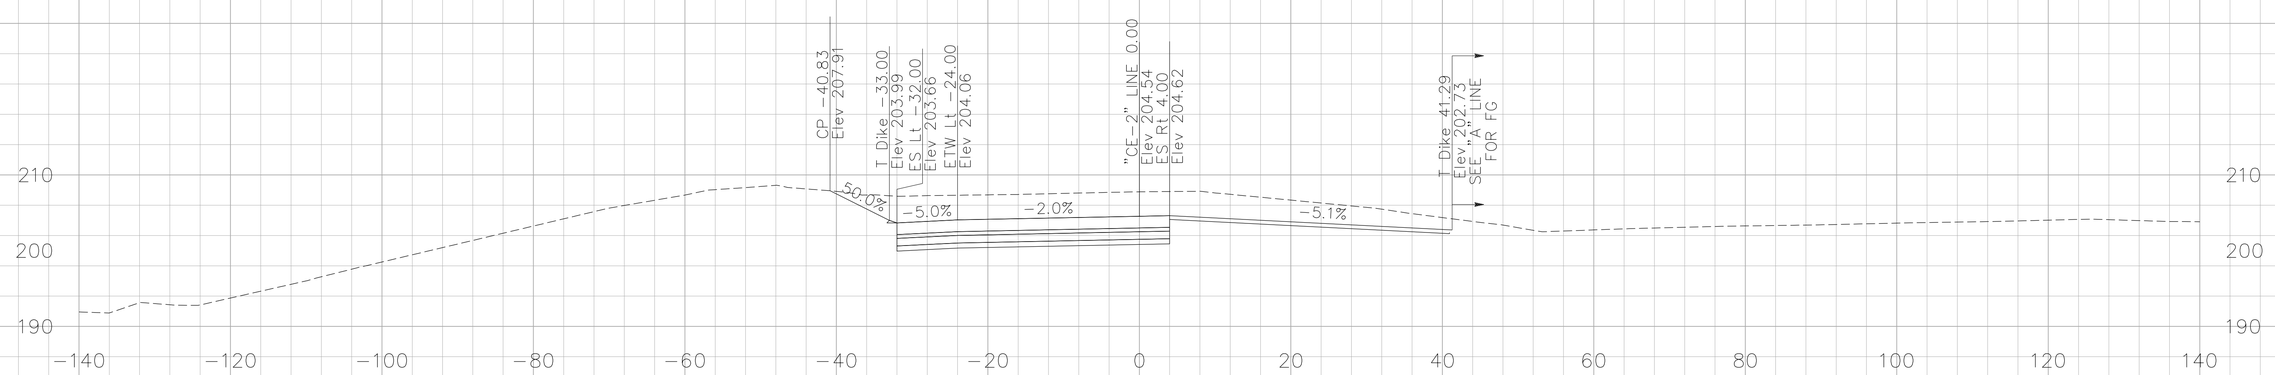

311+00.00

CROSS SECTIONS CREATED BY: DP
DATE: 10/17/2013
File: ...\CE-2 Line.dgn

PROJECT: I-5 SEGMENT 2
CONTRACT No: 12-0F96C4 12-Ora-5
PM: 3.7/6.2

Scale Ratio: 1:10' Horiz.
1:10' Vert.
ALL DIMENSIONS ARE US SURVEY FEET

"CE-2" LINE CROSS SECTIONS

SHEET 11 OF 16

DESIGN STUDY ONLY

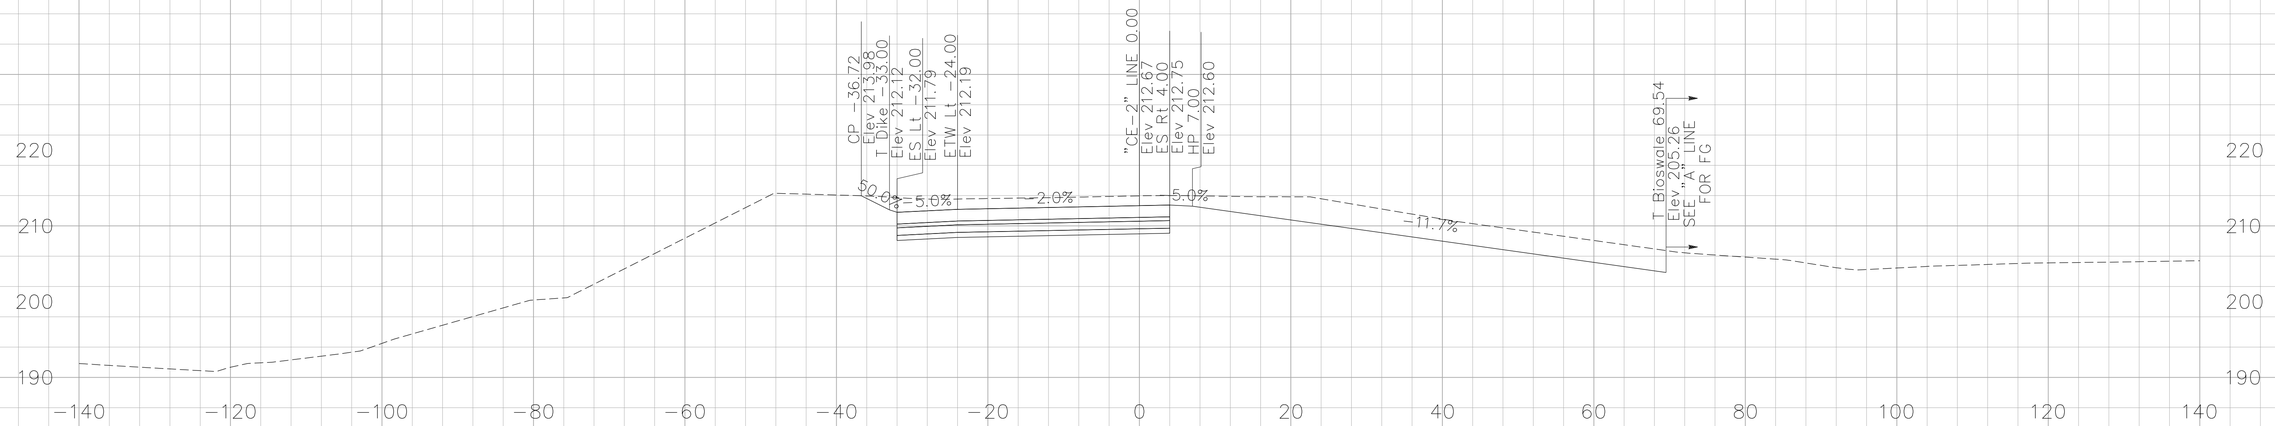

313+35.00

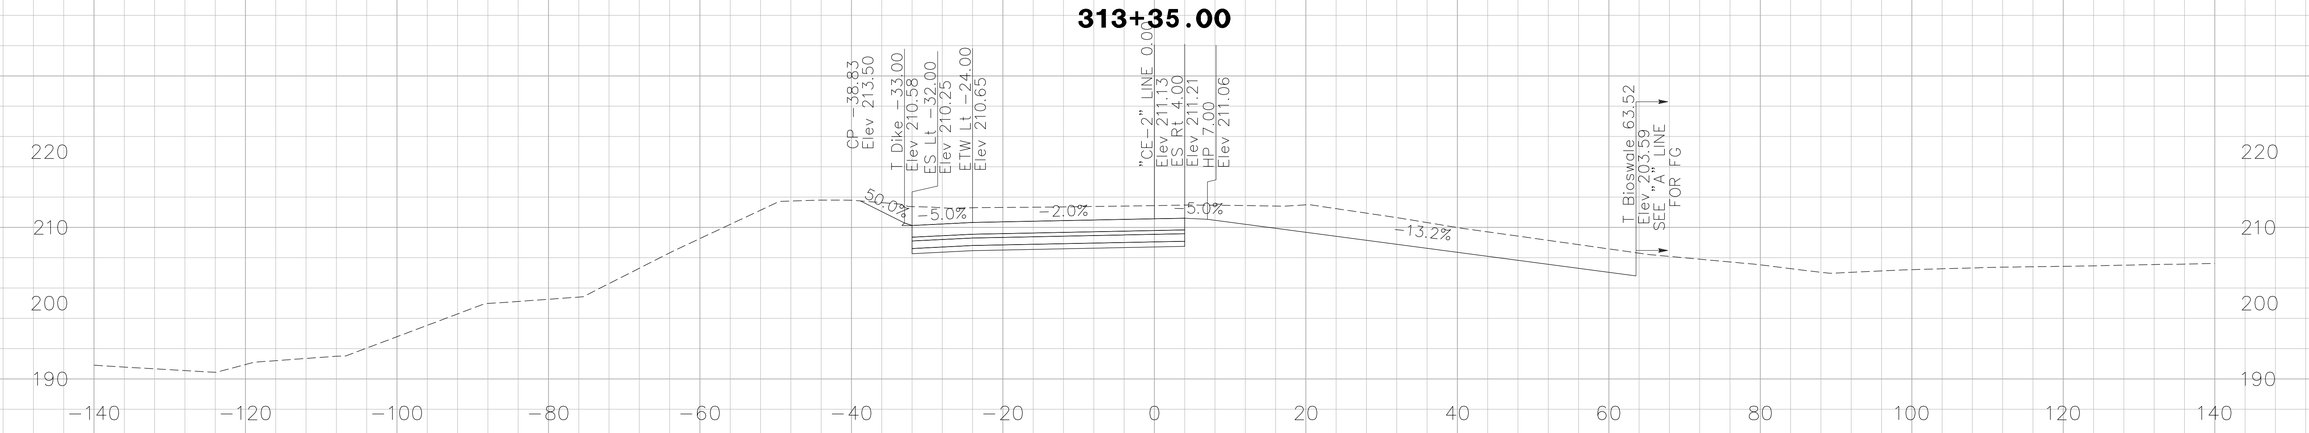

313+00.00

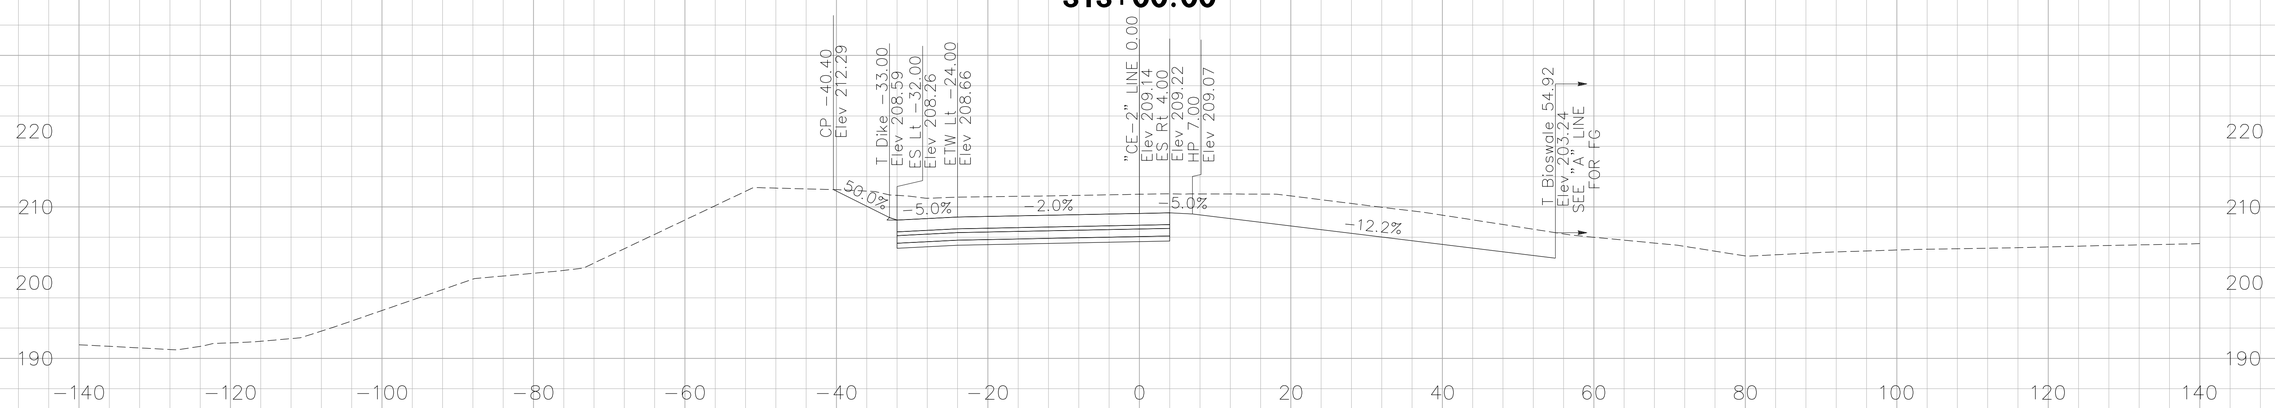

312+50.00

CROSS SECTIONS CREATED BY: DP
DATE: 10/17/2013
File: ...\CE-2 Line.dgn

PROJECT: I-5 SEGMENT 2
CONTRACT No: 12-0F96C4 12-Ora-5
PM: 3.7/6.2

Scale Ratio: 1:10' Horiz.
1:10' Vert.
ALL DIMENSIONS ARE US SURVEY FEET

"CE-2" LINE CROSS SECTIONS

DESIGN STUDY ONLY

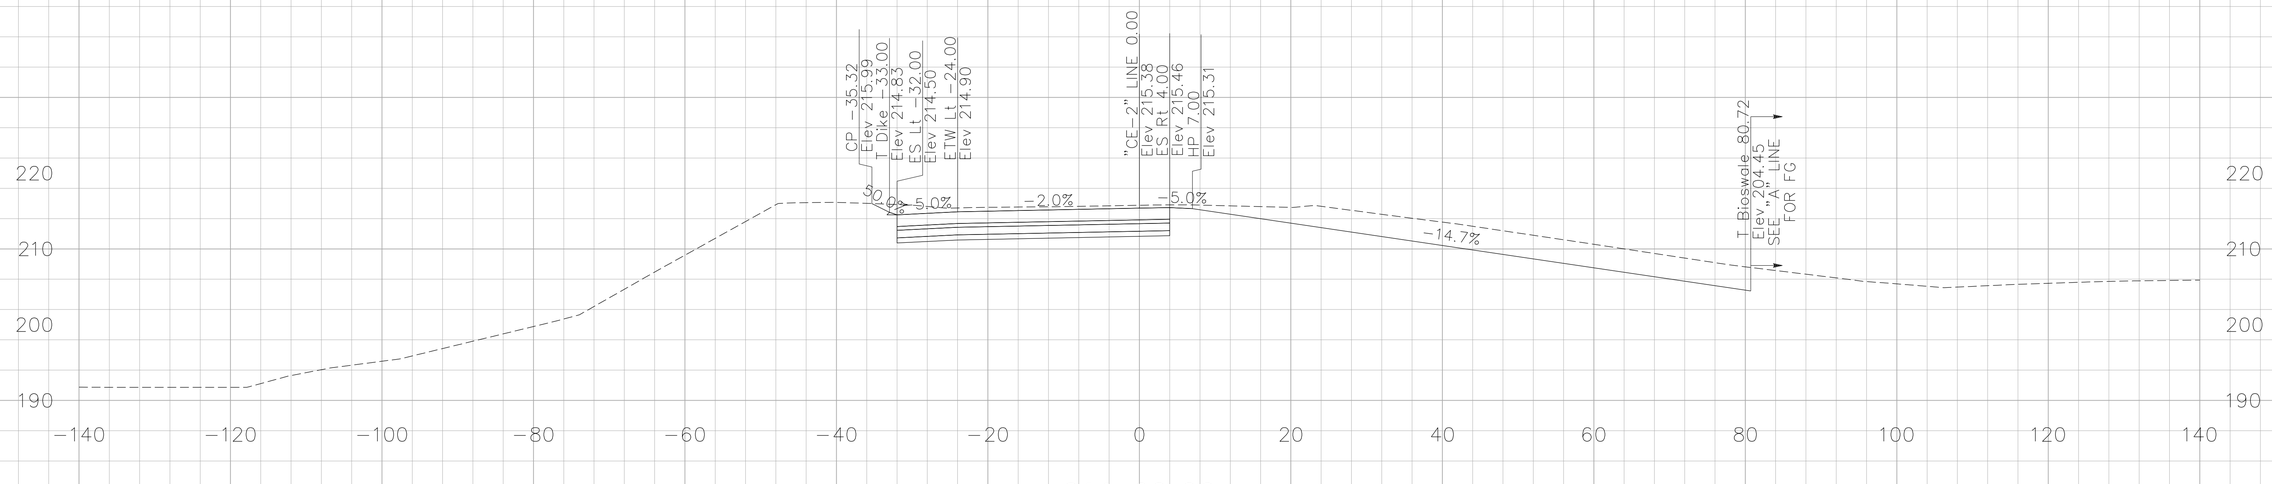

314+00.00

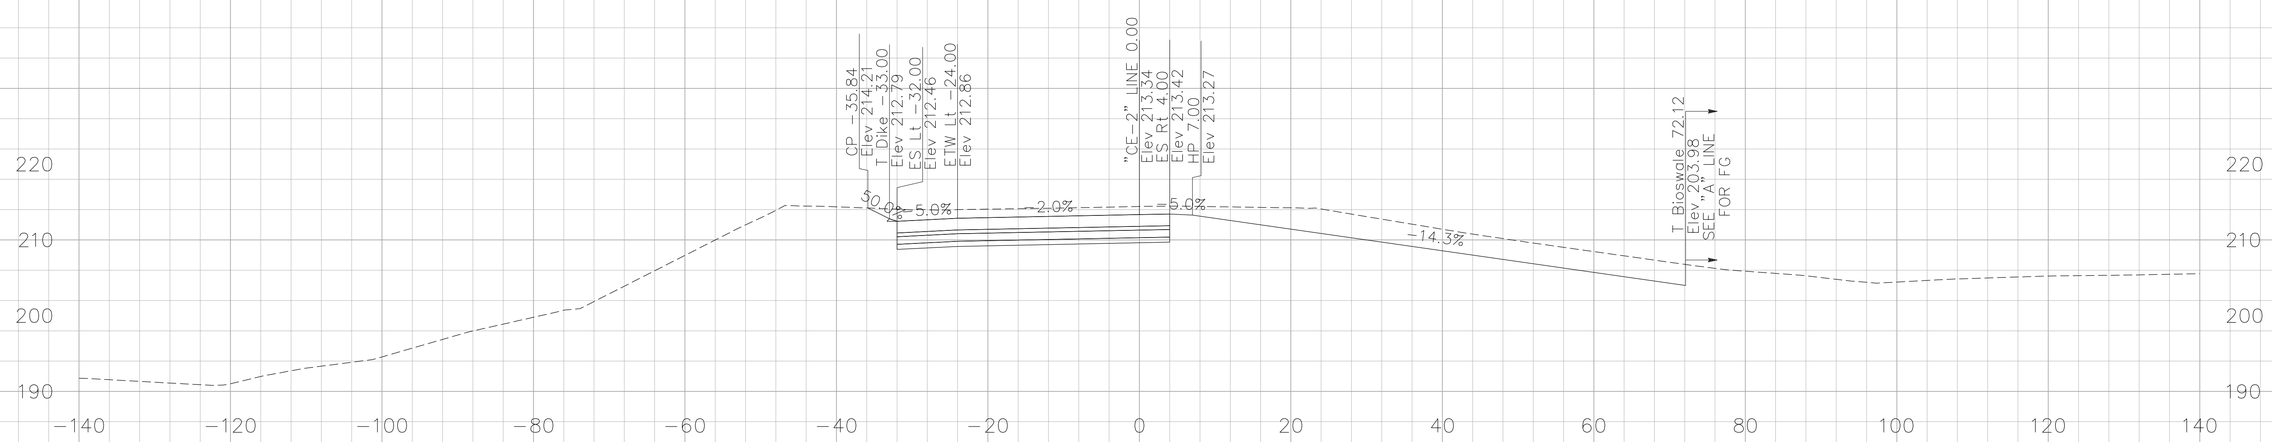

313+50.00

CROSS SECTIONS CREATED BY: DP
DATE: 10/17/2013
File: ...\CE-2 Line.dgn

PROJECT: I-5 SEGMENT 2
CONTRACT No: 12-0F96C4 12-Ora-5
PM: 3.7/6.2

Scale Ratio: 1:10' Horiz.
1:10' Vert.
ALL DIMENSIONS ARE US SURVEY FEET

"CE-2" LINE CROSS SECTIONS

SHEET 13 OF 16

DESIGN STUDY ONLY

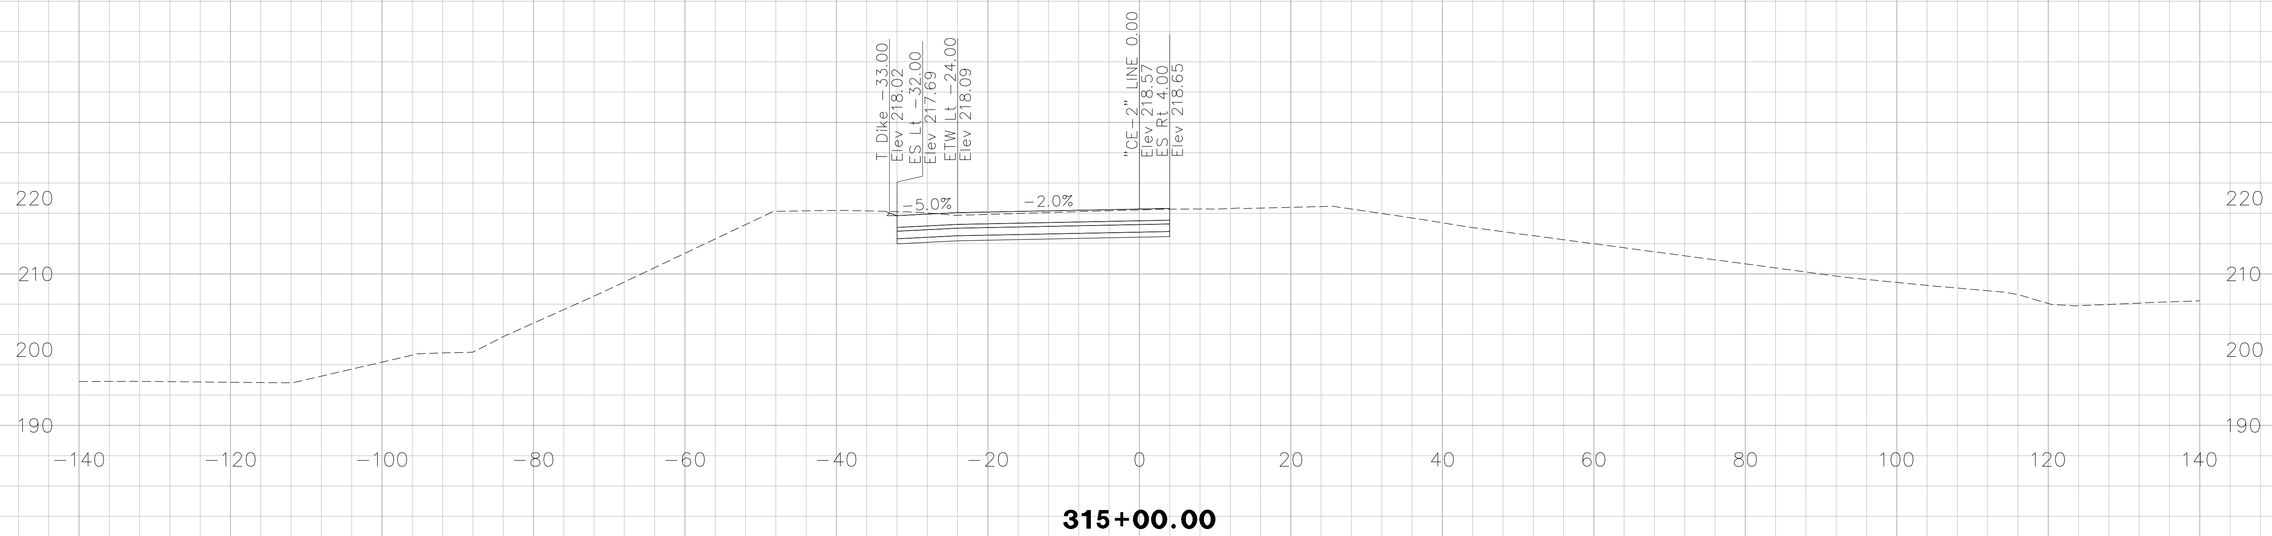

315+00.00

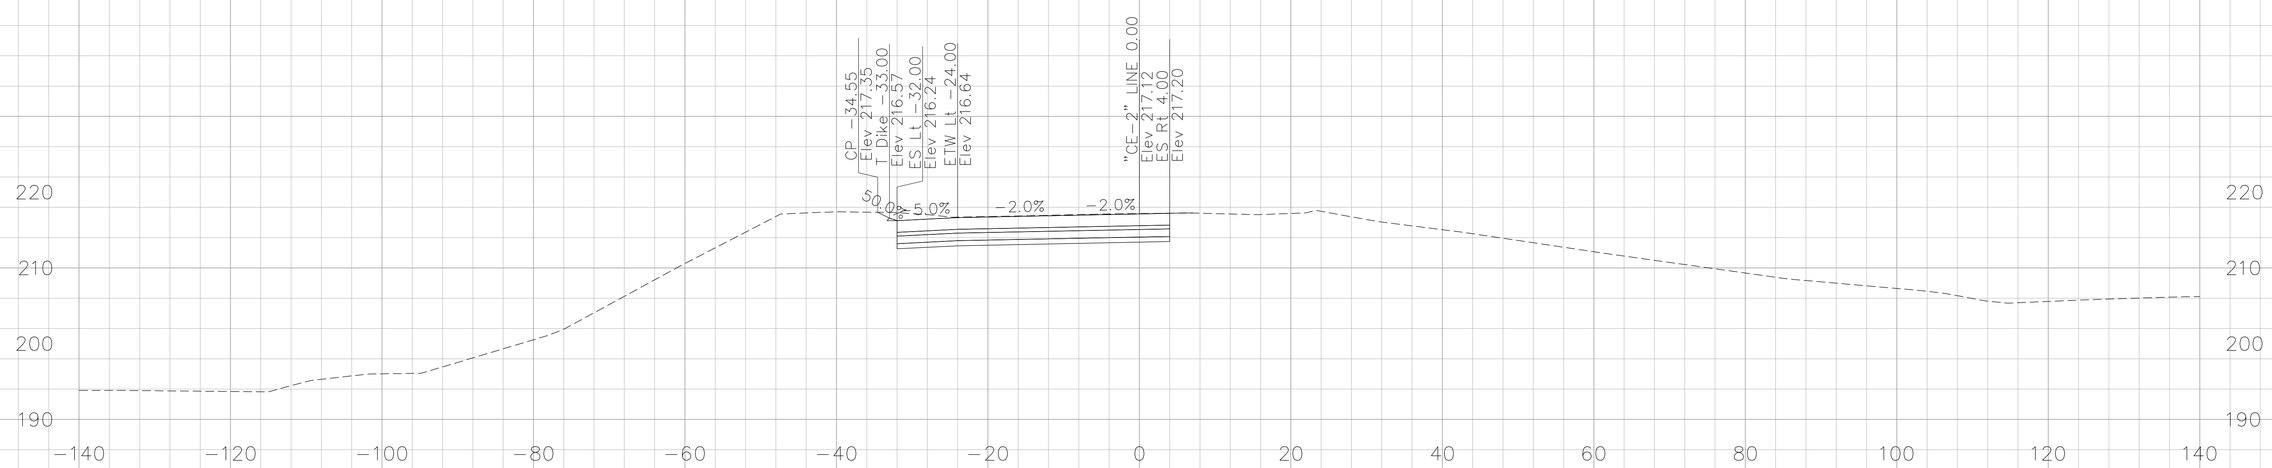

314+50.00

CROSS SECTIONS CREATED BY: DP
DATE: 10/17/2013
File: ...\CE-2 Line.dgn

PROJECT: I-5 SEGMENT 2
CONTRACT No: 12-0F96C4 12-Ora-5
PM: 3.7/6.2

Scale Ratio: 1:10' Horiz.
1:10' Vert.
ALL DIMENSIONS ARE US SURVEY FEET

"CE-2" LINE CROSS SECTIONS

DESIGN STUDY ONLY

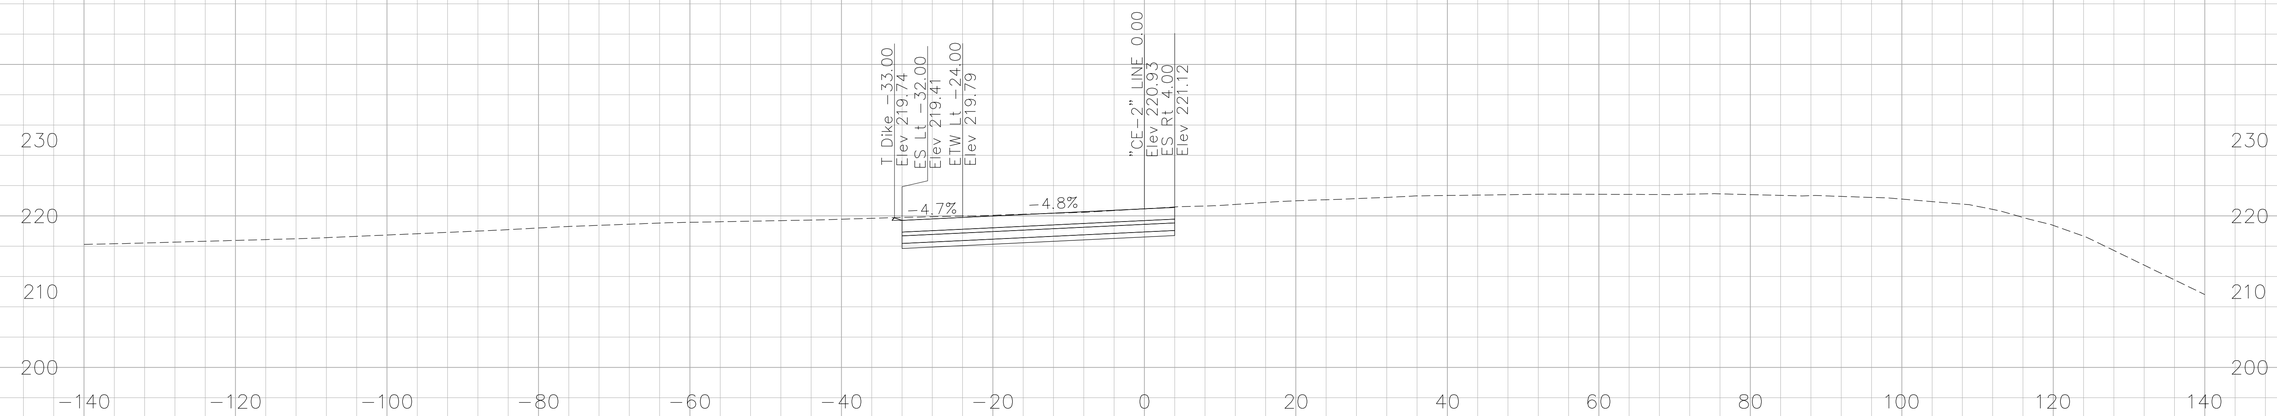

316+30.00

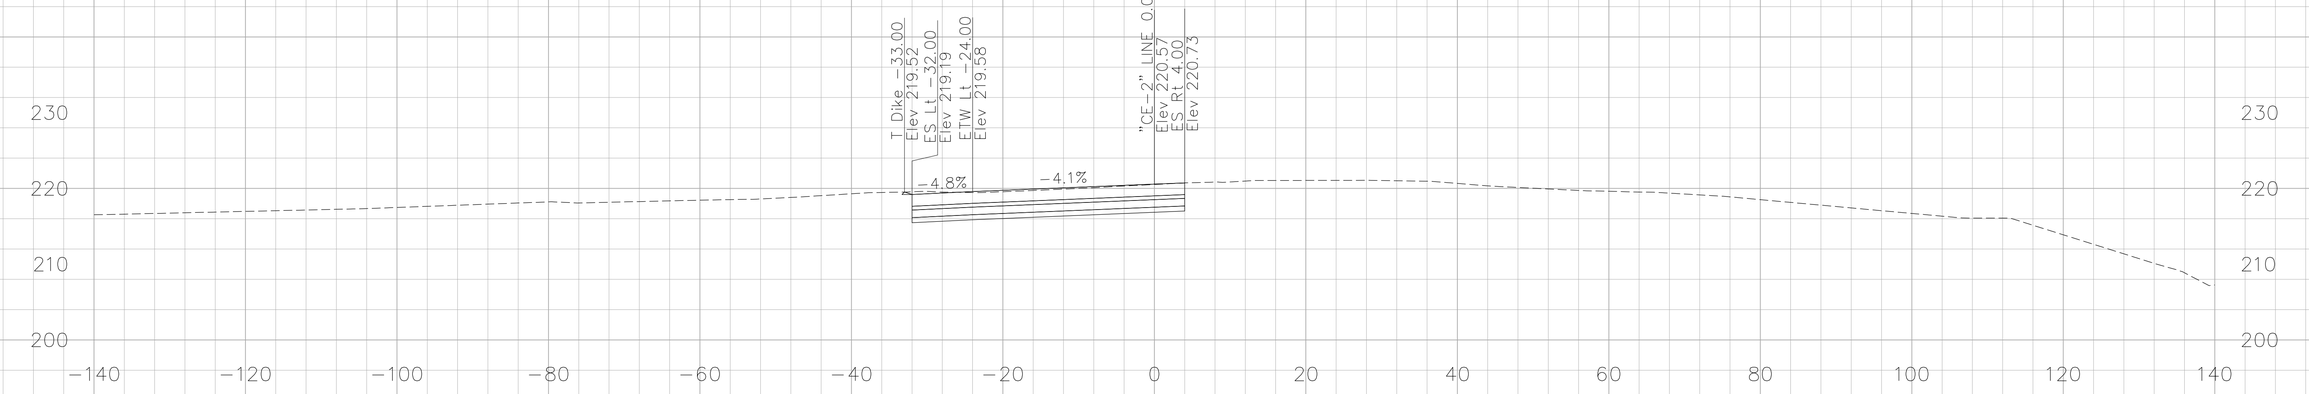

316+00.00

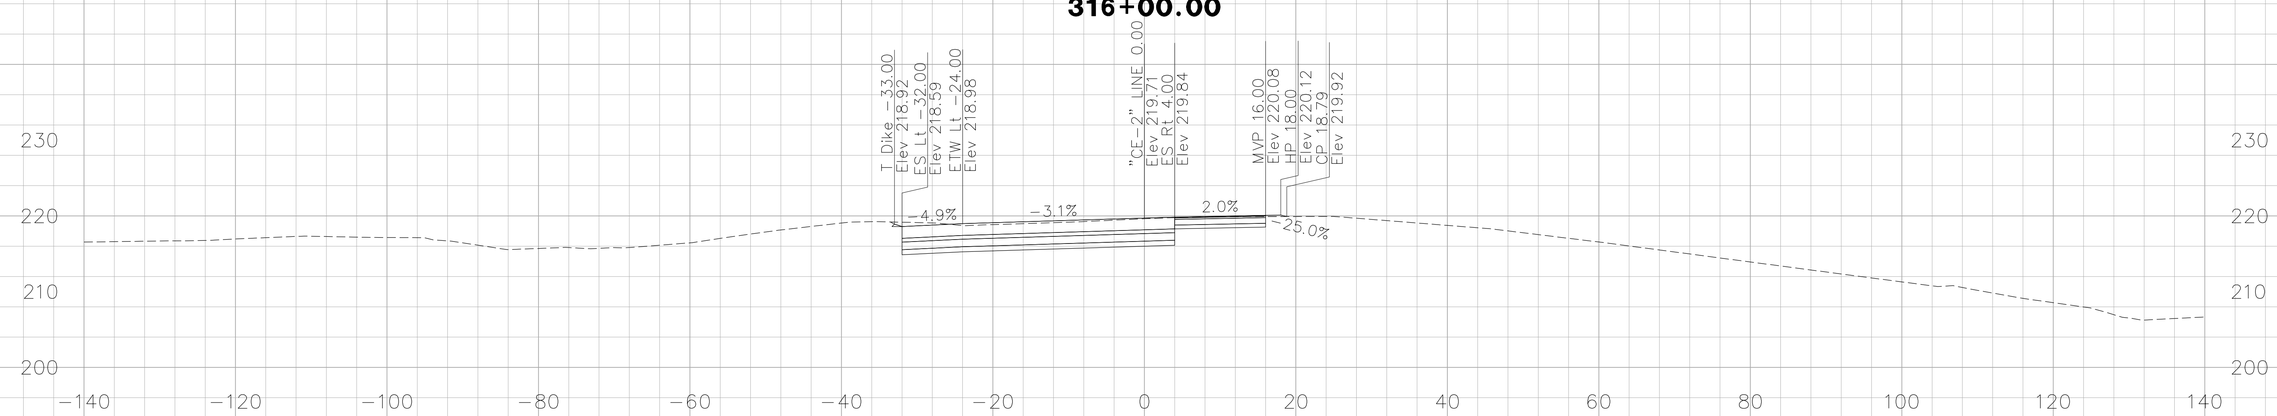

315+50.00

CROSS SECTIONS CREATED BY: DP
DATE: 10/17/2013
File: ...\CE-2 Line.dgn

PROJECT: I-5 SEGMENT 2
CONTRACT No: 12-0F96C4 12-Ora-5
PM: 3.7/6.2

Scale Ratio: 1:10' Horiz.
1:10' Vert.
ALL DIMENSIONS ARE US SURVEY FEET

"CE-2" LINE CROSS SECTIONS

DESIGN STUDY ONLY

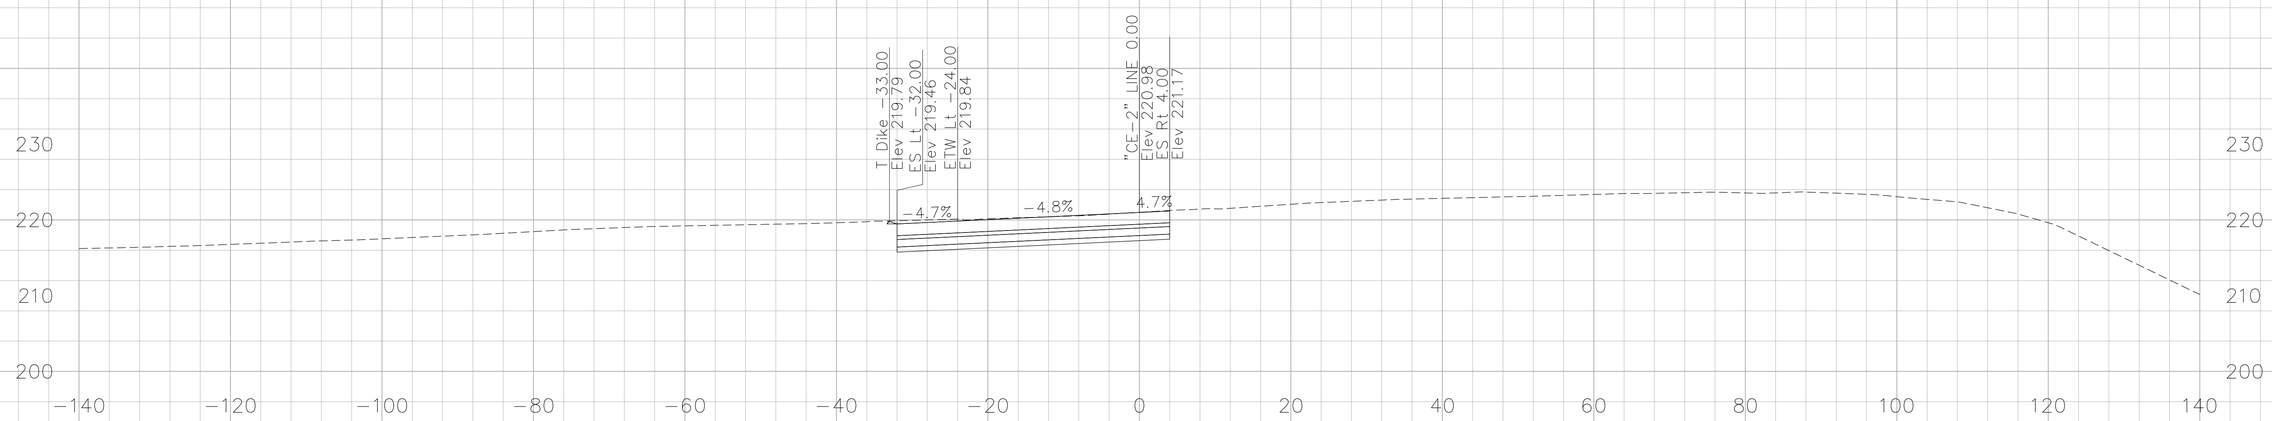

316+35.00

CROSS SECTIONS CREATED BY: DP
DATE: 10/17/2013
File: ...\CE-2 Line.dgn

PROJECT: I-5 SEGMENT 2
CONTRACT No: 12-0F96C4 12-Ora-5
PM: 3.7/6.2

Scale Ratio: 1:10' Horiz.
1:10' Vert.
ALL DIMENSIONS ARE US SURVEY FEET

"CE-2" LINE CROSS SECTIONS