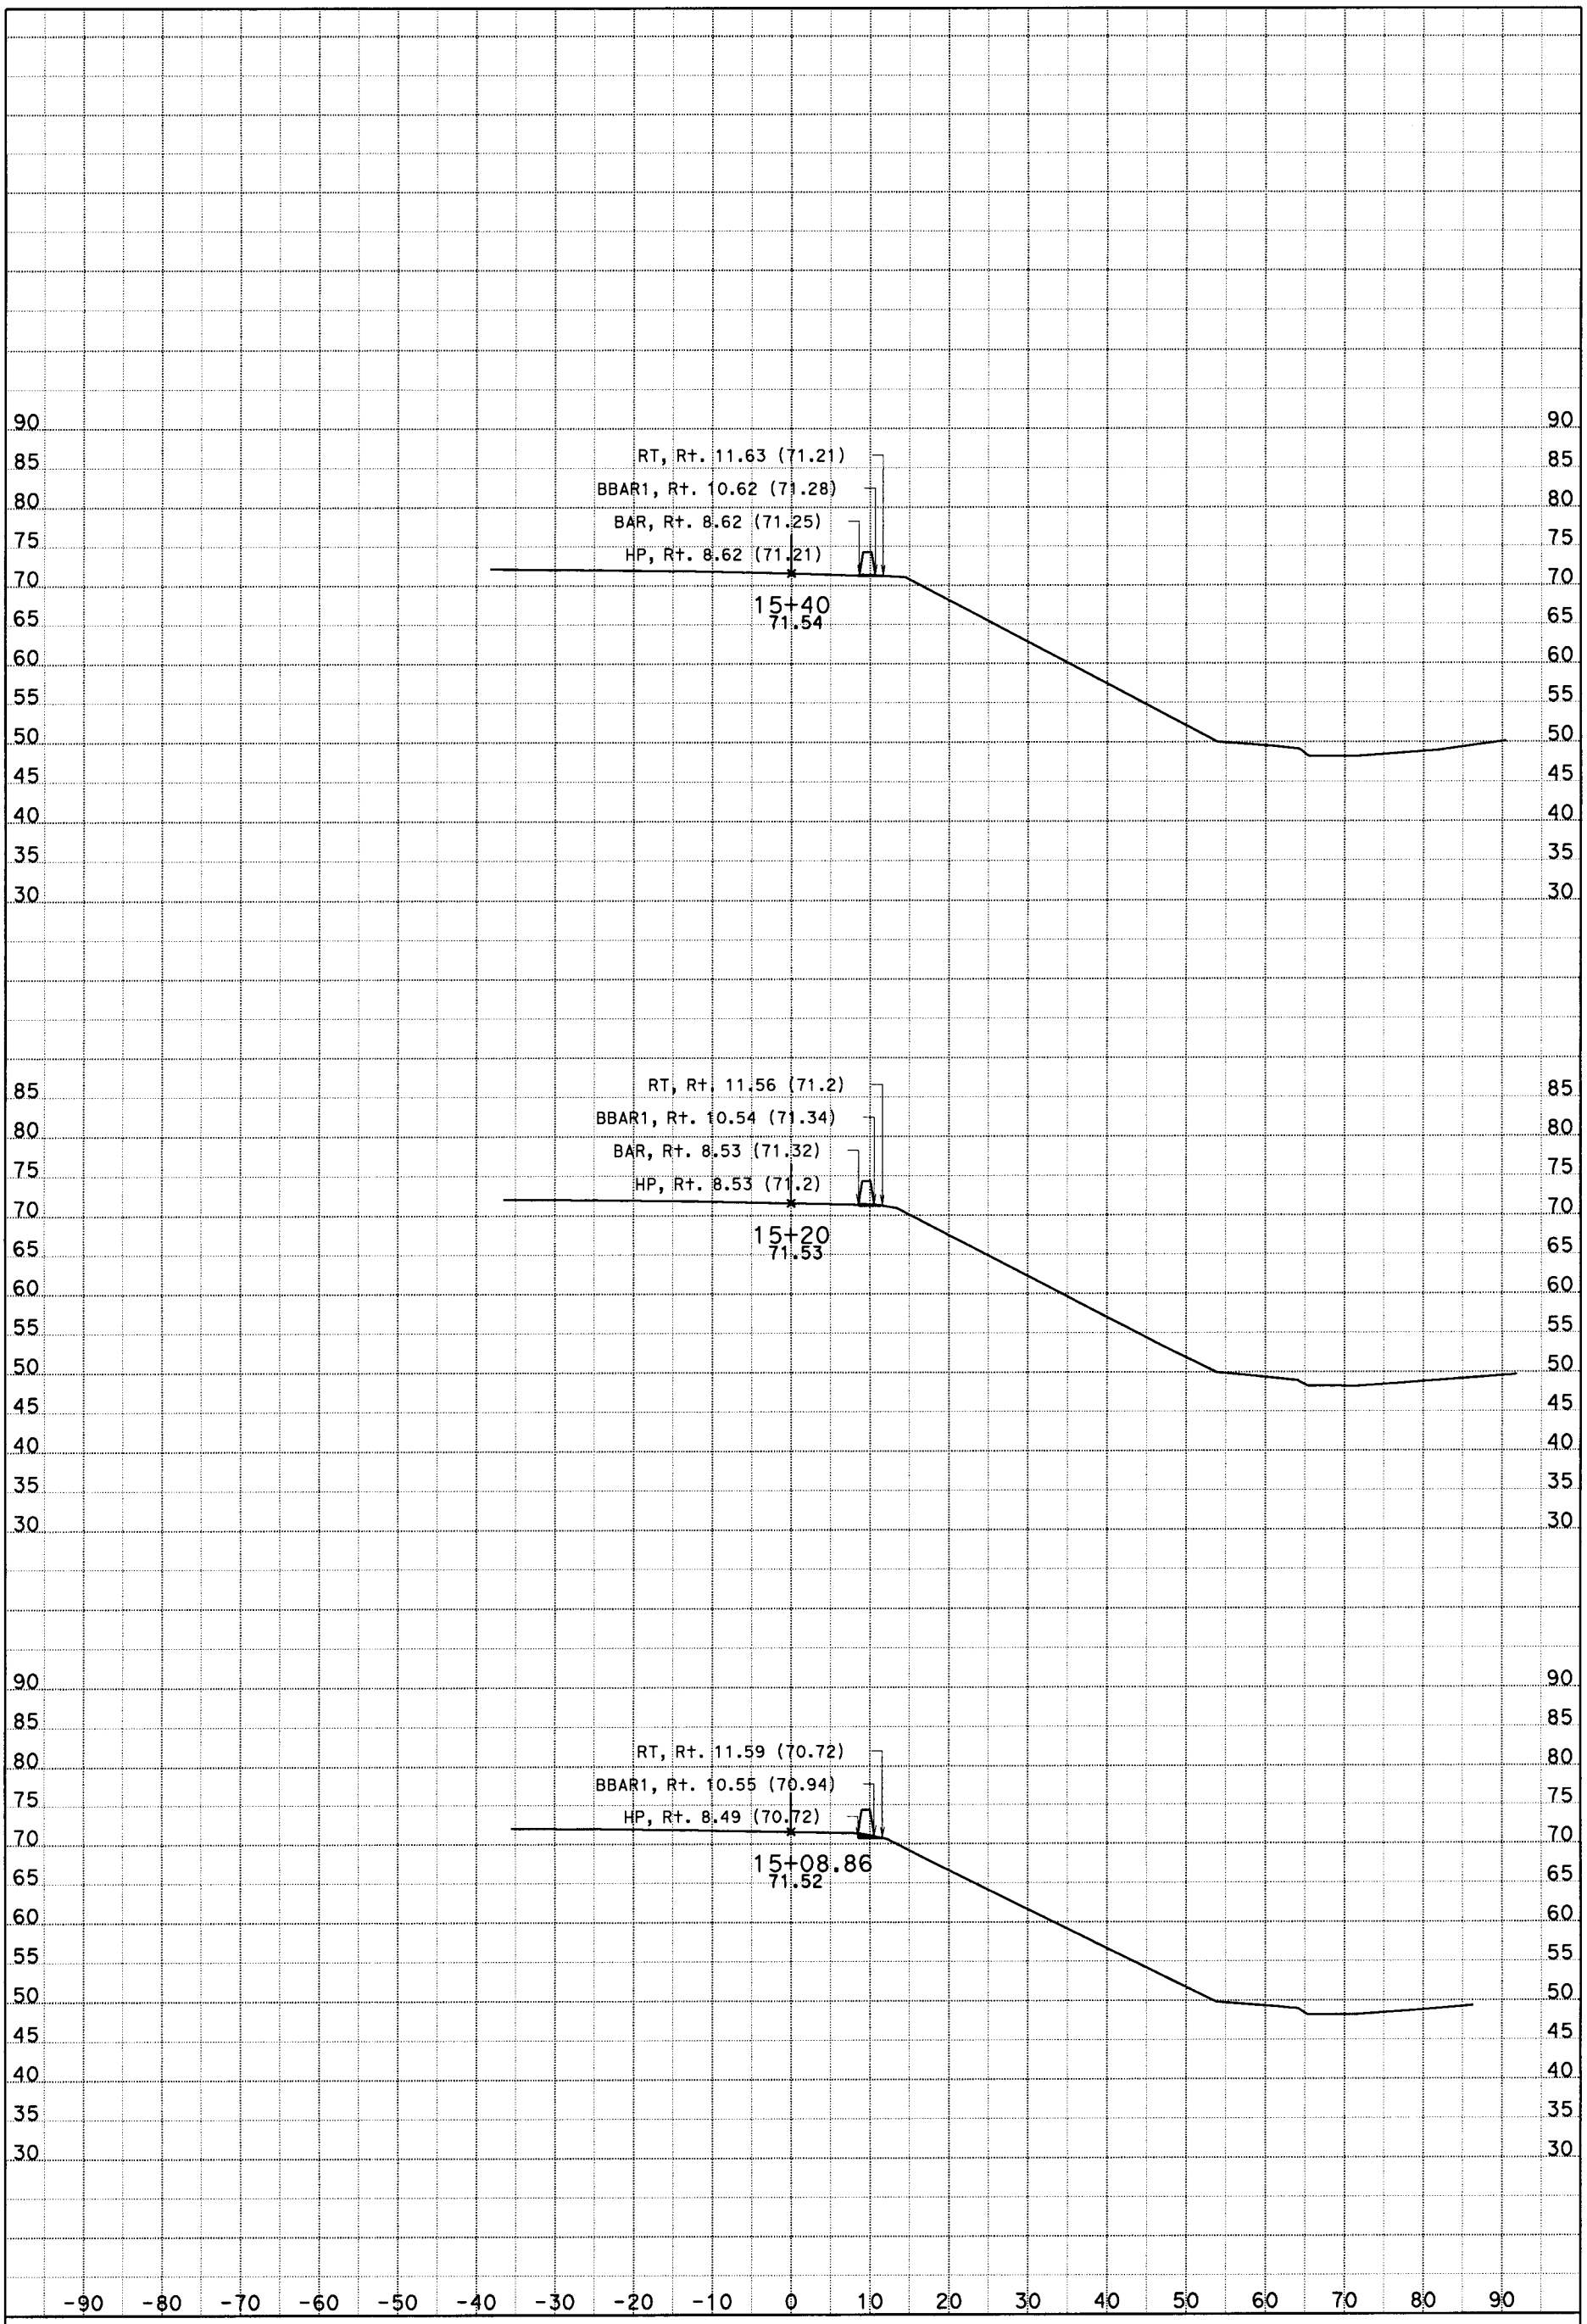

DATE: 01/15/2013
SCALE: 1" = 10' Horiz.
1" = 10' Vert.
PROJECT ID: 1200020185
KC Project: SR11035

CONTRACT: 12-0L4504
DIST/CO/RTE/PM: 12/ORA/91/R0.3
CREATED BY: YMN
File: D:\Yenhai\Project\f0L750\SR11035\SR11035\design6barriermod.ear

All Dimensions are U.S. Survey Feet

"ORA-1 LINE"

CROSS SECTIONS RIGHT SHOULDER

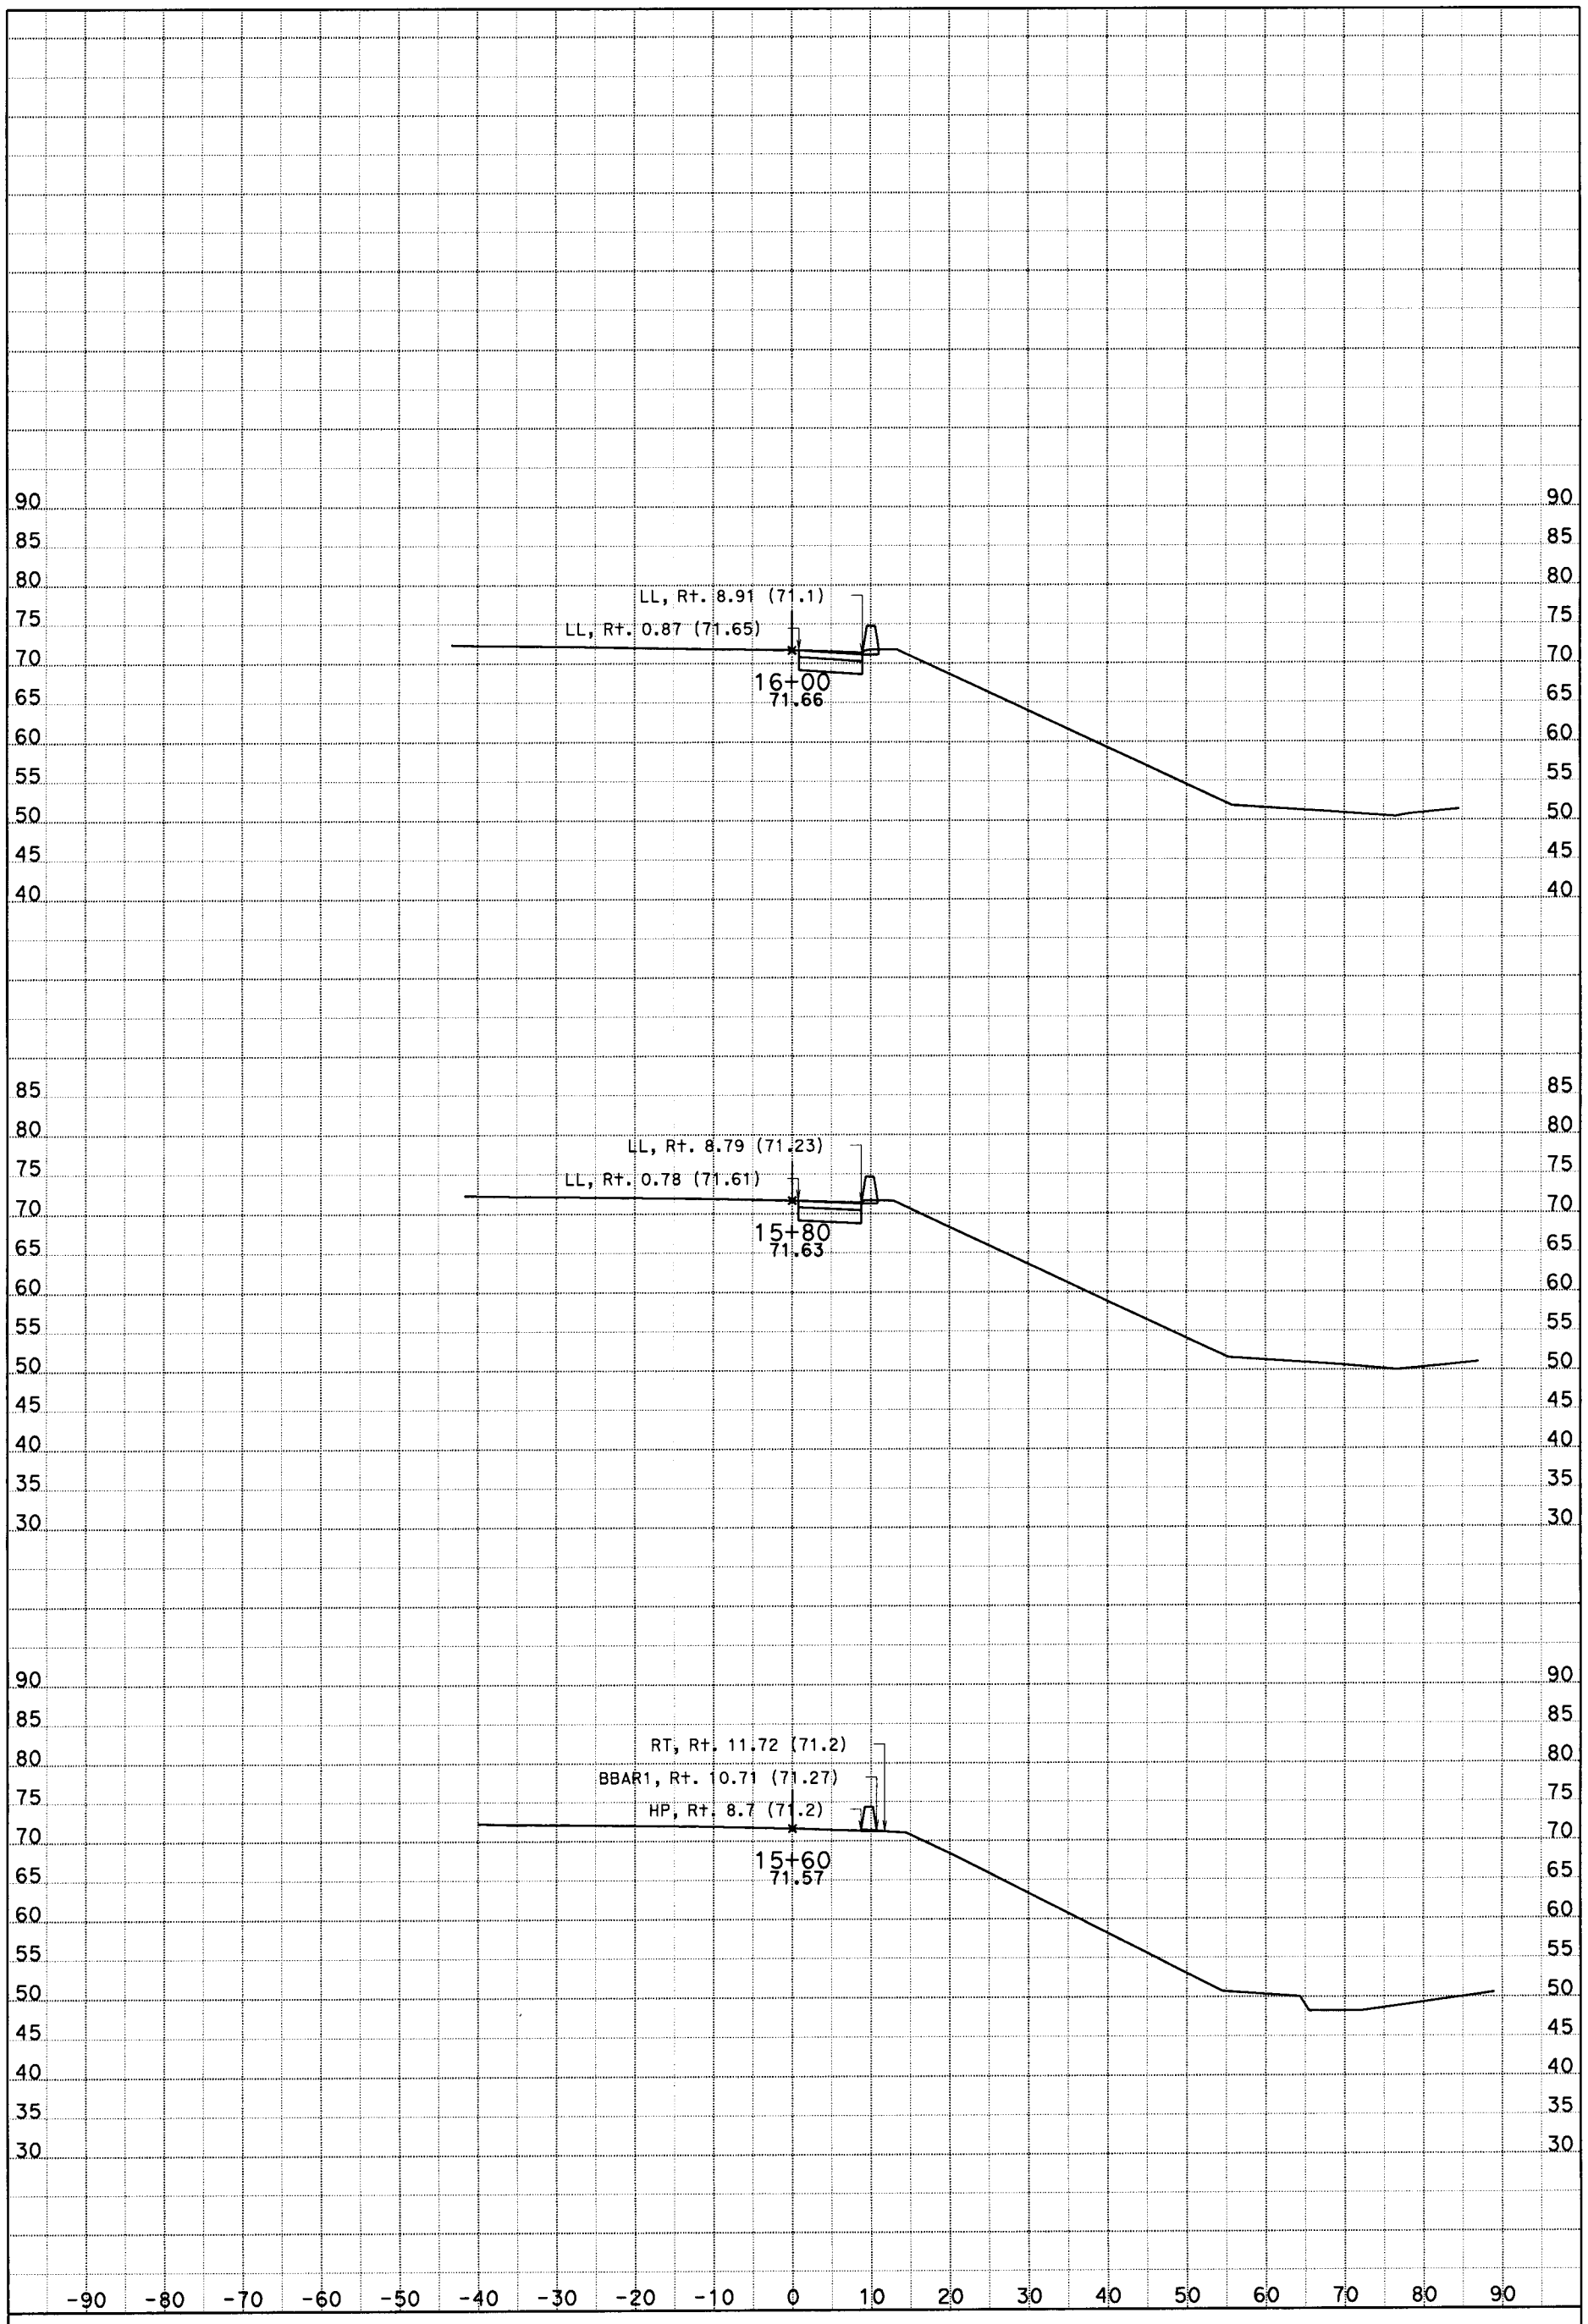

DATE: 01/15/2013
SCALE: 1" = 10' Horiz.
1" = 10' Vert.
PROJECT ID: 1200020185
KC Project: SR11035

CONTRACT: 12-0L4504
DIST/CO/RTE/PM: 12/ORA/91/R0.3
CREATED BY: YMN
File: D:\Yenhai\Project\f0L750\SR11035\SR11035\design6barriermod.ear

All Dimensions are U.S. Survey Feet

"ORA-1 LINE"

CROSS SECTIONS RIGHT SHOULDER

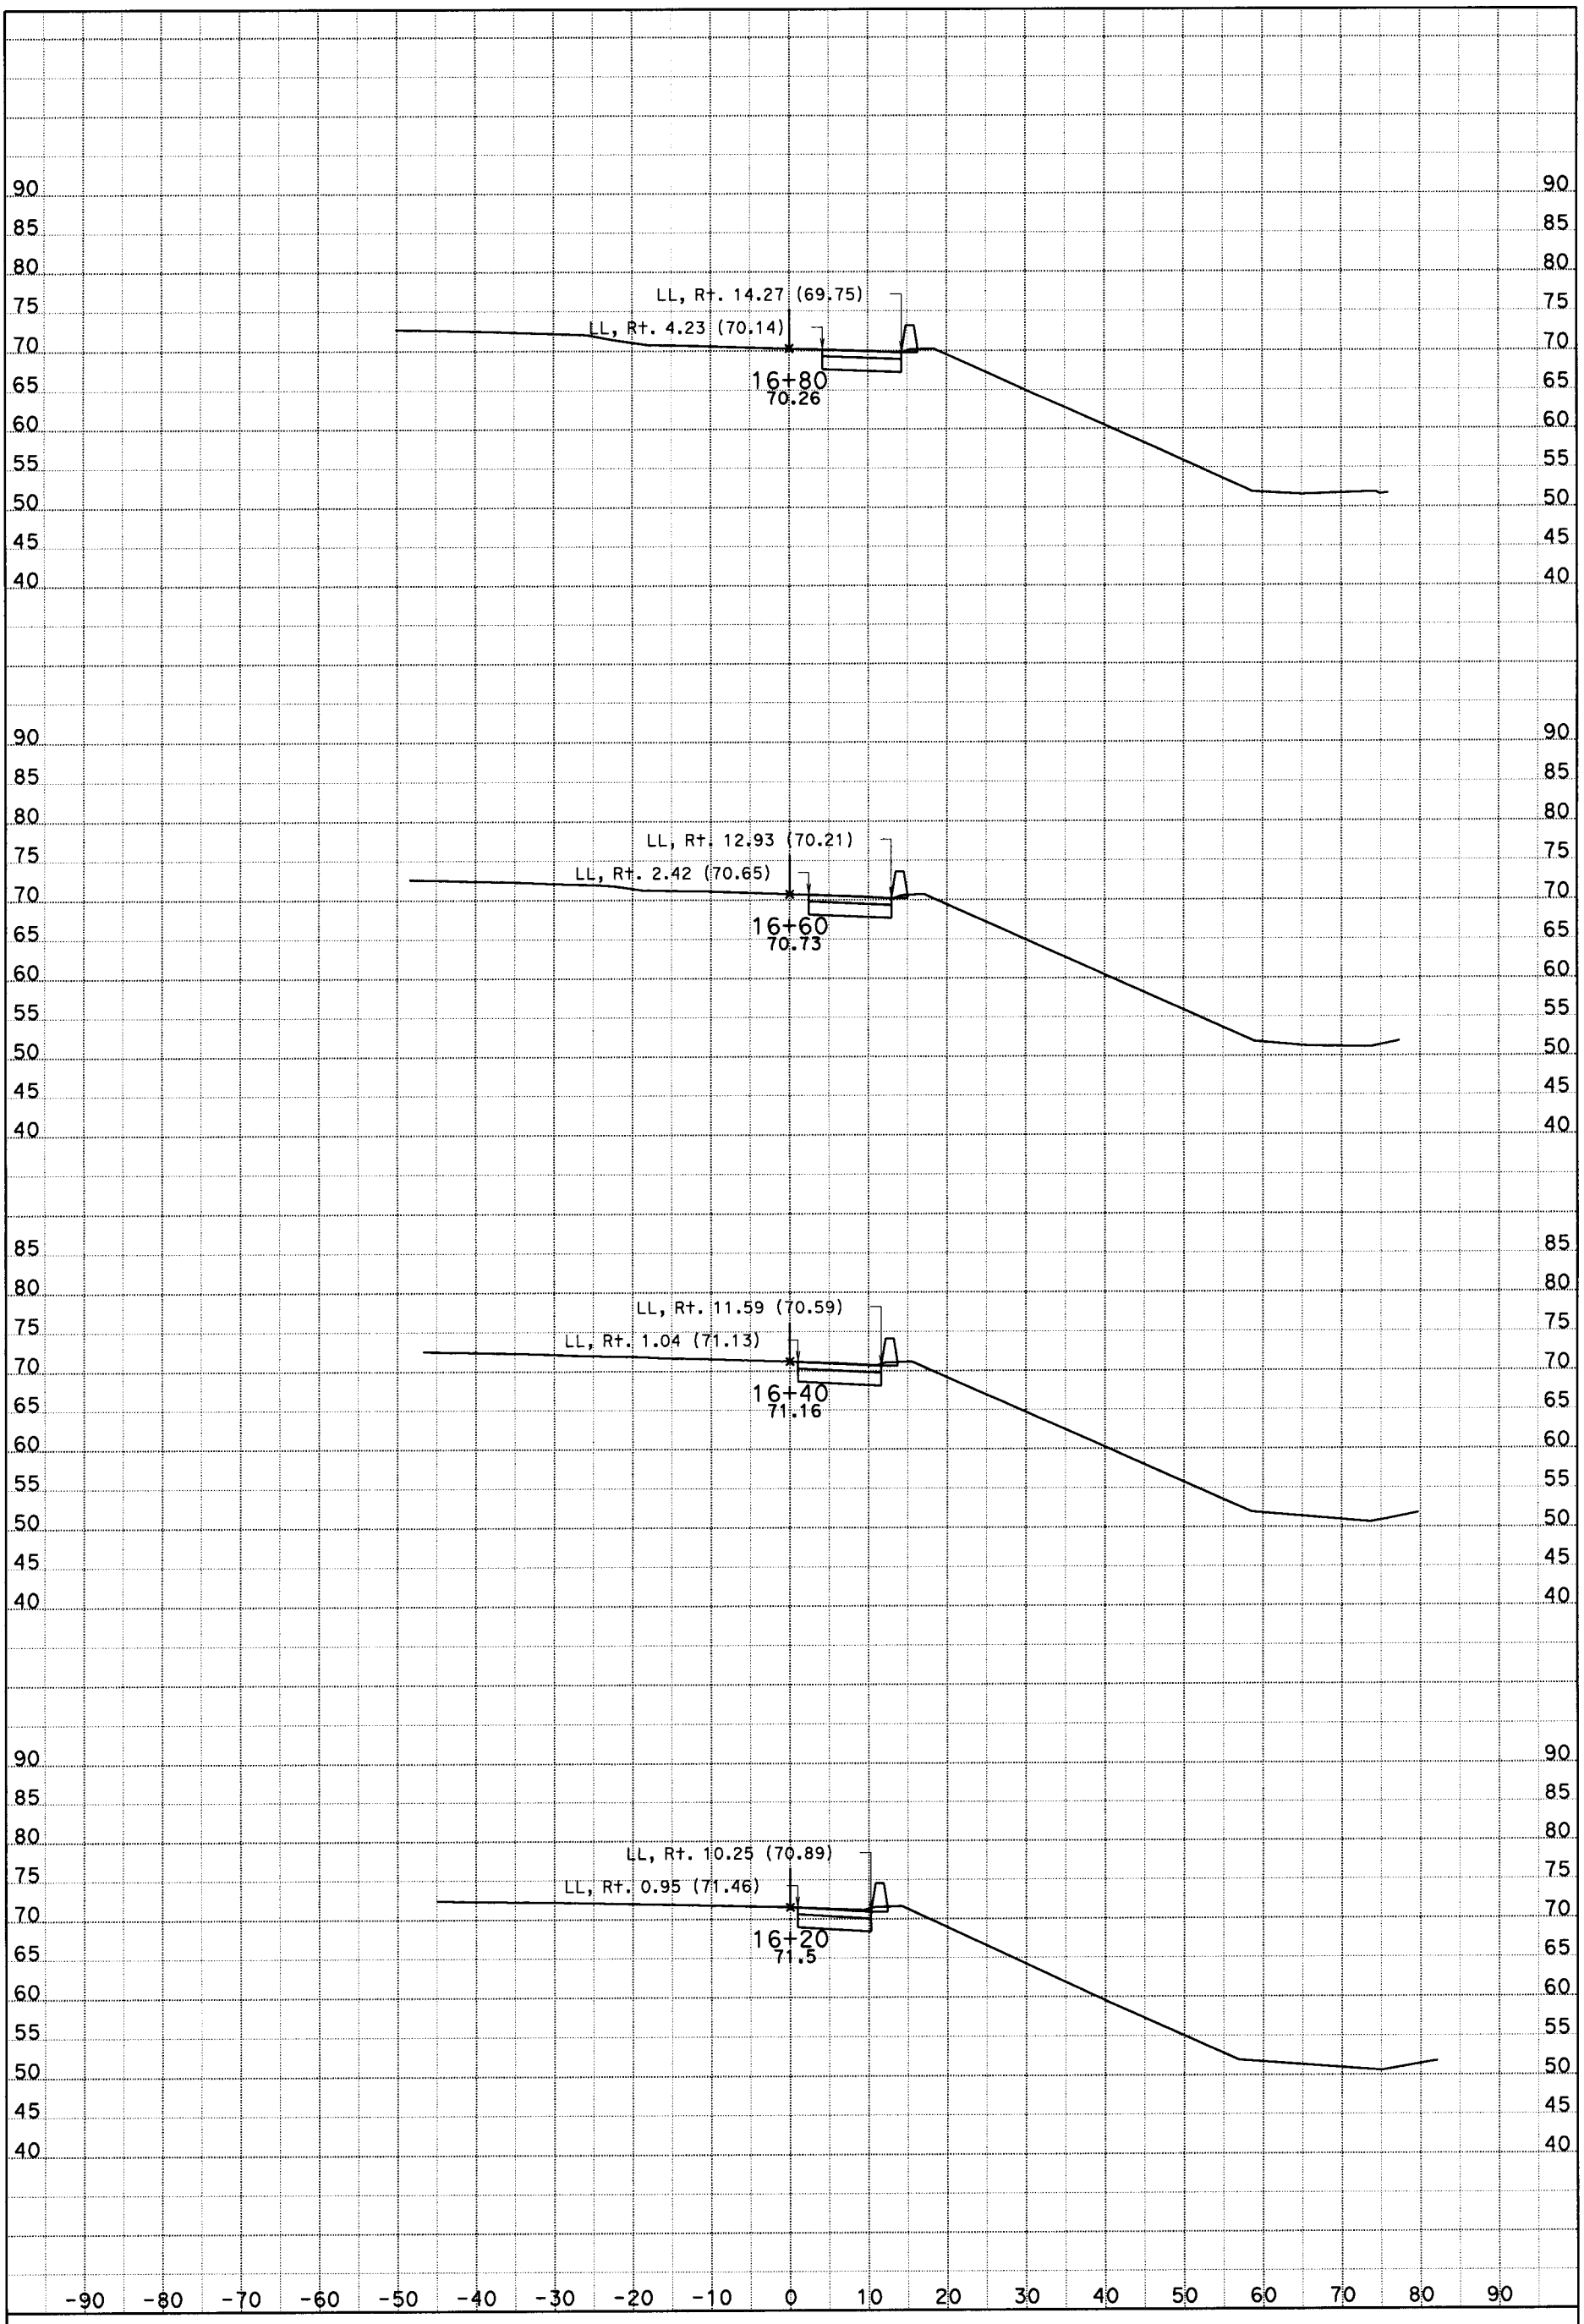

DATE: 01/15/2013
SCALE: 1" = 10' Horiz.
1" = 10' Vert.
PROJECT ID: 1200020185
KC Project: SR11035

CONTRACT: 12-0L4504
DIST/CO/RTE/PM: 12/ORA/91/R0.3
CREATED BY: YMN
File: D:\Yenhai\Project\f0L750\SR11035\SR11035\design6barriermod.ear

All Dimensions are U.S. Survey Feet

"ORA-1 LINE"
CROSS SECTIONS RIGHT SHOULDER

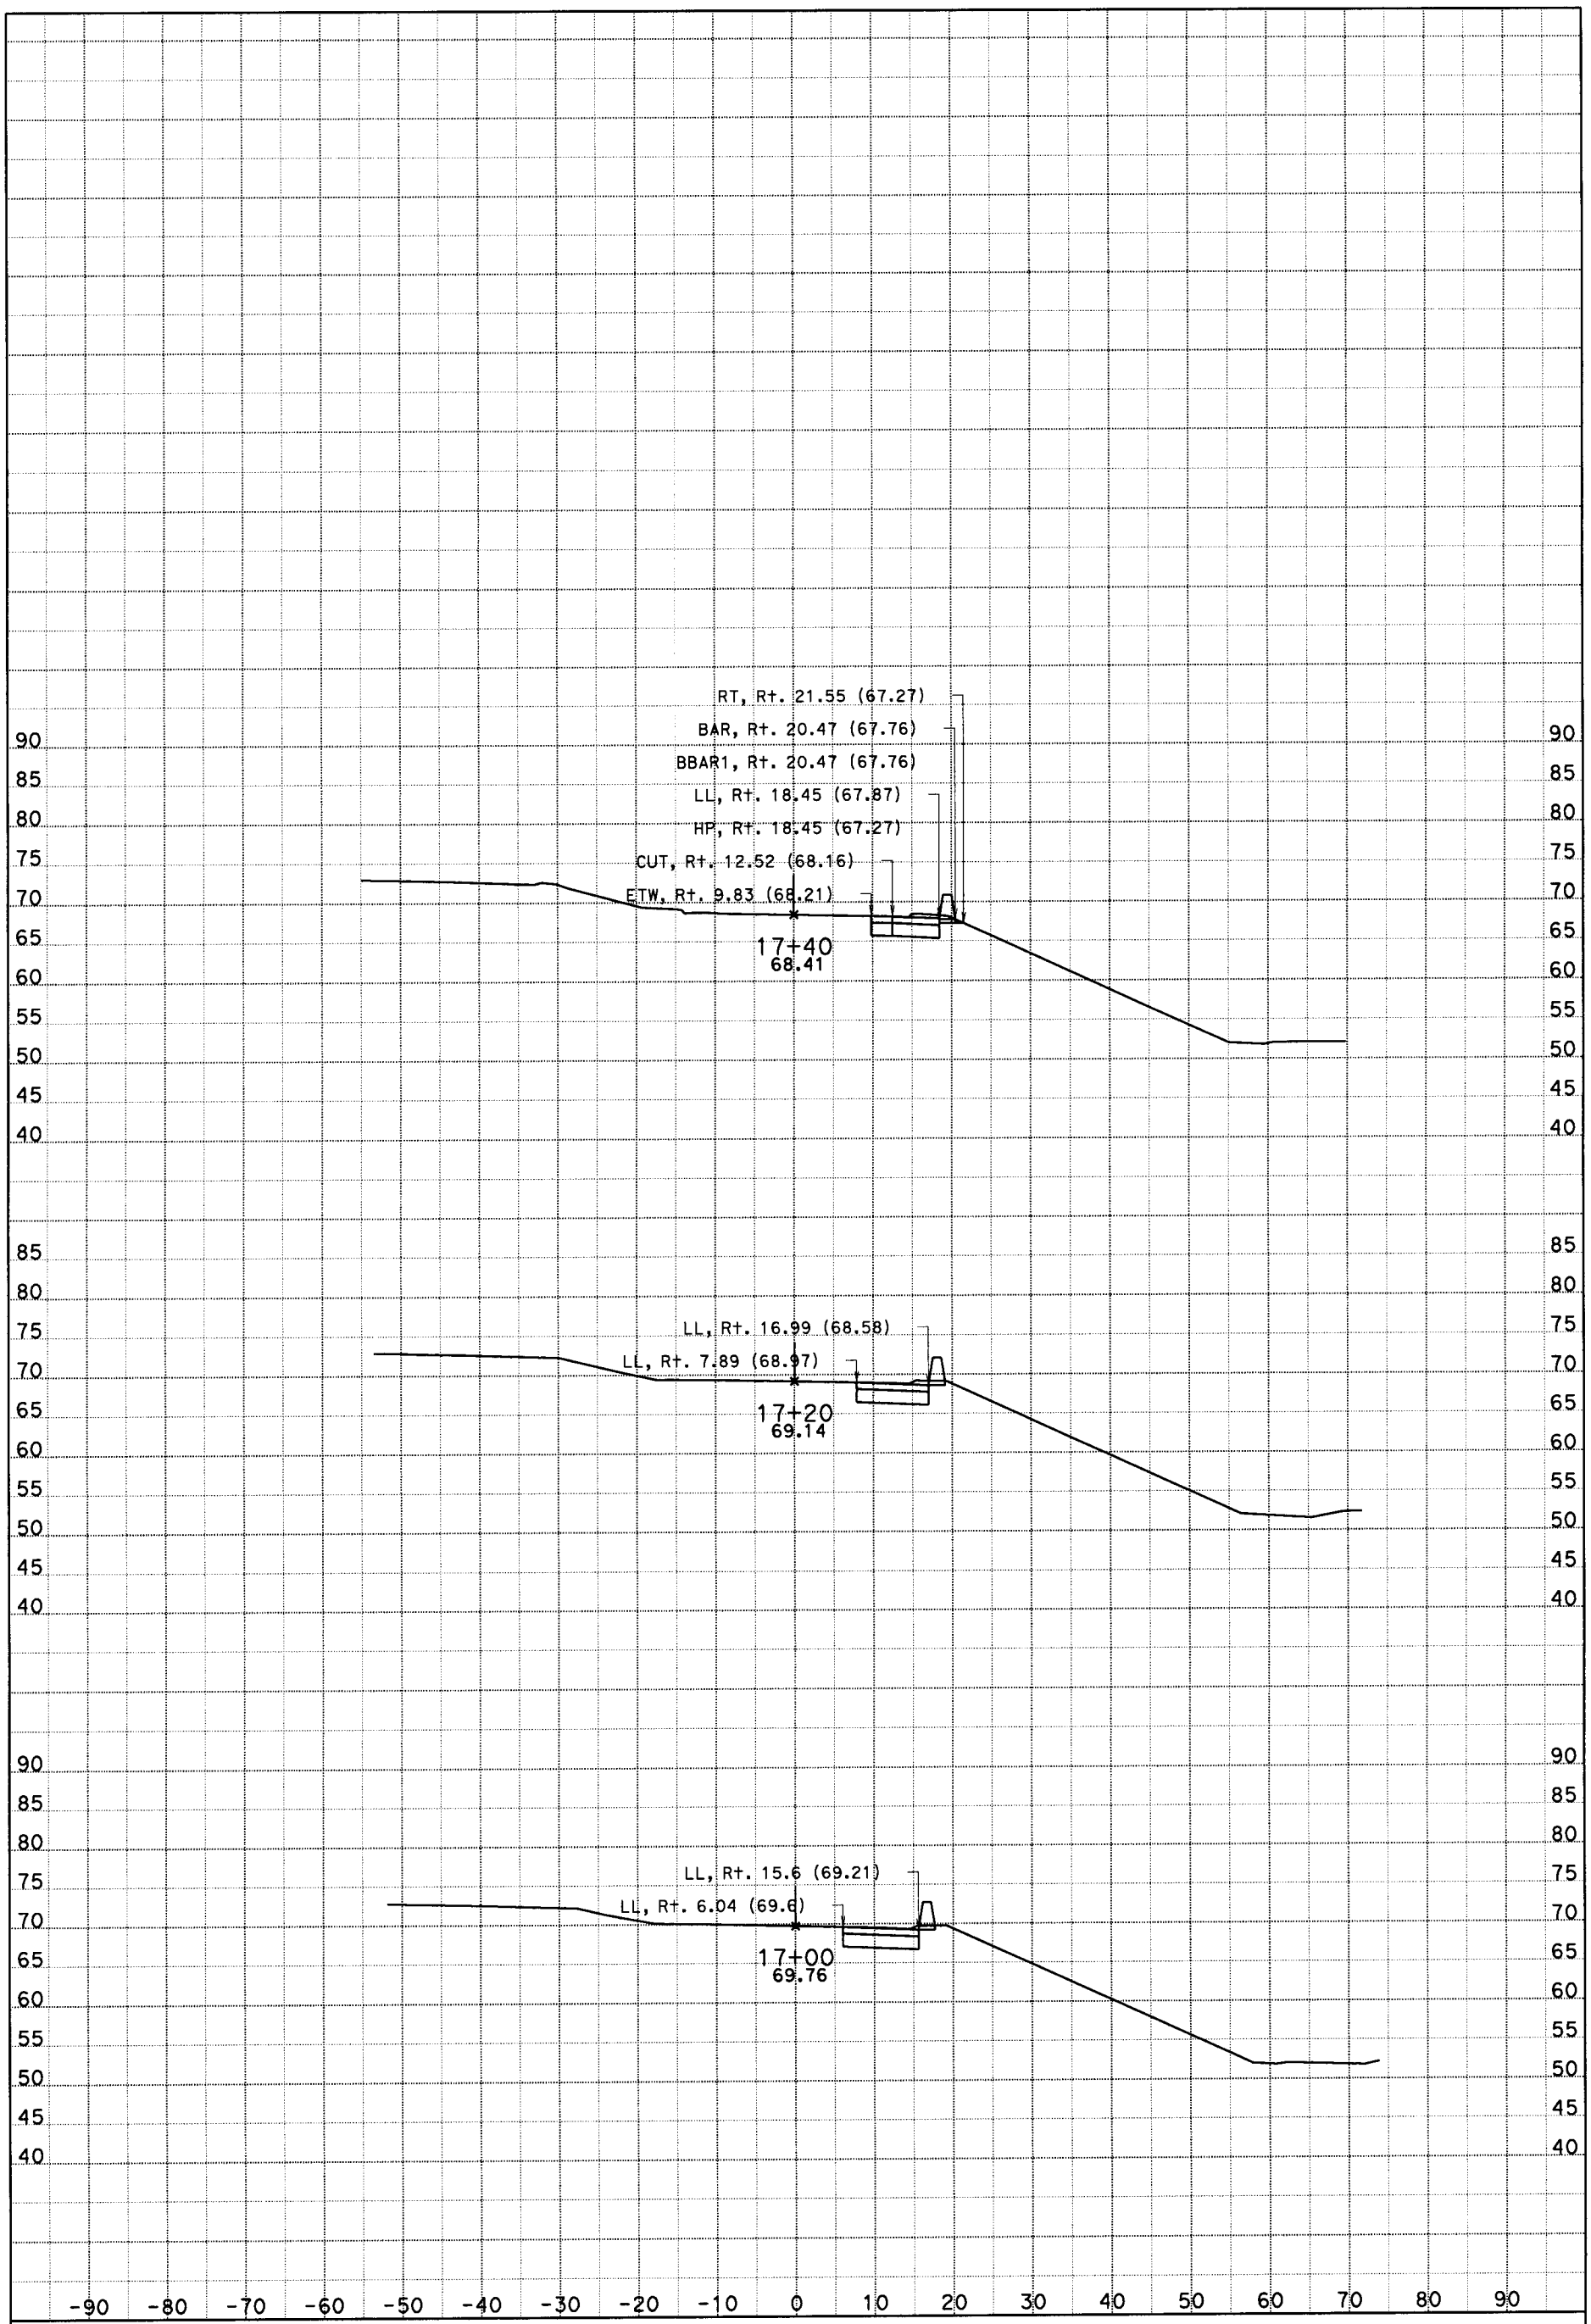

DATE: 01/15/2013
SCALE: 1" = 10' Horiz.
1" = 10' Vert.
PROJECT ID: 1200020185
KC Project: SR11035

CONTRACT: 12-0L4504
DIST/CO/RTE/PM: 12/ORA/91/R0.3
CREATED BY: YMN
File: D:\Yenhai\Project\f0L750\SR11035\SR11035\design6barriermod.ear

All Dimensions are U.S. Survey Feet

"ORA-1 LINE"

CROSS SECTIONS RIGHT SHOULDER

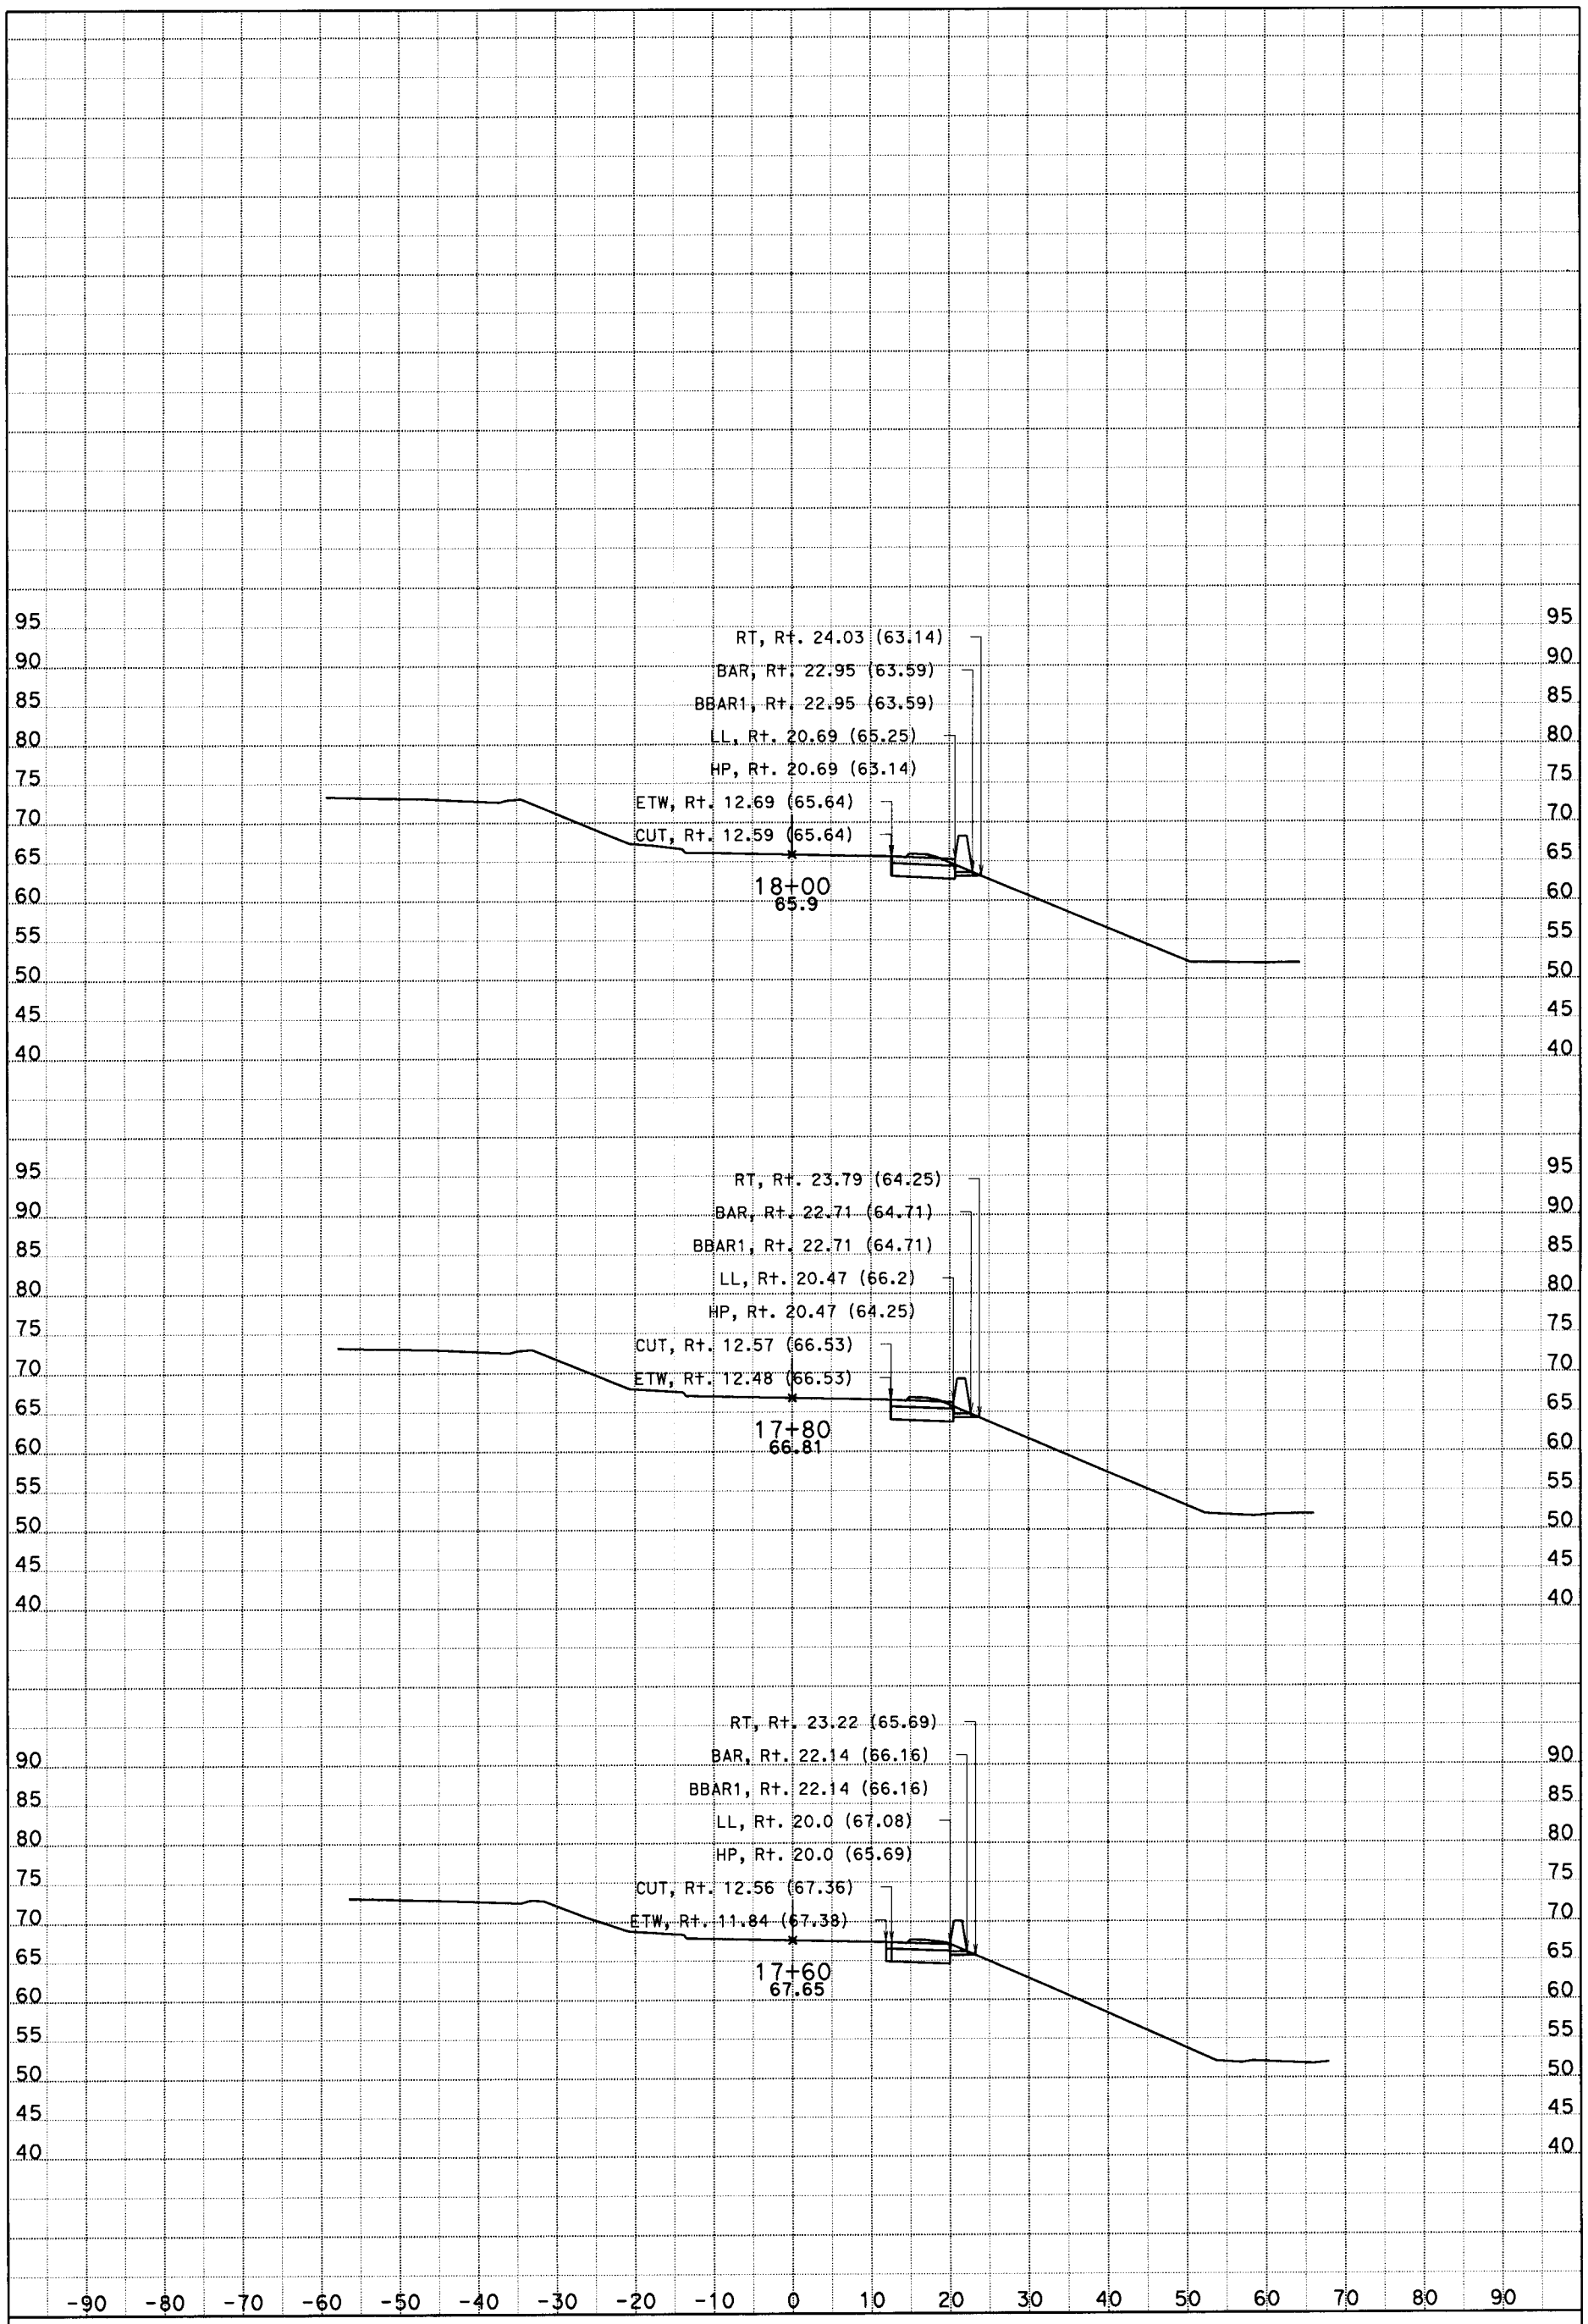

DATE: 01/15/2013
SCALE: 1" = 10' Horiz.
1" = 10' Vert.
PROJECT ID: 1200020185
KC Project: SR11035

CONTRACT: 12-0L4504
DIST/CO/RTE/PM: 12/ORA/91/R0.3
CREATED BY: YMN
File: D:\Yenhai\Project\f0L750\SR11035\SR11035\design6barriermod.ear

All Dimensions are U.S. Survey Feet

"ORA-1 LINE"

CROSS SECTIONS RIGHT SHOULDER

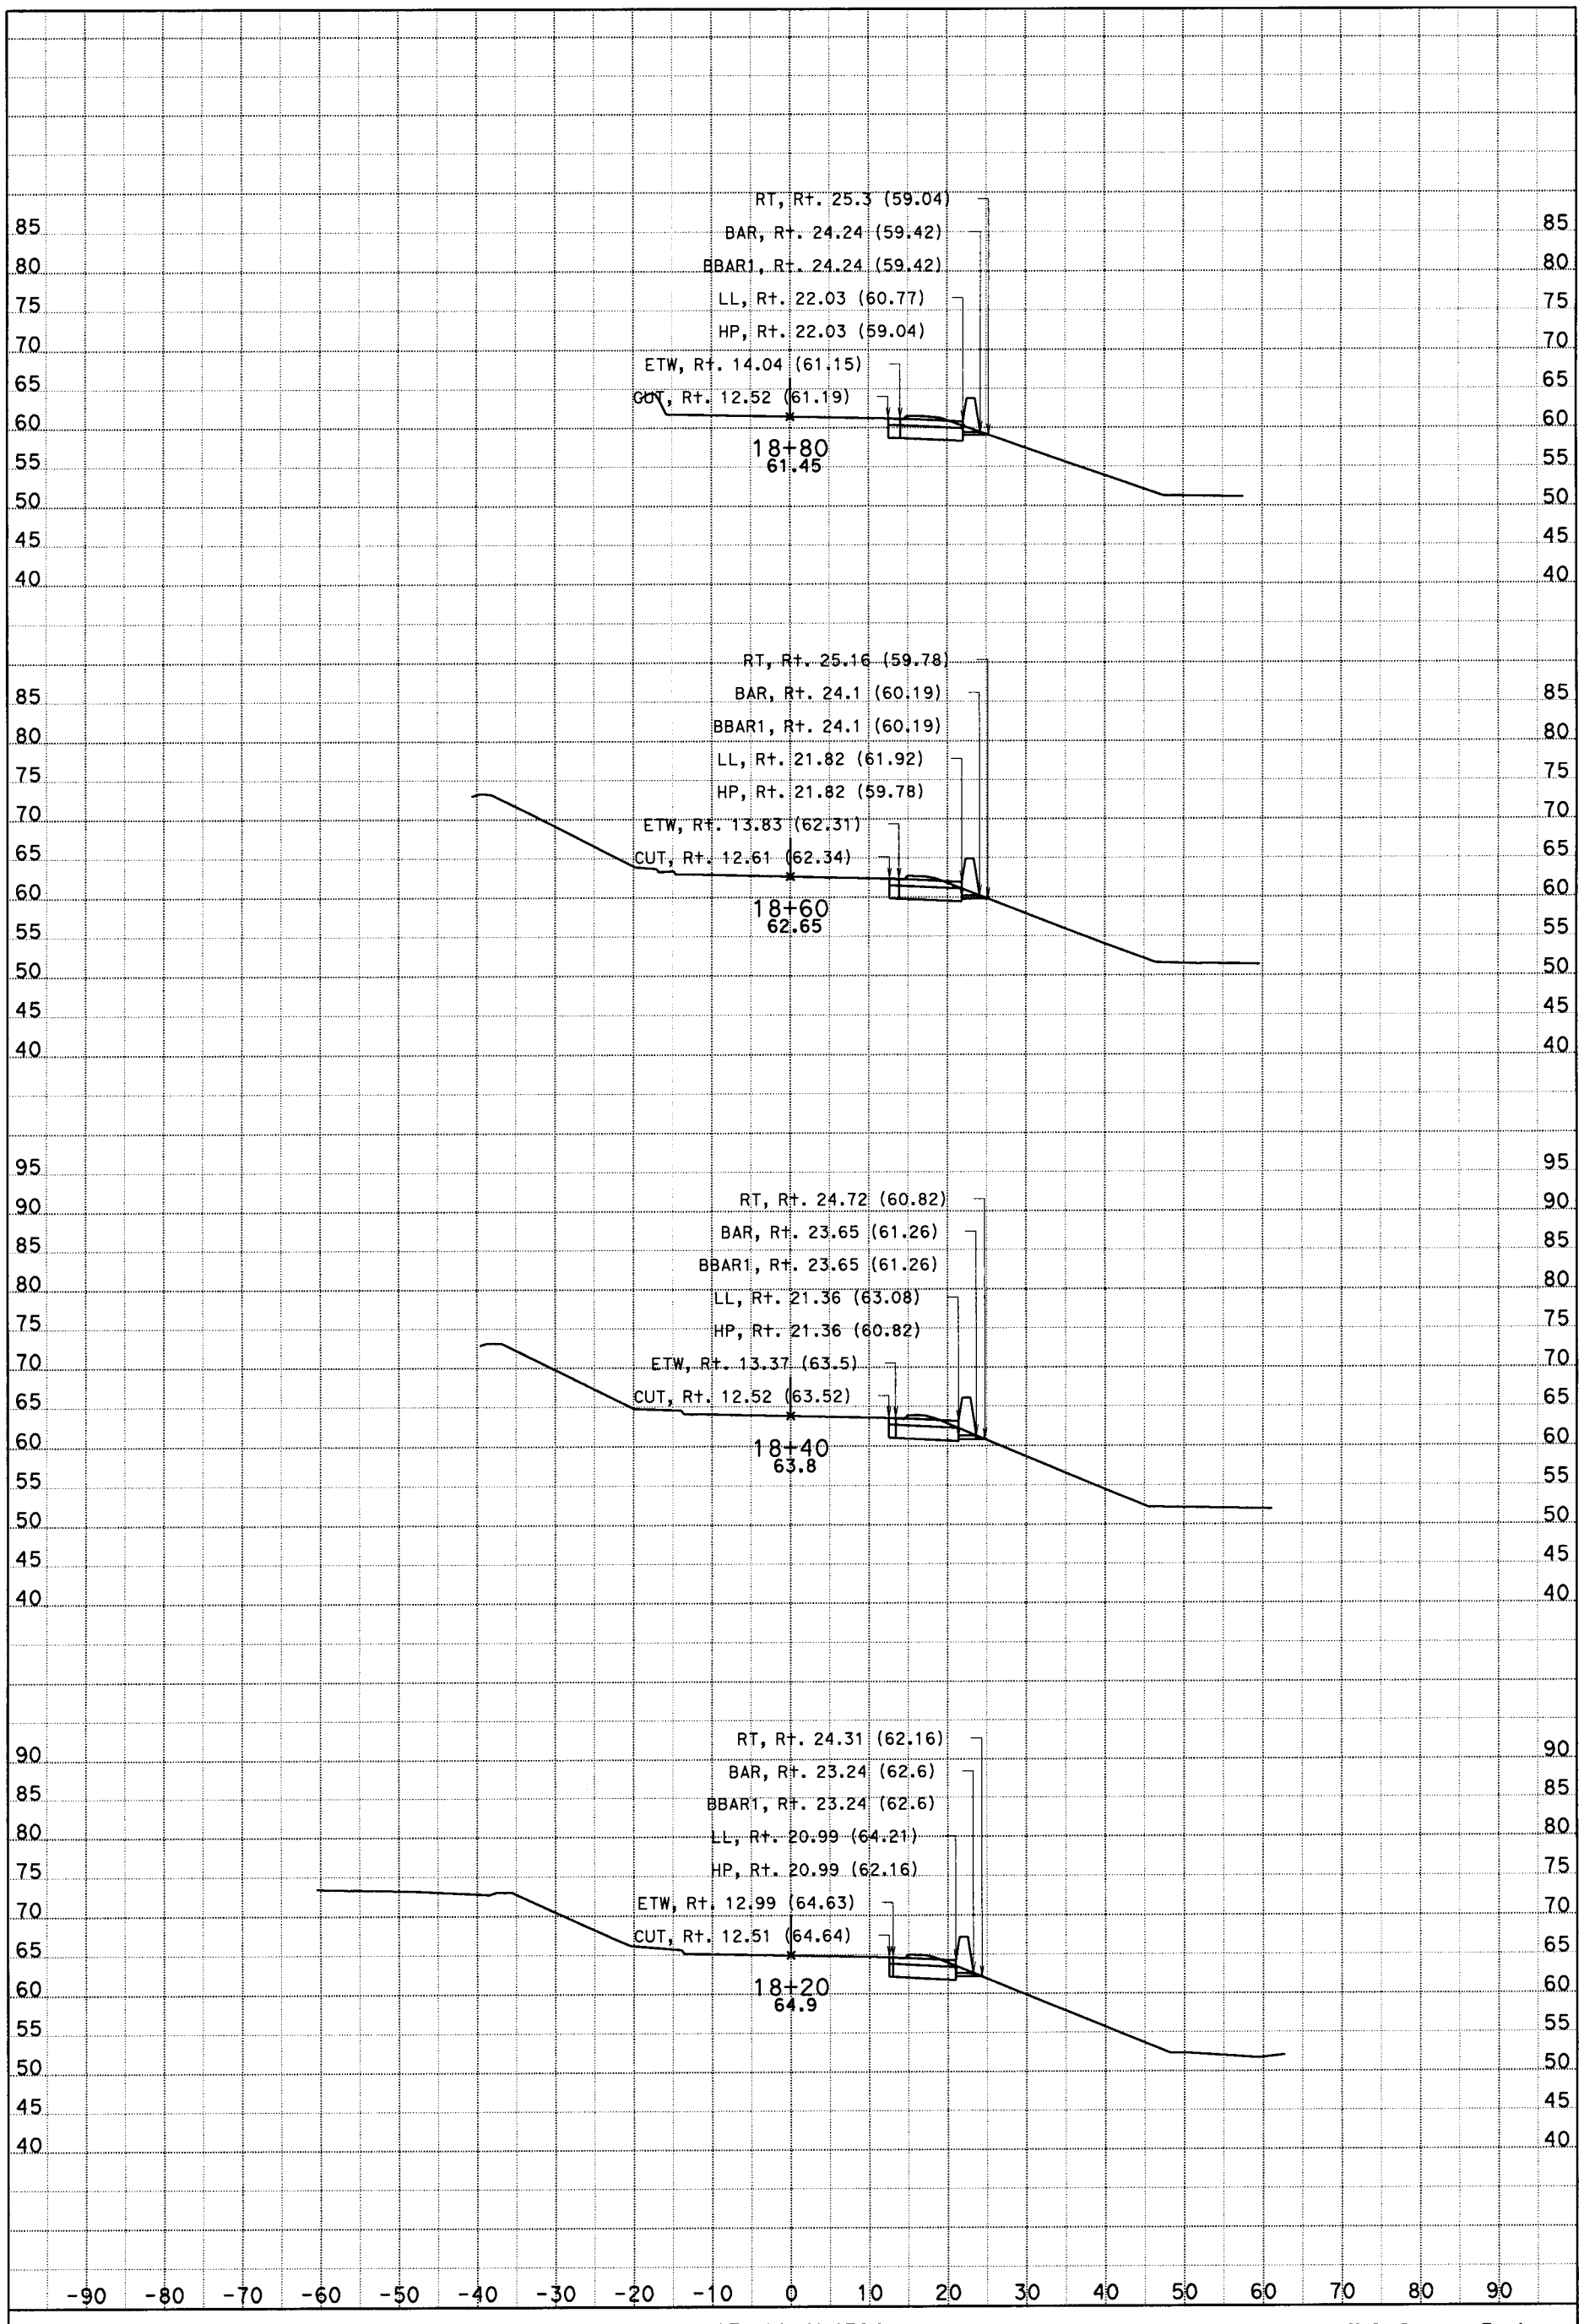

DATE: 01/15/2013
SCALE: 1" = 10' Horiz.
1" = 10' Vert.
PROJECT ID: 1200020185
KC Project: SR11035

CONTRACT: 12-0L4504
DIST/CO/RTE/PM: 12/ORA/91/R0.3
CREATED BY: YMN
File: D:\Yenhai\Project\f0L750\SR11035\SR11035\design6barriermod.ear

All Dimensions are U.S. Survey Feet

"ORA-1 LINE"

CROSS SECTIONS RIGHT SHOULDER

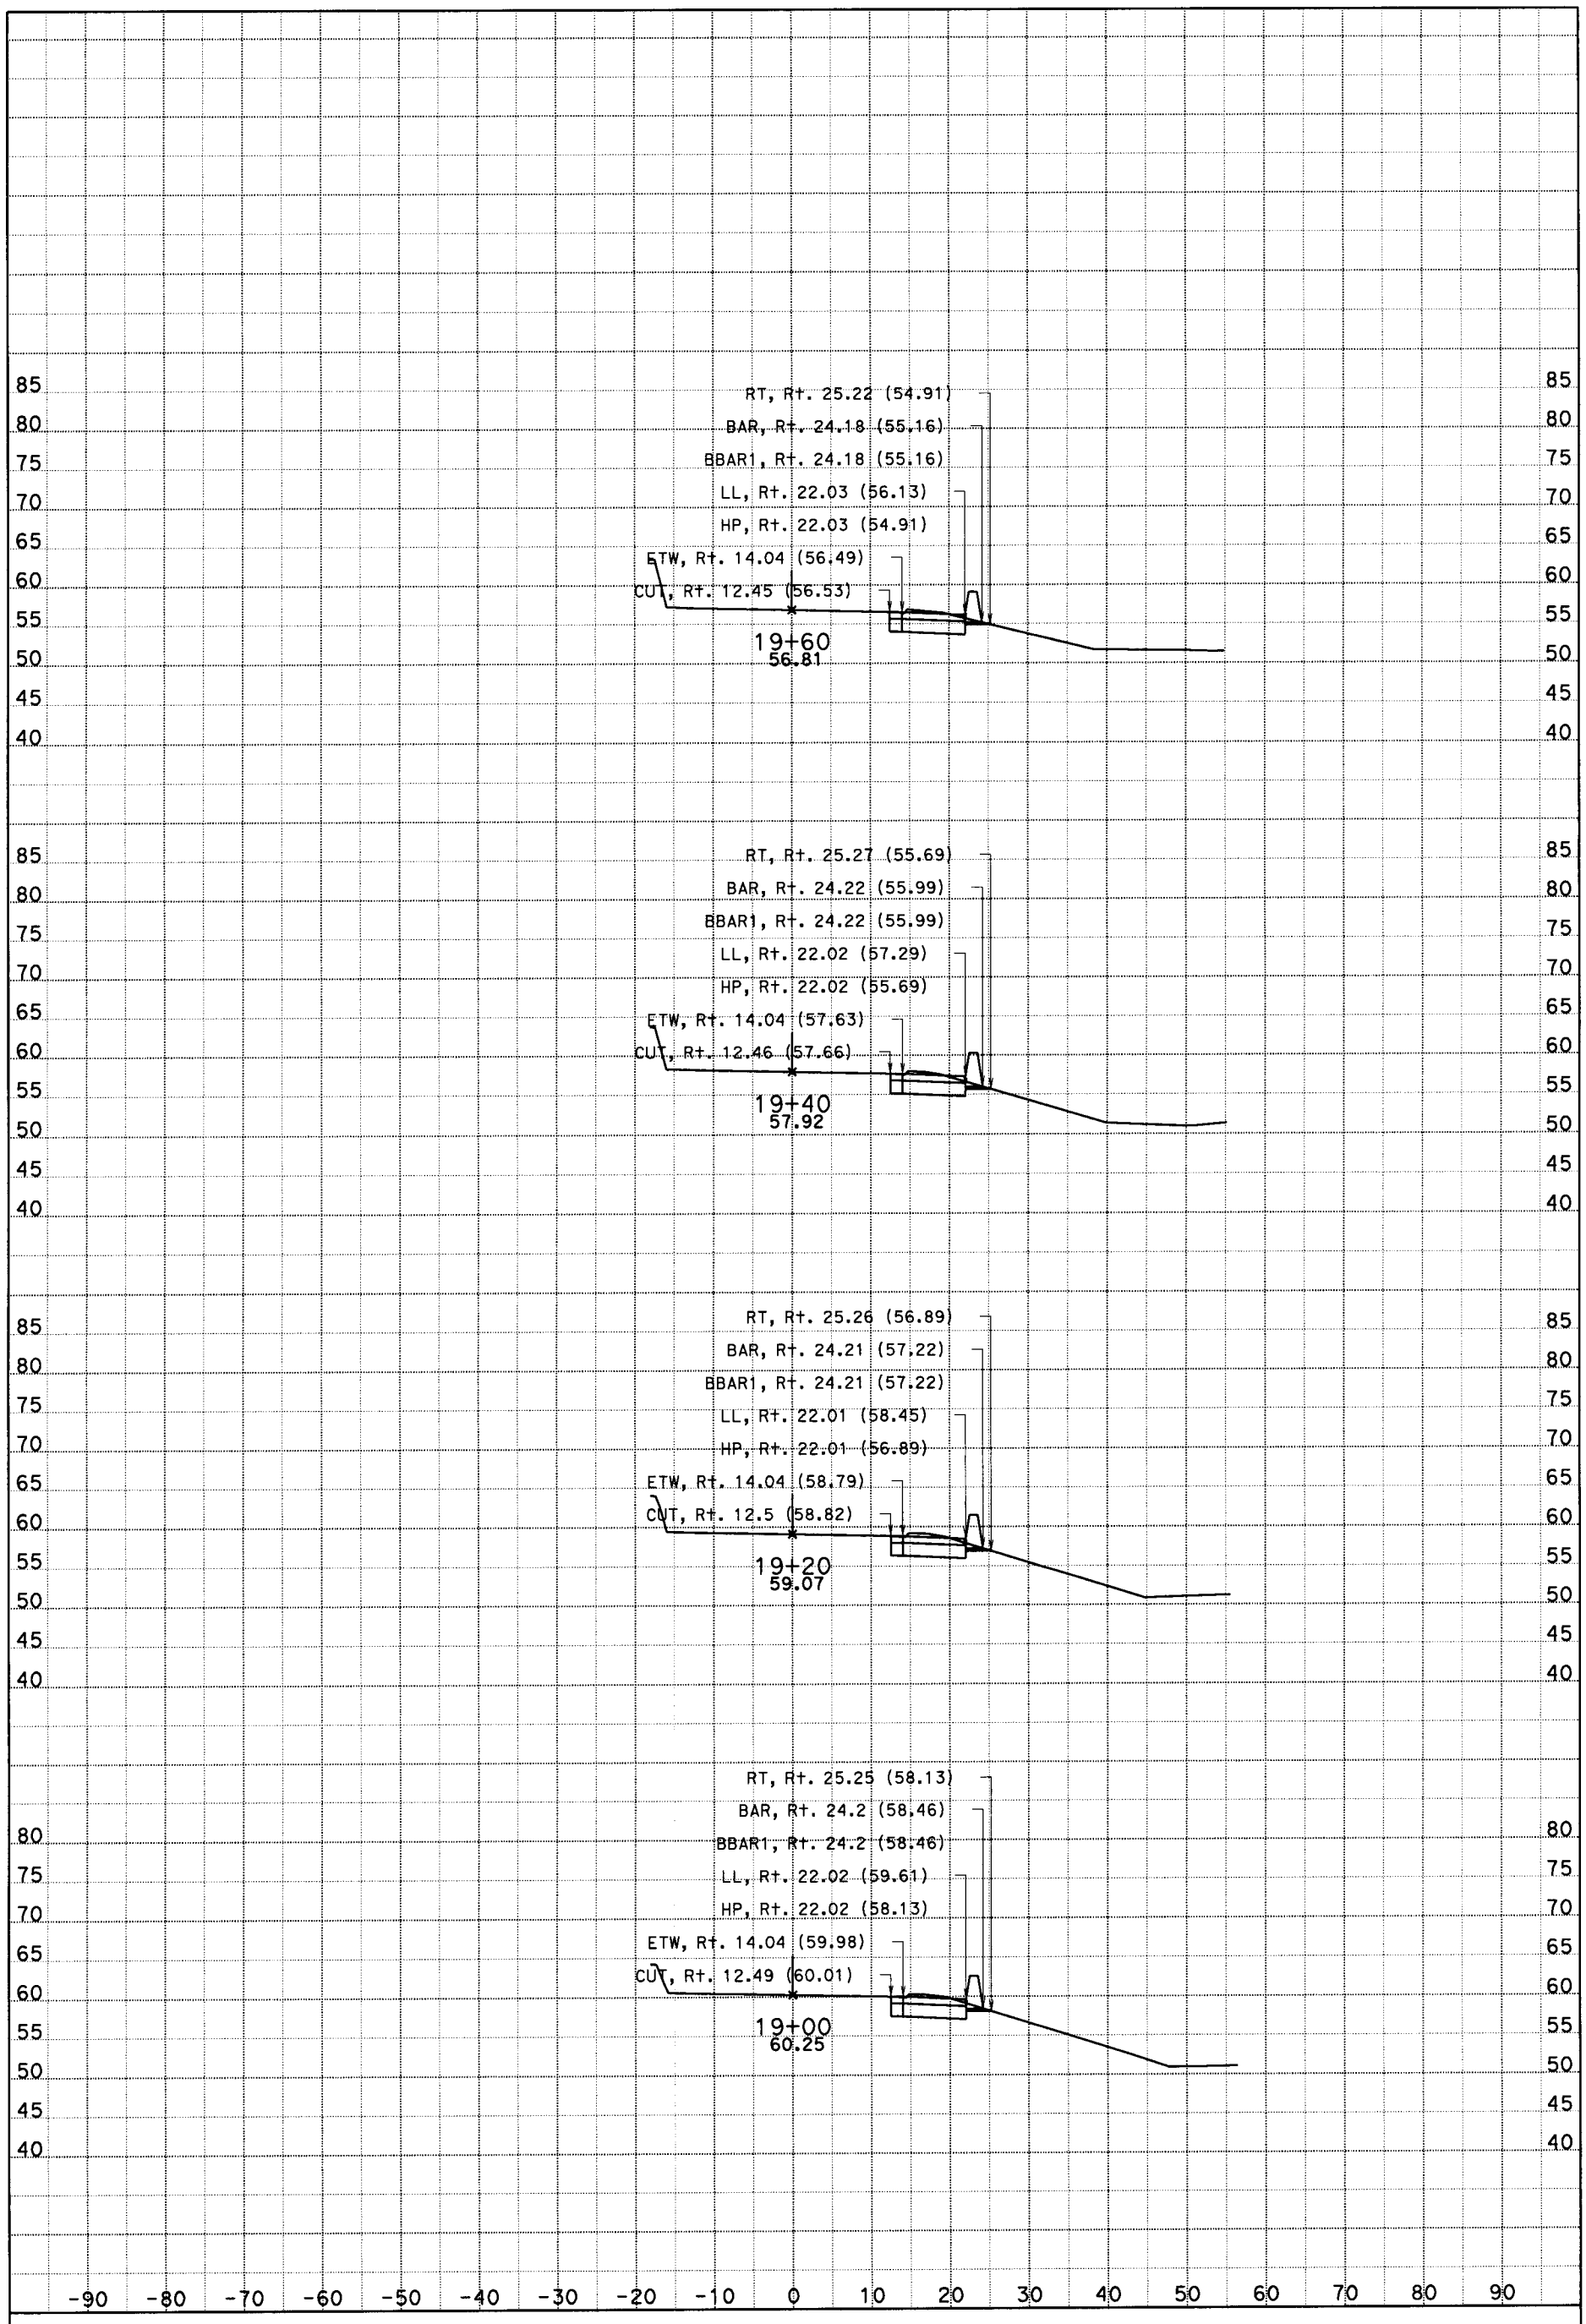

DATE: 01/15/2013
SCALE: 1" = 10' Horiz.
1" = 10' Vert.
PROJECT ID: 1200020185
KC Project: SR11035

CONTRACT: 12-0L4504
DIST/CO/RTE/PM: 12/ORA/91/R0.3
CREATED BY: YMN
File: D:\Yenhai\Project\f0L750\SR11035\SR11035\design6barriermod.ear

All Dimensions are U.S. Survey Feet

"ORA-1 LINE"

CROSS SECTIONS RIGHT SHOULDER

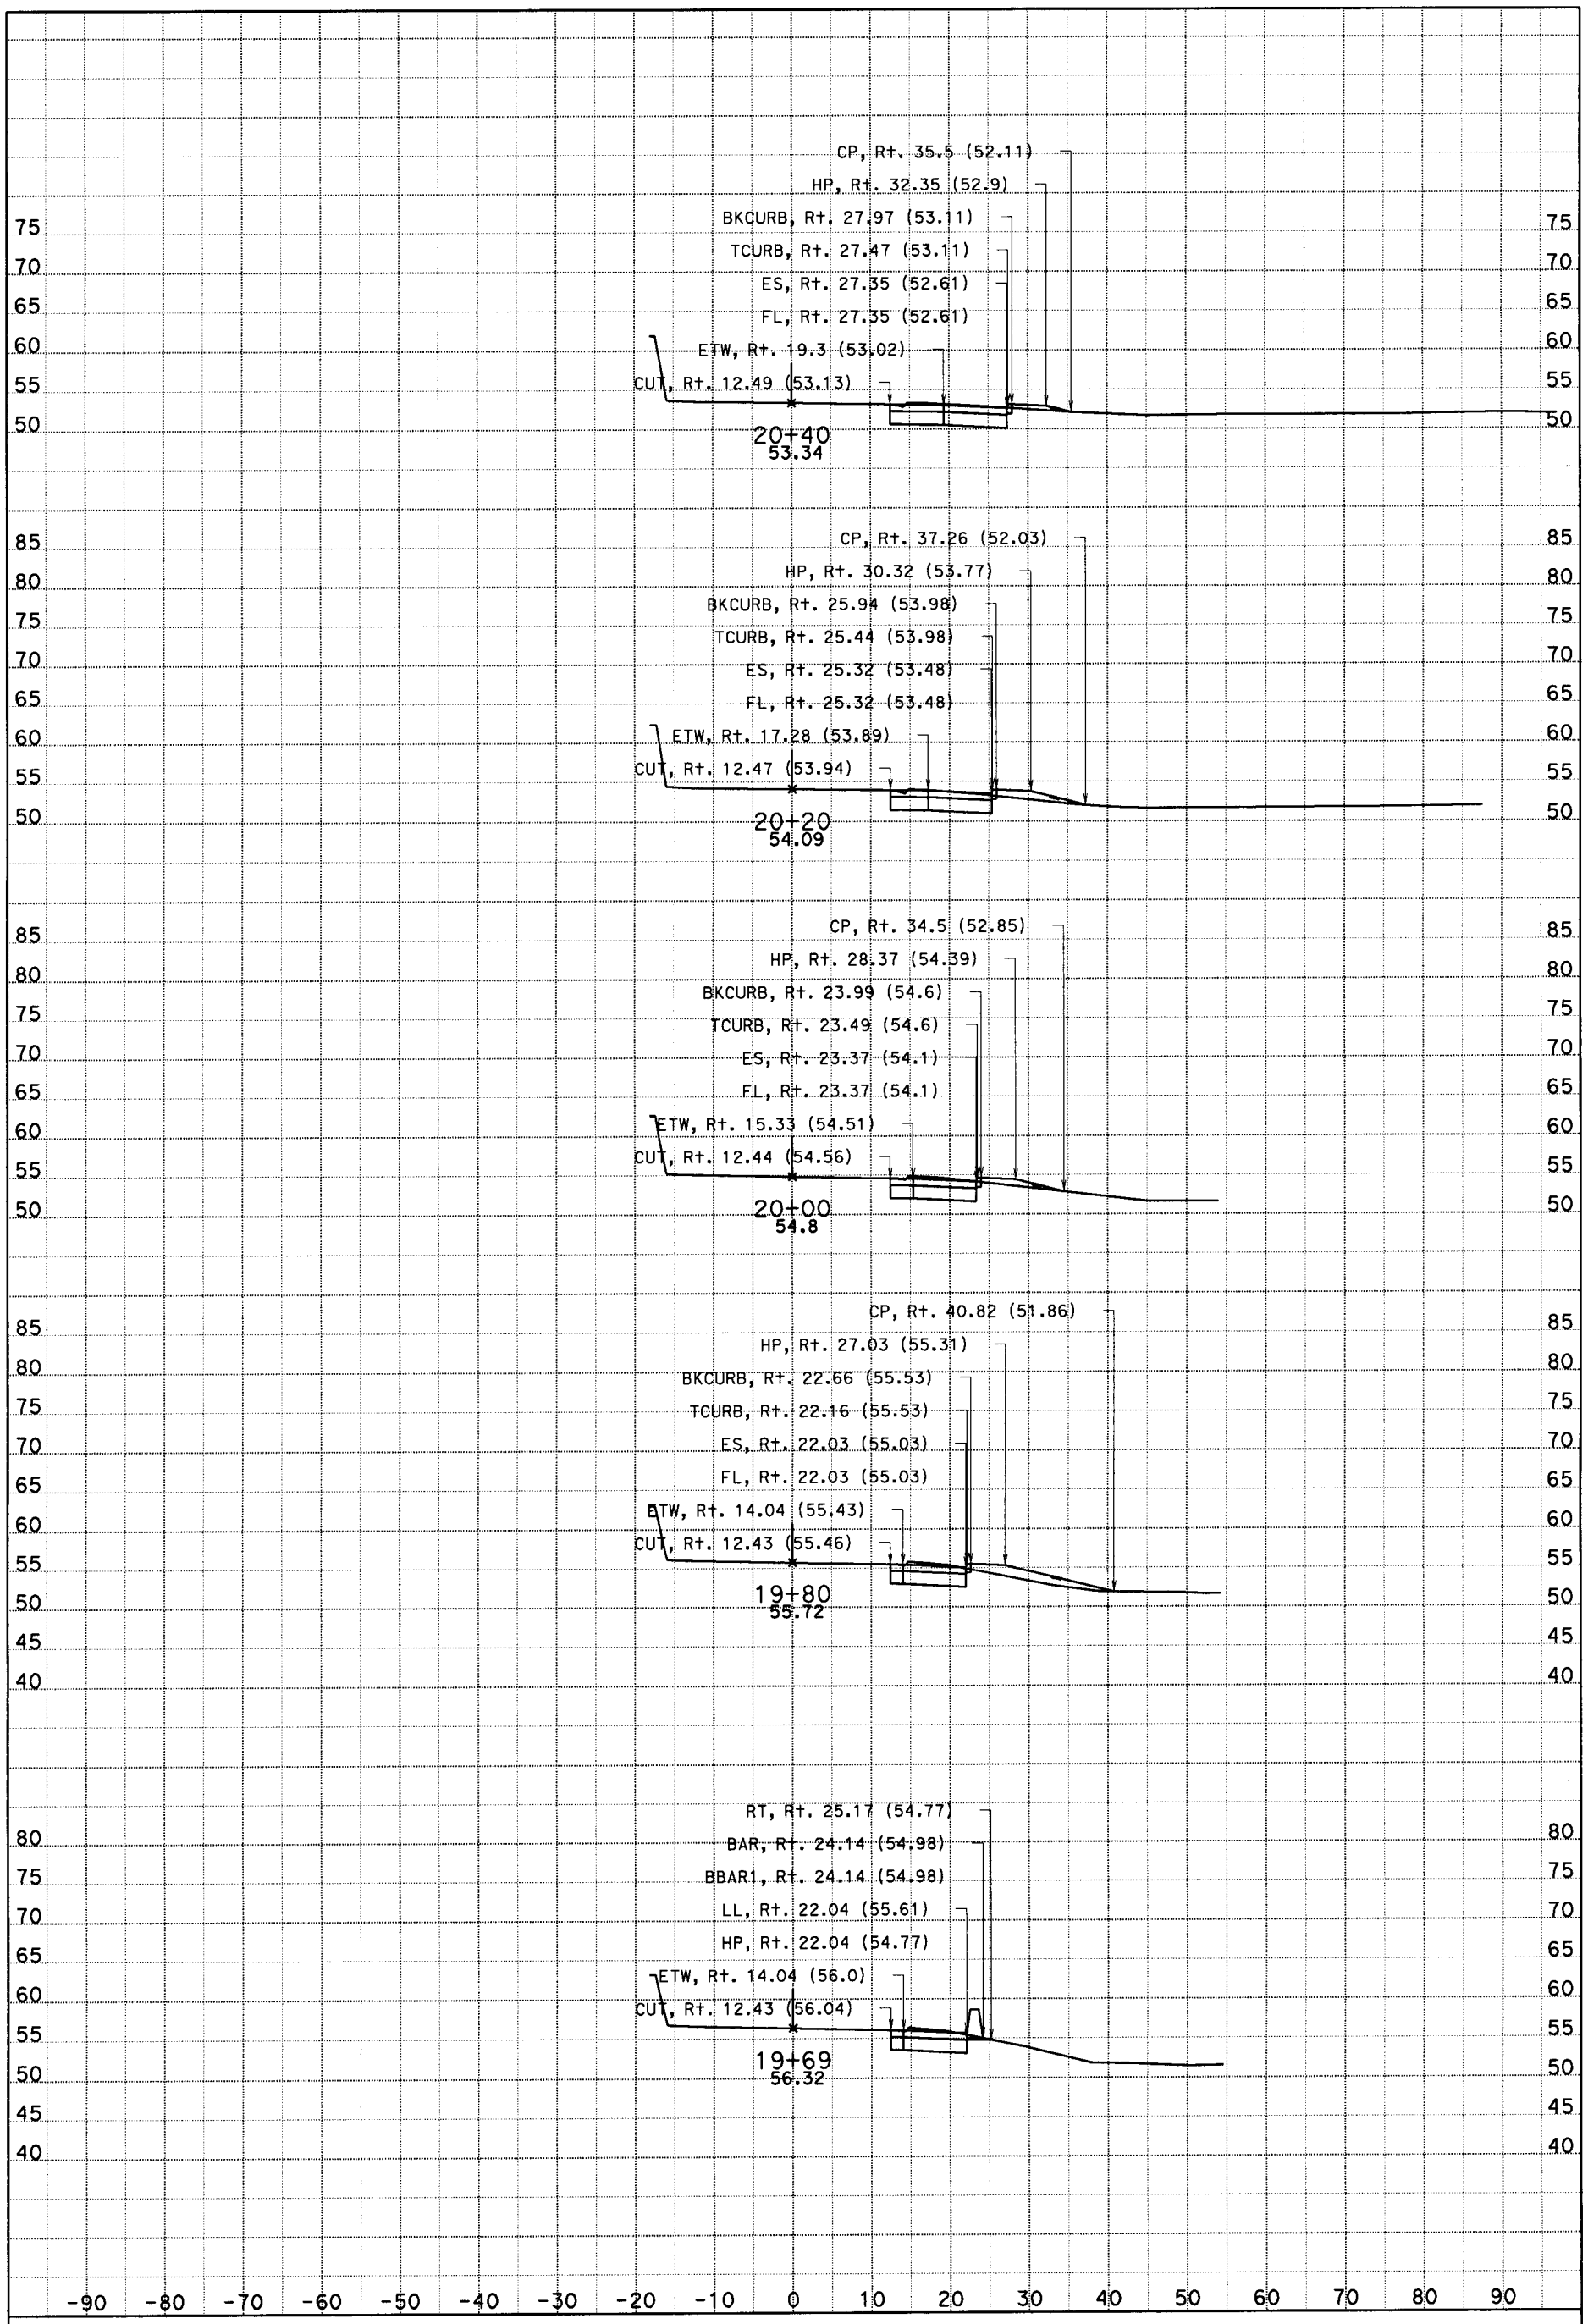

DATE: 01/15/2013
SCALE: 1" = 10' Horiz.
1" = 10' Vert.
PROJECT ID: 1200020185
KC Project: SR11035

CONTRACT: 12-0L4504
DIST/CO/RTE/PM: 12/ORA/91/R0.3
CREATED BY: YMN
File: D:\Yenhai\Project\f0L750\SR11035\SR11035\design6barriermod.ear

All Dimensions are U.S. Survey Feet

"ORA-1 LINE"

CROSS SECTIONS RIGHT SHOULDER

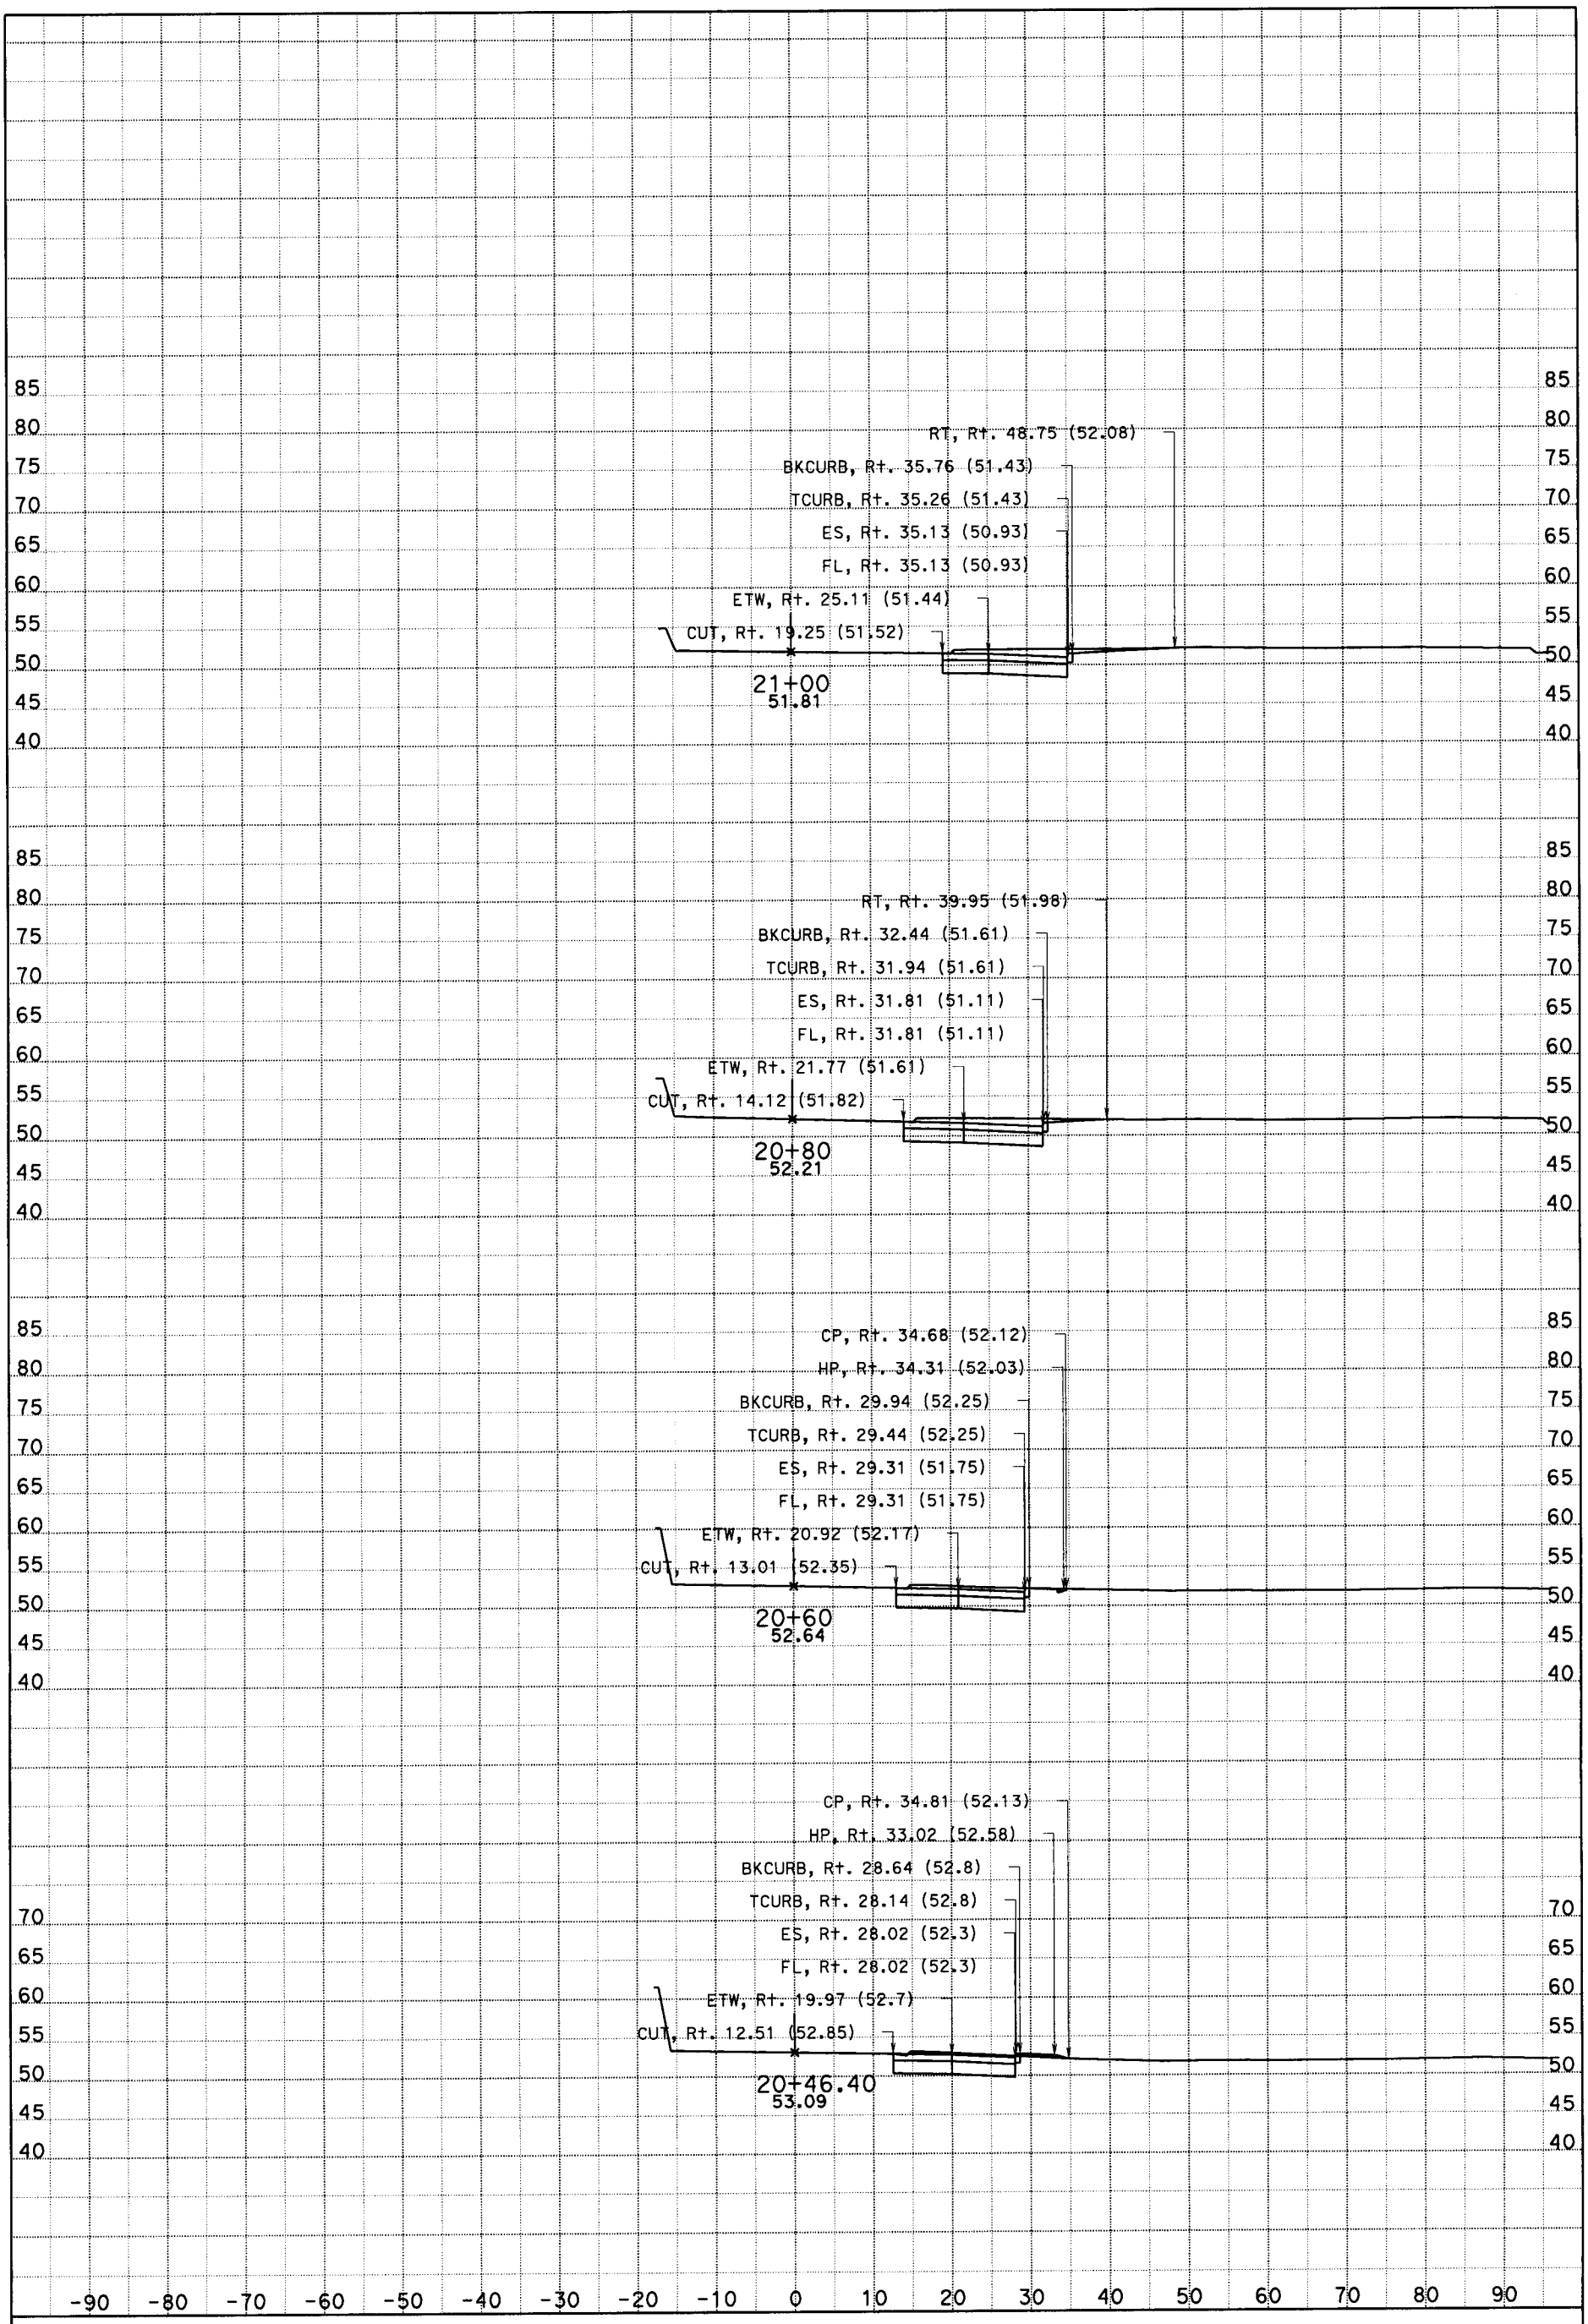

DATE: 01/15/2013
SCALE: 1" = 10' Horiz.
1" = 10' Vert.
PROJECT ID: 1200020185
KC Project: SR11035

CONTRACT: 12-0L4504
DIST/CO/RTE/PM: 12/ORA/91/R0.3
CREATED BY: YMN

All Dimensions are U.S. Survey Feet

"ORA-1 LINE"

CROSS SECTIONS RIGHT SHOULDER

File: D:\Yenhai\Project\f0L750\SR11035\SR11035\design6barriermod.ear

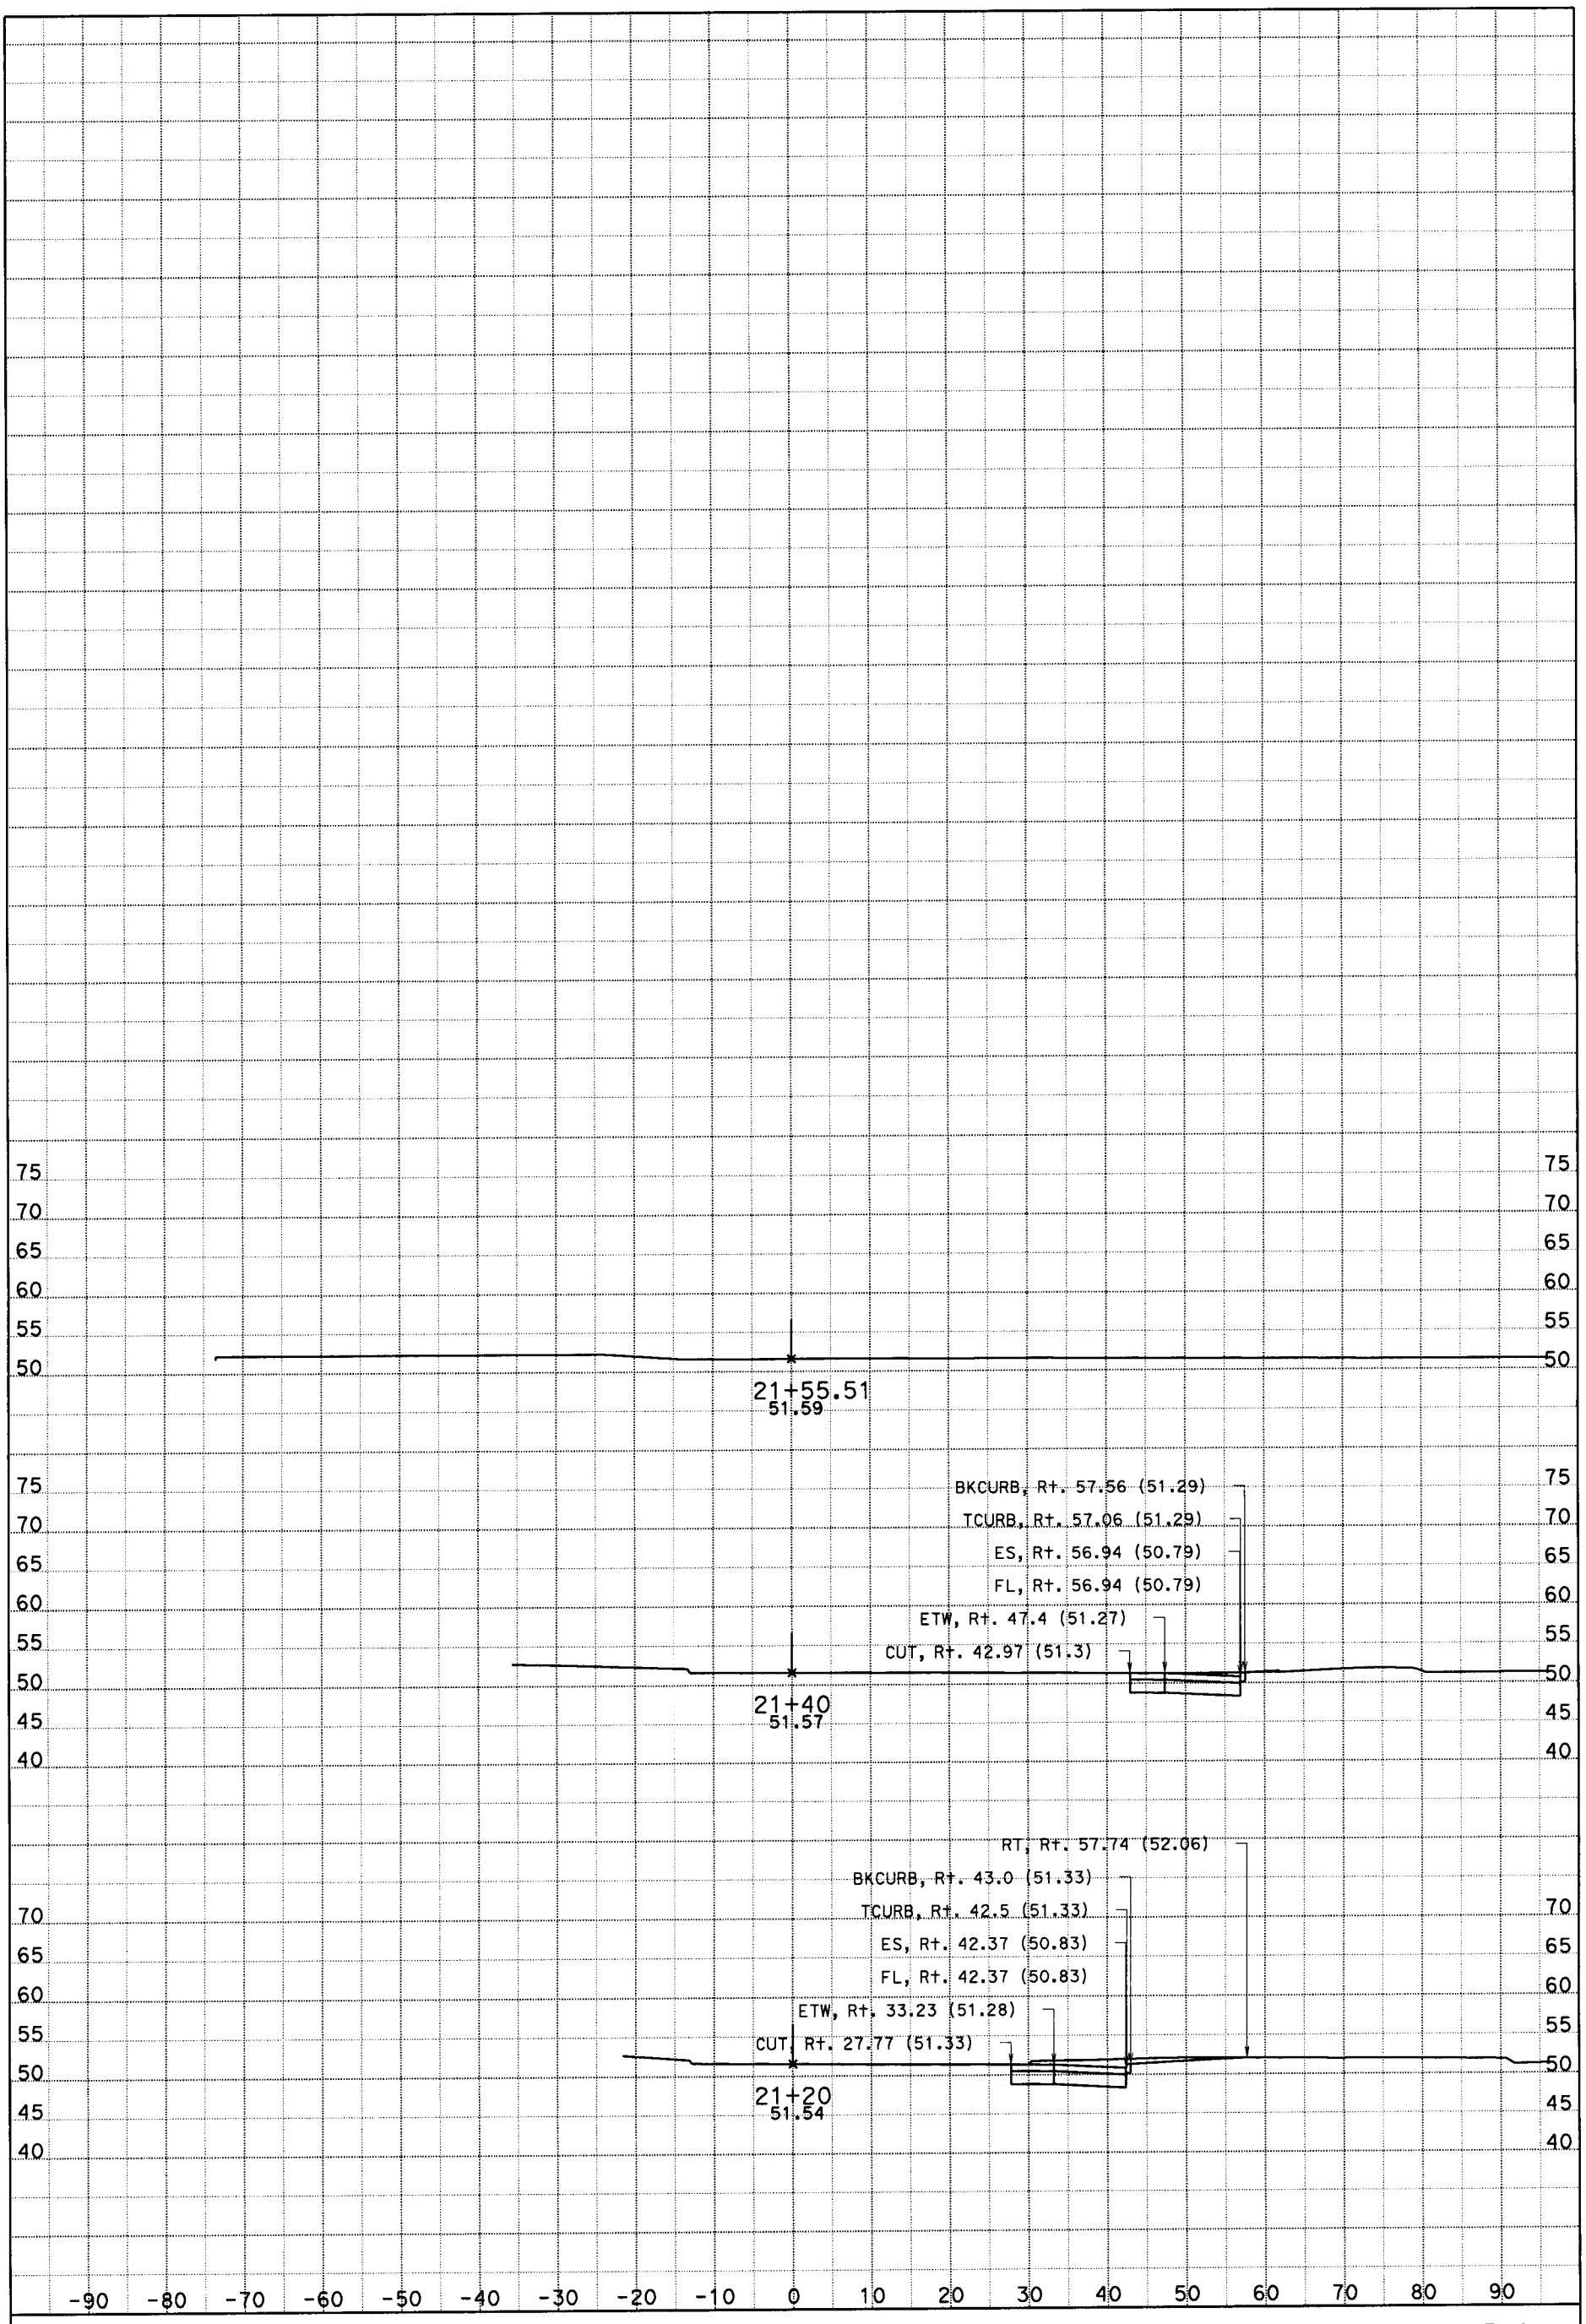

DATE: 01/15/2013
SCALE: 1" = 10' Horiz.
1" = 10' Vert.
PROJECT ID: 1200020185
KC Project: SR11035

CONTRACT: 12-0L4504
DIST/CO/RTE/PM: 12/ORA/91/R0.3
CREATED BY: YMN
File: D:\Yenhai\Project\f0L750\SR11035\SR11035\design6barriermod.ear

All Dimensions are U.S. Survey Feet

"ORA-1 LINE"

CROSS SECTIONS RIGHT SHOULDER

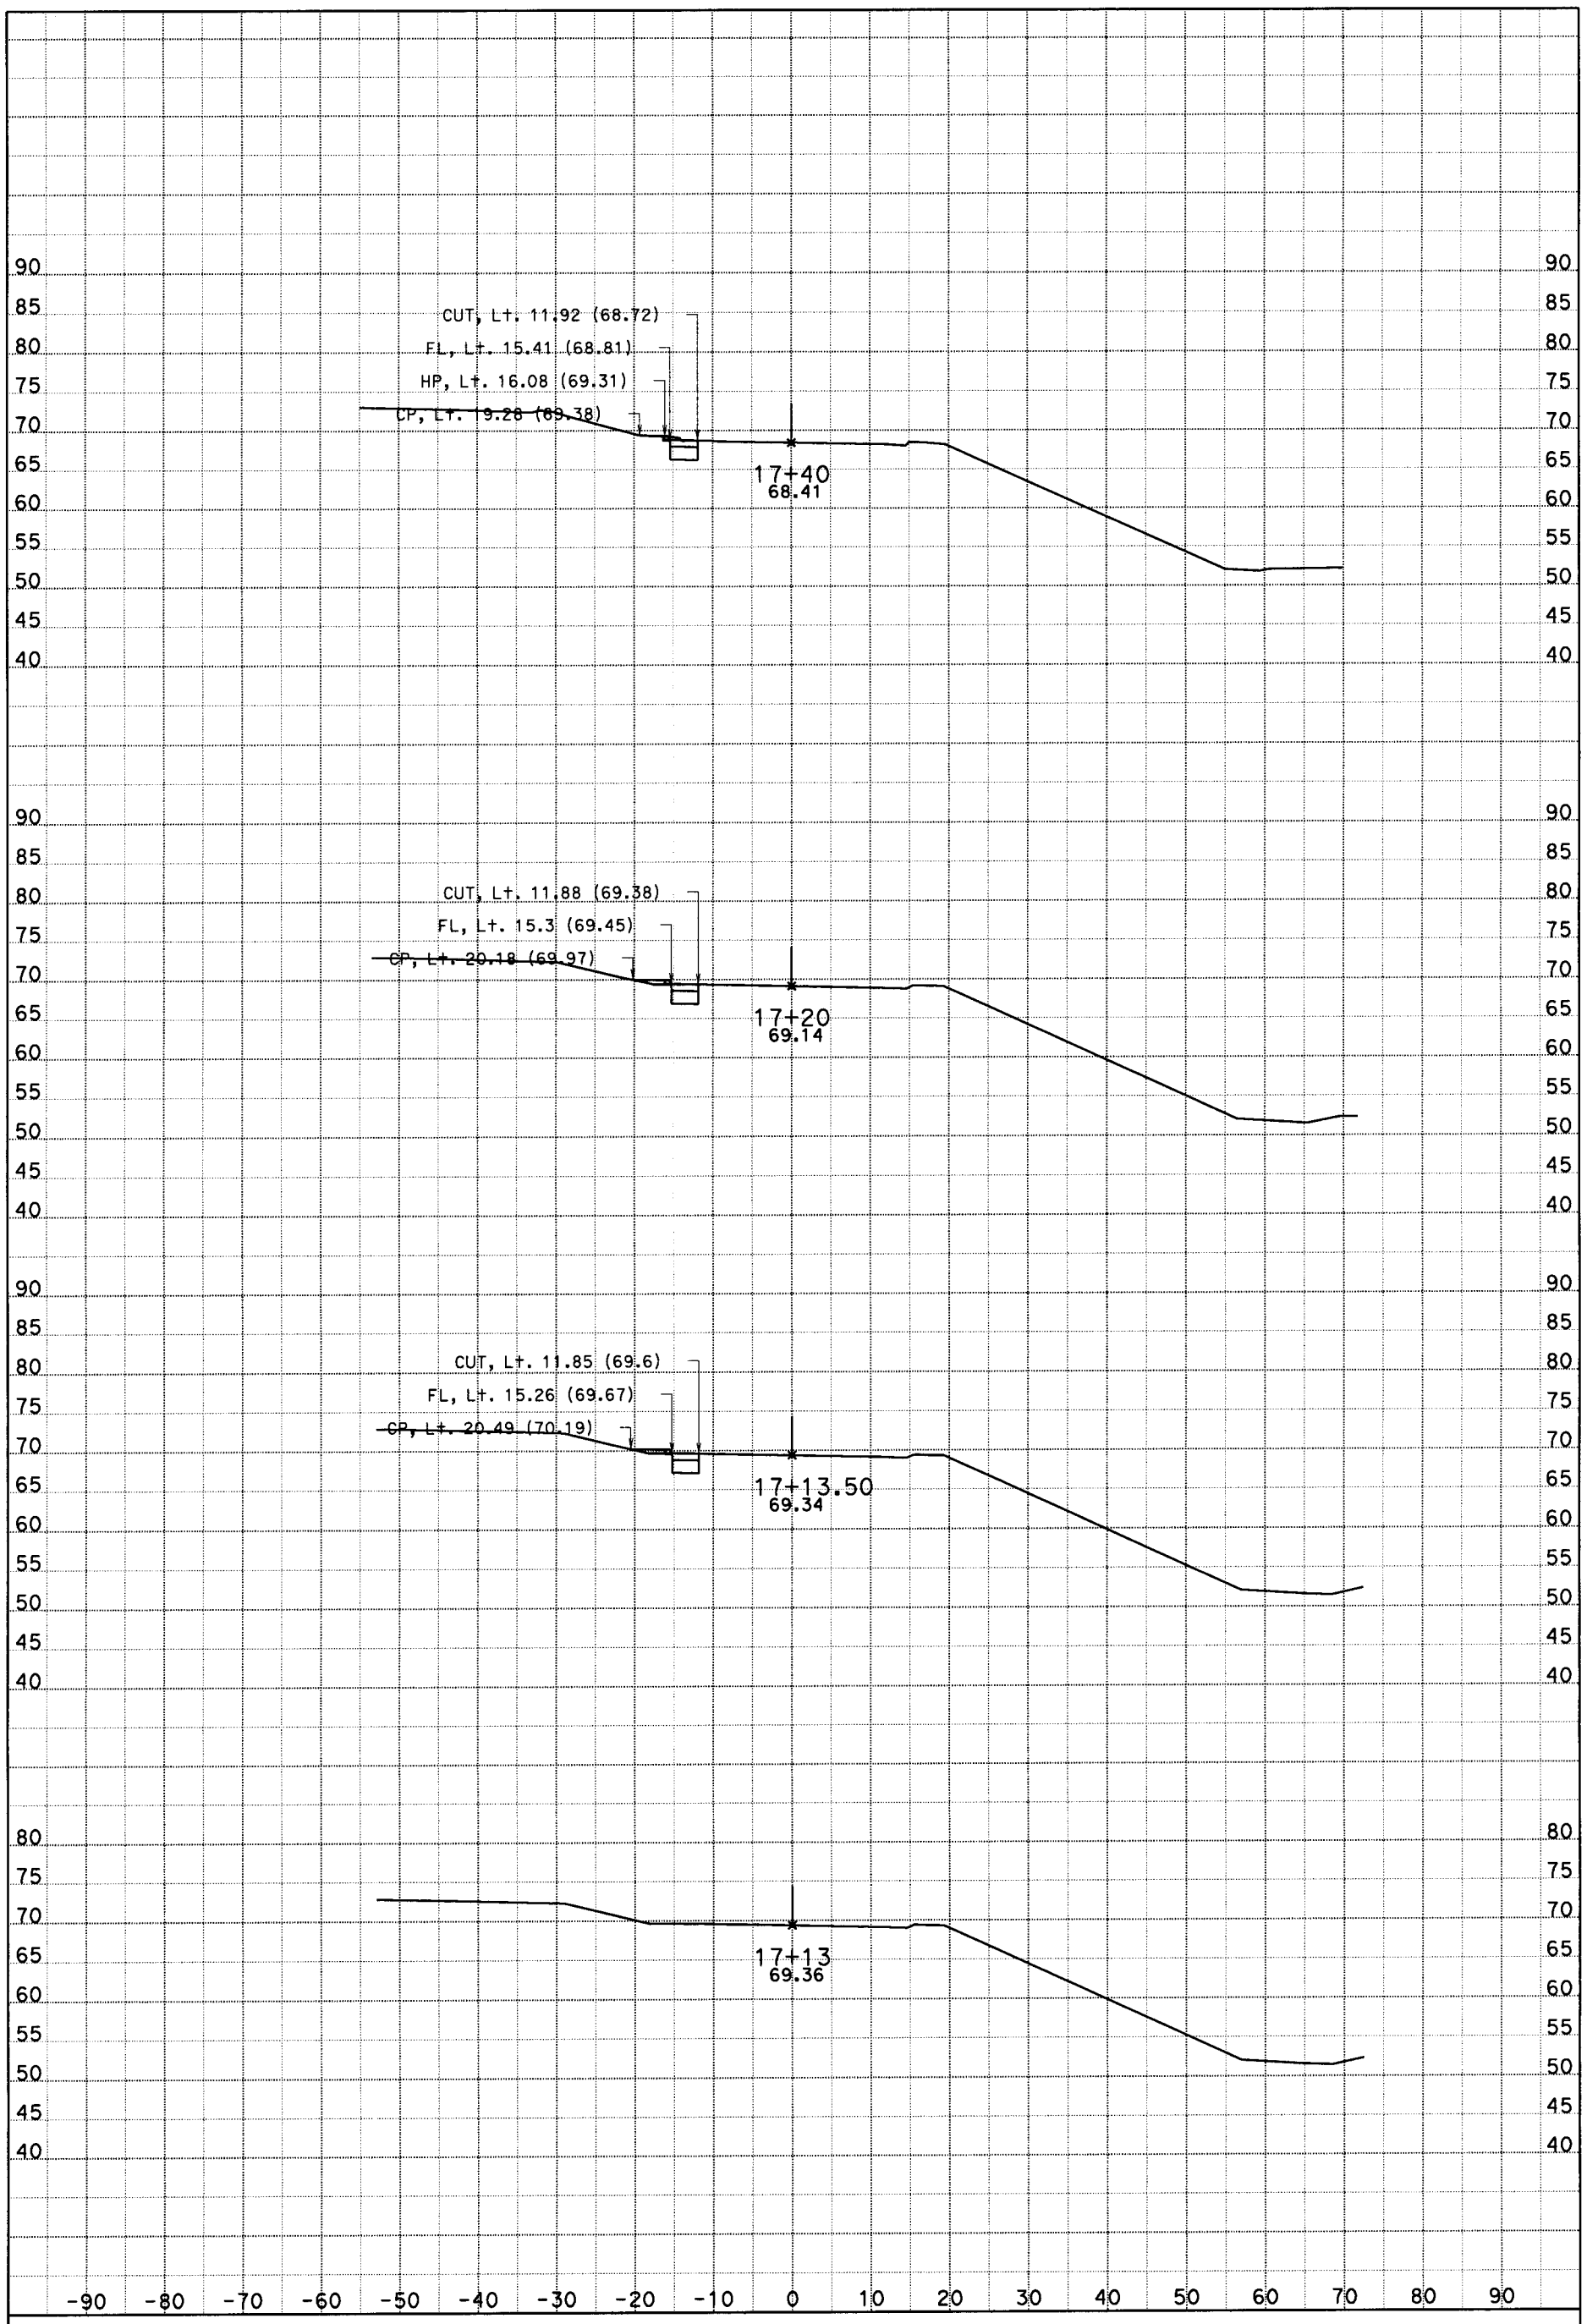

DATE: 01/15/2013

SCALE: 1" = 10' Horiz.
1" = 10' Vert.

PROJECT ID: 1200020185

KC Project: SR11035

CONTRACT: 12-0L7504

DIST/CO/RTE/PM: 12/Ora/91/R0.3

CREATED BY: YMN

File: D:\Yenhai\Project\f0L750\SR11035\SR11035\designleftshoulder1.ear

All Dimensions are U.S. Survey Feet

ORA-1 LINE

CROSS SECTIONS LEFT SHOULDER

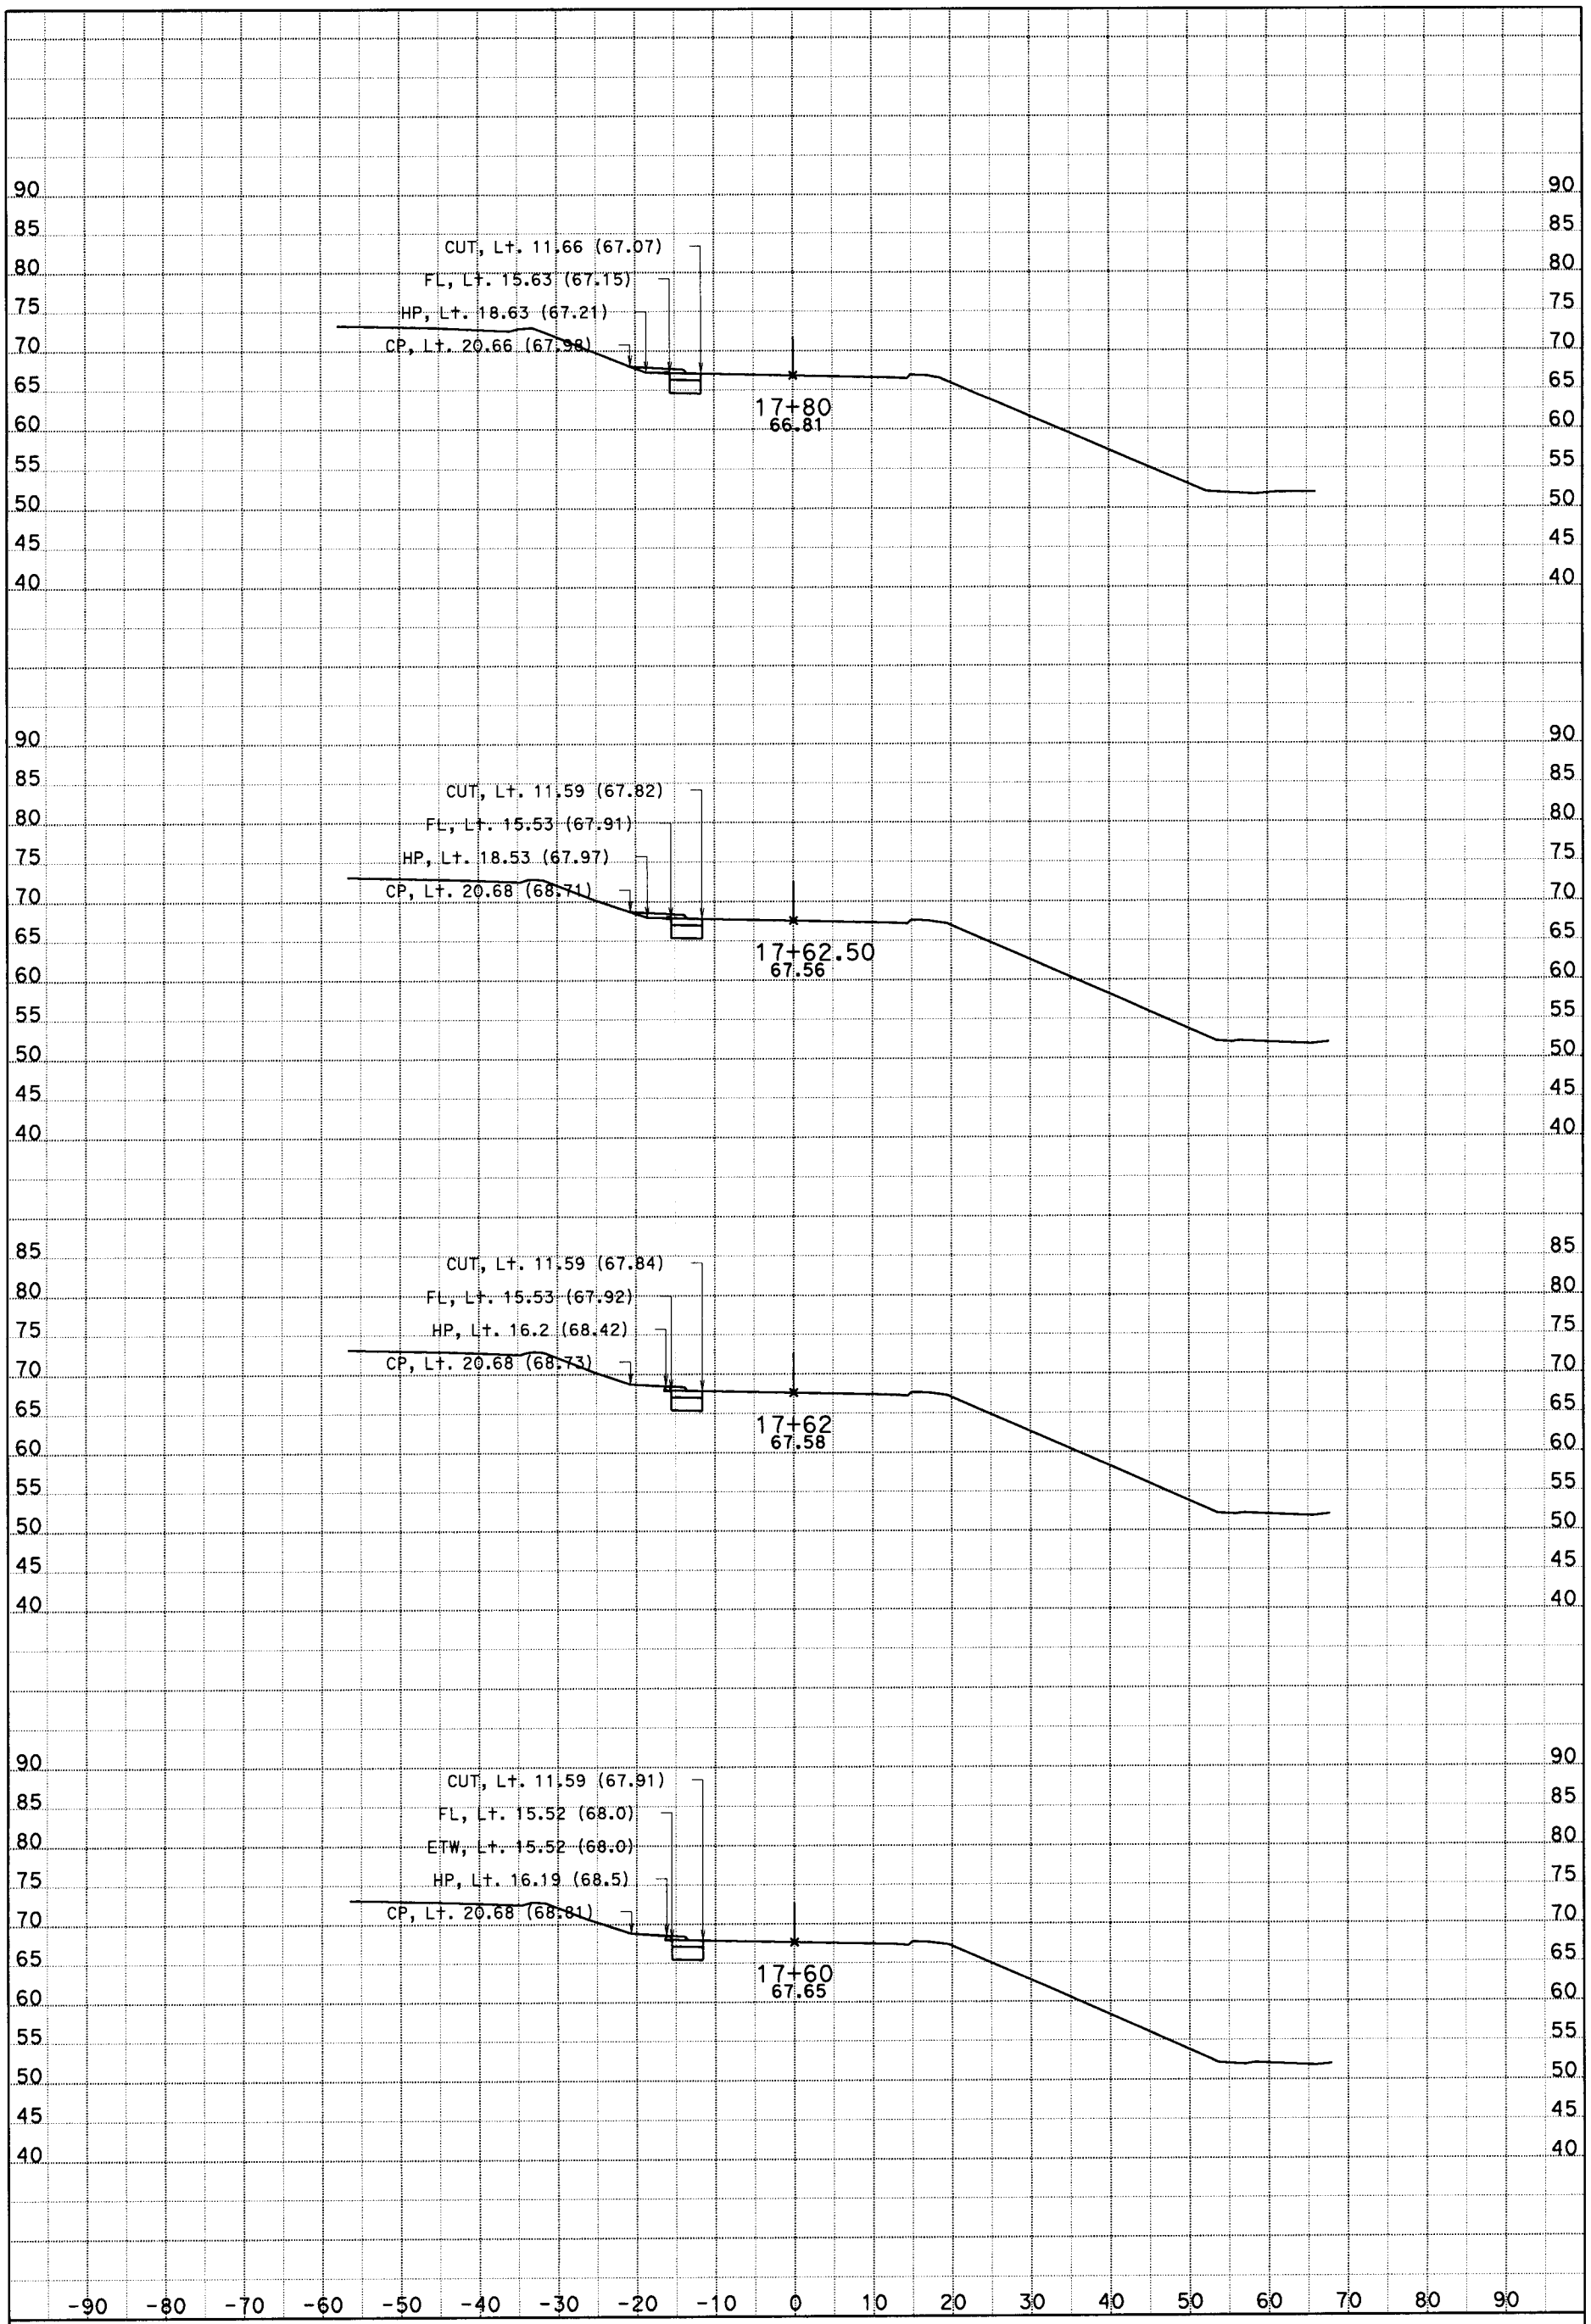

DATE: 01/15/2013
SCALE: 1" = 10' Horiz.
1" = 10' Vert.
PROJECT ID: 1200020185
KC Project: SR11035

CONTRACT: 12-0L7504
DIST/CO/RTE/PM: 12/Ora/91/R0.3
CREATED BY: YMN
File: D:\Yenhai\Project\f0L750\SR11035\SR11035\designleftshoulder1.ear

All Dimensions are U.S. Survey Feet

ORA-1 LINE

CROSS SECTIONS LEFT SHOULDER

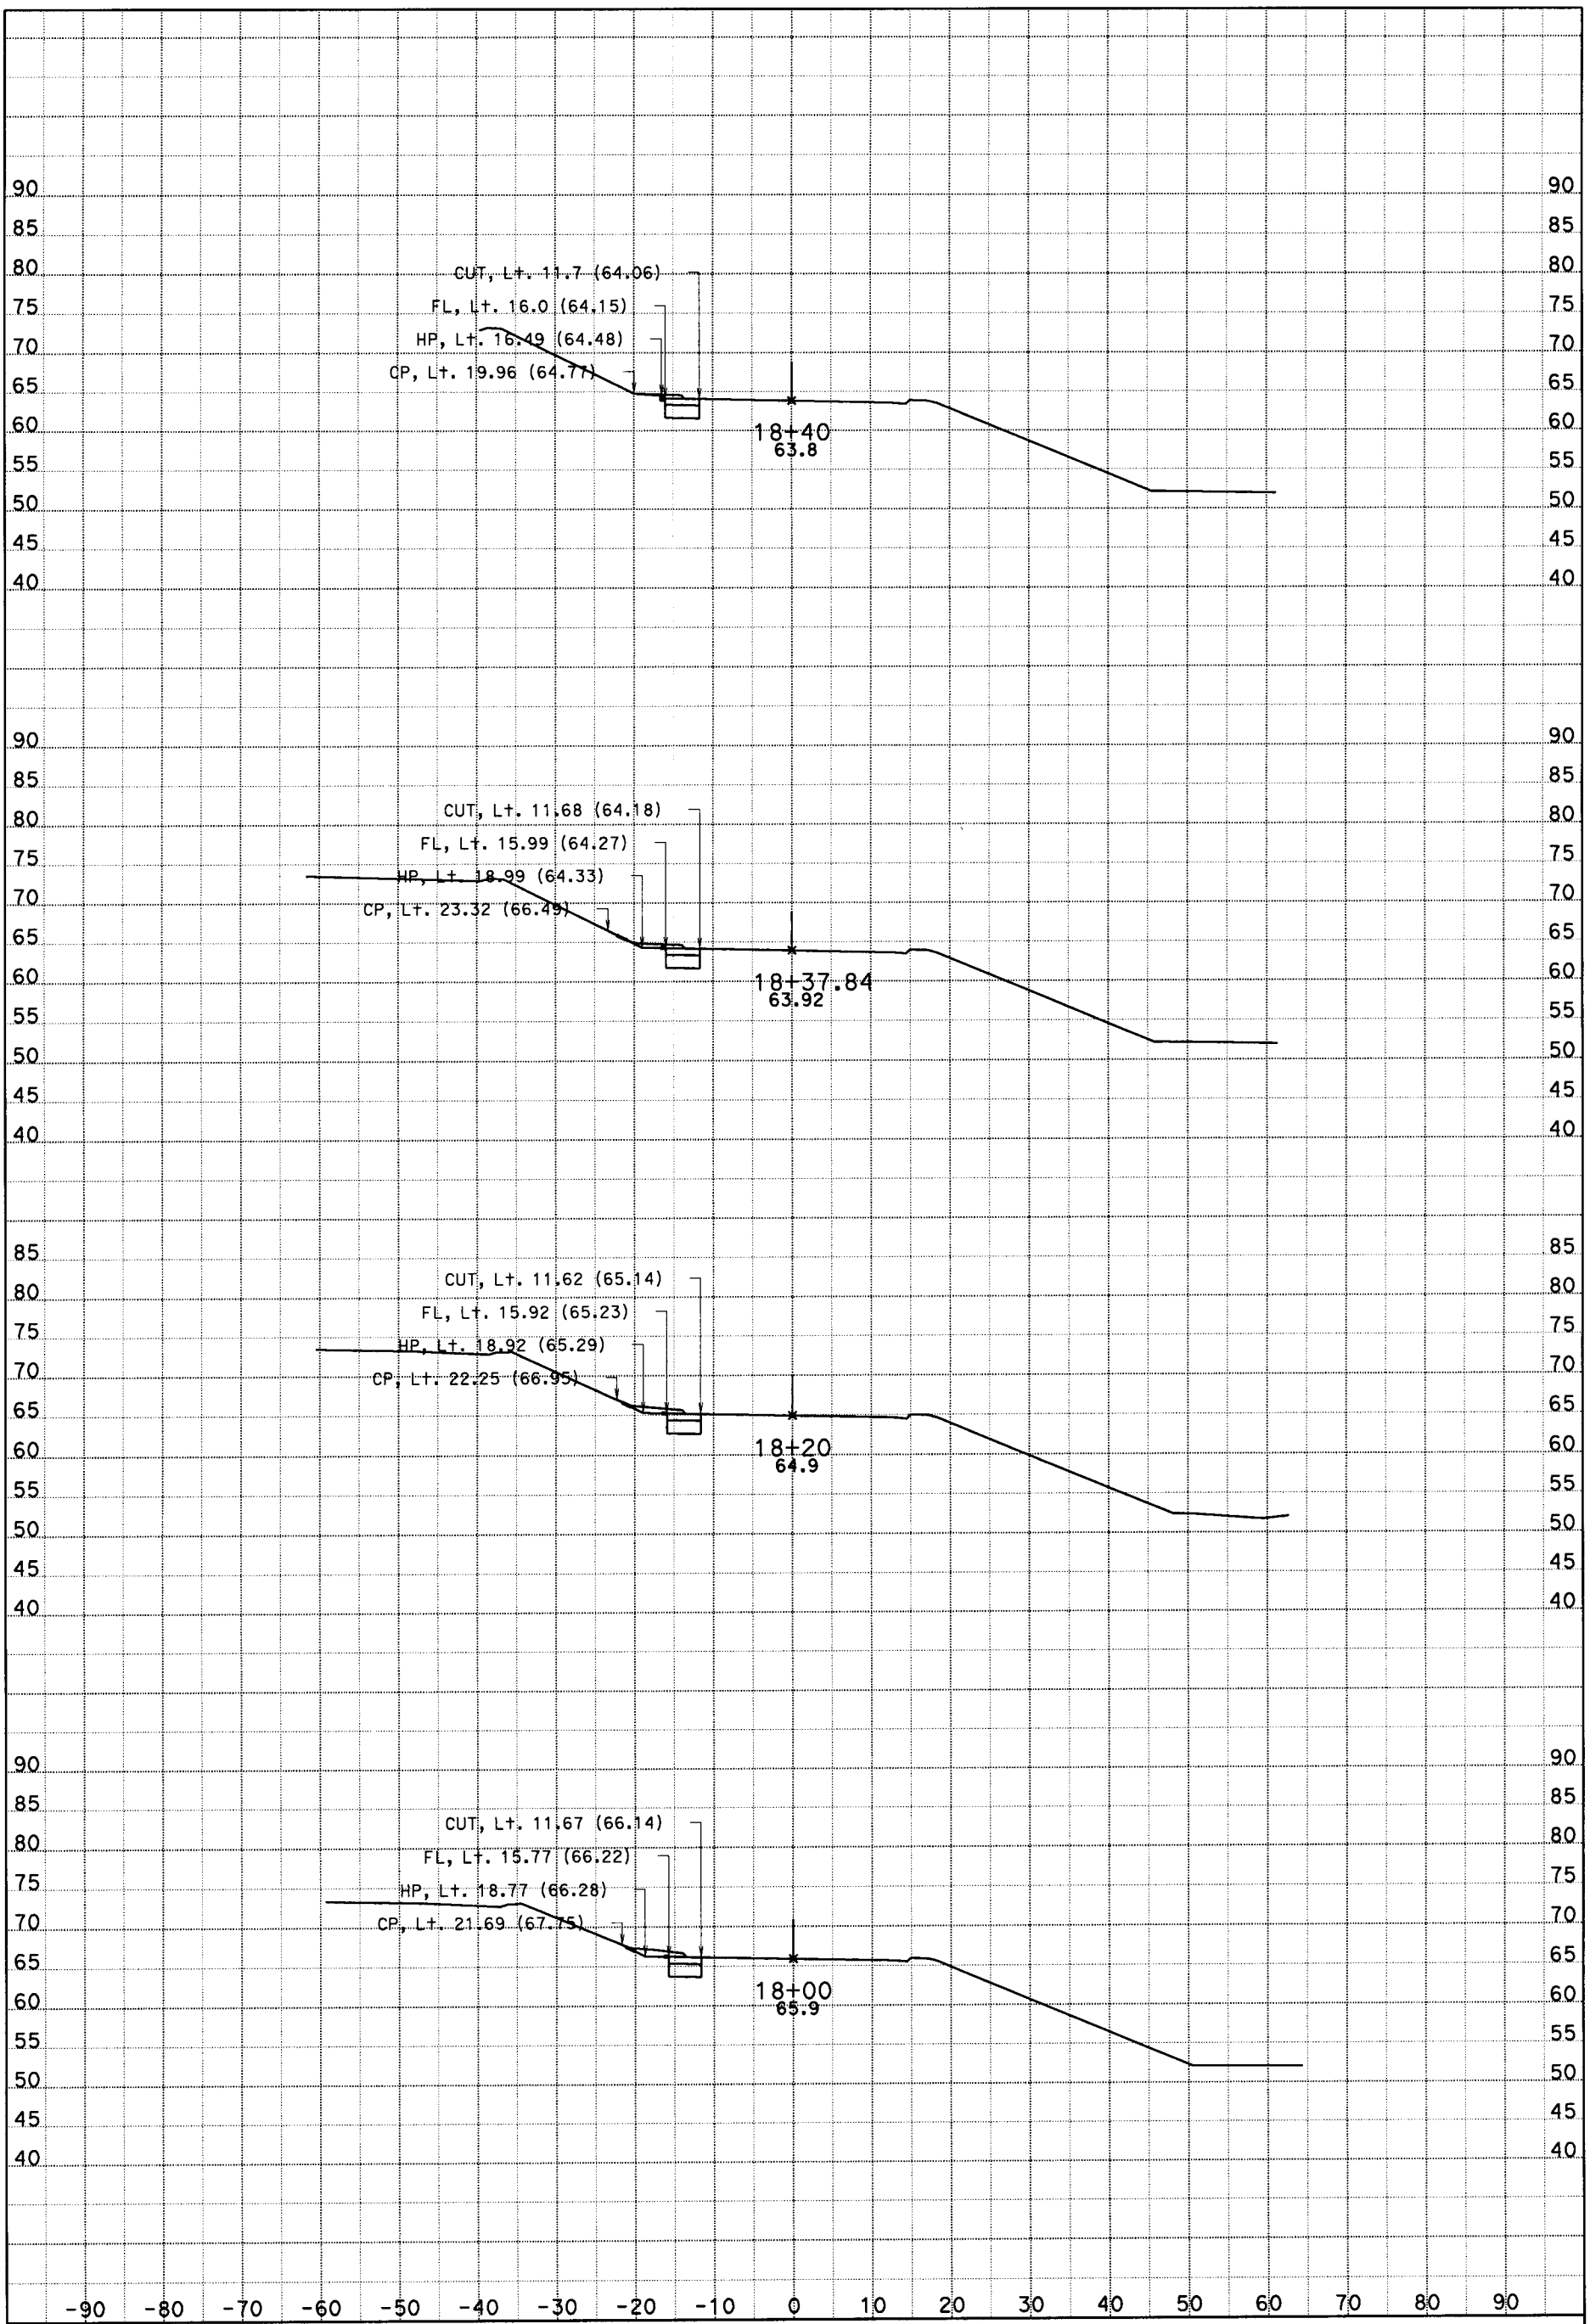

DATE: 01/15/2013
SCALE: 1" = 10' Horiz.
1" = 10' Vert.
PROJECT ID: 1200020185
KC Project: SR11035

CONTRACT: 12-0L7504
DIST/CO/RTE/PM: 12/Ora/91/R0.3
CREATED BY: YMN
File: D:\Yenhai\Project\f0L750\SR11035\SR11035\designleftshoulder1.ear

All Dimensions are U.S. Survey Feet

ORA-1 LINE

CROSS SECTIONS LEFT SHOULDER

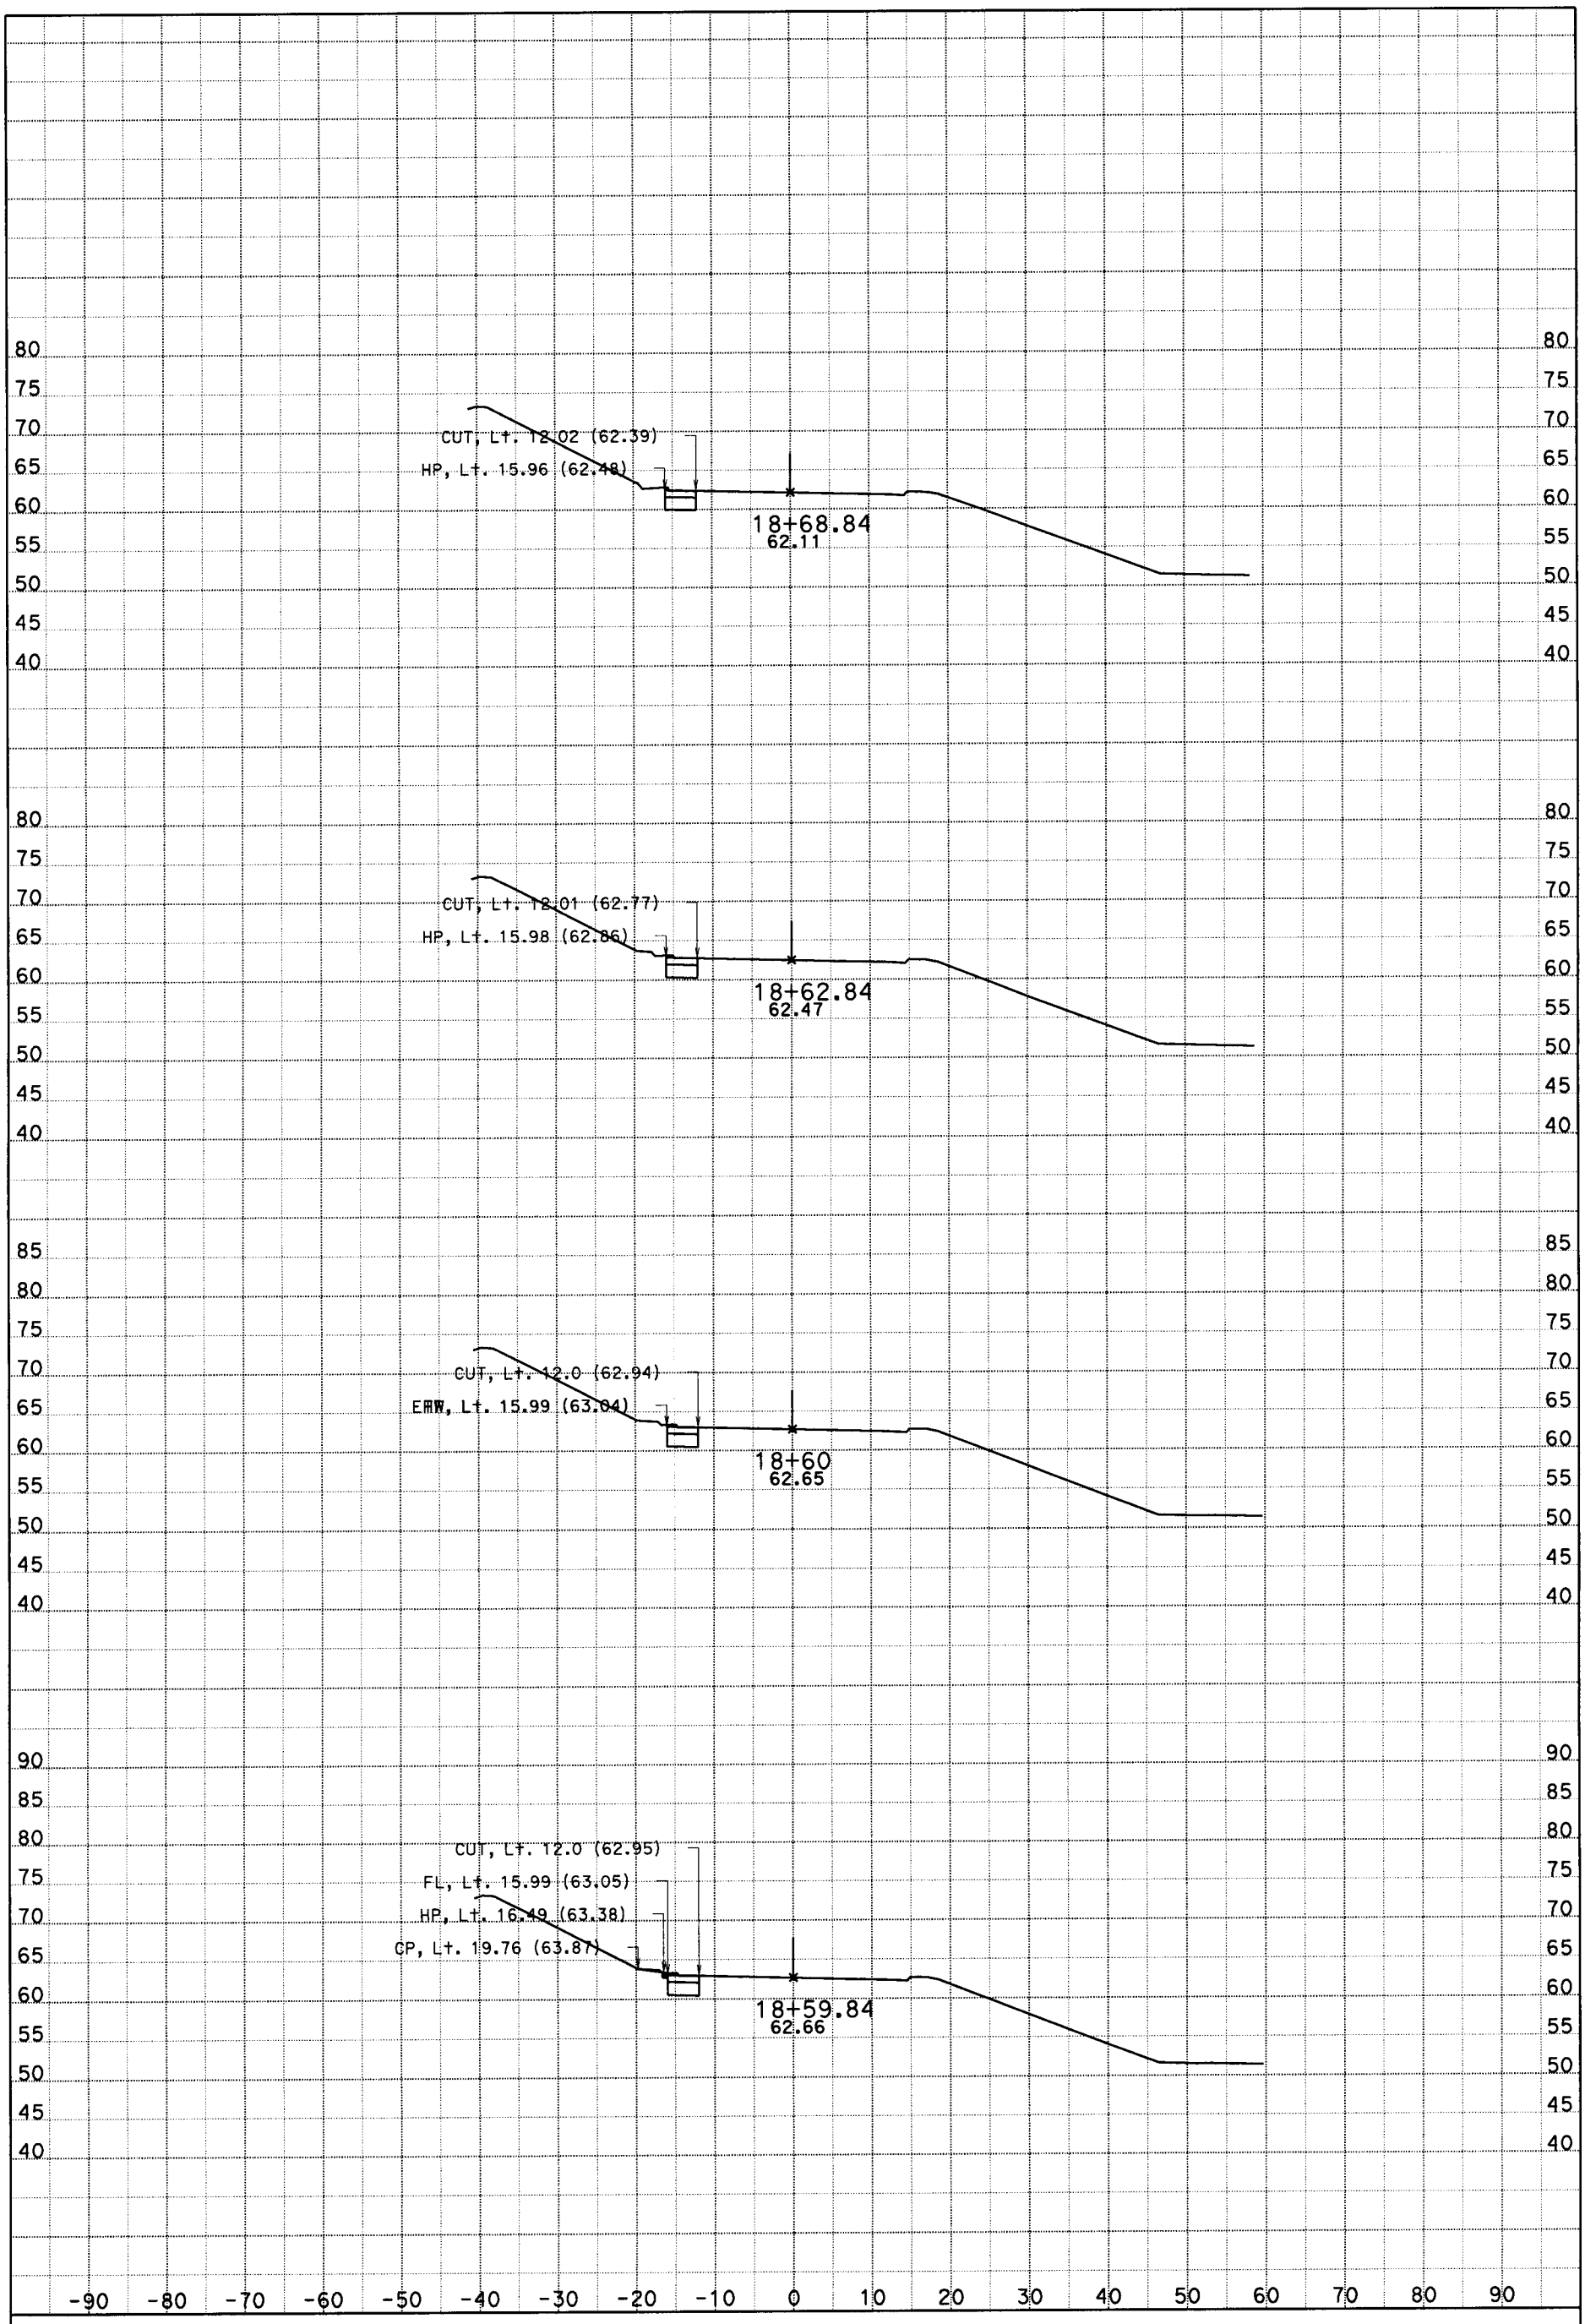

DATE: 01/15/2013
SCALE: 1" = 10' Horiz.
1" = 10' Vert.
PROJECT ID: 1200020185
KC Project: SR11035

CONTRACT: 12-0L7504
DIST/CO/RTE/PM: 12/Ora/91/R0.3
CREATED BY: YMN
File: D:\Yenhai\Project\f0L750\SR11035\SR11035\designleftshoulder1.ear

All Dimensions are U.S. Survey Feet

ORA-1 LINE
CROSS SECTIONS LEFT SHOULDER