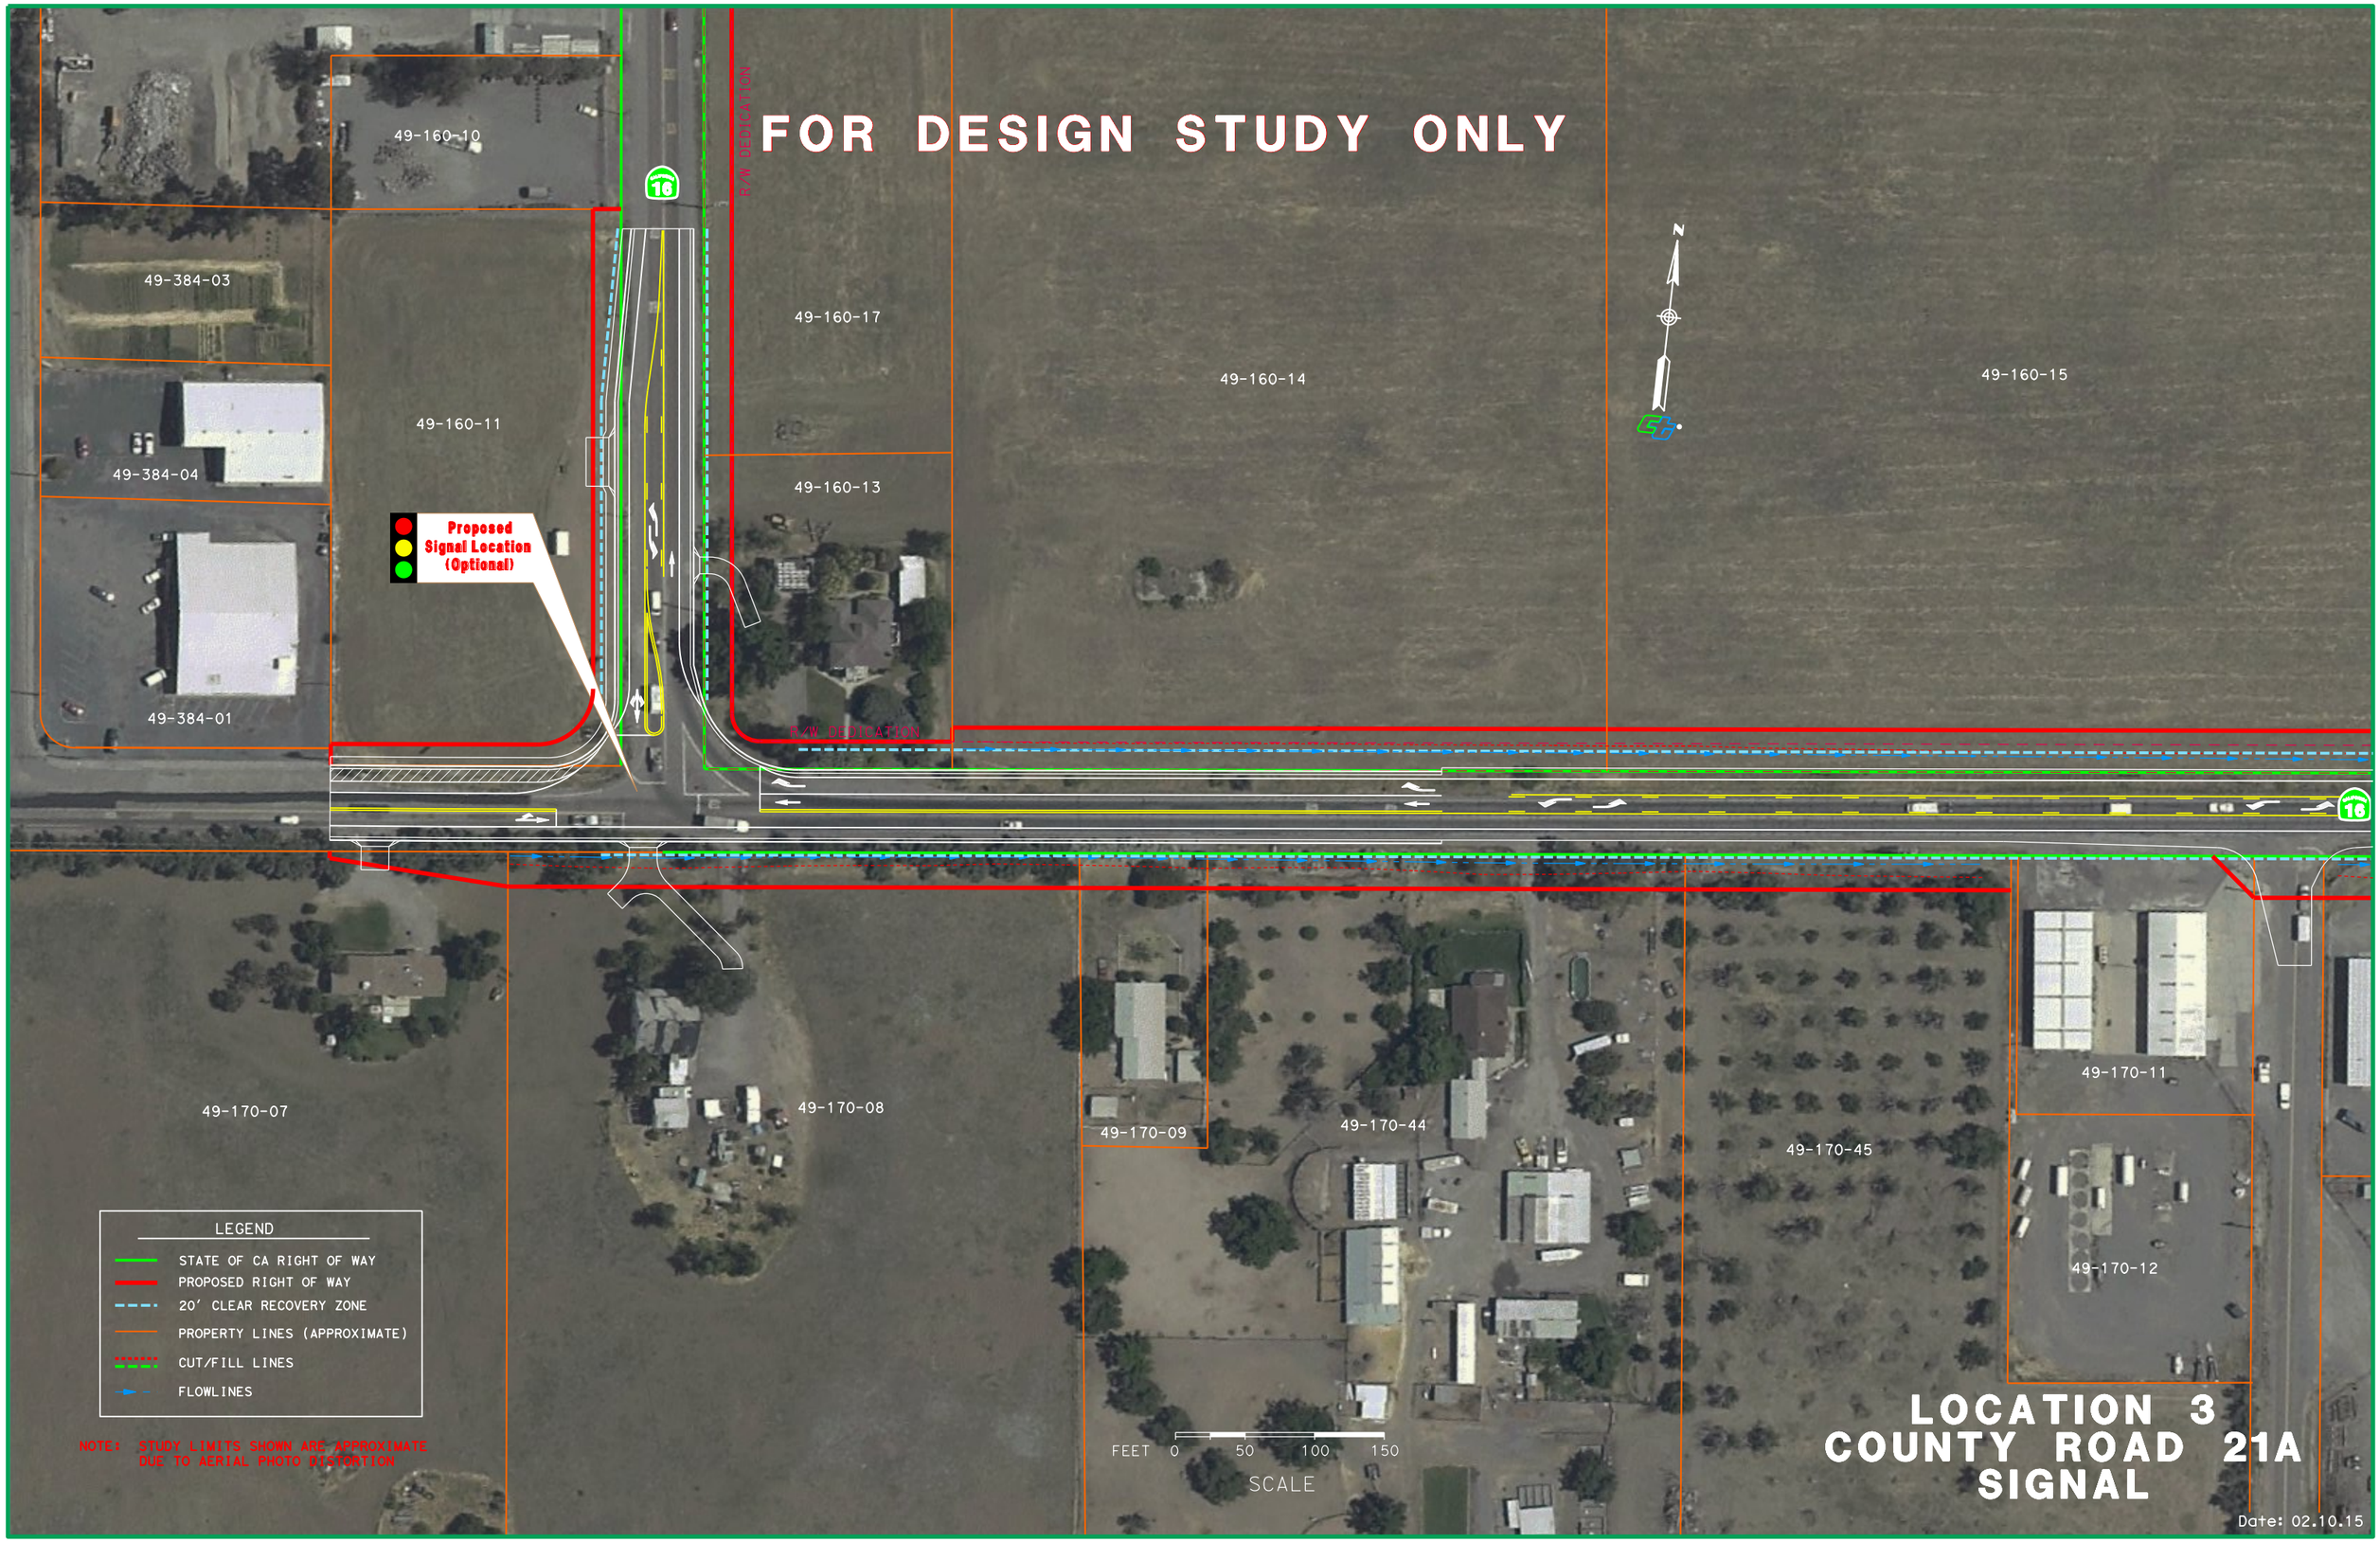
FOR DESIGN STUDY ONLY
49-160-10
49-384-03
49-384-04
49-384-01
49-160-11
49-160-17
49-160-13
49-160-14
49-160-15
R/W DEDICATION
R/W DEDICATION
Proposed Signal Location (Optional)
N
49-170-07
49-170-08
49-170-09
49-170-44
49-170-45
49-170-11
49-170-12
LEGEND
STATE OF CA RIGHT OF WAY
PROPOSED RIGHT OF WAY
20' CLEAR RECOVERY ZONE
PROPERTY LINES (APPROXIMATE)
CUT/FILL LINES
FLOWLINES
NOTE: STUDY LIMITS SHOWN ARE APPROXIMATE DUE TO AERIAL PHOTO DISTORTION
FEET 0 50 100 150
SCALE
LOCATION 3
COUNTY ROAD 21A
SIGNAL
Date: 02.10.15