DESIGN STUDY ONLY

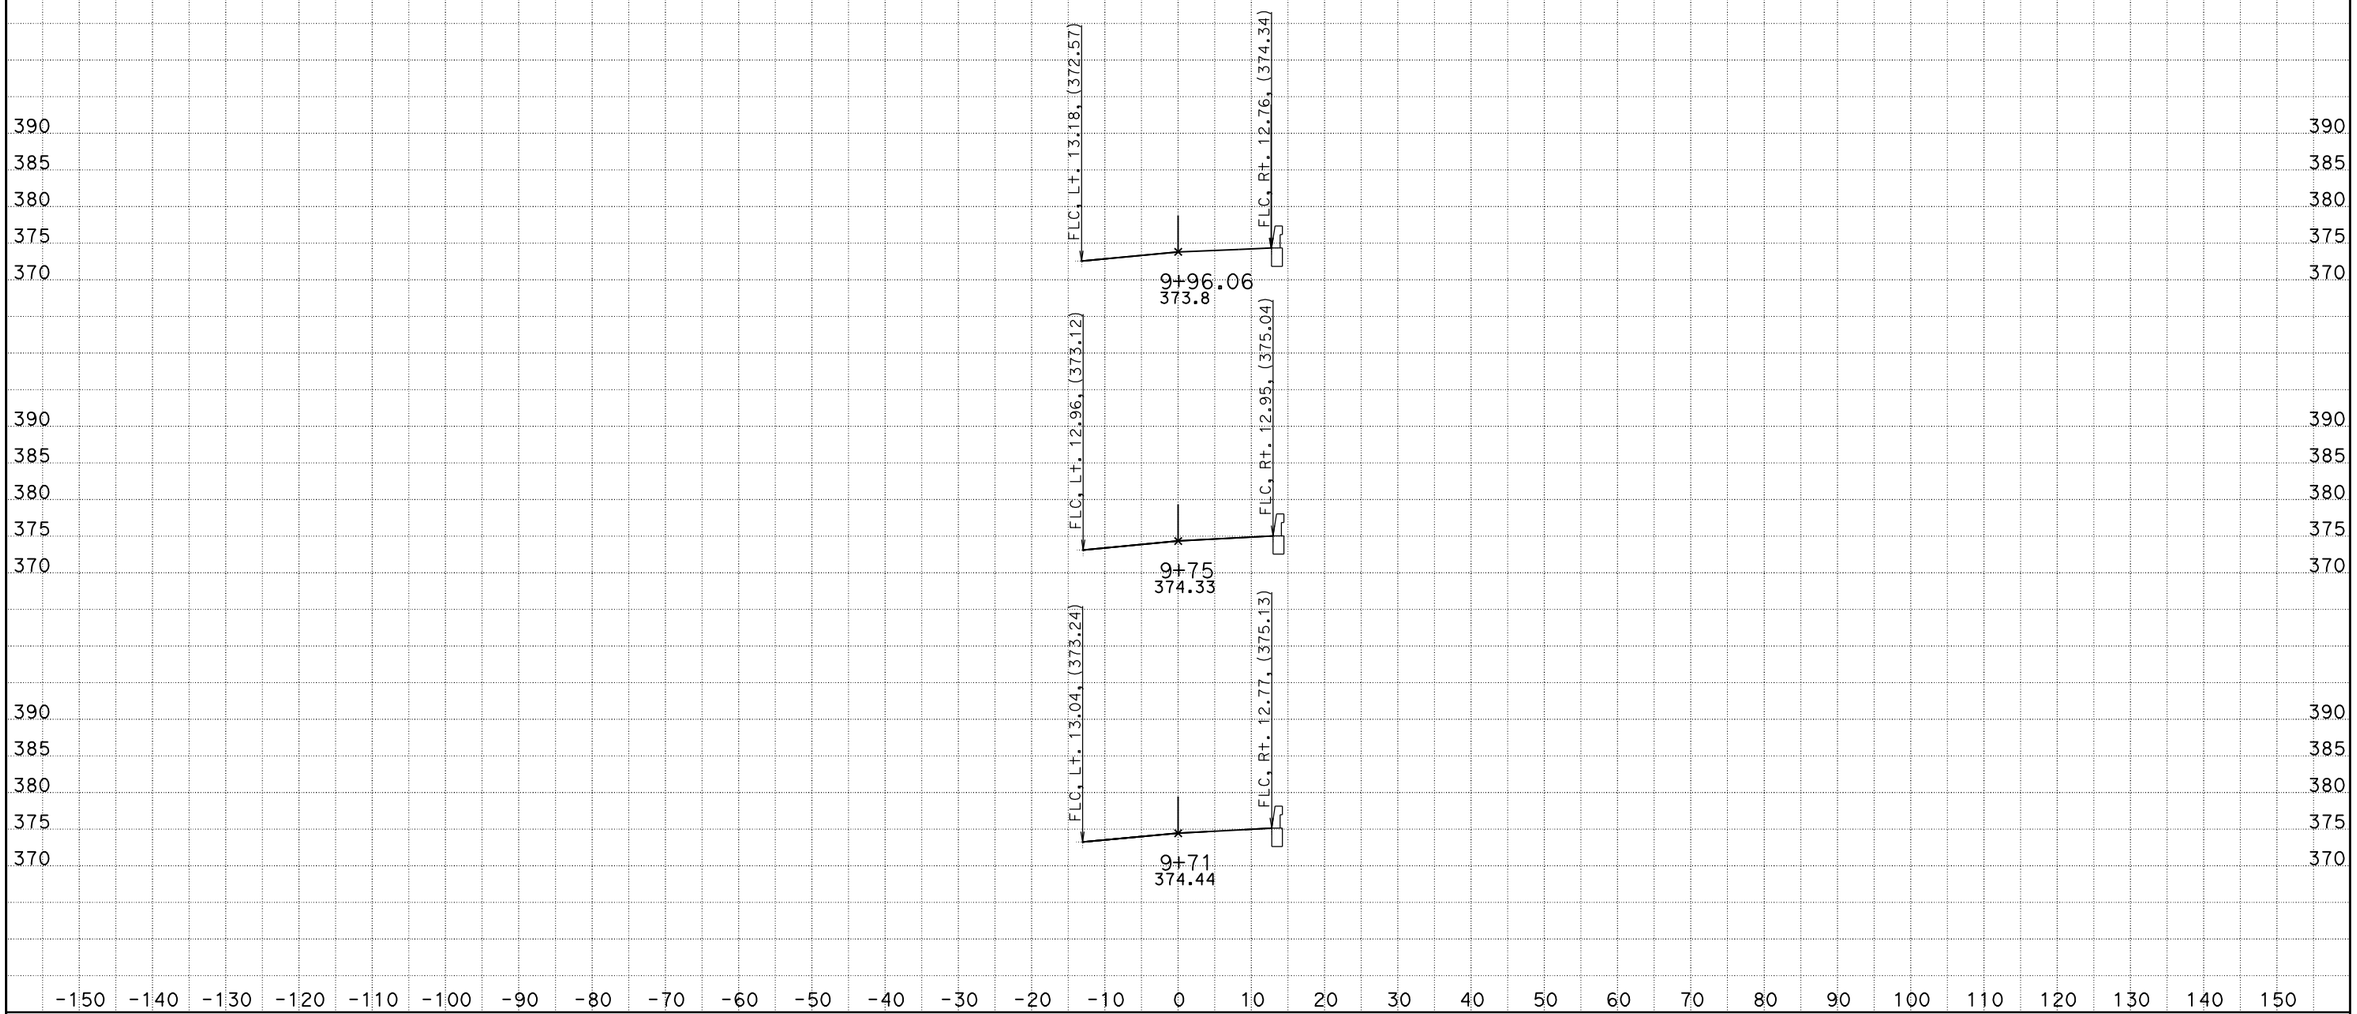

DATE: 5/11/2012

KC Project: 09065L1 File: D:\26590kZ65L1\loc1xs.EAR

SCALE: 1" = 10' Horiz.
1" = 10' Vert.

All Dimensions are US Survey Feet

TCLN1
CROSS SECTIONS

SHEET 1 OF XXX

DESIGN STUDY ONLY

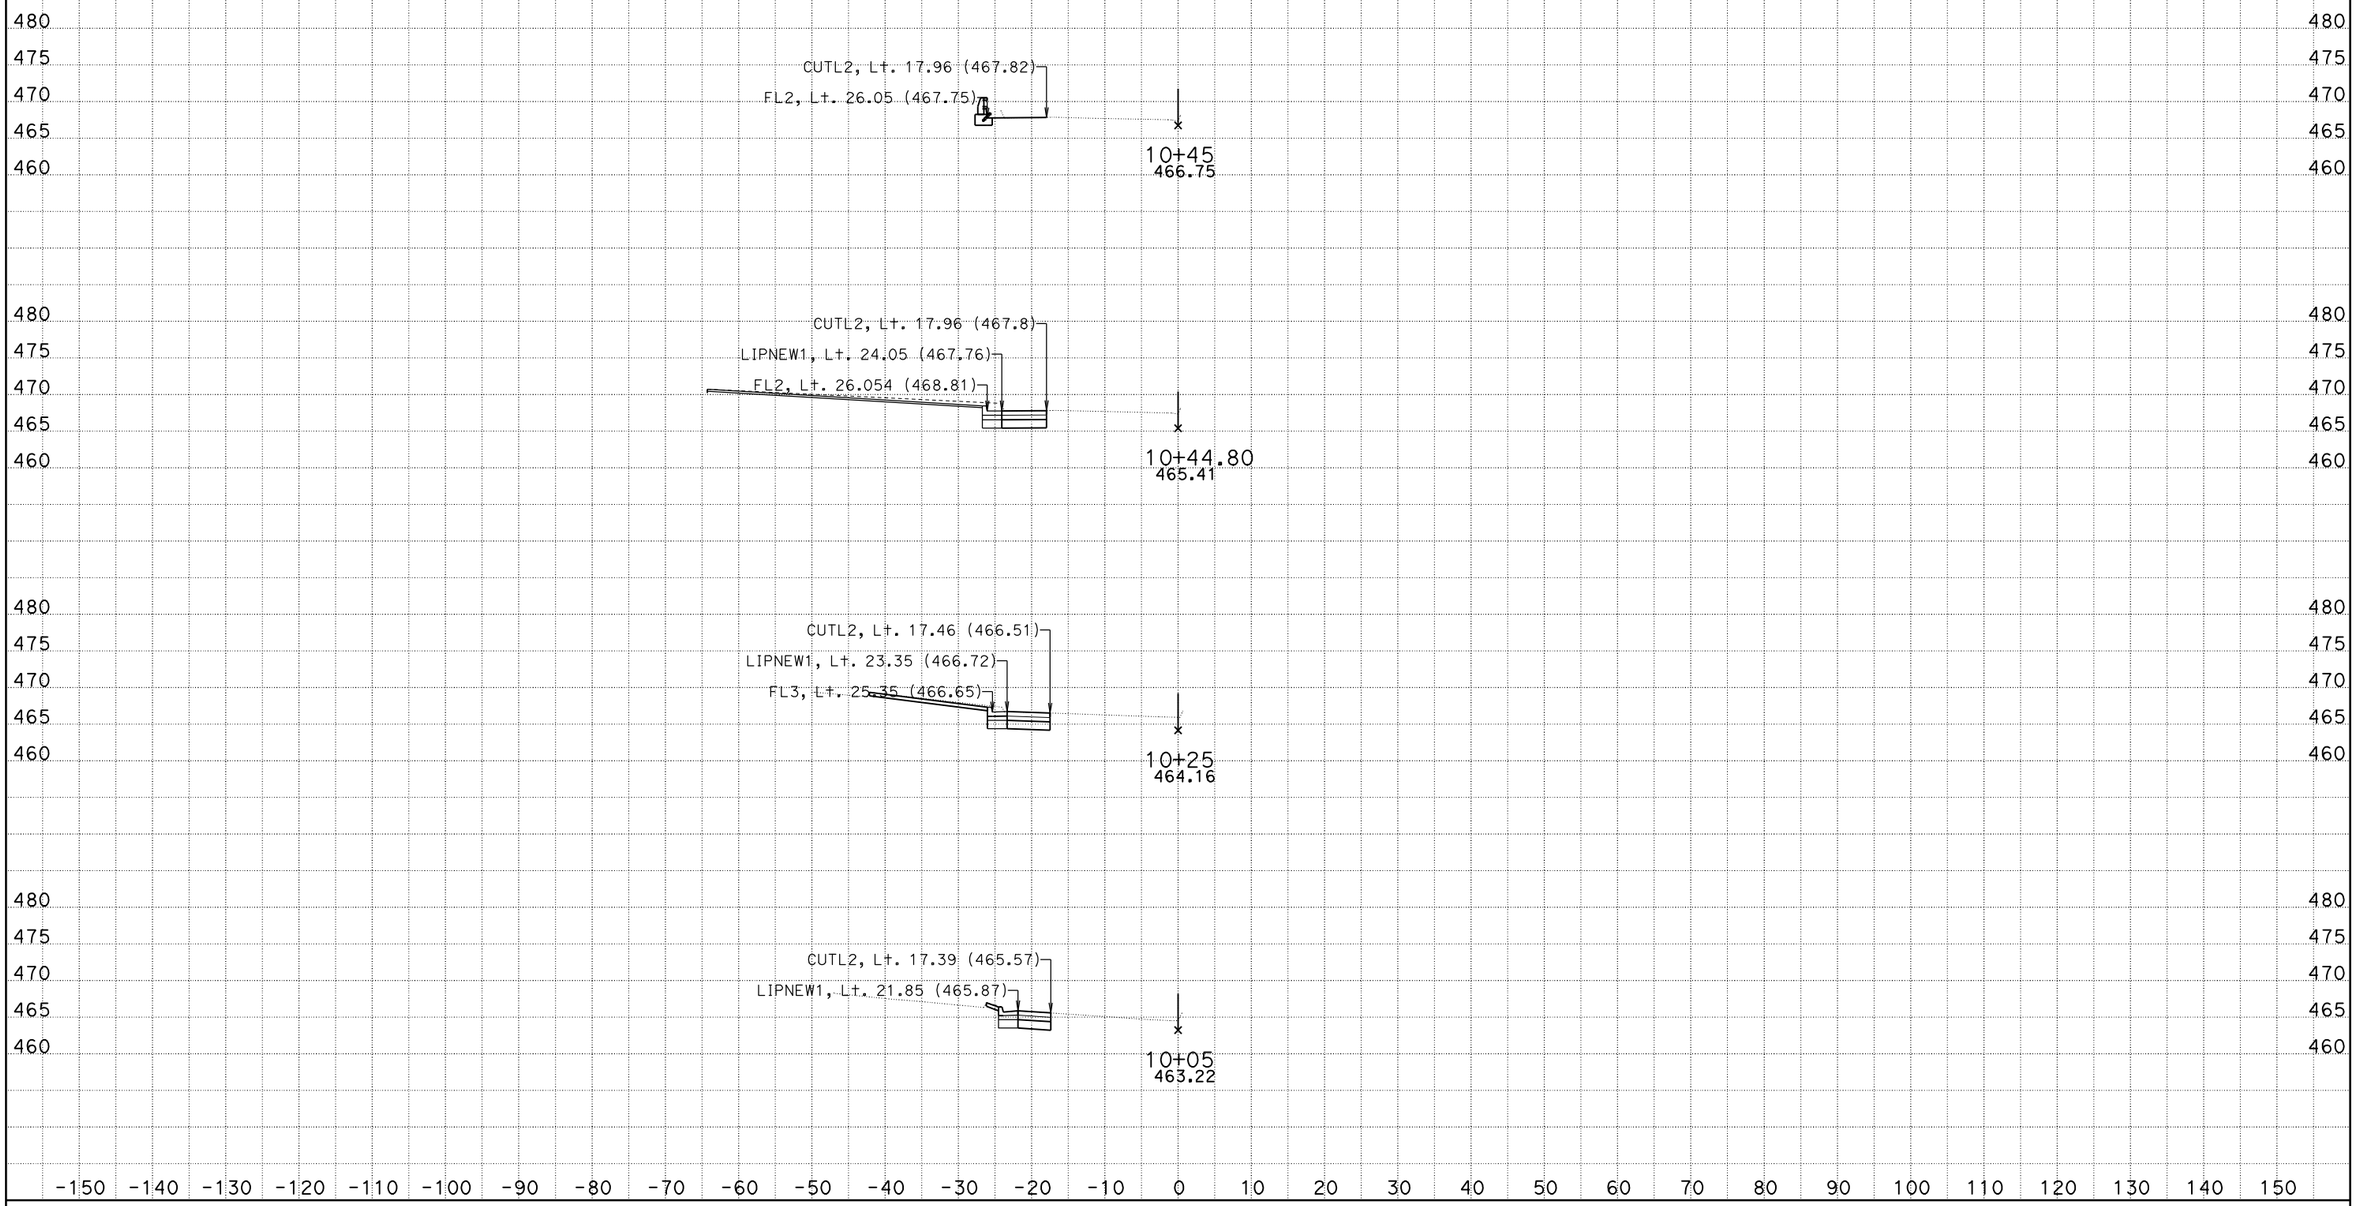

DATE: 1/6/2011

KC Project: 09065L3 File: D:\trieu\EA265901Z65L3\loc_3_fin_nguyen_120710_left.ear

SCALE: 1" = 10' Horiz.
1" = 10' Vert.

All Dimensions are US Survey Feet

SBFRF2
CROSS SECTIONS

SHEET 1 OF XXX

DESIGN STUDY ONLY

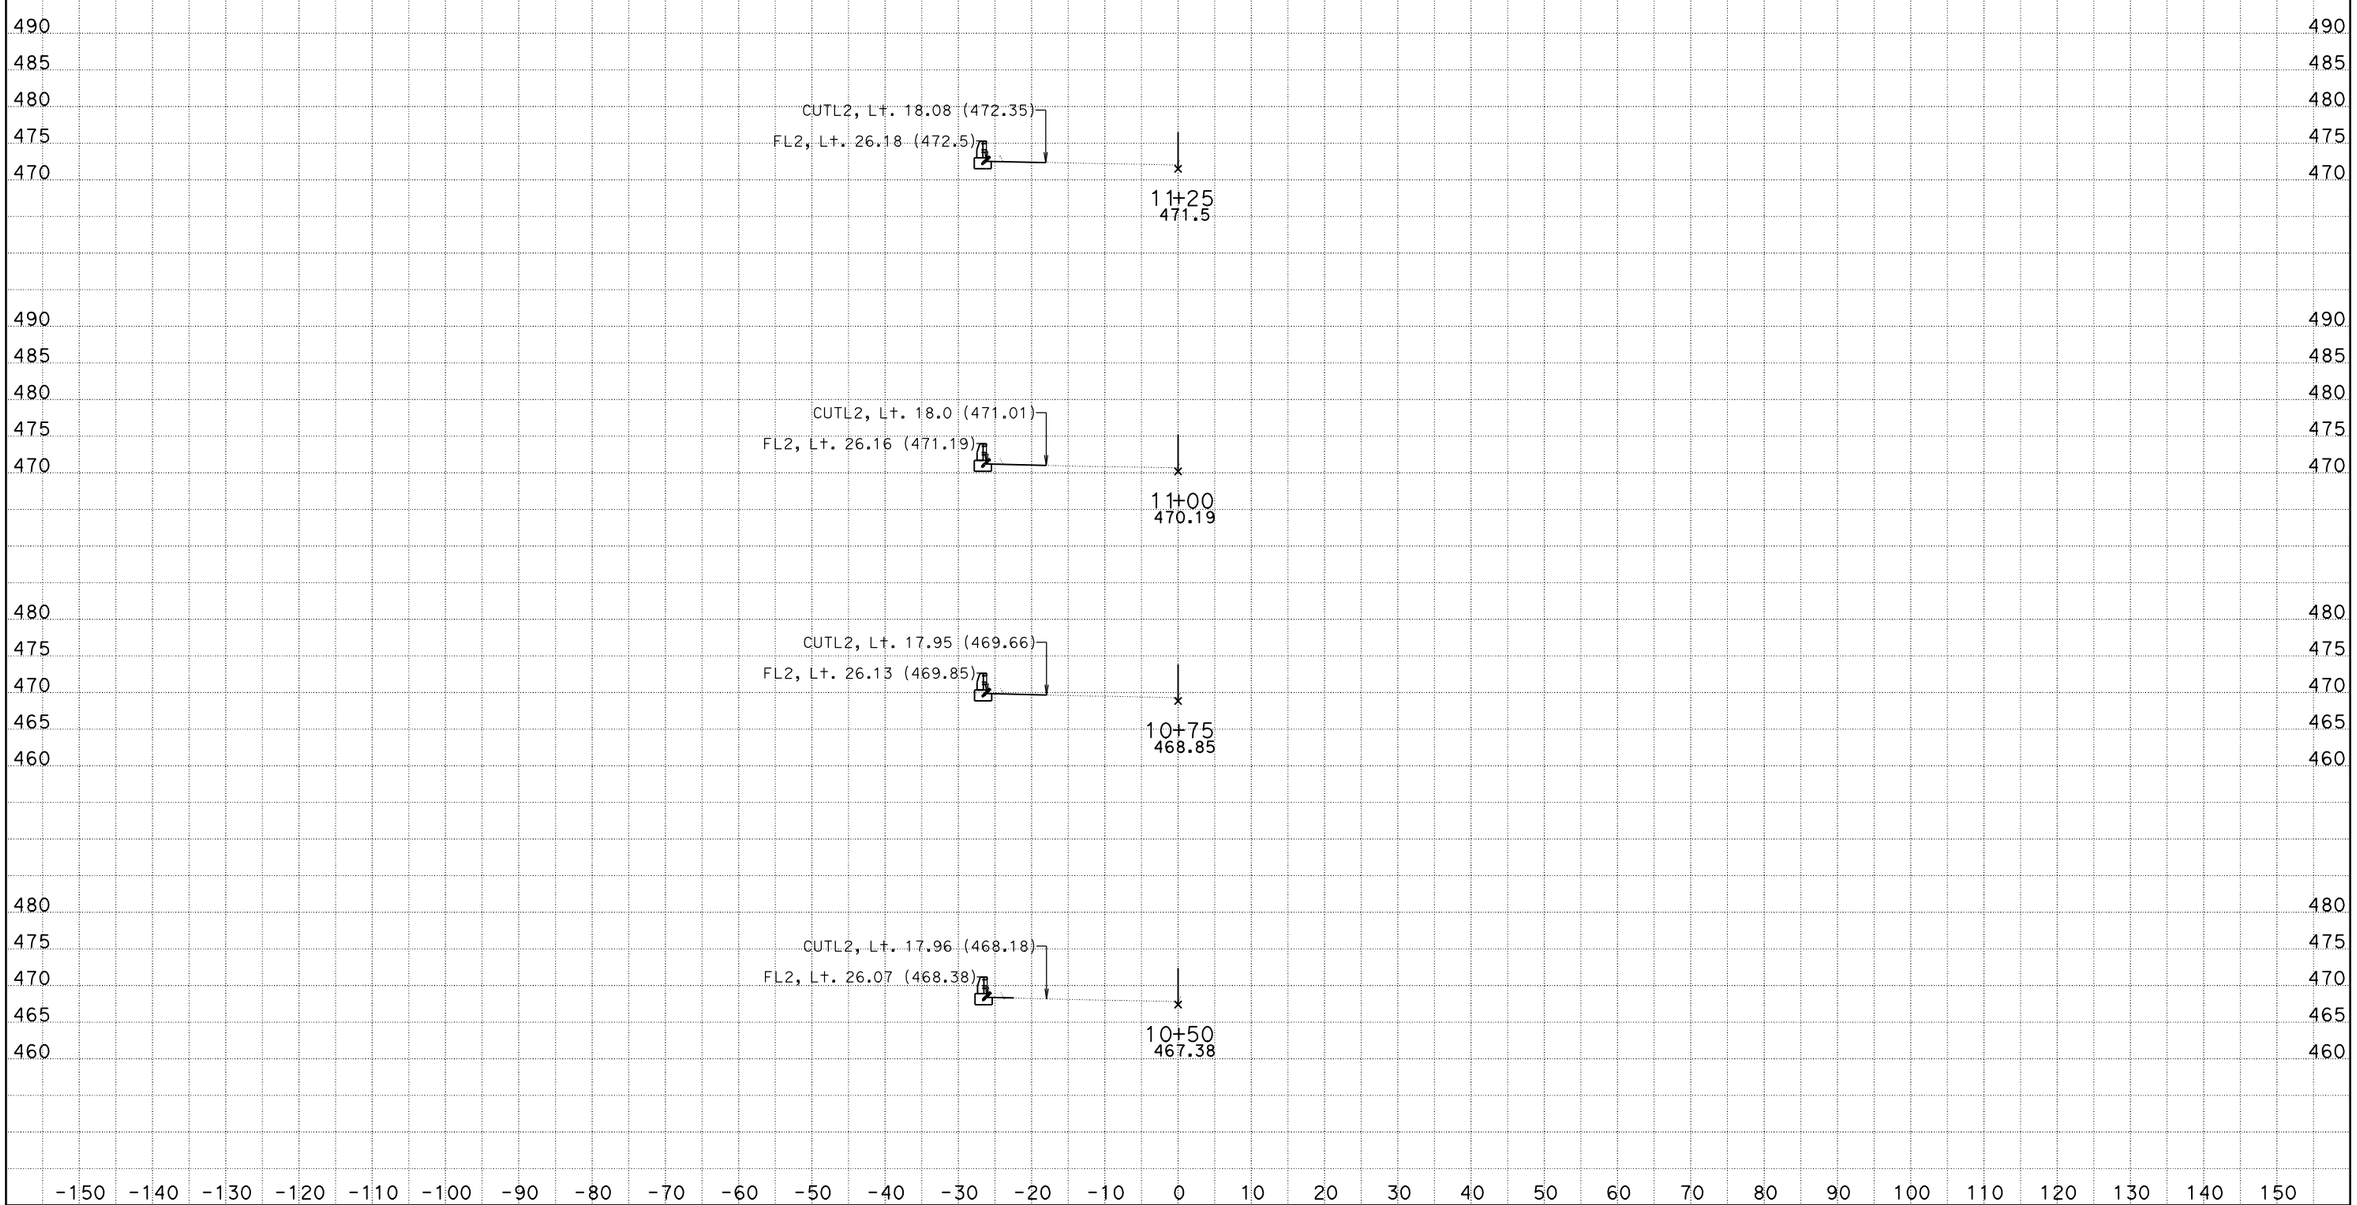

DATE: 1/6/2011

KC Project: 09065L3 File: D:\trieu\EA265901Z65L3\loc_3_fin_nguyen_120710_left.ear

SCALE: 1" = 10' Horiz.
1" = 10' Vert.

All Dimensions are US Survey Feet

SBFRF2
CROSS SECTIONS

SHEET 2 OF XXX

DESIGN STUDY ONLY

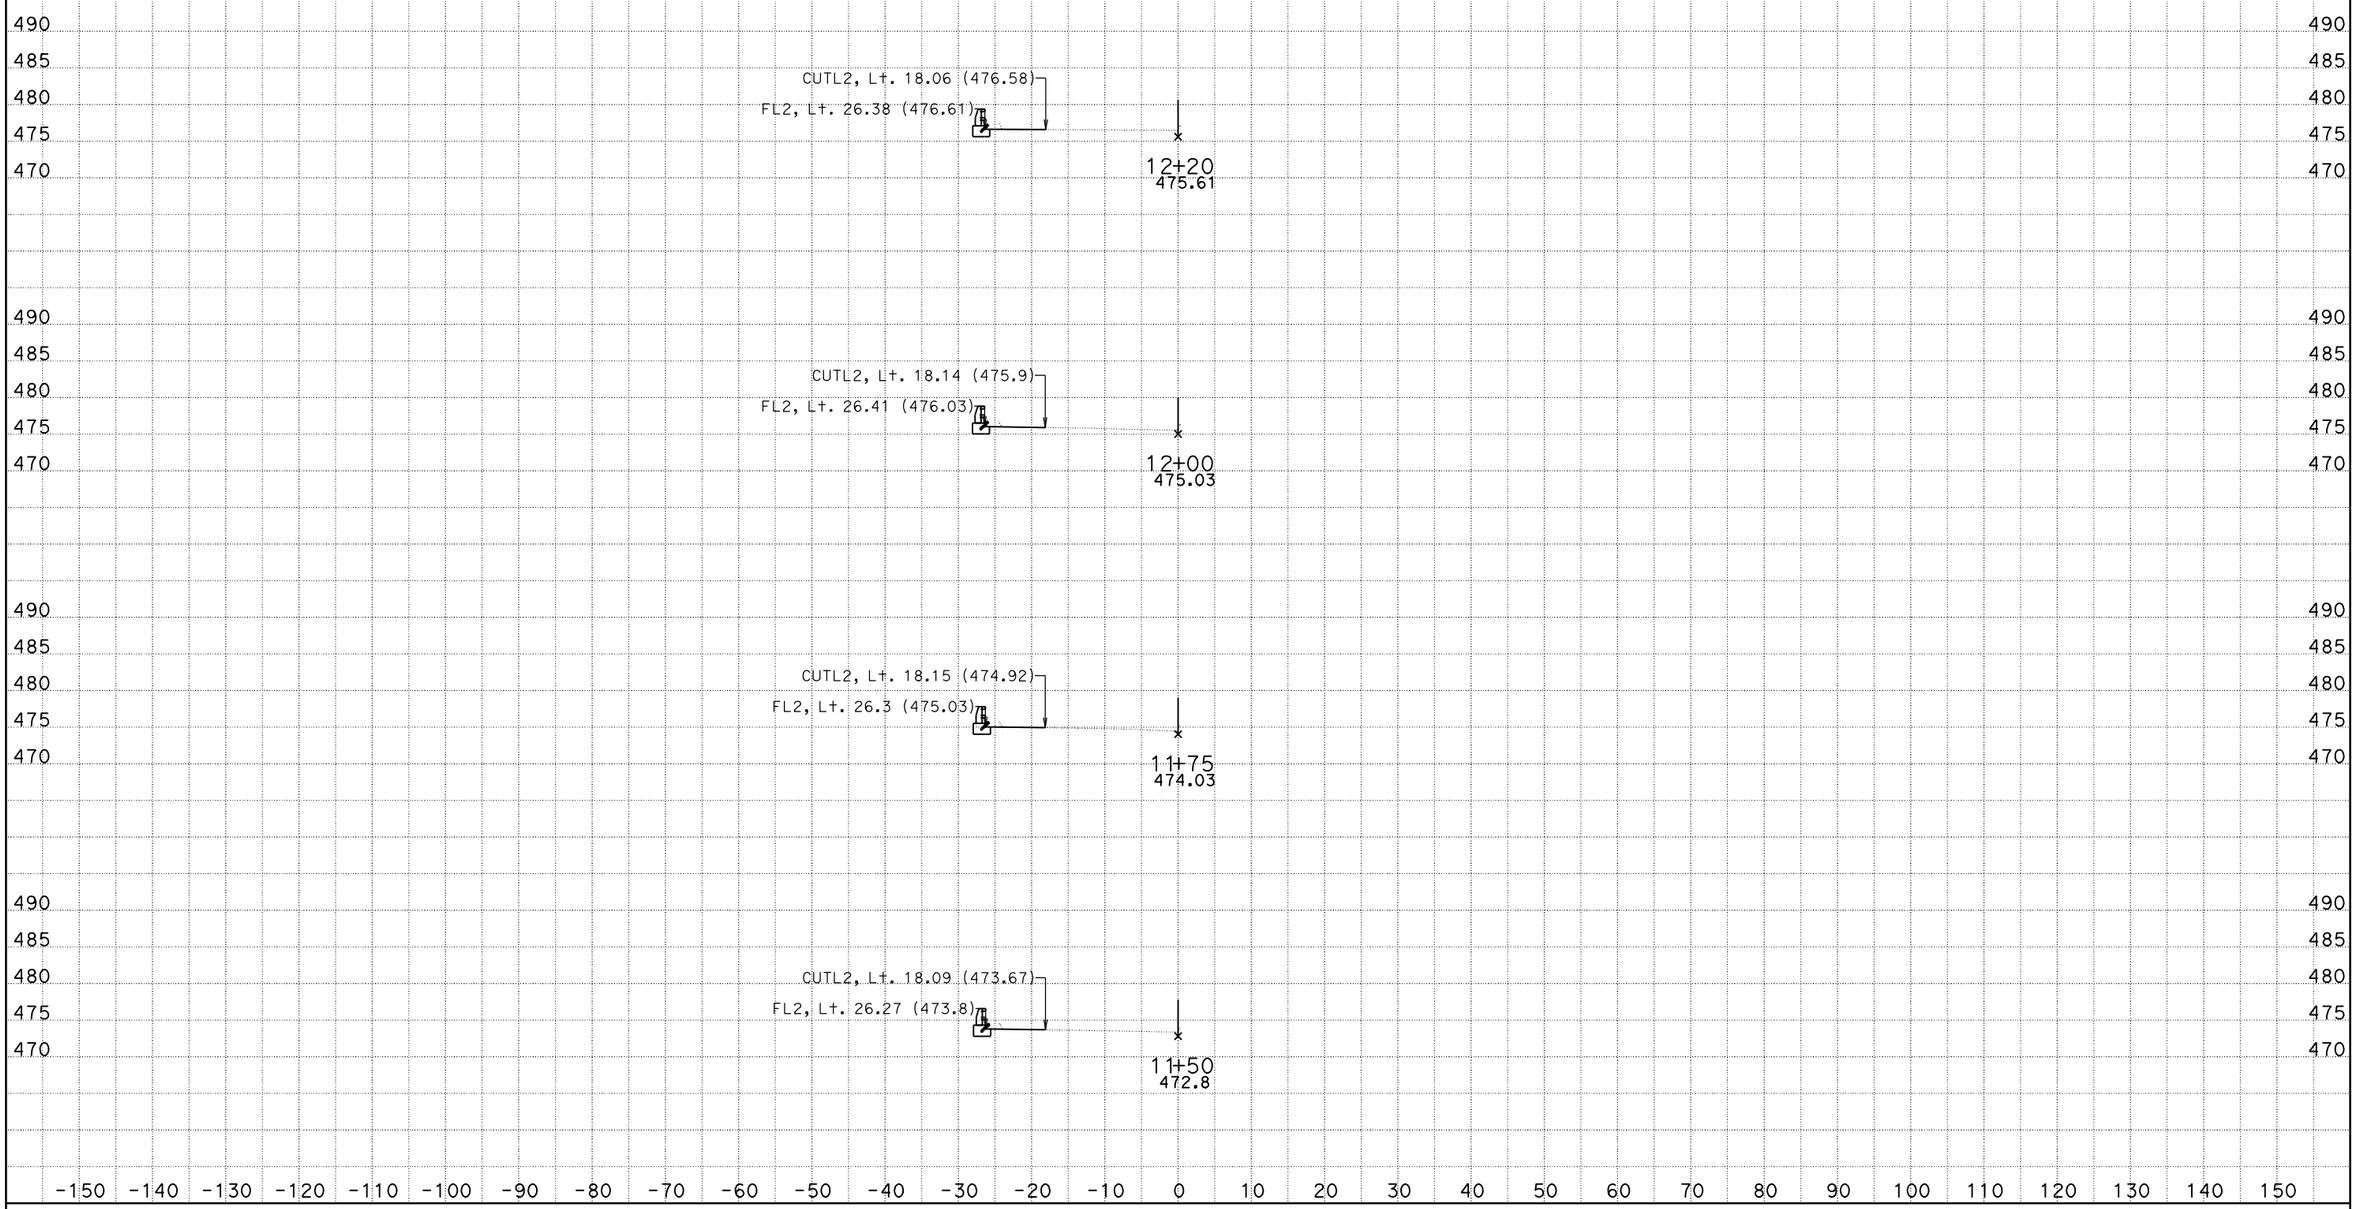

DATE: 1/6/2011

KC Project: 09065L3 File: D:\trieu\EA265901Z65L3\loc_3_fin_nguyen_120710_left.ear

SCALE: 1" = 10' Horiz.
1" = 10' Vert.

All Dimensions are US Survey Feet

SBFRF2
CROSS SECTIONS

SHEET 3 OF XXX

DESIGN STUDY ONLY

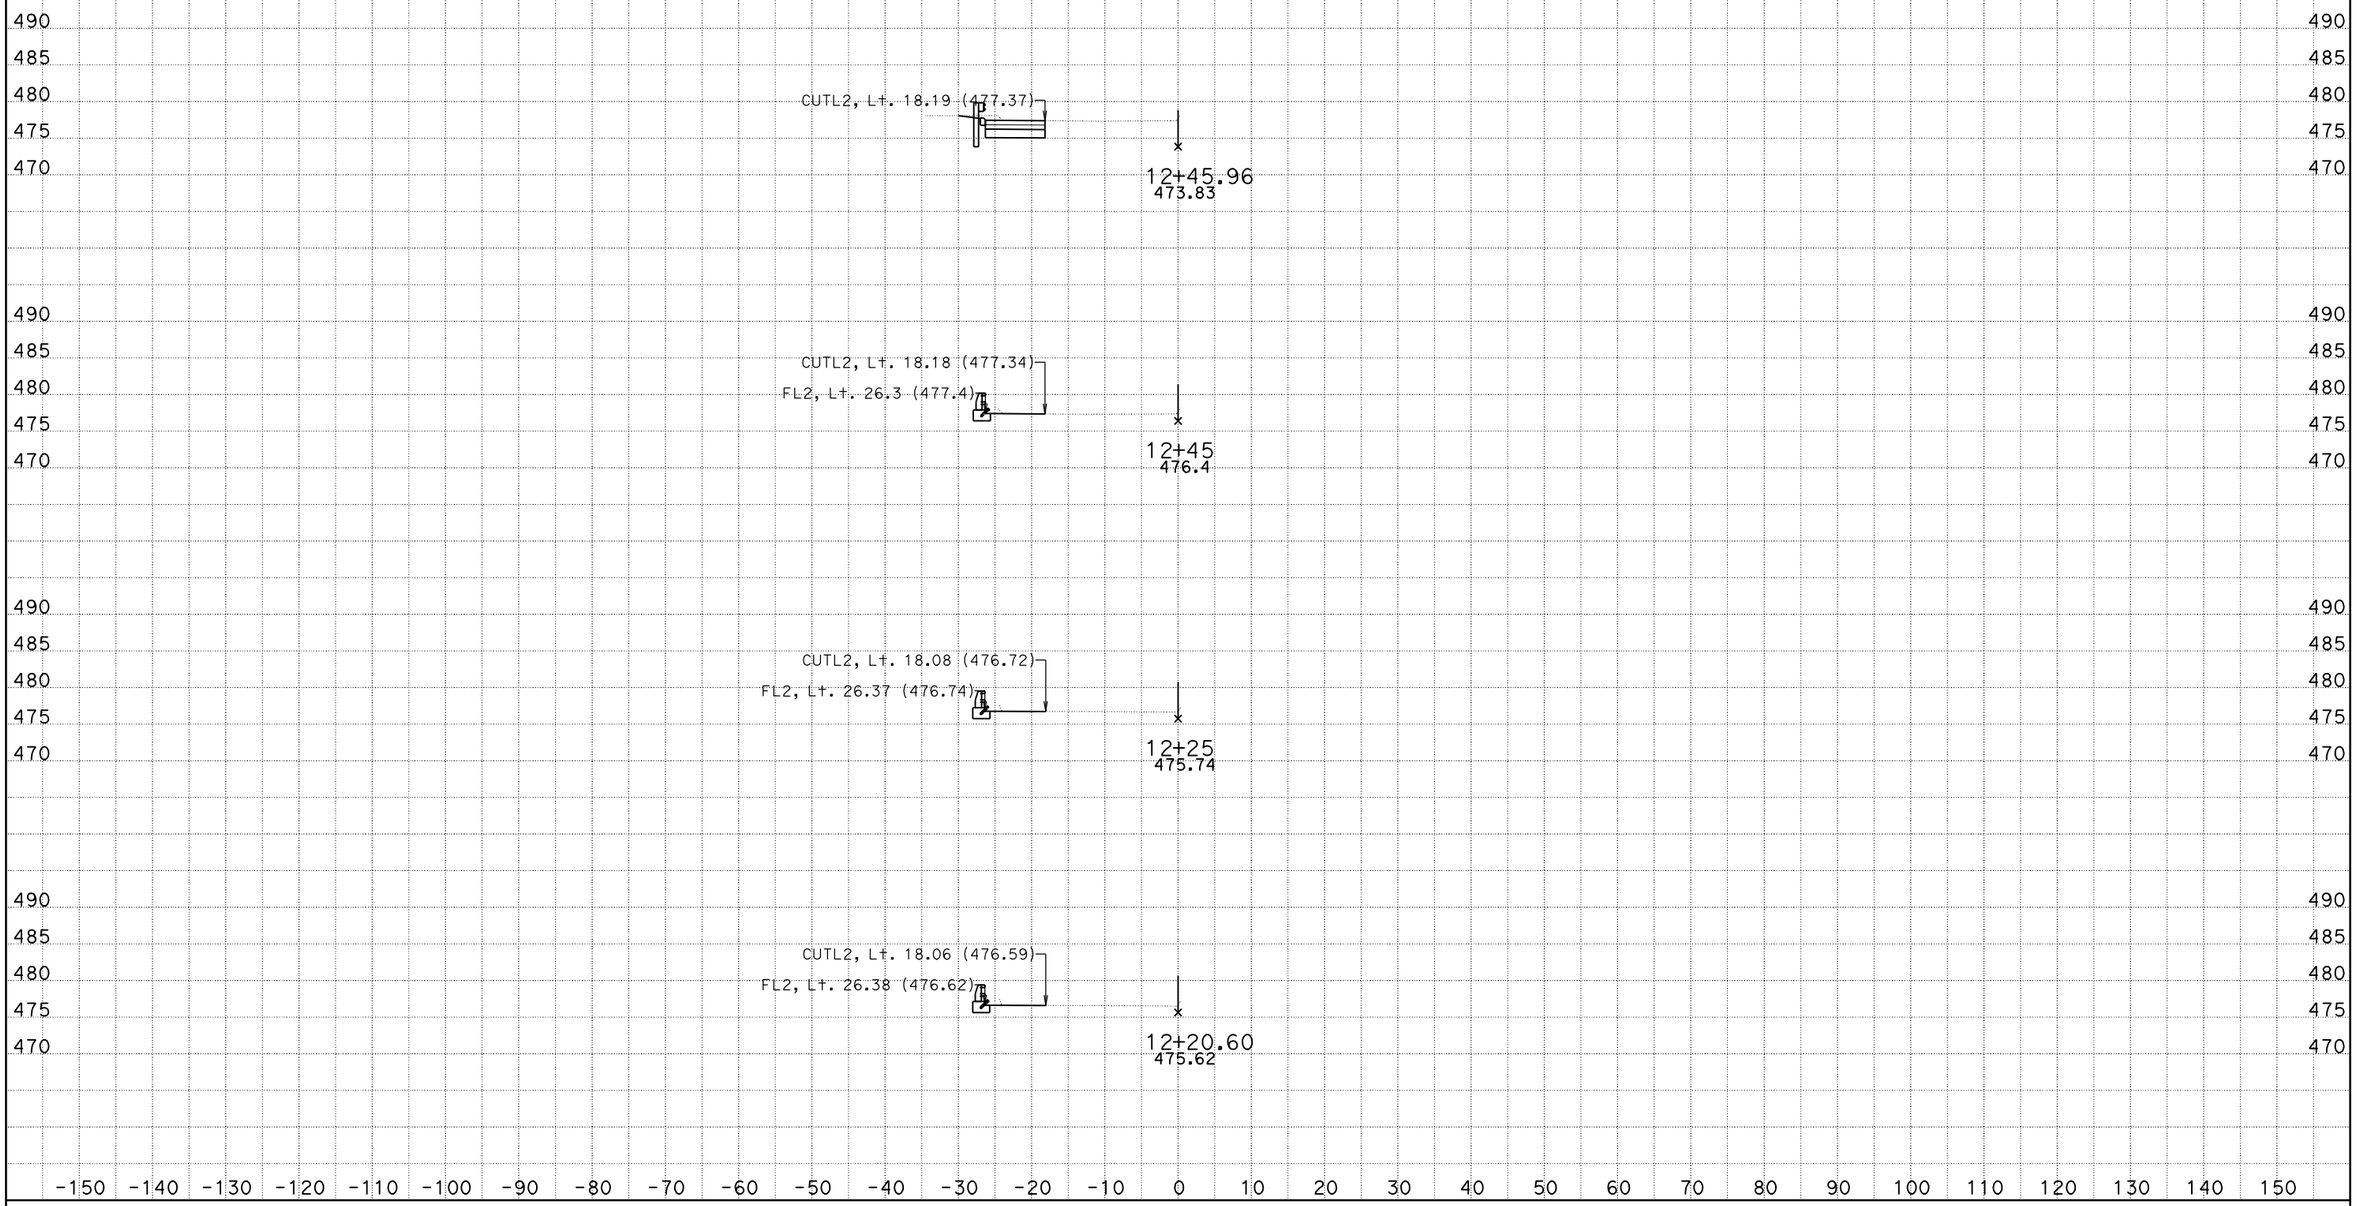

DATE: 1/6/2011

KC Project: 09065L3 File: D:\trieu\EA265901Z65L3\loc_3_fin_nguyen_120710_left.ear

SCALE: 1" = 10' Horiz.
1" = 10' Vert.

All Dimensions are US Survey Feet

SBFRF2
CROSS SECTIONS

SHEET 4 OF XXX

DESIGN STUDY ONLY

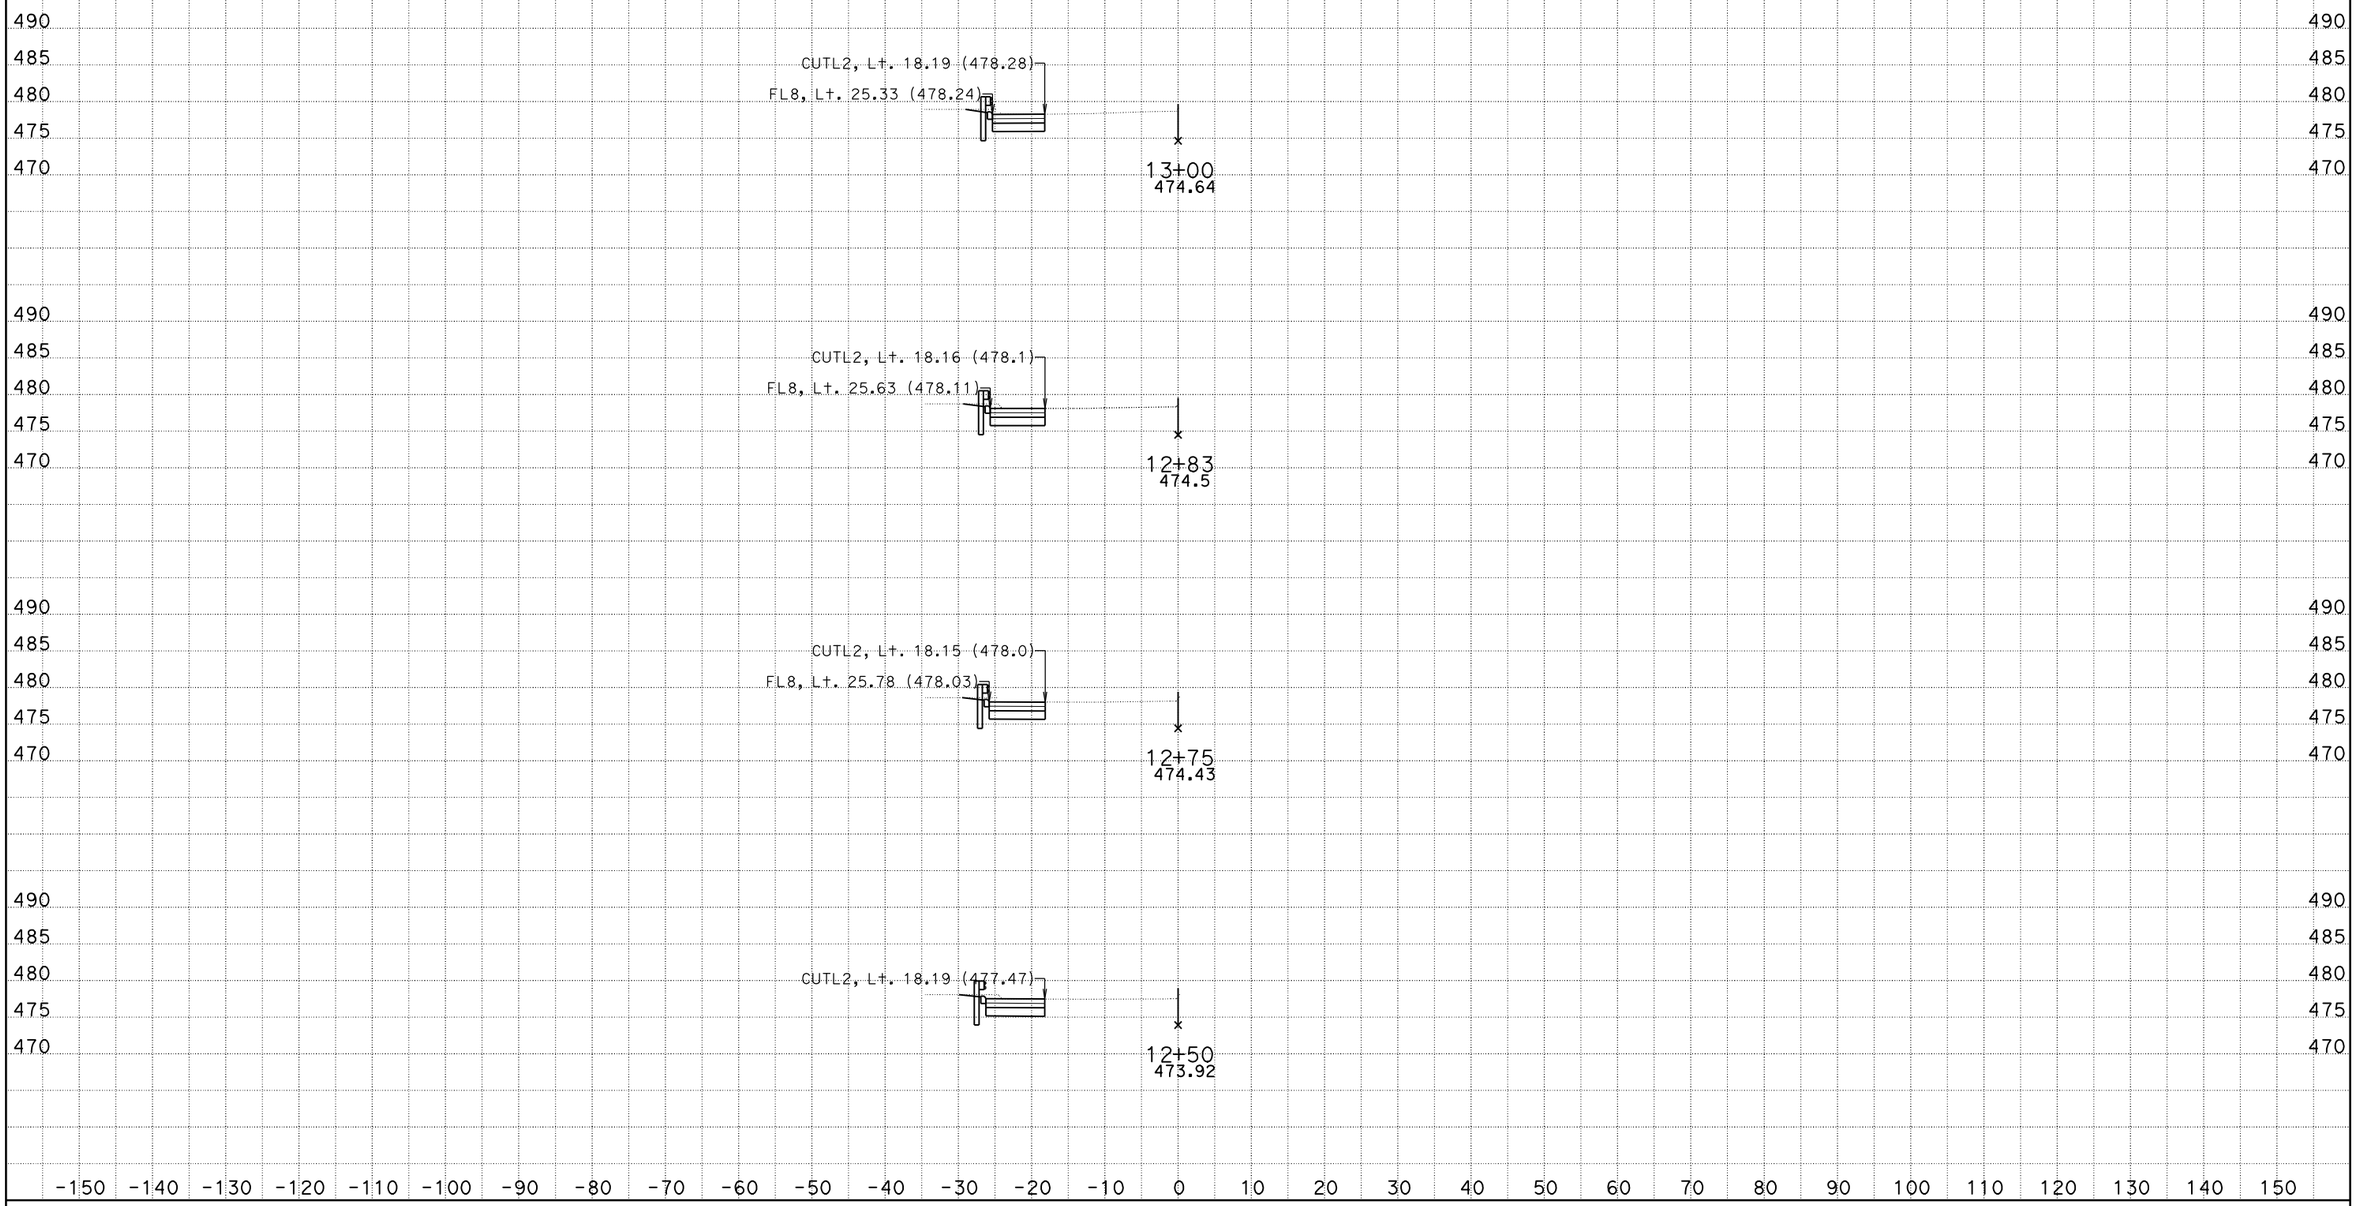

DATE: 1/6/2011

KC Project: 09065L3 File: D:\trieu\EA265901Z65L3\loc_3_fin_nguyen_120710_left.ear

SCALE: 1" = 10' Horiz.
1" = 10' Vert.

All Dimensions are US Survey Feet

SBFRF2
CROSS SECTIONS

SHEET 5 OF XXX

DESIGN STUDY ONLY

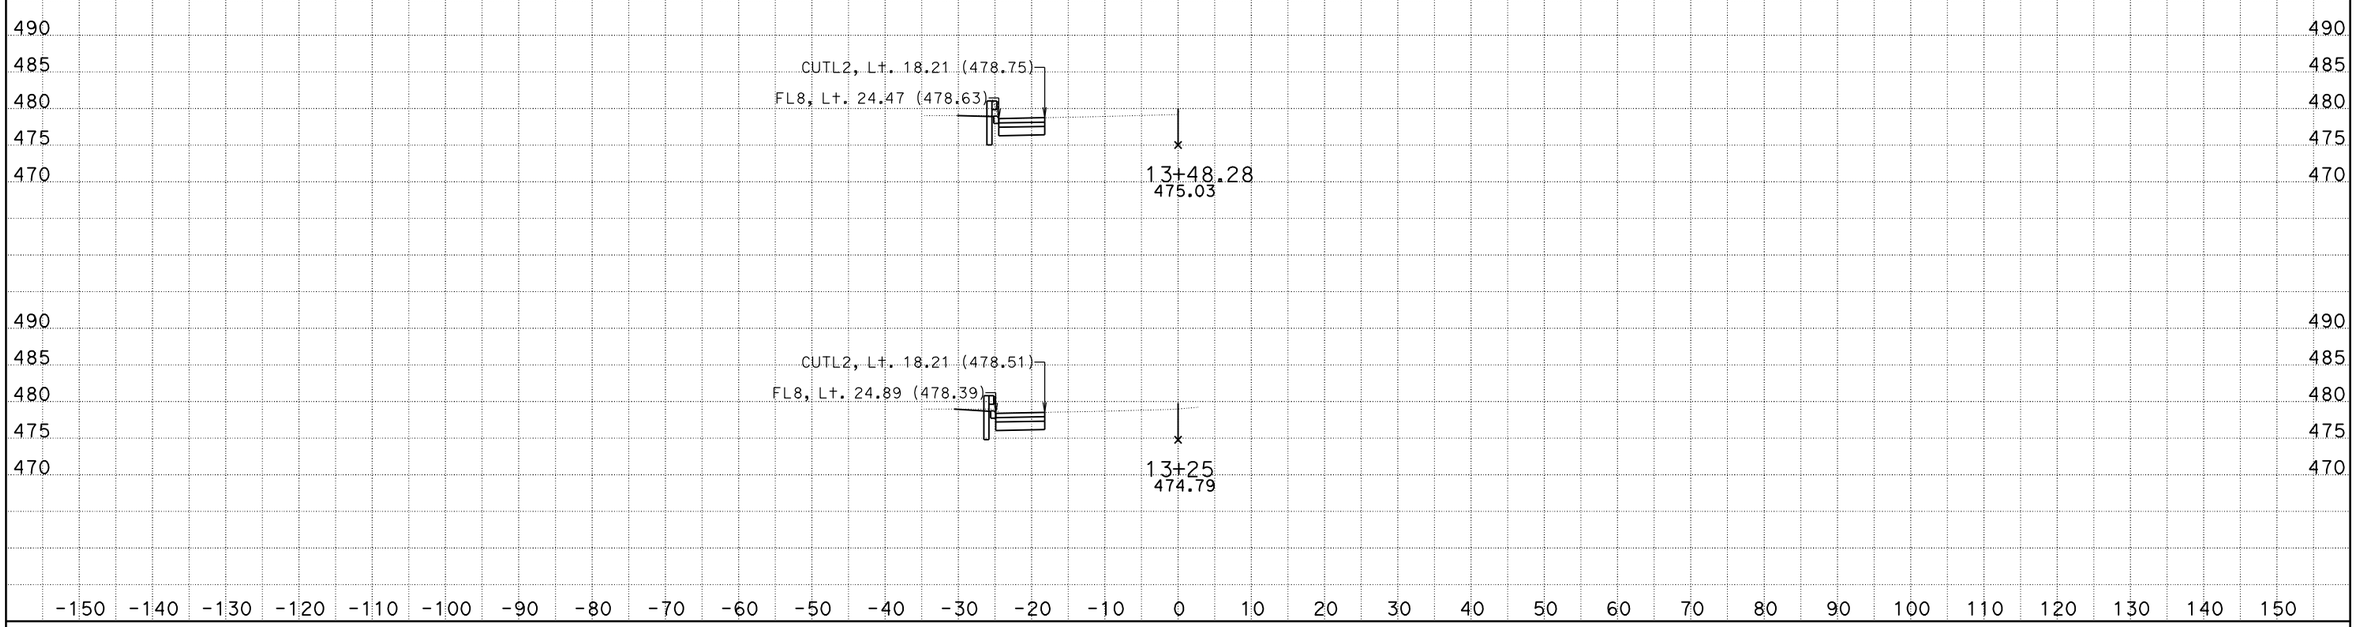

DATE: 1/6/2011

KC Project: 09065L3 File: D:\trieu\EA265901Z65L3\loc_3_fin_nguyen_120710_left.ear

SCALE: 1" = 10' Horiz.
1" = 10' Vert.

All Dimensions are US Survey Feet

SBFRF2
CROSS SECTIONS

SHEET 6 OF XXX

DESIGN STUDY ONLY

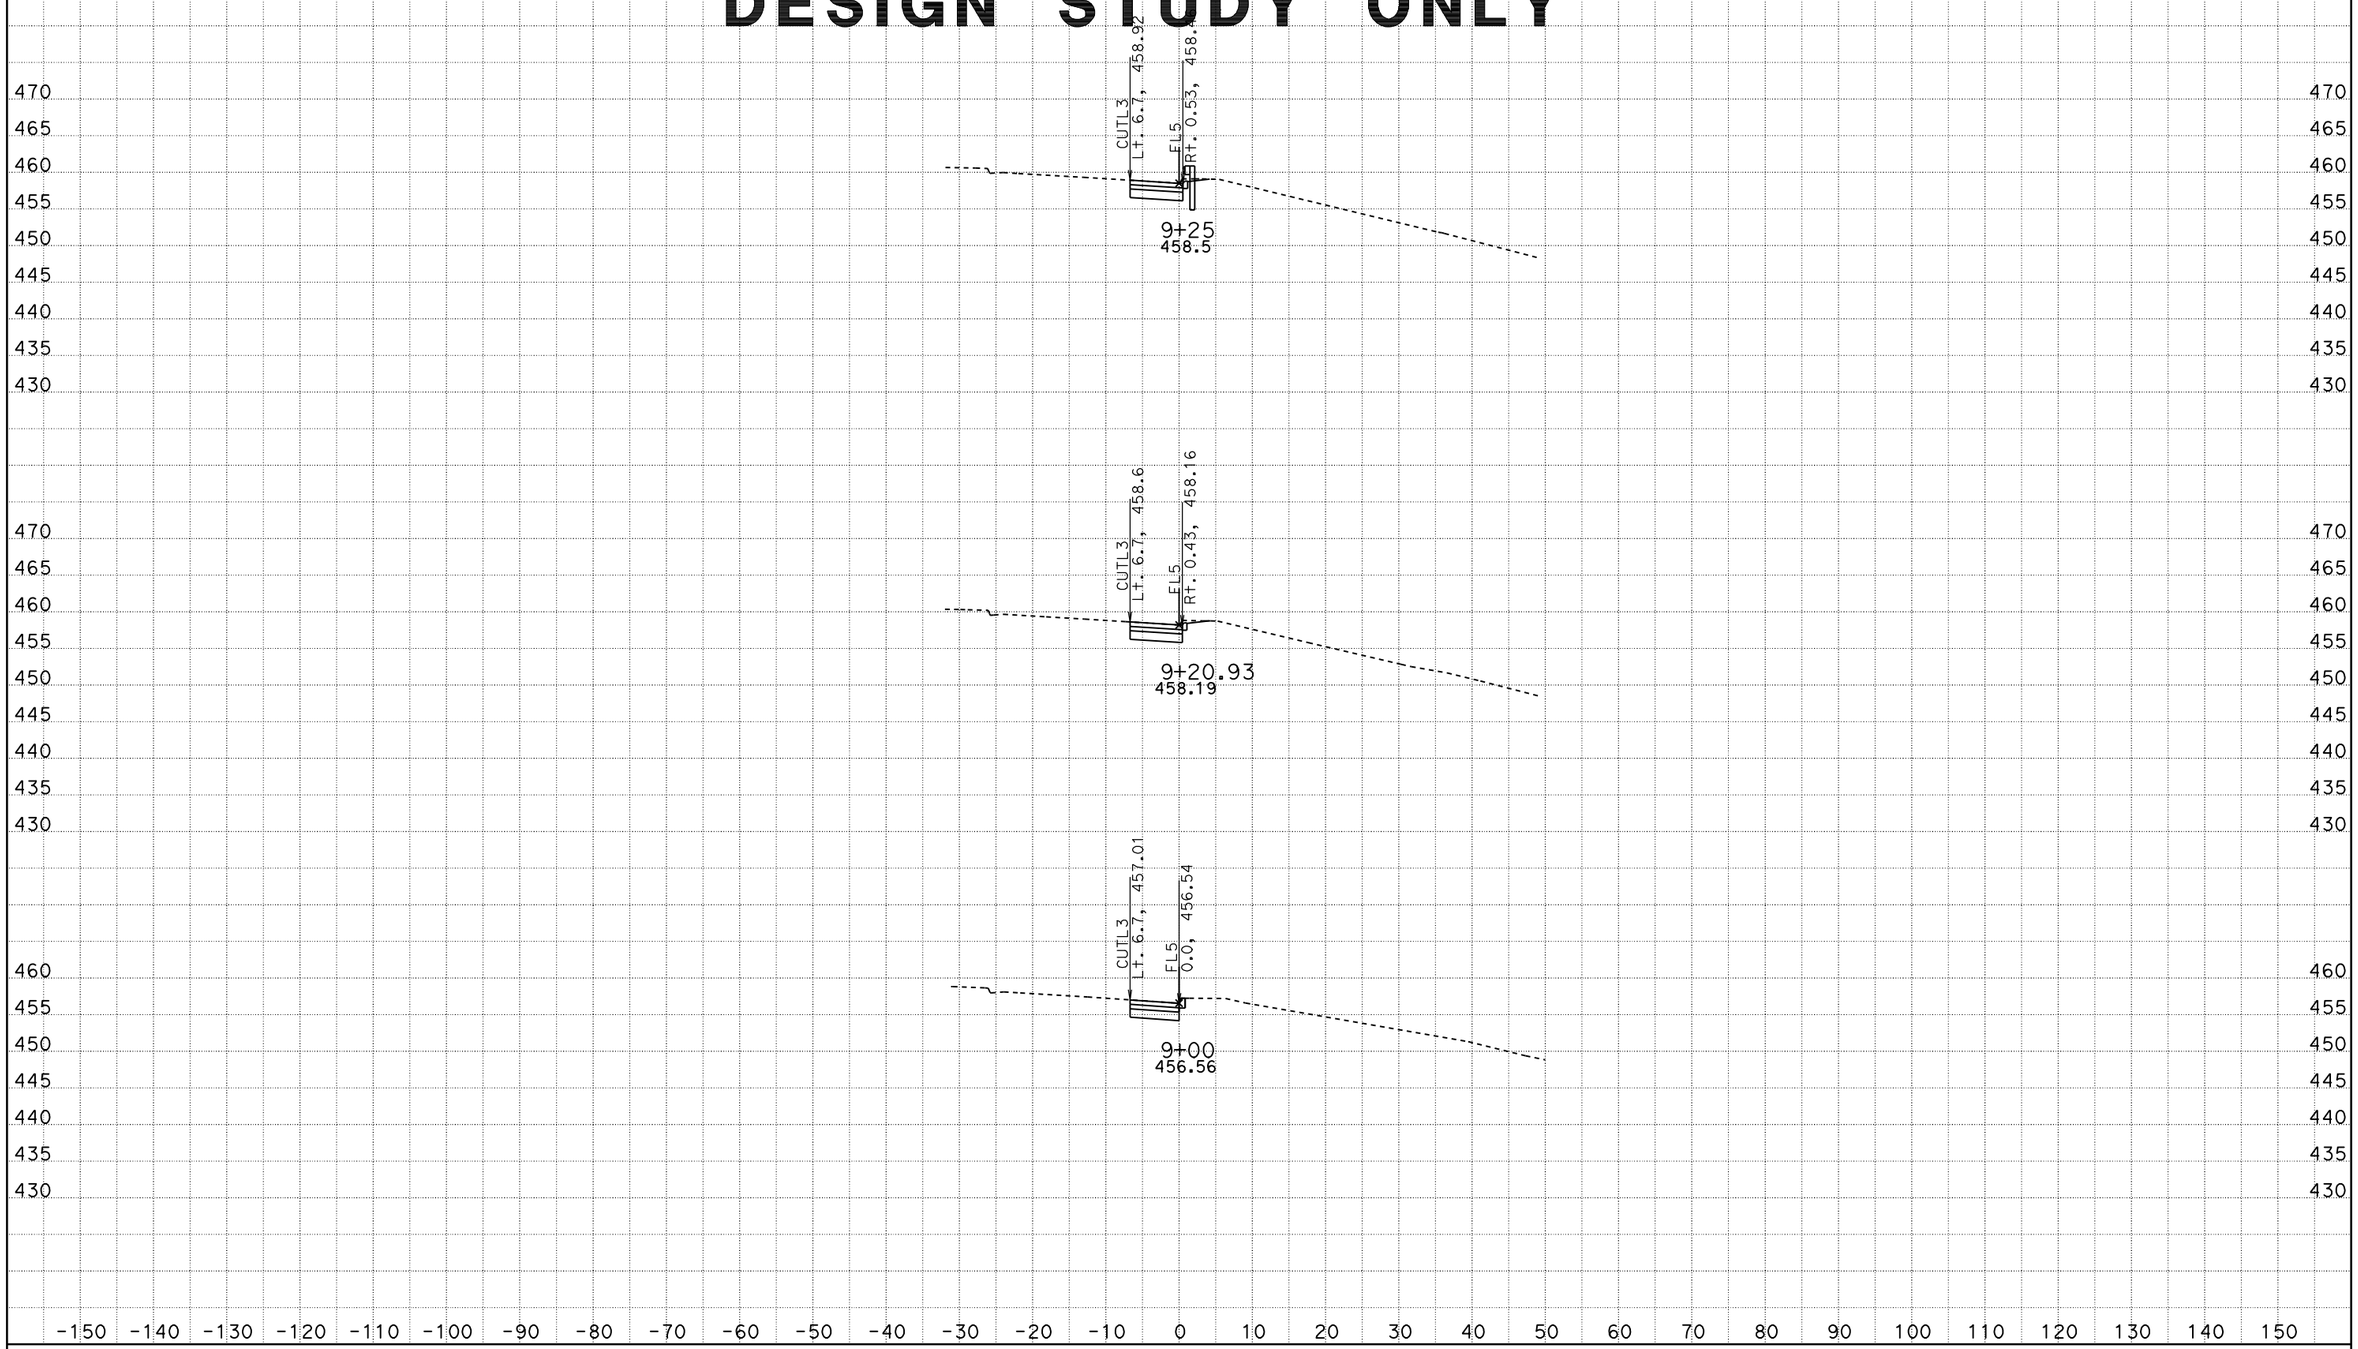

DATE: 1/6/2011

KC Project: 09065L3 File: D:\trieu\EA265901Z65L3\loc_3_fin_nguyen_120110_right.ear

SCALE: 1" = 10' Horiz.
1" = 10' Vert.

All Dimensions are US Survey Feet

SBFRF2
CROSS SECTIONS

SHEET 1 OF XXX

DESIGN STUDY ONLY

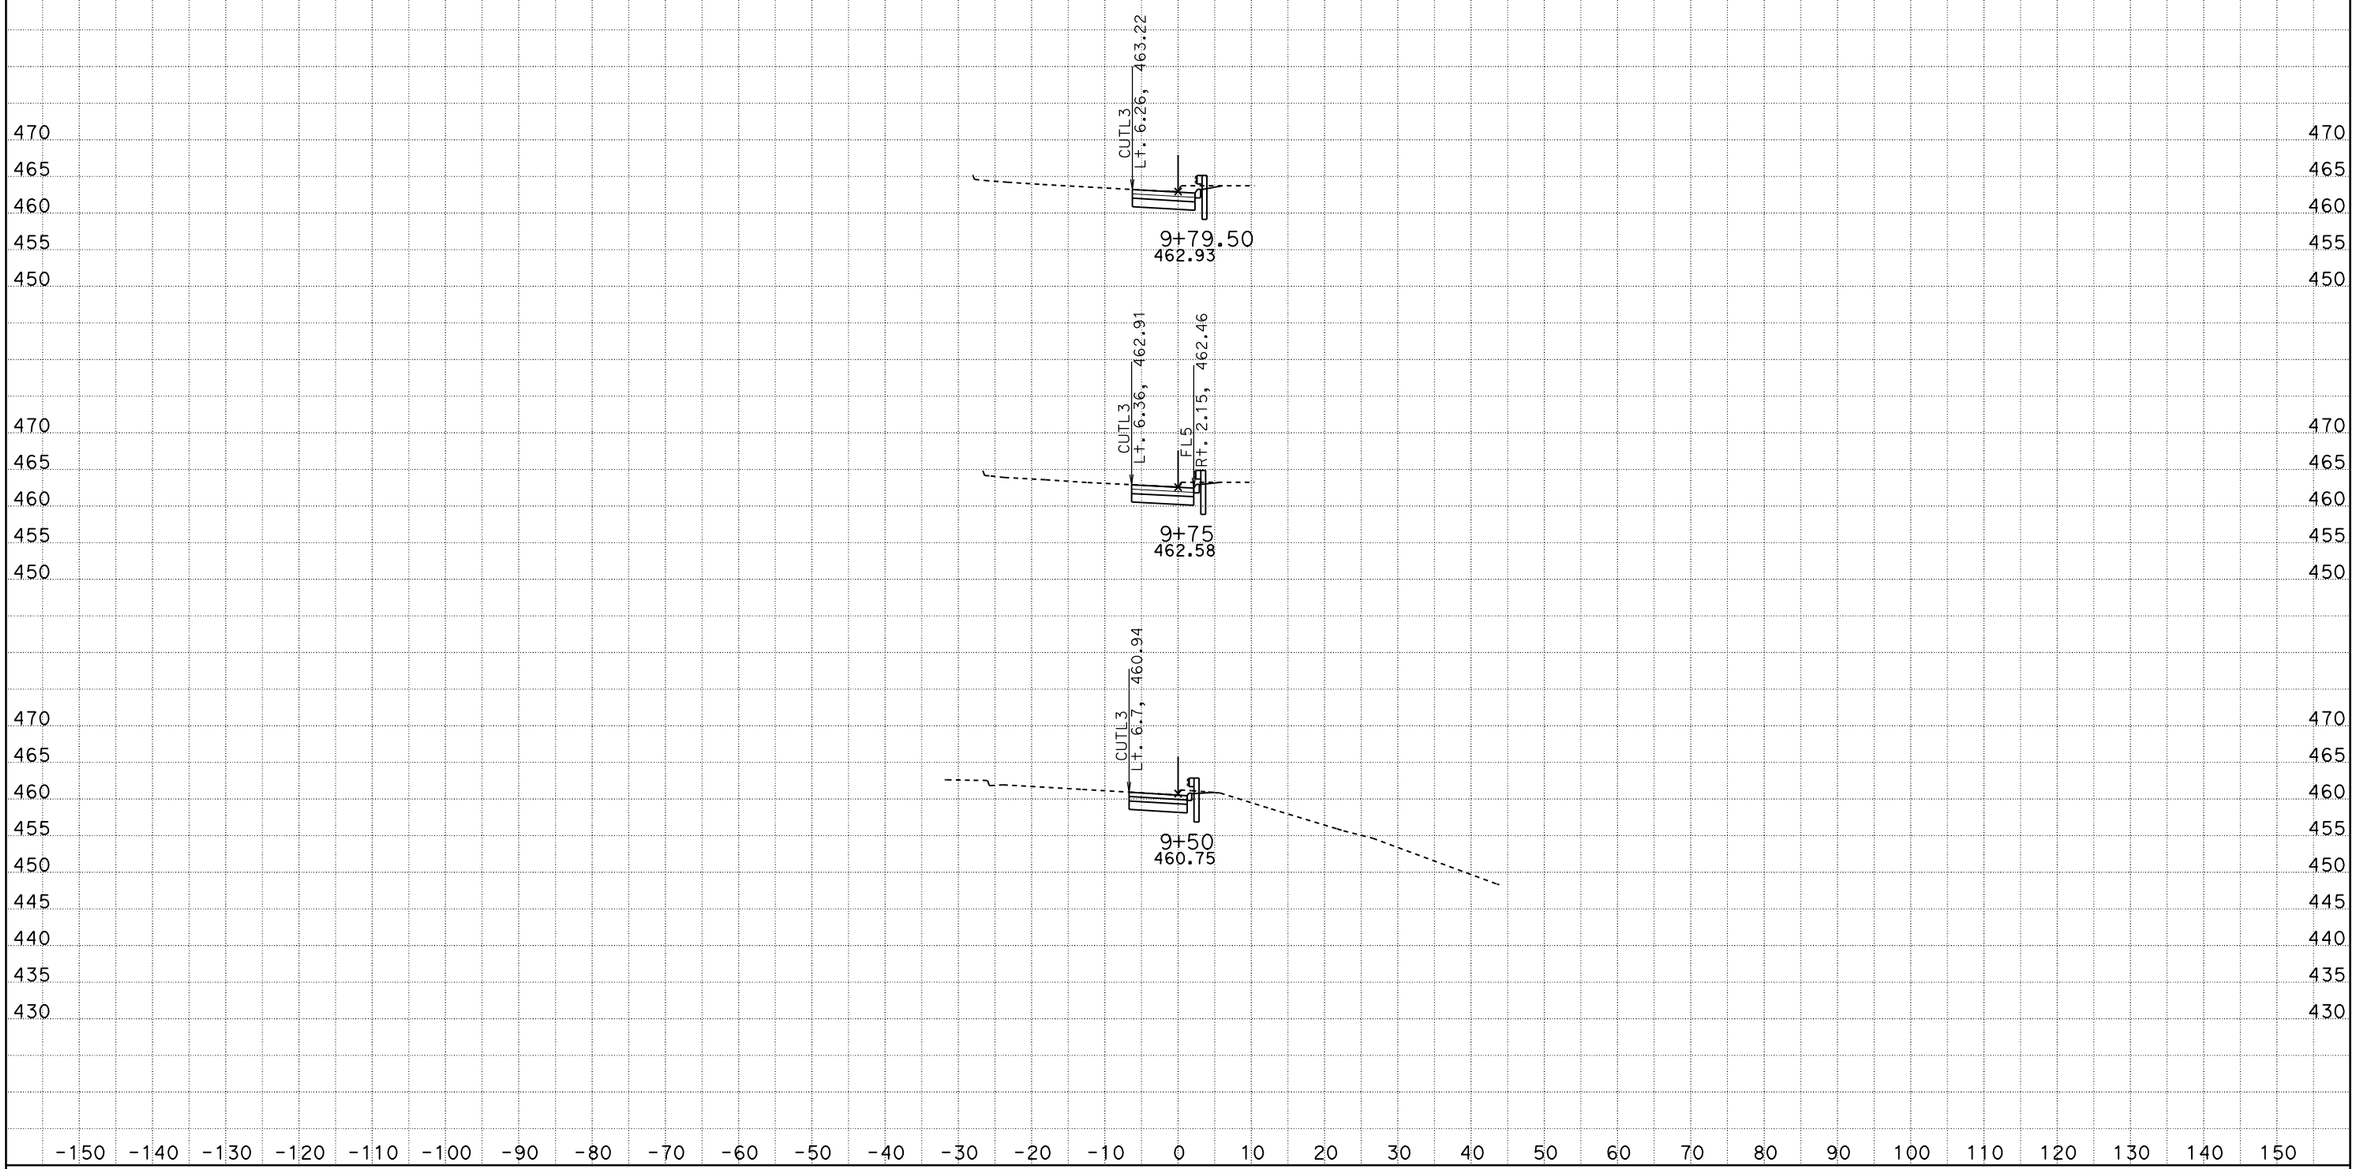

DATE: 1/6/2011

KC Project: 09065L3 File: D:\trieu\EA265901Z65L3\loc_3_fin_nguyen_120110_right.ear

SCALE: 1" = 10' Horiz.
1" = 10' Vert.

All Dimensions are US Survey Feet

SBFRF2
CROSS SECTIONS
SHEET 2 OF XXX

DESIGN STUDY ONLY

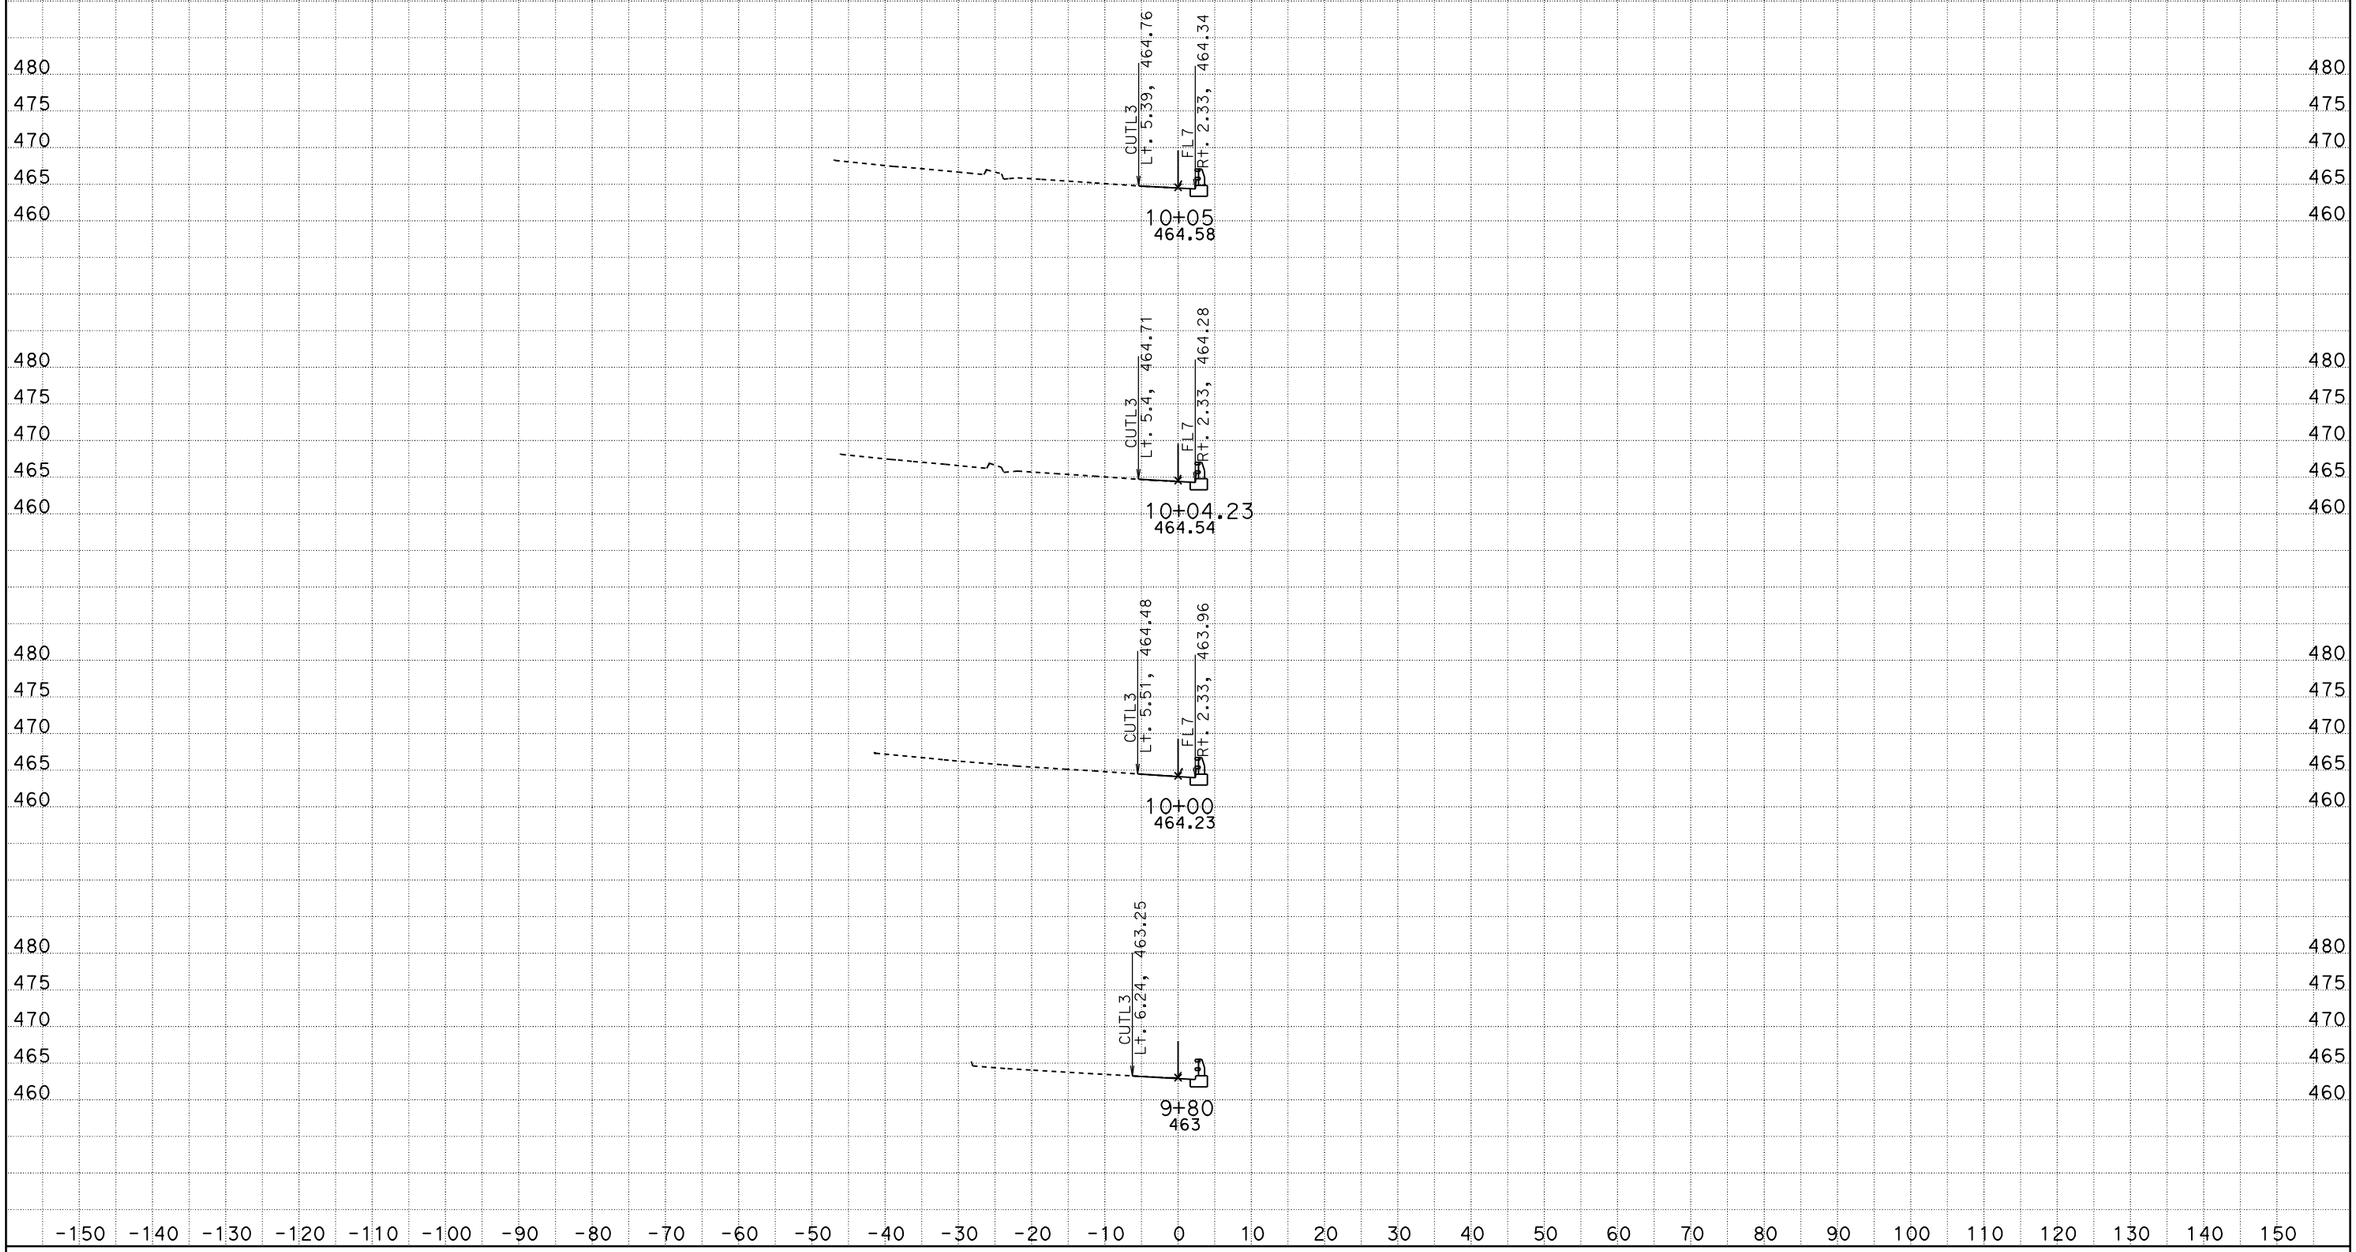

DATE: 1/6/2011

KC Project: 09065L3 File: D:\trieu\EA265901Z65L3\loc_3_fin_nguyen_120110_right.ear

SCALE: 1" = 10' Horiz.
1" = 10' Vert.

All Dimensions are US Survey Feet

SBFRF2
CROSS SECTIONS

SHEET 3 OF XXX

DESIGN STUDY ONLY

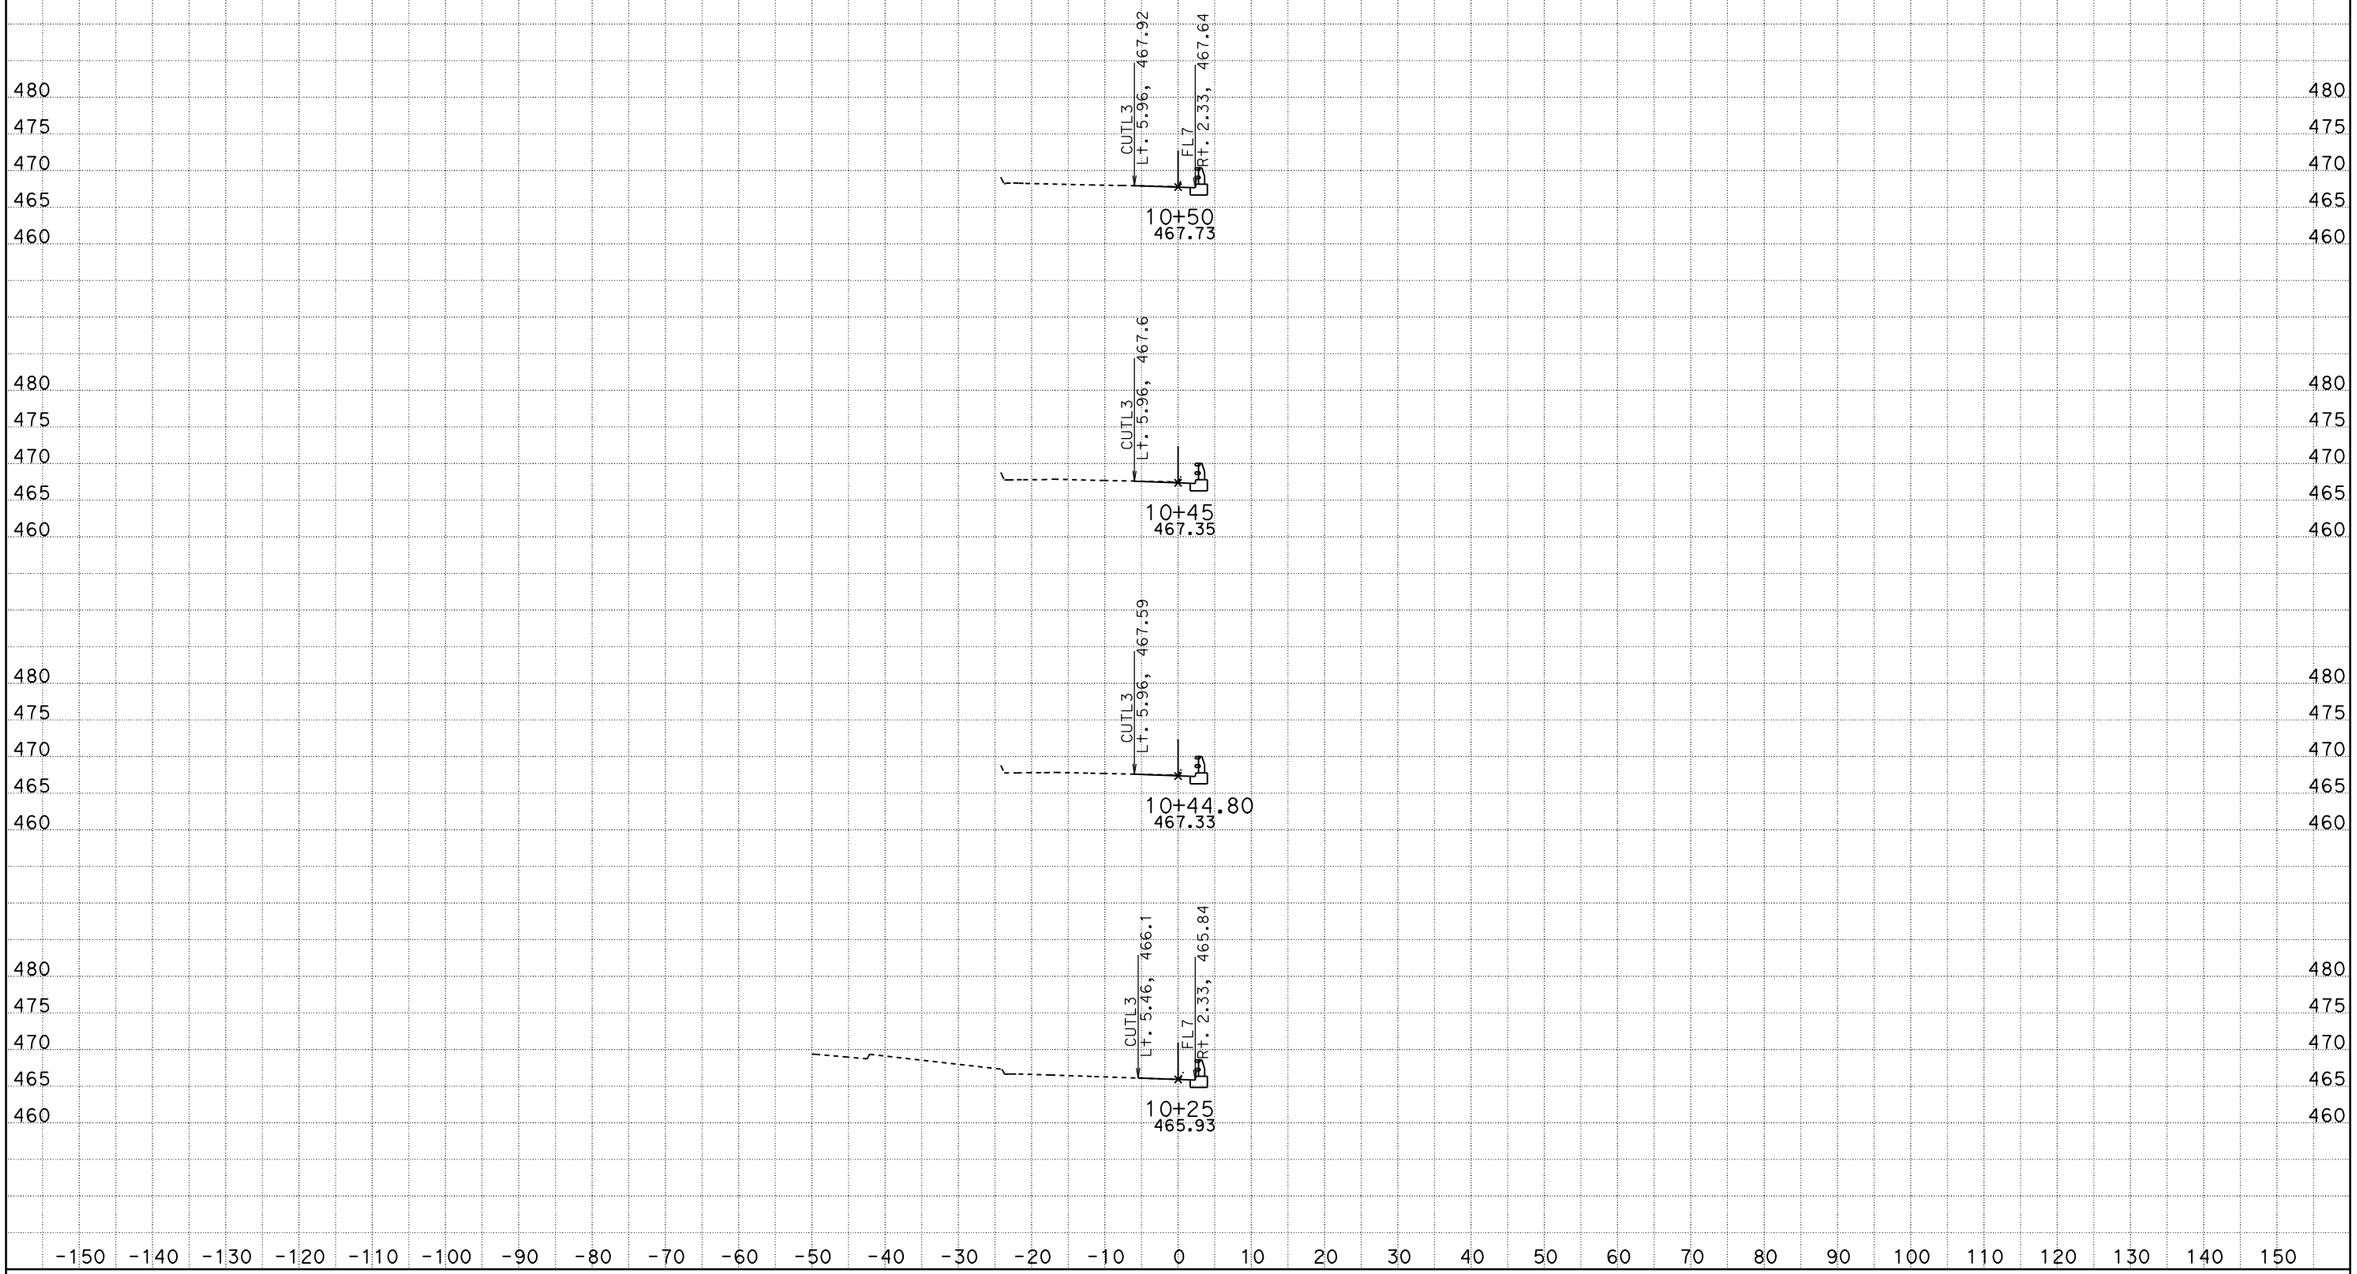

DATE: 1/6/2011

KC Project: 09065L3 File: D:\trieu\EA265901Z65L3\loc_3_fin_nguyen_120110_right.ear

SCALE: 1" = 10' Horiz.
1" = 10' Vert.

All Dimensions are US Survey Feet

SBFRF2
CROSS SECTIONS

SHEET 4 OF XXX

DESIGN STUDY ONLY

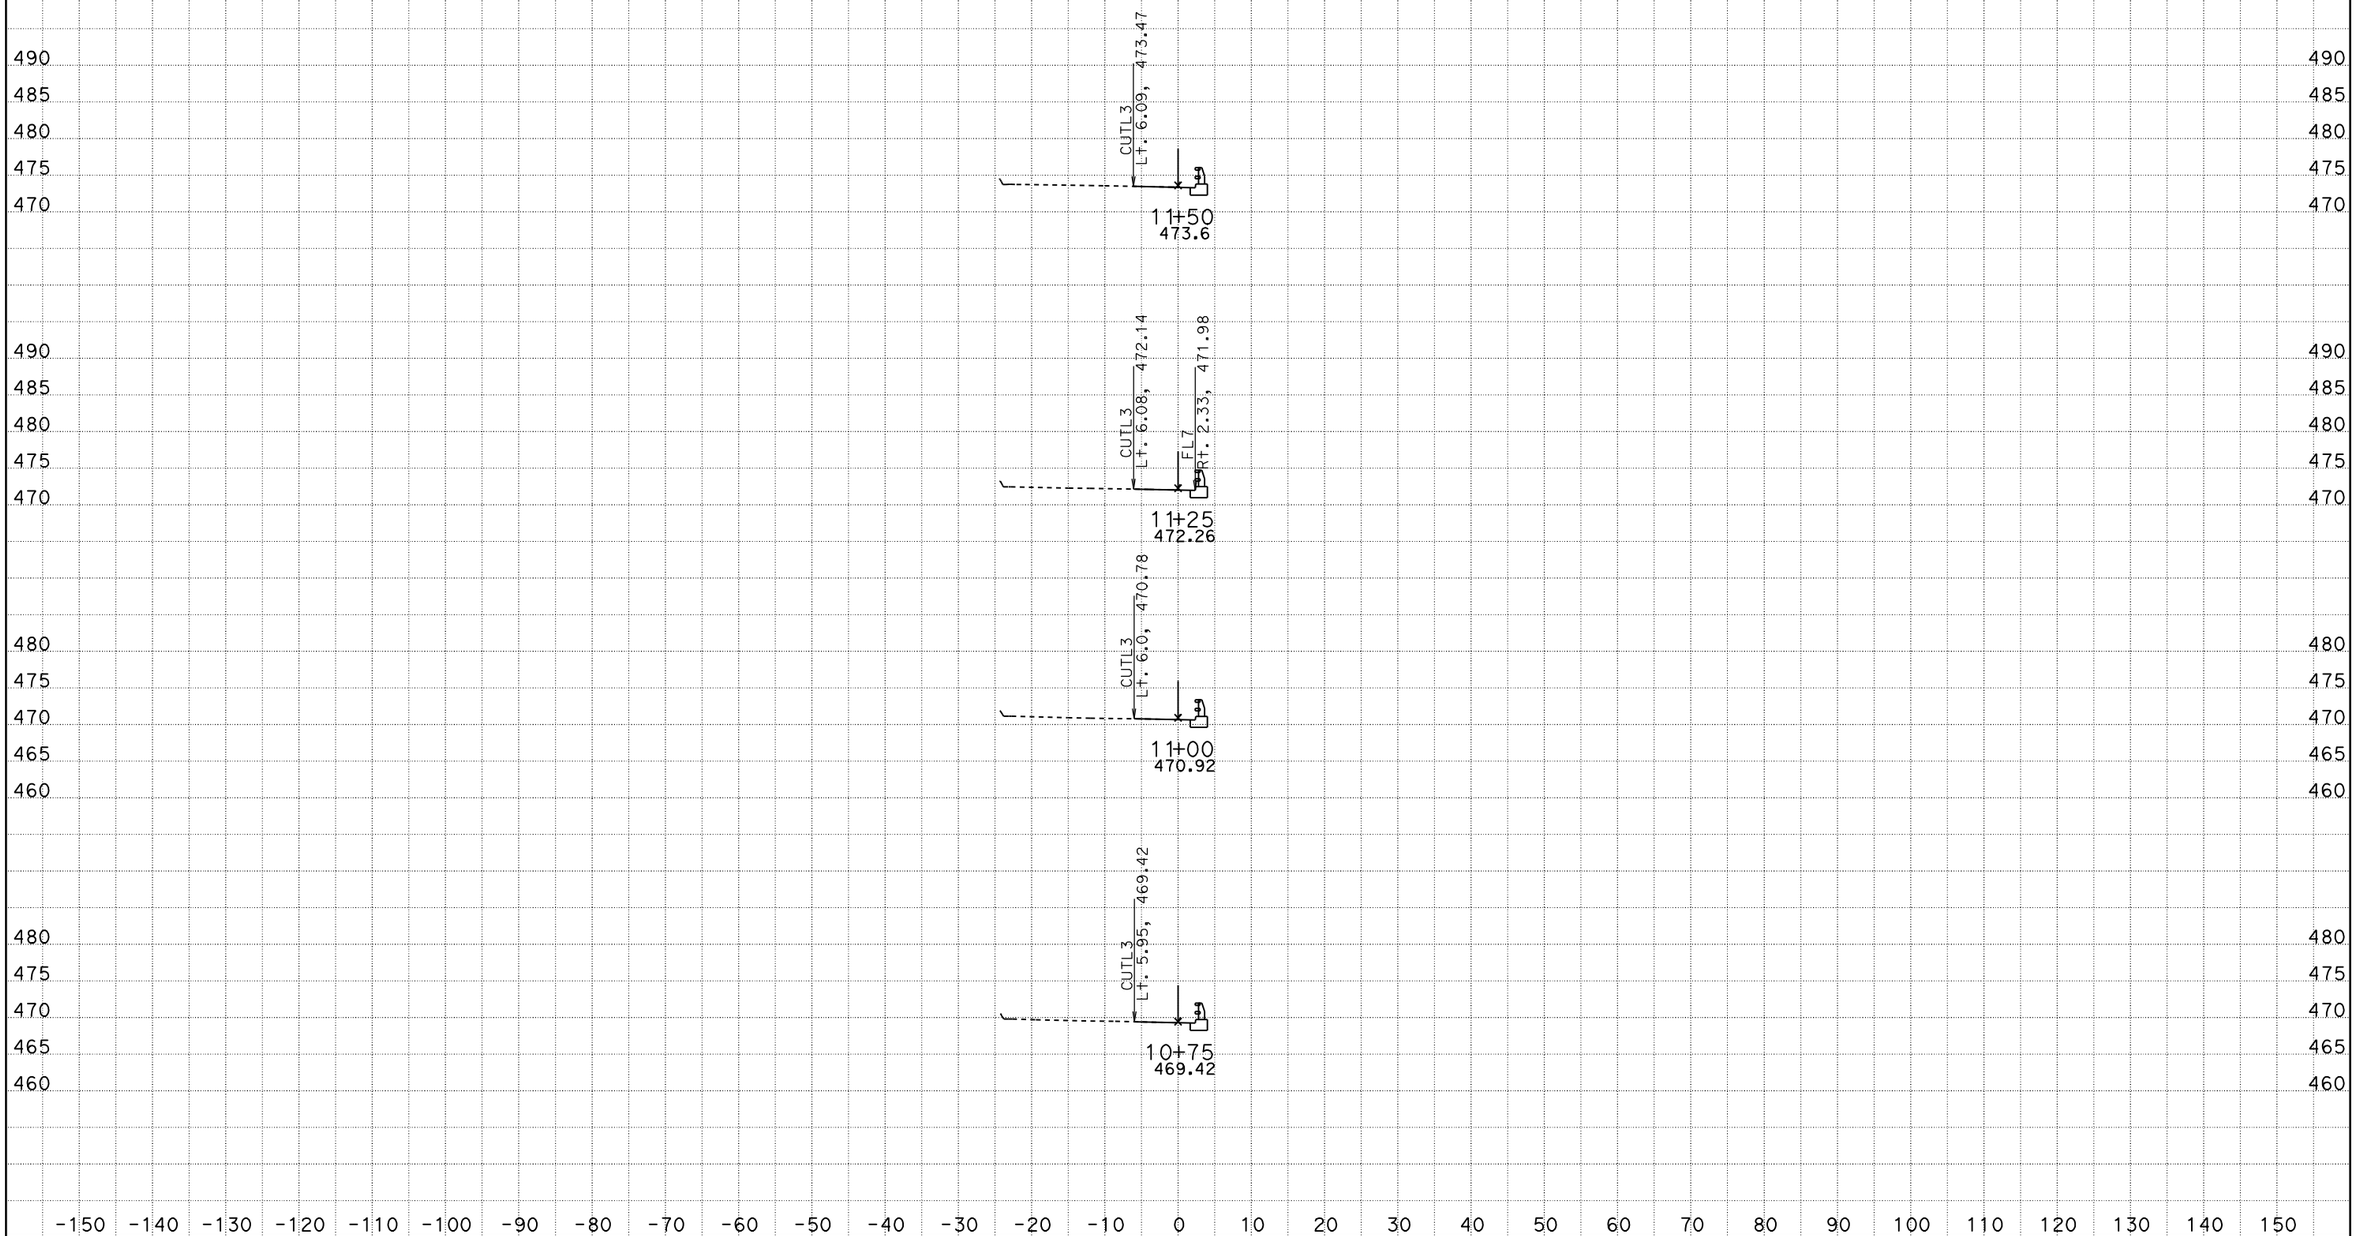

DATE: 1/6/2011

KC Project: 09065L3 File: D:\trieu\EA265901Z65L3\loc_3_fin_nguyen_120110_right.ear

SCALE: 1" = 10' Horiz.
1" = 10' Vert.

All Dimensions are US Survey Feet

SBFRF2
CROSS SECTIONS

SHEET 5 OF XXX

DESIGN STUDY ONLY

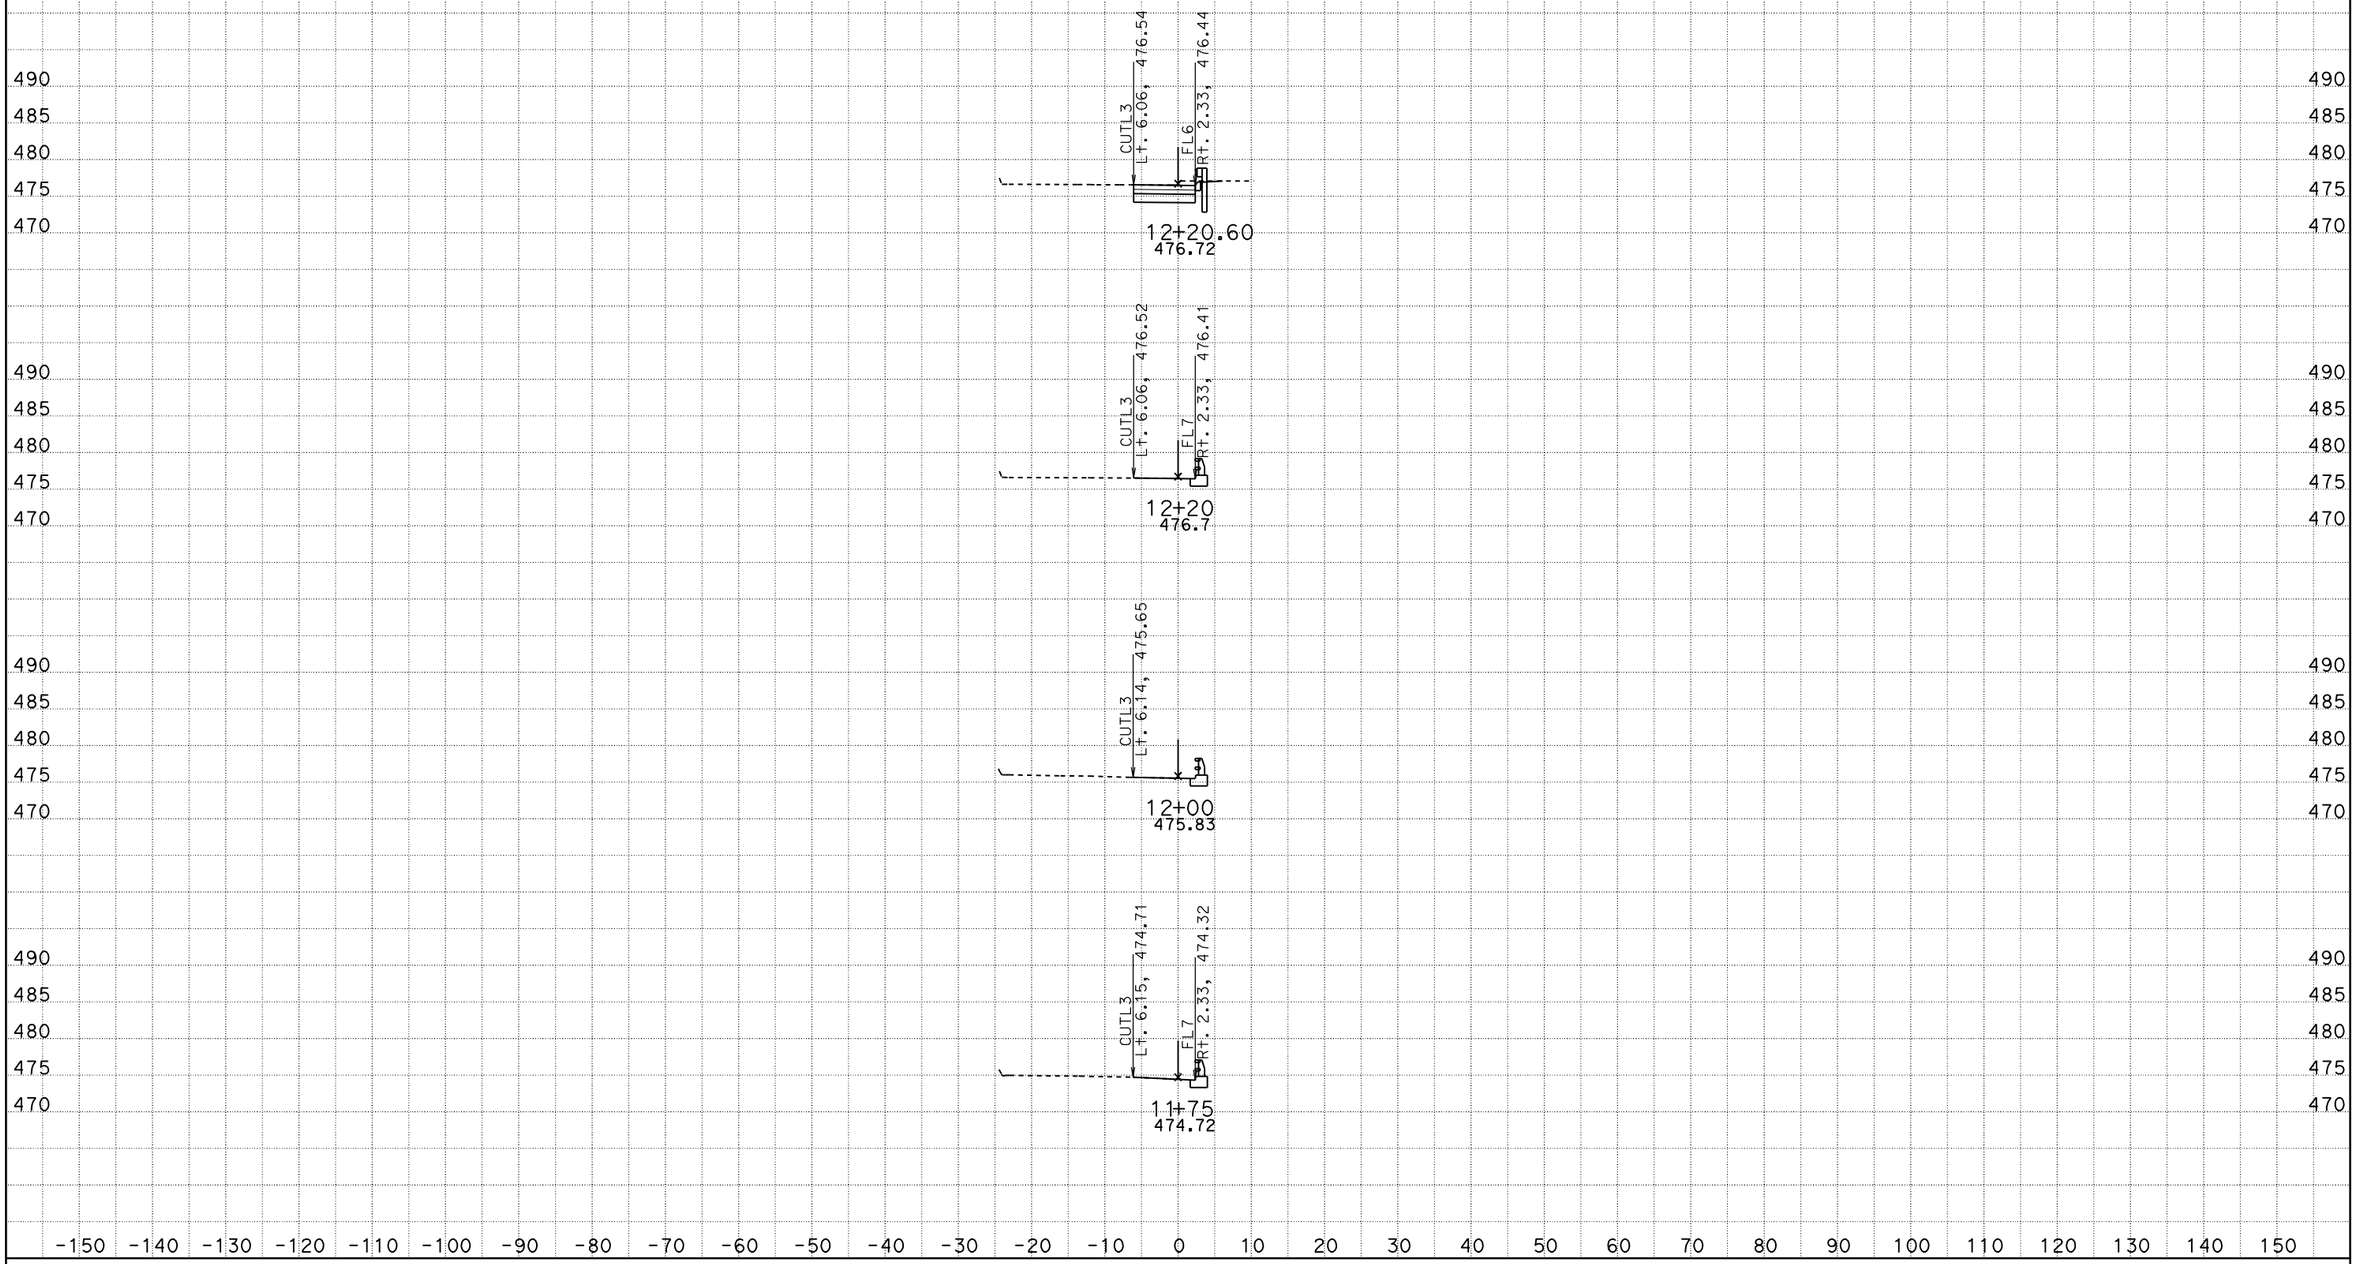

DATE: 1/6/2011

KC Project: 09065L3 File: D:\trieu\EA265901Z65L3\loc_3_fin_nguyen_120110_right.ear

SCALE: 1" = 10' Horiz.
1" = 10' Vert.

All Dimensions are US Survey Feet

SBFRF2
CROSS SECTIONS

SHEET 6 OF XXX

DESIGN STUDY ONLY

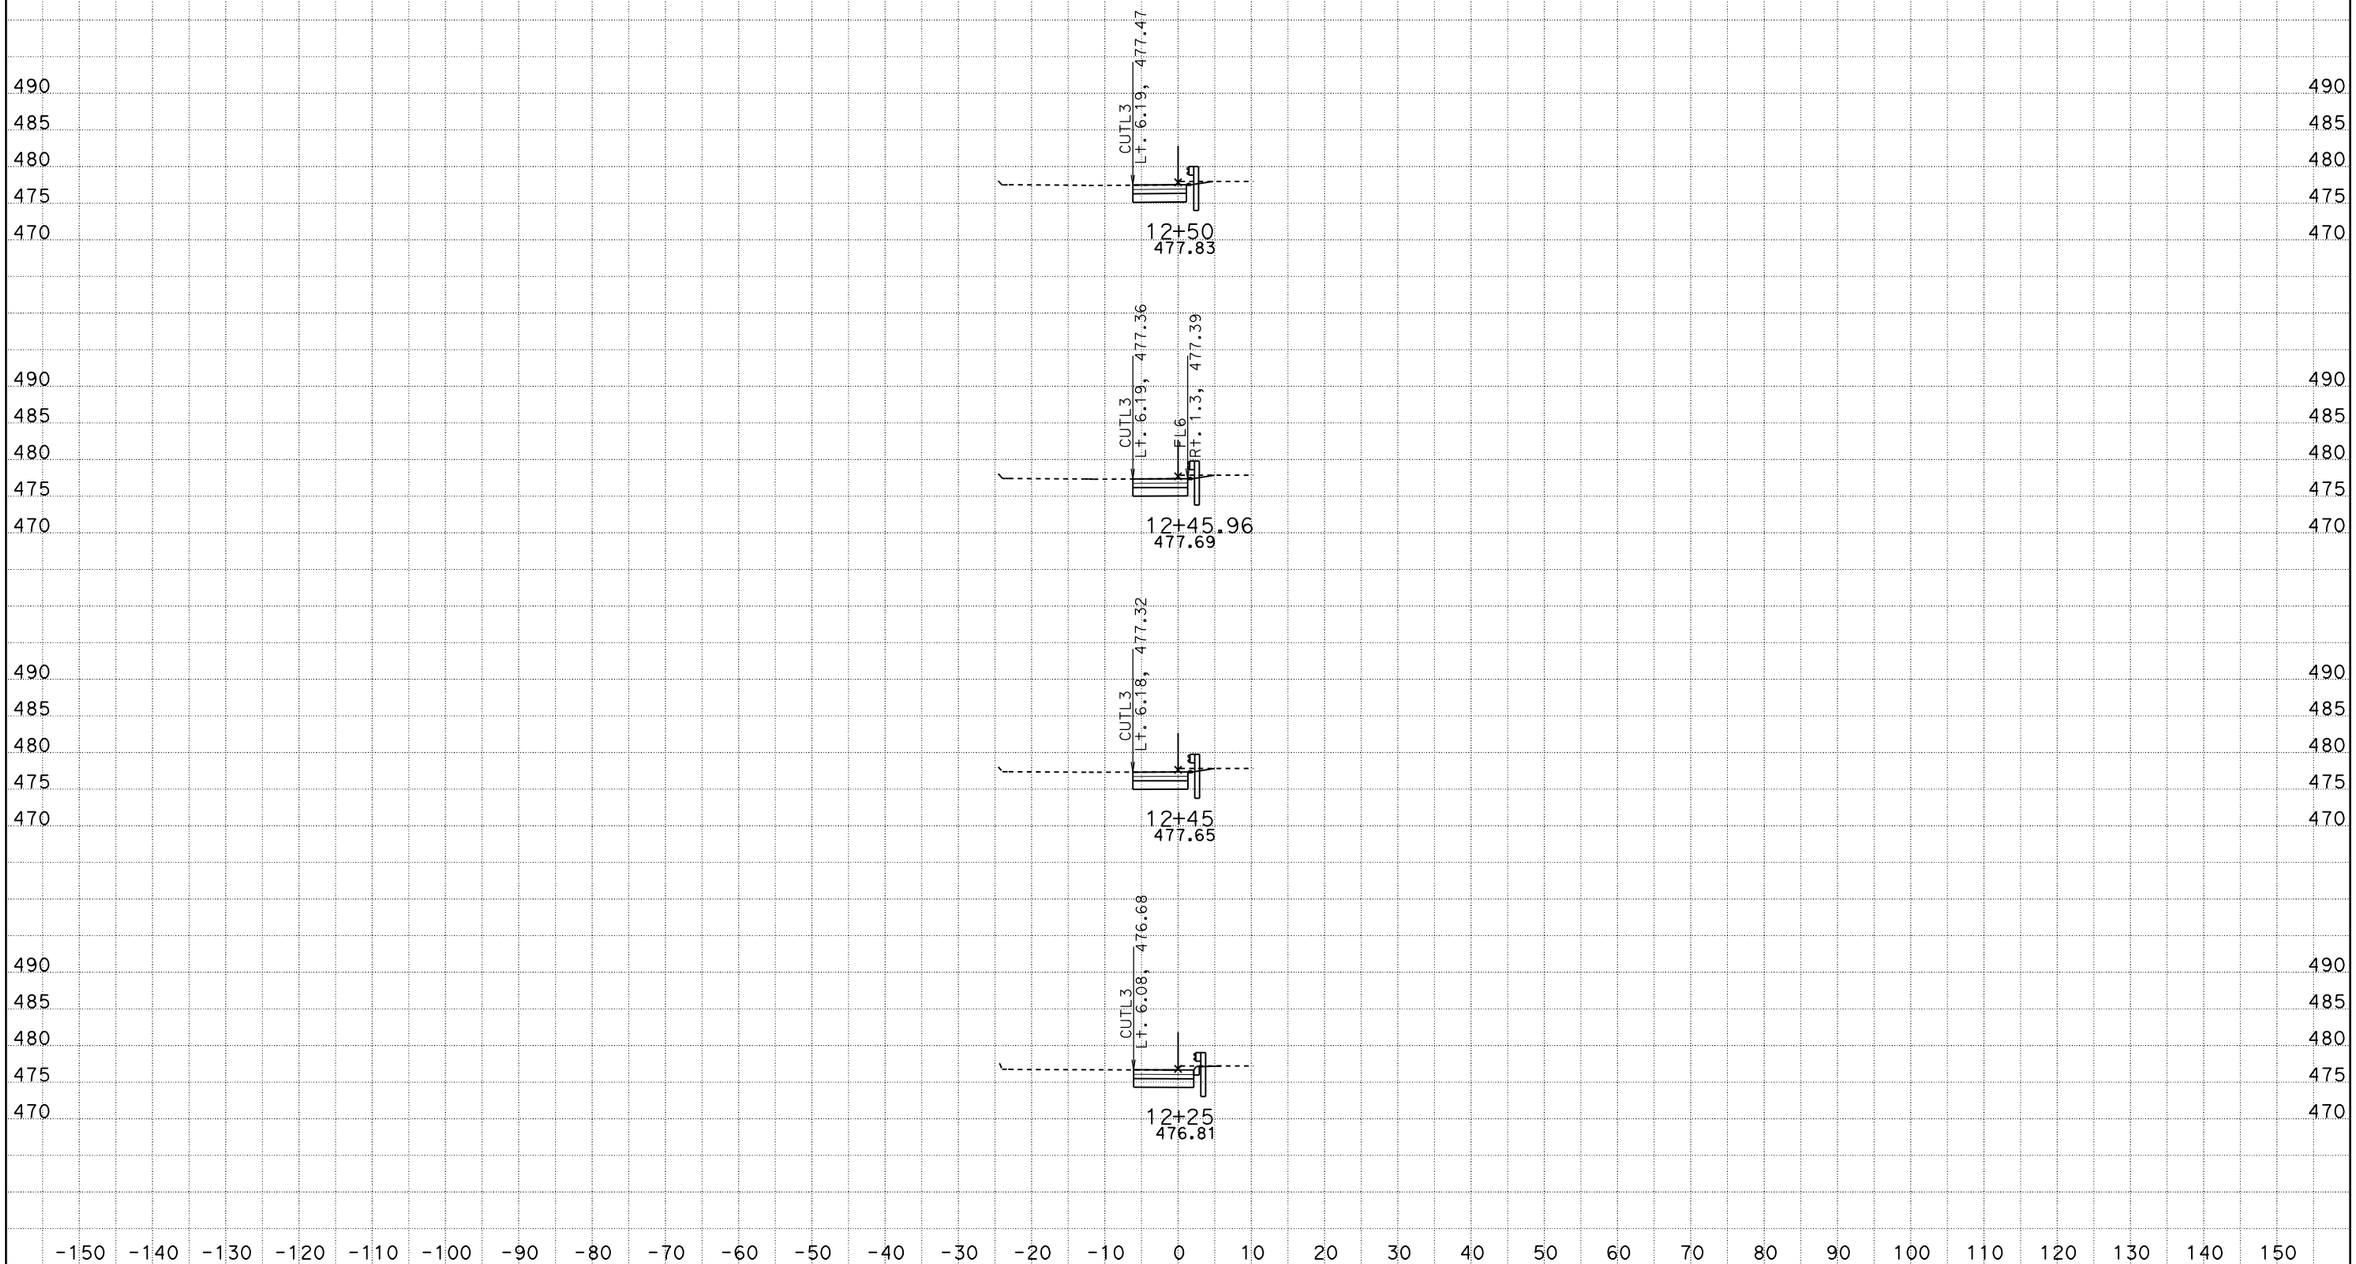

DATE: 1/6/2011

KC Project: 09065L3 File: D:\trieu\EA265901Z65L3\loc_3_fin_nguyen_120110_right.ear

SCALE: 1" = 10' Horiz.
1" = 10' Vert.

All Dimensions are US Survey Feet

SBFRF2
CROSS SECTIONS

SHEET 7 OF XXX

DESIGN STUDY ONLY

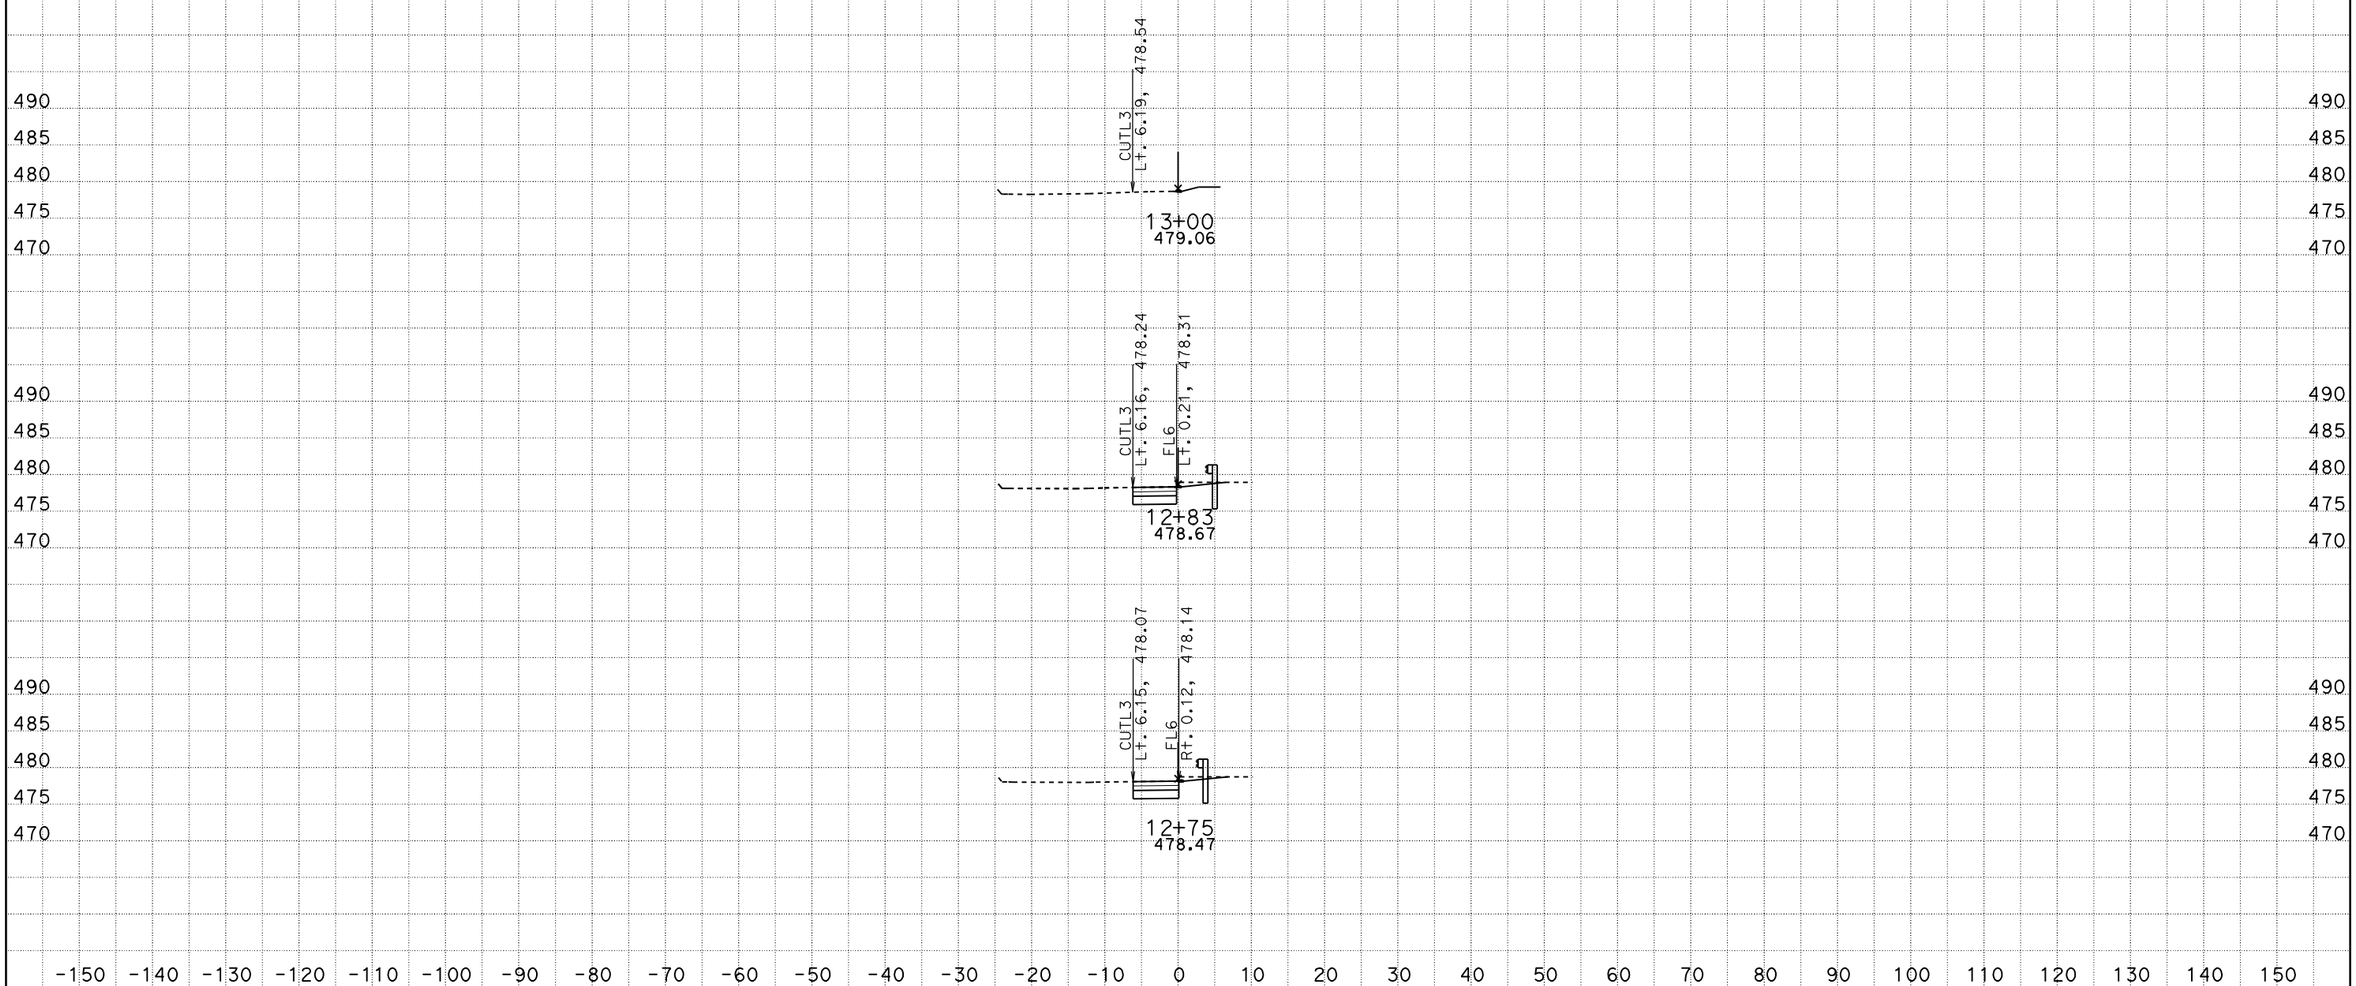

DATE: 1/6/2011

KC Project: 09065L3 File: D:\trieu\EA265901Z65L3\loc_3_fin_nguyen_120110_right.ear

SCALE: 1" = 10' Horiz.
1" = 10' Vert.

All Dimensions are US Survey Feet

SBFRF2
CROSS SECTIONS

SHEET 8 OF XXX

DESIGN STUDY ONLY

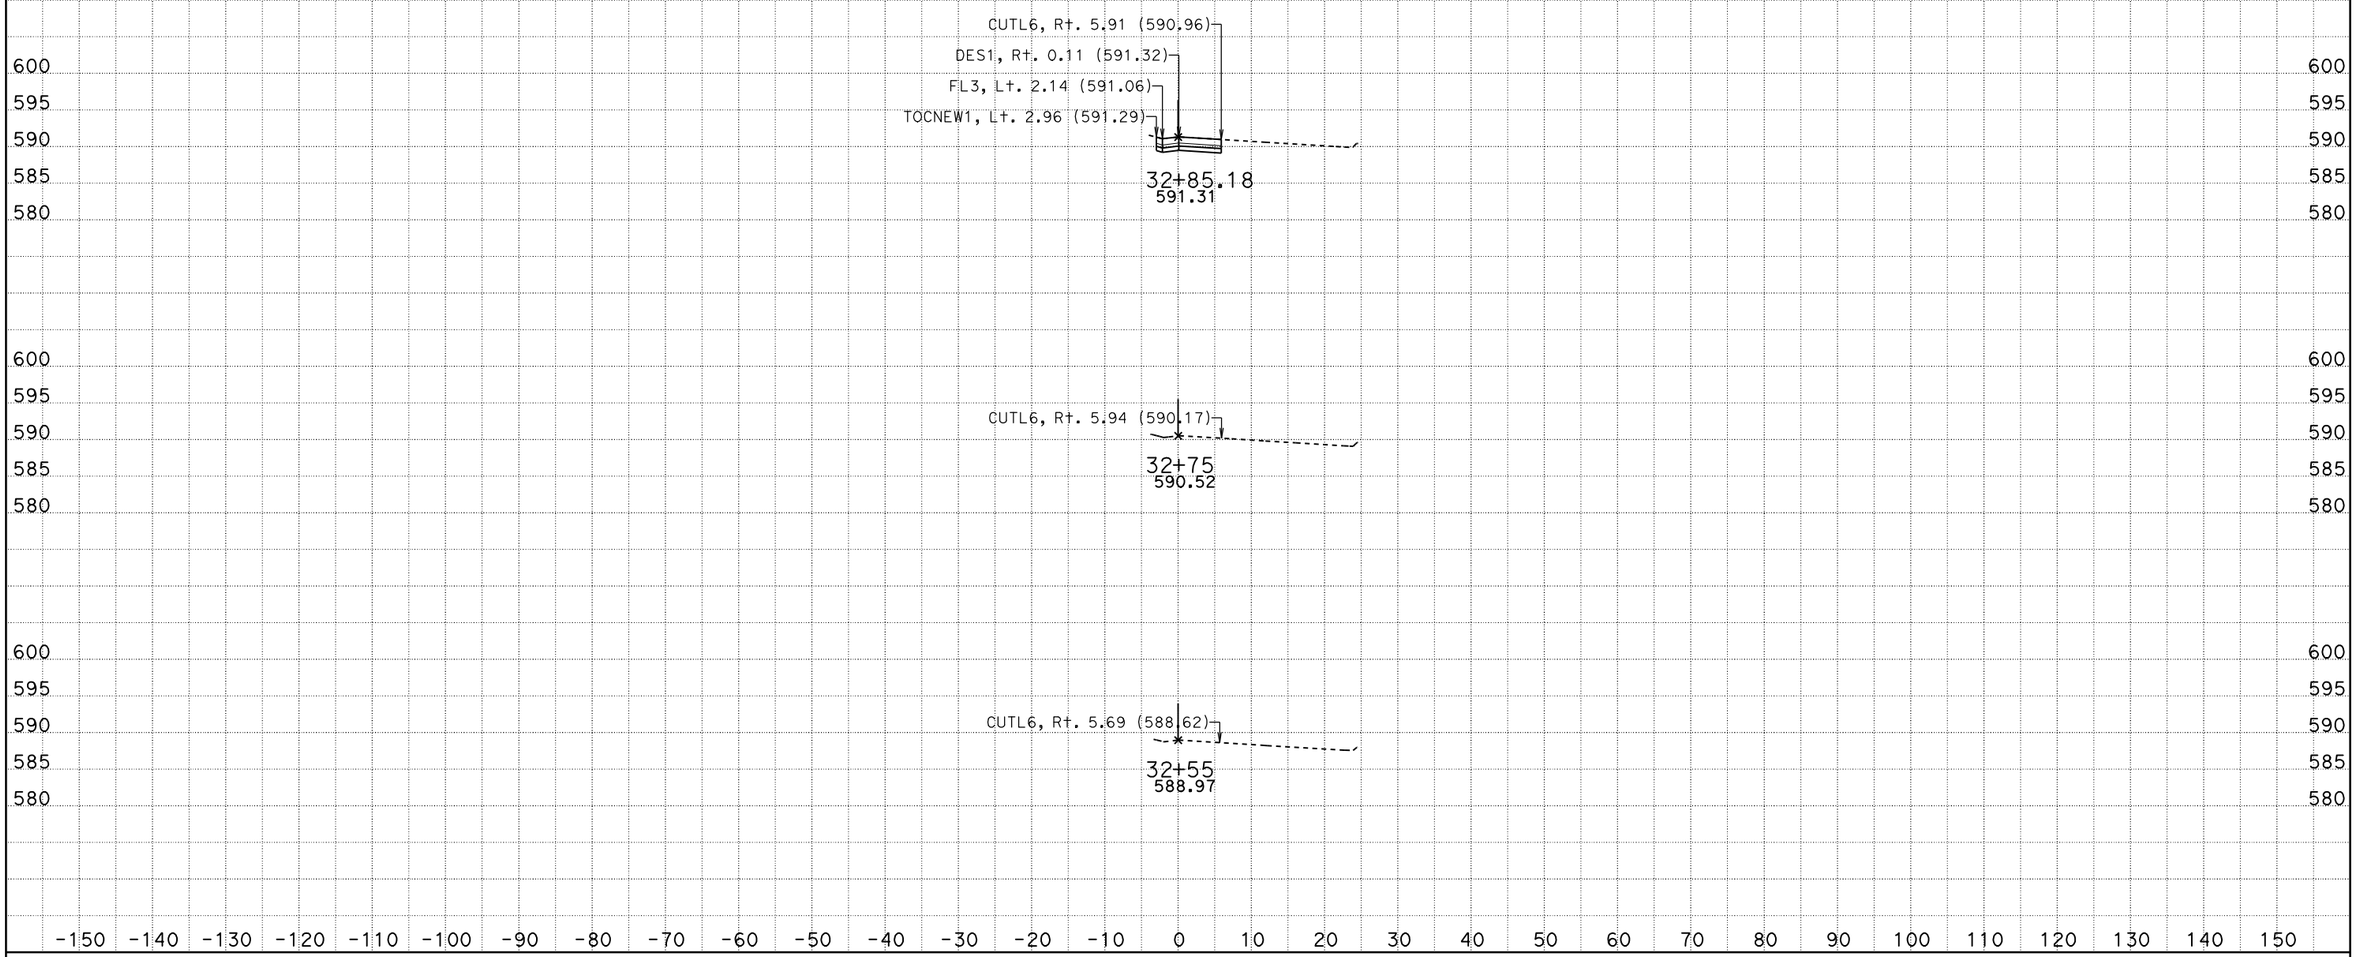

DATE: 1/6/2011

KC Project: 09065L4 File: D:\trieu\EA265901Z65L4\loc_4_fin_left side_10_13_10.ear

SCALE: 1" = 10' Horiz.
1" = 10' Vert.

All Dimensions are US Survey Feet

CAHSBF1
CROSS SECTIONS

SHEET 1 OF XXX

DESIGN STUDY ONLY

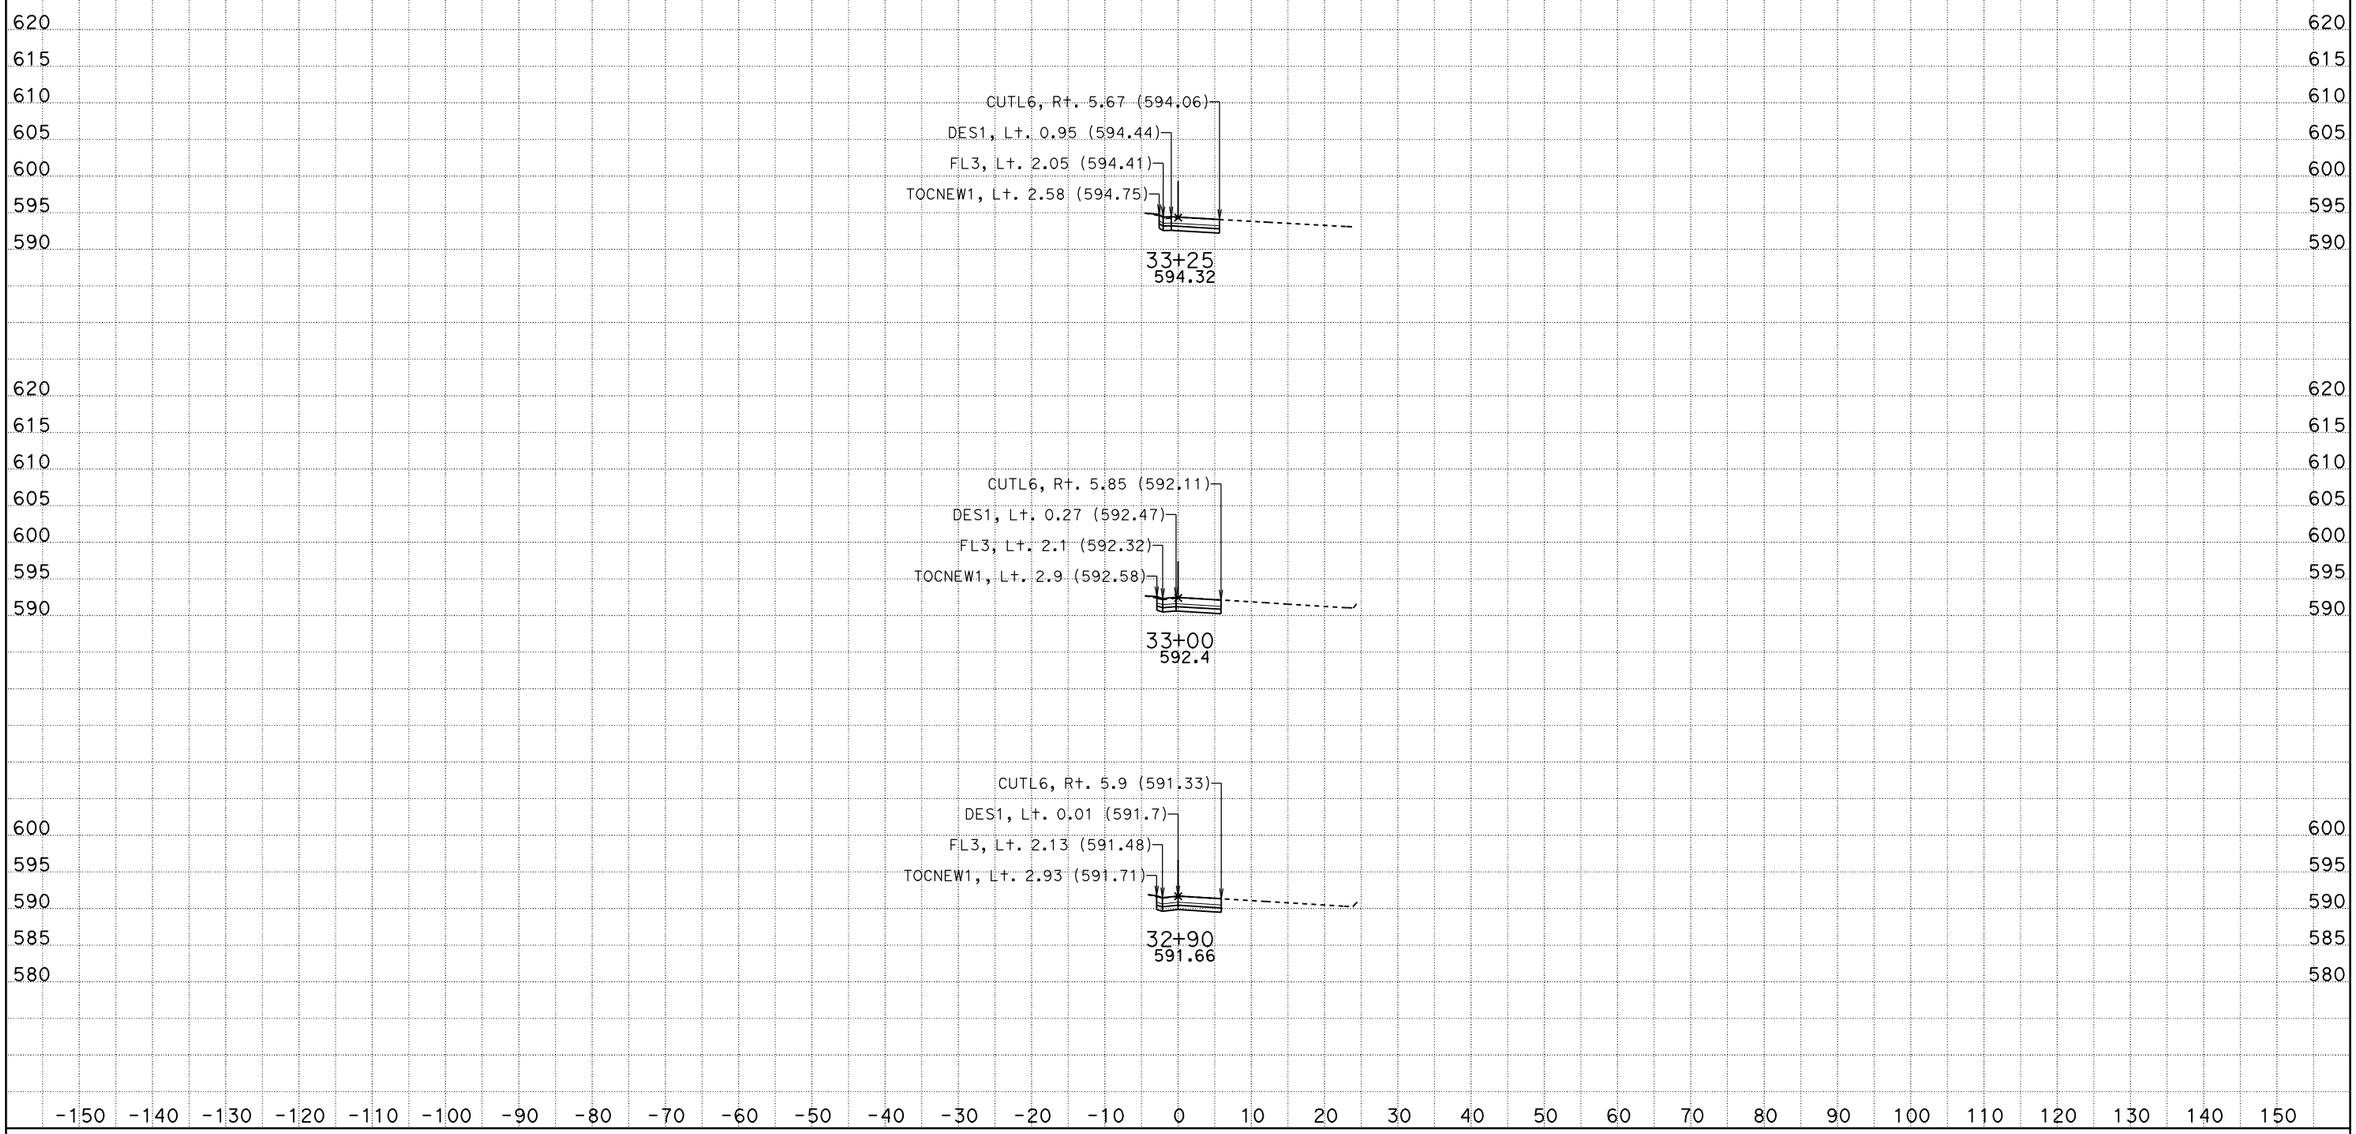

DATE: 1/6/2011

KC Project: 09065L4 File: D:\trieu\EA265901Z65L4\loc_4_fin_left side_10_13_10.ear

SCALE: 1" = 10' Horiz.
1" = 10' Vert.

All Dimensions are US Survey Feet

CAHSBF1
CROSS SECTIONS

SHEET 2 OF XXX

DESIGN STUDY ONLY

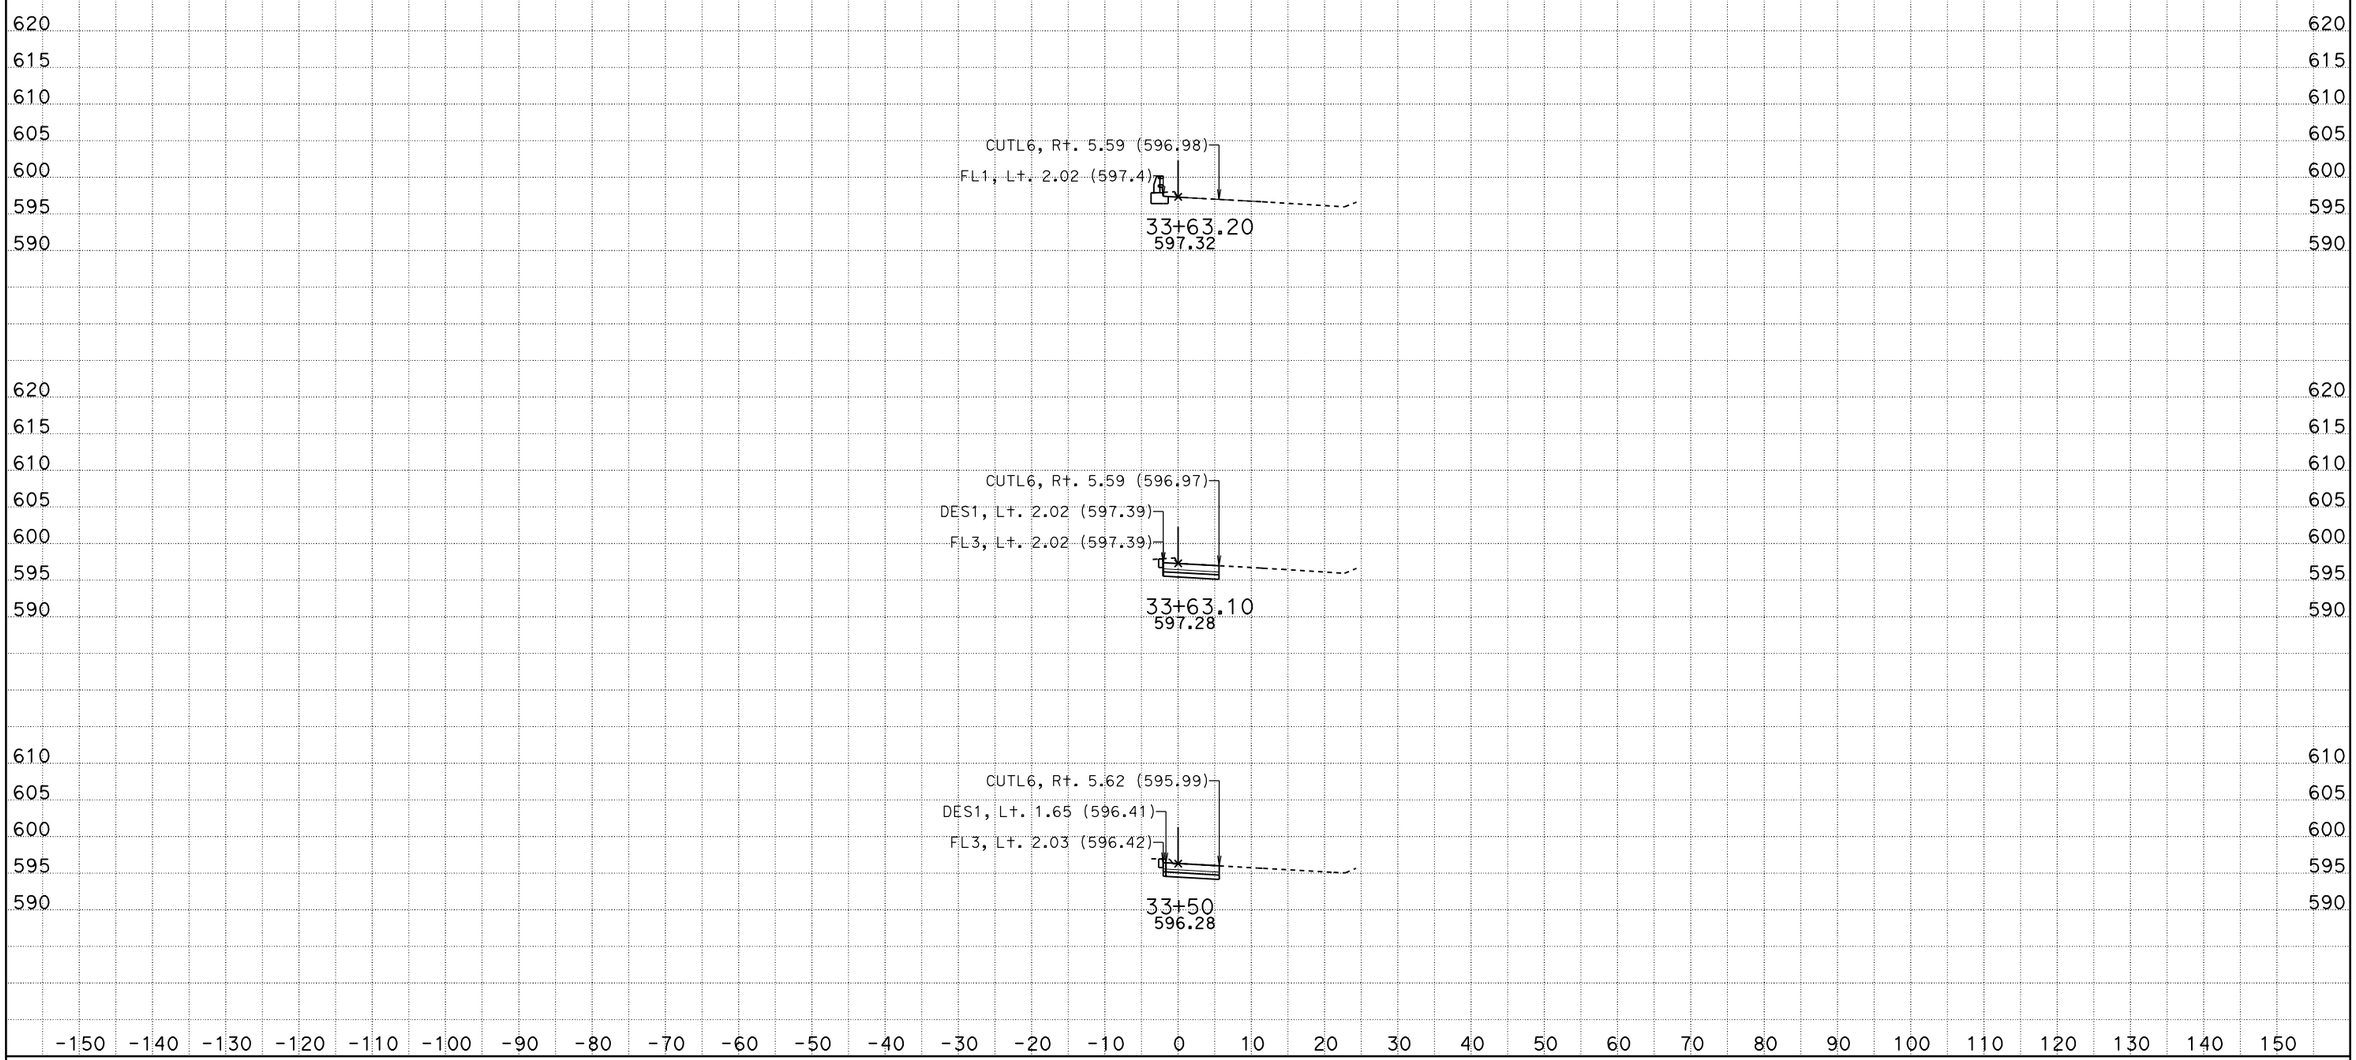

DATE: 1/6/2011

KC Project: 09065L4 File: D:\trieu\EA265901Z65L4\loc_4_fin_left side_10_13_10.ear

SCALE: 1" = 10' Horiz.
1" = 10' Vert.

All Dimensions are US Survey Feet

CAHSBF1
CROSS SECTIONS

SHEET 3 OF XXX

DESIGN STUDY ONLY

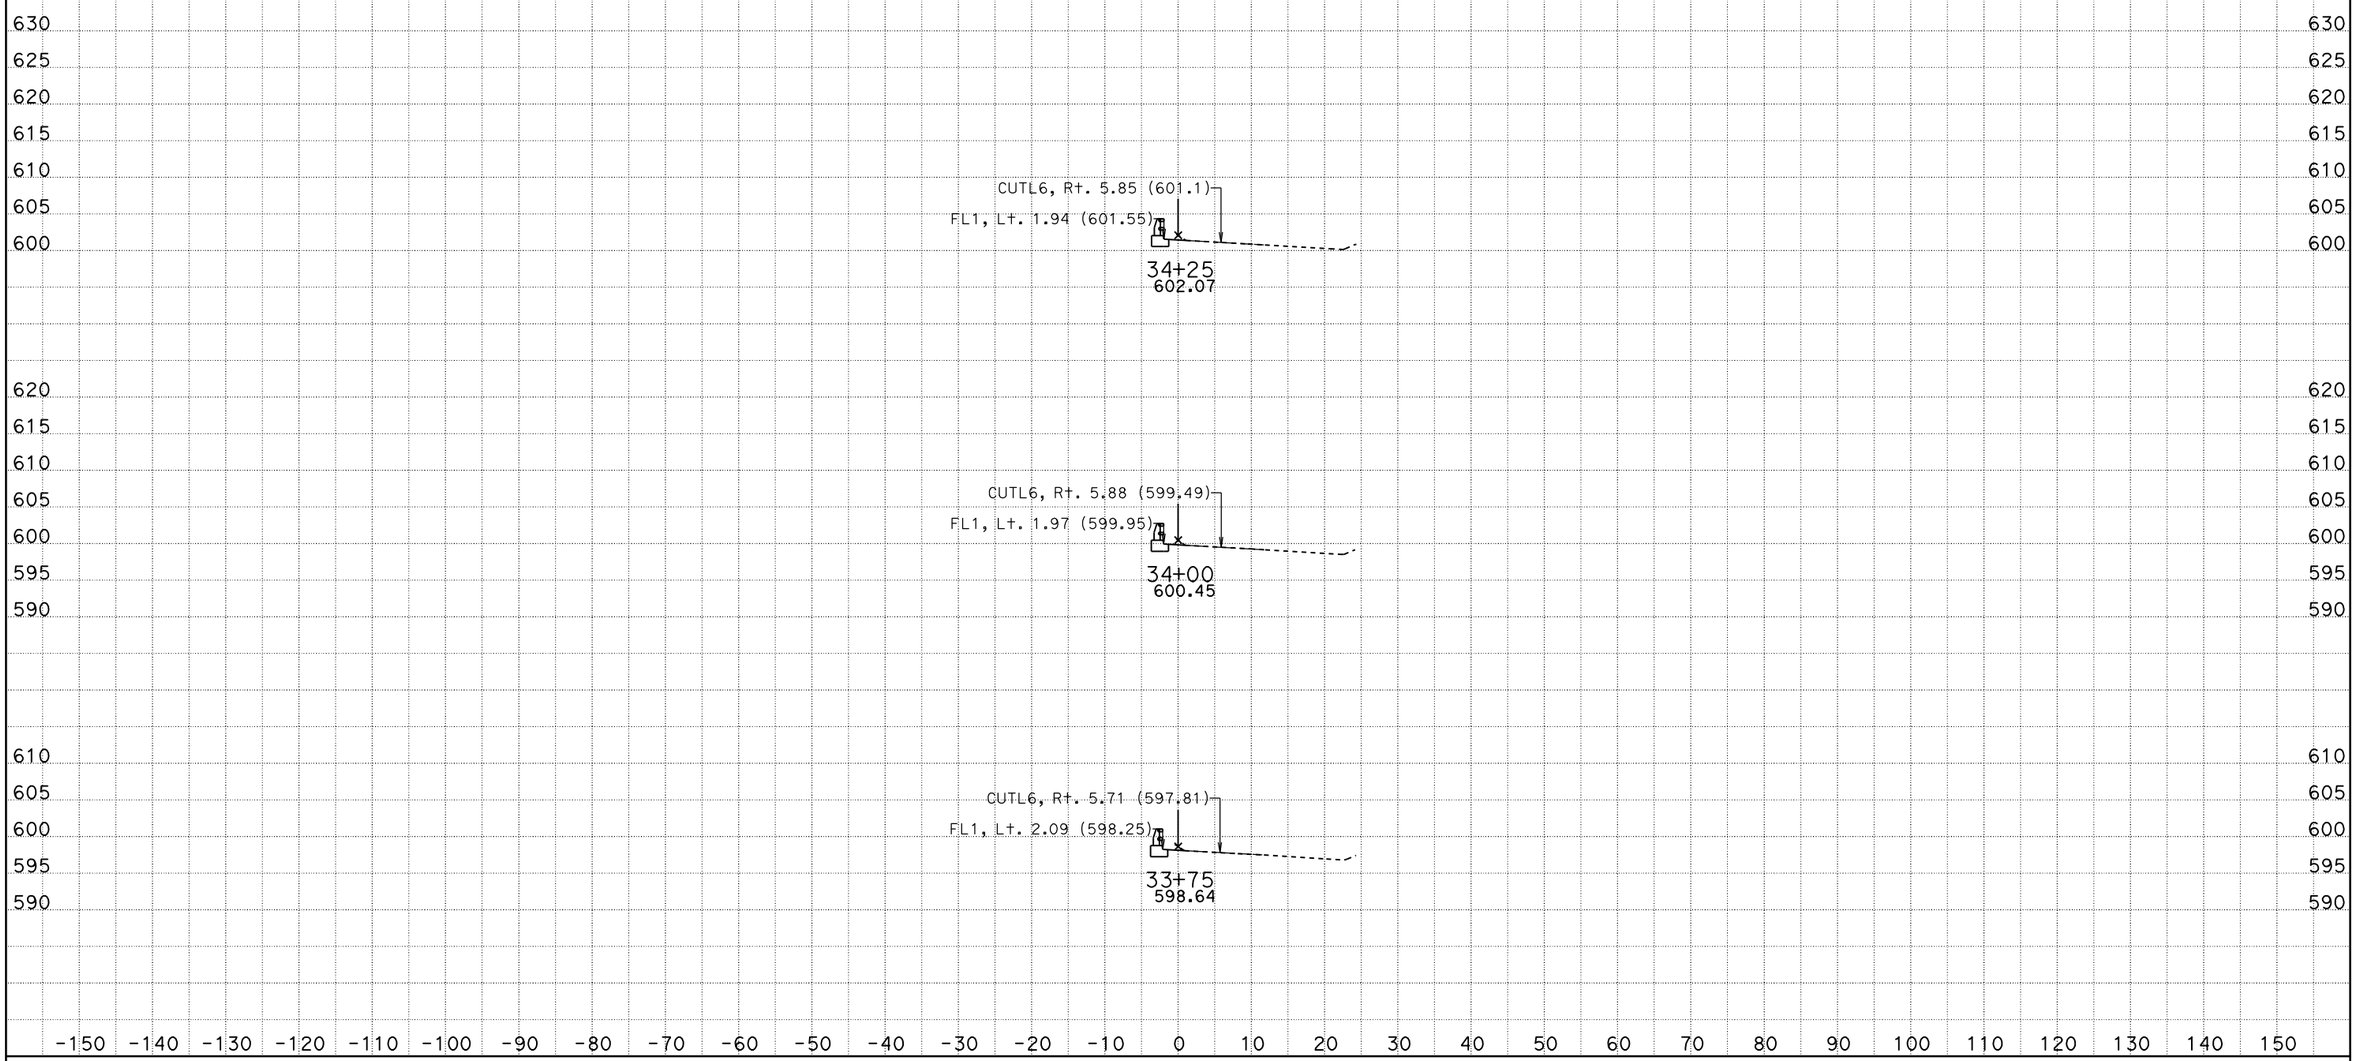

DATE: 1/6/2011

KC Project: 09065L4 File: D:\trieu\EA265901Z65L4\loc_4_fin_left side_10_13_10.ear

SCALE: 1" = 10' Horiz.
1" = 10' Vert.

All Dimensions are US Survey Feet

CAHSBF1
CROSS SECTIONS

SHEET 4 OF XXX

DESIGN STUDY ONLY

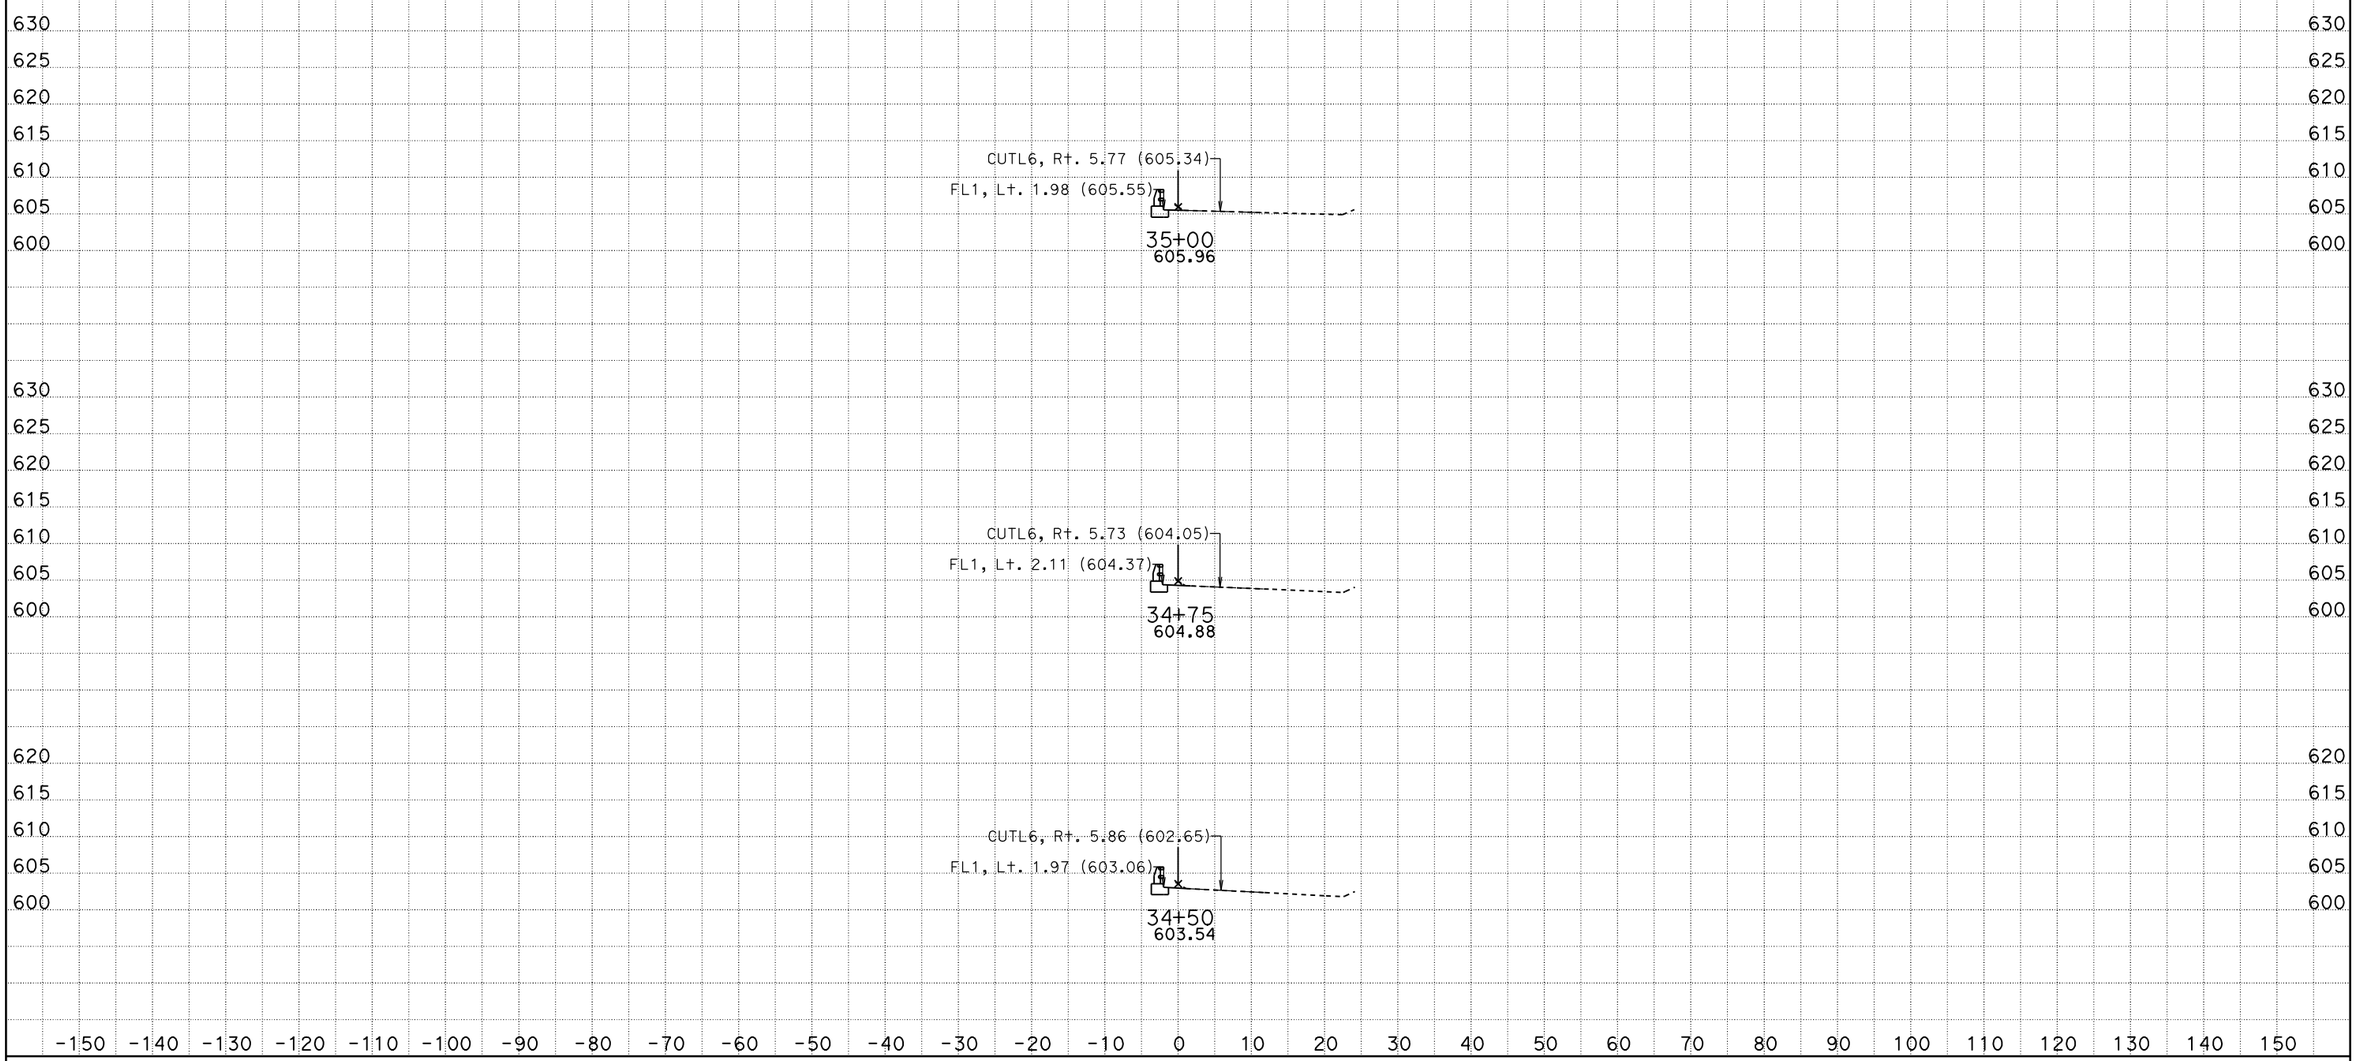

DATE: 1/6/2011

KC Project: 09065L4 File: D:\trieu\EA265901Z65L4\loc_4_fin_left side_10_13_10.ear

SCALE: 1" = 10' Horiz.
1" = 10' Vert.

All Dimensions are US Survey Feet

CAHSBF1
CROSS SECTIONS

SHEET 5 OF XXX

DESIGN STUDY ONLY

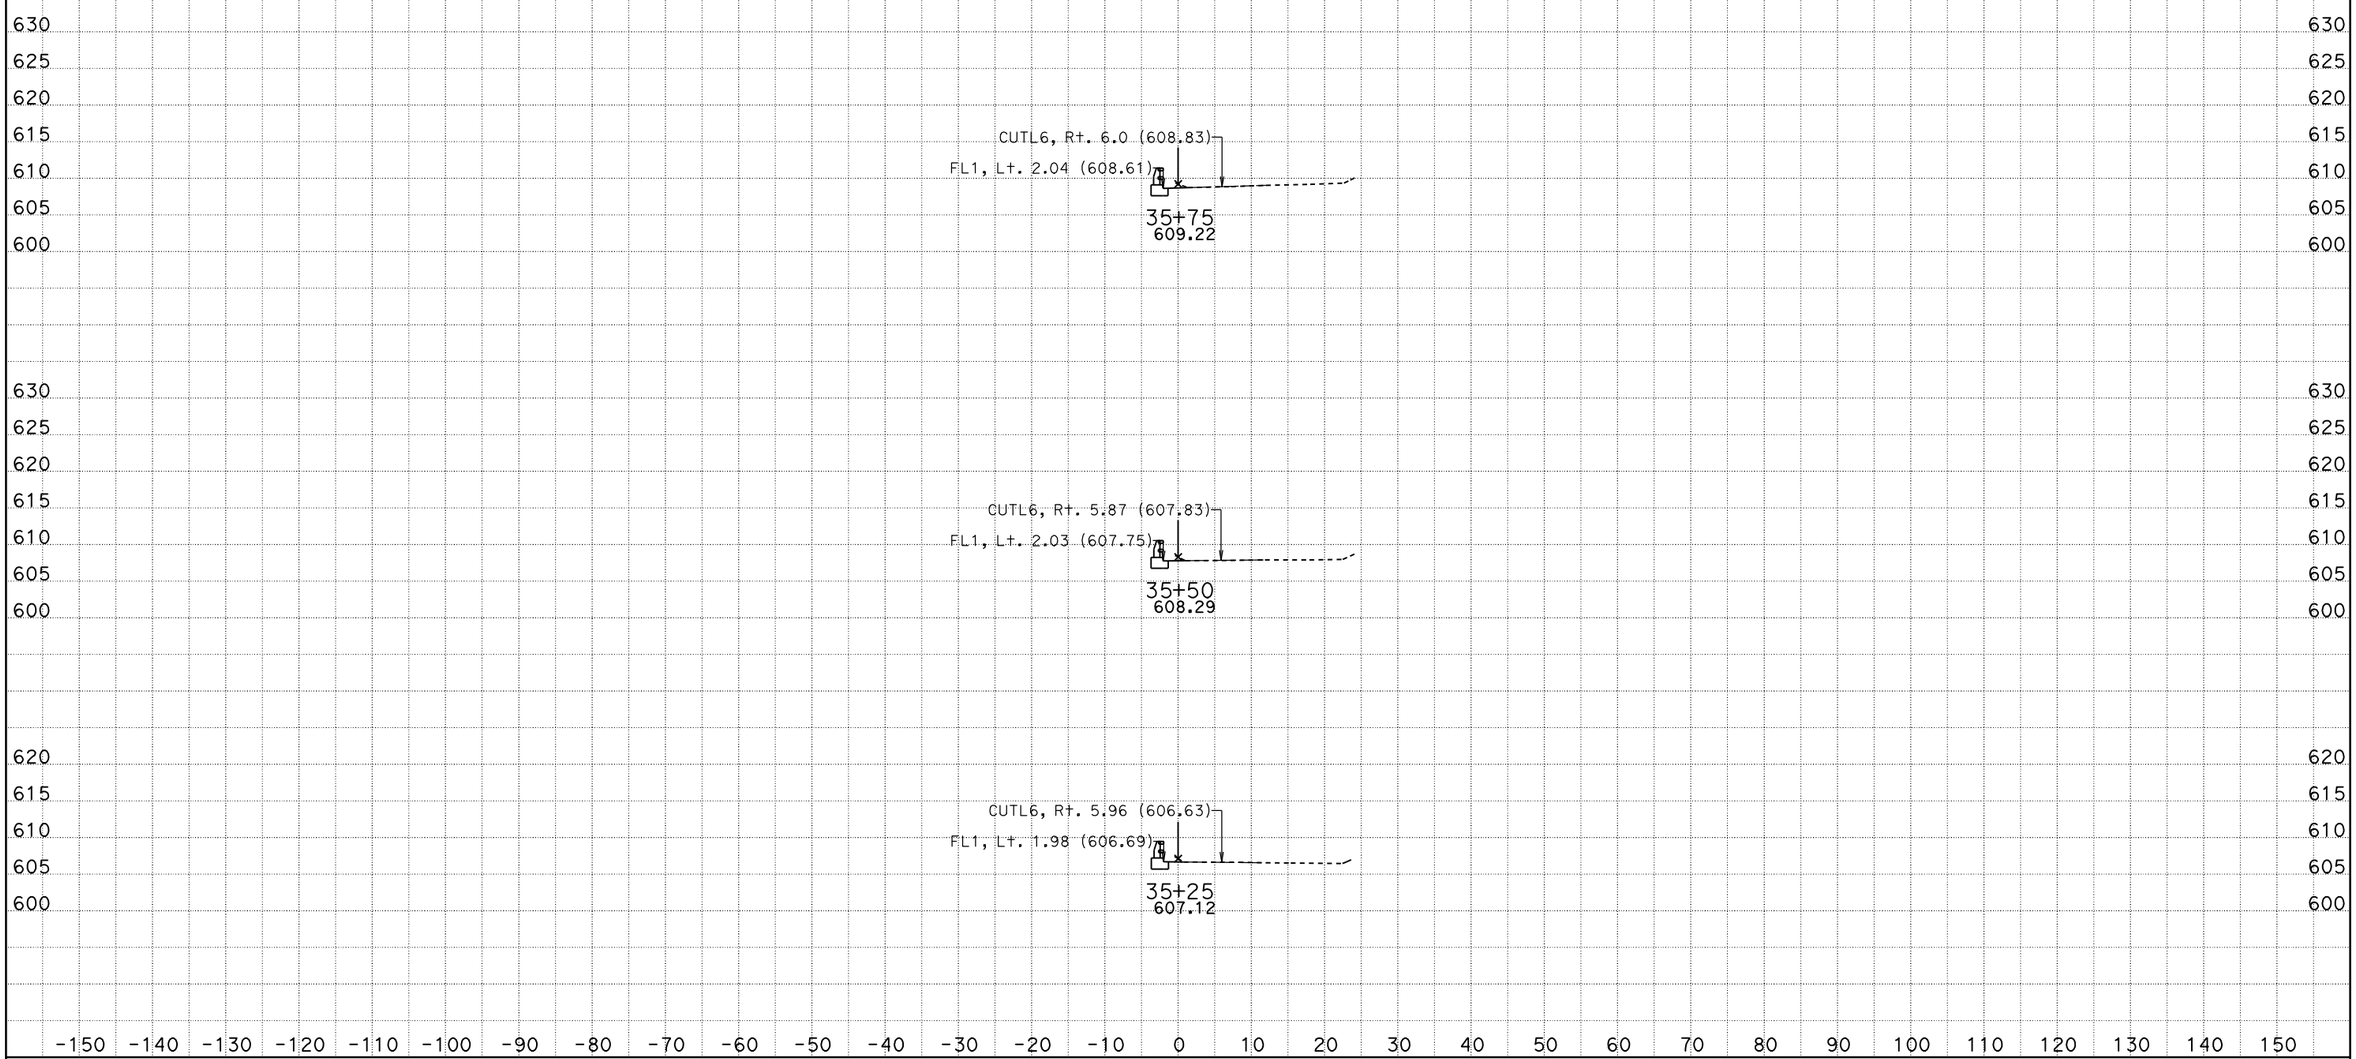

DATE: 1/6/2011

KC Project: 09065L4 File: D:\trieu\EA265901Z65L4\loc_4_fin_left side_10_13_10.ear

SCALE: 1" = 10' Horiz.
1" = 10' Vert.

All Dimensions are US Survey Feet

CAHSBF1
CROSS SECTIONS

SHEET 6 OF XXX

DESIGN STUDY ONLY

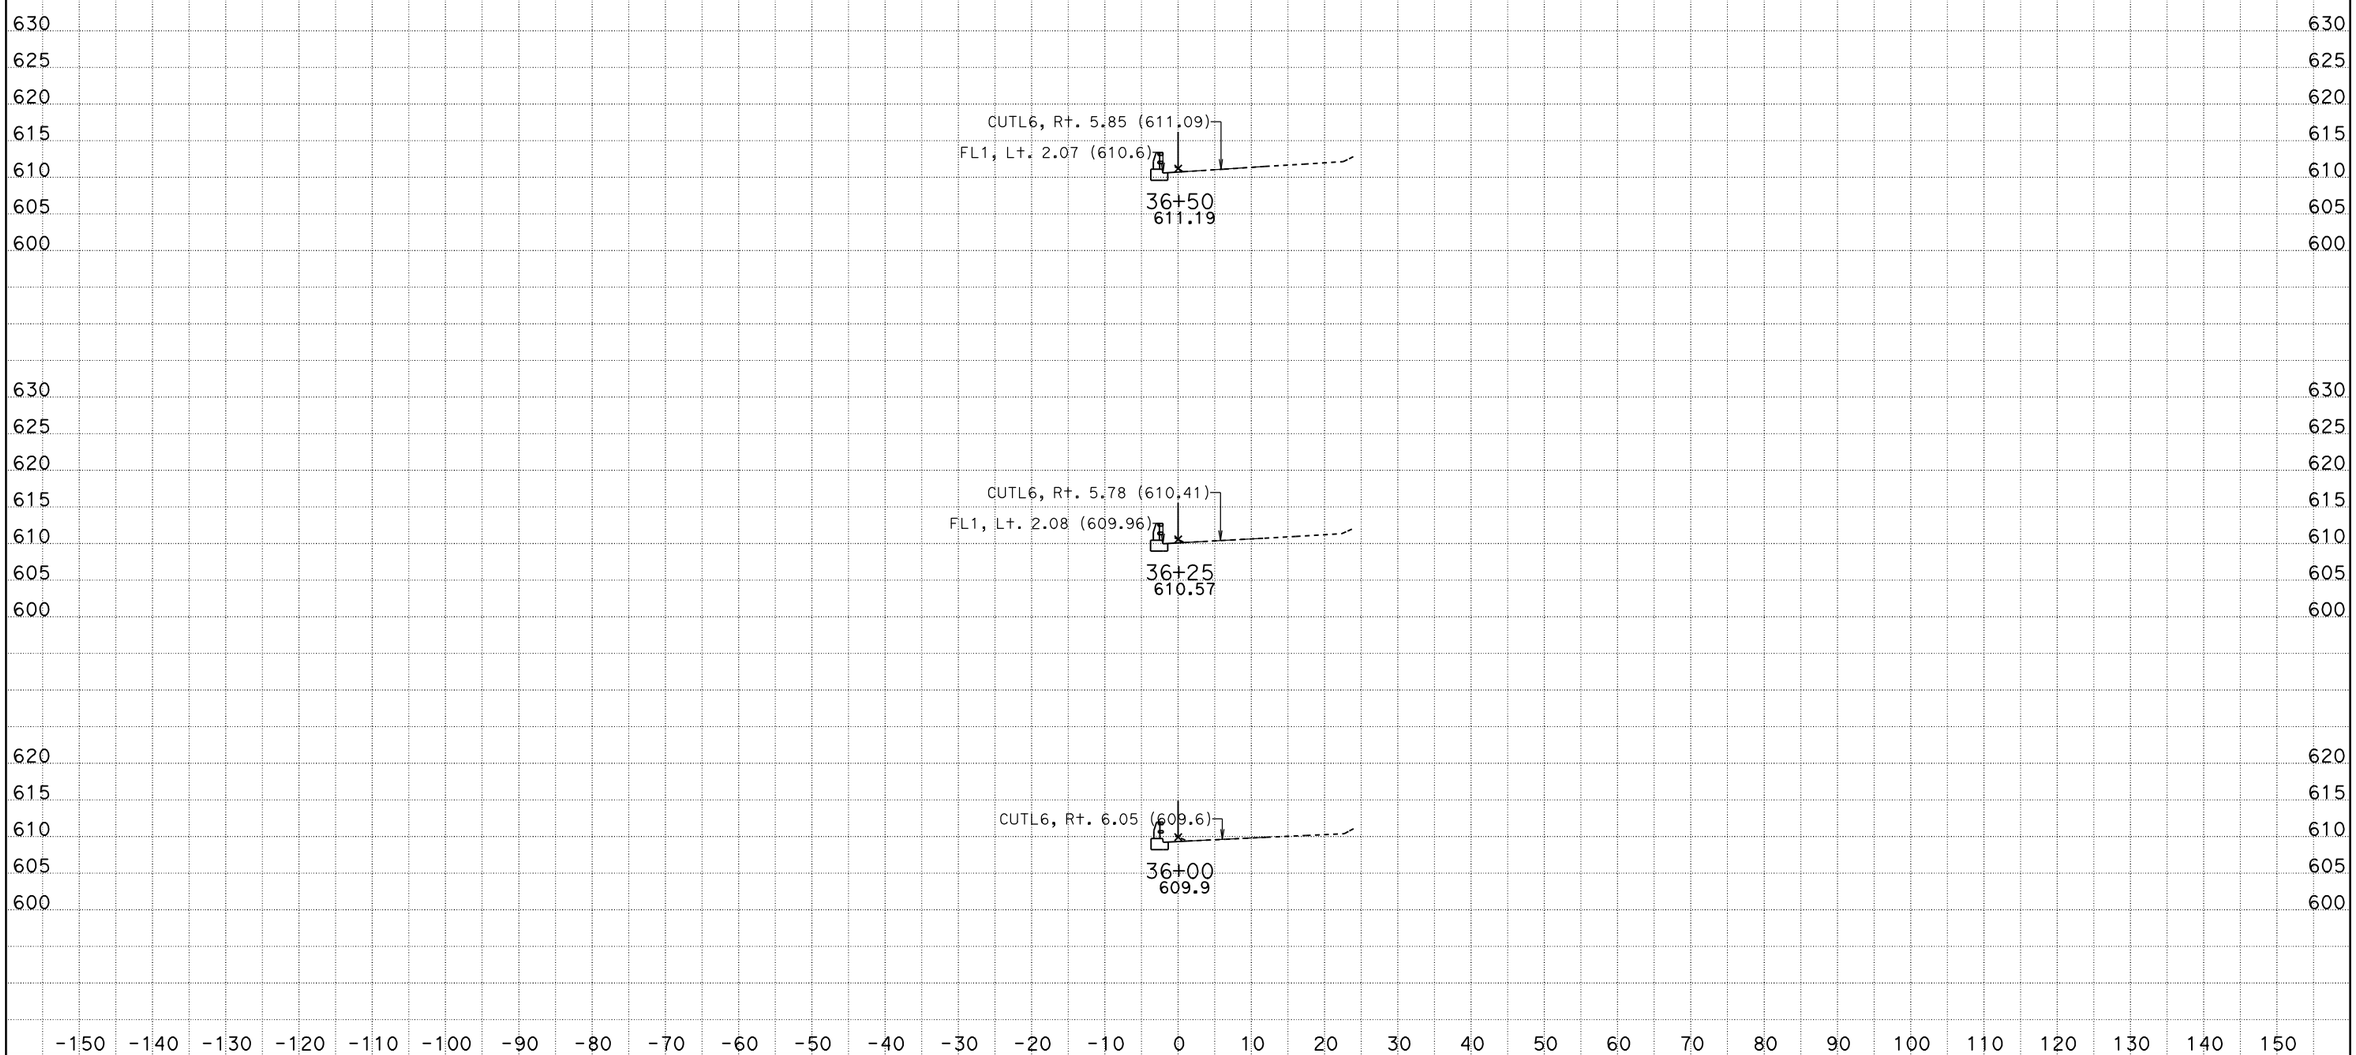

DATE: 1/6/2011

KC Project: 09065L4 File: D:\trieu\EA265901Z65L4\loc_4_fin_left side_10_13_10.ear

SCALE: 1" = 10' Horiz.
1" = 10' Vert.

All Dimensions are US Survey Feet

CAHSBF1
CROSS SECTIONS

SHEET 7 OF XXX

DESIGN STUDY ONLY

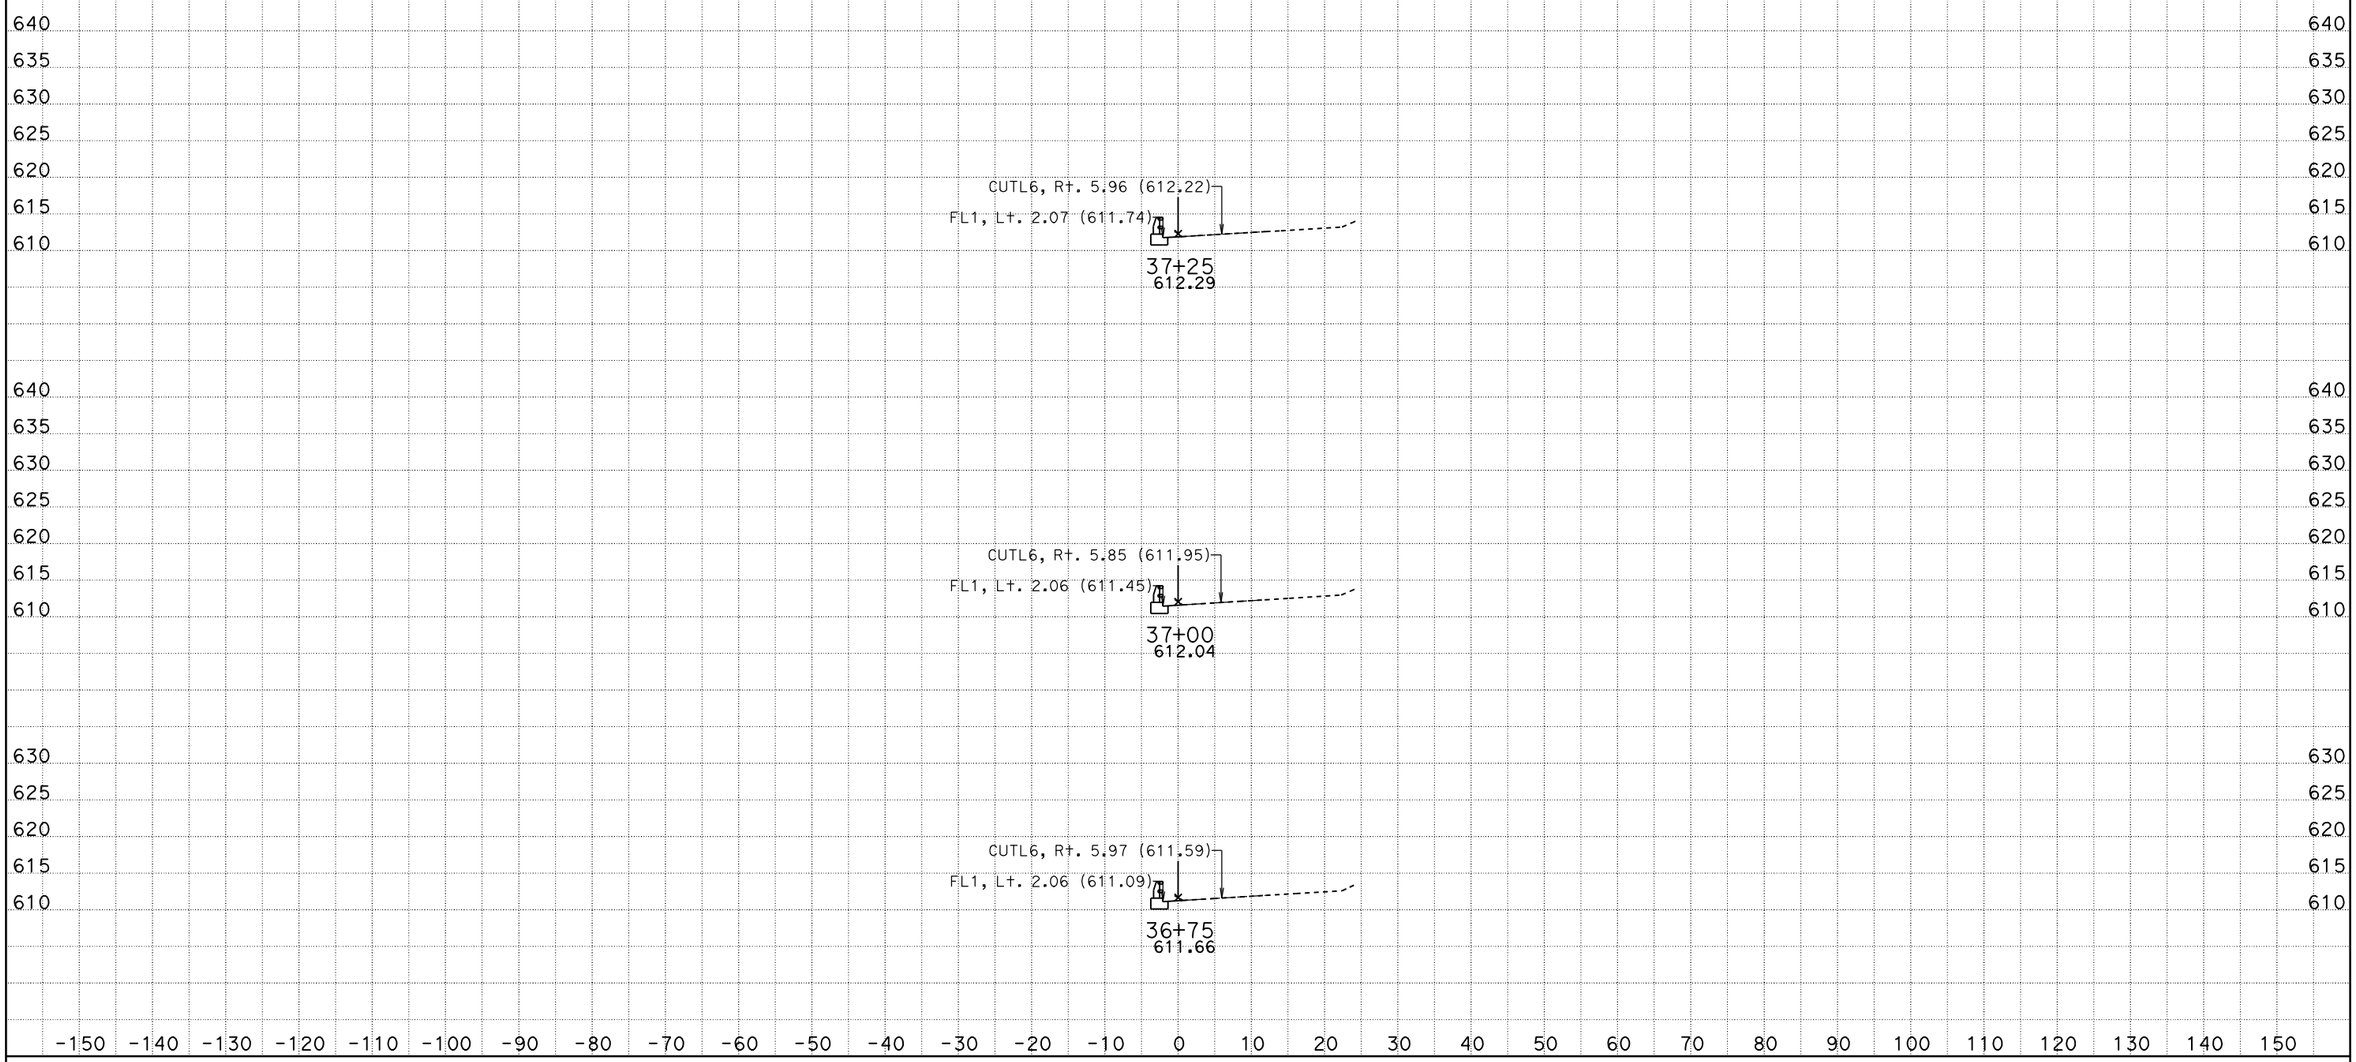

DATE: 1/6/2011

KC Project: 09065L4 File: D:\trieu\EA265901Z65L4\loc_4_fin_left side_10_13_10.ear

SCALE: 1" = 10' Horiz.
1" = 10' Vert.

All Dimensions are US Survey Feet

CAHSBF1
CROSS SECTIONS

SHEET 8 OF XXX

DESIGN STUDY ONLY

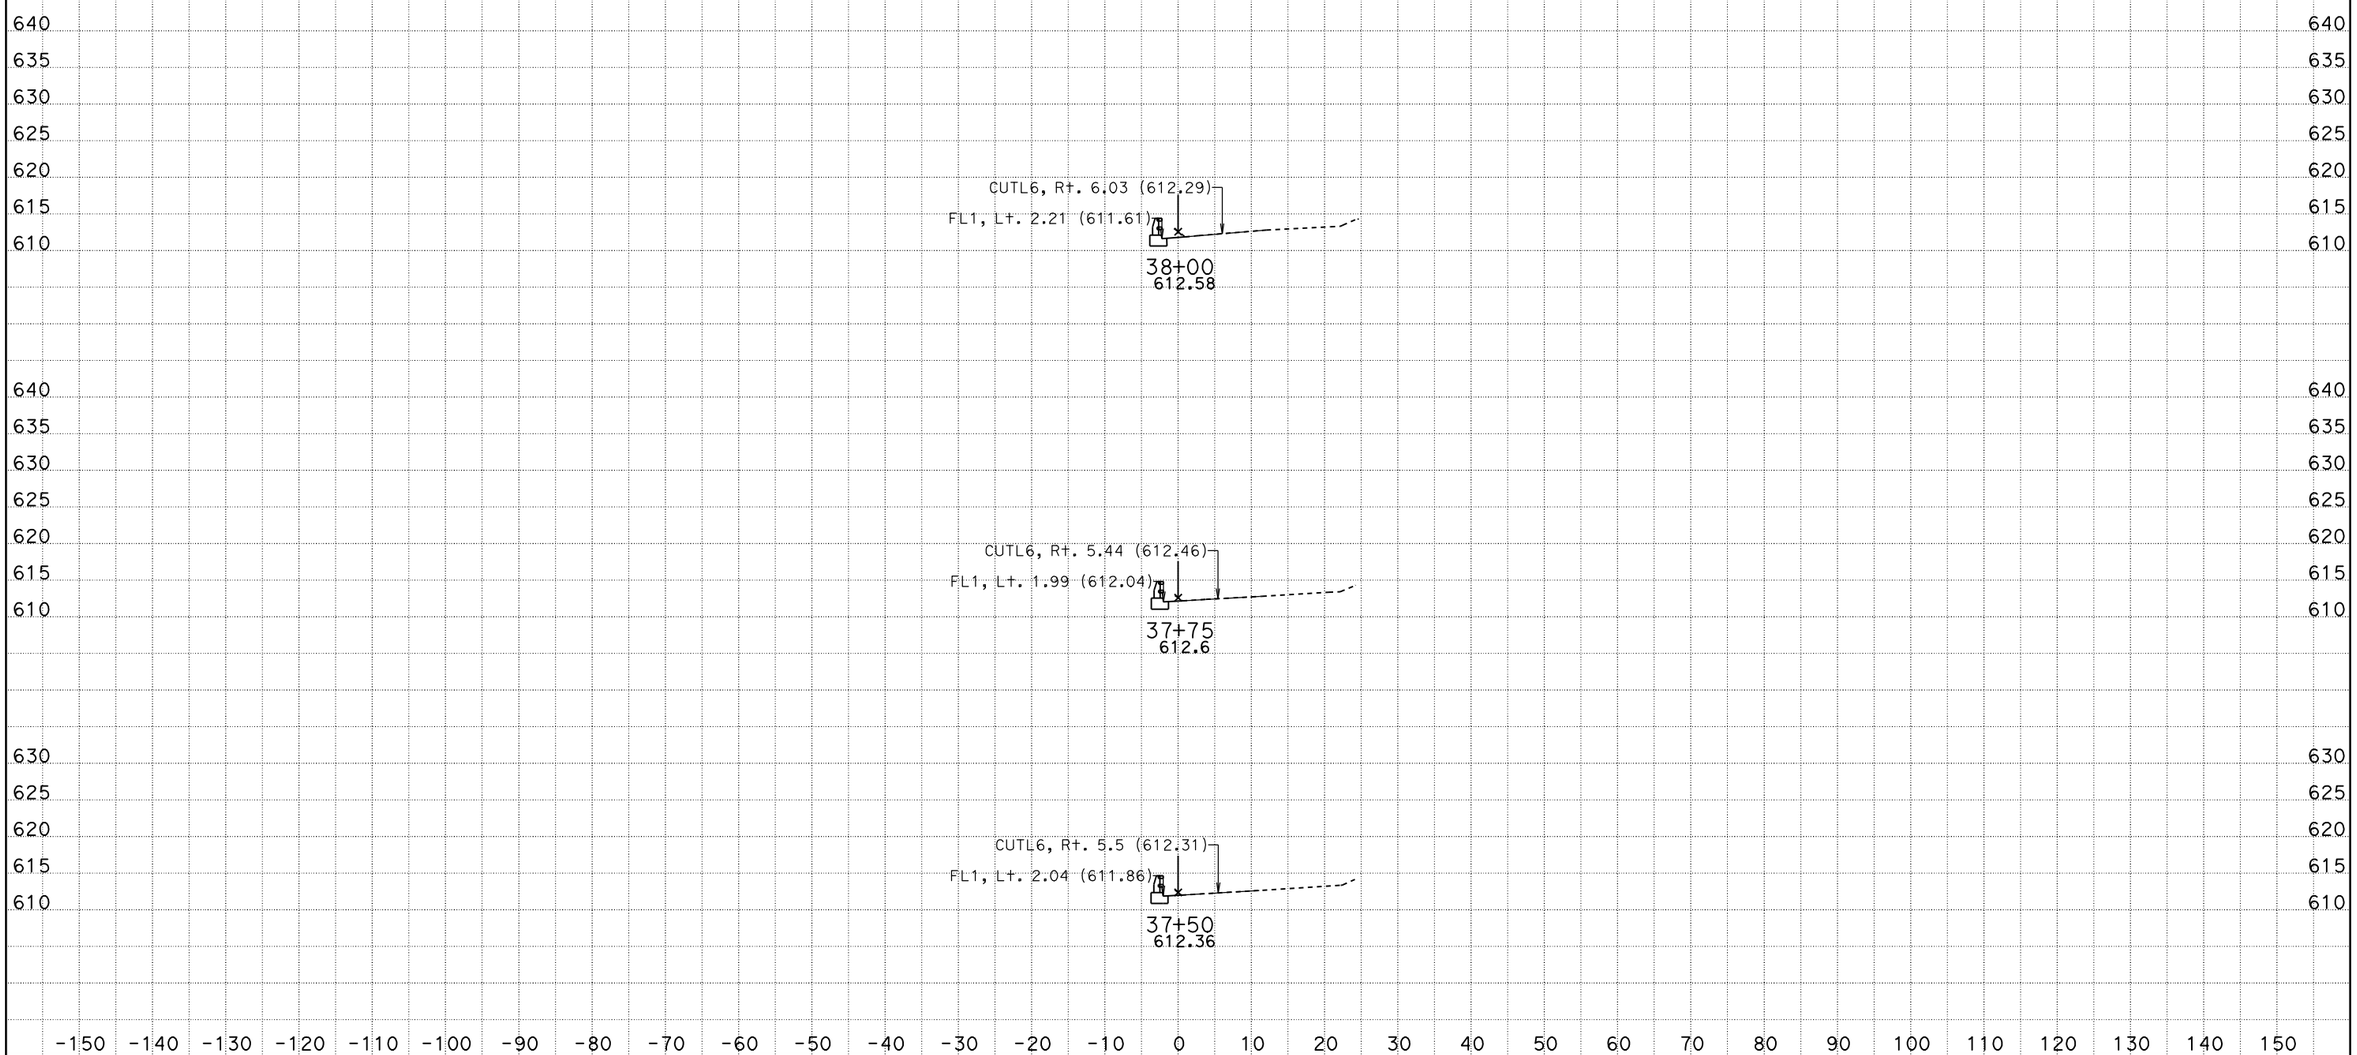

DATE: 1/6/2011

KC Project: 09065L4 File: D:\trieu\EA265901Z65L4\loc_4_fin_left side_10_13_10.ear

SCALE: 1" = 10' Horiz.
1" = 10' Vert.

All Dimensions are US Survey Feet

CAHSBF1
CROSS SECTIONS

SHEET 9 OF XXX

DESIGN STUDY ONLY

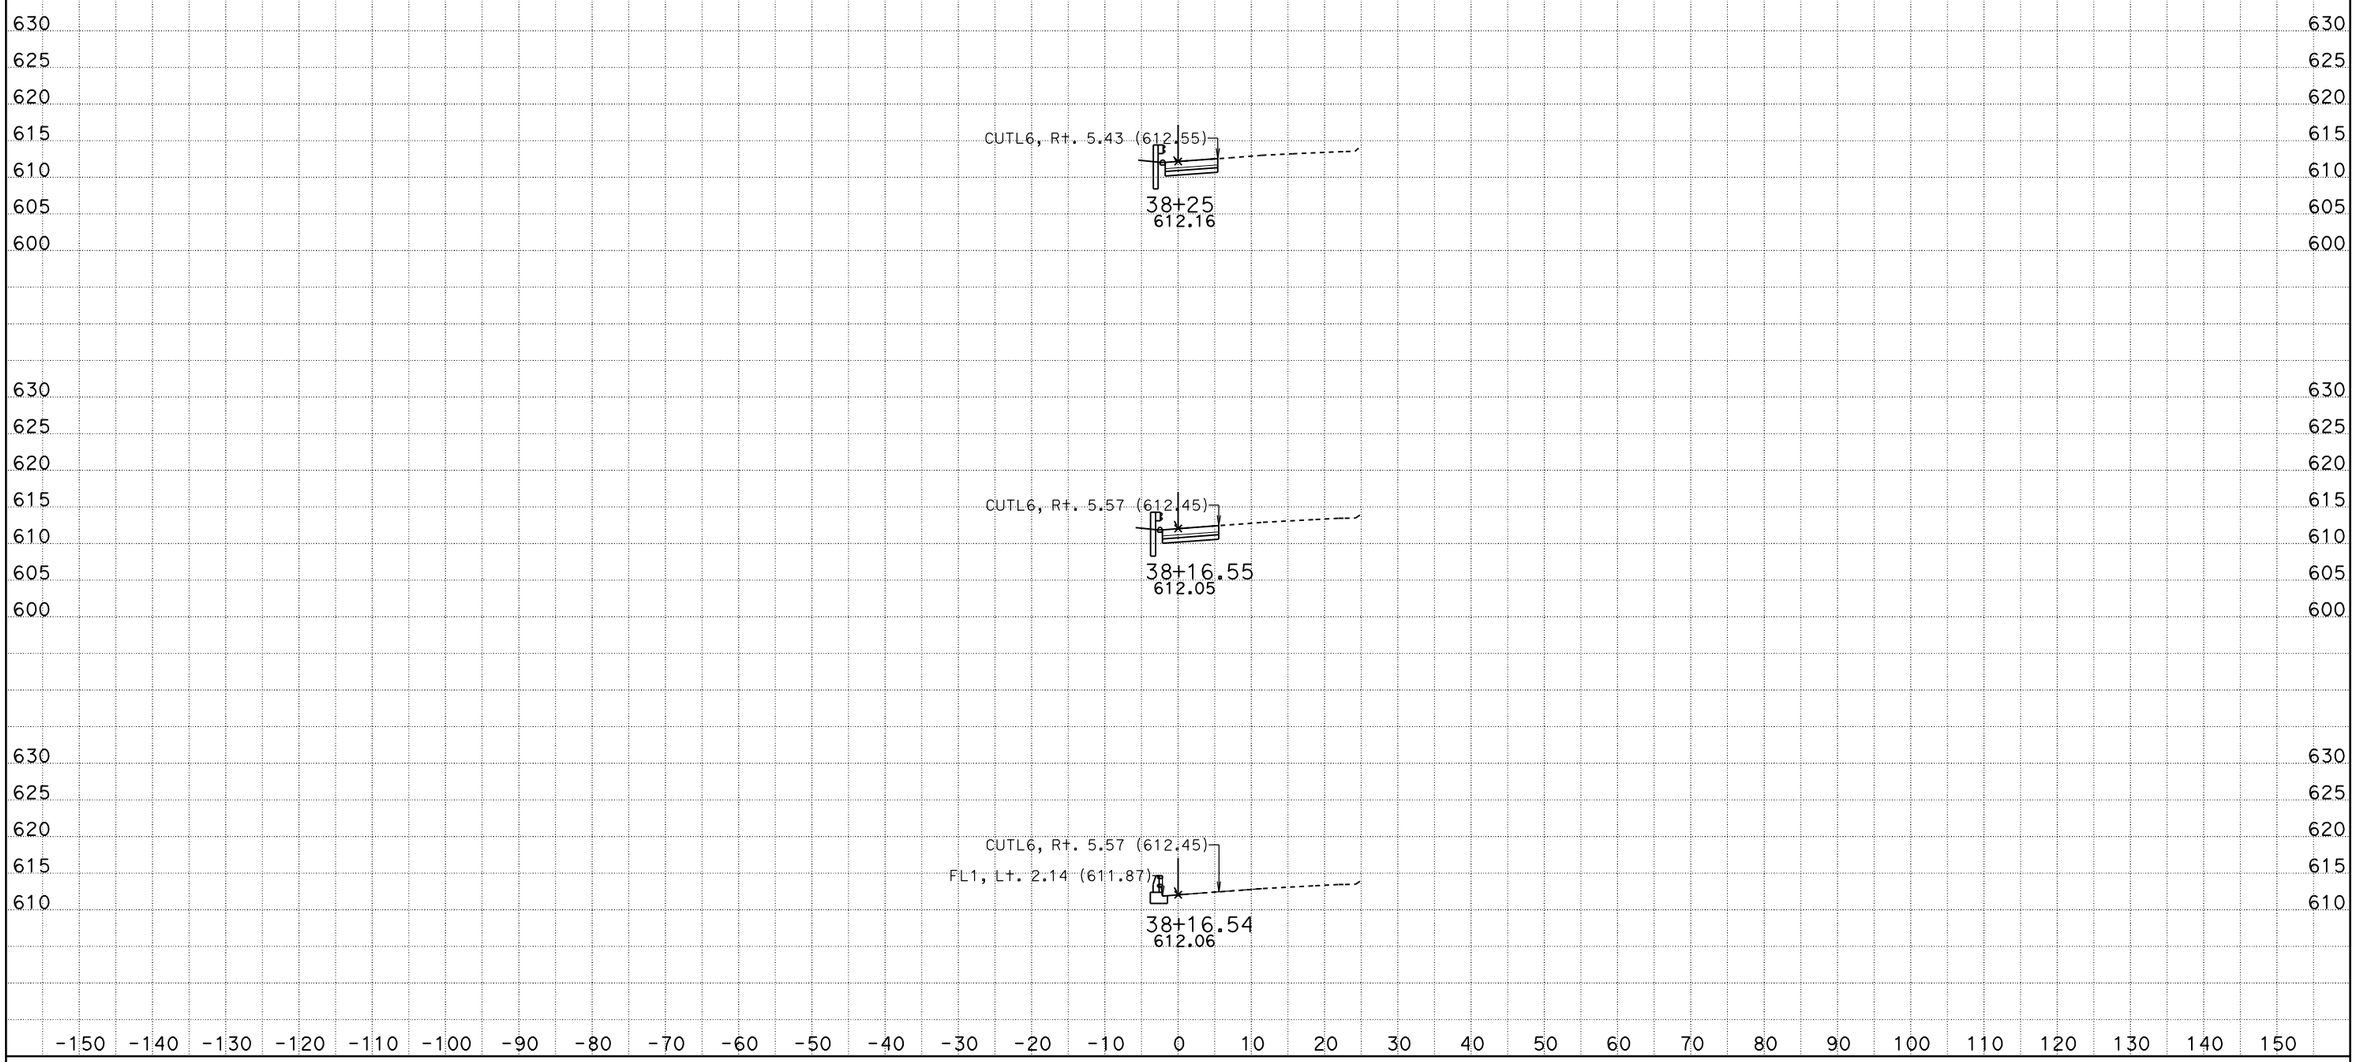

DATE: 1/6/2011

KC Project: 09065L4 File: D:\trieu\EA265901Z65L4\loc_4_fin_left side_10_13_10.ear

SCALE: 1" = 10' Horiz.
1" = 10' Vert.

All Dimensions are US Survey Feet

CAHSBF1
CROSS SECTIONS

SHEET 10 OF XXX

DESIGN STUDY ONLY

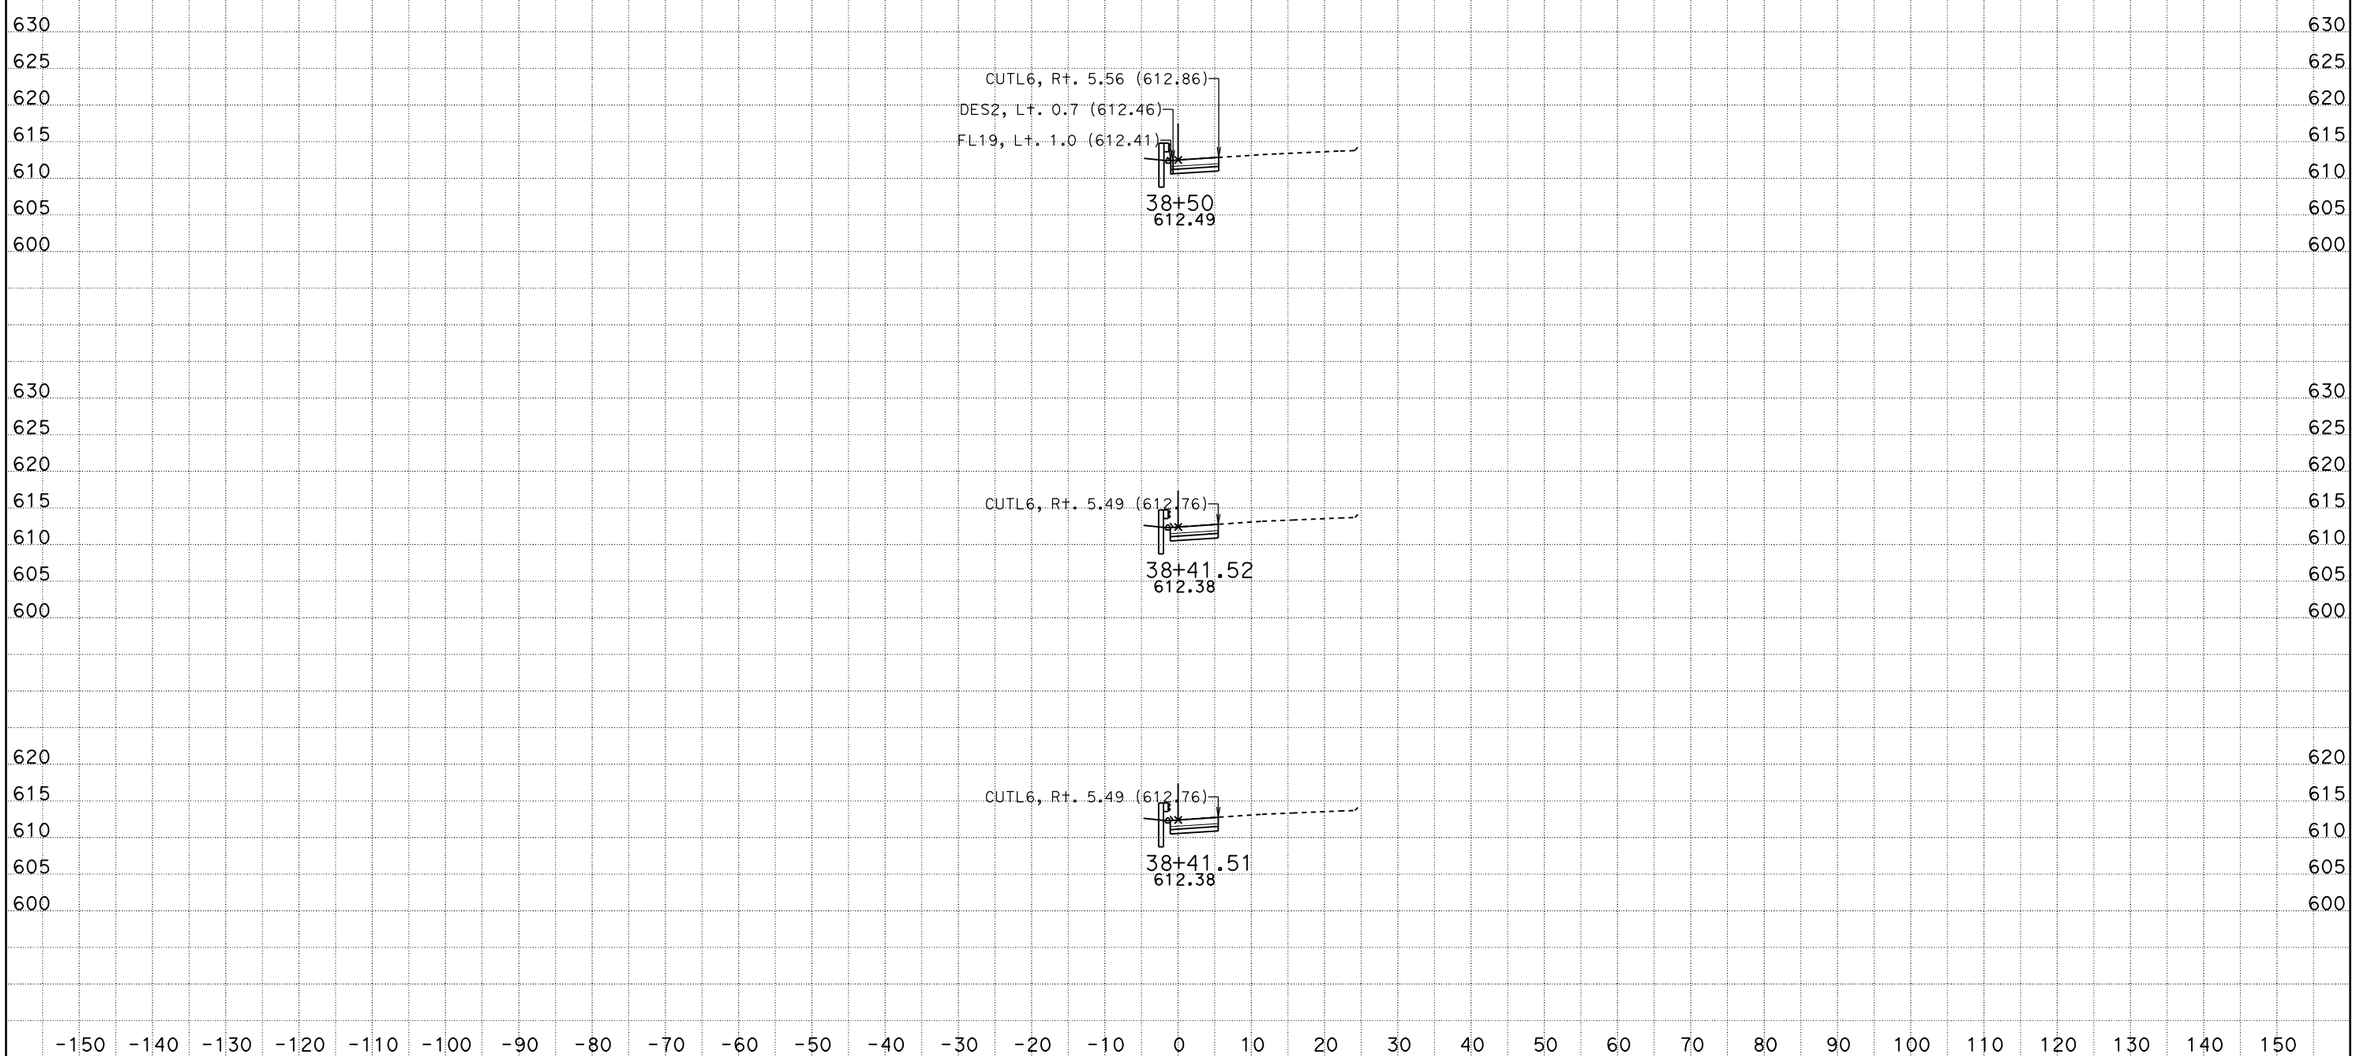

DATE: 1/6/2011

KC Project: 09065L4 File: D:\trieu\EA265901Z65L4\loc_4_fin_left side_10_13_10.ear

SCALE: 1" = 10' Horiz.
1" = 10' Vert.

All Dimensions are US Survey Feet

CAHSBF1
CROSS SECTIONS

SHEET 11 OF XXX

DESIGN STUDY ONLY

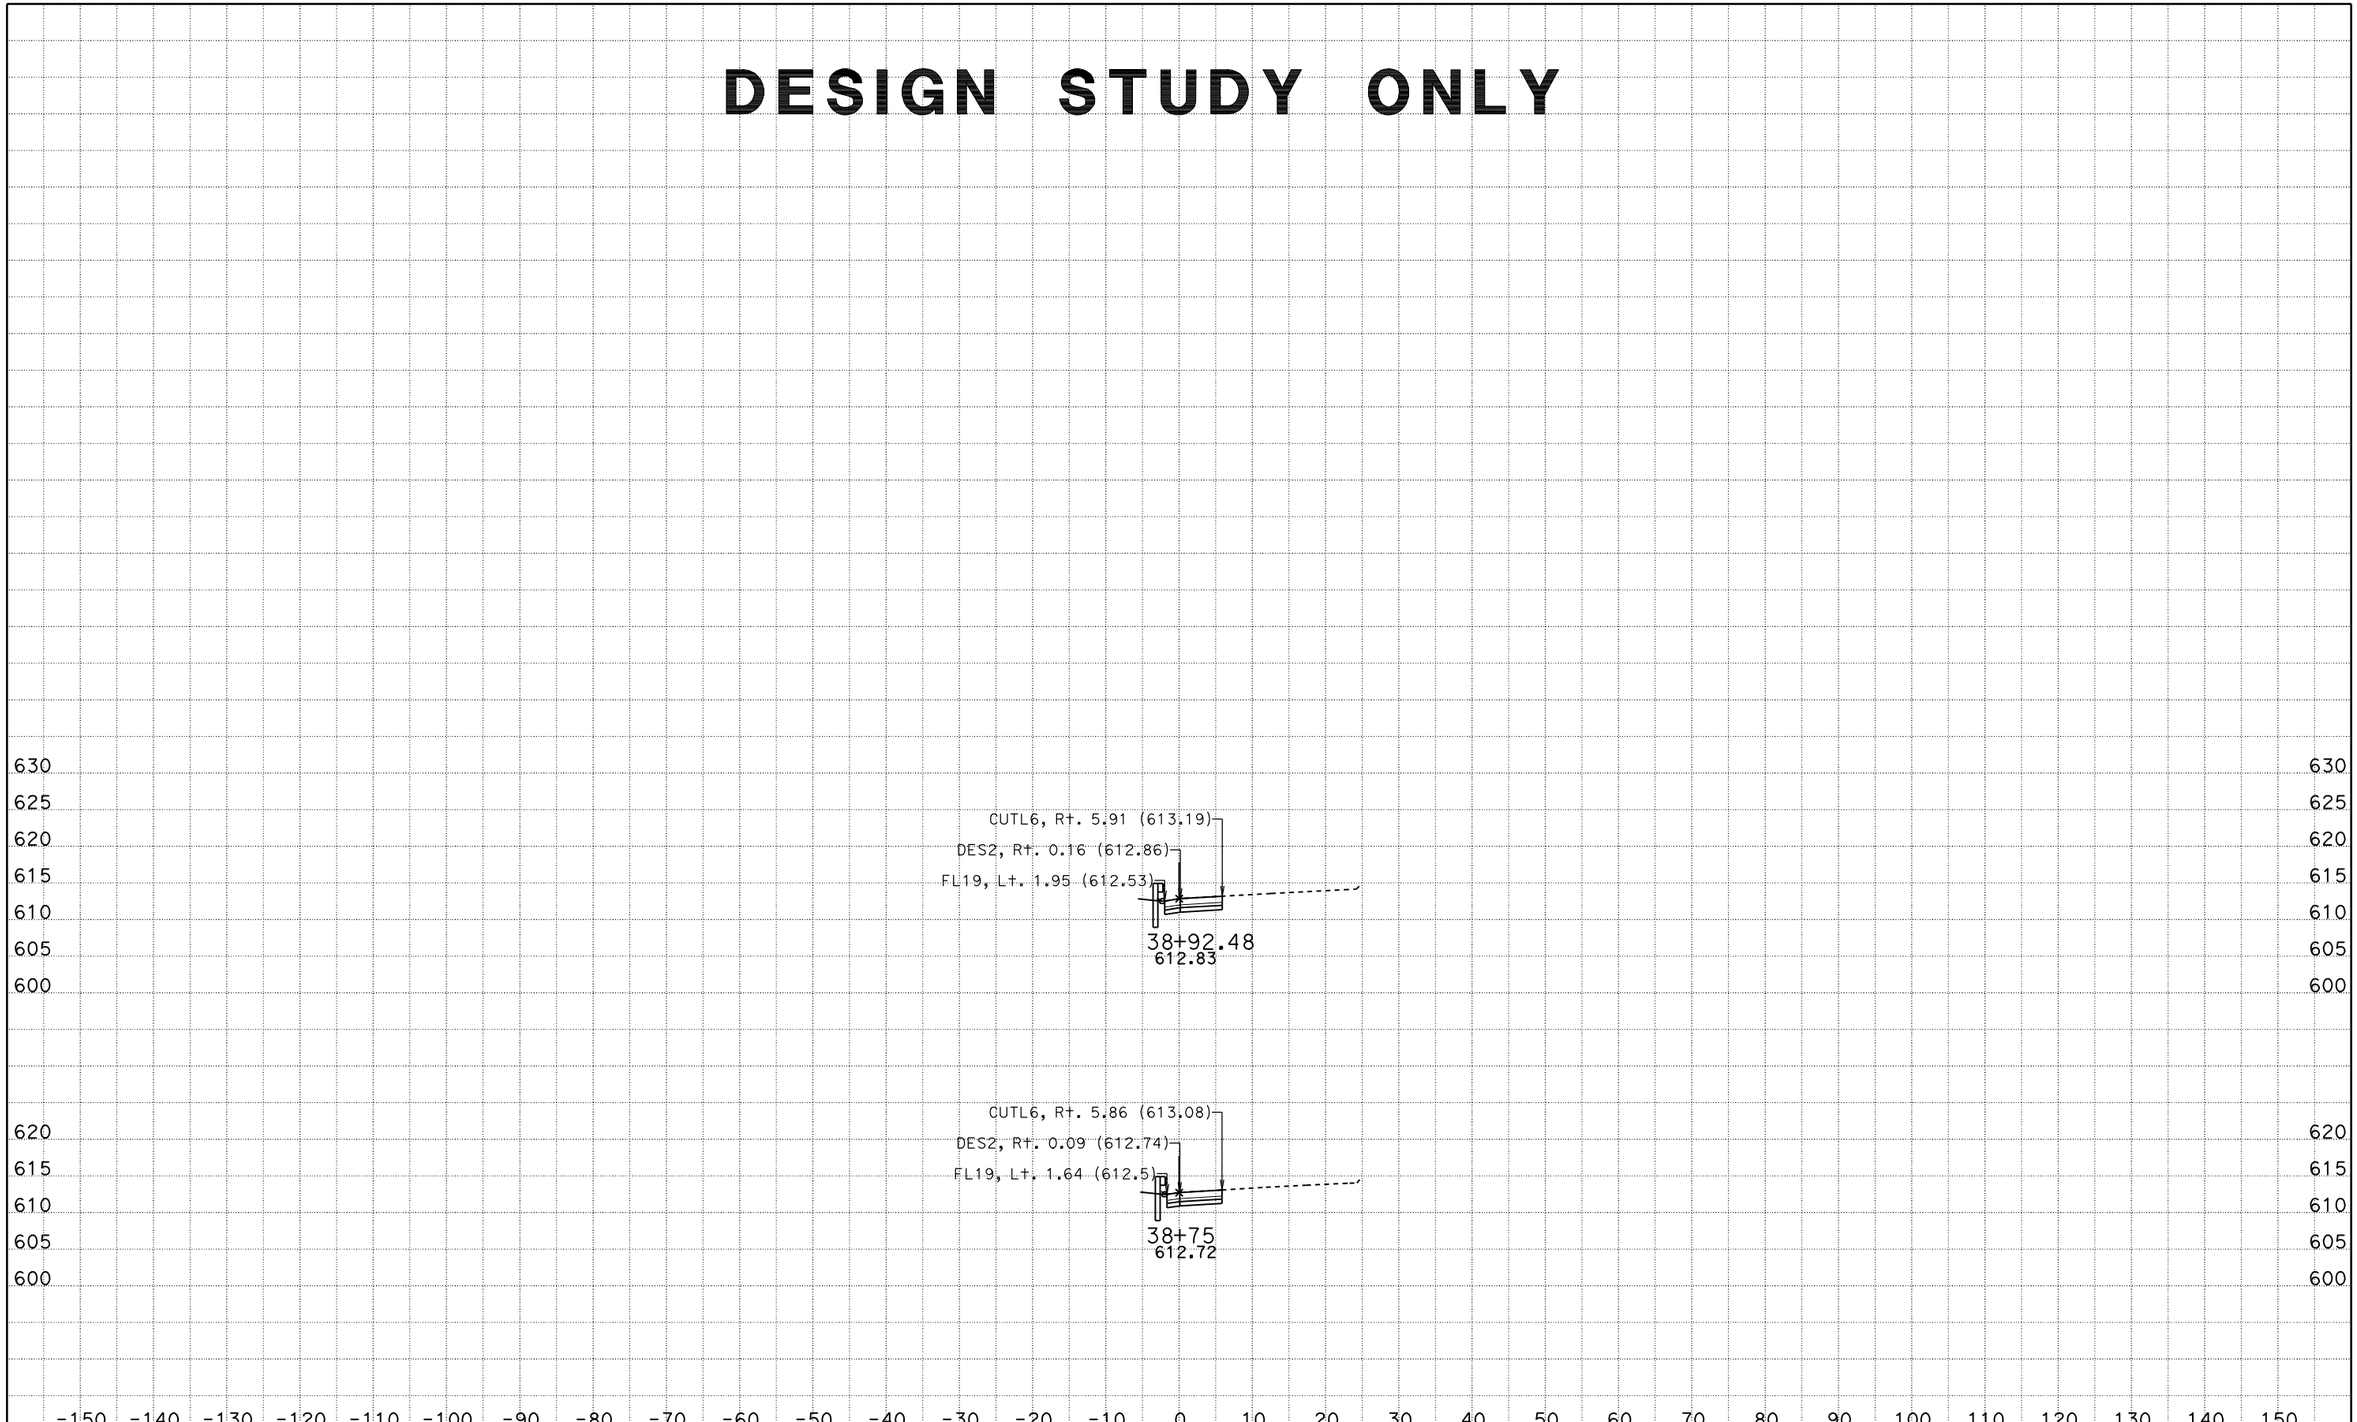

DATE: 1/6/2011

KC Project: 09065L4 File: D:\trieu\EA265901Z65L4\loc_4_fin_left side_10_13_10.ear

SCALE: 1" = 10' Horiz.
1" = 10' Vert.

All Dimensions are US Survey Feet

CAHSBF1
CROSS SECTIONS

SHEET 12 OF XXX

DESIGN STUDY ONLY

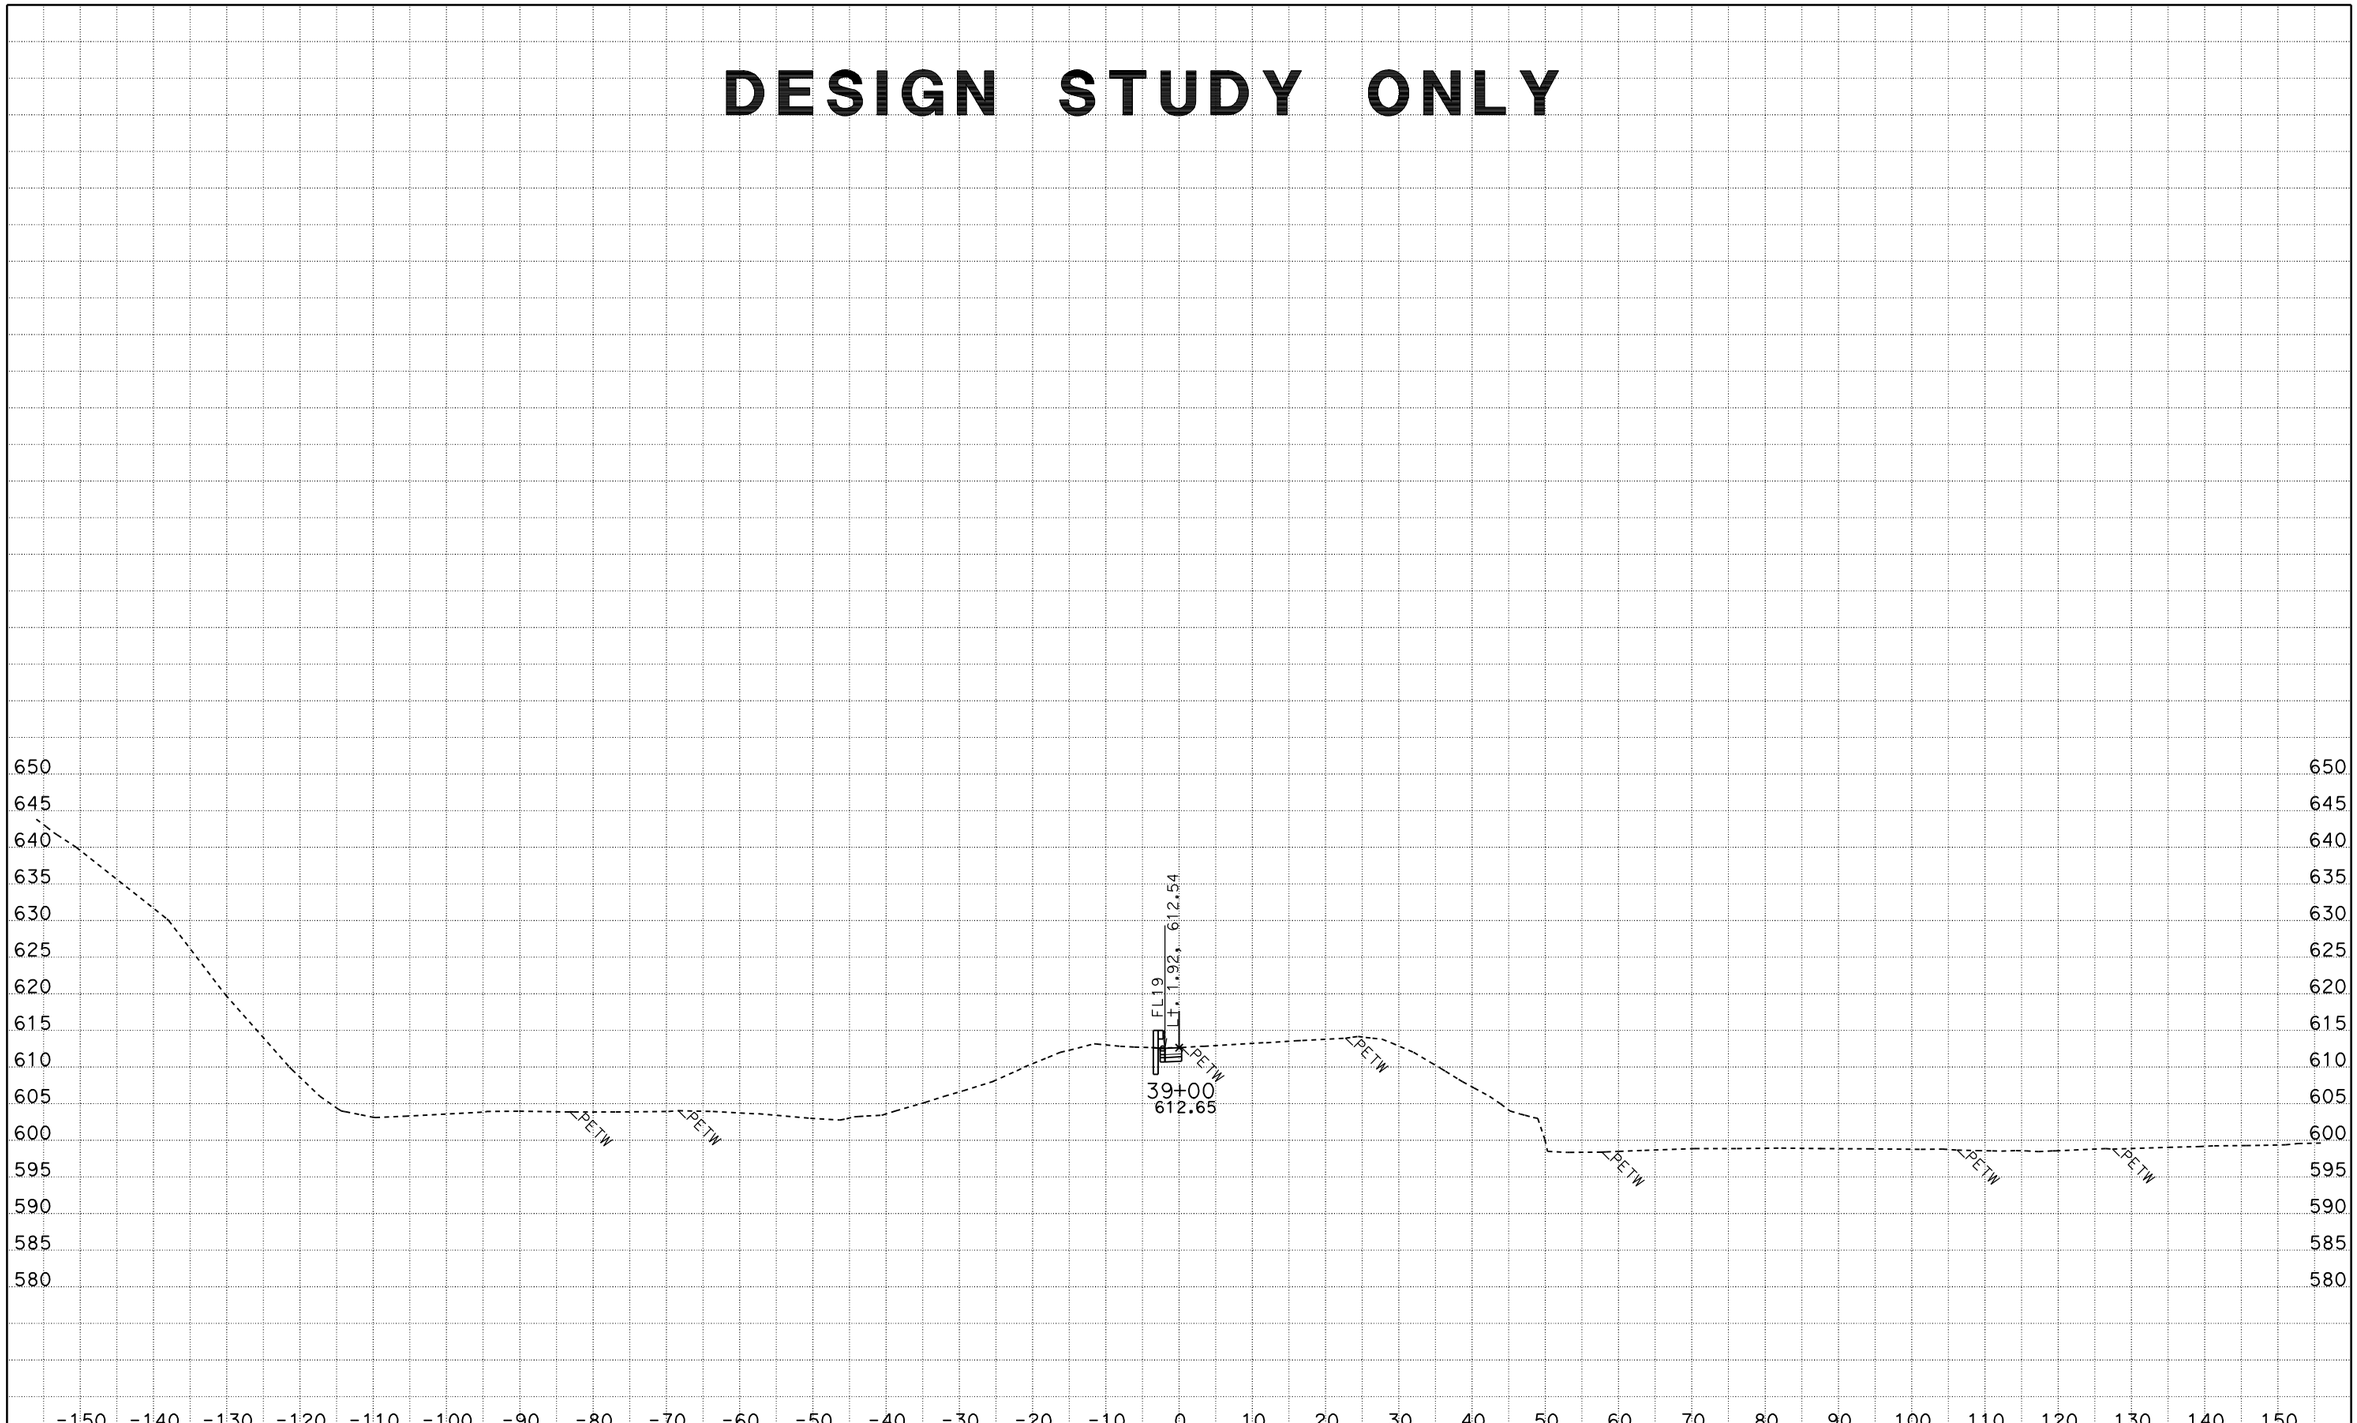

DATE: 1/12/2011

KC Project: 09065L4 File: D:\trieu\EA265901Z65L4\cahuenga offramp fr 39+00 to 39+95_1_12_11.ear

SCALE: 1" = 10' Horiz.
1" = 10' Vert.

All Dimensions are US Survey Feet

CAHSBF1
CROSS SECTIONS

SHEET 1 OF XXX

DESIGN STUDY ONLY

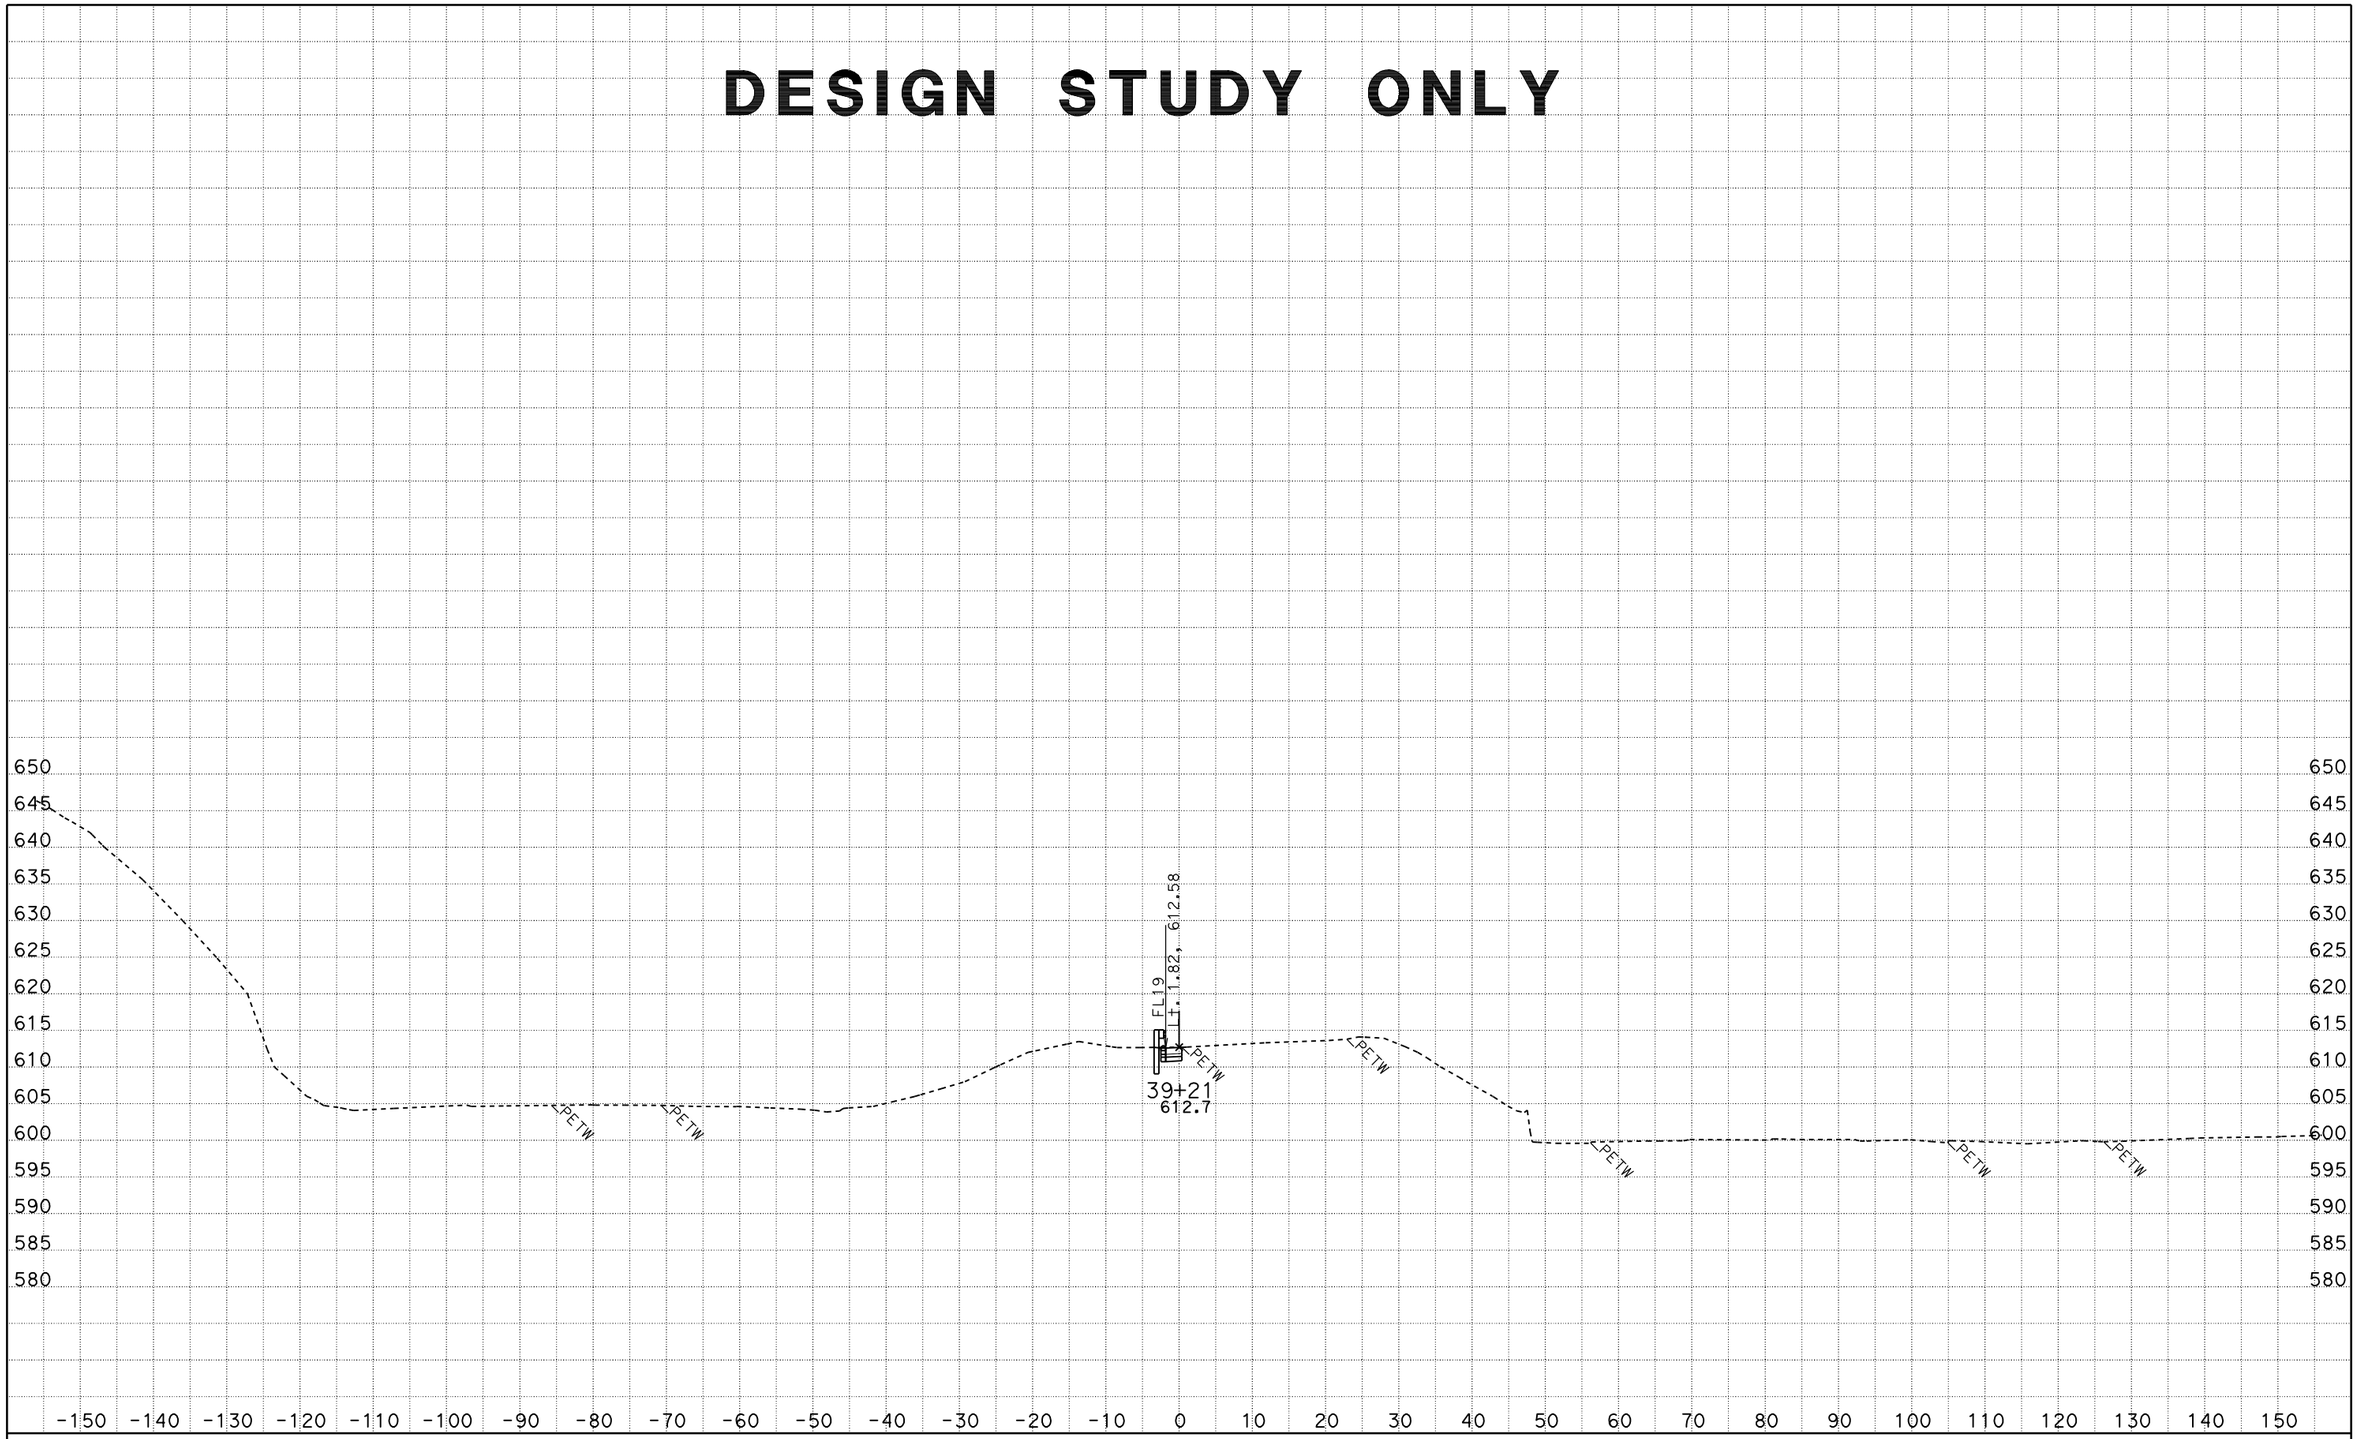

DATE: 1/12/2011

KC Project: 09065L4 File: D:\trieu\EA265901Z65L4\cahuenga offramp fr 39+00 to 39+95_1_12_11.ear

SCALE: 1" = 10' Horiz.
1" = 10' Vert.

All Dimensions are US Survey Feet

CAHSBF1
CROSS SECTIONS

SHEET 2 OF XXX

DESIGN STUDY ONLY

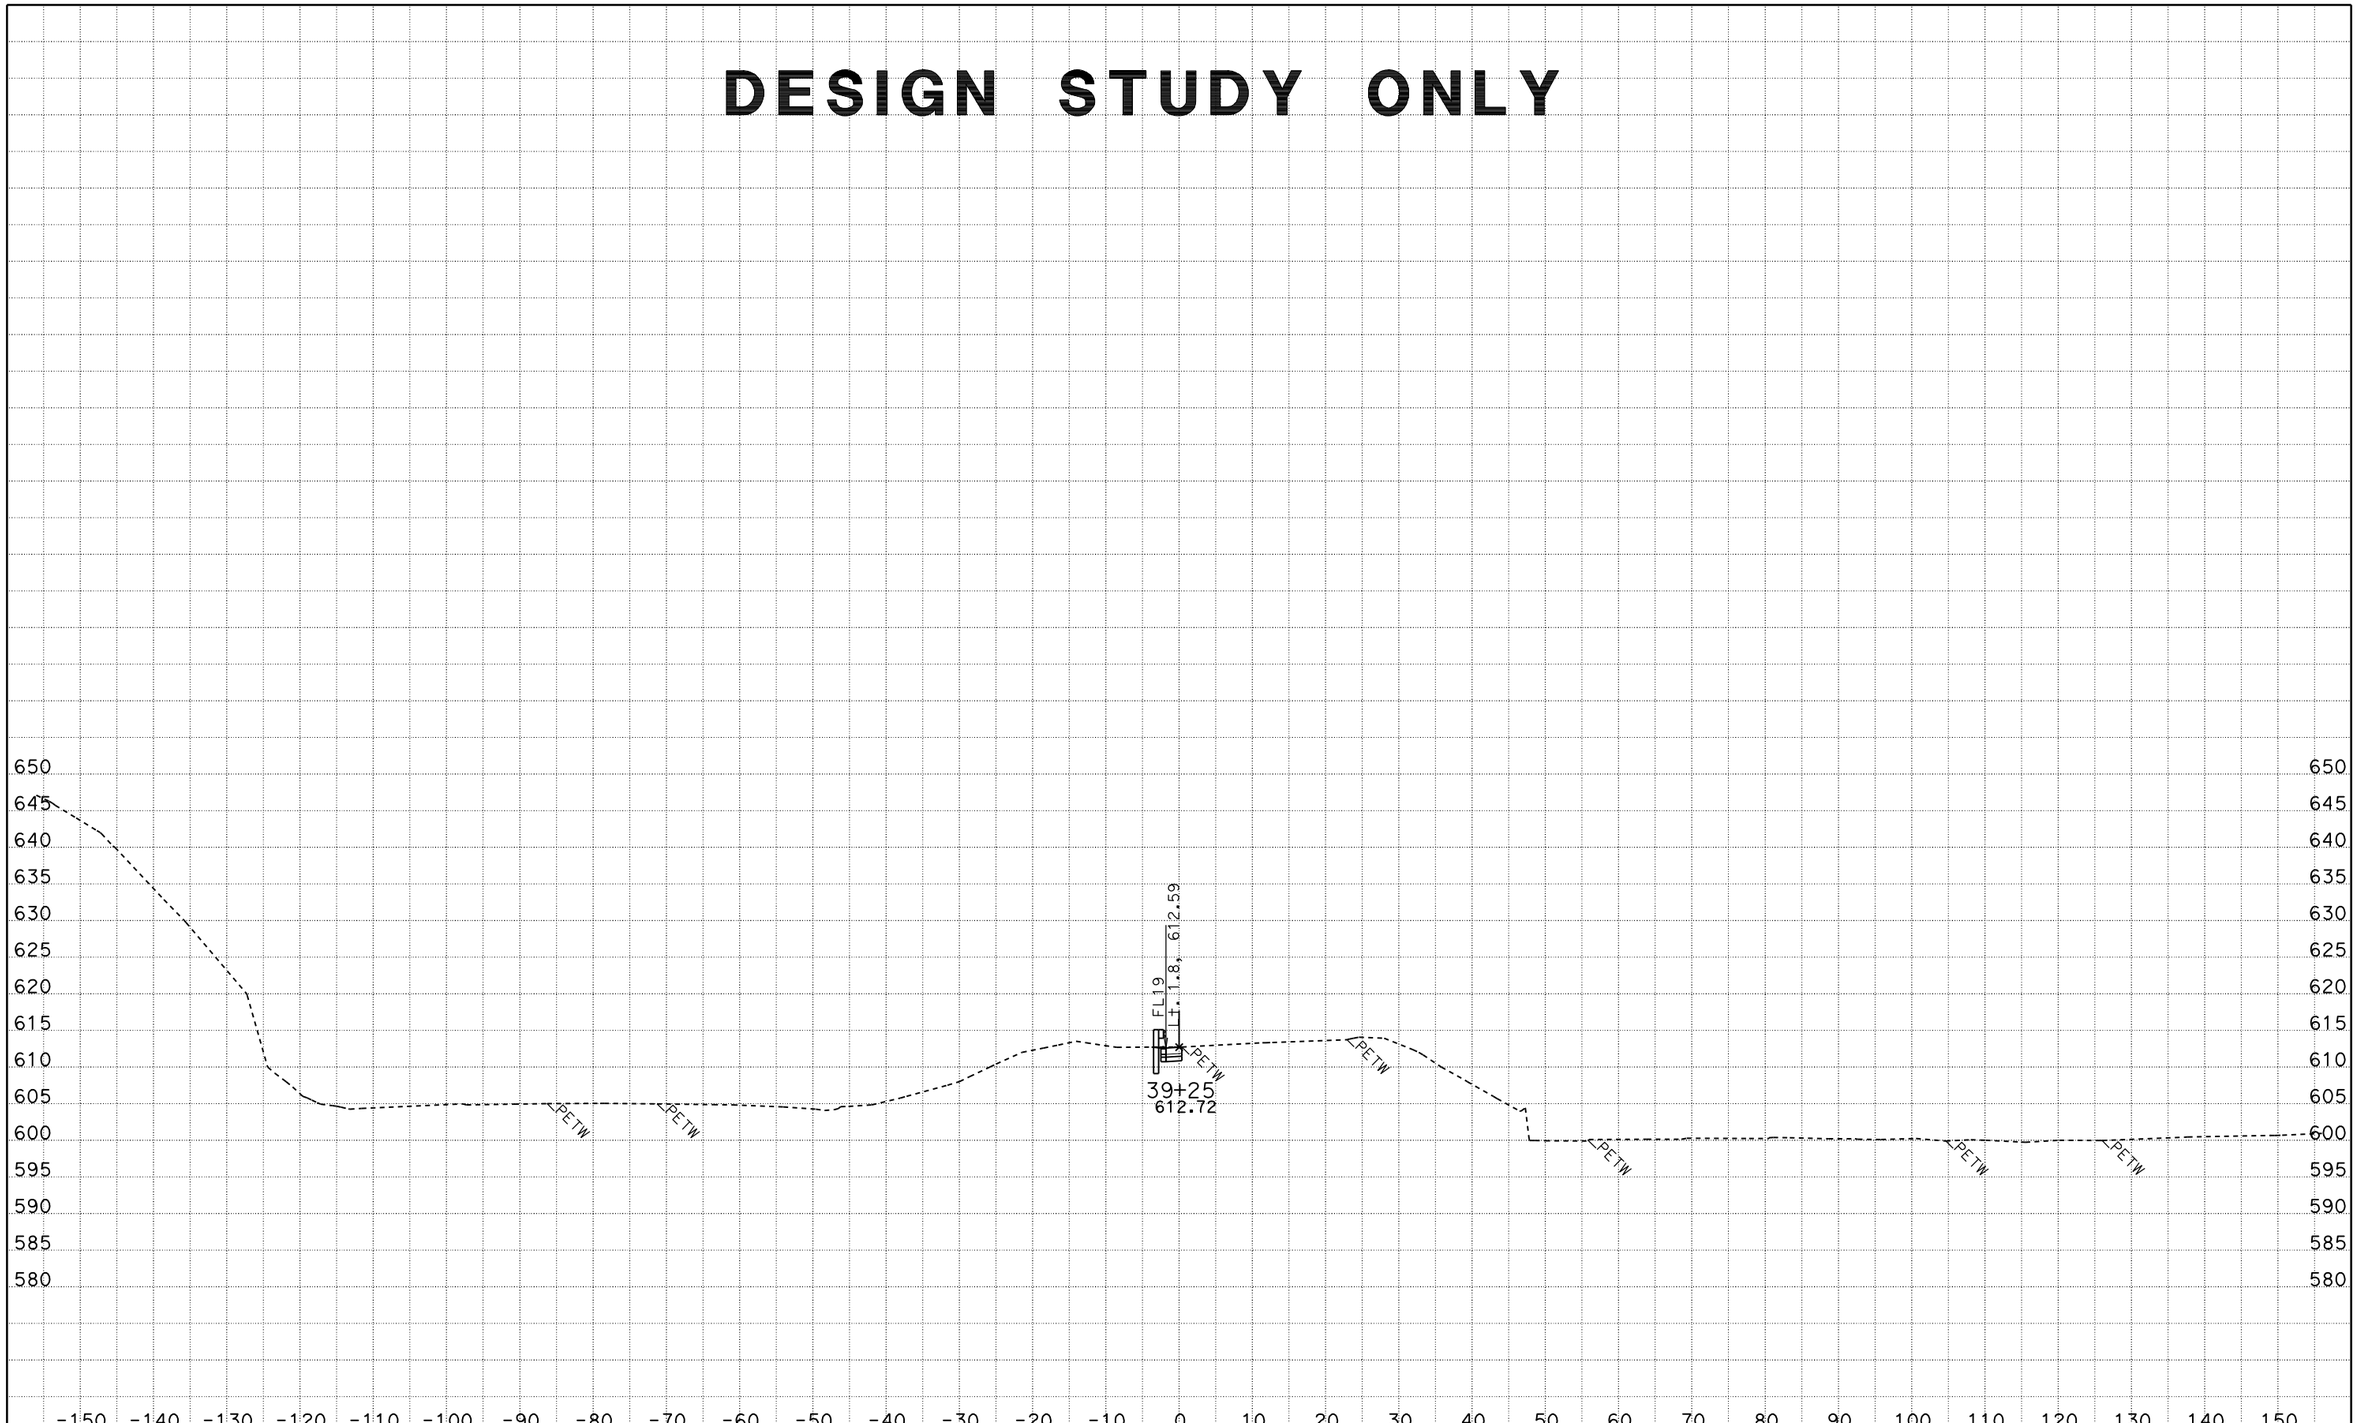

DATE: 1/12/2011

KC Project: 09065L4 File: D:\trieu\EA265901Z65L4\cahuenga offramp fr 39+00 to 39+95_1_12_11.ear

SCALE: 1" = 10' Horiz.
1" = 10' Vert.

All Dimensions are US Survey Feet

CAHSBF1
CROSS SECTIONS

SHEET 3 OF XXX

DESIGN STUDY ONLY

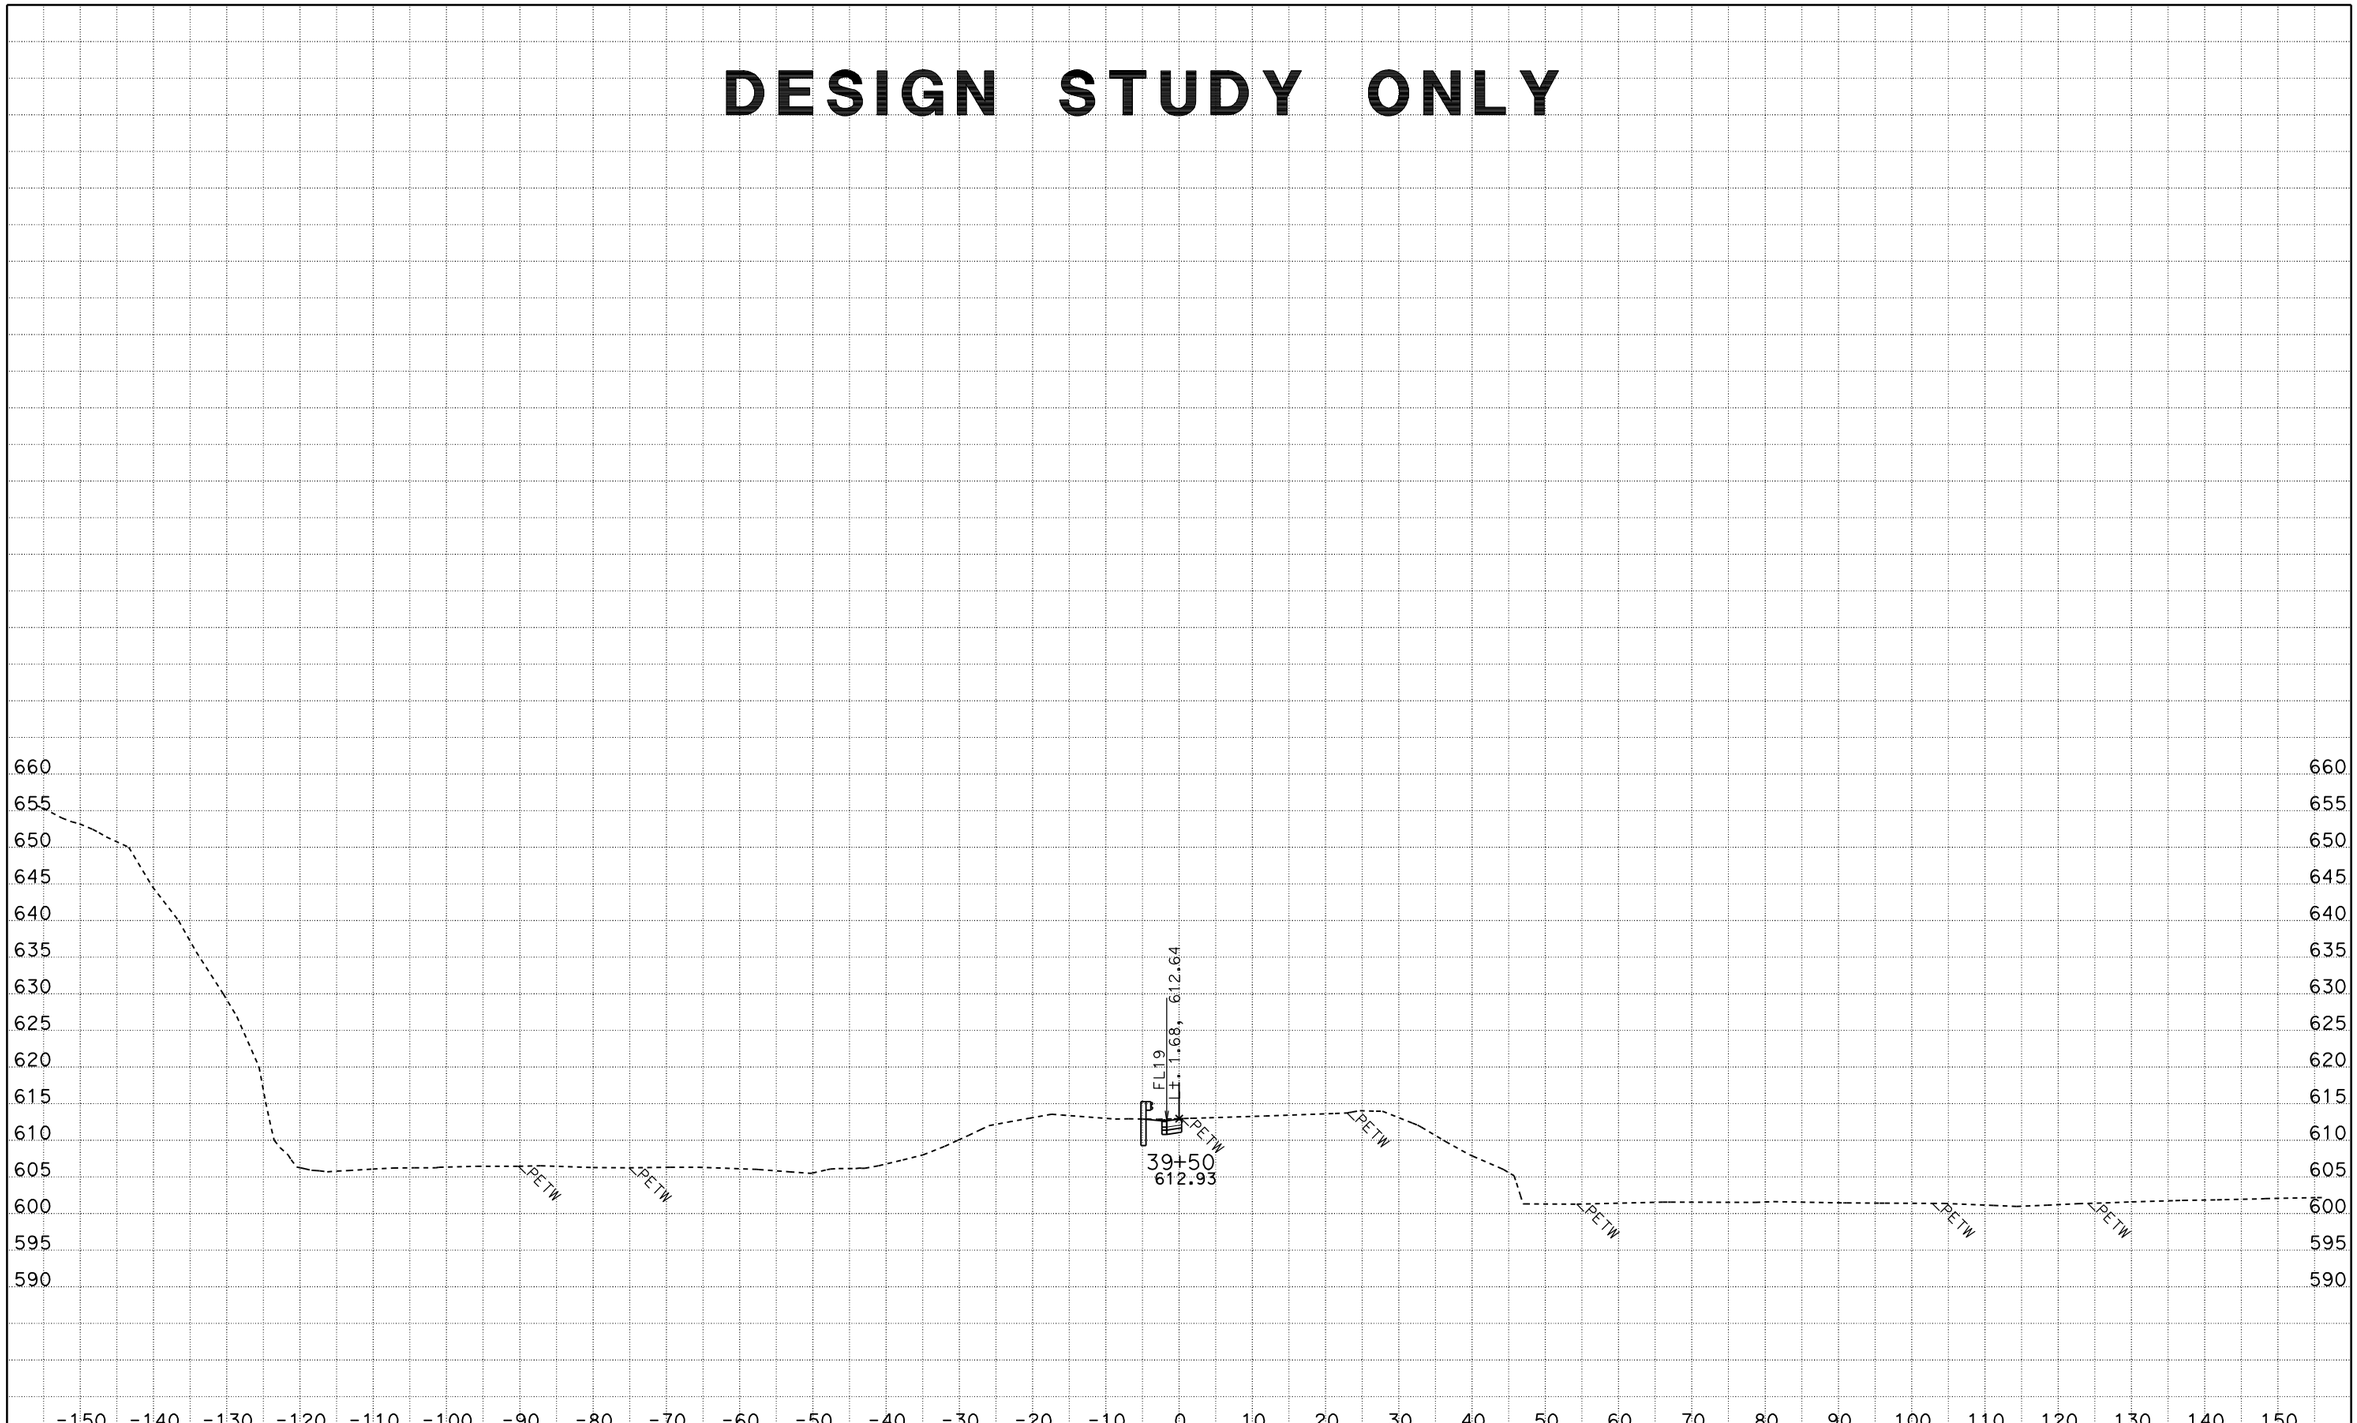

DATE: 1/12/2011

KC Project: 09065L4 File: D:\trieu\EA265901Z65L4\cahuenga offramp fr 39+00 to 39+95_1_12_11.ear

SCALE: 1" = 10' Horiz.
1" = 10' Vert.

All Dimensions are US Survey Feet

CAHSBF1
CROSS SECTIONS

SHEET 4 OF XXX

DESIGN STUDY ONLY

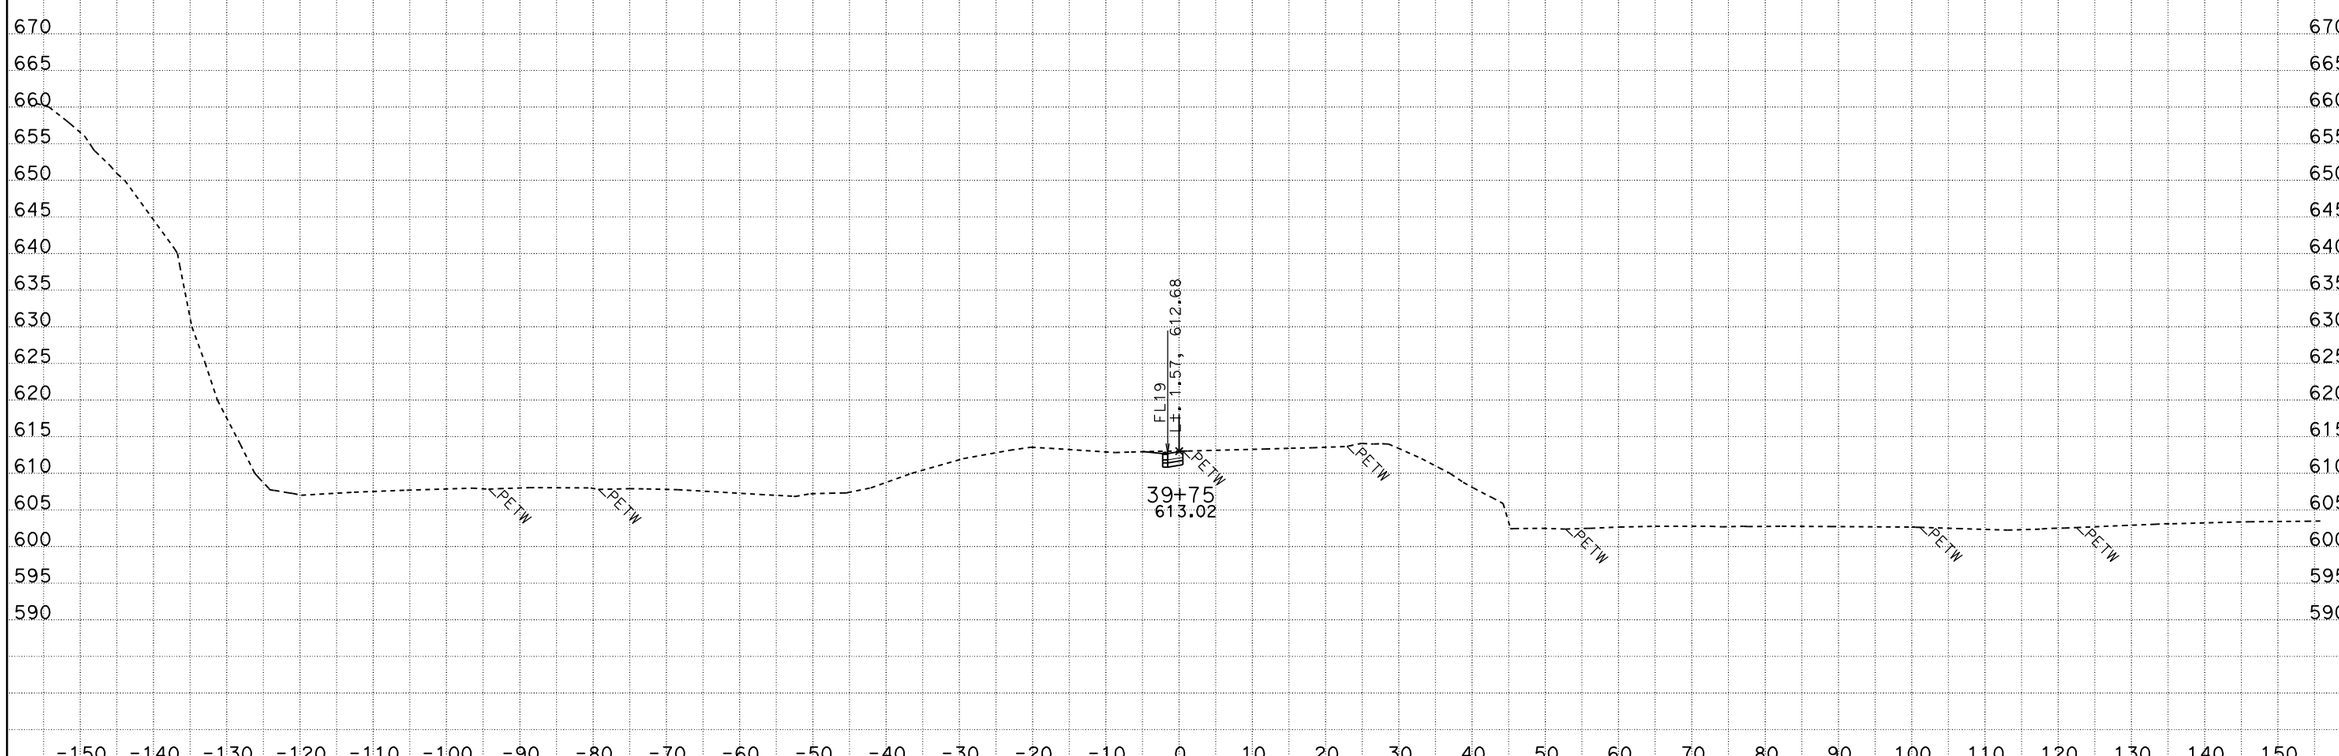

DATE: 1/12/2011

KC Project: 09065L4 File: D:\trieu\EA265901Z65L4\cahuenga offramp fr 39+00 to 39+95_1_12_11.ear

SCALE: 1" = 10' Horiz.
1" = 10' Vert.

All Dimensions are US Survey Feet

CAHSBF1
CROSS SECTIONS

SHEET 5 OF XXX

DESIGN STUDY ONLY

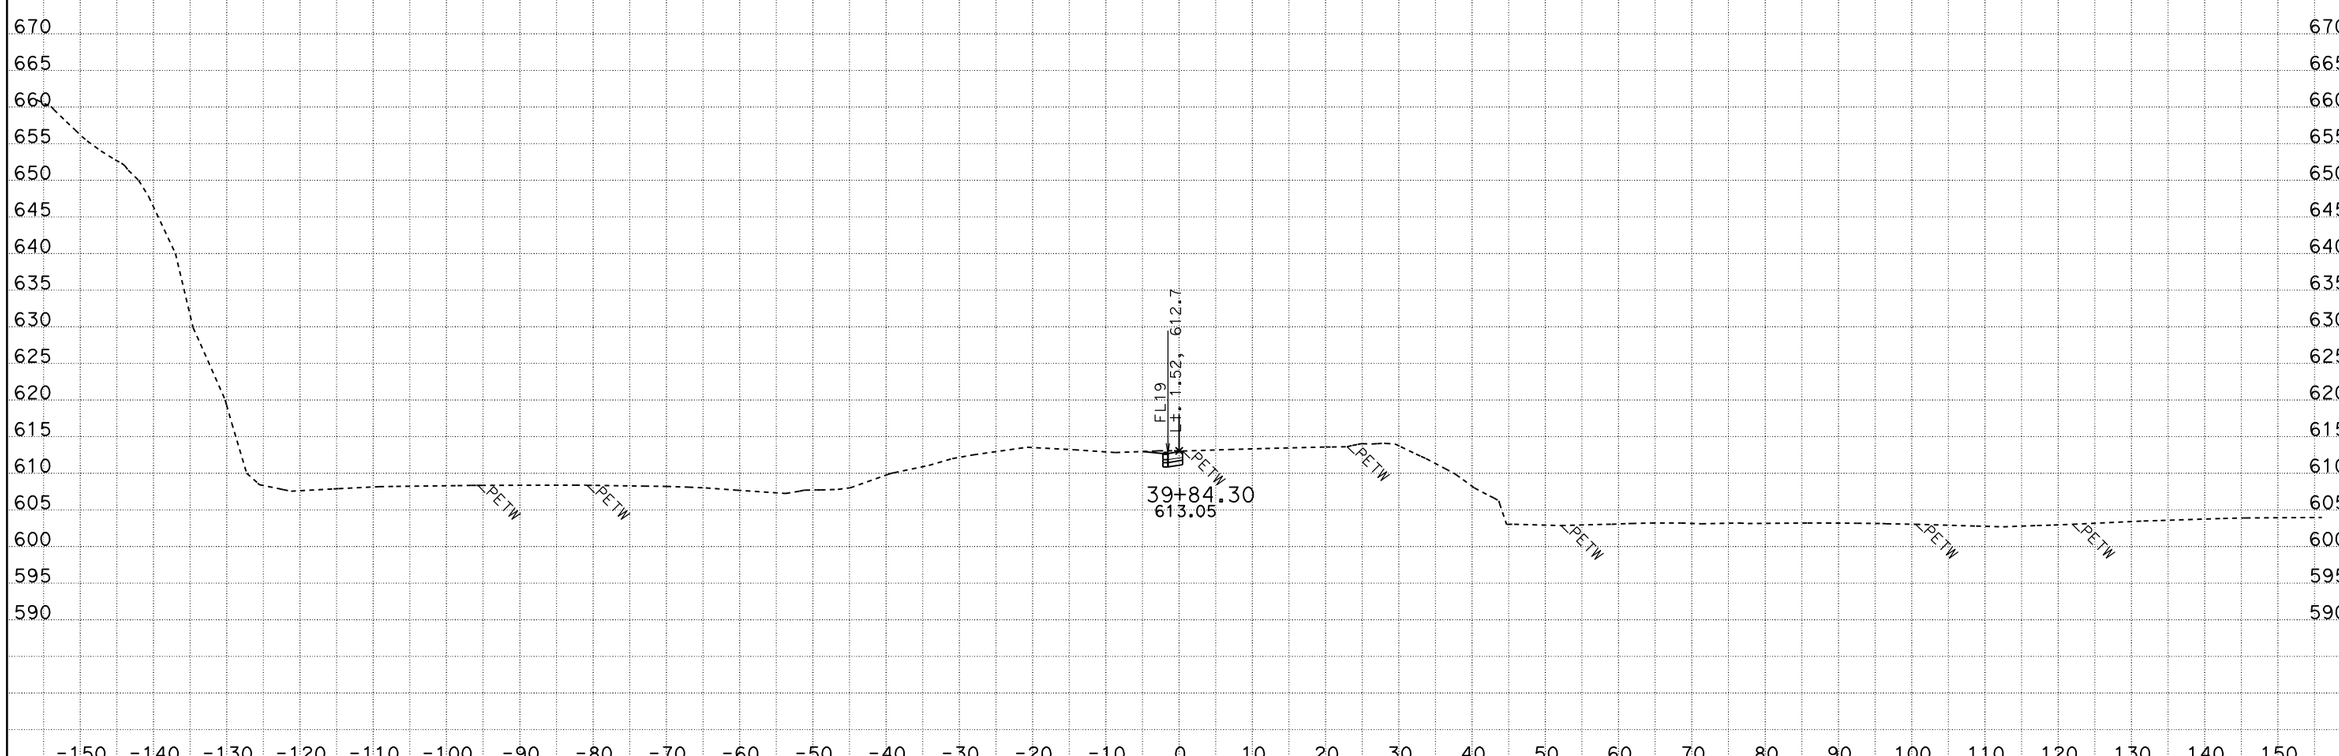

DATE: 1/12/2011

KC Project: 09065L4 File: D:\trieu\EA265901Z65L4\cahuenga offramp fr 39+00 to 39+95_1_12_11.ear

SCALE: 1" = 10' Horiz.
1" = 10' Vert.

All Dimensions are US Survey Feet

CAHSBF1
CROSS SECTIONS

SHEET 6 OF XXX

DESIGN STUDY ONLY

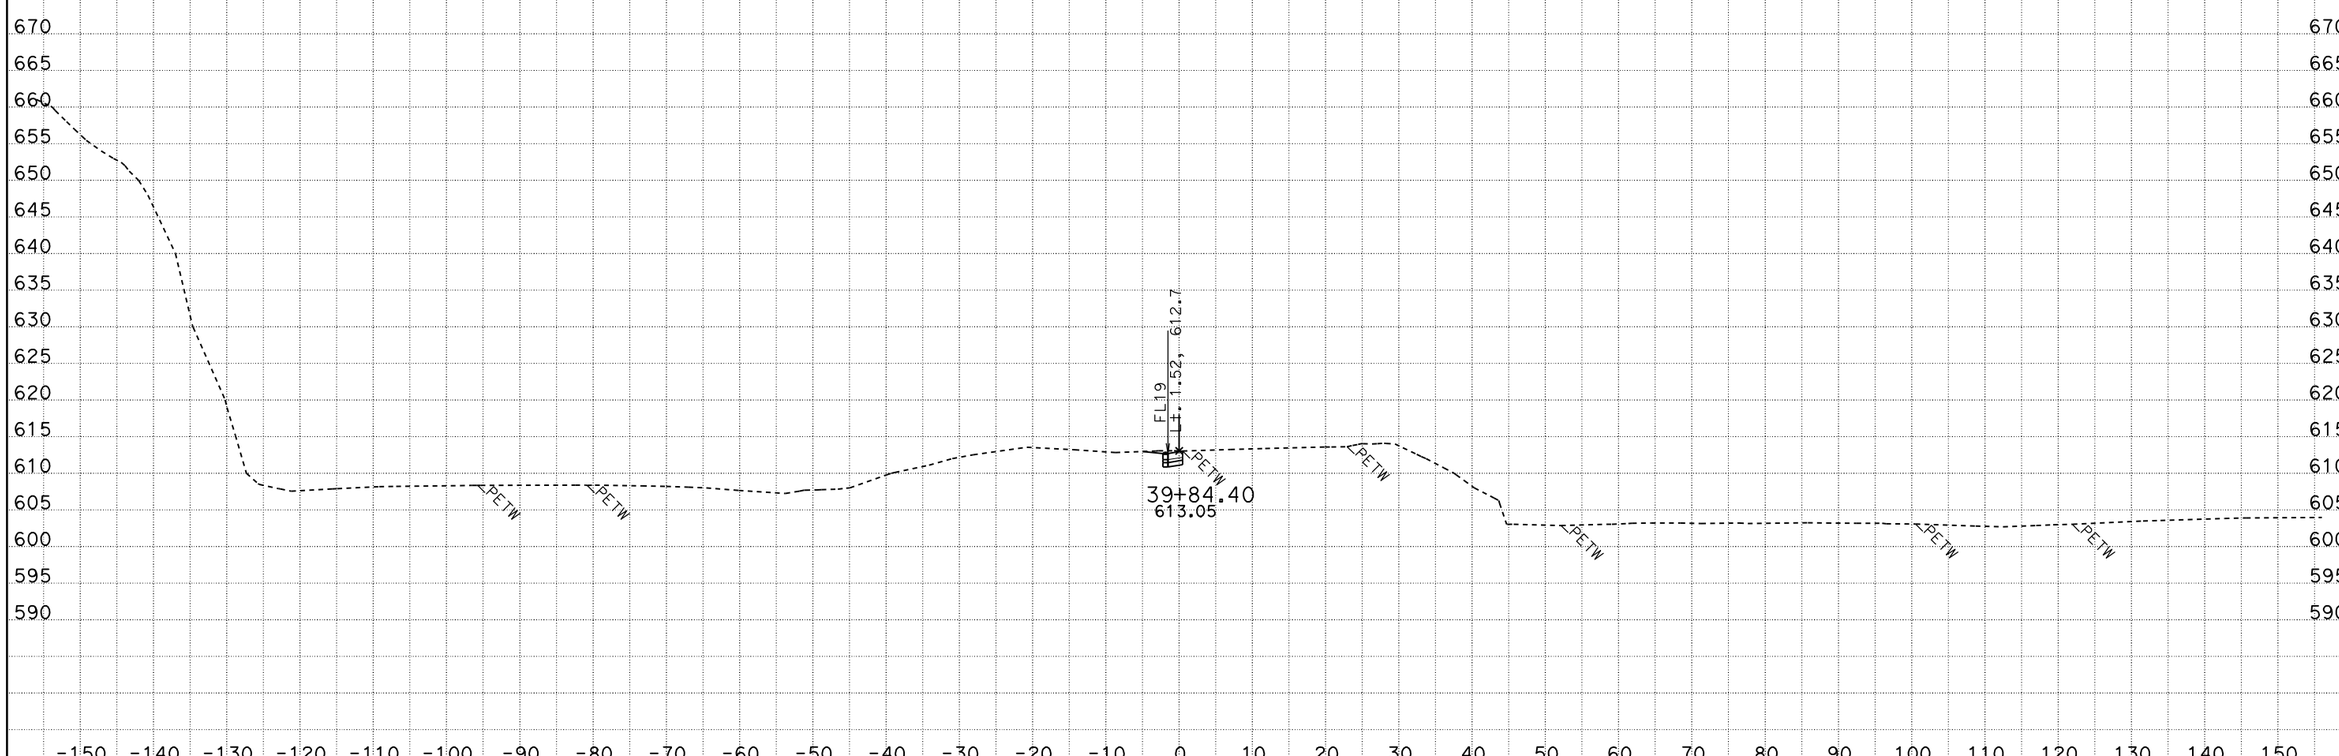

DATE: 1/12/2011

KC Project: 09065L4 File: D:\trieu\EA265901Z65L4\cahuenga offramp fr 39+00 to 39+95_1_12_11.ear

SCALE: 1" = 10' Horiz.
1" = 10' Vert.

All Dimensions are US Survey Feet

CAHSBF1
CROSS SECTIONS

SHEET 7 OF XXX

DESIGN STUDY ONLY

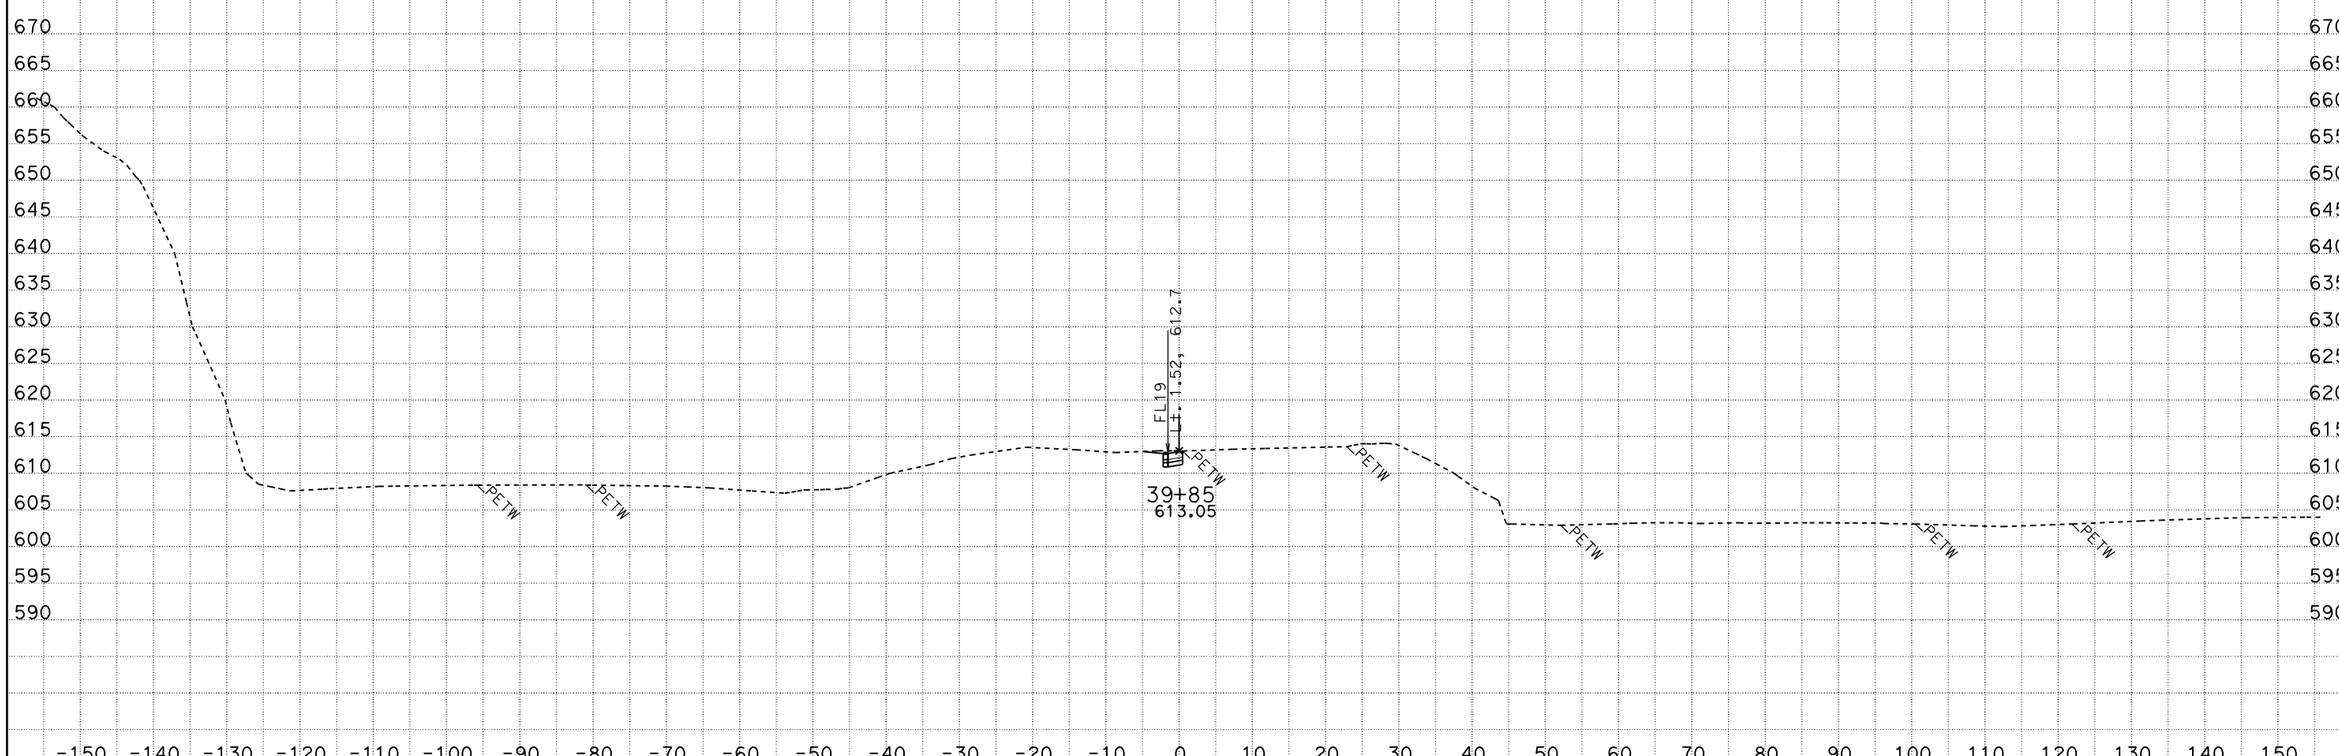

DATE: 1/12/2011

KC Project: 09065L4 File: D:\trieu\EA265901Z65L4\cahuenga offramp fr 39+00 to 39+95_1_12_11.ear

SCALE: 1" = 10' Horiz.
1" = 10' Vert.

All Dimensions are US Survey Feet

CAHSBF1
CROSS SECTIONS

SHEET 8 OF XXX

DESIGN STUDY ONLY

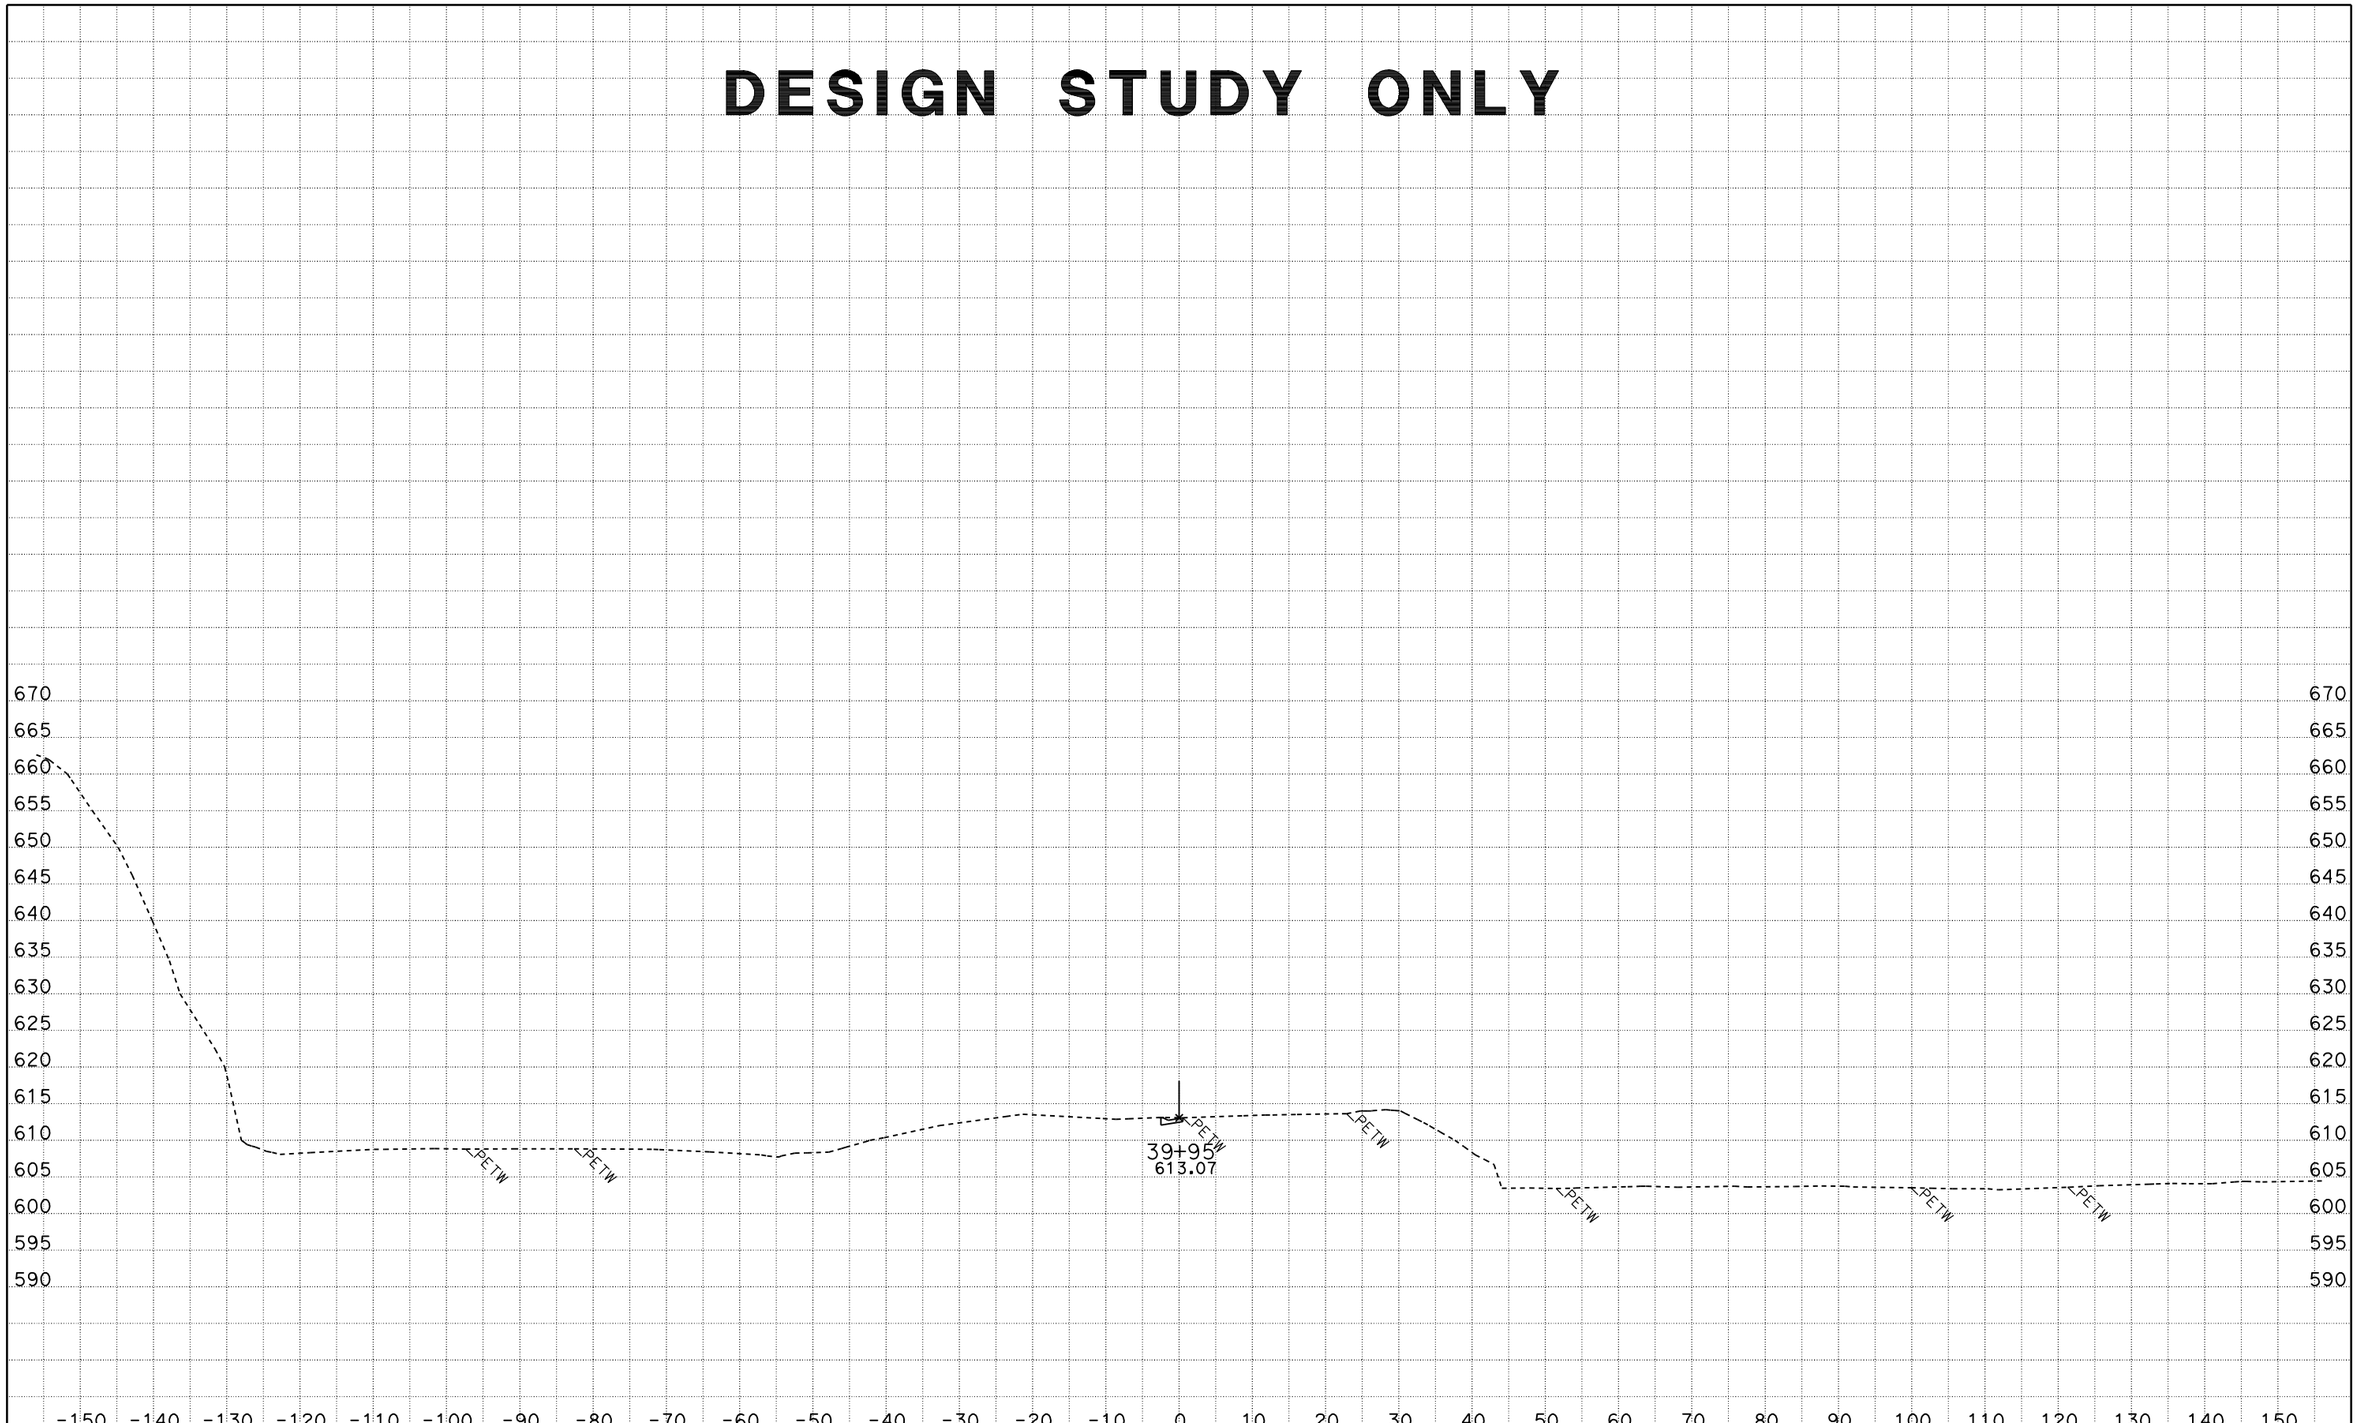

DATE: 1/12/2011

KC Project: 09065L4 File: D:\trieu\EA265901Z65L4\cahuenga offramp fr 39+00 to 39+95_1_12_11.ear

SCALE: 1" = 10' Horiz.
1" = 10' Vert.

All Dimensions are US Survey Feet

CAHSBF1
CROSS SECTIONS

SHEET 9 OF XXX

DESIGN STUDY ONLY

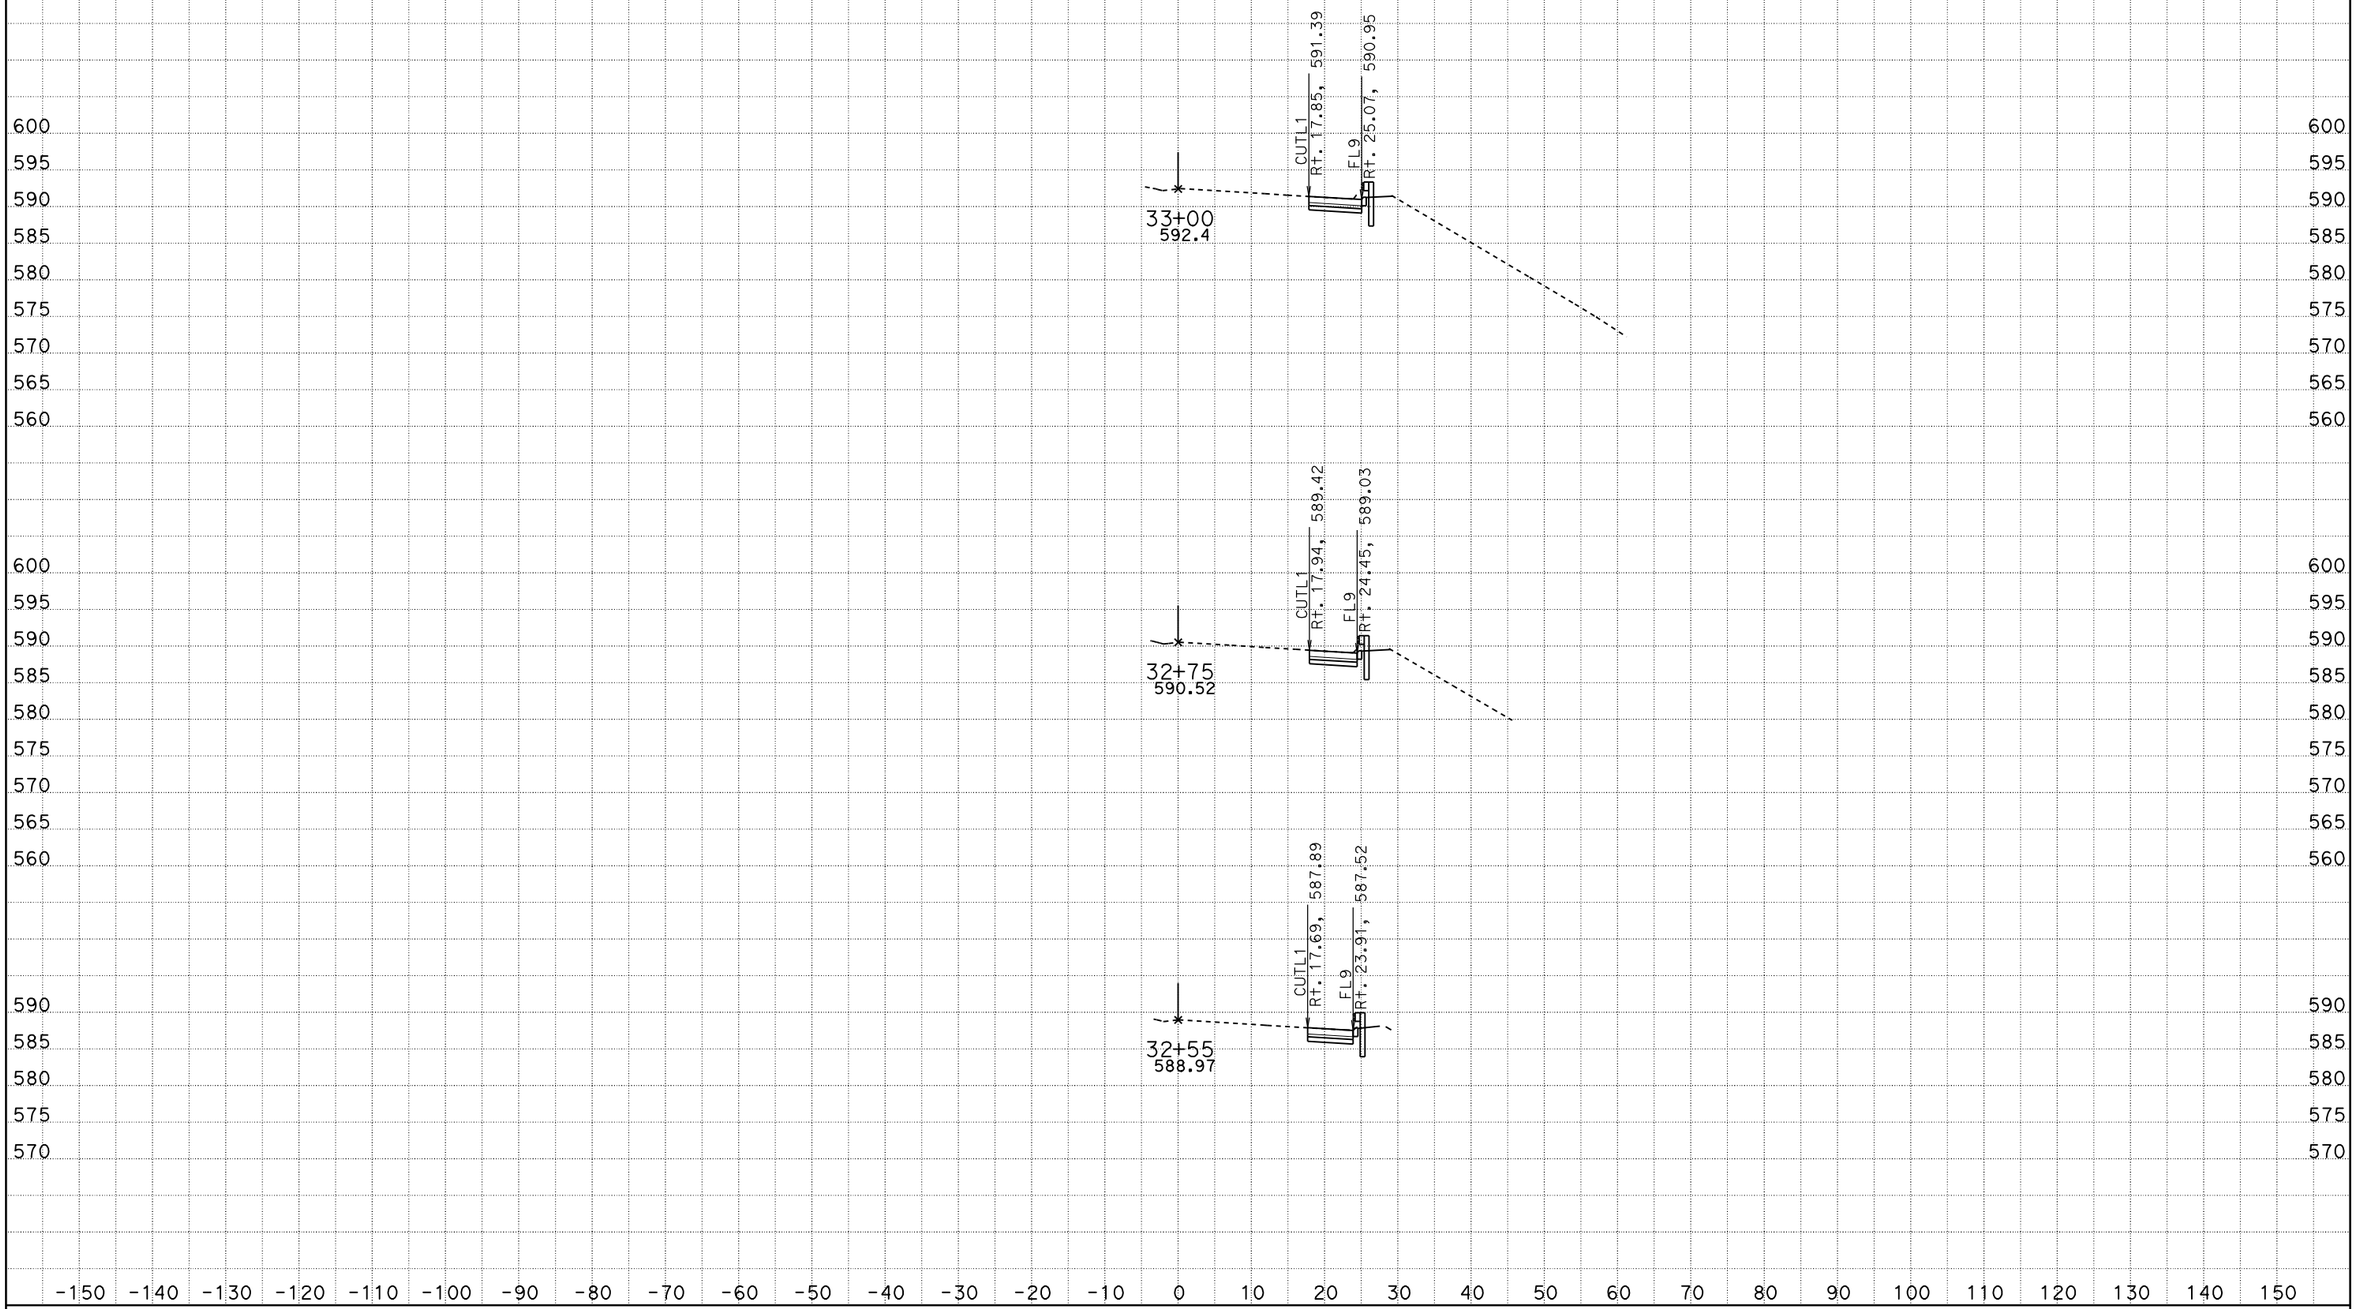

DATE: 1/6/2011

KC Project: 09065L4 File: D:\trieu\EA265901Z65L4\loc_4_fin_right side 12_27_10.ear

SCALE: 1" = 10' Horiz.
1" = 10' Vert.

All Dimensions are US Survey Feet

CAHSBF1
CROSS SECTIONS

SHEET 1 OF XXX

DESIGN STUDY ONLY

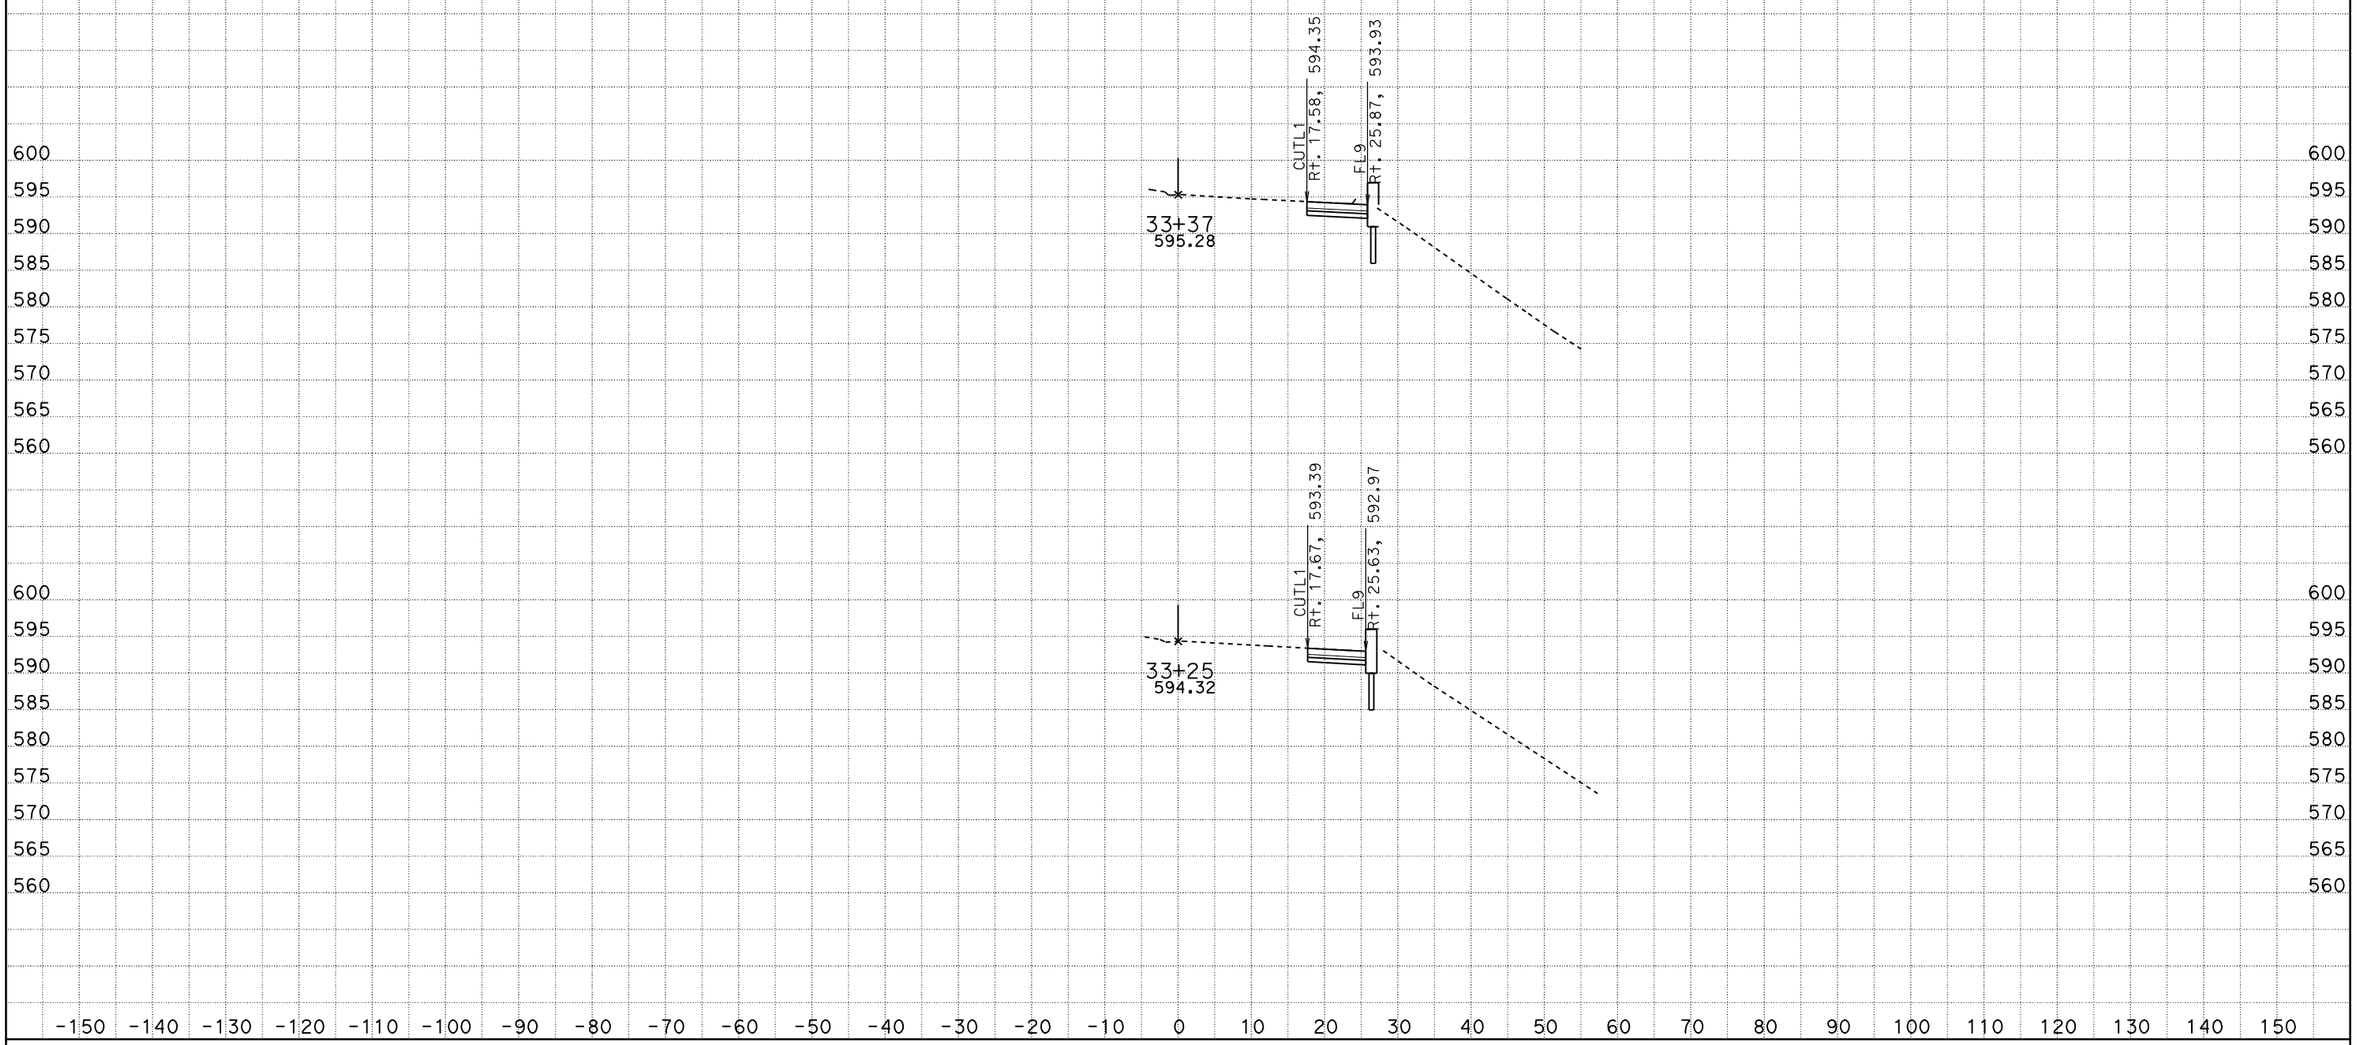

DATE: 1/6/2011

KC Project: 09065L4 File: D:\trieu\EA265901Z65L4\loc_4_fin_right side 12_27_10.ear

SCALE: 1" = 10' Horiz.
1" = 10' Vert.

All Dimensions are US Survey Feet

CAHSBF1
CROSS SECTIONS

SHEET 2 OF XXX

DESIGN STUDY ONLY

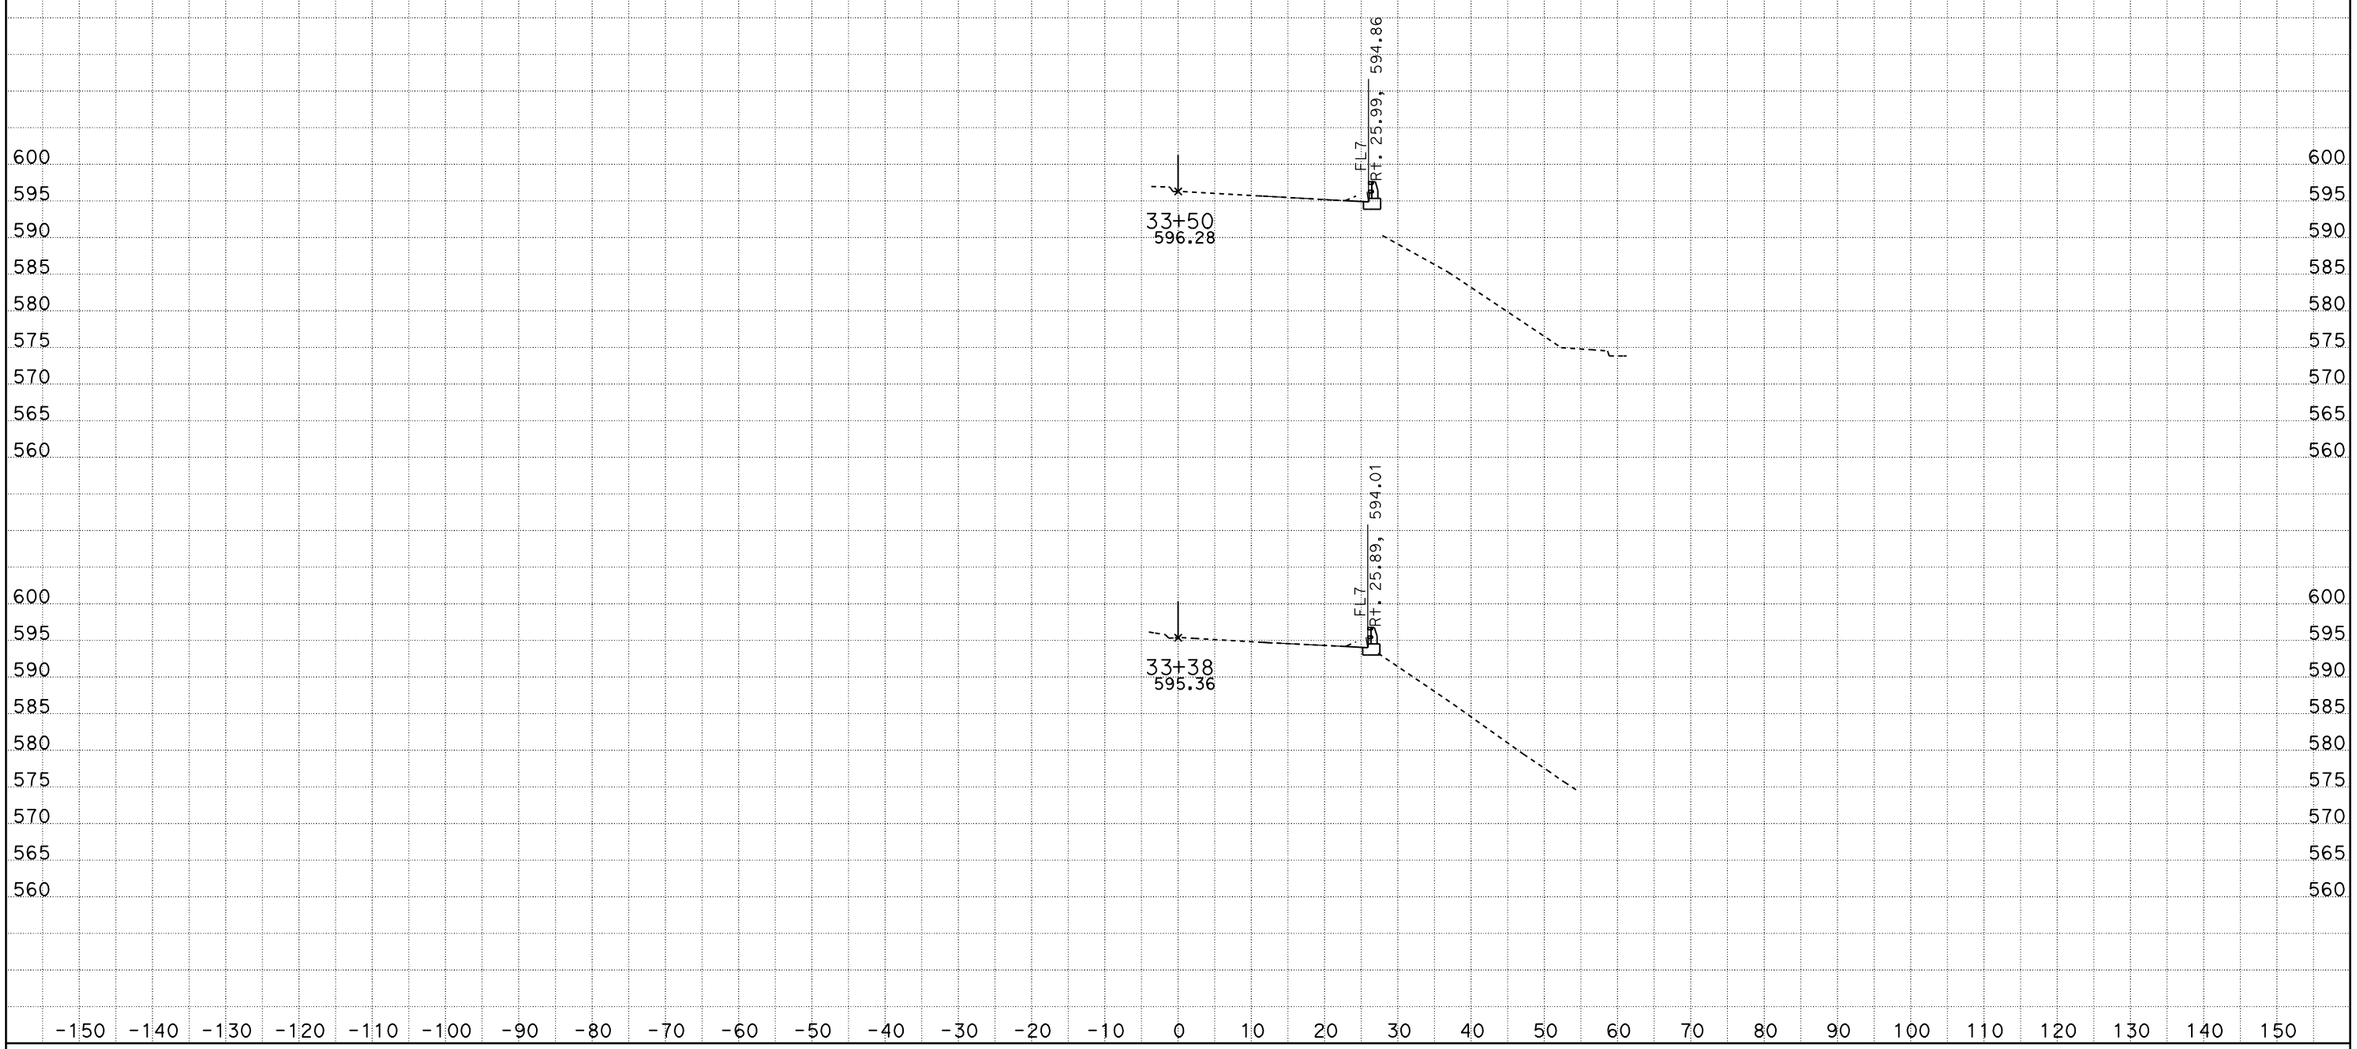

DATE: 1/6/2011

KC Project: 09065L4 File: D:\trieu\EA265901Z65L4\loc_4_fin_right side 12_27_10.ear

SCALE: 1" = 10' Horiz.
1" = 10' Vert.

All Dimensions are US Survey Feet

CAHSBF1
CROSS SECTIONS

SHEET 3 OF XXX

DESIGN STUDY ONLY

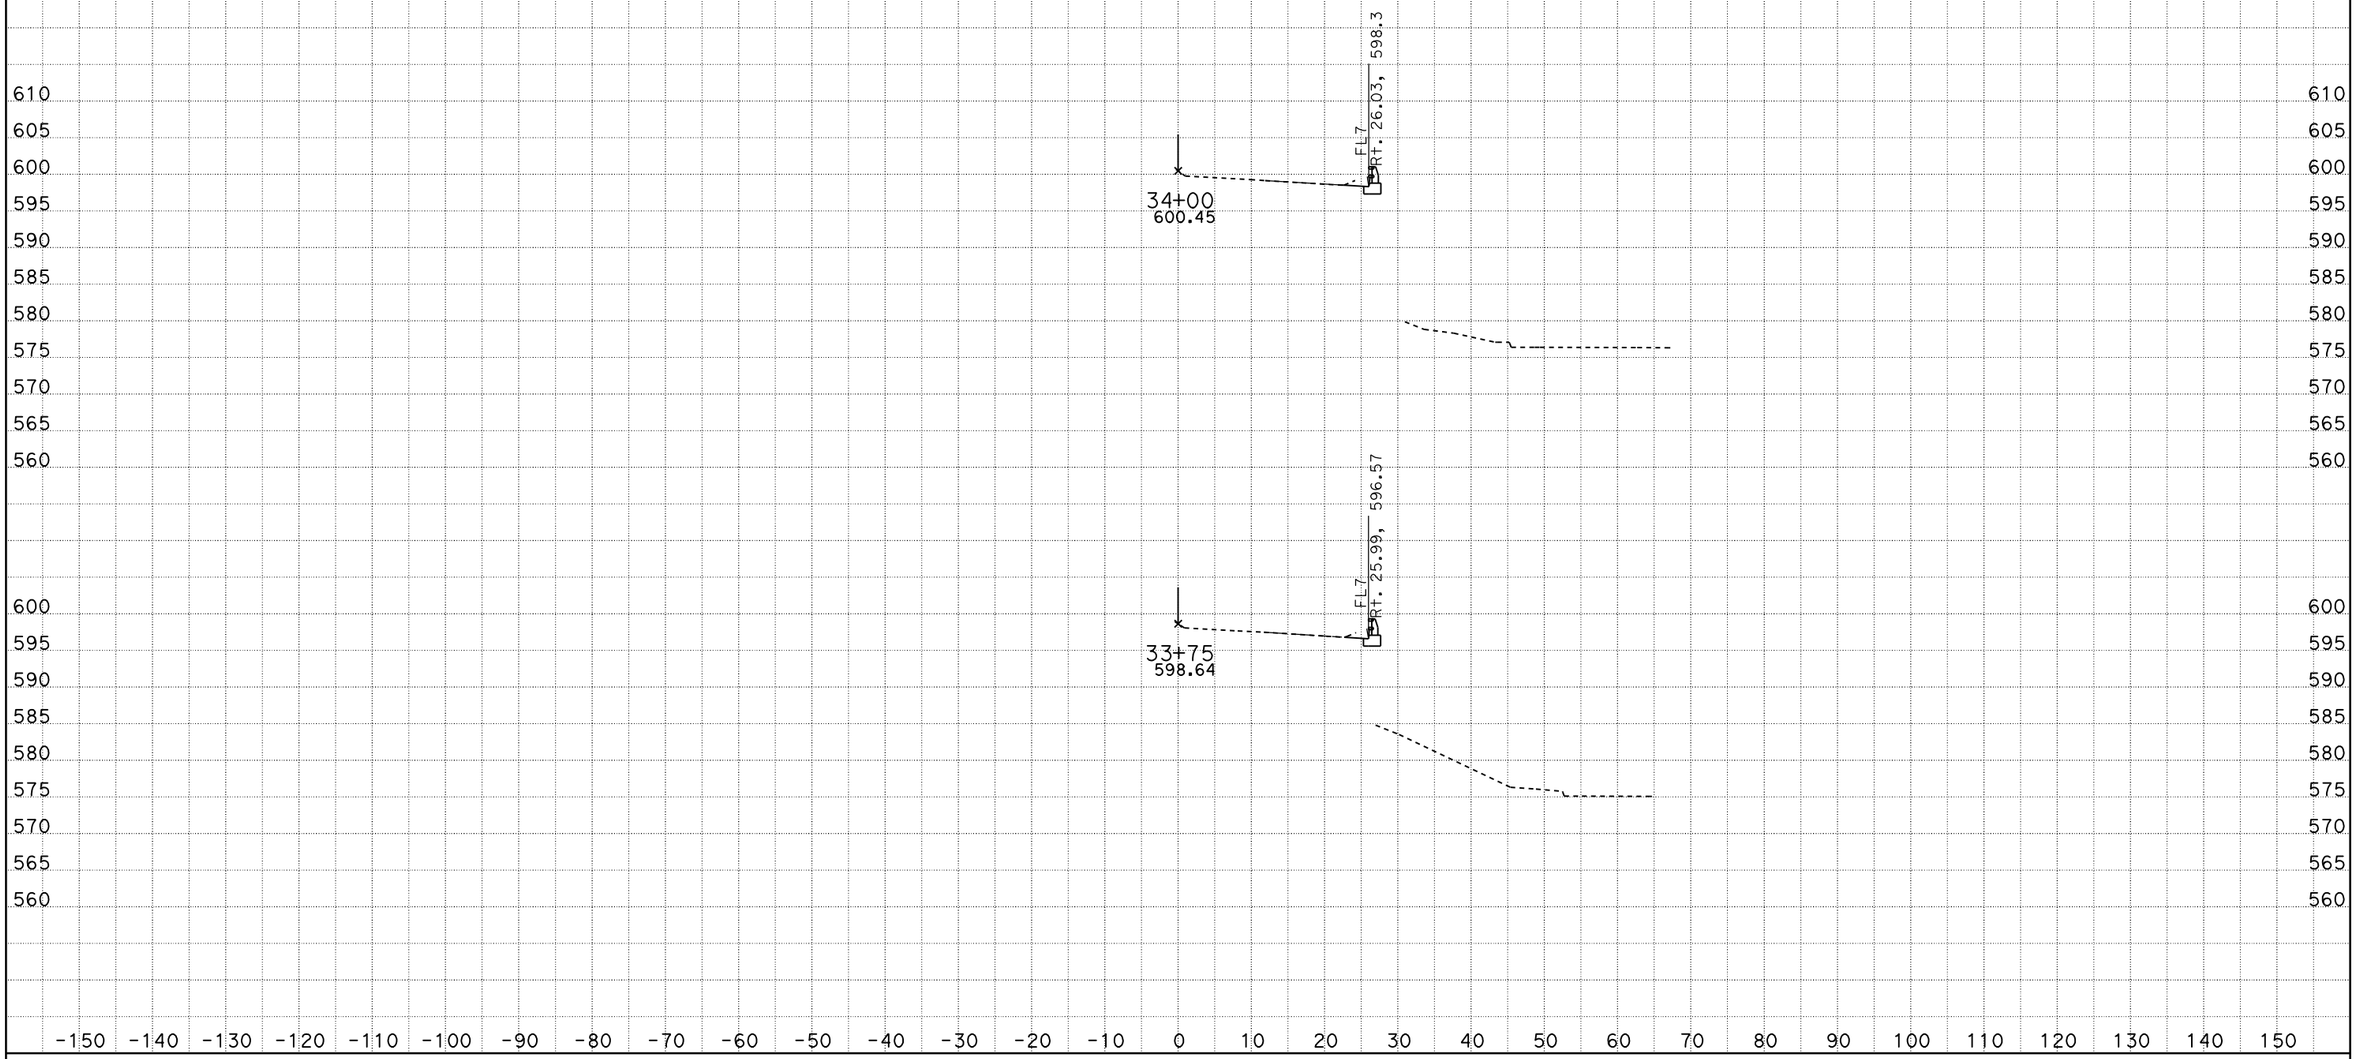

DATE: 1/6/2011

KC Project: 09065L4 File: D:\trieu\EA265901Z65L4\loc_4_fin_right side 12_27_10.ear

SCALE: 1" = 10' Horiz.
1" = 10' Vert.

All Dimensions are US Survey Feet

CAHSBF1
CROSS SECTIONS

SHEET 4 OF XXX

DESIGN STUDY ONLY

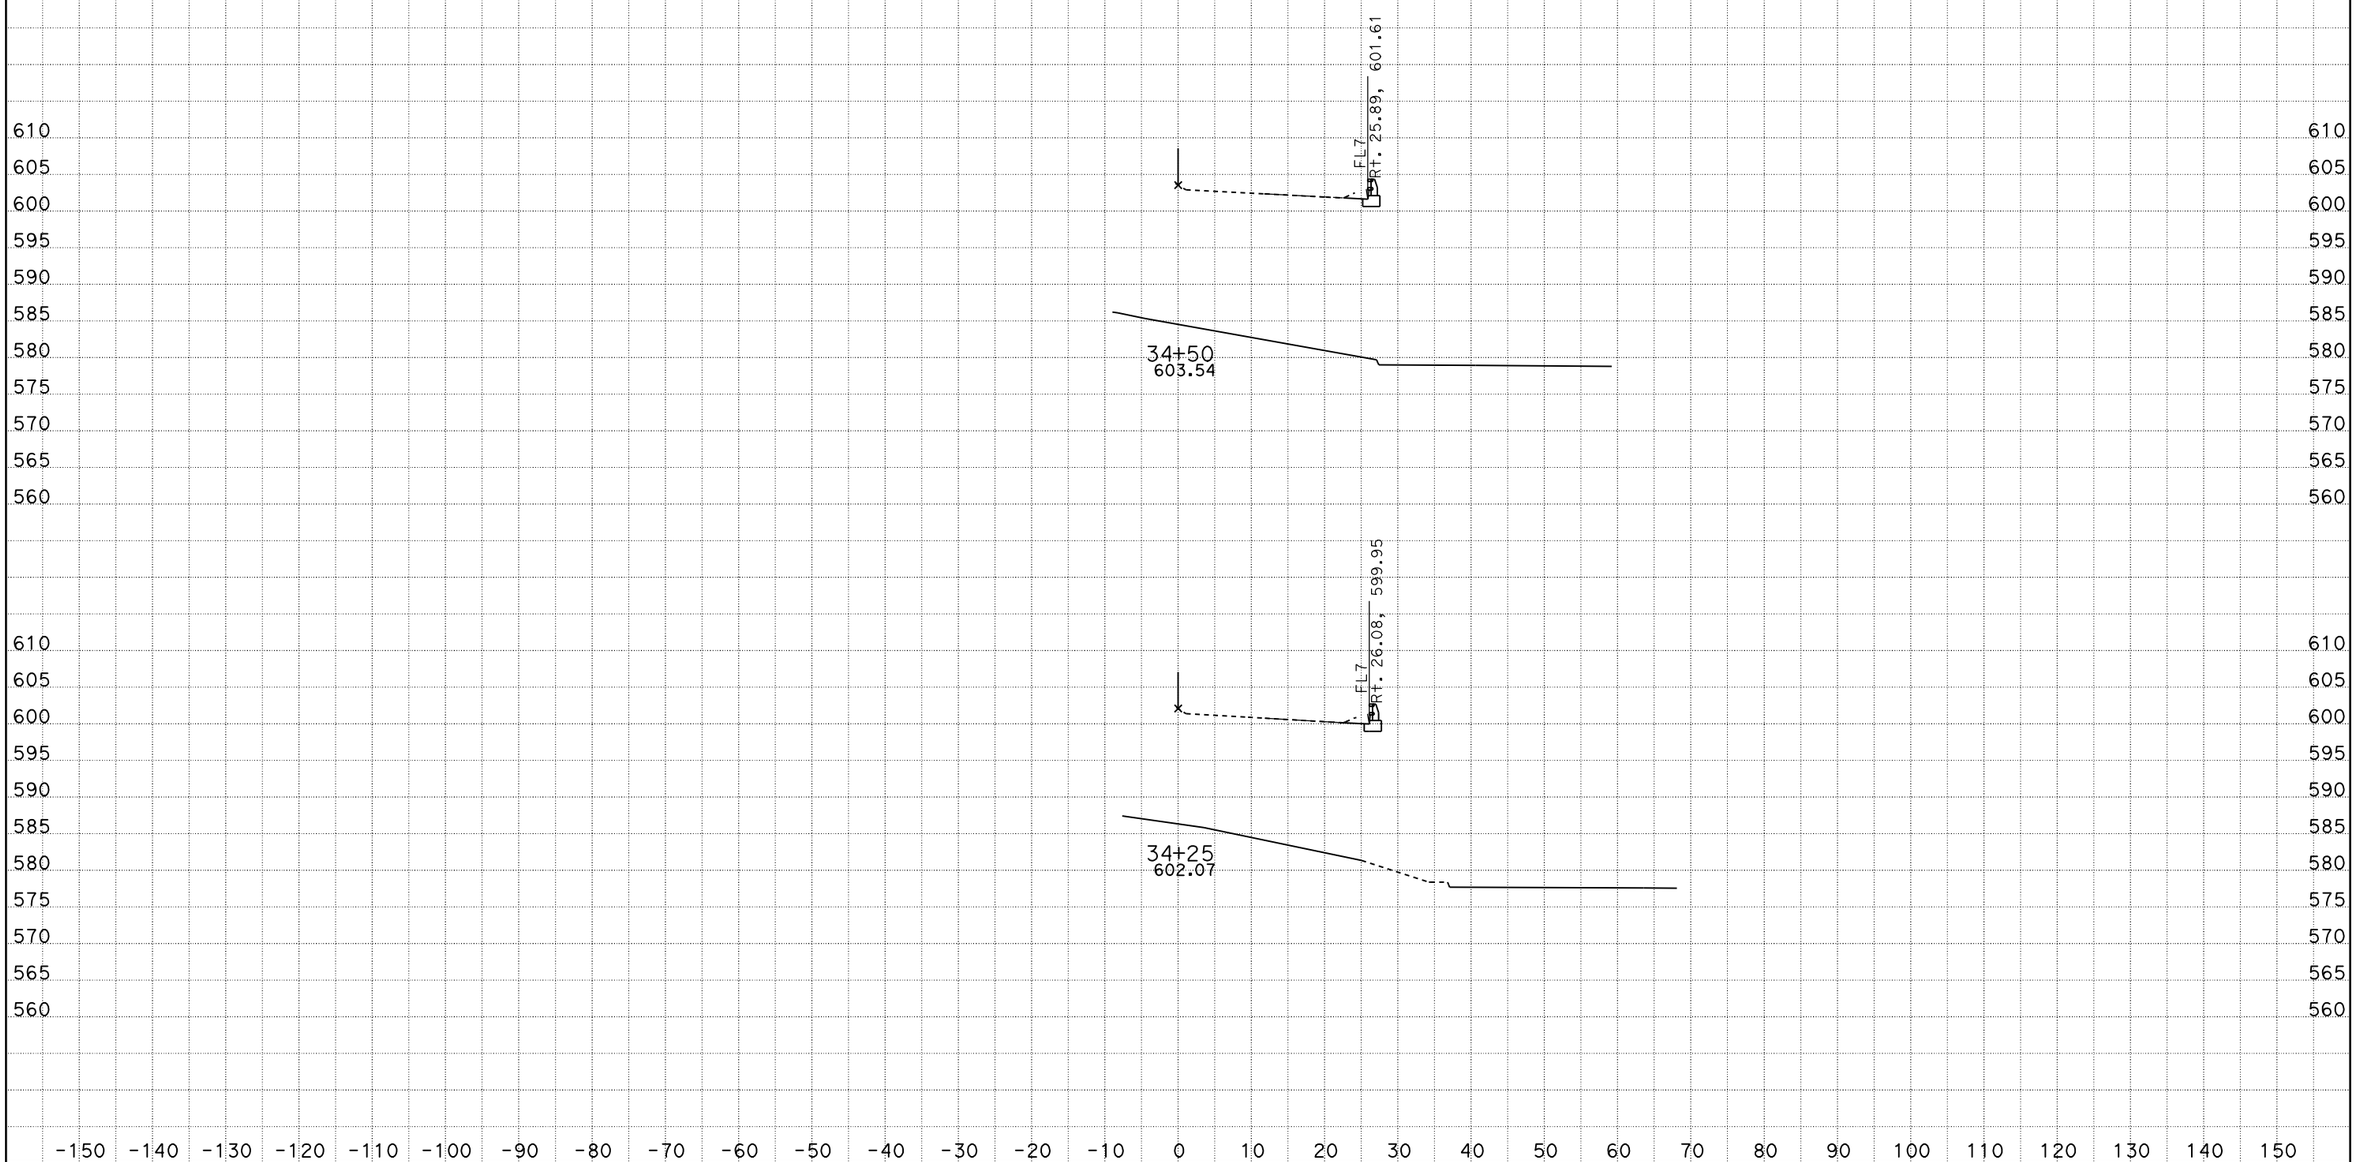

DATE: 1/6/2011

KC Project: 09065L4 File: D:\trieu\EA265901Z65L4\loc_4_fin_right side 12_27_10.ear

SCALE: 1" = 10' Horiz.
1" = 10' Vert.

All Dimensions are US Survey Feet

CAHSBF1
CROSS SECTIONS

SHEET 5 OF XXX

DESIGN STUDY ONLY

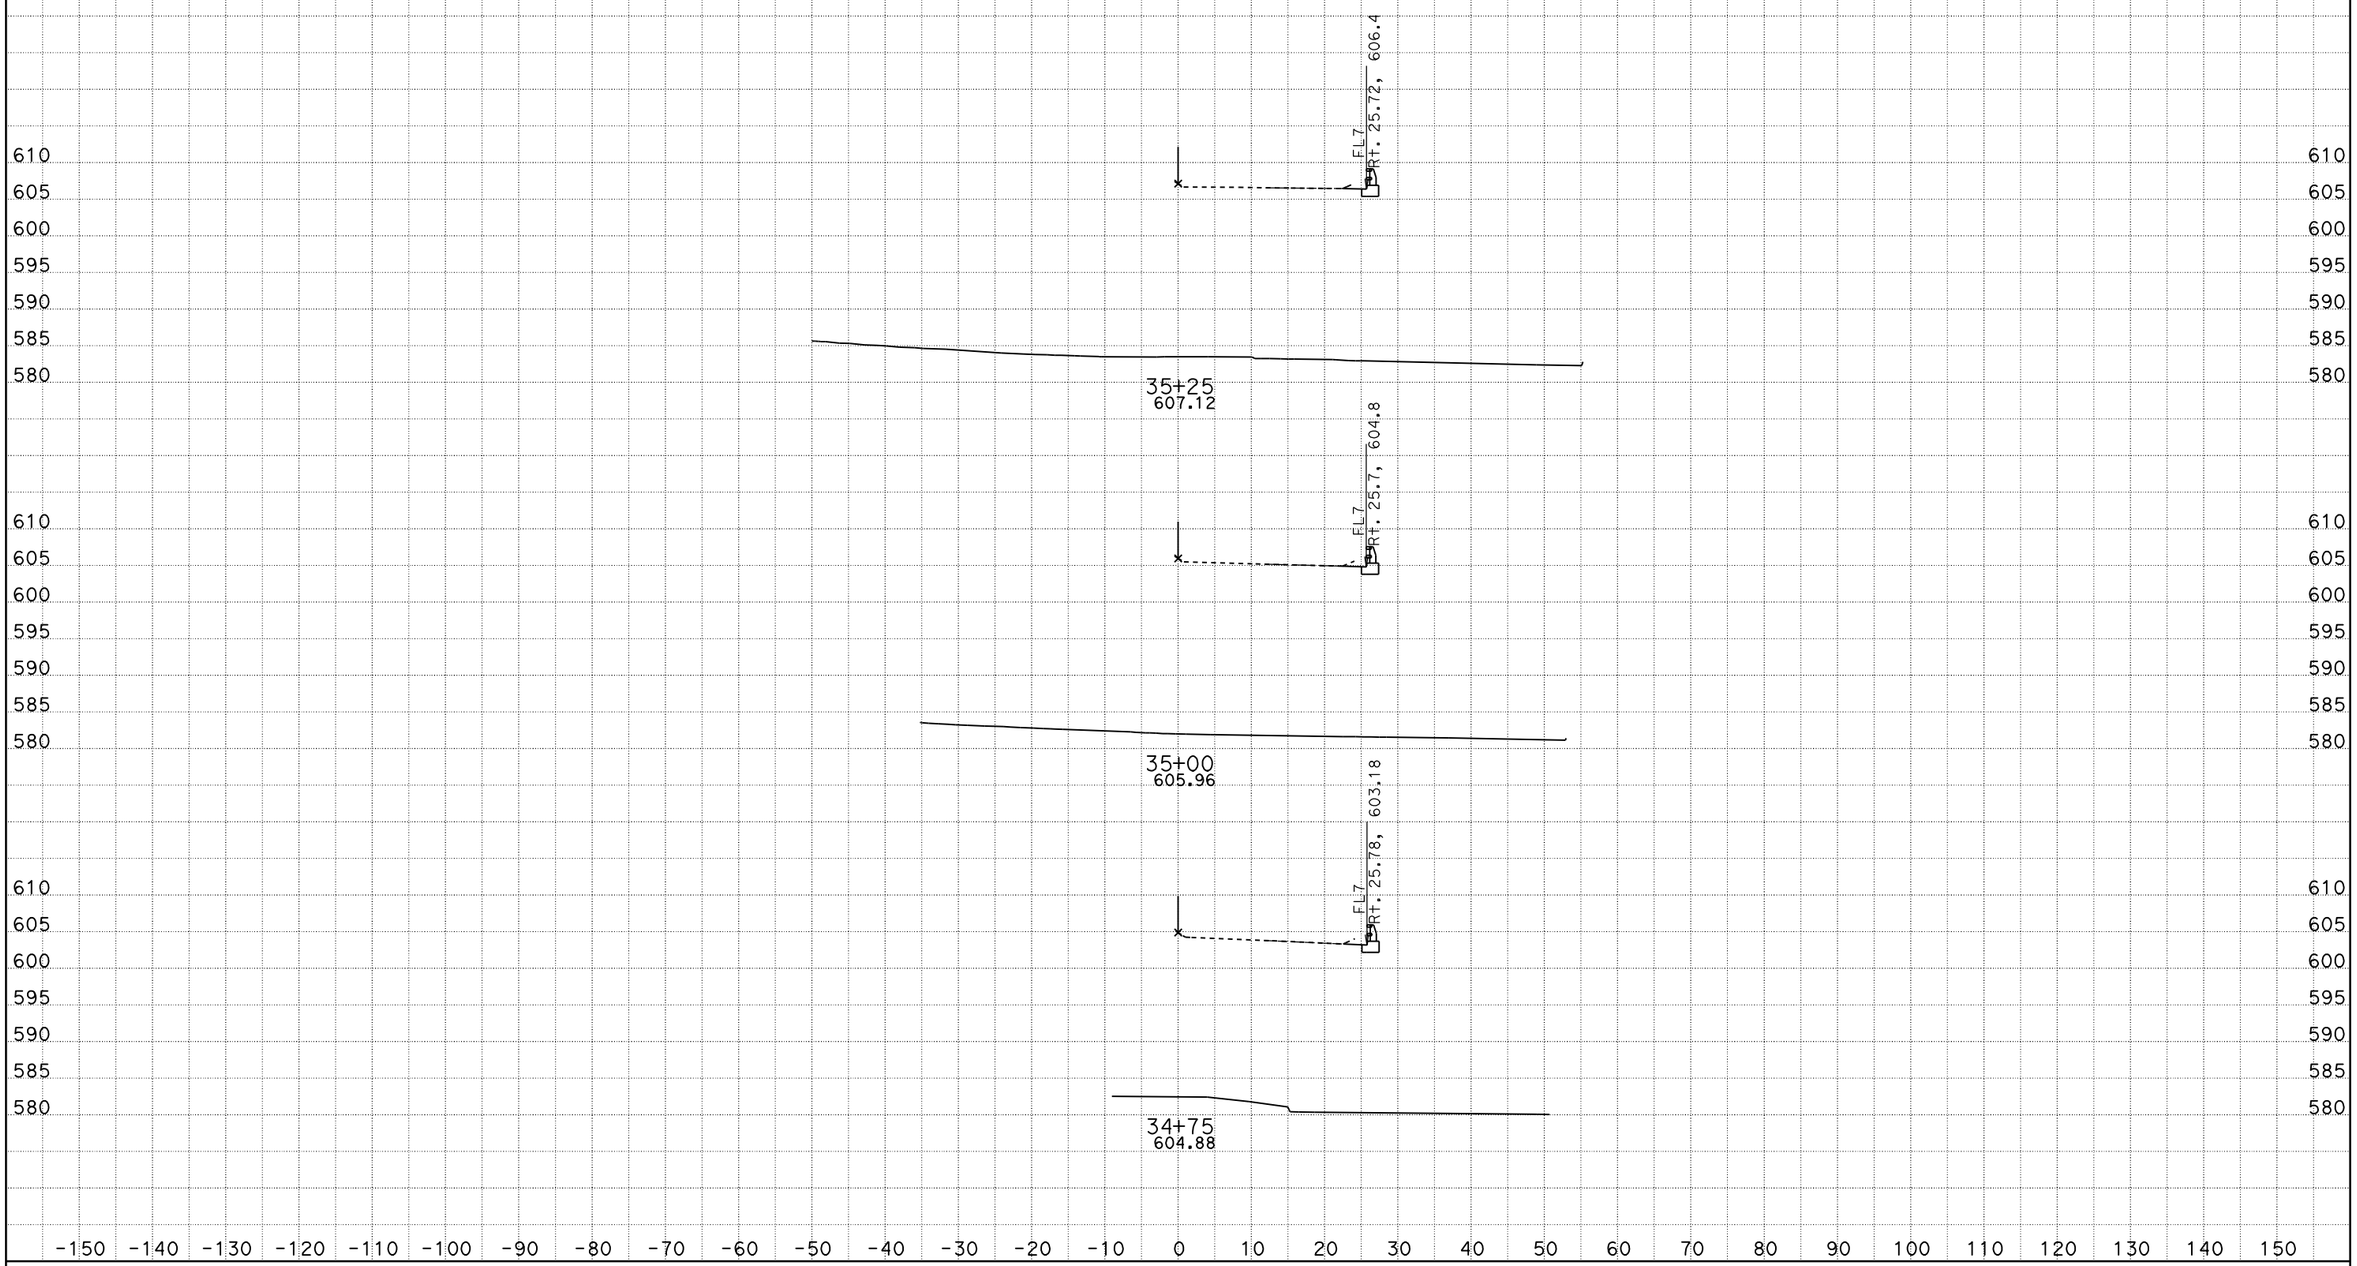

DATE: 1/6/2011

KC Project: 09065L4 File: D:\trieu\EA265901Z65L4\loc_4_fin_right side 12_27_10.ear

SCALE: 1" = 10' Horiz.
1" = 10' Vert.

All Dimensions are US Survey Feet

CAHSBF1
CROSS SECTIONS

SHEET 6 OF XXX

DESIGN STUDY ONLY

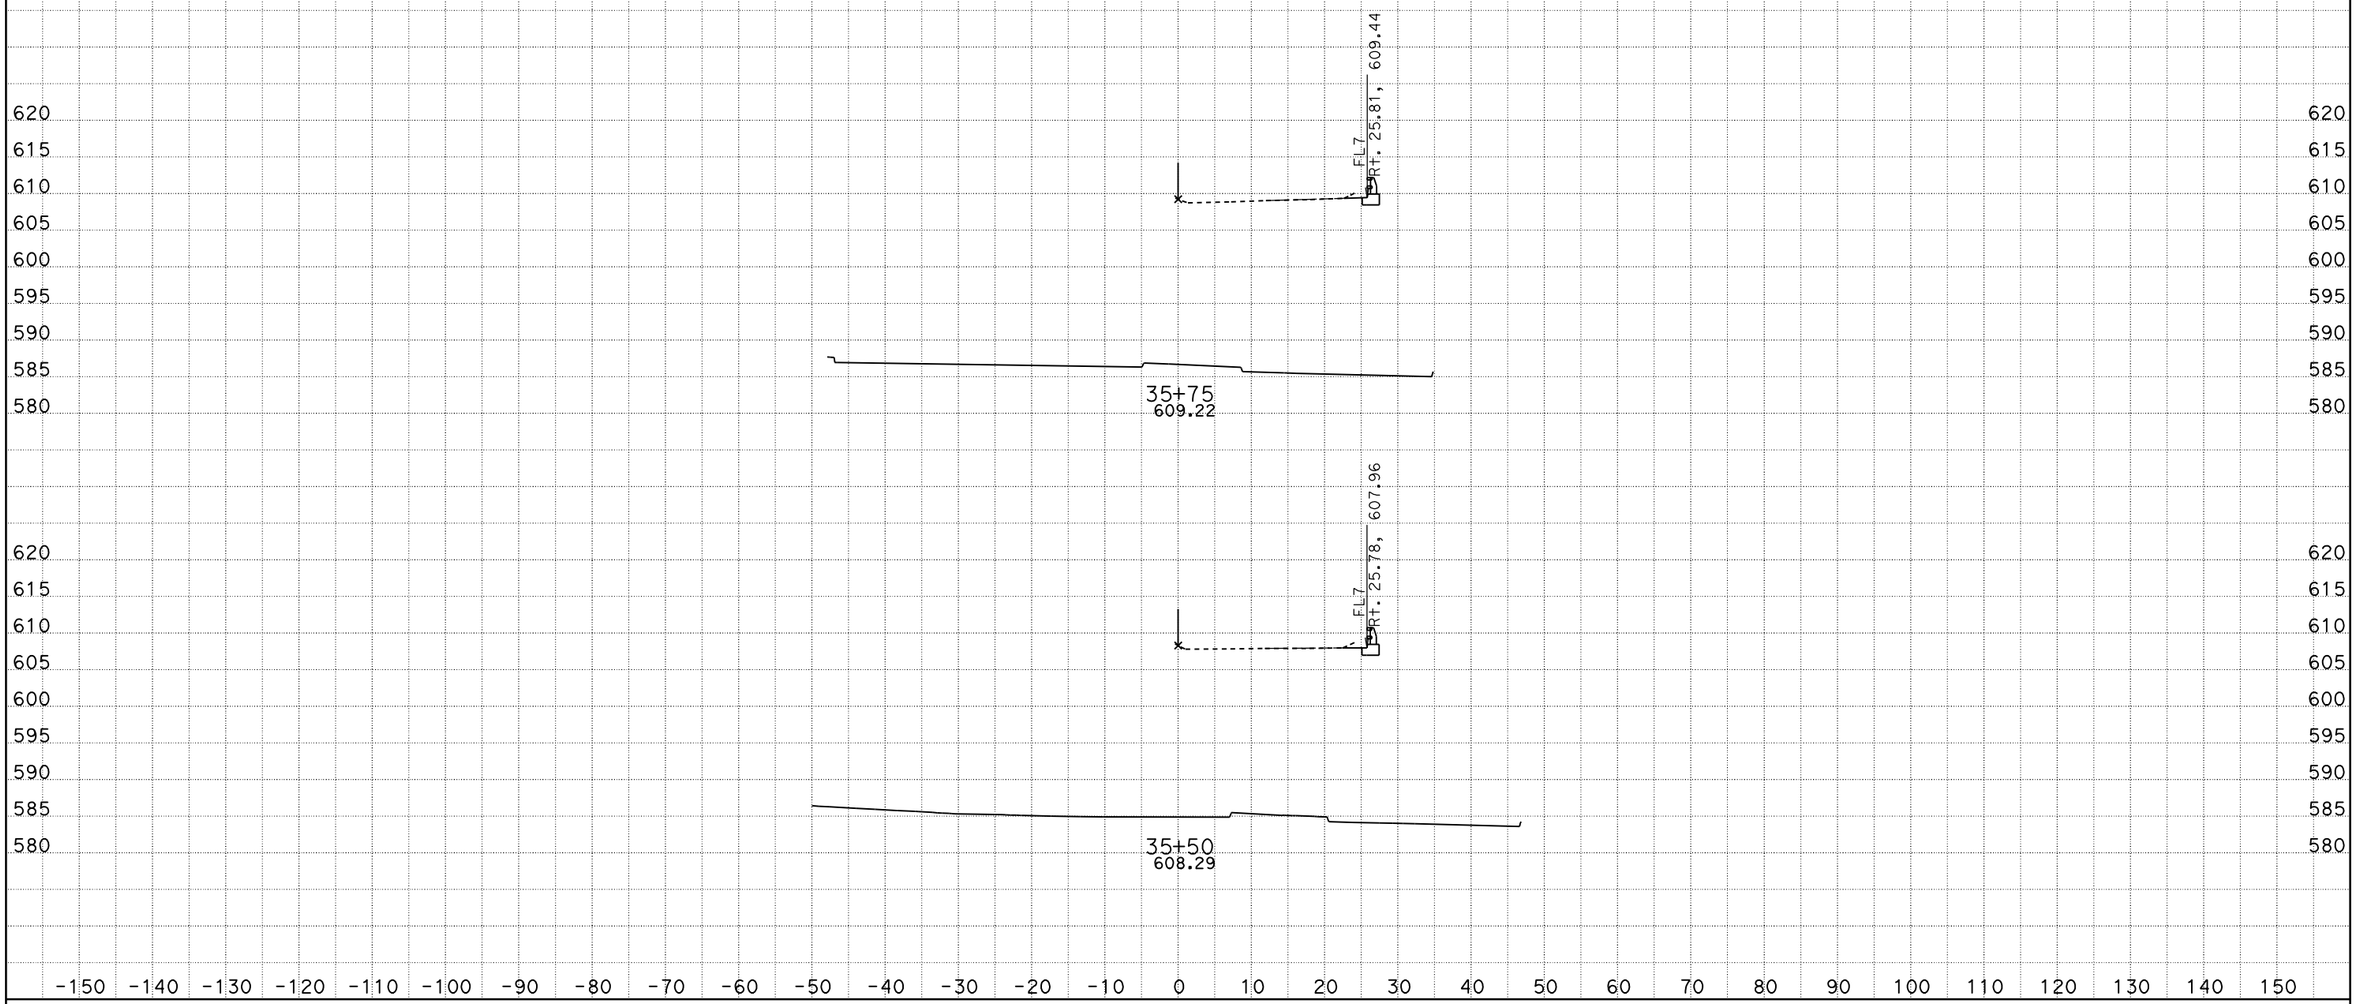

DATE: 1/6/2011

KC Project: 09065L4 File: D:\trieu\EA265901Z65L4\loc_4_fin_right side 12_27_10.ear

SCALE: 1" = 10' Horiz.
1" = 10' Vert.

All Dimensions are US Survey Feet

CAHSBF1
CROSS SECTIONS

SHEET 7 OF XXX

DESIGN STUDY ONLY

DATE: 1/6/2011

KC Project: 09065L4 File: D:\trieu\EA265901Z65L4\loc_4_fin_right side 12_27_10.ear

SCALE: 1" = 10' Horiz.
1" = 10' Vert.

All Dimensions are US Survey Feet

CAHSBF1
CROSS SECTIONS

SHEET 8 OF XXX

DESIGN STUDY ONLY

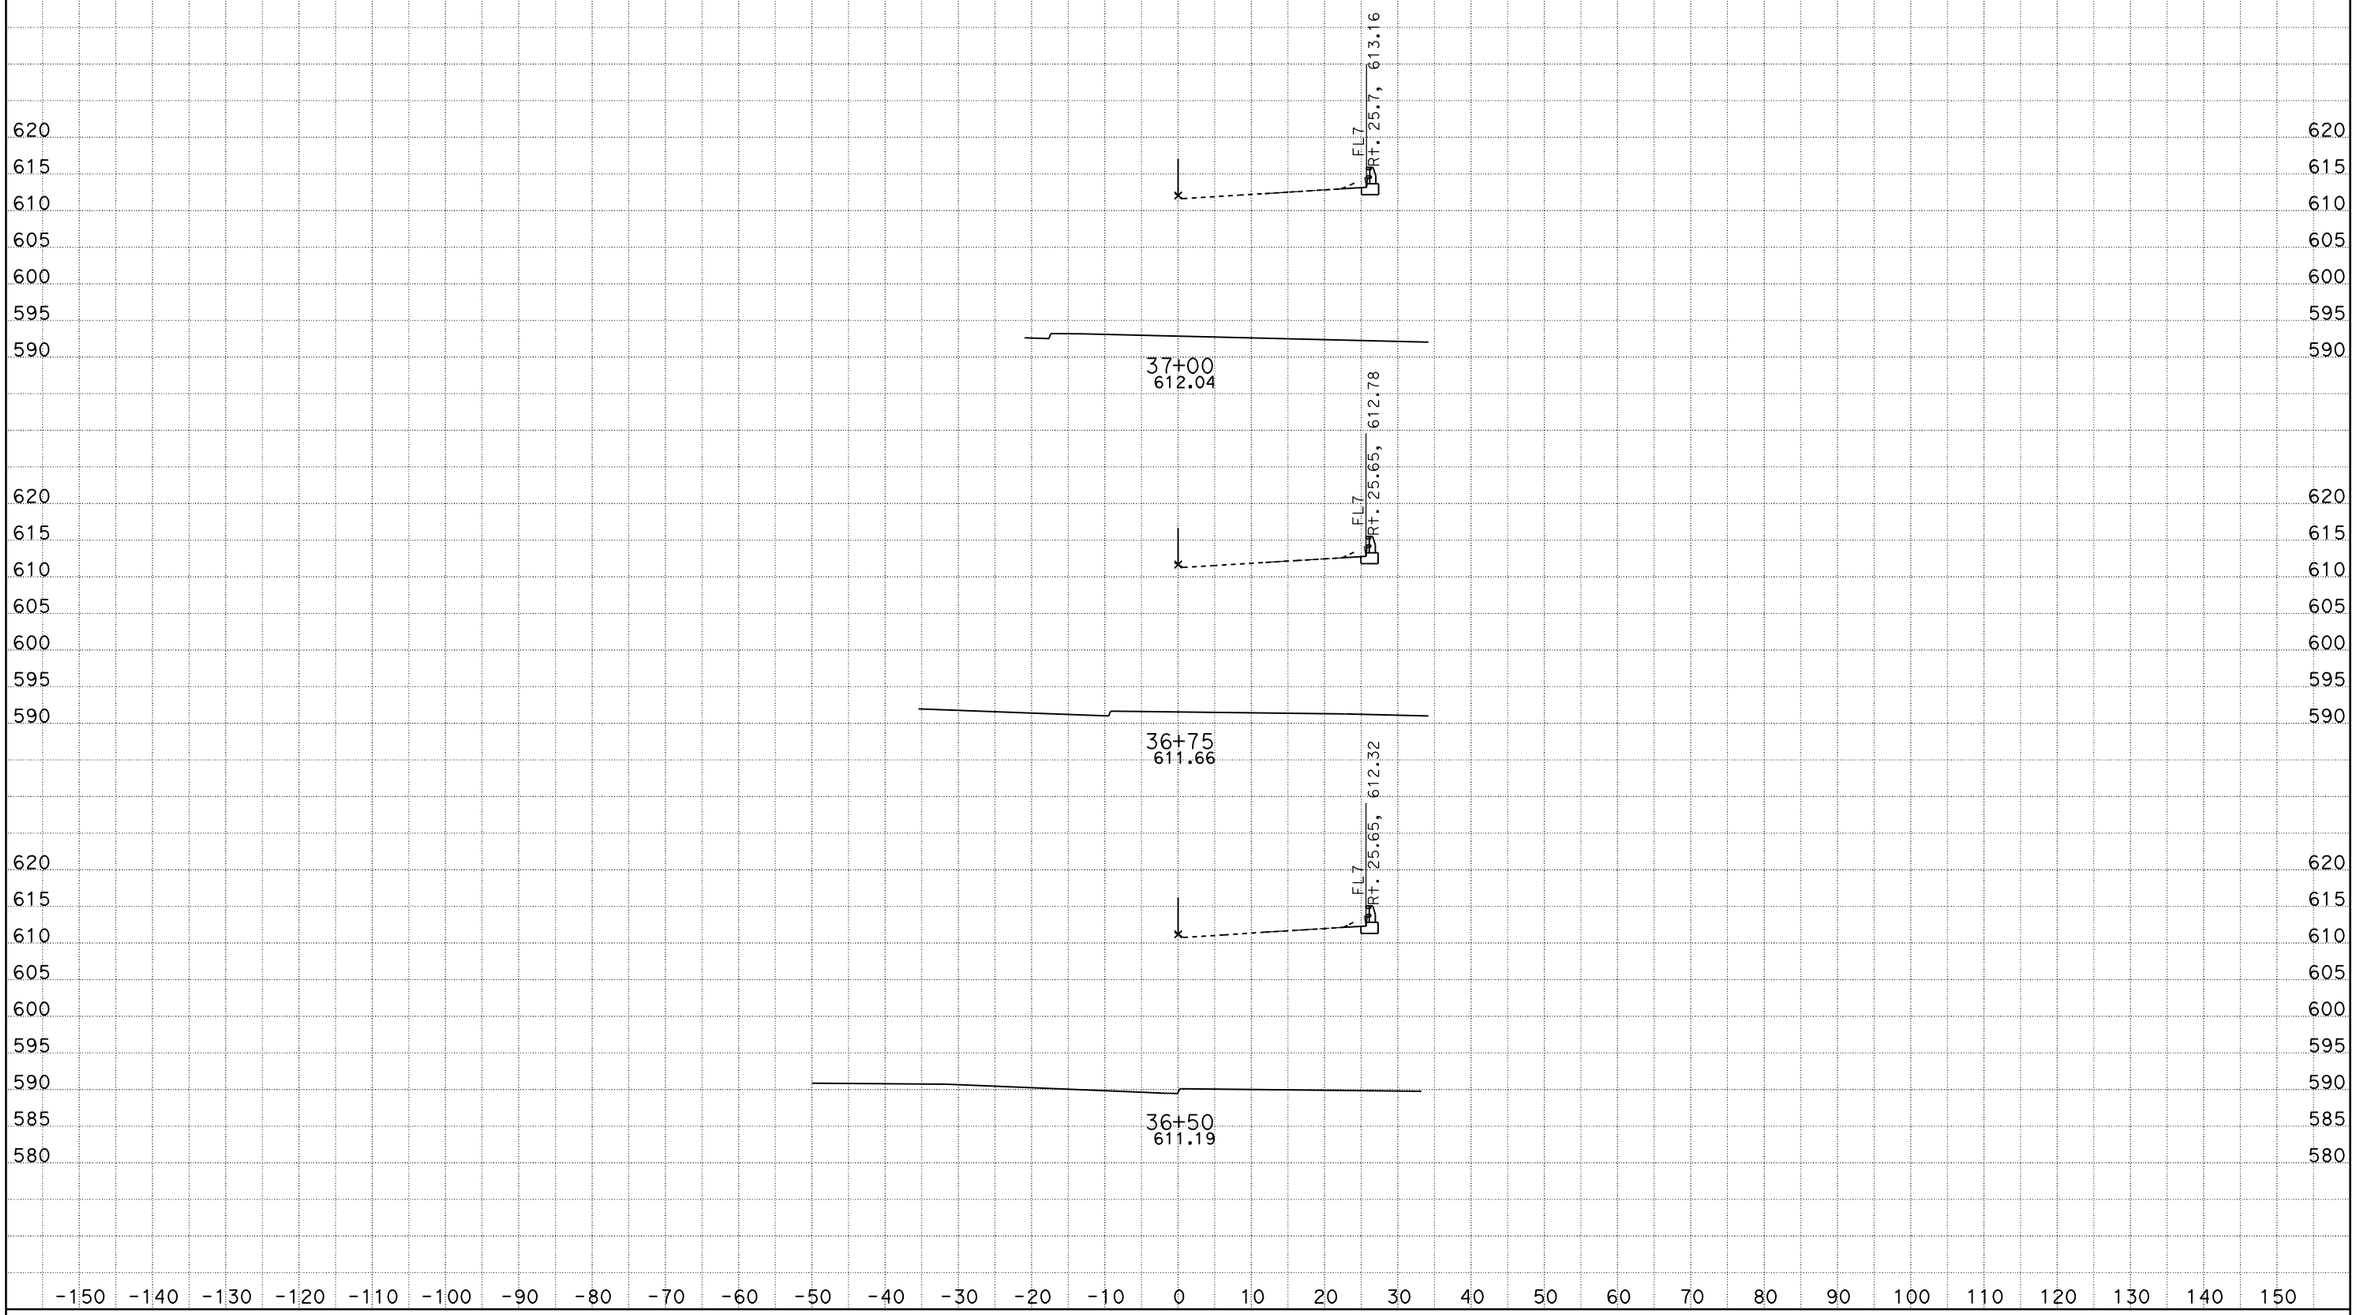

DATE: 1/6/2011

KC Project: 09065L4 File: D:\trieu\EA265901Z65L4\loc_4_fin_right side 12_27_10.ear

SCALE: 1" = 10' Horiz.
1" = 10' Vert.

All Dimensions are US Survey Feet

CAHSBF1
CROSS SECTIONS

SHEET 9 OF XXX

DESIGN STUDY ONLY

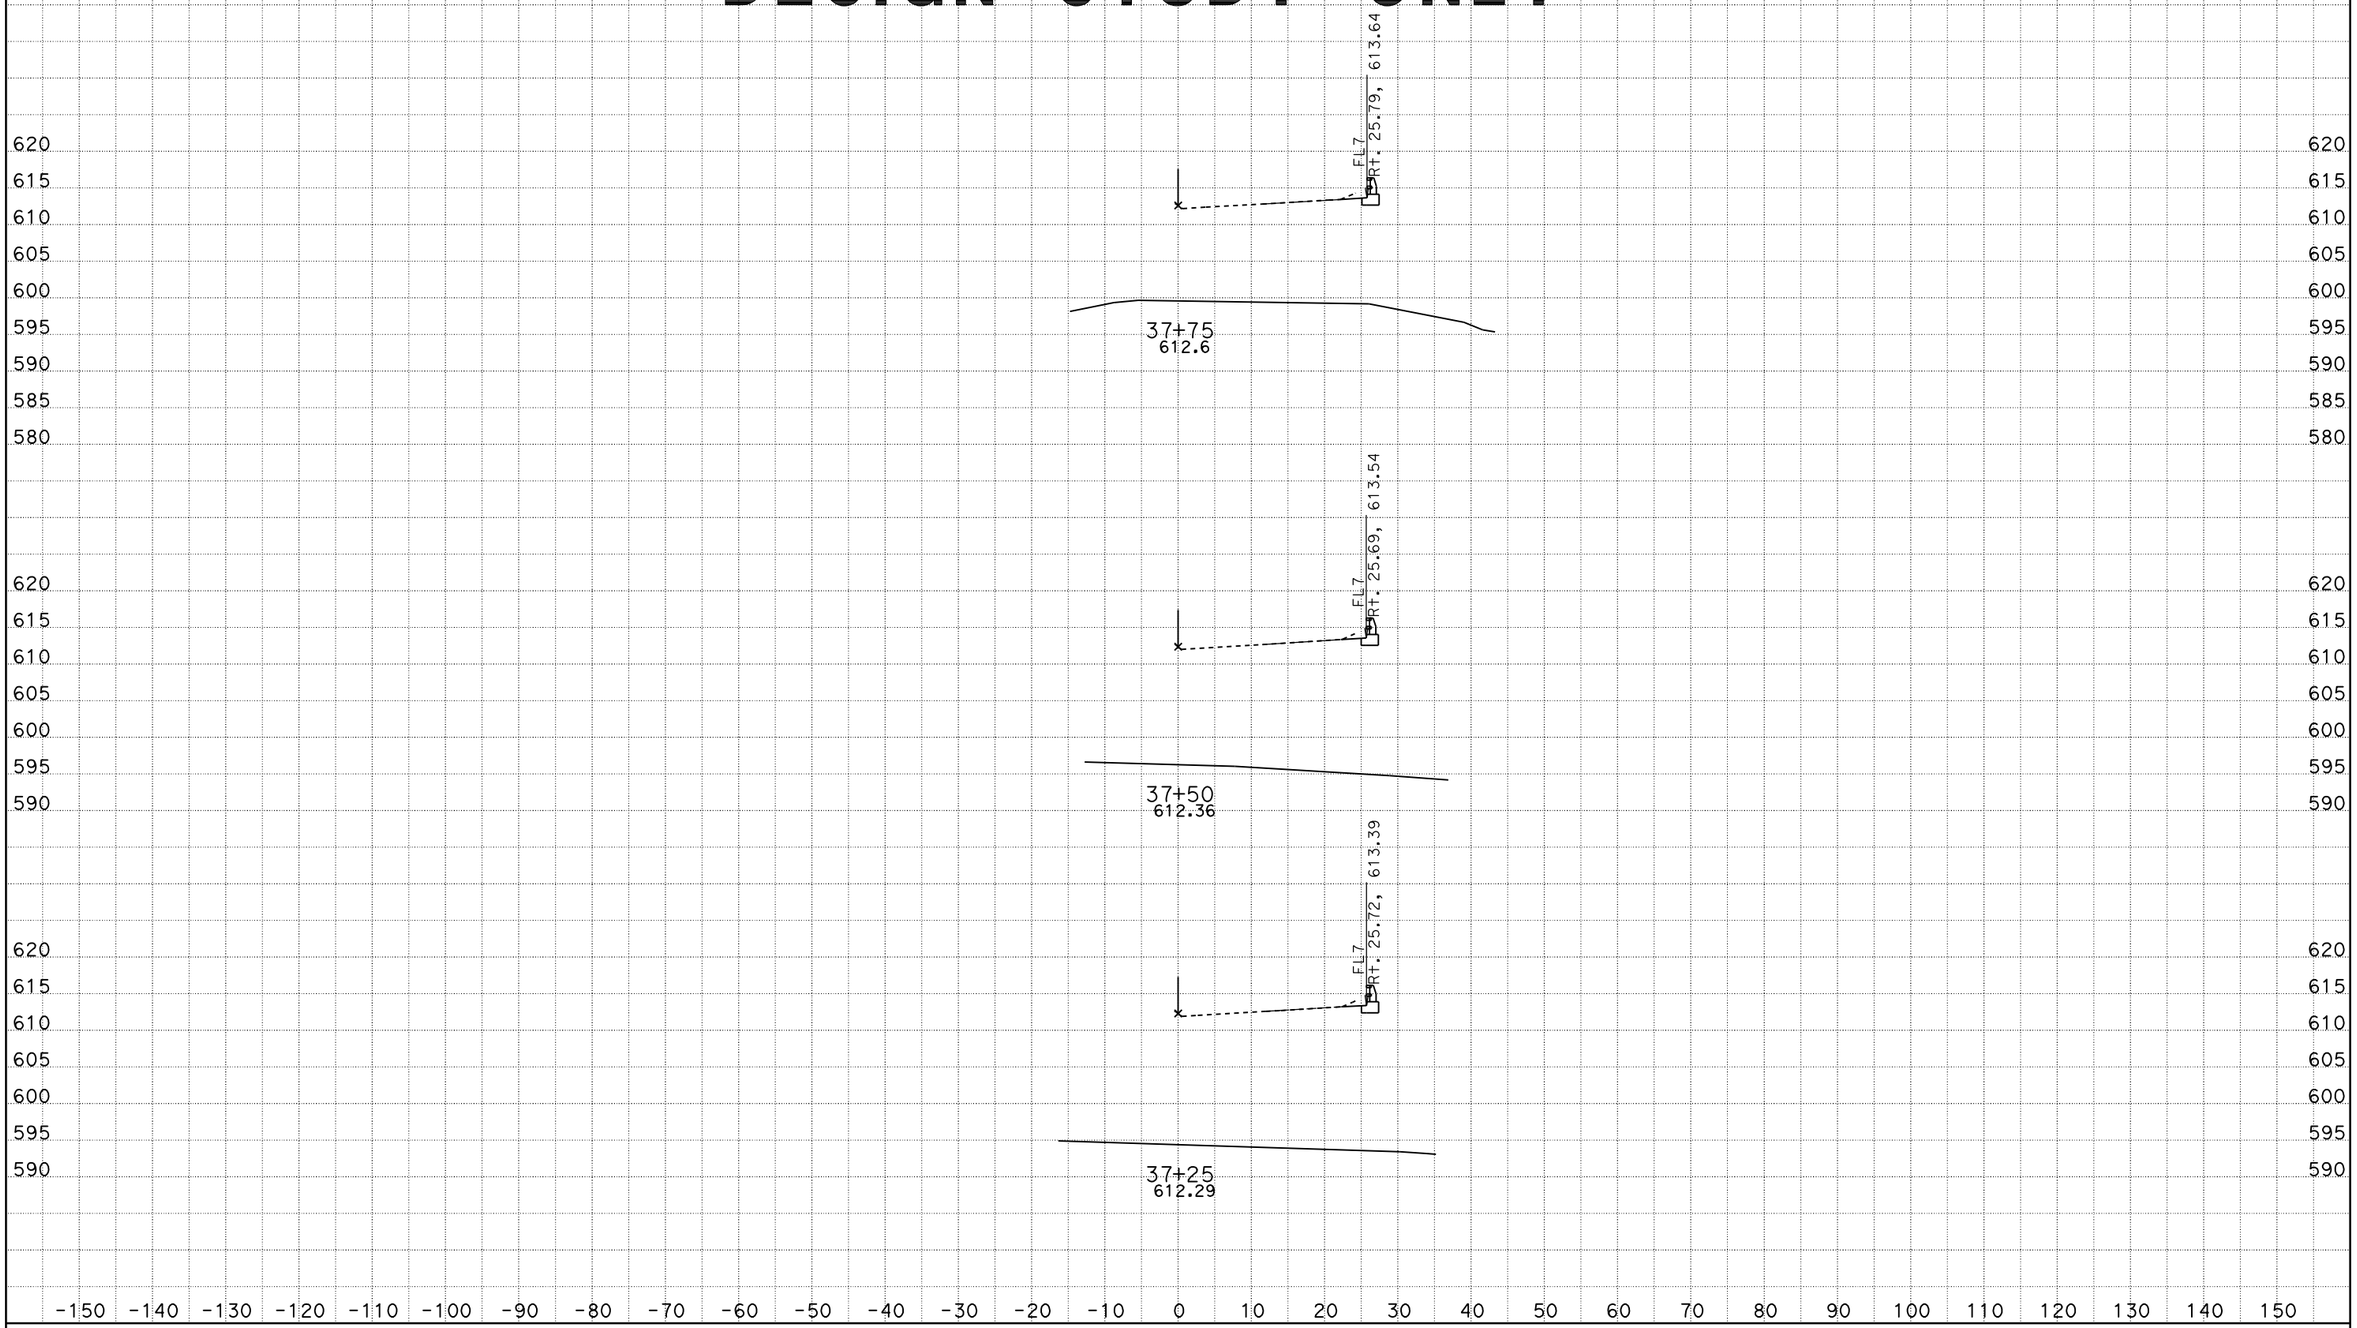

DATE: 1/6/2011

KC Project: 09065L4 File: D:\trieu\EA265901Z65L4\loc_4_fin_right side 12_27_10.ear

SCALE: 1" = 10' Horiz.
1" = 10' Vert.

All Dimensions are US Survey Feet

CAHSBF1
CROSS SECTIONS

SHEET 10 OF XXX

DESIGN STUDY ONLY

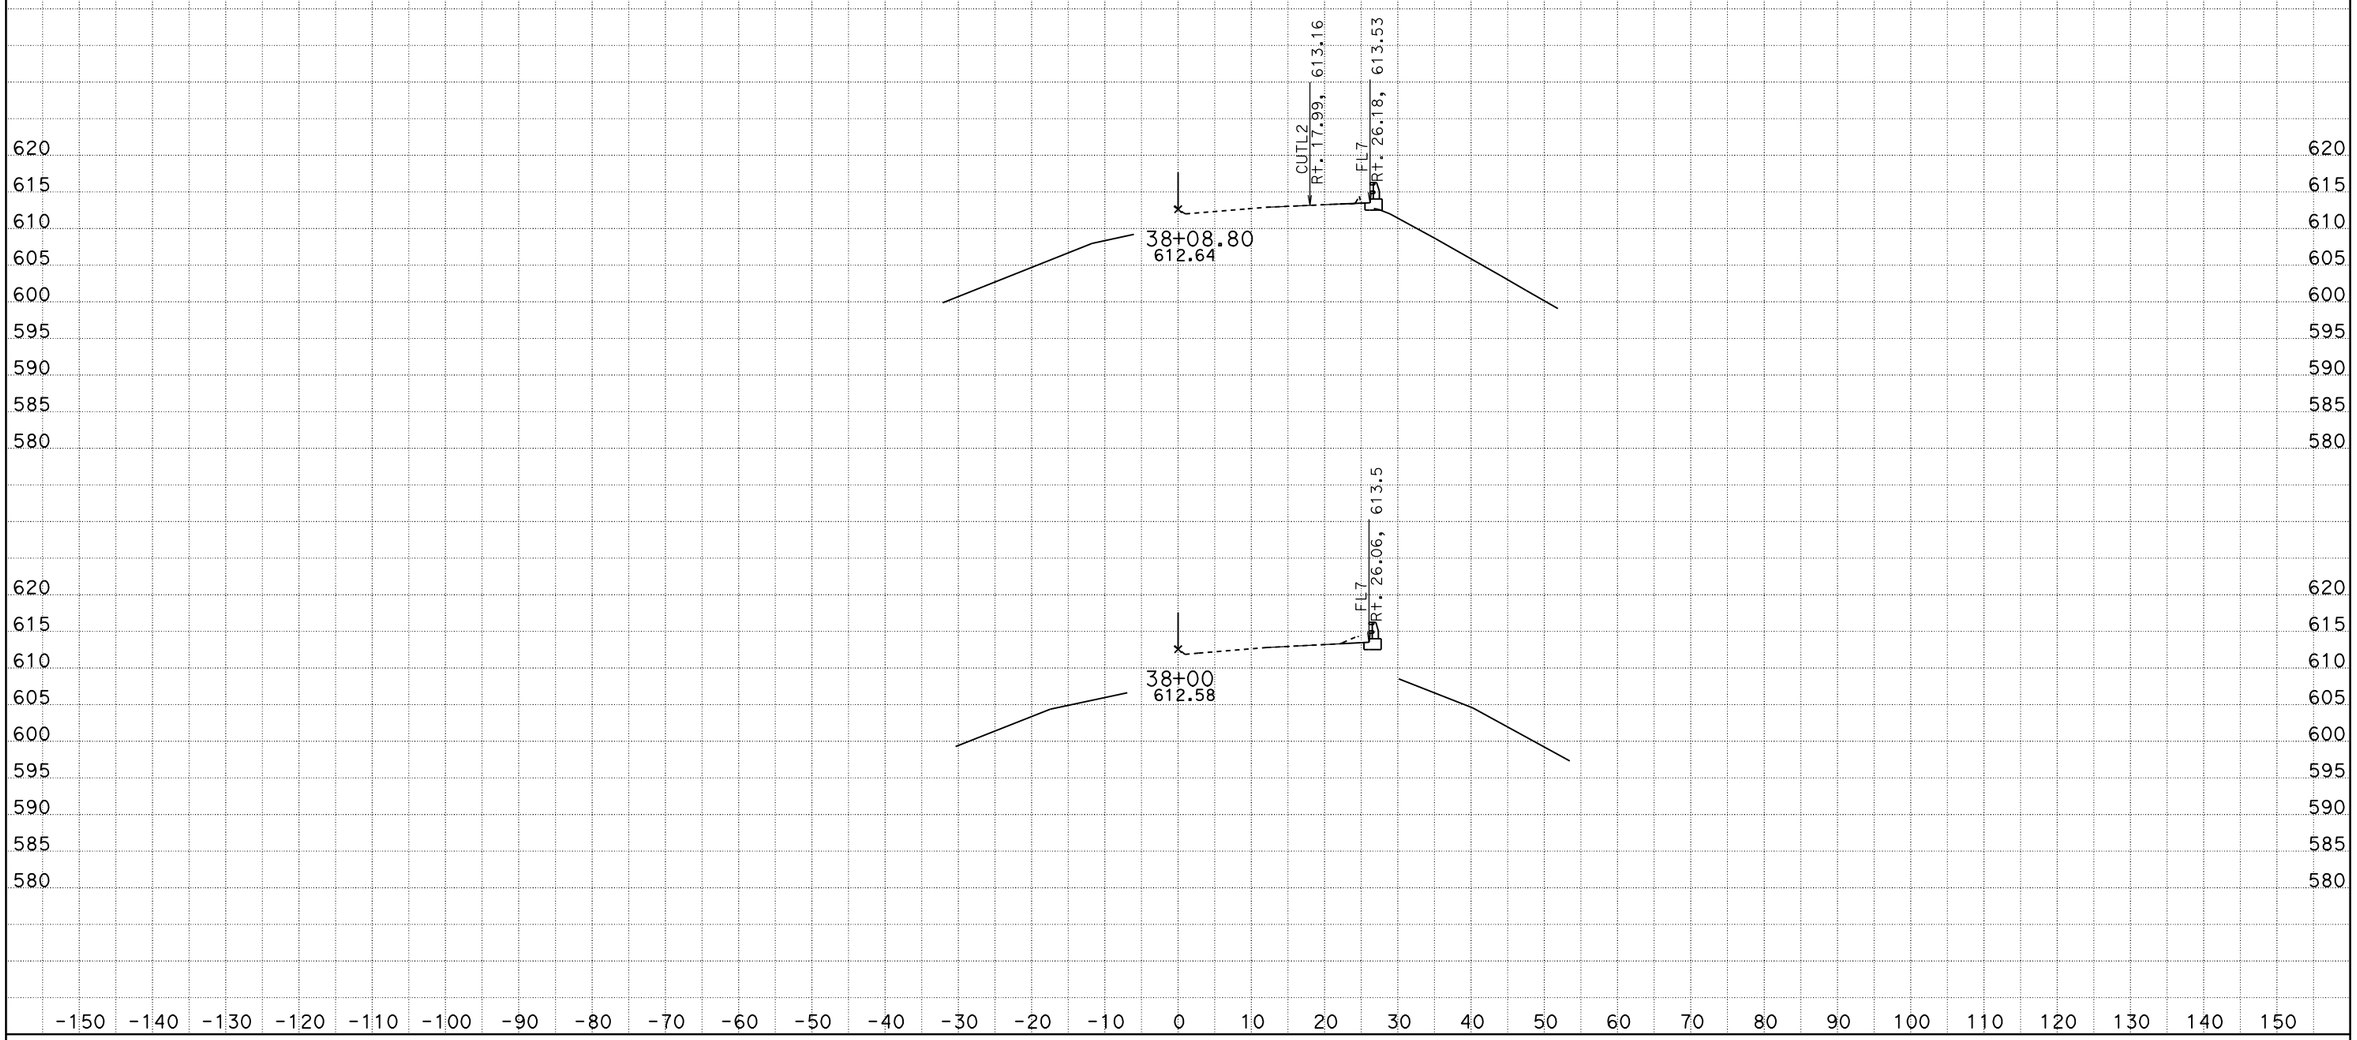

DATE: 1/6/2011

KC Project: 09065L4 File: D:\trieu\EA265901Z65L4\loc_4_fin_right side 12_27_10.ear

SCALE: 1" = 10' Horiz.
1" = 10' Vert.

All Dimensions are US Survey Feet

CAHSBF1
CROSS SECTIONS

SHEET 11 OF XXX

DESIGN STUDY ONLY

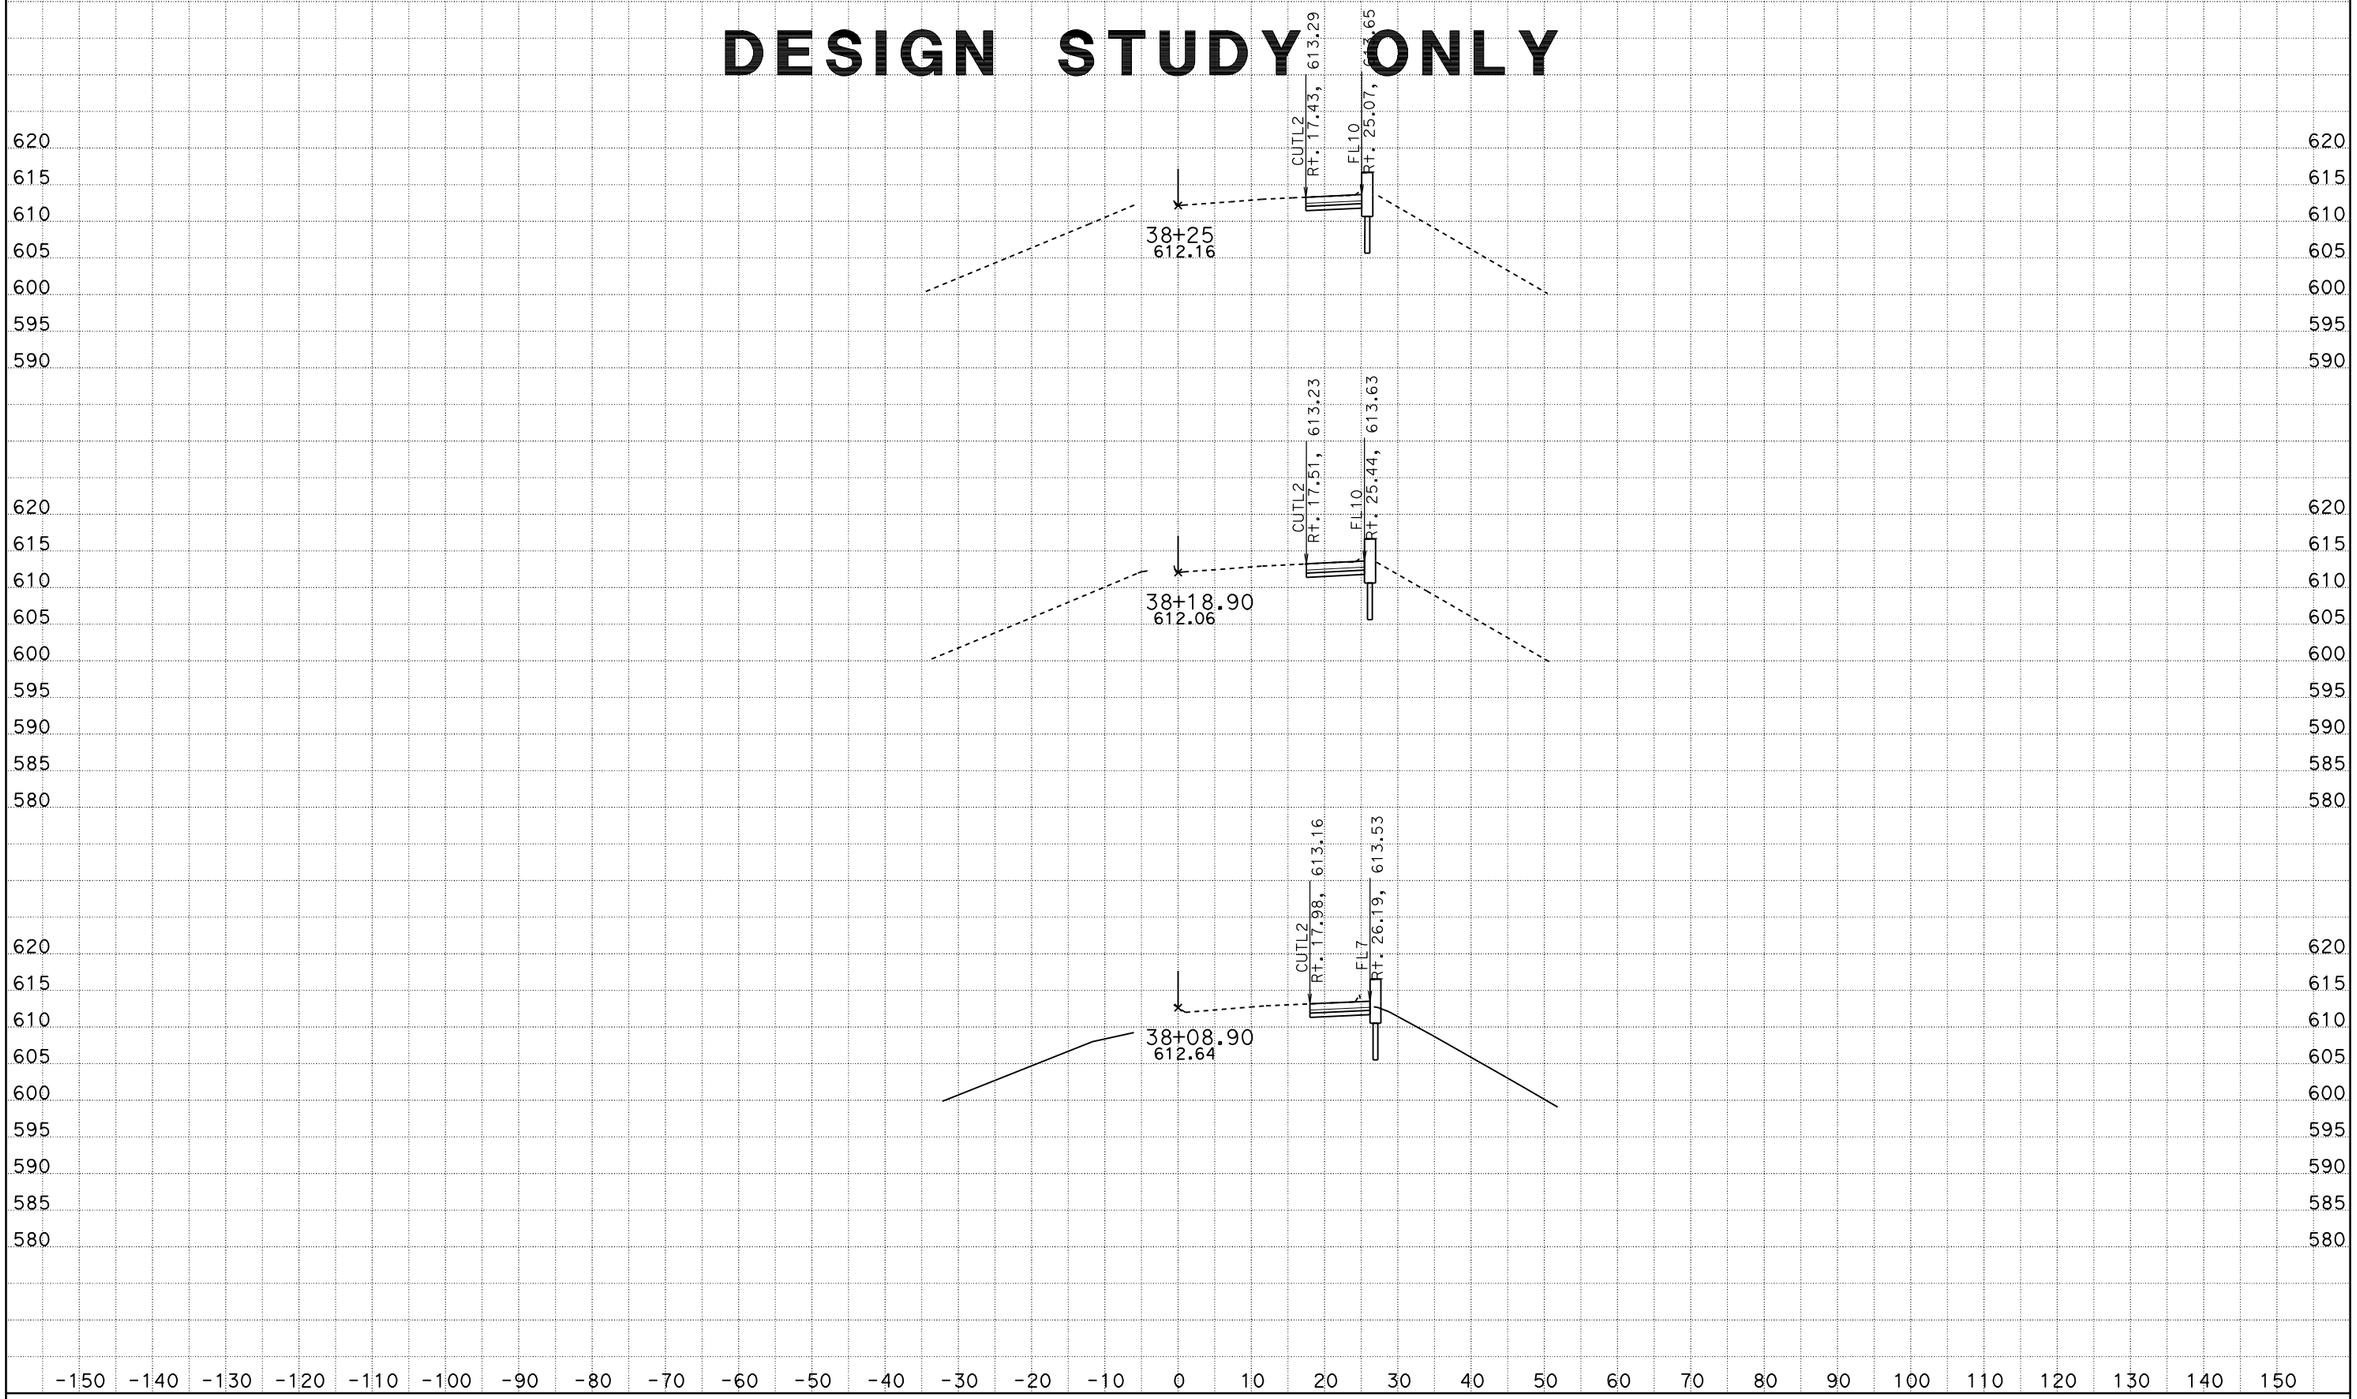

DATE: 1/6/2011

KC Project: 09065L4 File: D:\trieu\EA265901Z65L4\loc_4_fin_right side 12_27_10.ear

SCALE: 1" = 10' Horiz.
1" = 10' Vert.

All Dimensions are US Survey Feet

CAHSBF1
CROSS SECTIONS

SHEET 12 OF XXX

DESIGN STUDY ONLY

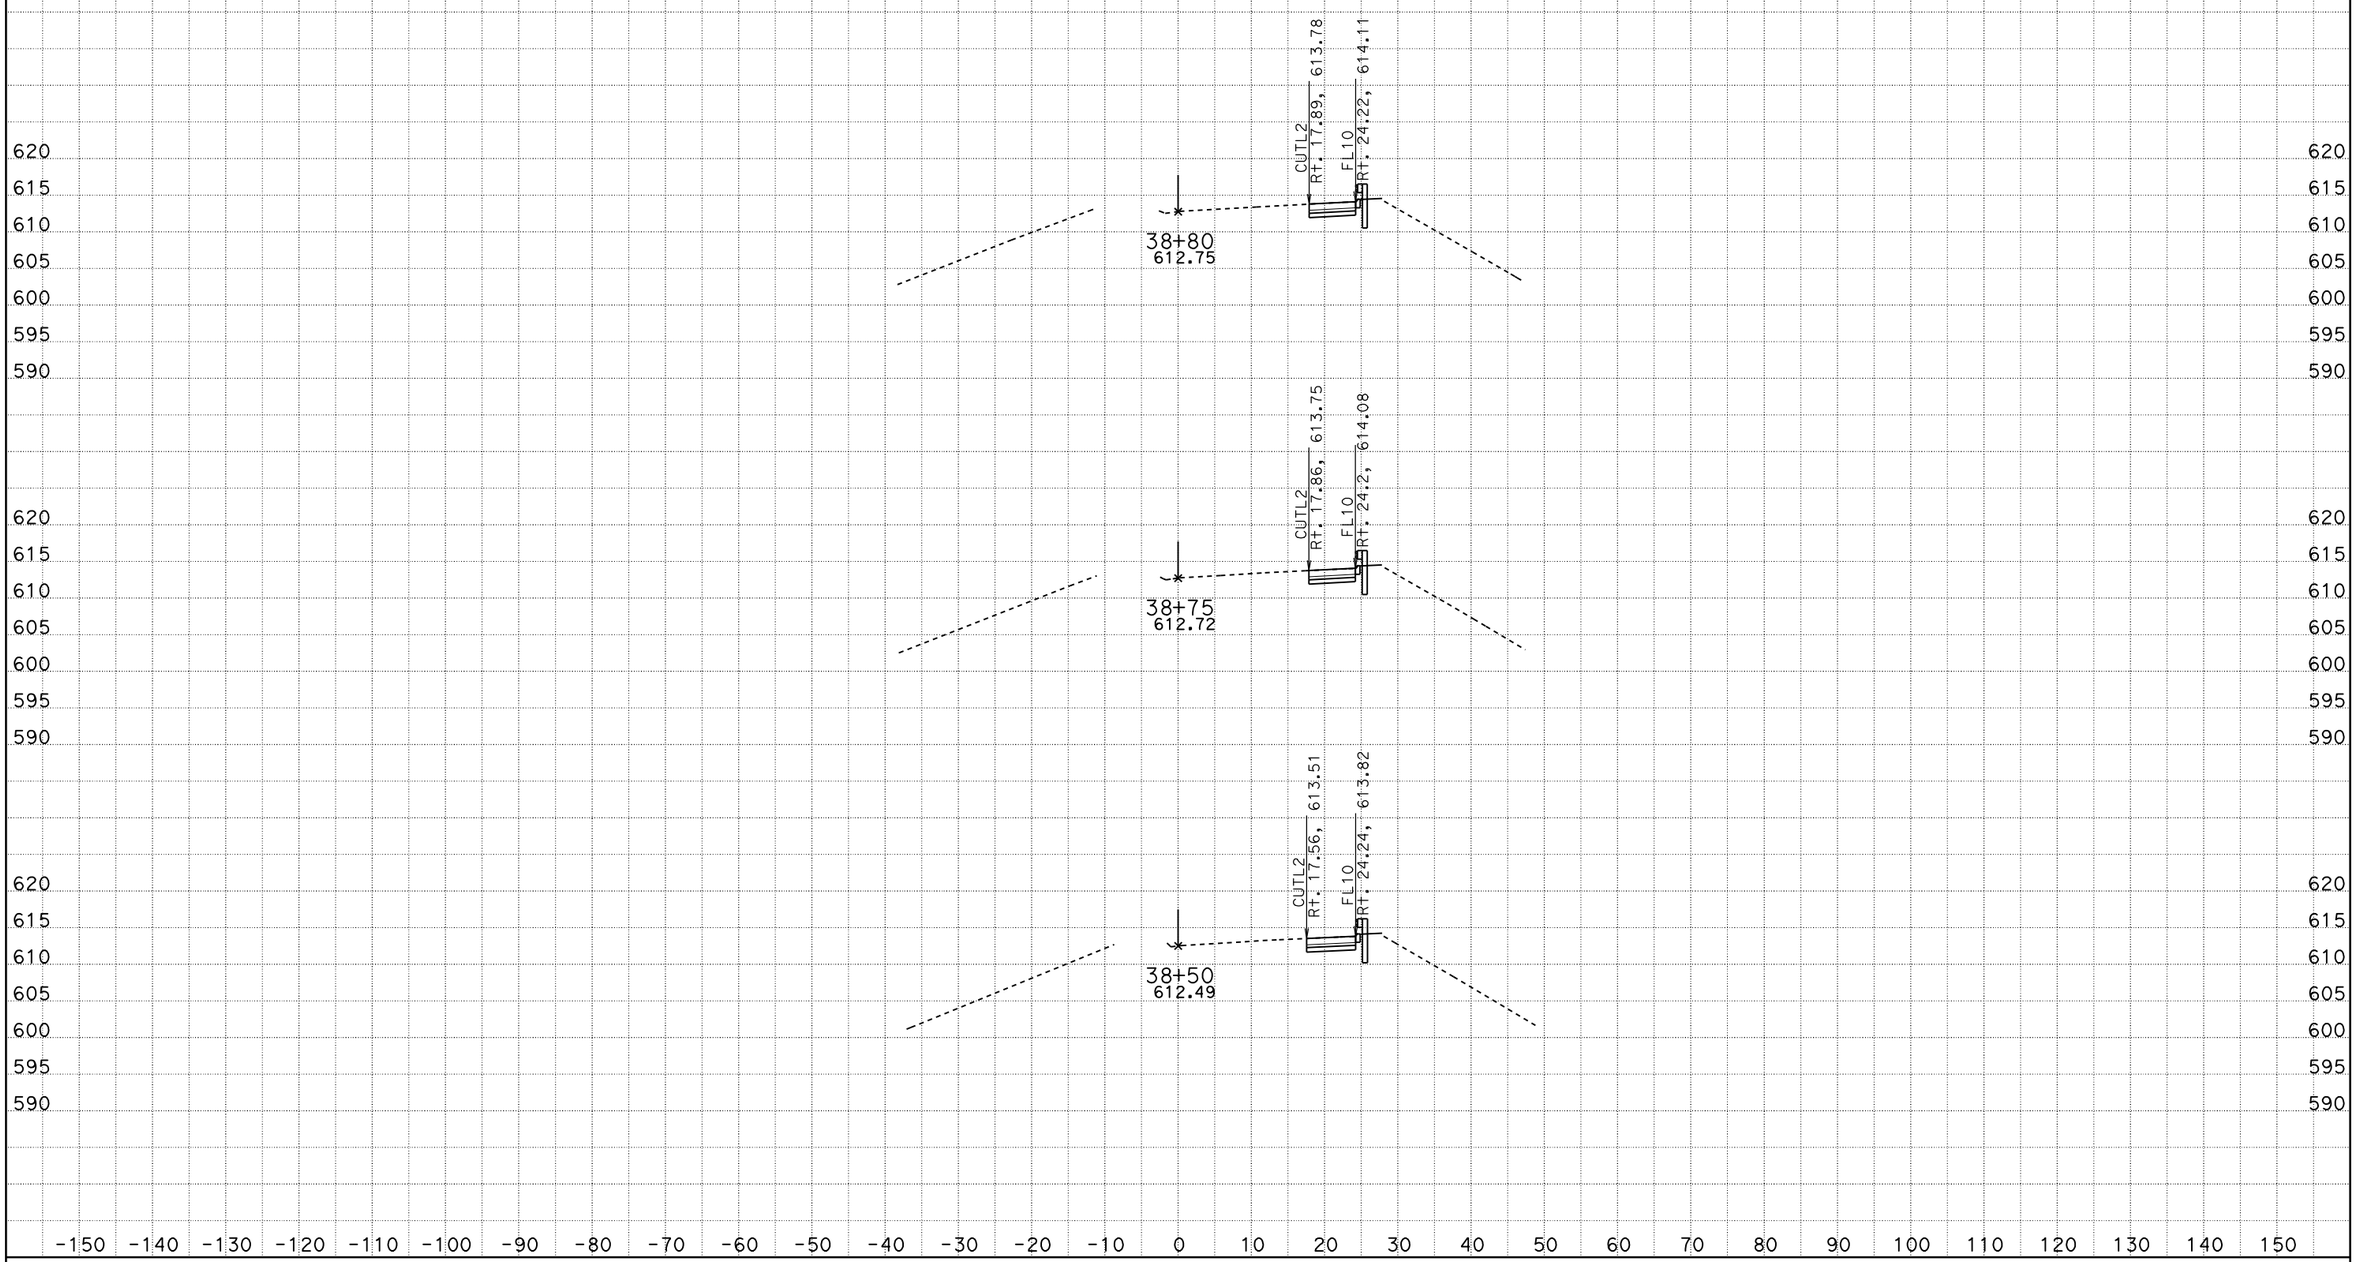

DATE: 1/6/2011

KC Project: 09065L4 File: D:\trieu\EA265901Z65L4\loc_4_fin_right side 12_27_10.ear

SCALE: 1" = 10' Horiz.
1" = 10' Vert.

All Dimensions are US Survey Feet

CAHSBF1
CROSS SECTIONS

SHEET 13 OF XXX

DESIGN STUDY ONLY

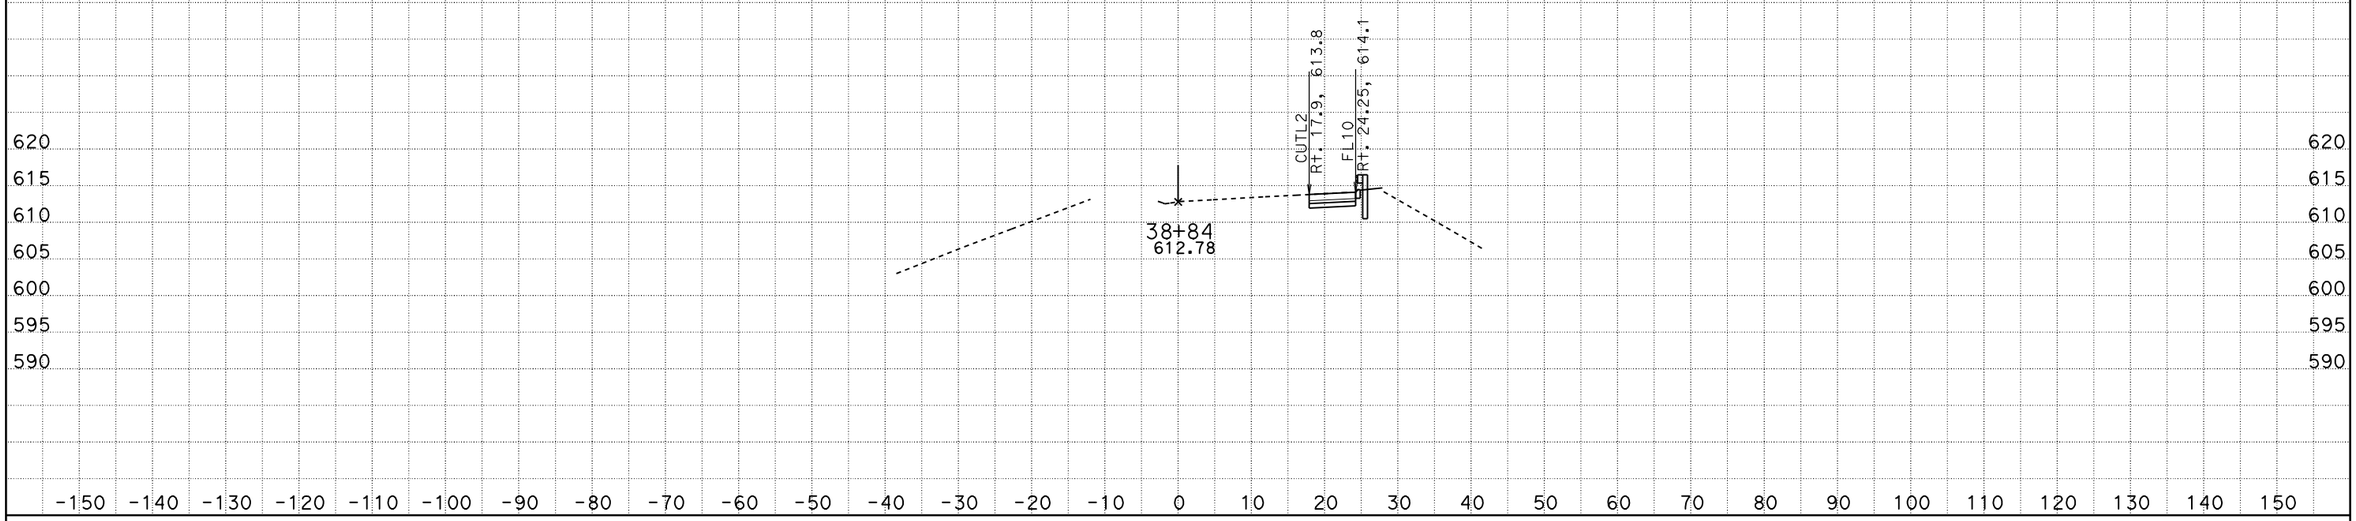

DATE: 1/6/2011

KC Project: 09065L4 File: D:\trieu\EA265901Z65L4\loc_4_fin_right side 12_27_10.ear

SCALE: 1" = 10' Horiz.
1" = 10' Vert.

All Dimensions are US Survey Feet

CAHSBF1
CROSS SECTIONS

SHEET 14 OF XXX

DESIGN STUDY ONLY

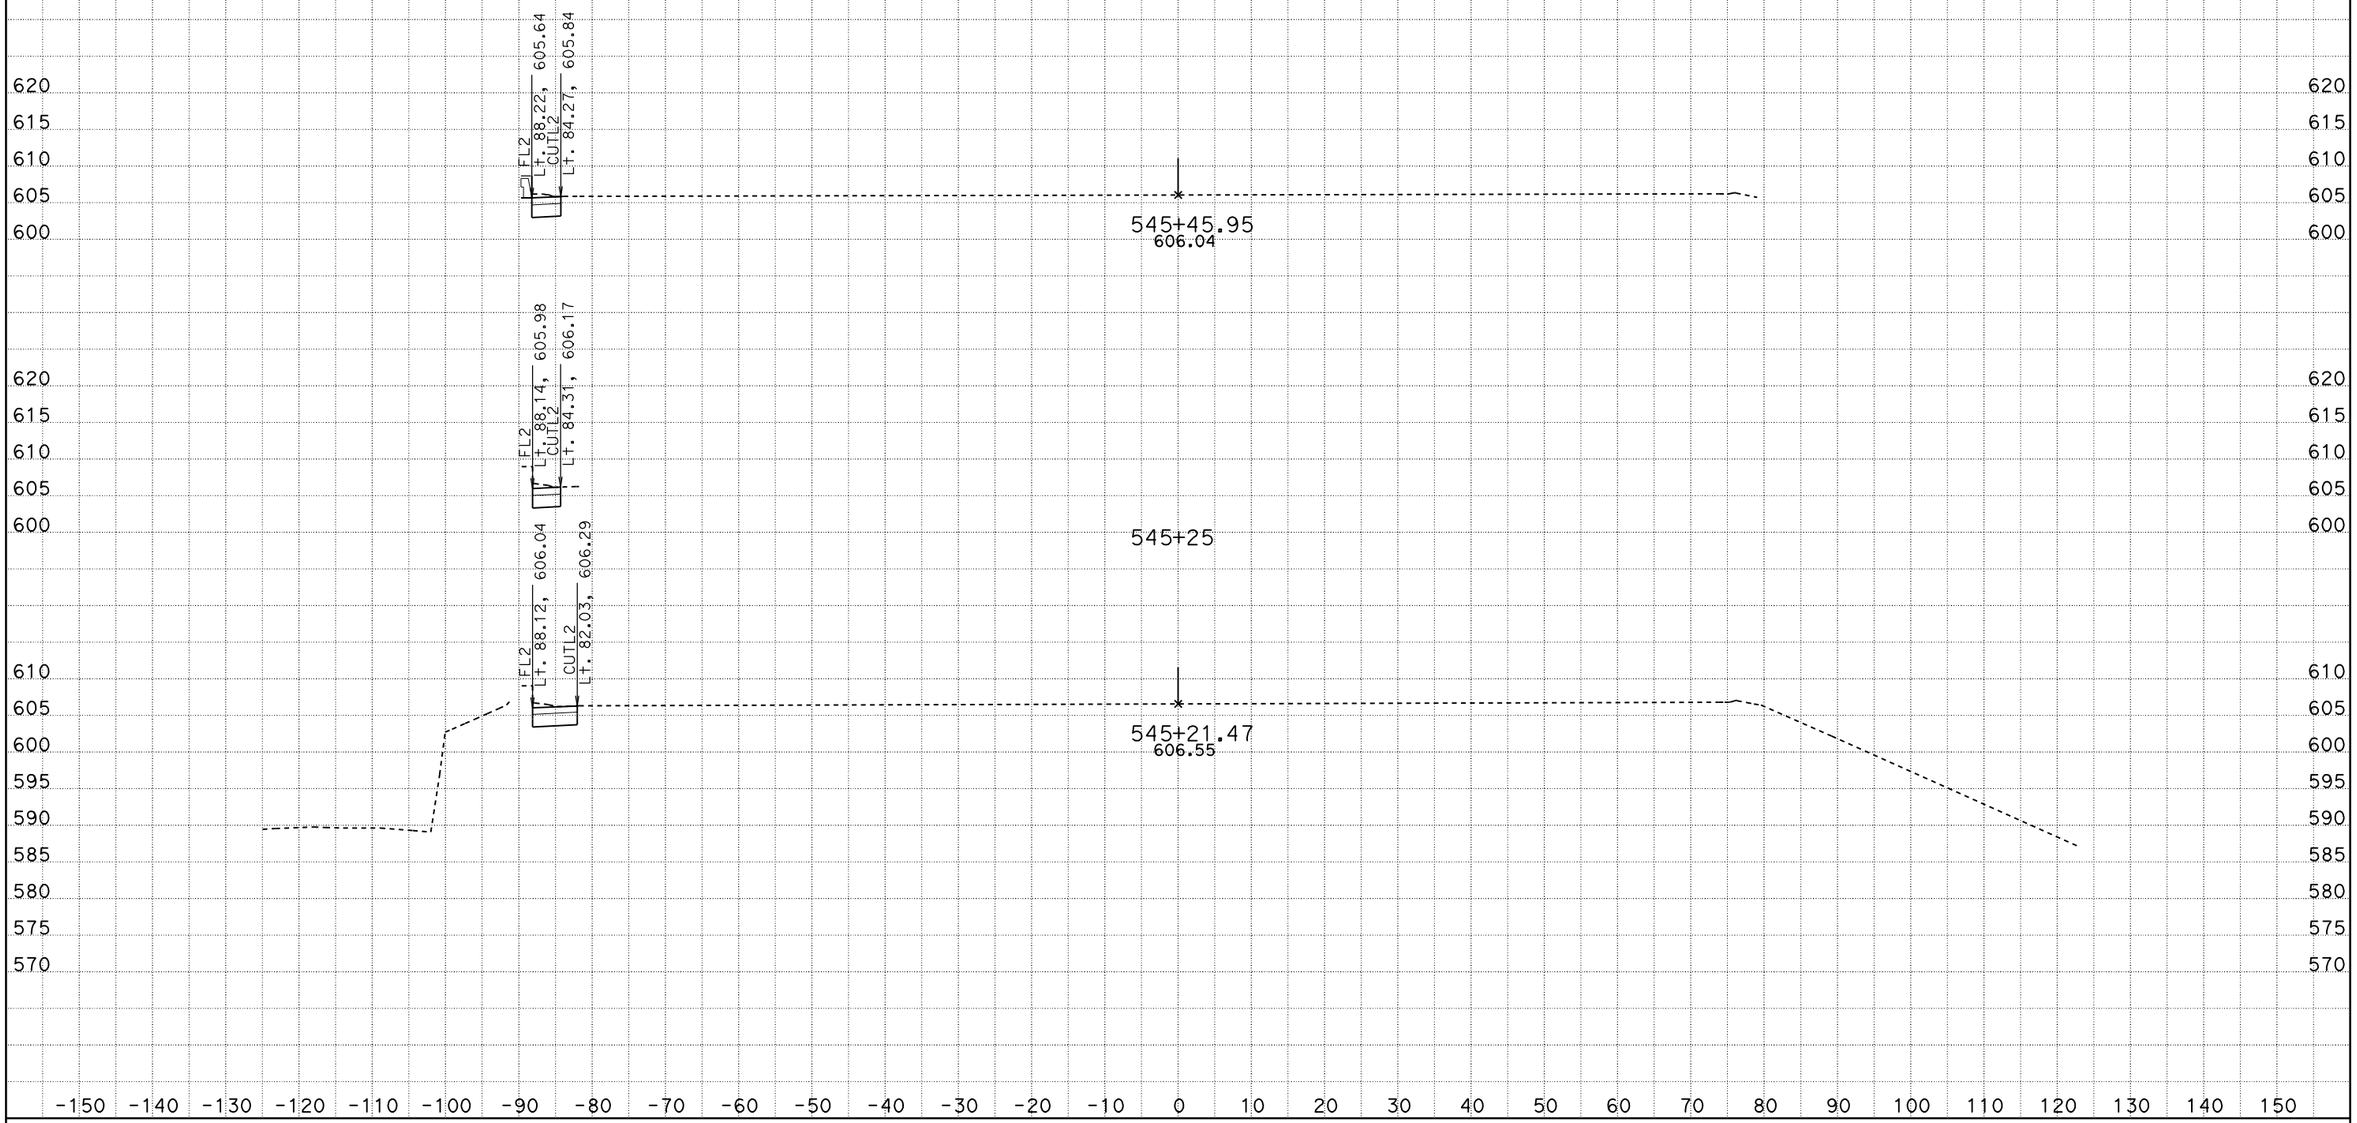

DATE: 1/6/2011

KC Project: 09065L5 File: D:\trieu\EA265901Z65L5\lankershim_sb_n71_fin_11_16_10.ear

SCALE: 1" = 10' Horiz.
1" = 10' Vert.

All Dimensions are US Survey Feet

N71
CROSS SECTIONS
SHEET 1 OF XXX

DESIGN STUDY ONLY

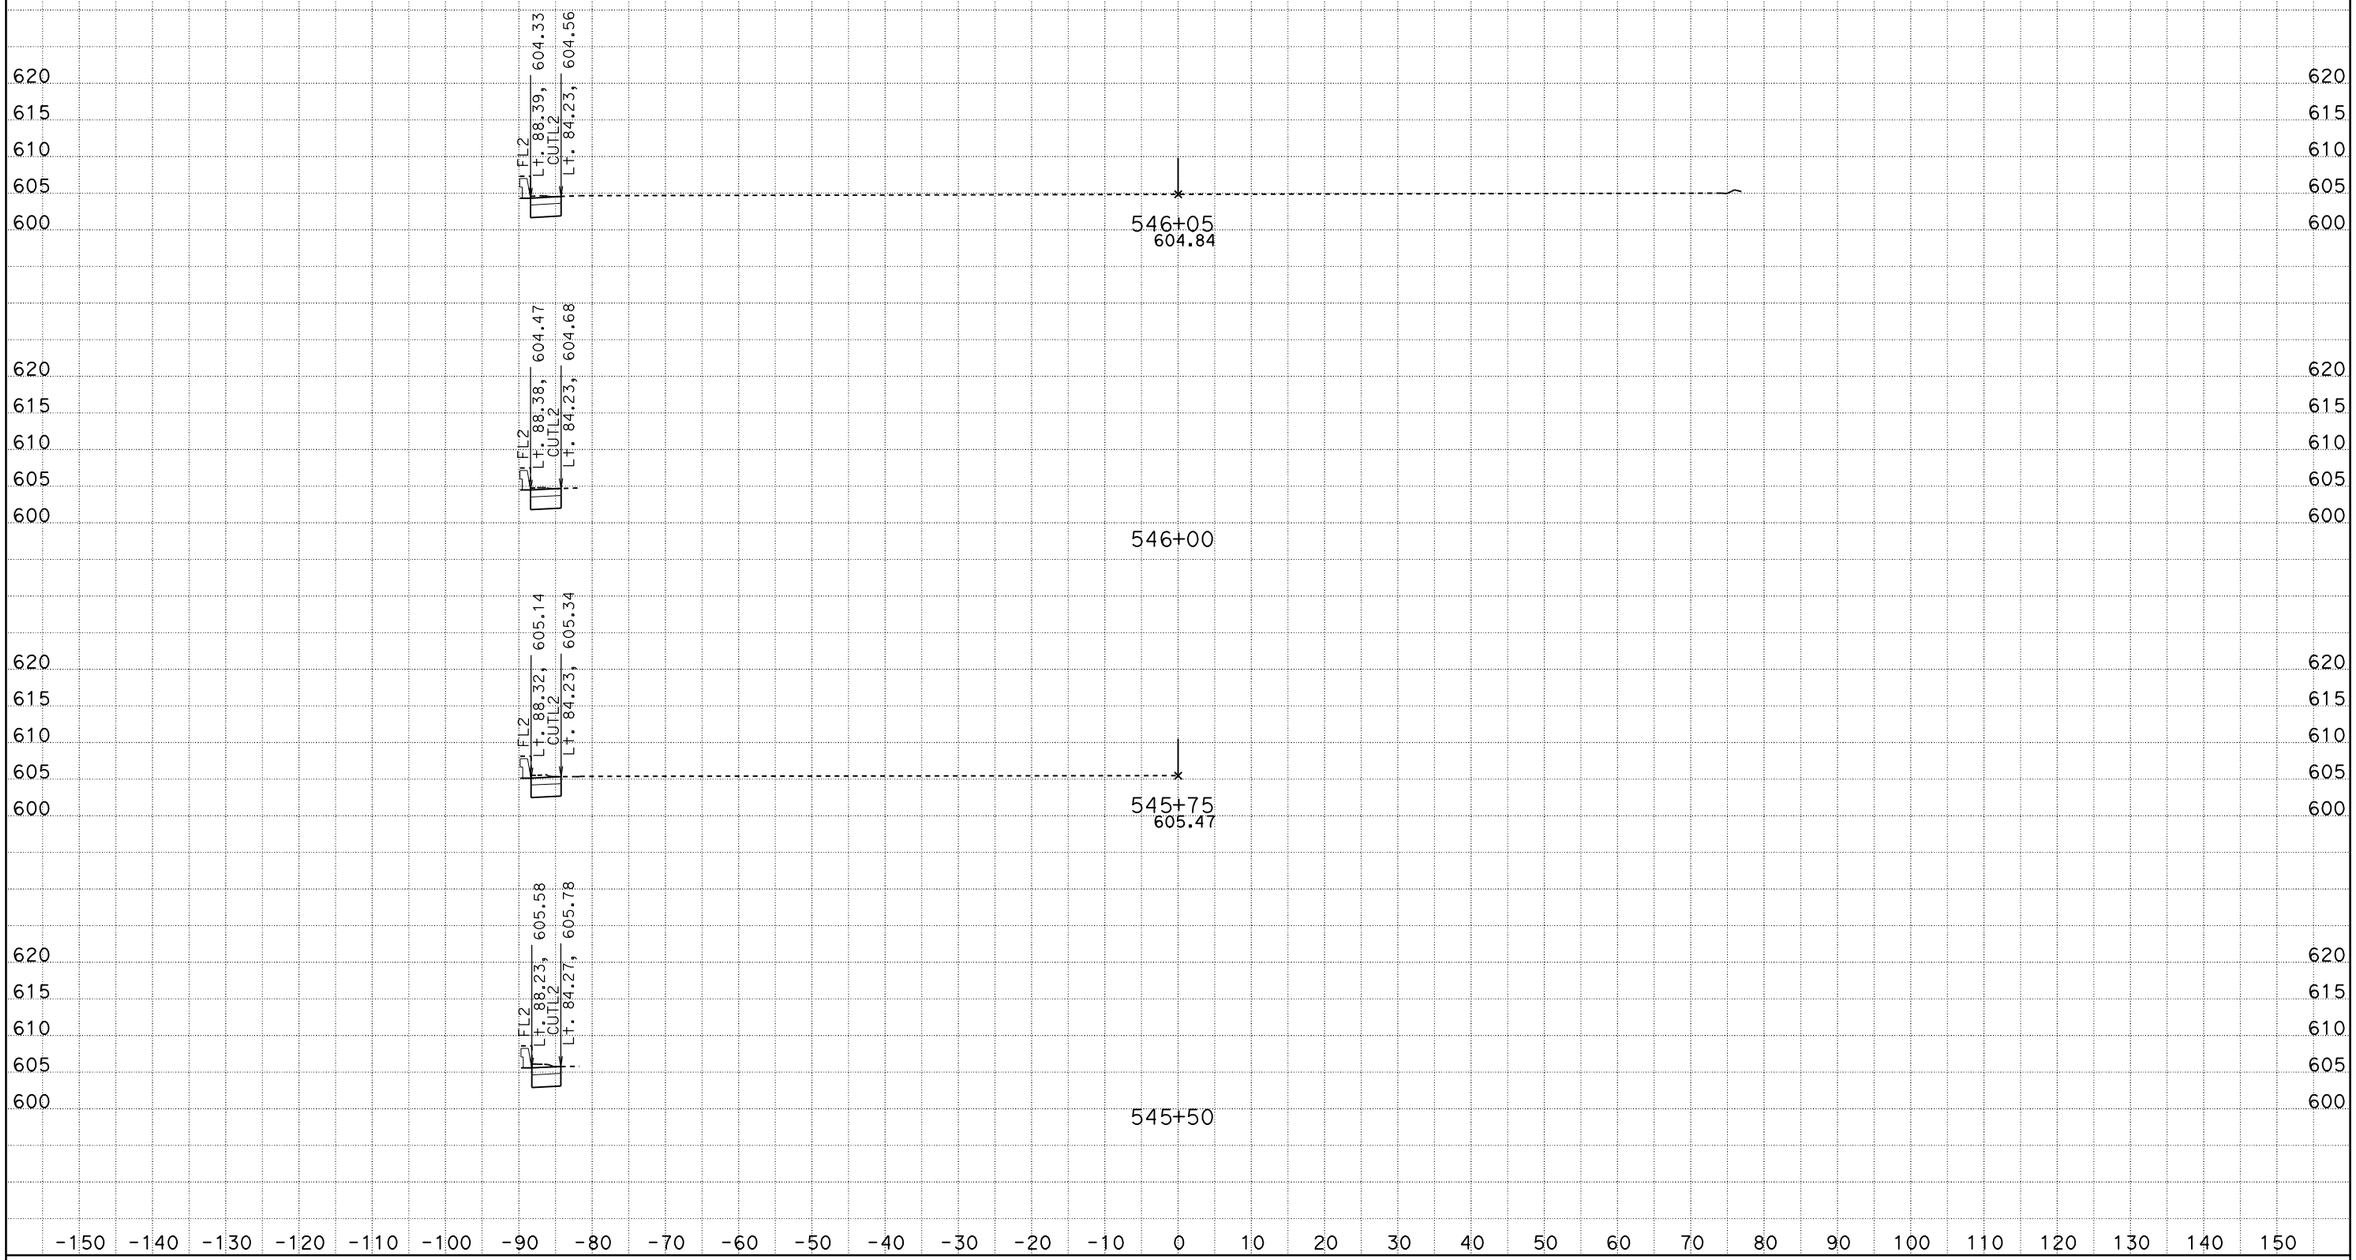

DATE: 1/6/2011

KC Project: 09065L5 File: D:\trieu\EA265901Z65L5\lankershim_sb_n71_fin_11_16_10.ear

SCALE: 1" = 10' Horiz.
1" = 10' Vert.

All Dimensions are US Survey Feet

N71
CROSS SECTIONS

SHEET 2 OF XXX

DESIGN STUDY ONLY

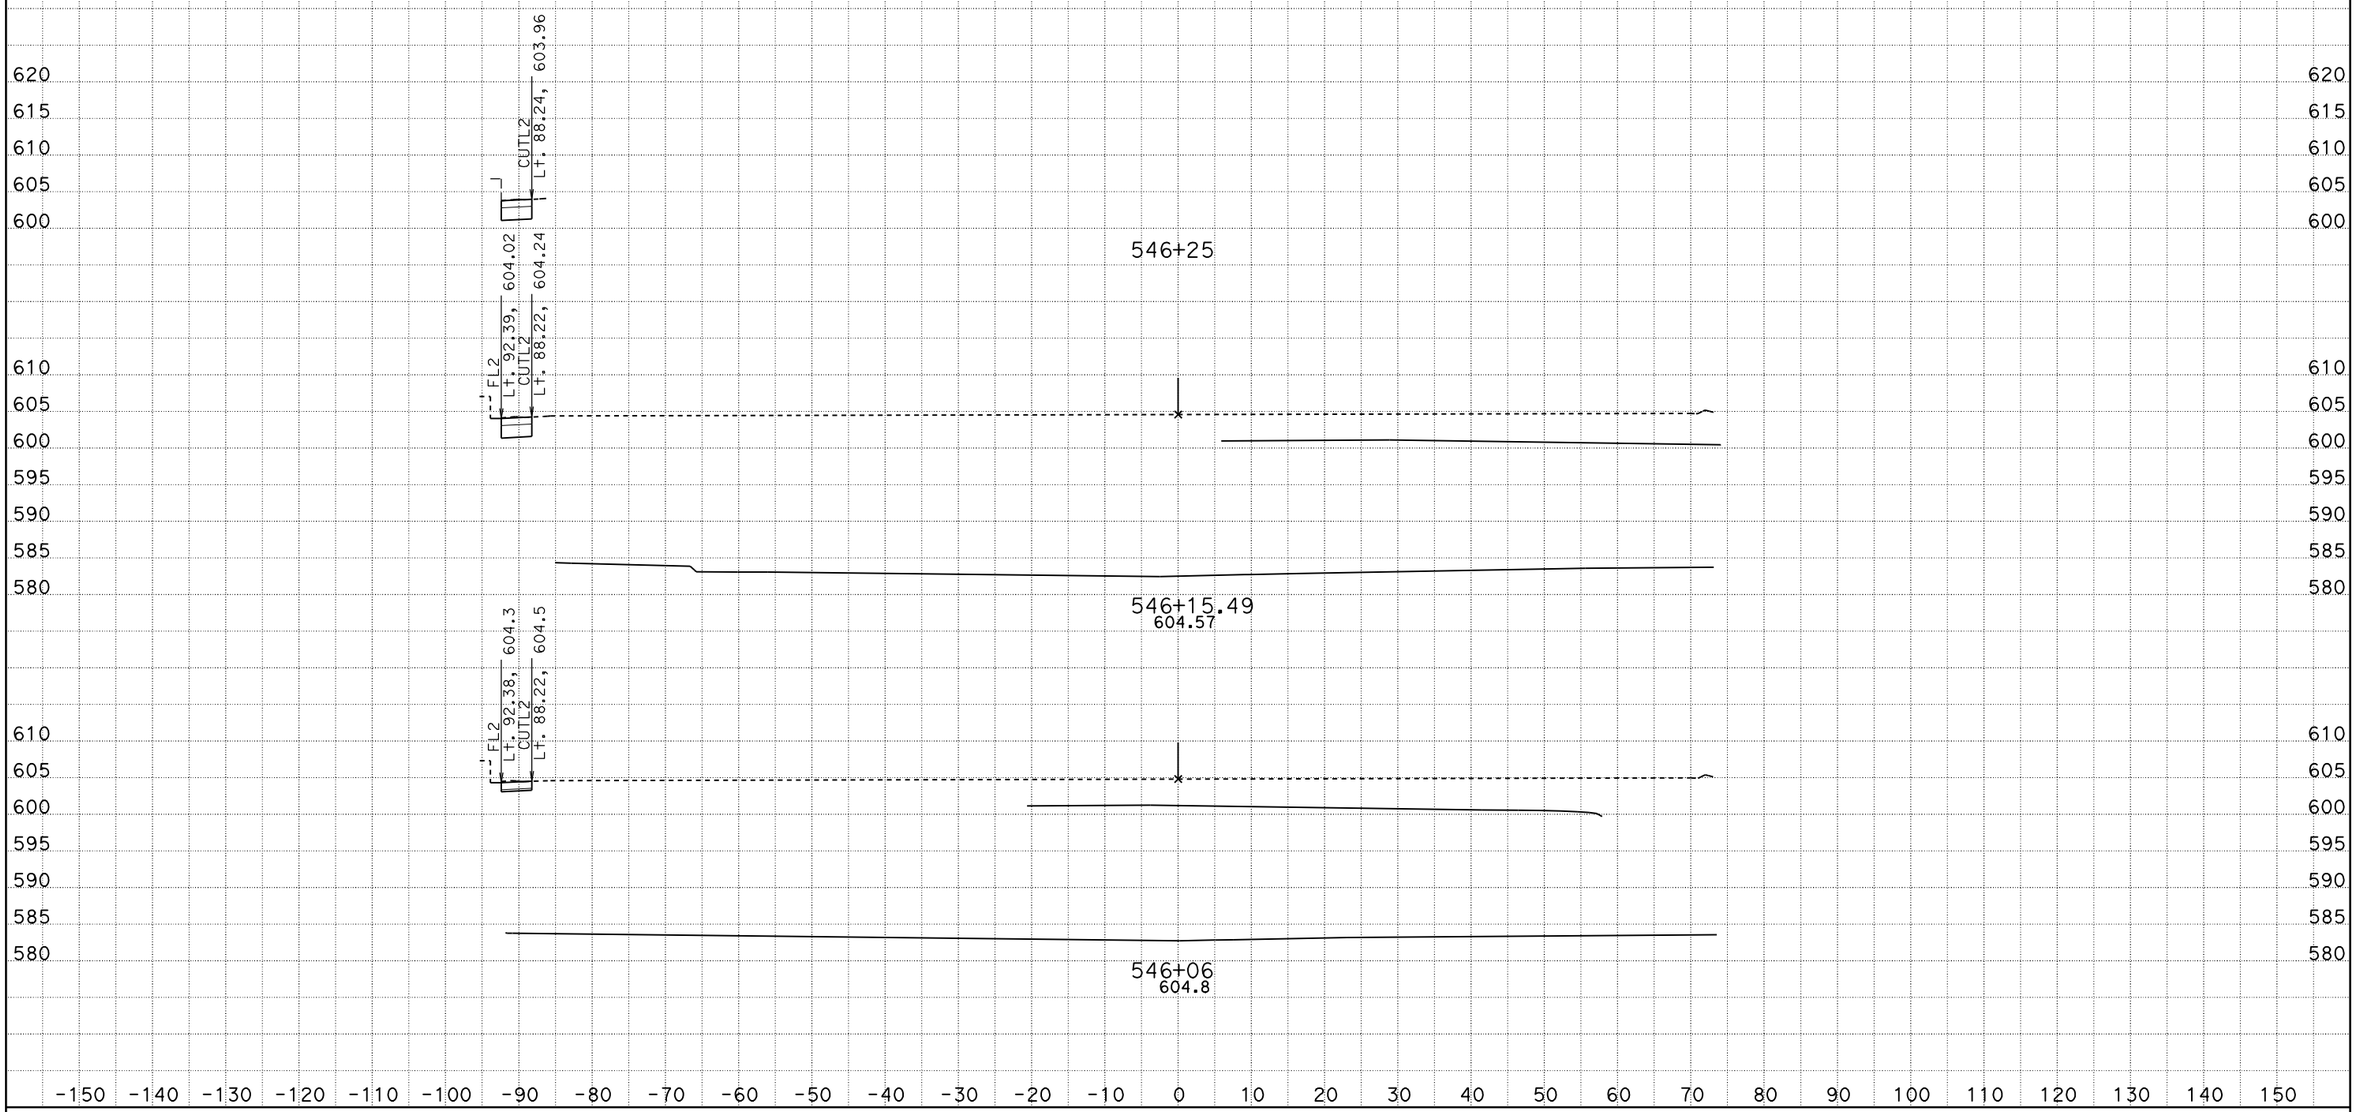

DATE: 1/6/2011

KC Project: 09065L5 File: D:\trieu\EA265901Z65L5\lankershim_sb_n8_fin_12_16_10.ear

SCALE: 1" = 10' Horiz.
1" = 10' Vert.

All Dimensions are US Survey Feet

N8

CROSS SECTIONS

SHEET 1 OF XXX

DESIGN STUDY ONLY

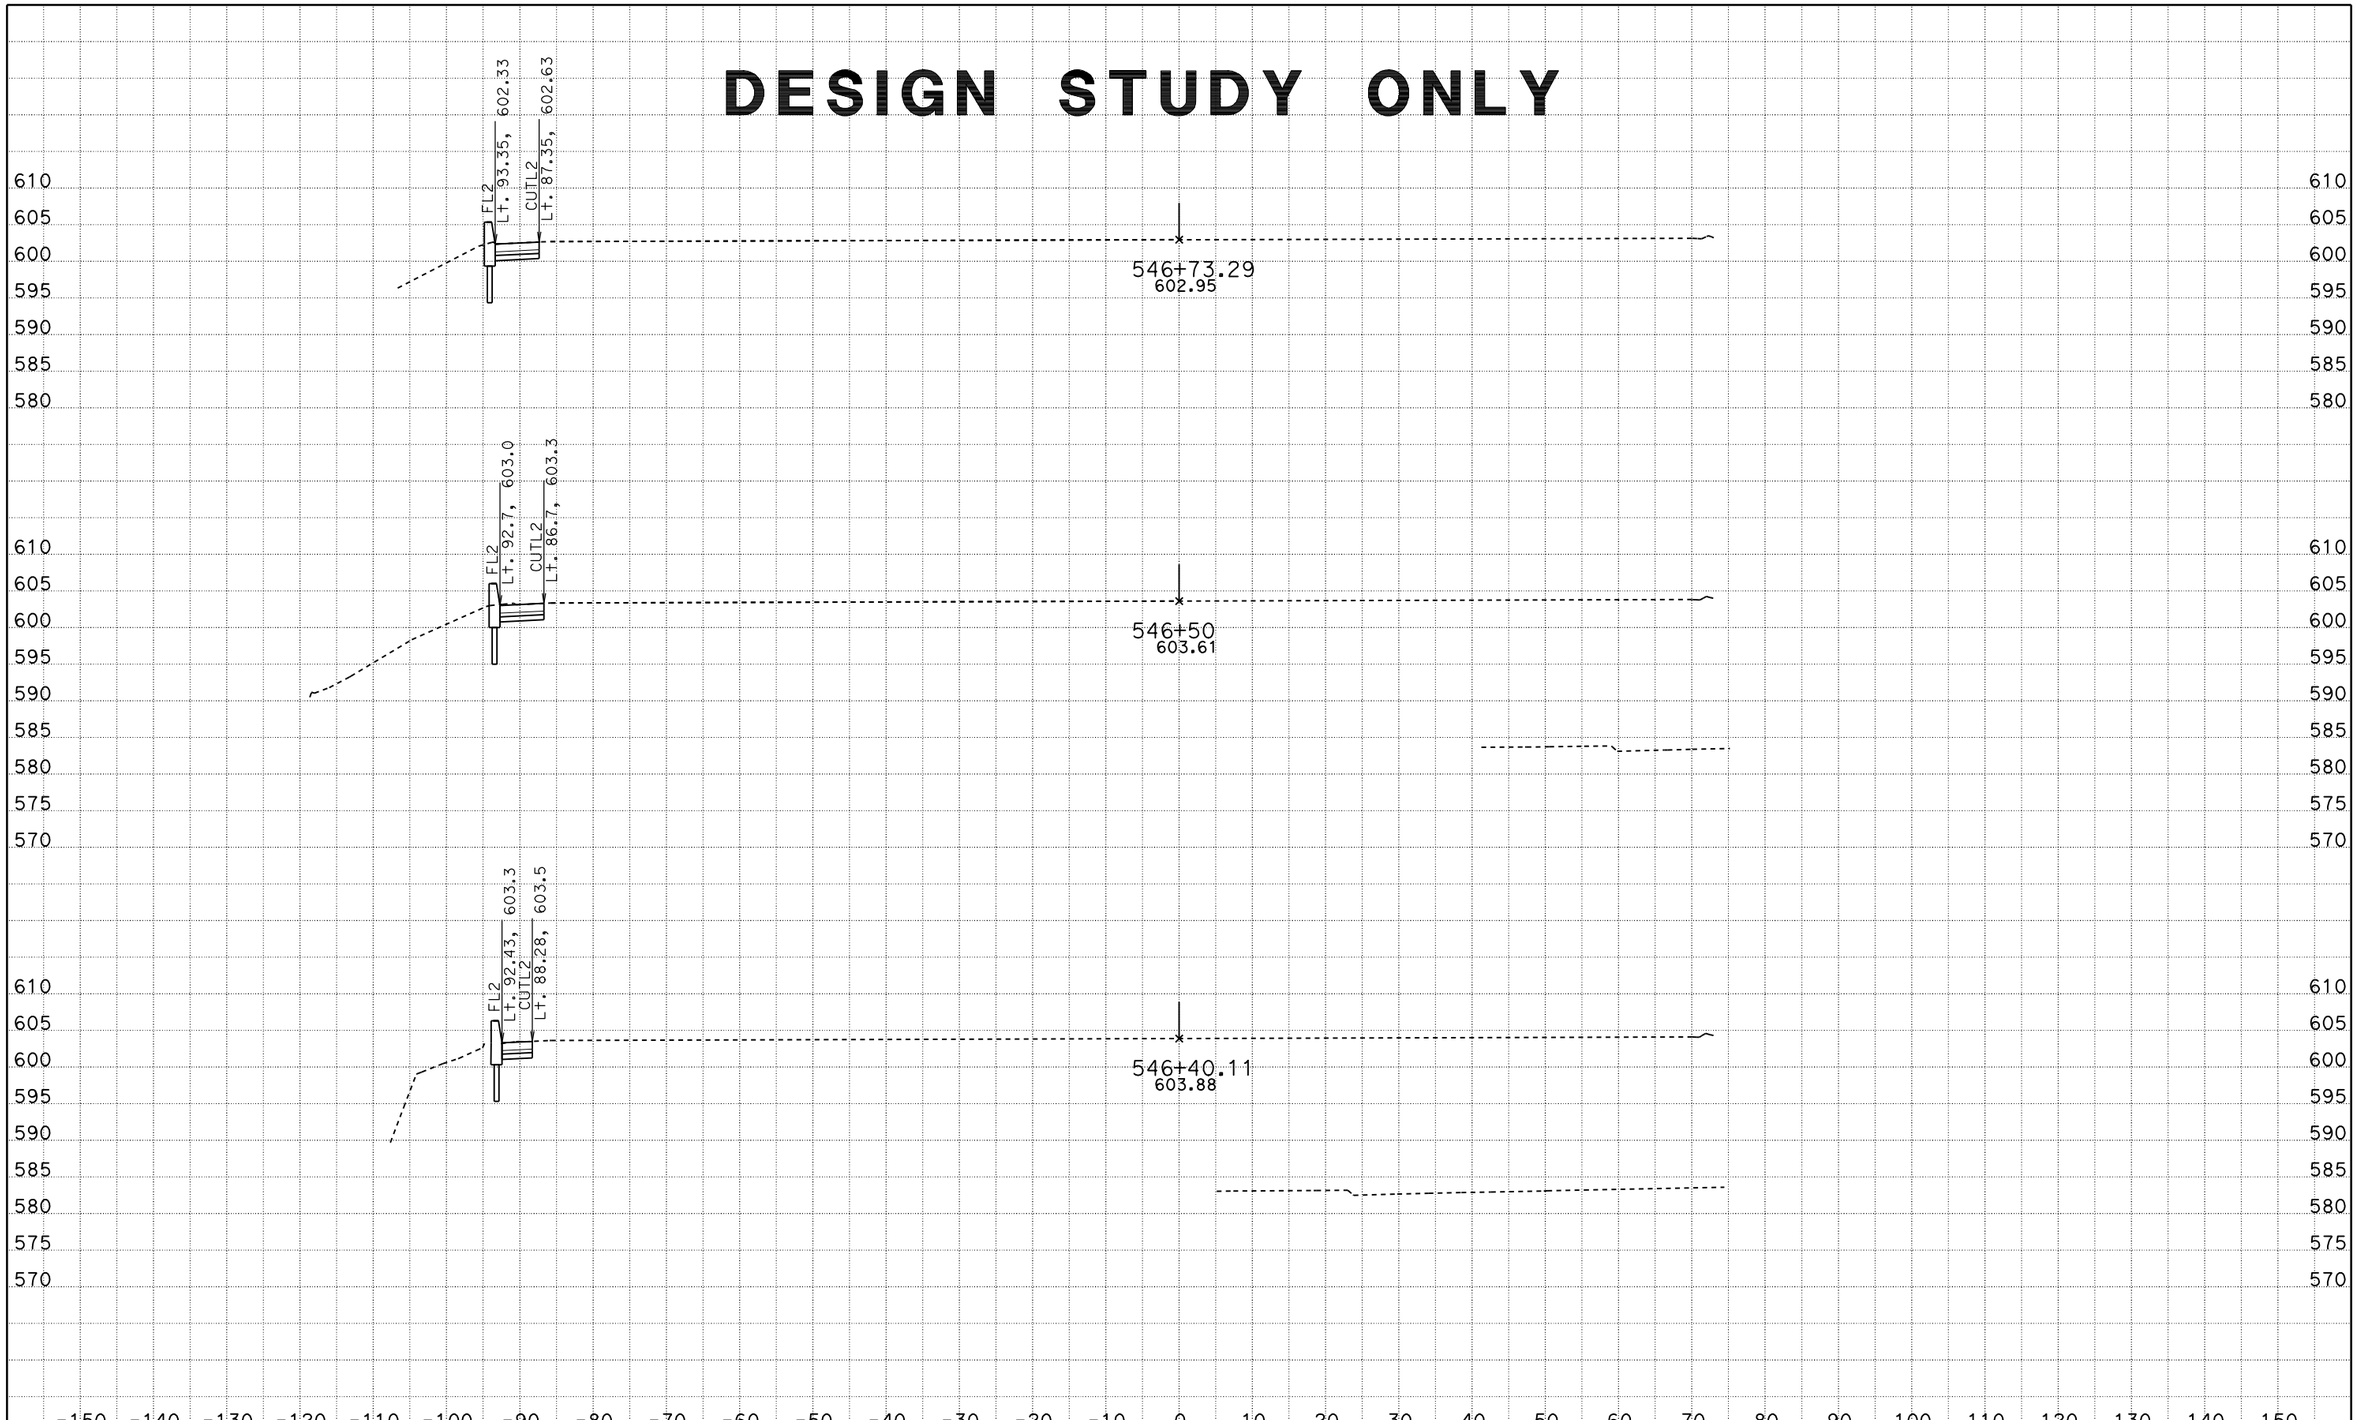

DATE: 1/6/2011

KC Project: 09065L5 File: D:\trieu\EA265901Z65L5\lankershim_sb_n8_fin_12_16_10.ear

SCALE: 1" = 10' Horiz.
1" = 10' Vert.

All Dimensions are US Survey Feet

N8

CROSS SECTIONS

SHEET 2 OF XXX

DESIGN STUDY ONLY

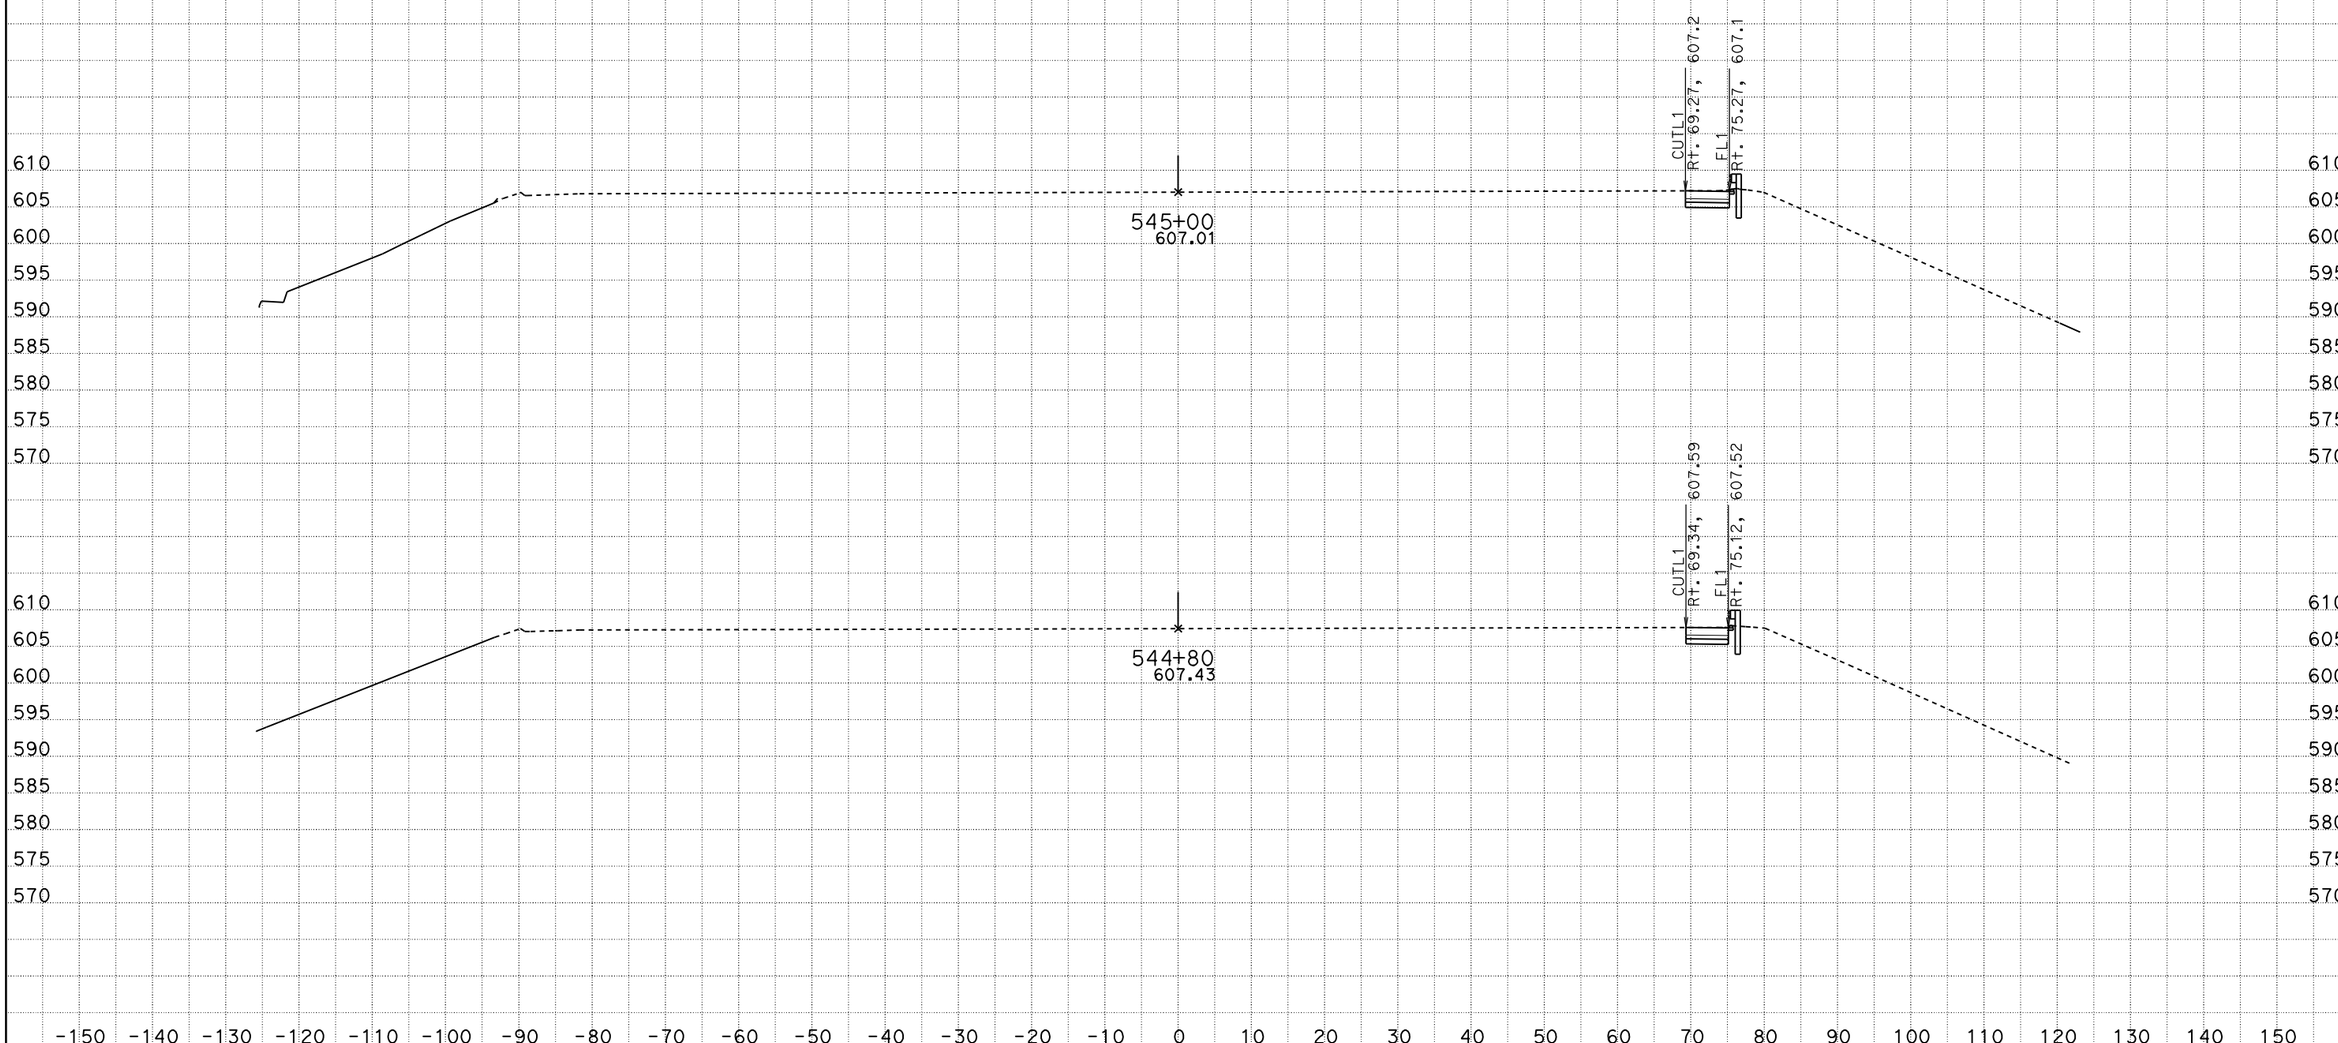

DATE: 1/6/2011

KC Project: 09065L5 File: D:\trieu\EA265901Z65L5\lankershim_nb_n71_fg_combined_12_22_10.ear

SCALE: 1" = 10' Horiz.
1" = 10' Vert.

All Dimensions are US Survey Feet

N71
CROSS SECTIONS
SHEET 1 OF XXX

DESIGN STUDY ONLY

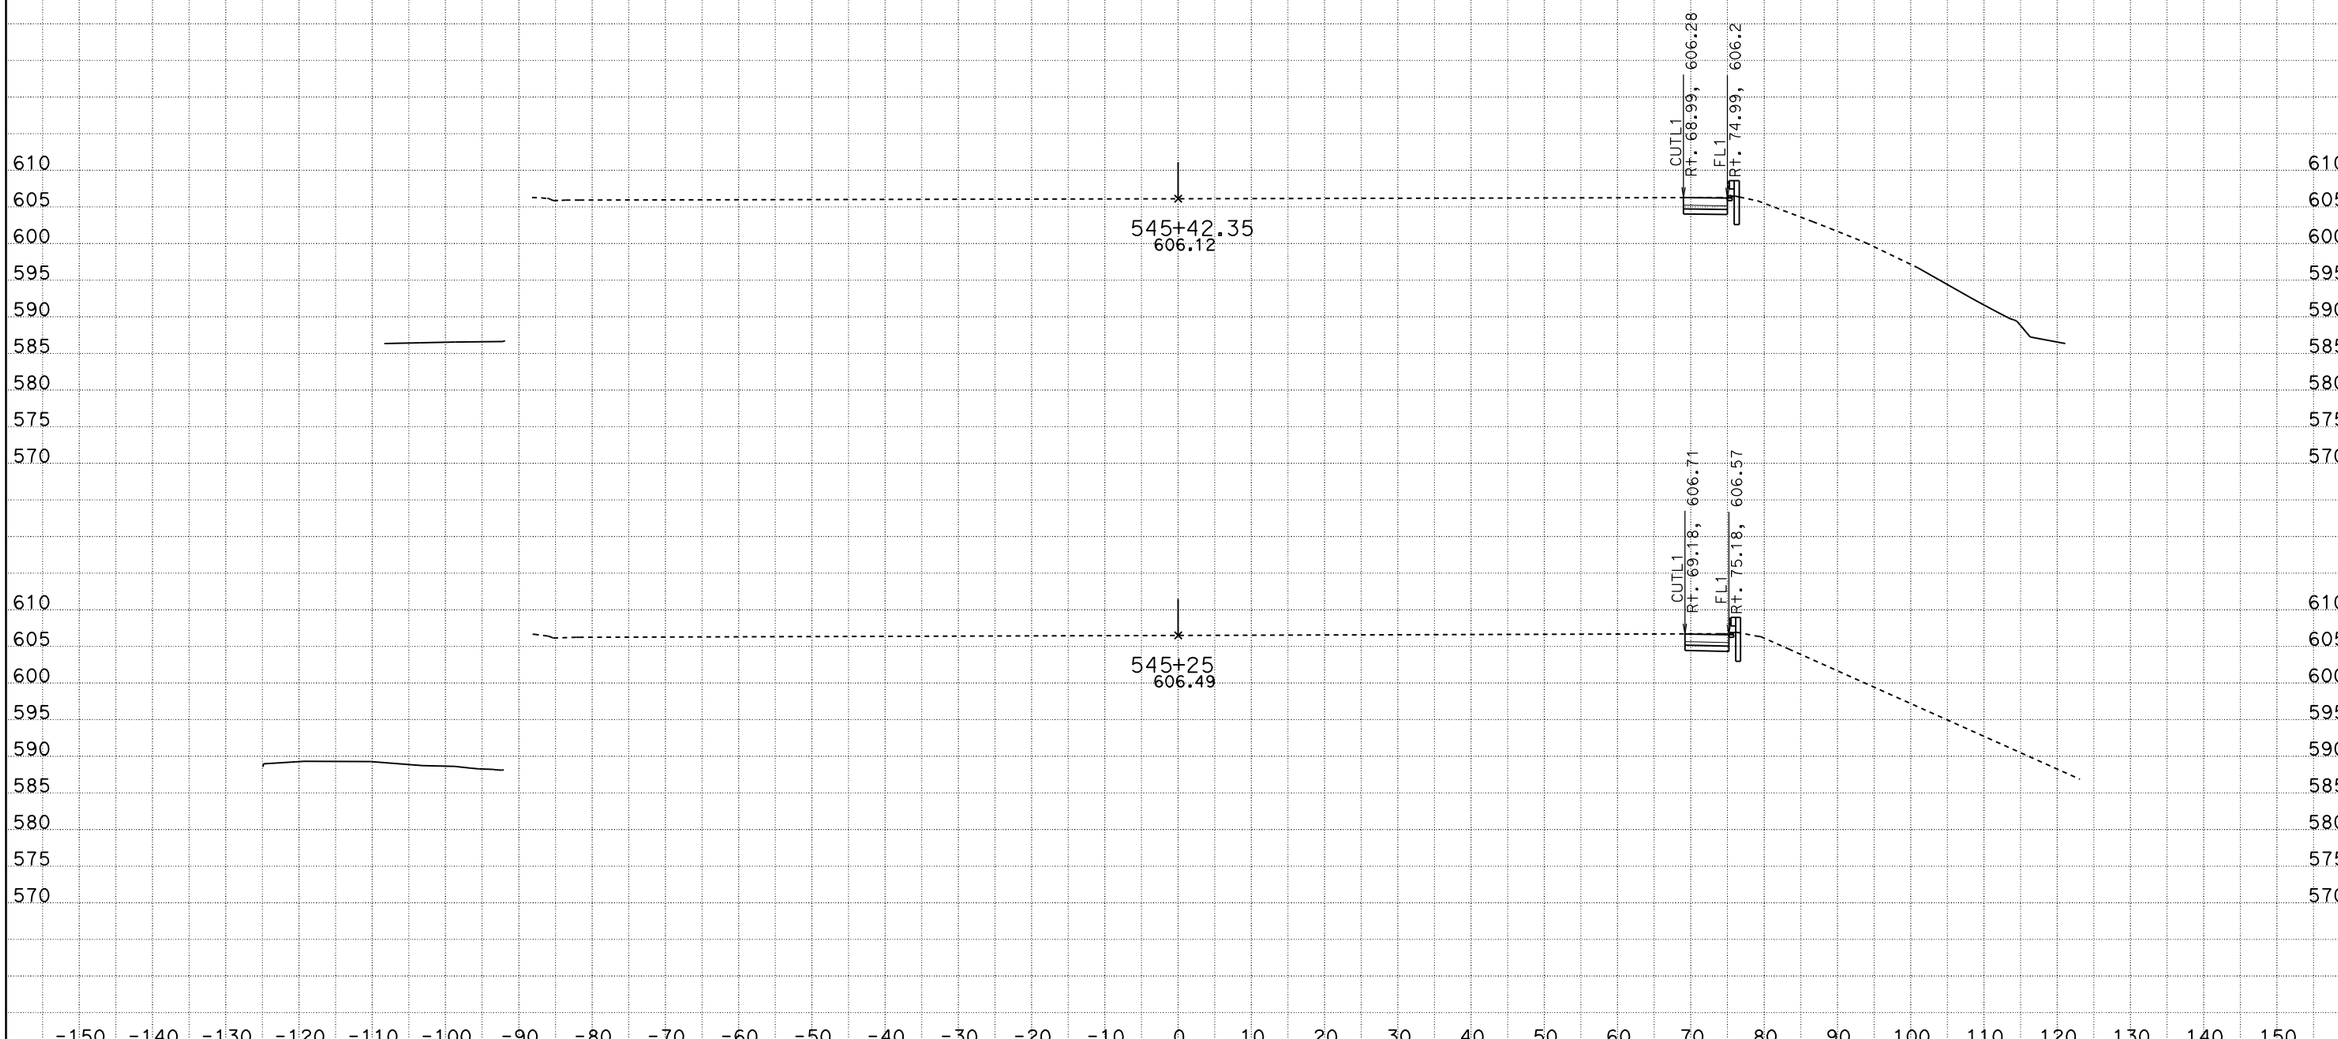

DATE: 1/6/2011

KC Project: 09065L5 File: D:\trieu\EA265901Z65L5\lankershim_nb_n71_fg_combined_12_22_10.ear

SCALE: 1" = 10' Horiz.
1" = 10' Vert.

All Dimensions are US Survey Feet

N71
CROSS SECTIONS
SHEET 2 OF XXX

DESIGN STUDY ONLY

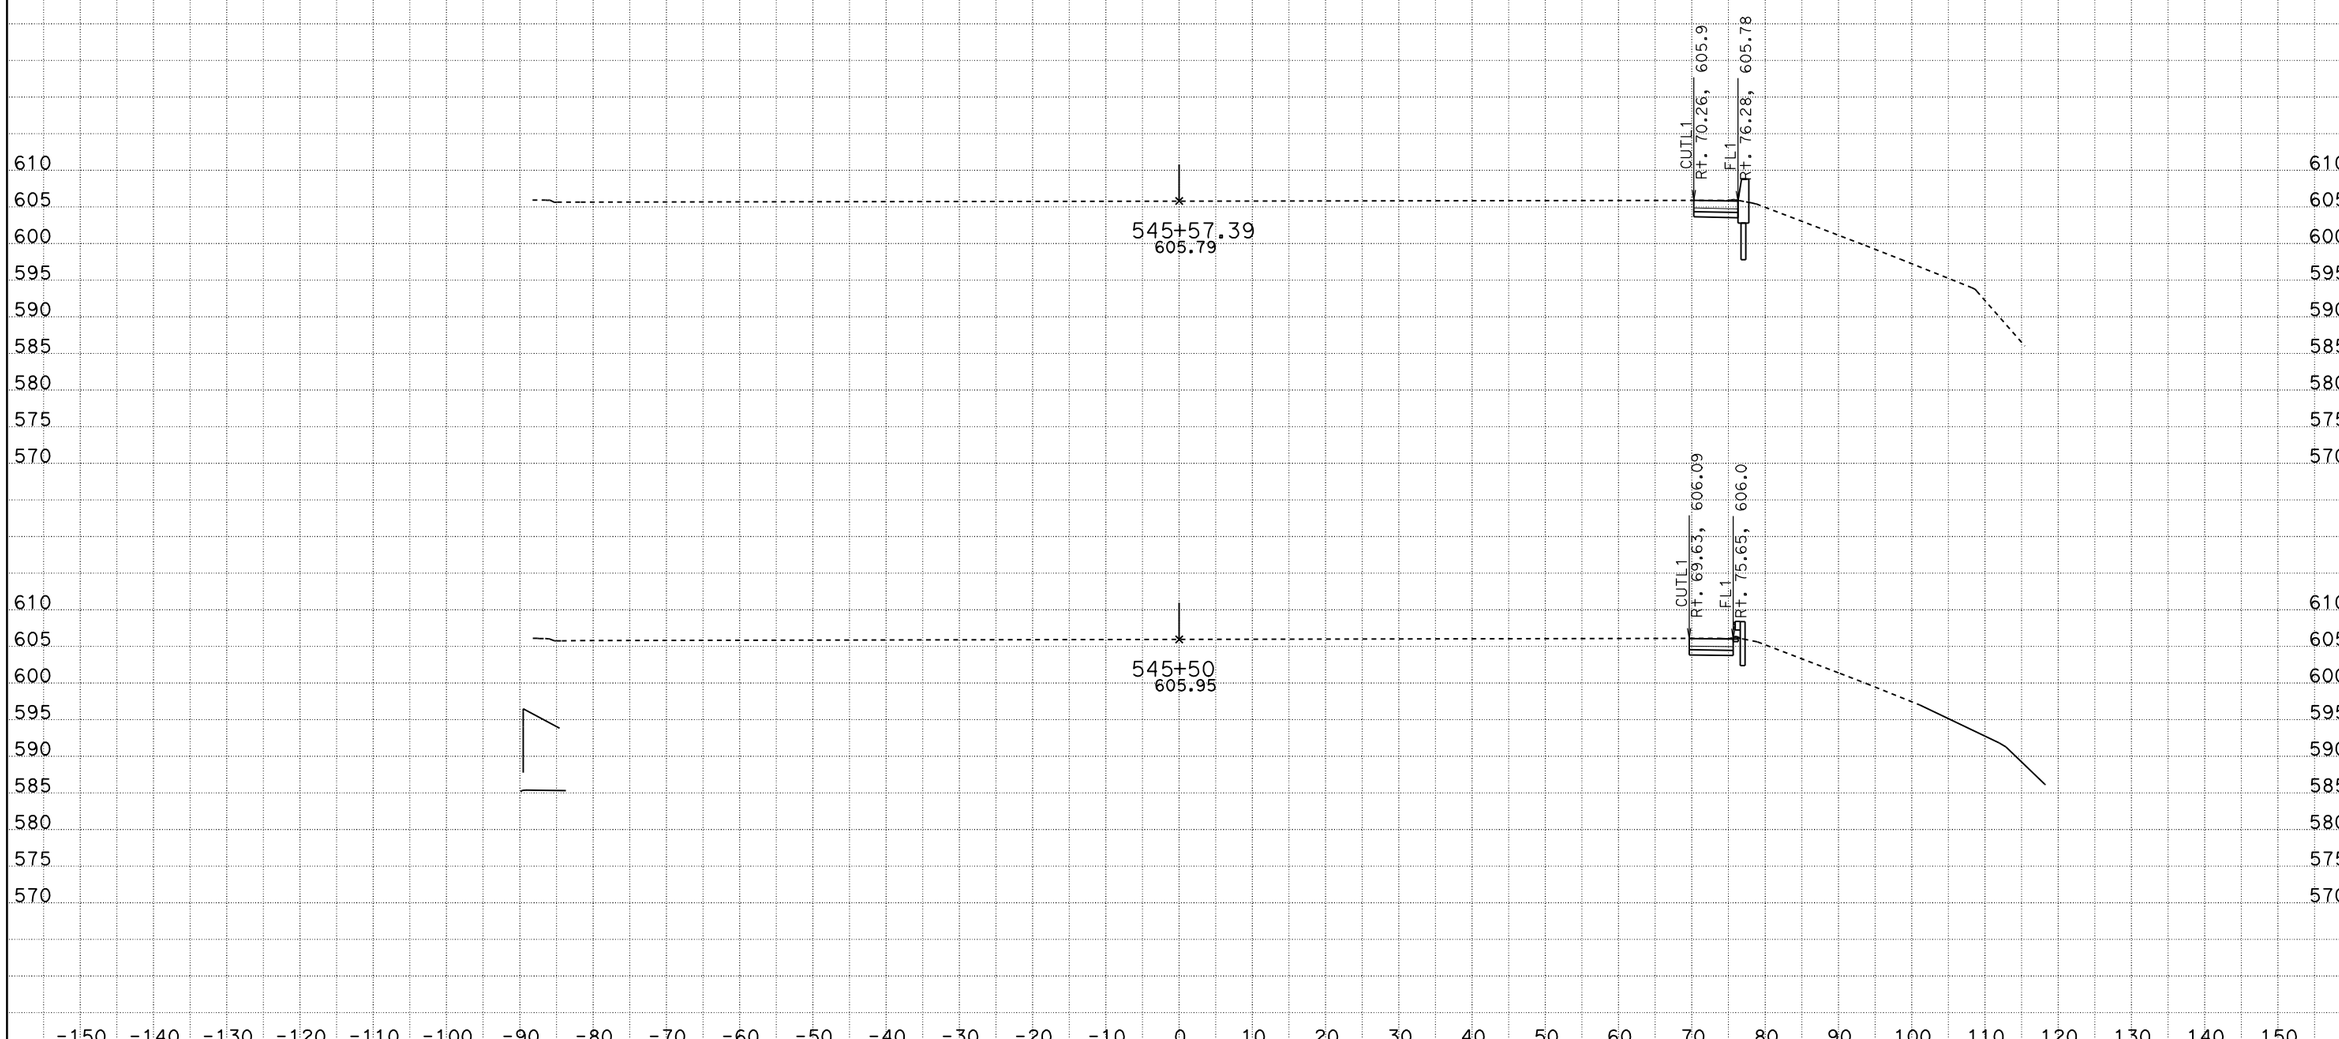

DATE: 1/6/2011

KC Project: 09065L5 File: D:\trieu\EA265901Z65L5\lankershim_nb_n71_fg_combined_12_22_10.ear

SCALE: 1" = 10' Horiz.
1" = 10' Vert.

All Dimensions are US Survey Feet

N71
CROSS SECTIONS

SHEET 3 OF XXX

DESIGN STUDY ONLY

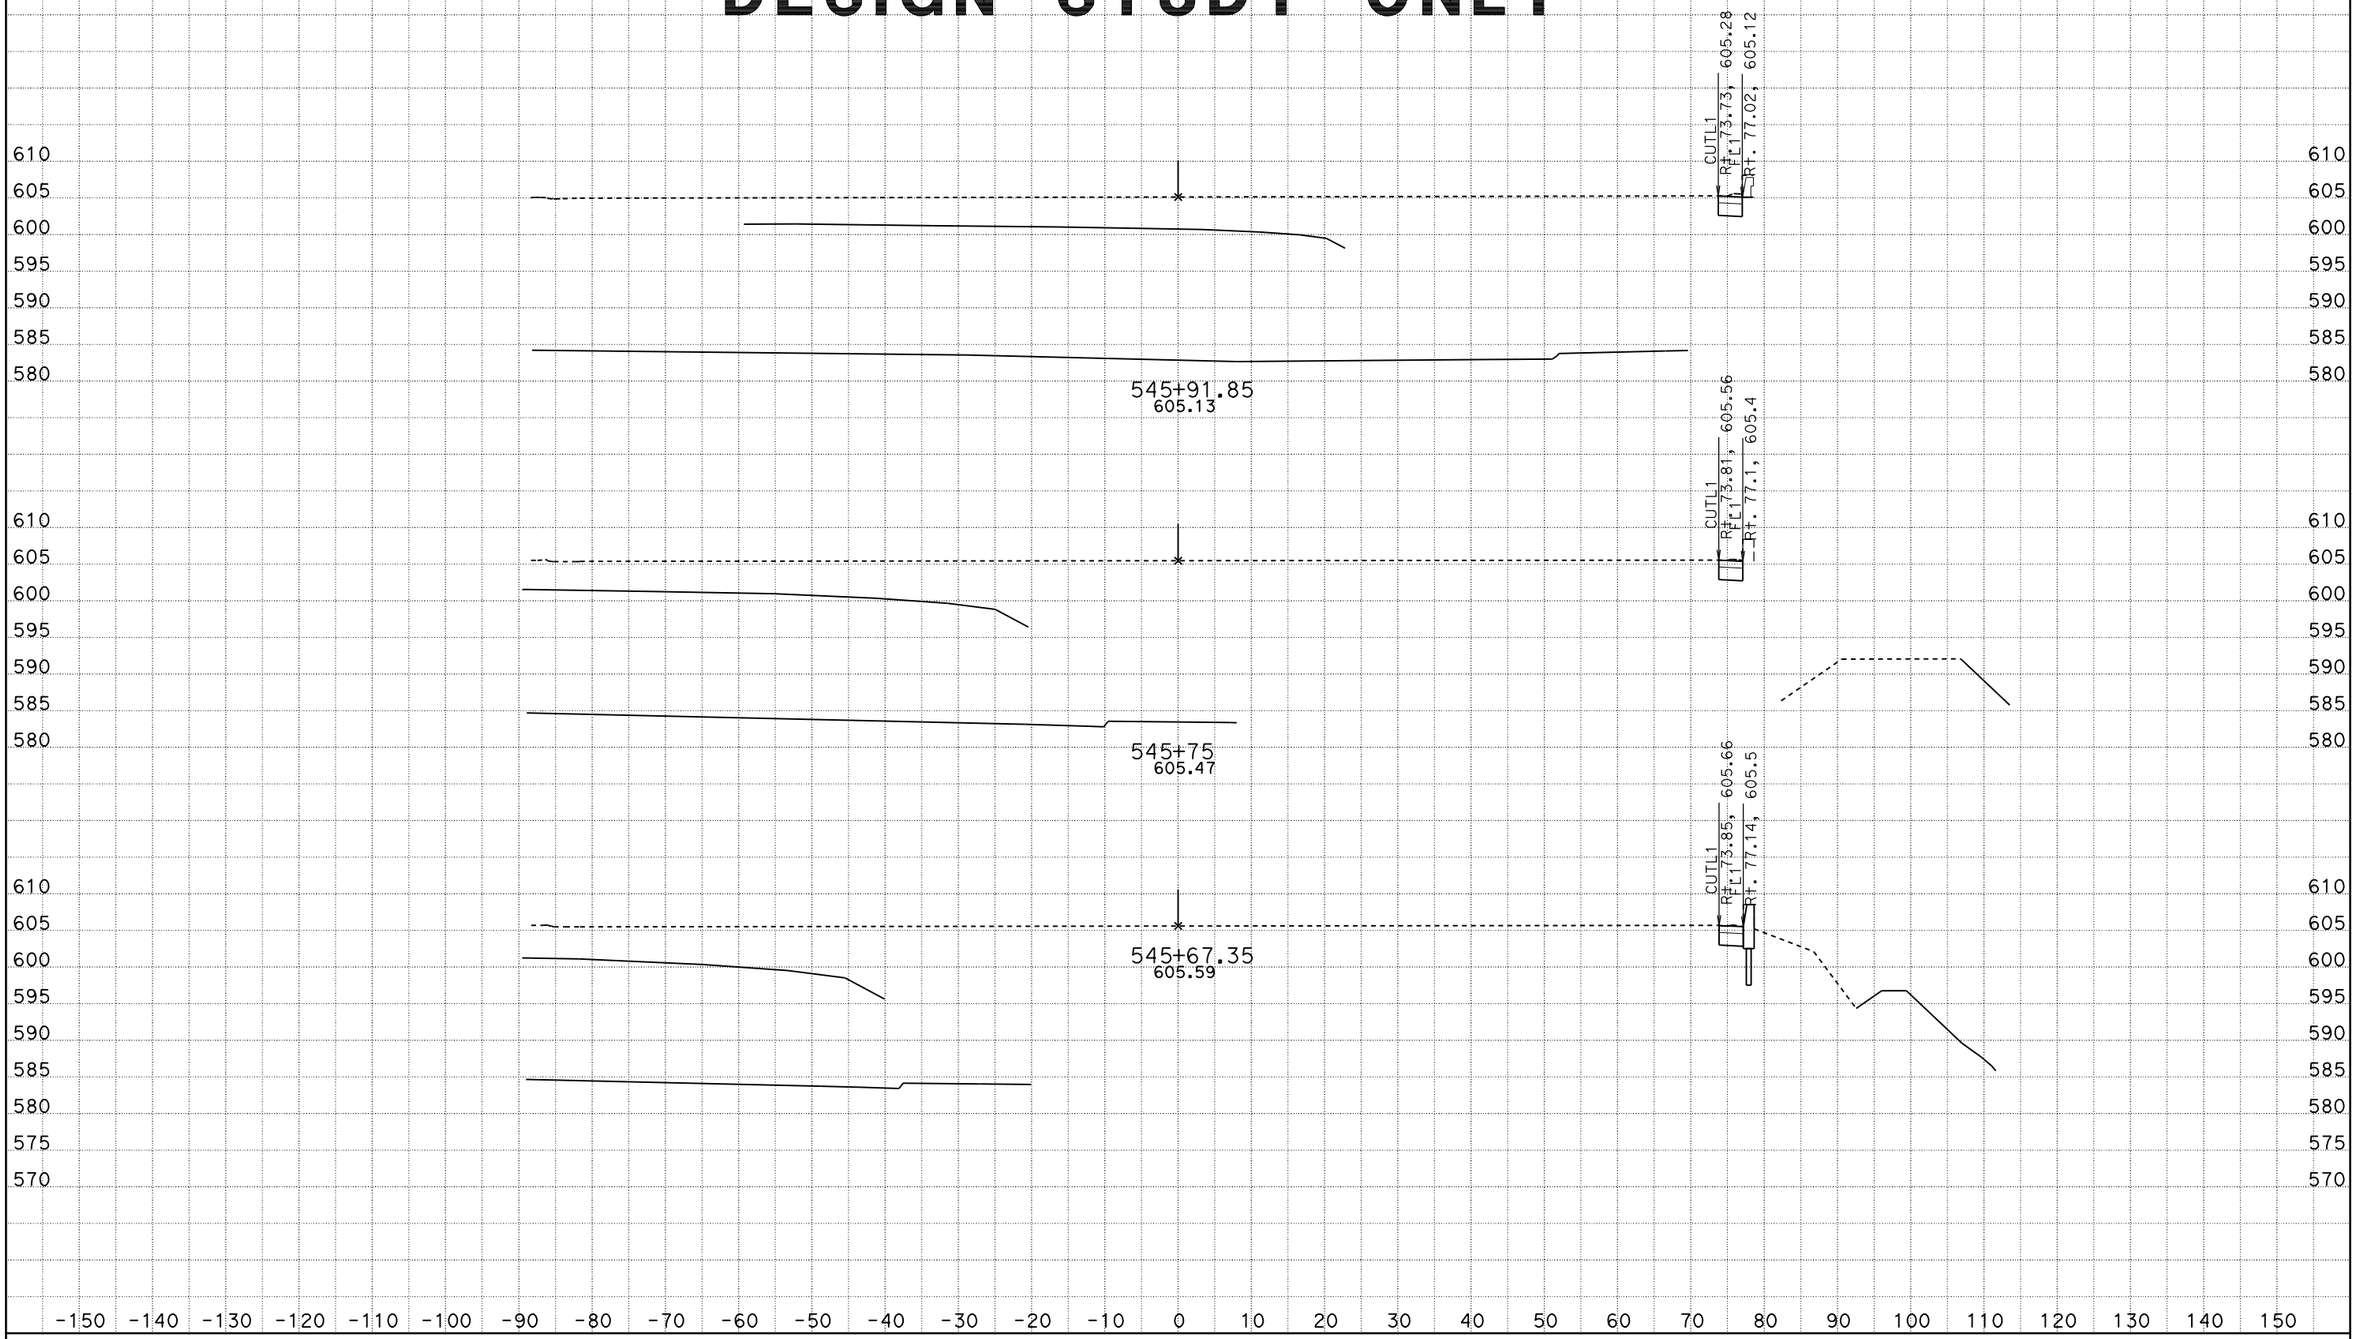

DATE: 1/6/2011

KC Project: 09065L5 File: D:\trieu\EA265901Z65L5\lankershim_nb_n71_fg_combined_12_22_10.ear

SCALE: 1" = 10' Horiz.
1" = 10' Vert.

All Dimensions are US Survey Feet

N71
CROSS SECTIONS
SHEET 4 OF XXX

DESIGN STUDY ONLY

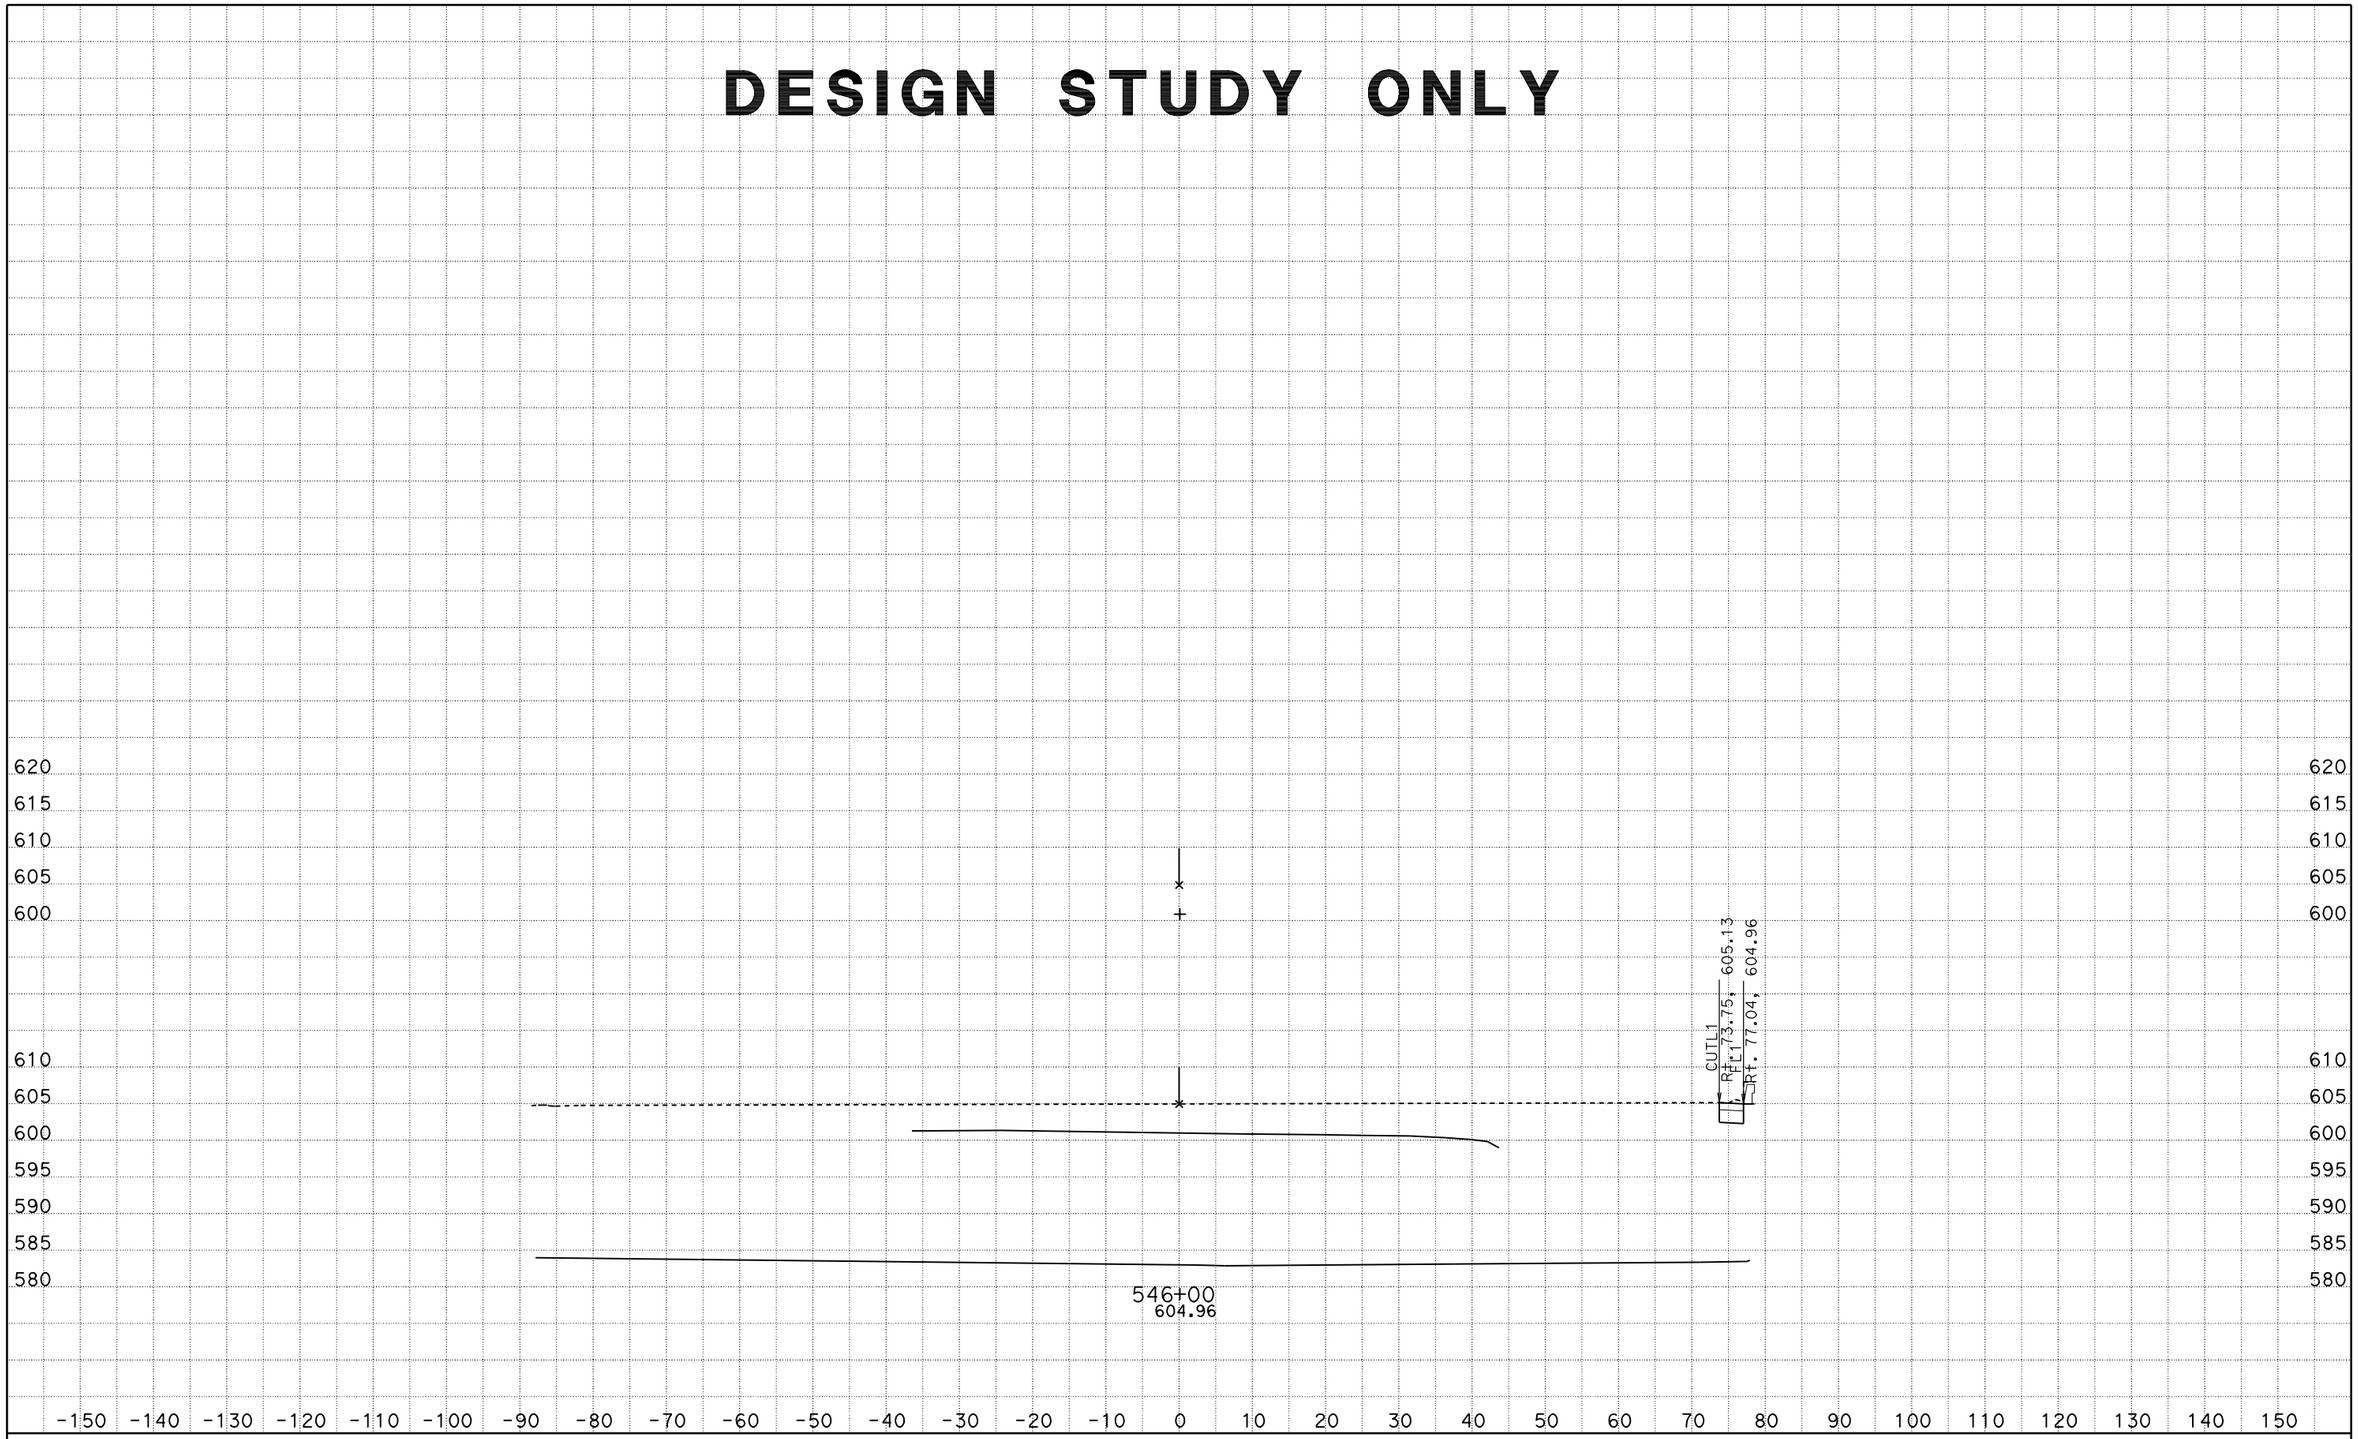

DATE: 1/6/2011

KC Project: 09065L5 File: D:\trieu\EA265901Z65L5\lankershim_nb_n71_fg_combined_12_22_10.ear

SCALE: 1" = 10' Horiz.
1" = 10' Vert.

All Dimensions are US Survey Feet

N71
CROSS SECTIONS
SHEET 5 OF XXX

DESIGN STUDY ONLY

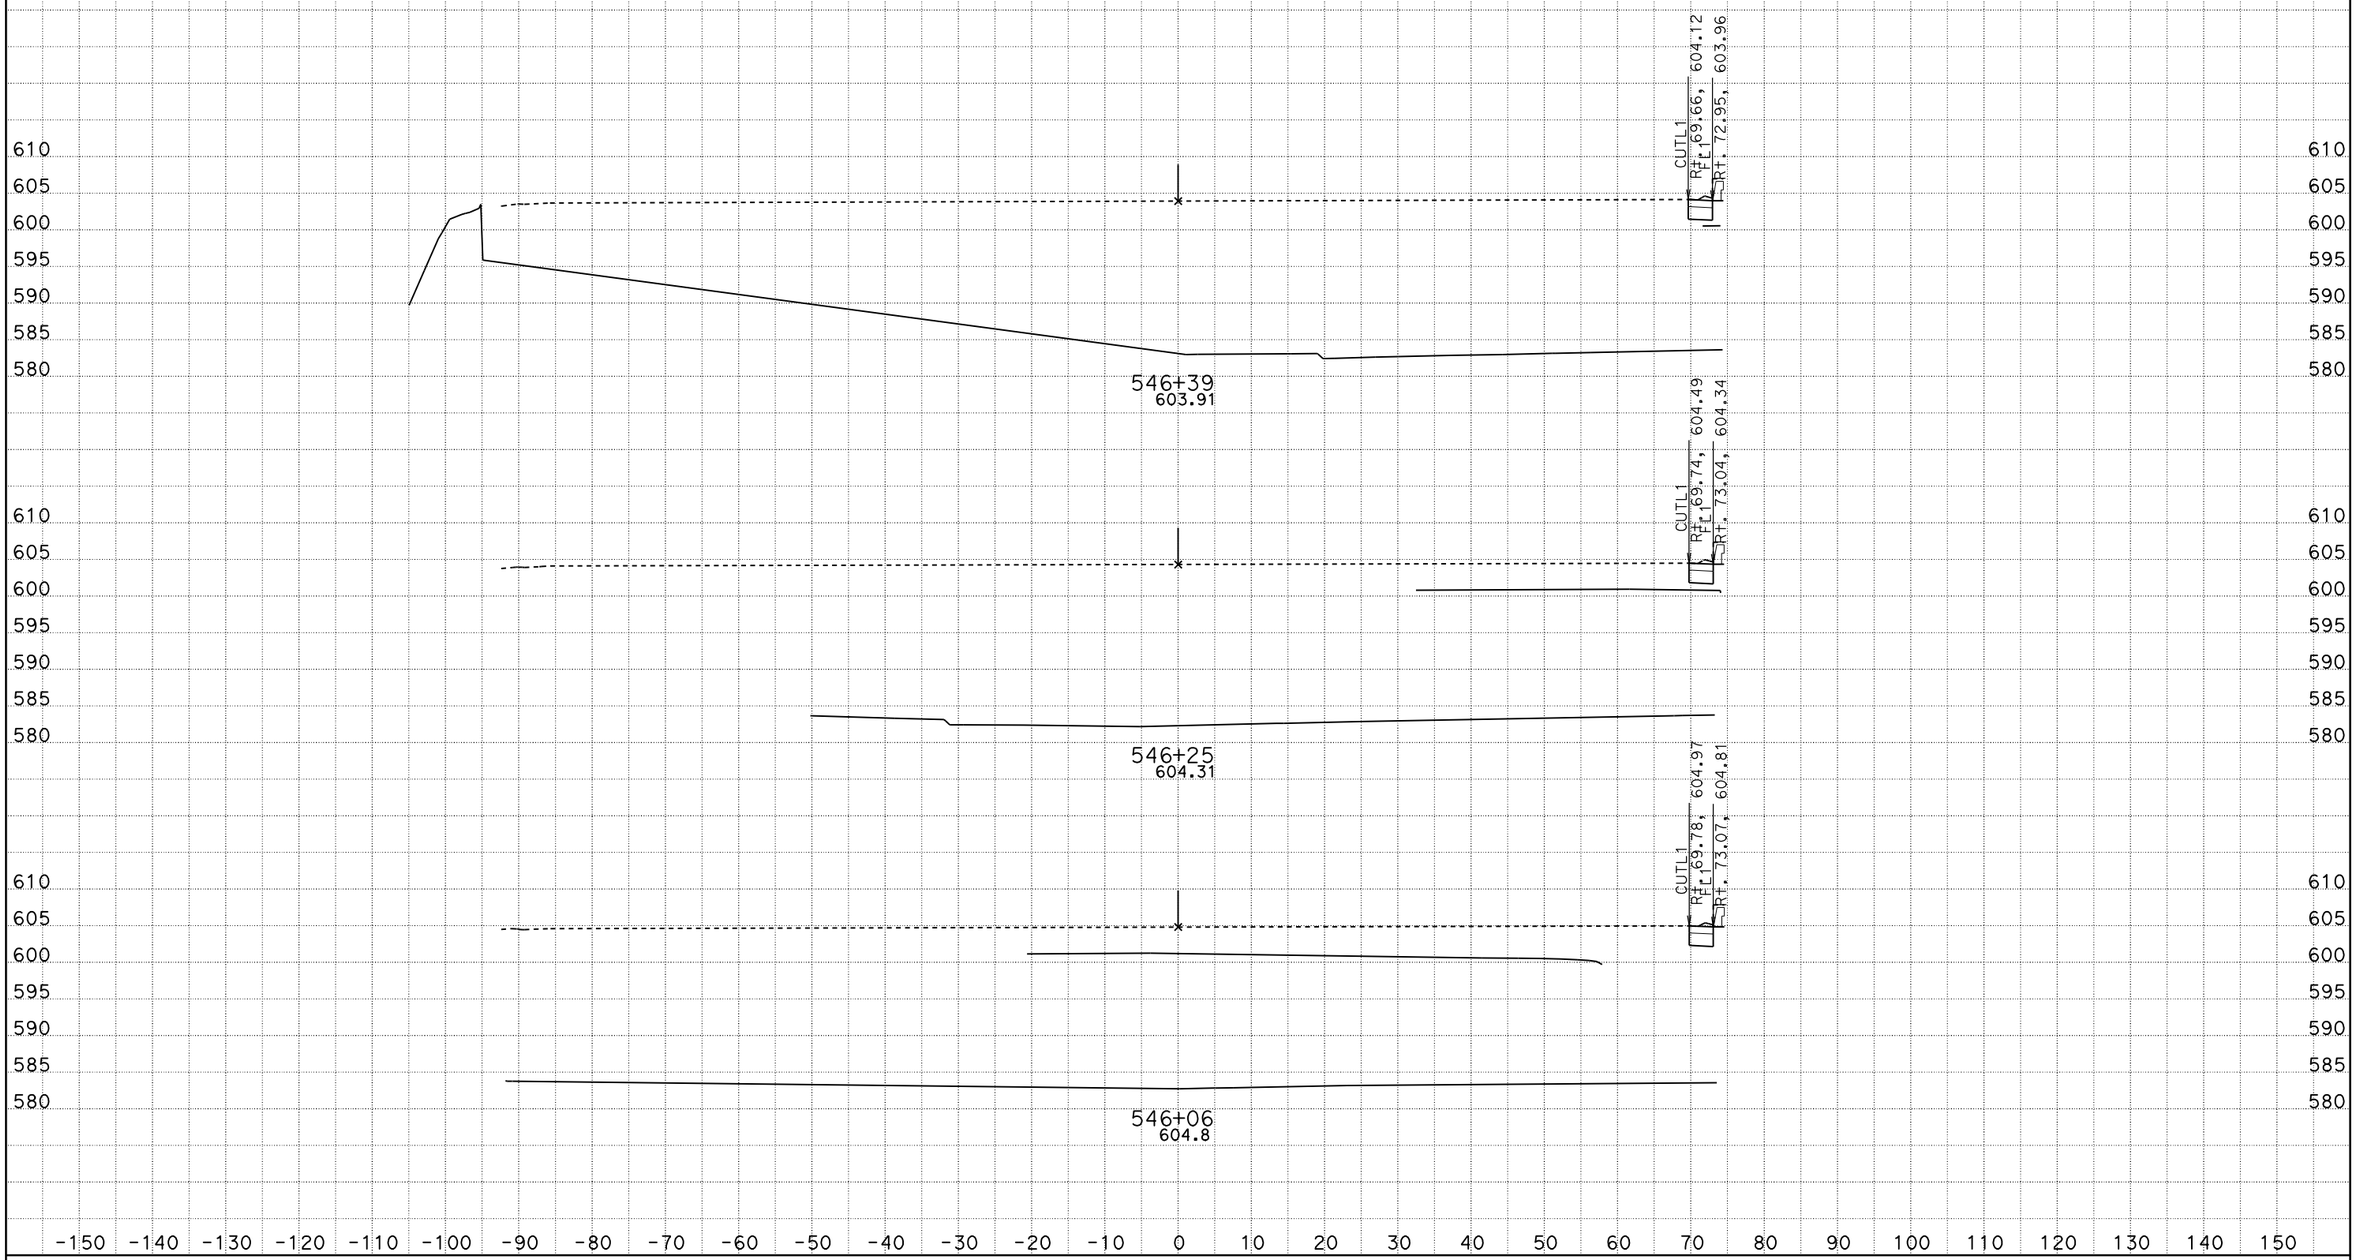

DATE: 1/6/2011

KC Project: 09065L5 File: D:\trieu\EA265901Z65L5\lankershim_nb_n8_fg_combined_11_16_10.ear

SCALE: 1" = 10' Horiz.
1" = 10' Vert.

All Dimensions are US Survey Feet

N8

CROSS SECTIONS

SHEET 1 OF XXX

DESIGN STUDY ONLY

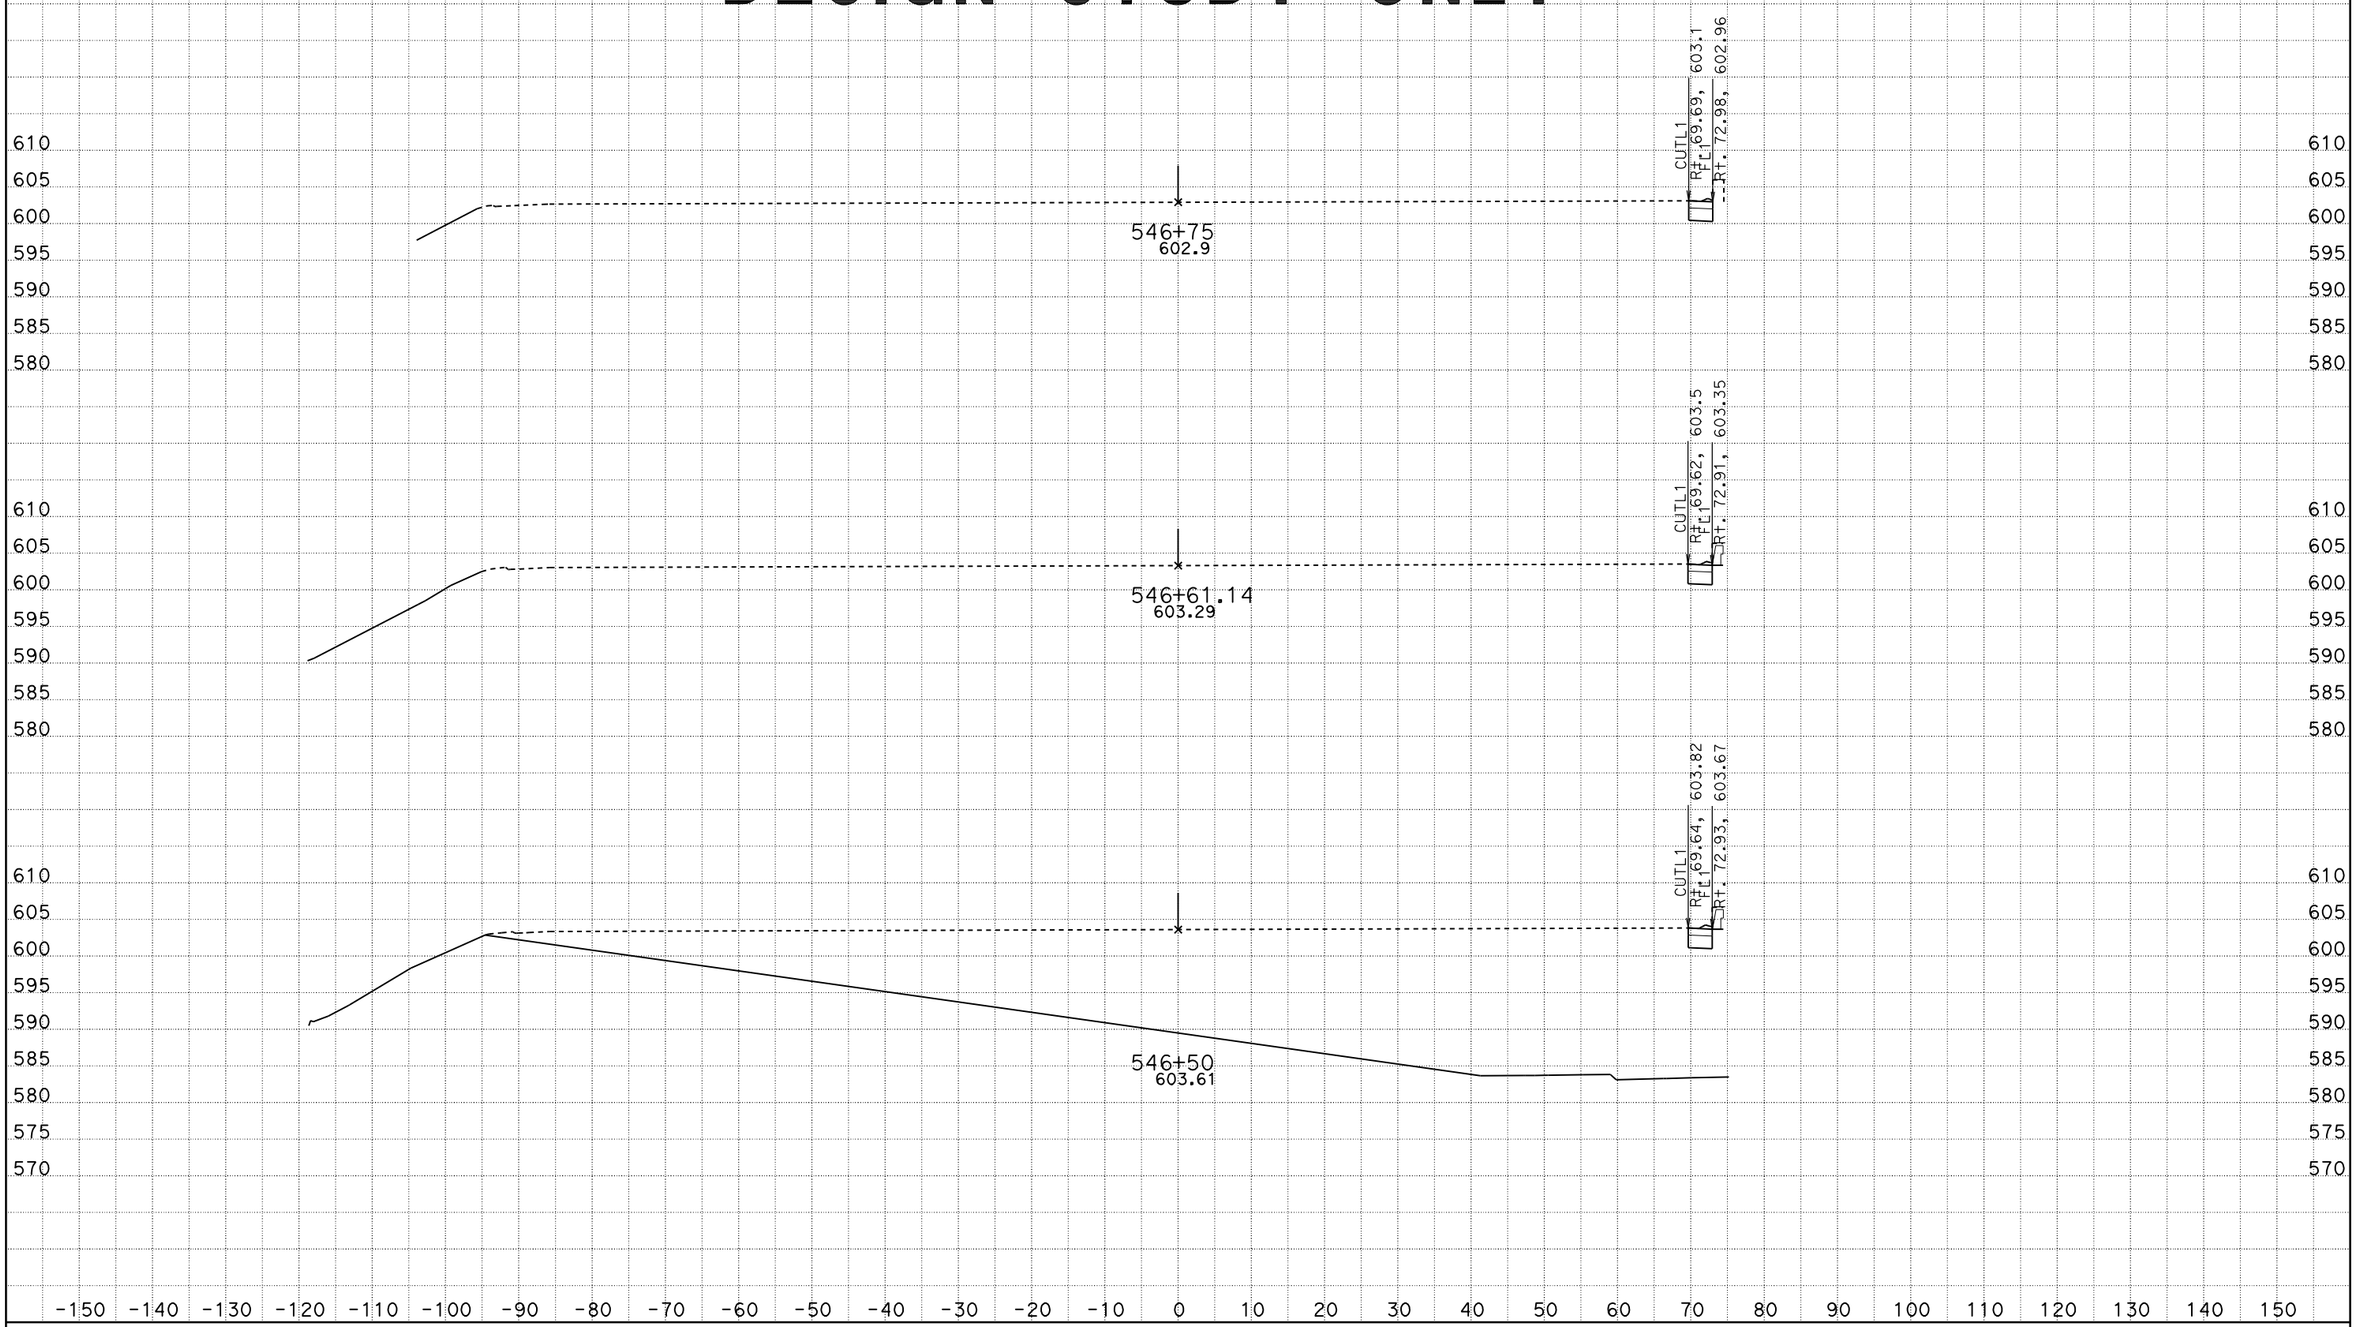

DATE: 1/6/2011

KC Project: 09065L5 File: D:\trieu\EA265901Z65L5\lankershim_nb_n8_fg_combined_11_16_10.ear

SCALE: 1" = 10' Horiz.
1" = 10' Vert.

All Dimensions are US Survey Feet

N8

CROSS SECTIONS

SHEET 2 OF XXX

DESIGN STUDY ONLY

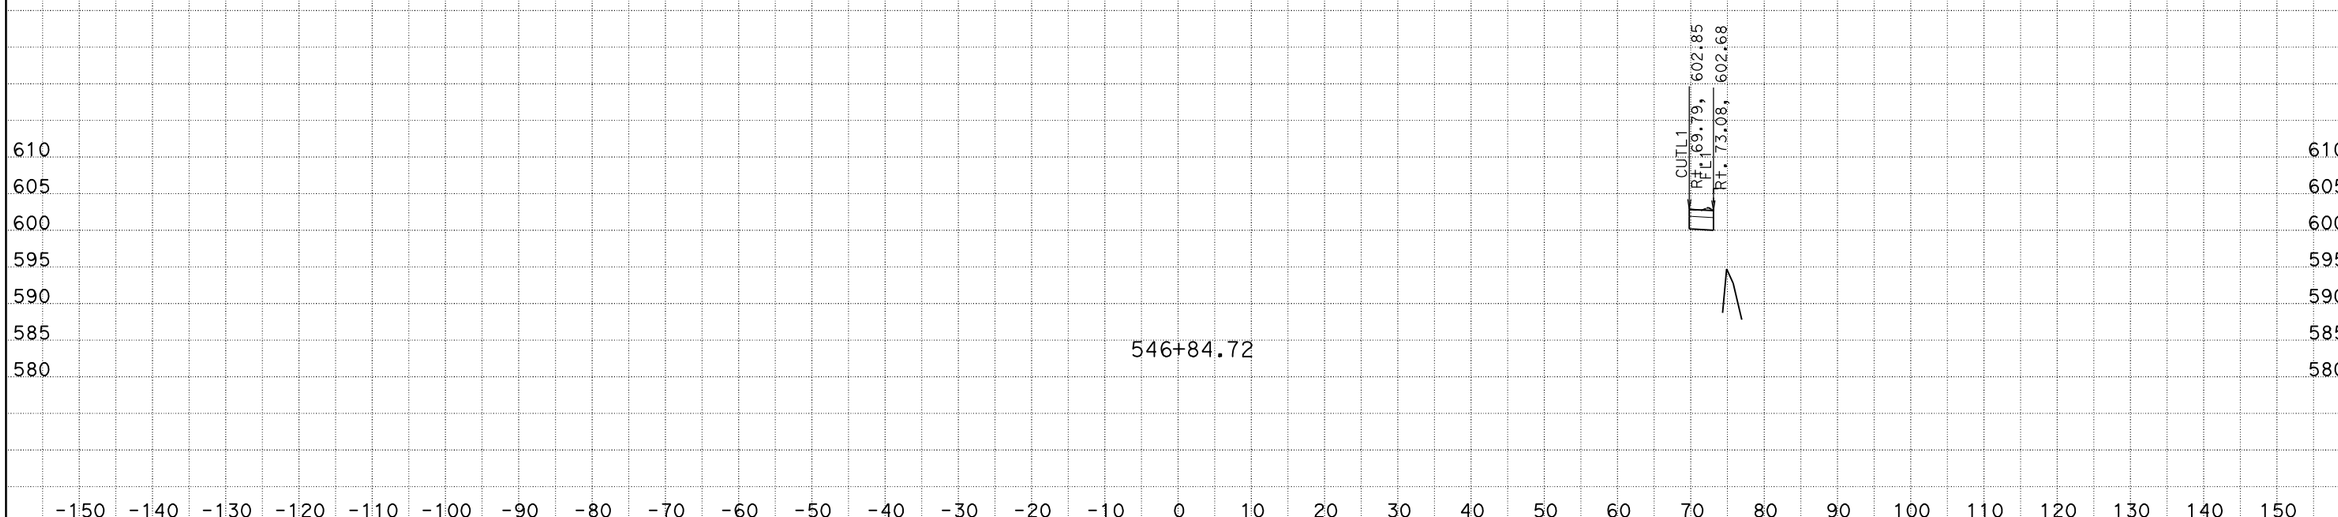

DATE: 1/6/2011

KC Project: 09065L5 File: D:\trieu\EA265901Z65L5\lankershim_nb_n8_fg_combined_11_16_10.ear

SCALE: 1" = 10' Horiz.
1" = 10' Vert.

All Dimensions are US Survey Feet

N8

CROSS SECTIONS

SHEET 3 OF XXX