DESIGN STUDY ONLY

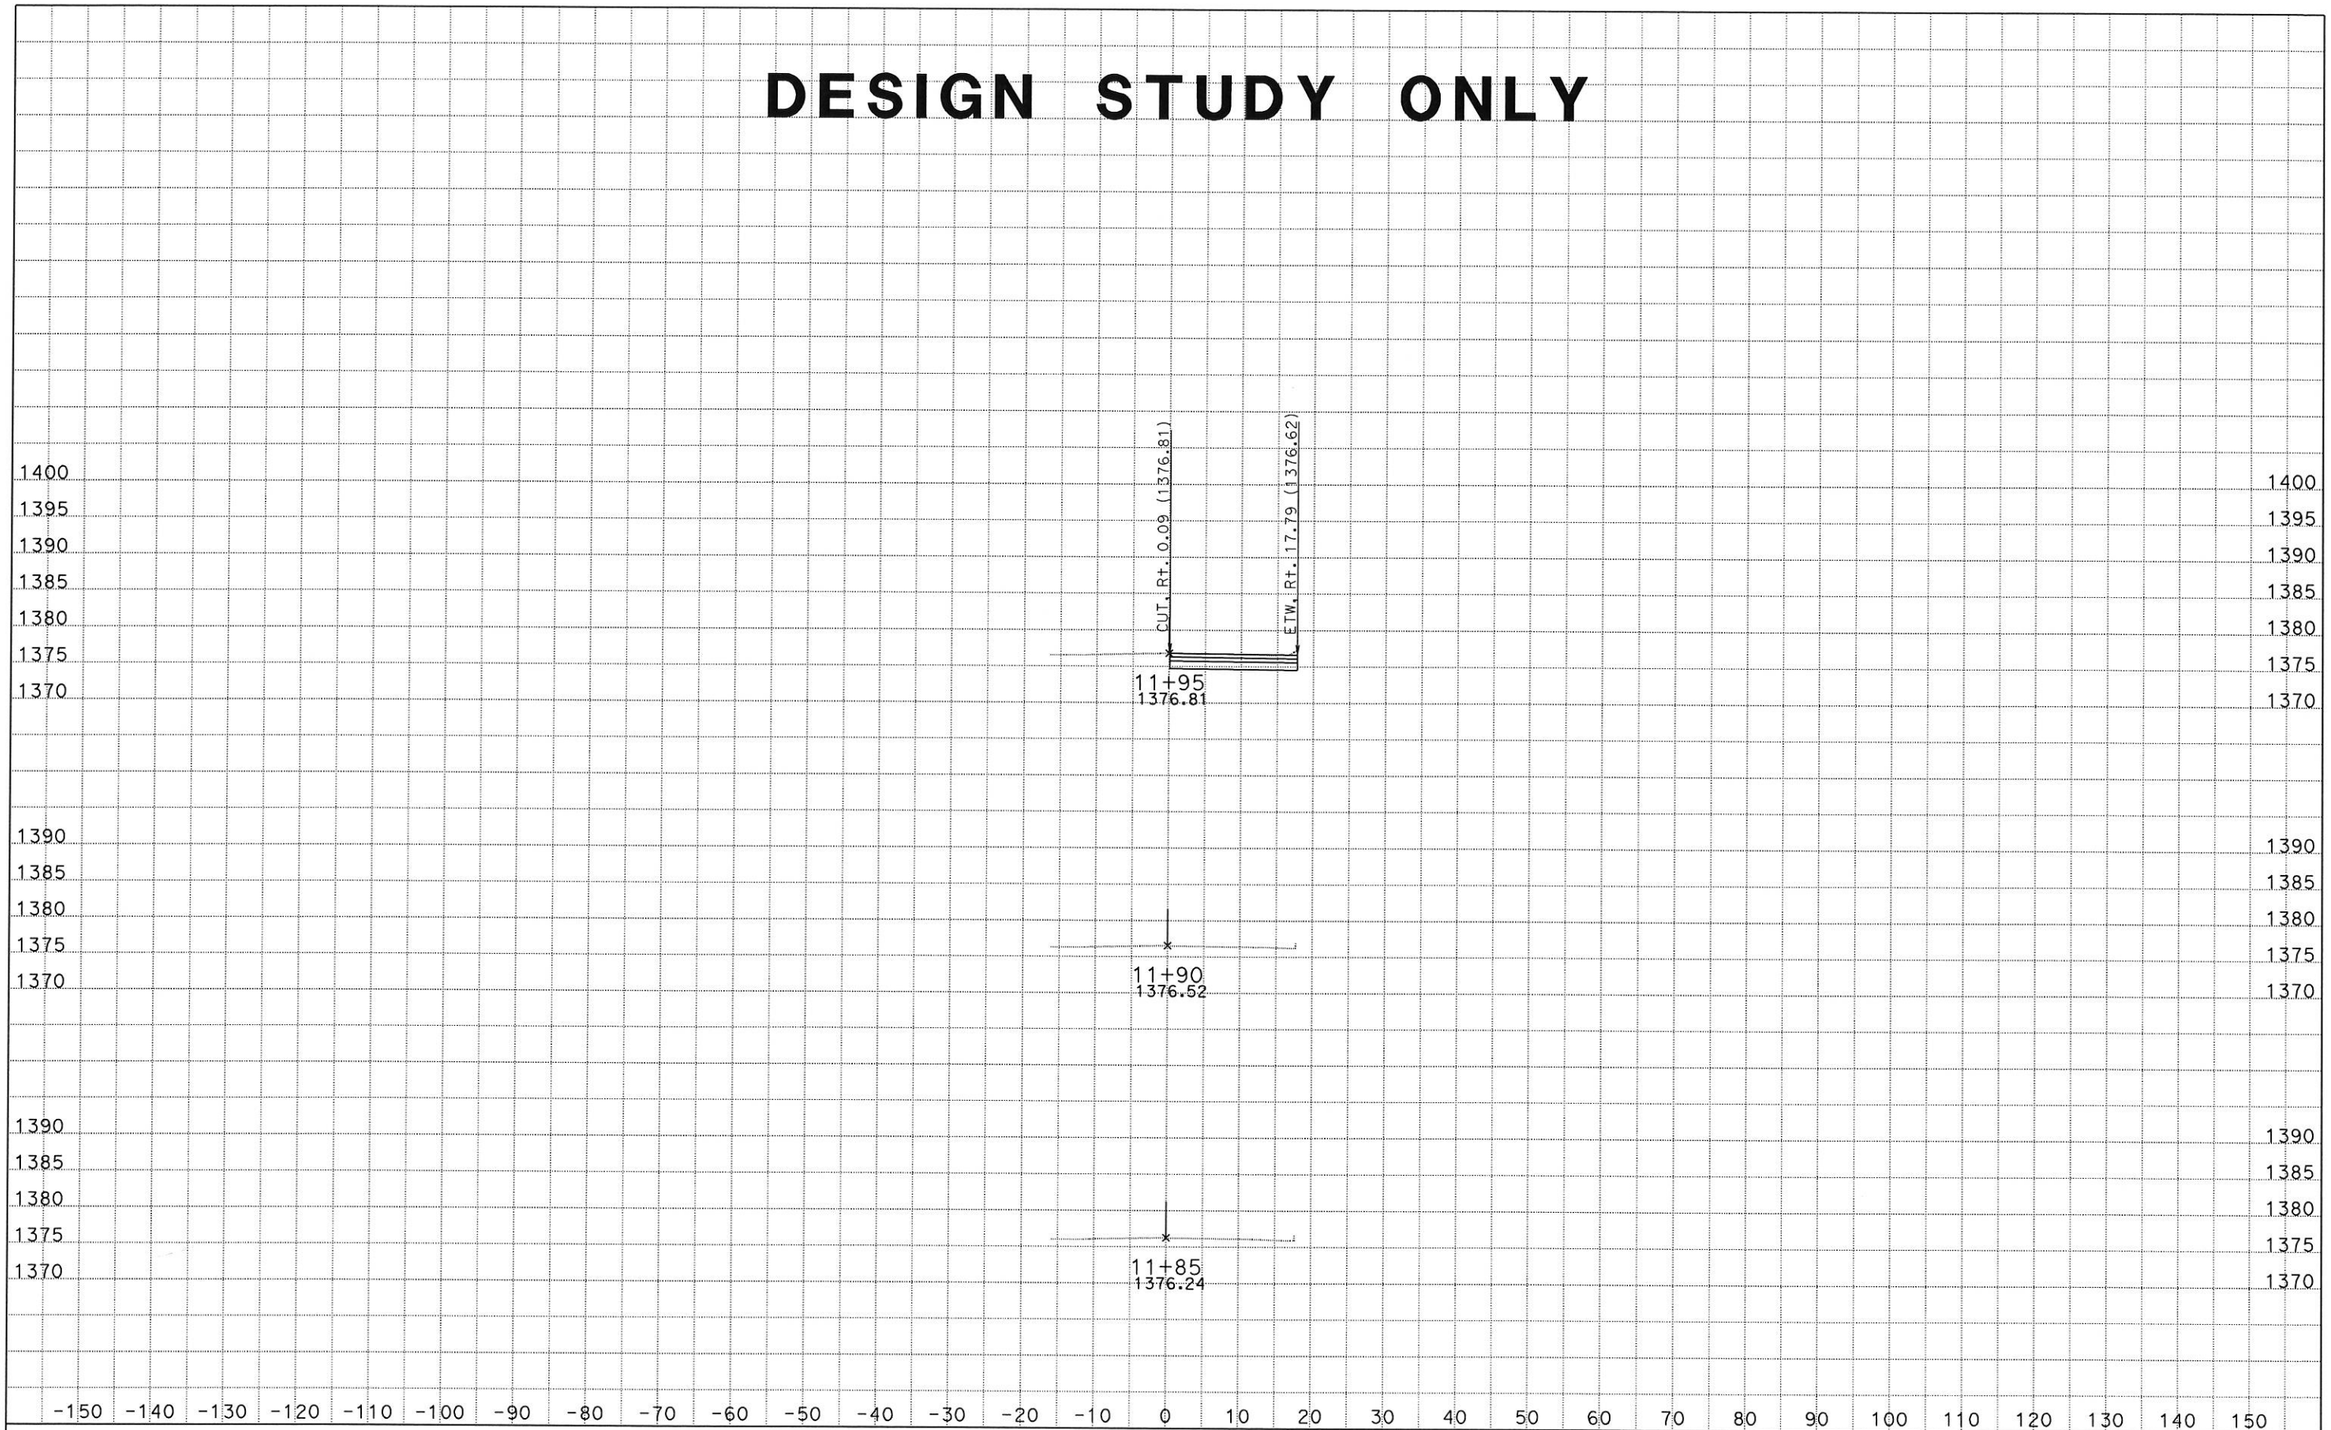

DATE: 2/21/2014
KC Project: 13013 File: S:\desig\3x8201\design\CAiCE\13013\rt39design_out.ear

SCALE: 1" = 10' Horiz.
1" = 10' Vert.

All Dimensions are US Survey Feet

RT39CL1
CROSS SECTIONS
SHEET 10 OF XXX

DESIGN STUDY ONLY

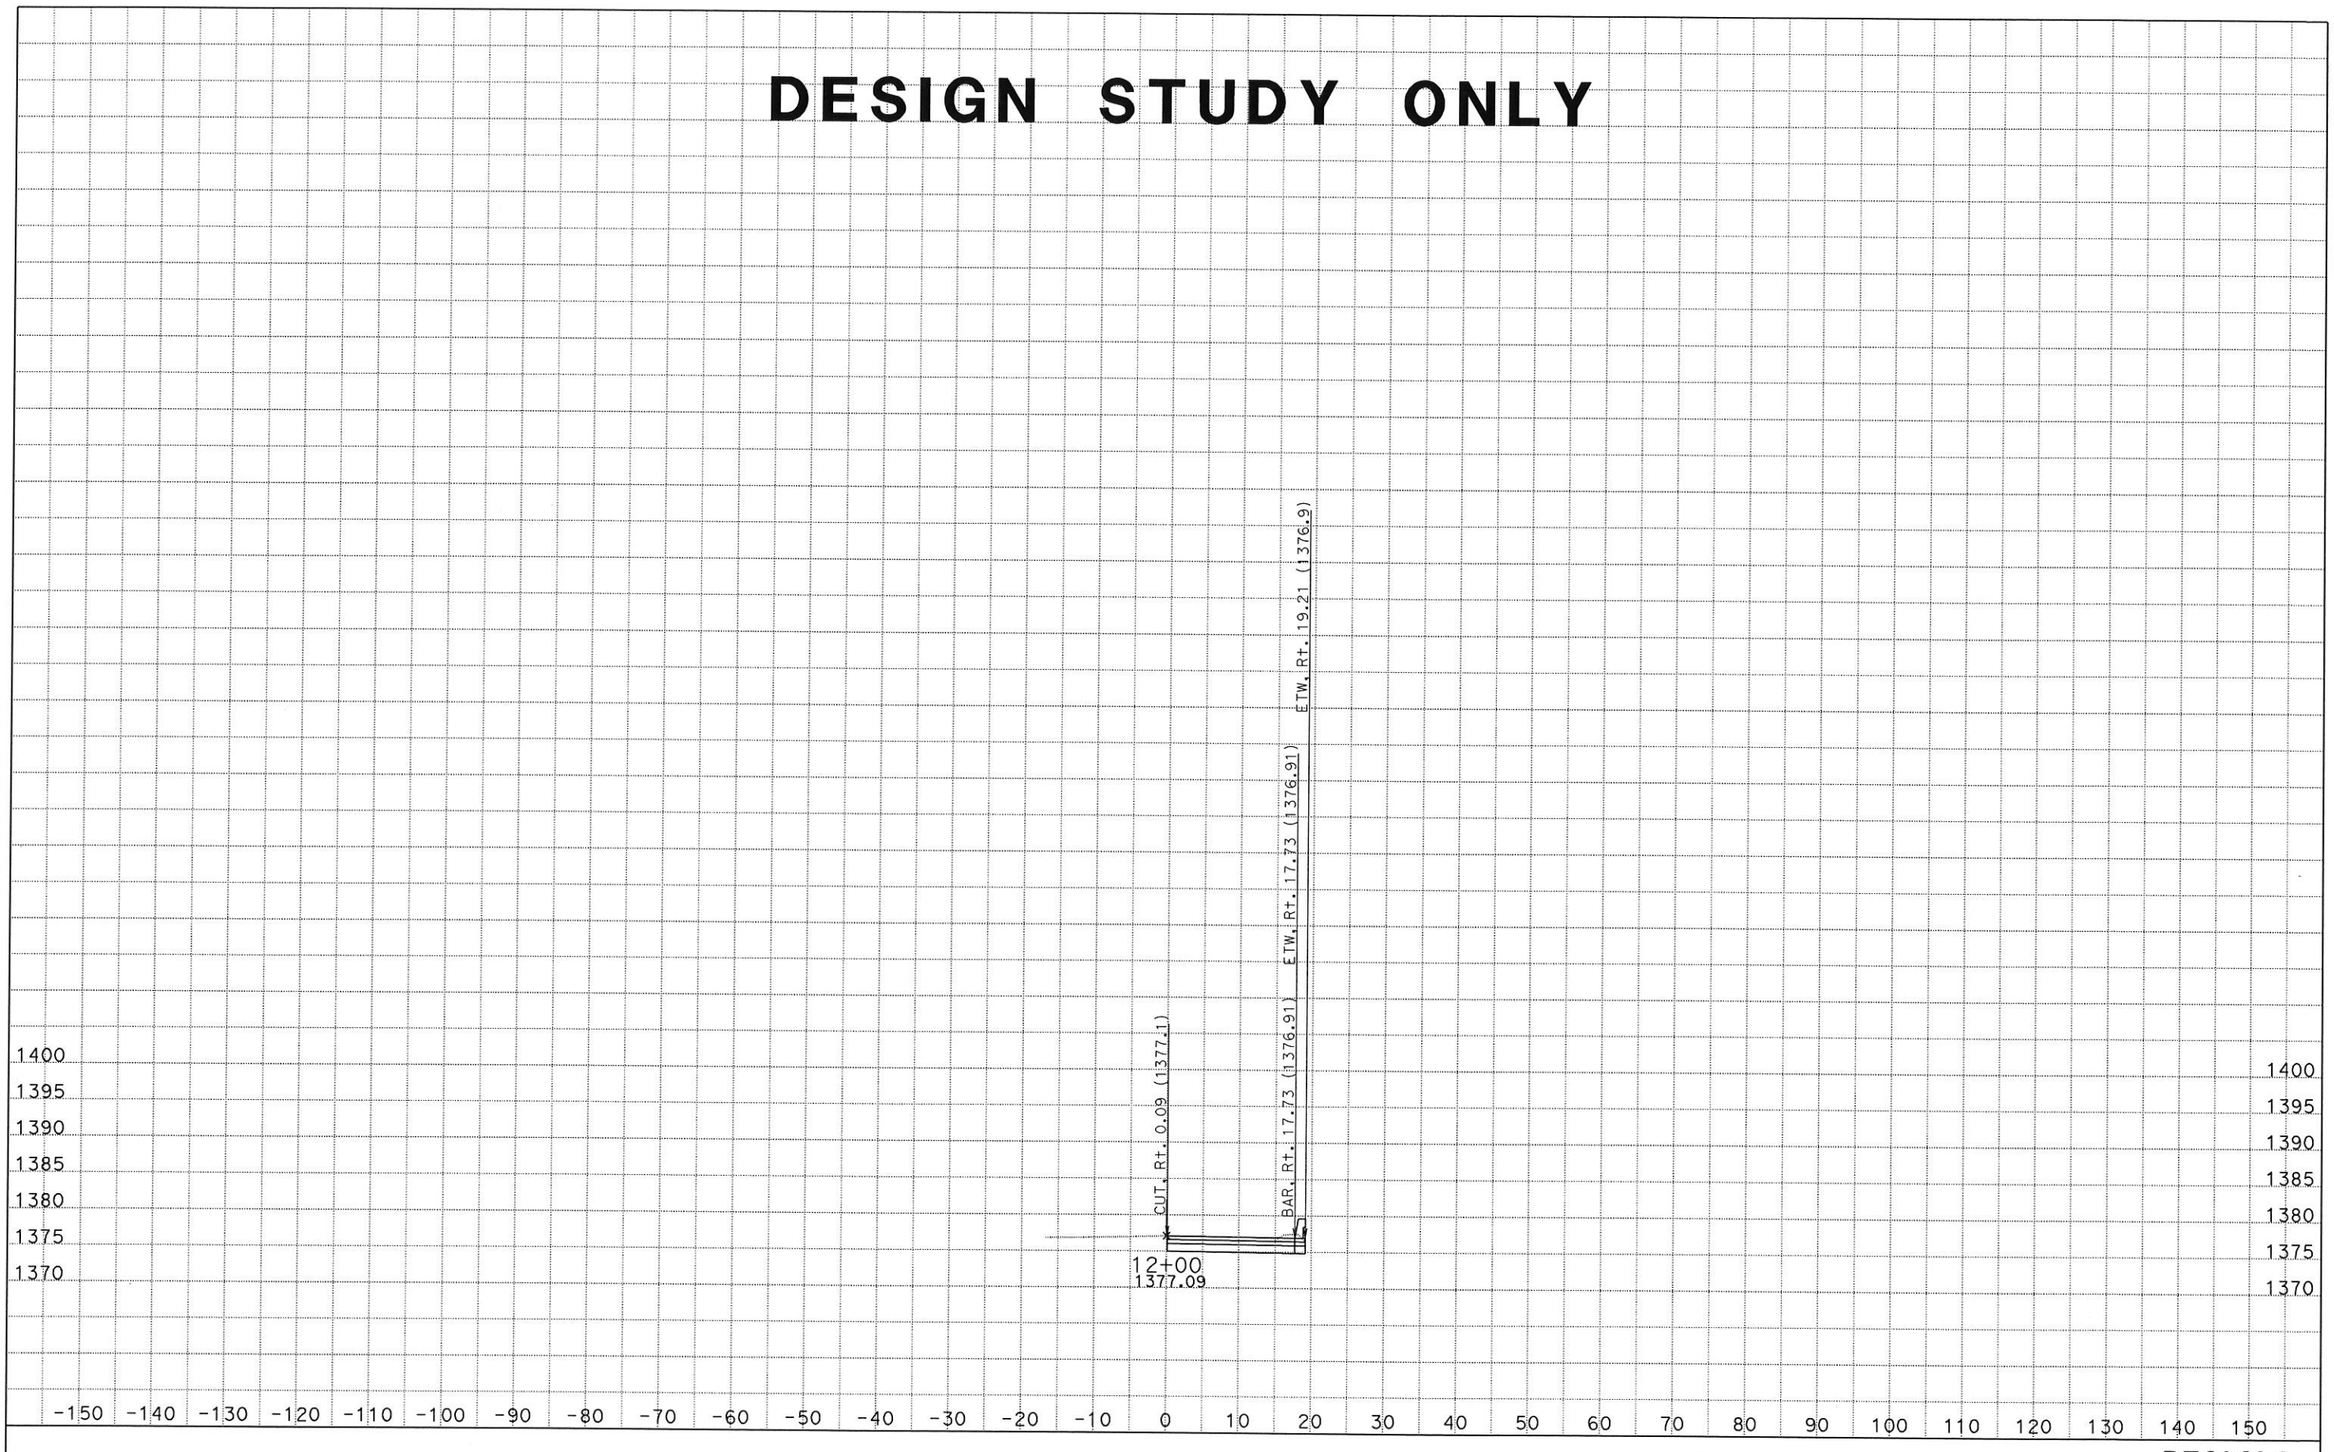

DATE: 2/21/2014
KC Project: 13013 File: S:\desig\3x8201\design\CAiCE\13013\rt39design_out.ear

SCALE: 1" = 10' Horiz.
1" = 10' Vert.

All Dimensions are US Survey Feet

RT39CL1
CROSS SECTIONS
SHEET 11 OF XXX

DESIGN STUDY ONLY

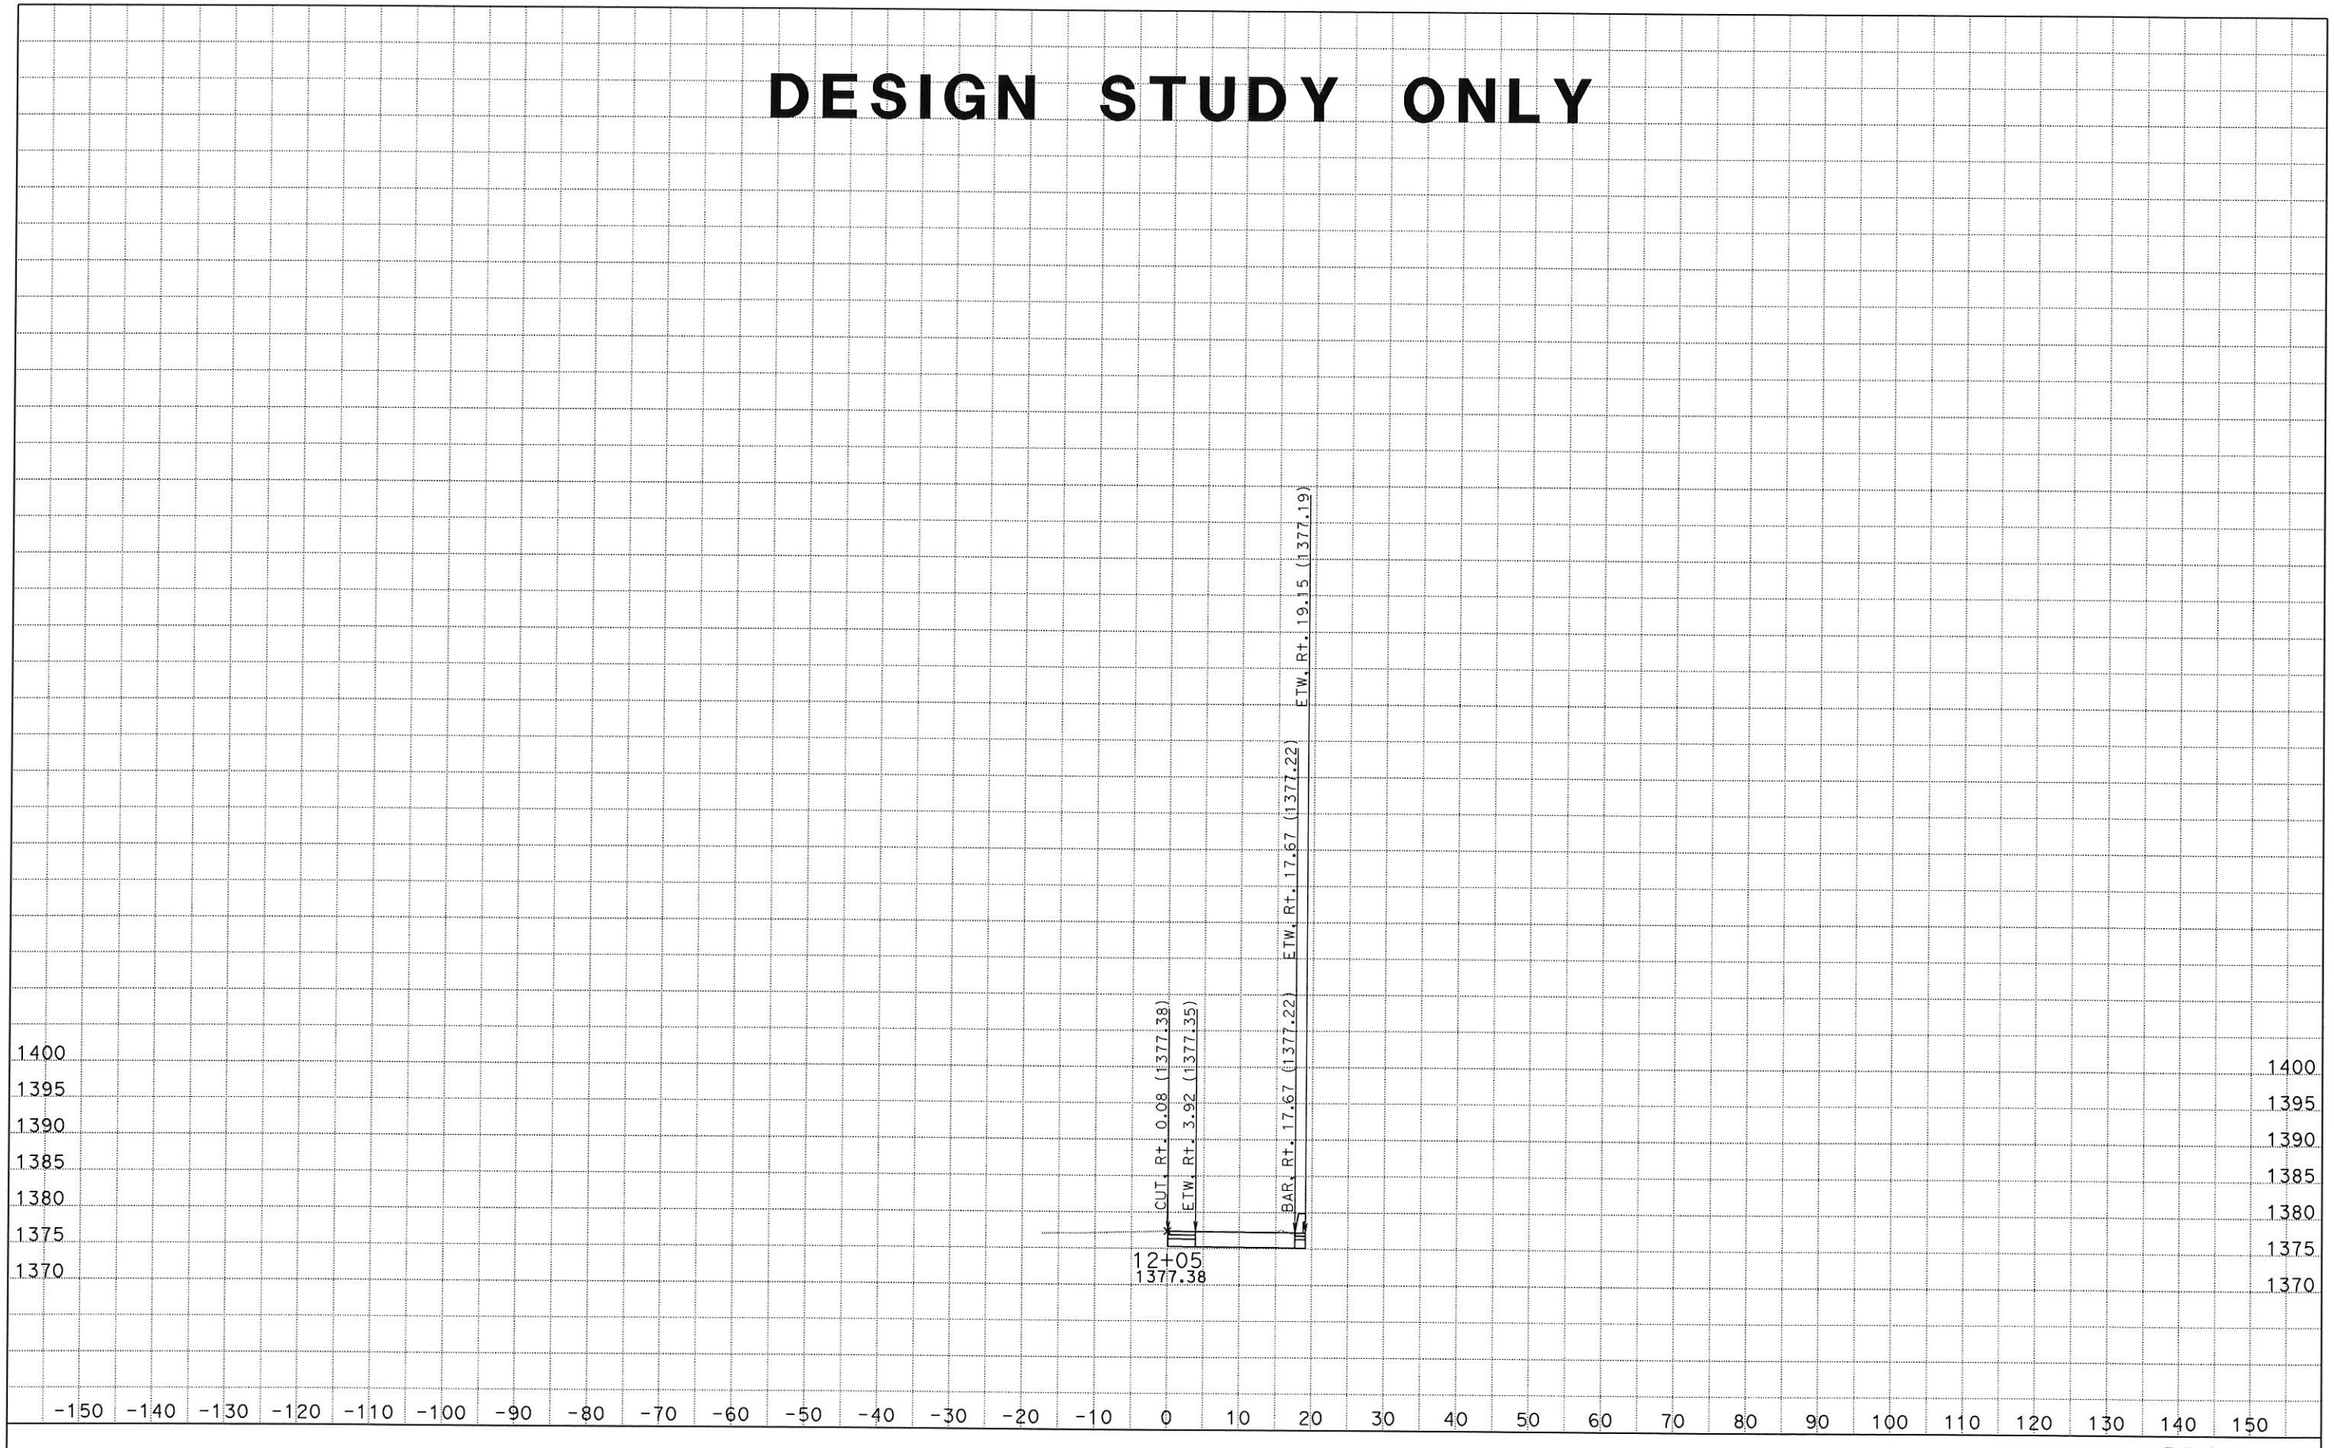

DATE: 2/21/2014
KC Project: 13013 File: S:\desig\3x8201\design\CAiCE\13013\rt39design_out.ear

SCALE: 1" = 10' Horiz.
1" = 10' Vert.

All Dimensions are US Survey Feet

RT39CL1
CROSS SECTIONS
SHEET 12 OF XXX

DESIGN STUDY ONLY

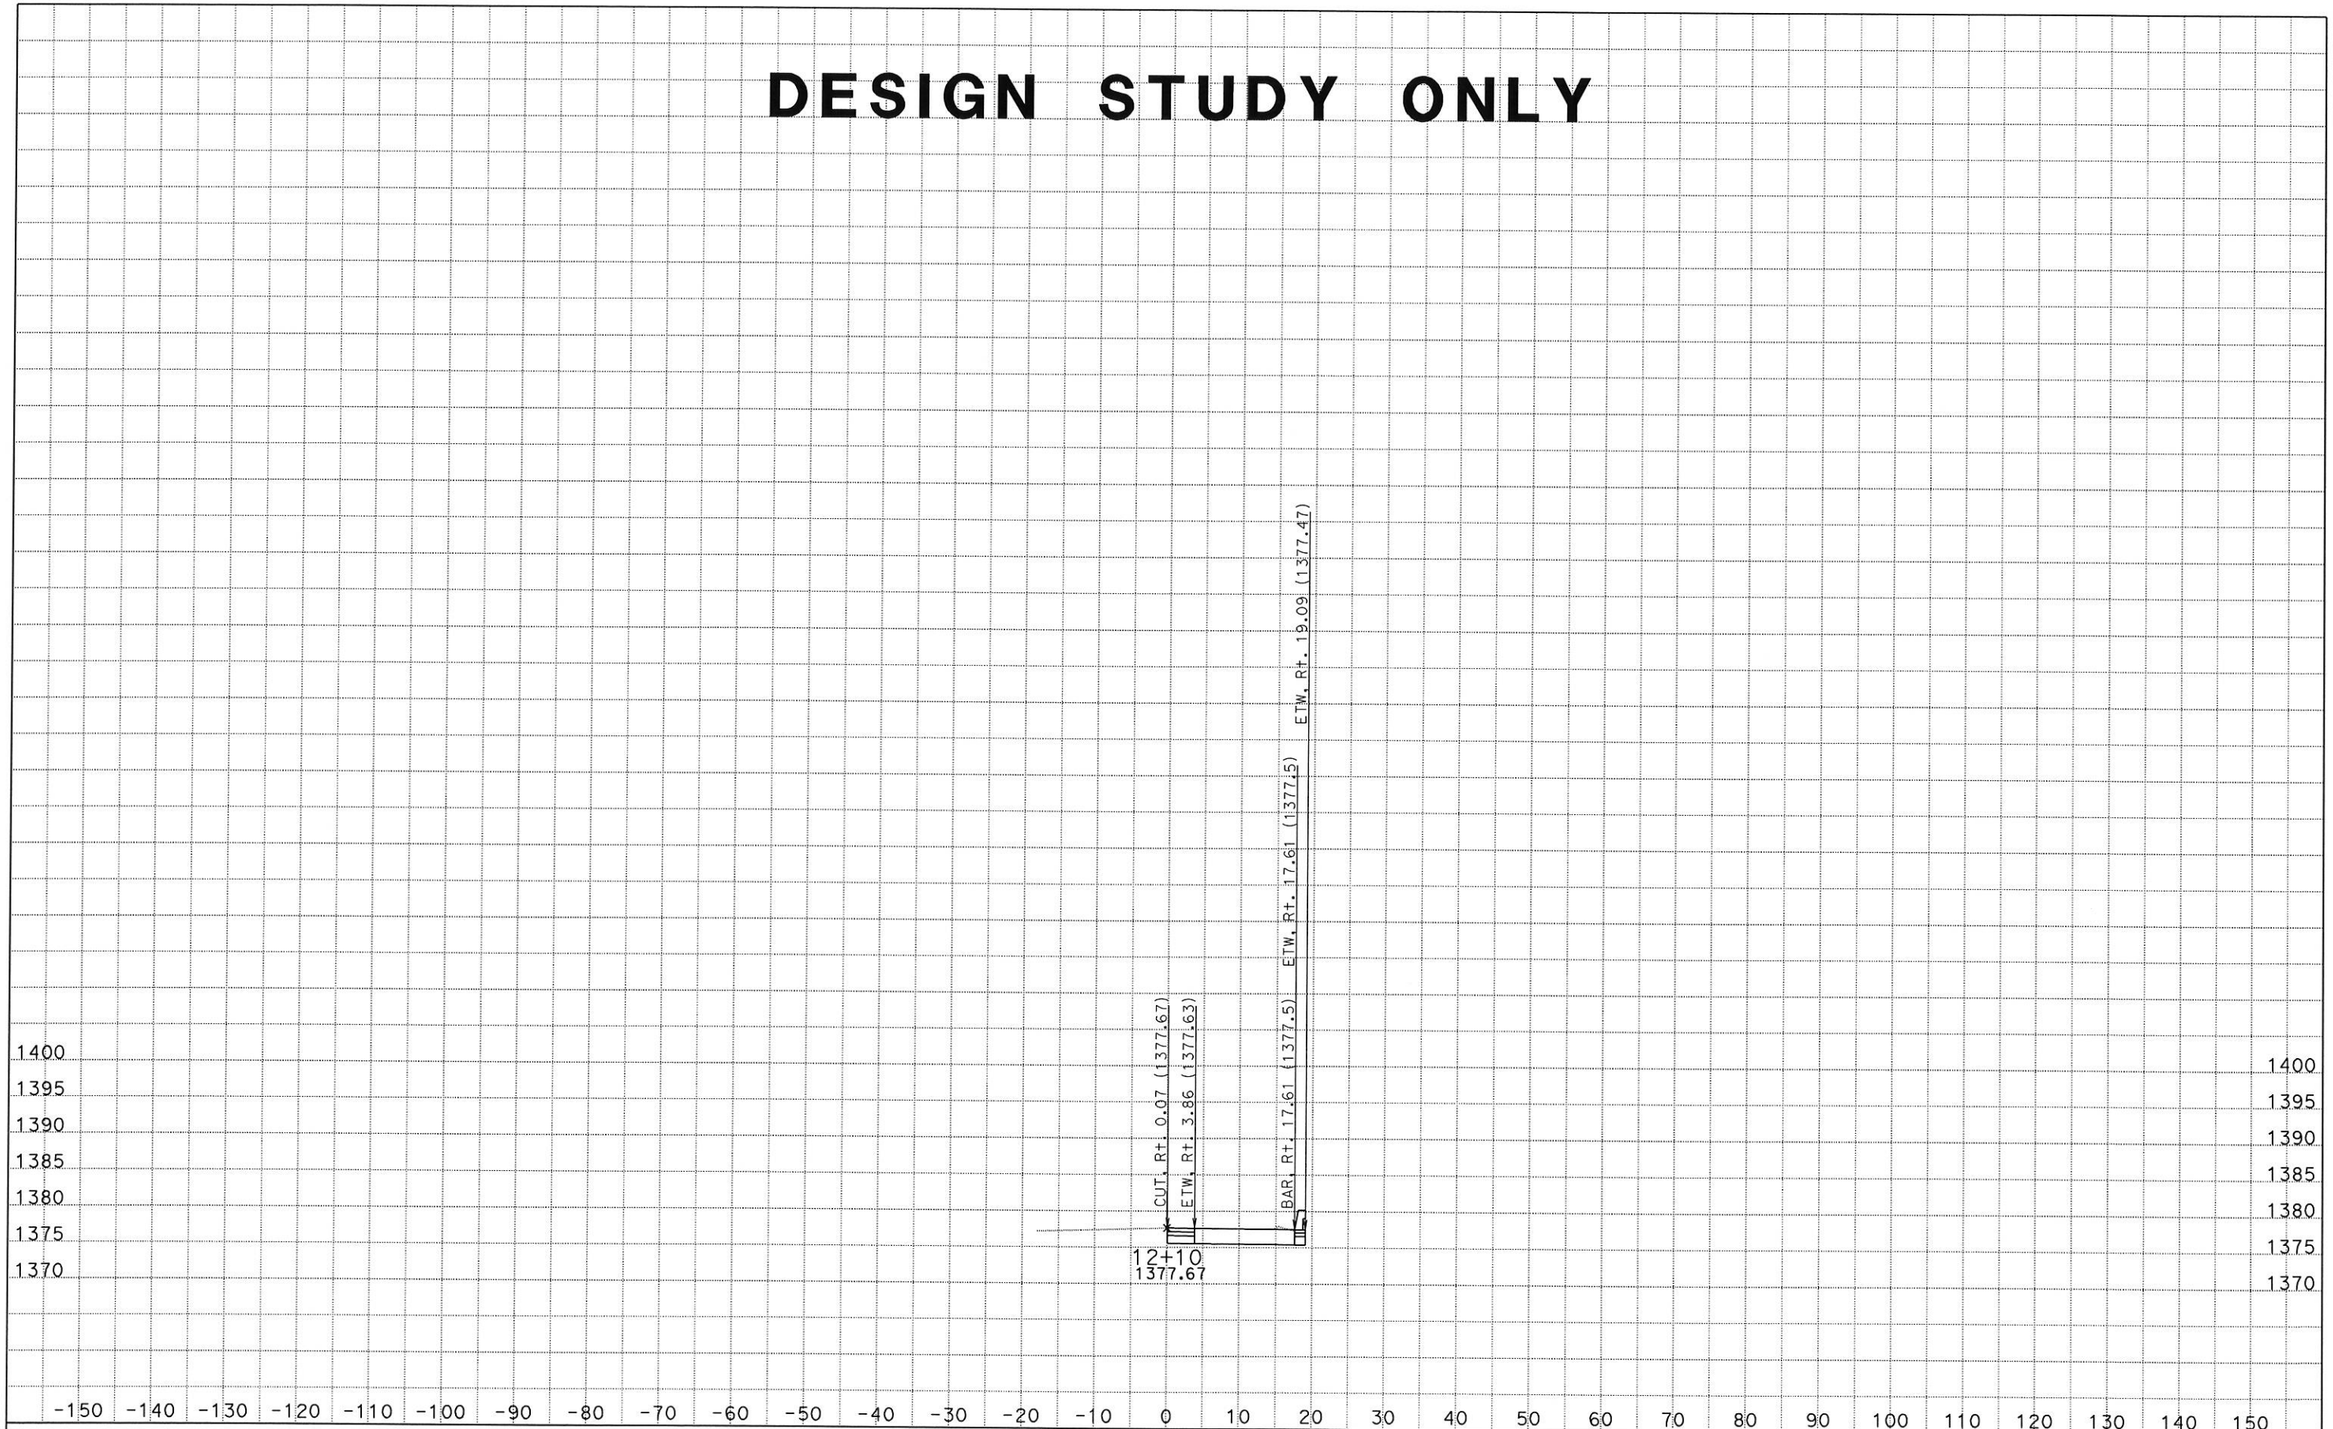

DATE: 2/21/2014
KC Project: 13013 File: S:\desig\3x8201\design\CAiCE\13013\rt39design_out.ear

SCALE: 1" = 10' Horiz.
1" = 10' Vert.

All Dimensions are US Survey Feet

RT39CL1
CROSS SECTIONS
SHEET 13 OF XXX

DESIGN STUDY ONLY

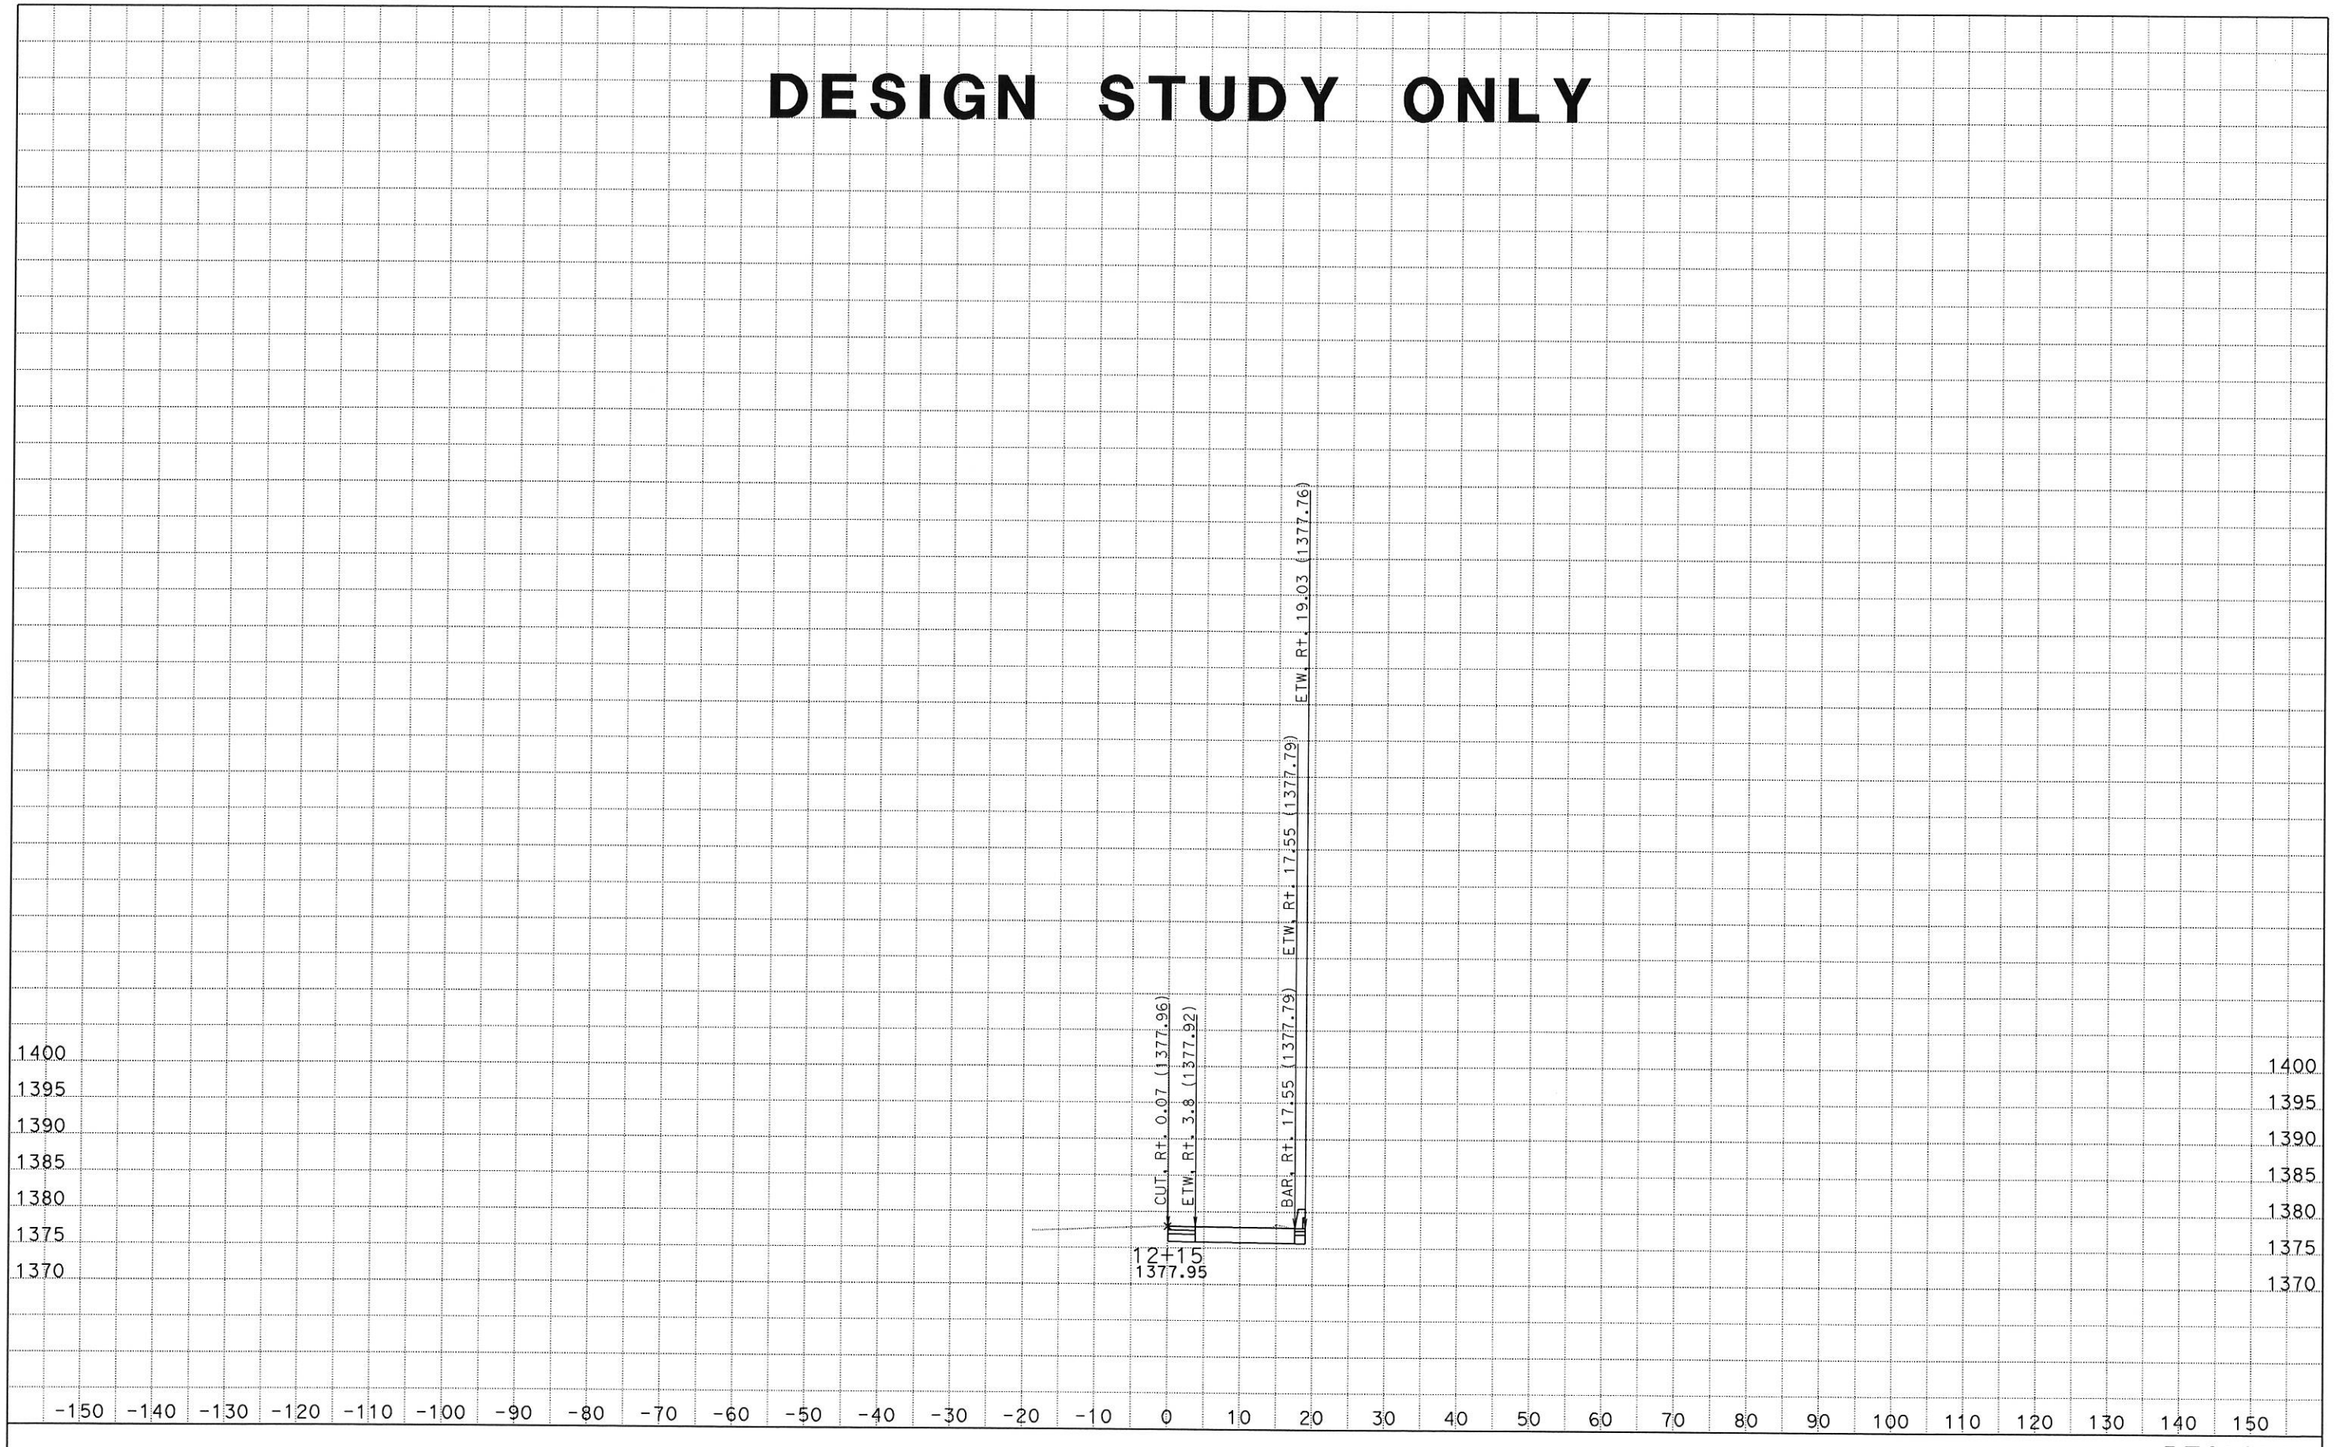

DATE: 2/21/2014
KC Project: 13013 File: S:\desig\3x8201\design\CAiCE\13013\rt39design_out.ear

SCALE: 1" = 10' Horiz.
1" = 10' Vert.

All Dimensions are US Survey Feet

RT39CL1
CROSS SECTIONS
SHEET 14 OF XXX

DESIGN STUDY ONLY

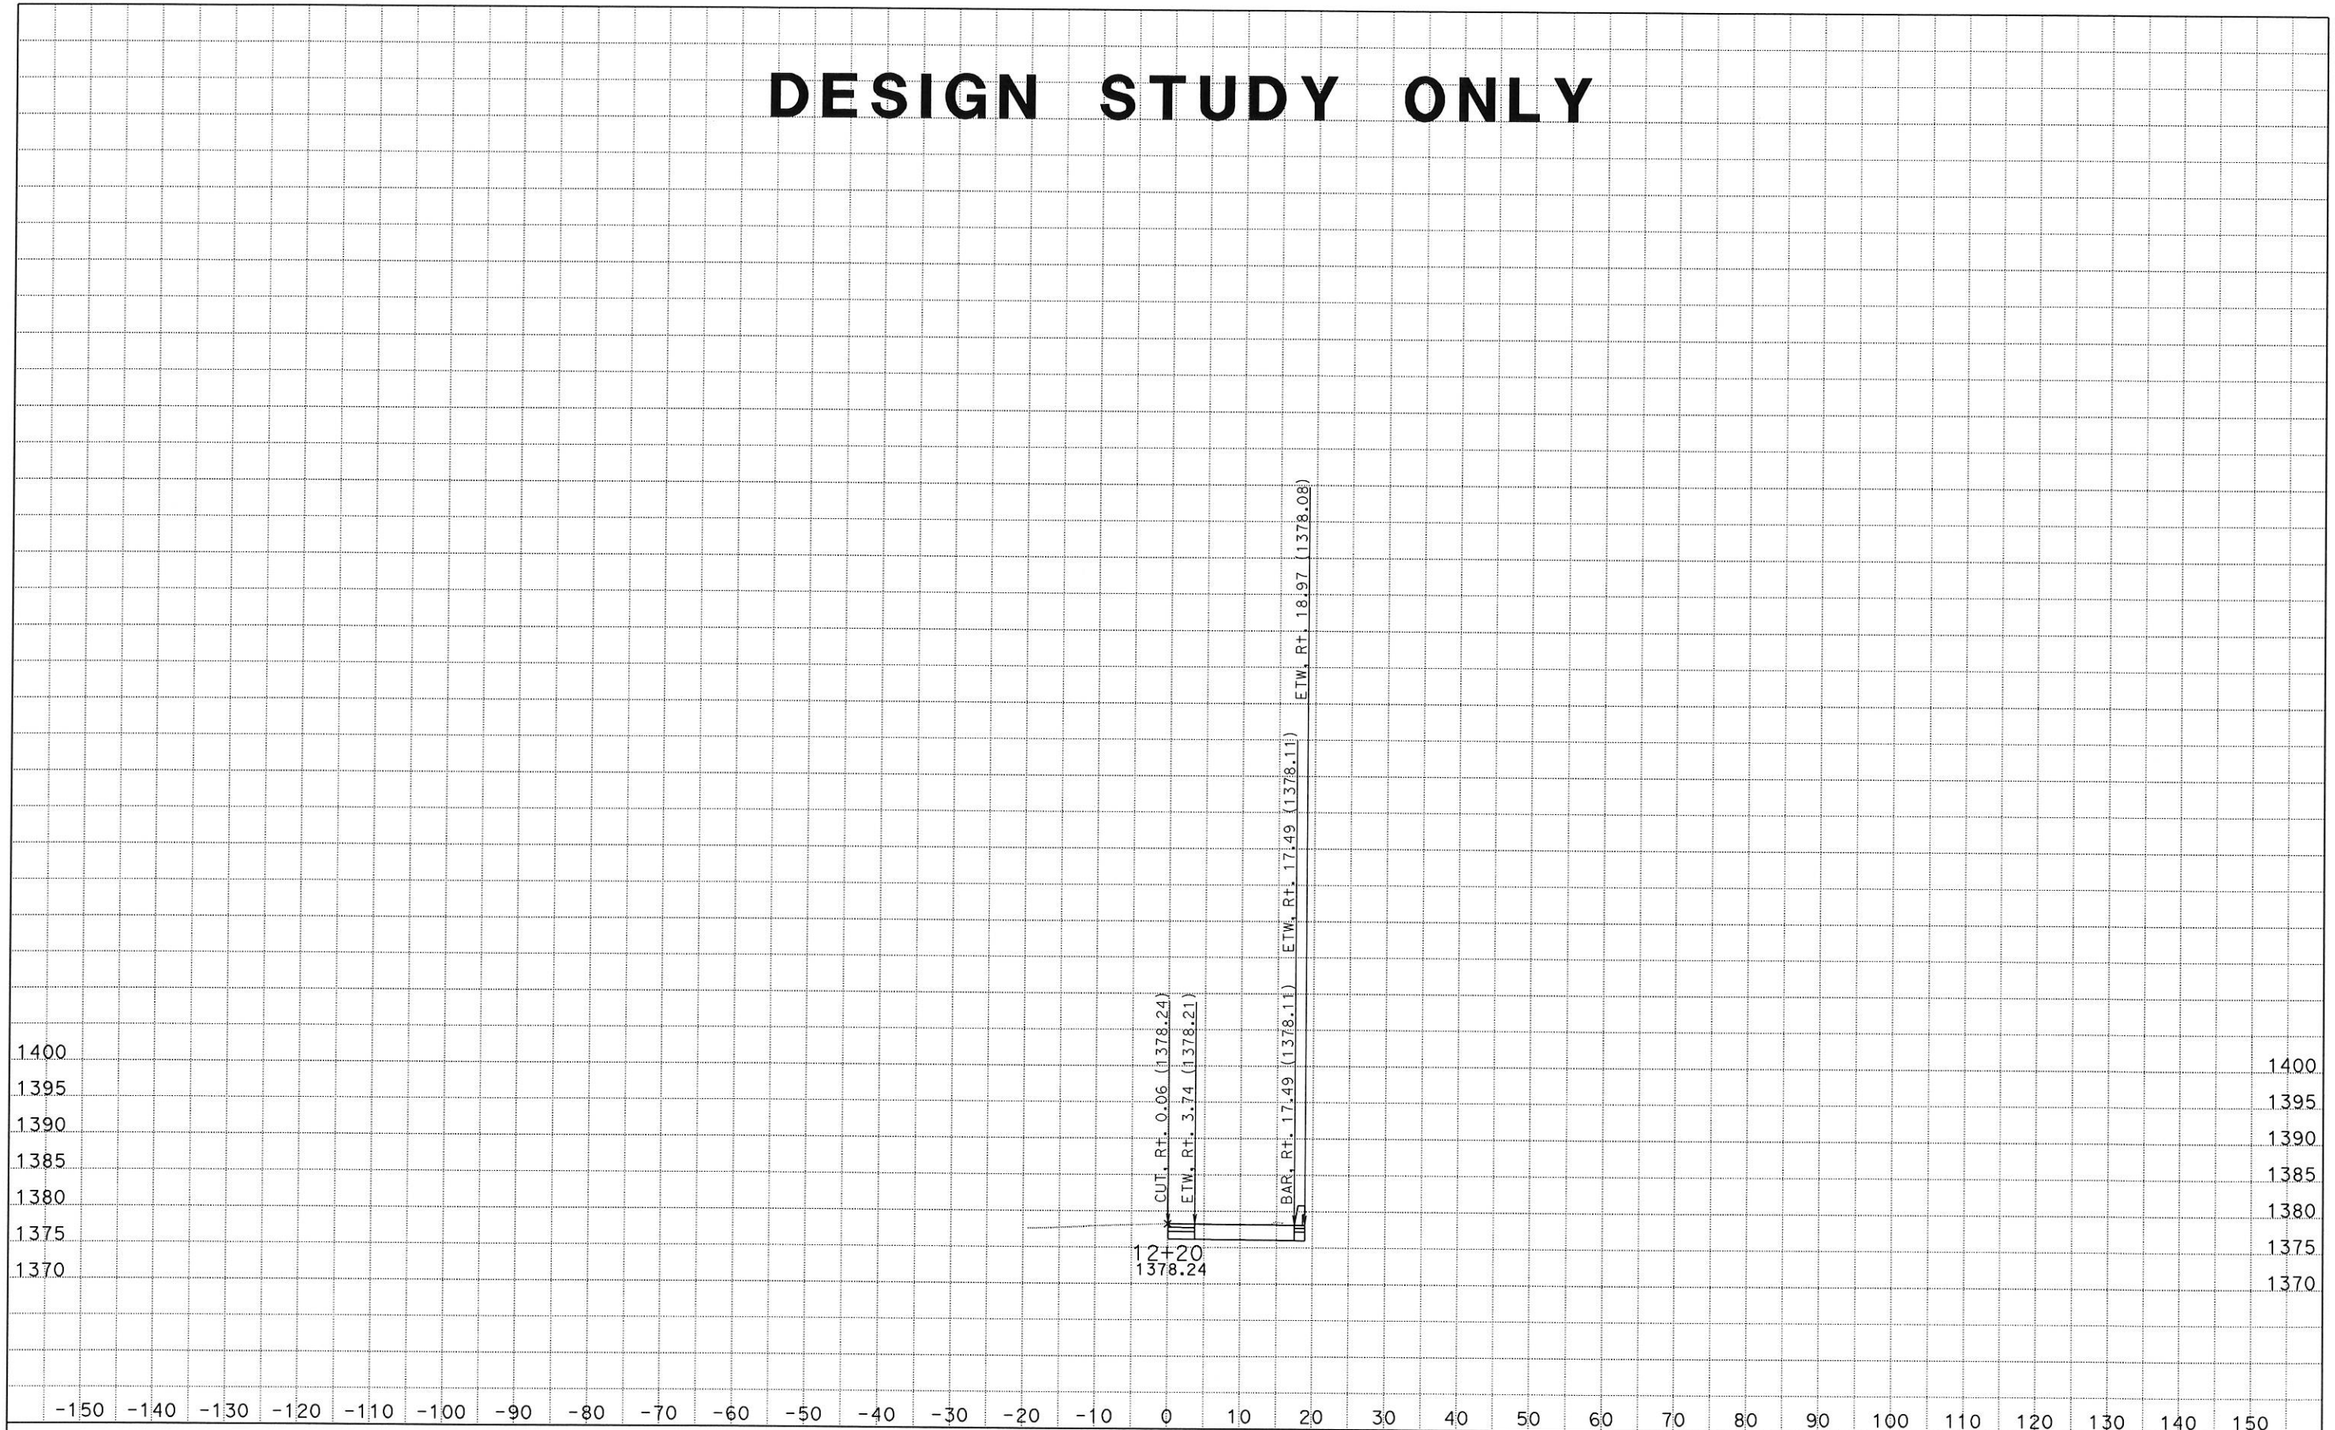

DATE: 2/21/2014
KC Project: 13013 File: S:\desig\3x8201\design\CAiCE\13013\rt39design_out.ear

SCALE: 1" = 10' Horiz.
1" = 10' Vert.

All Dimensions are US Survey Feet

RT39CL1
CROSS SECTIONS
SHEET 15 OF XXX

DESIGN STUDY ONLY

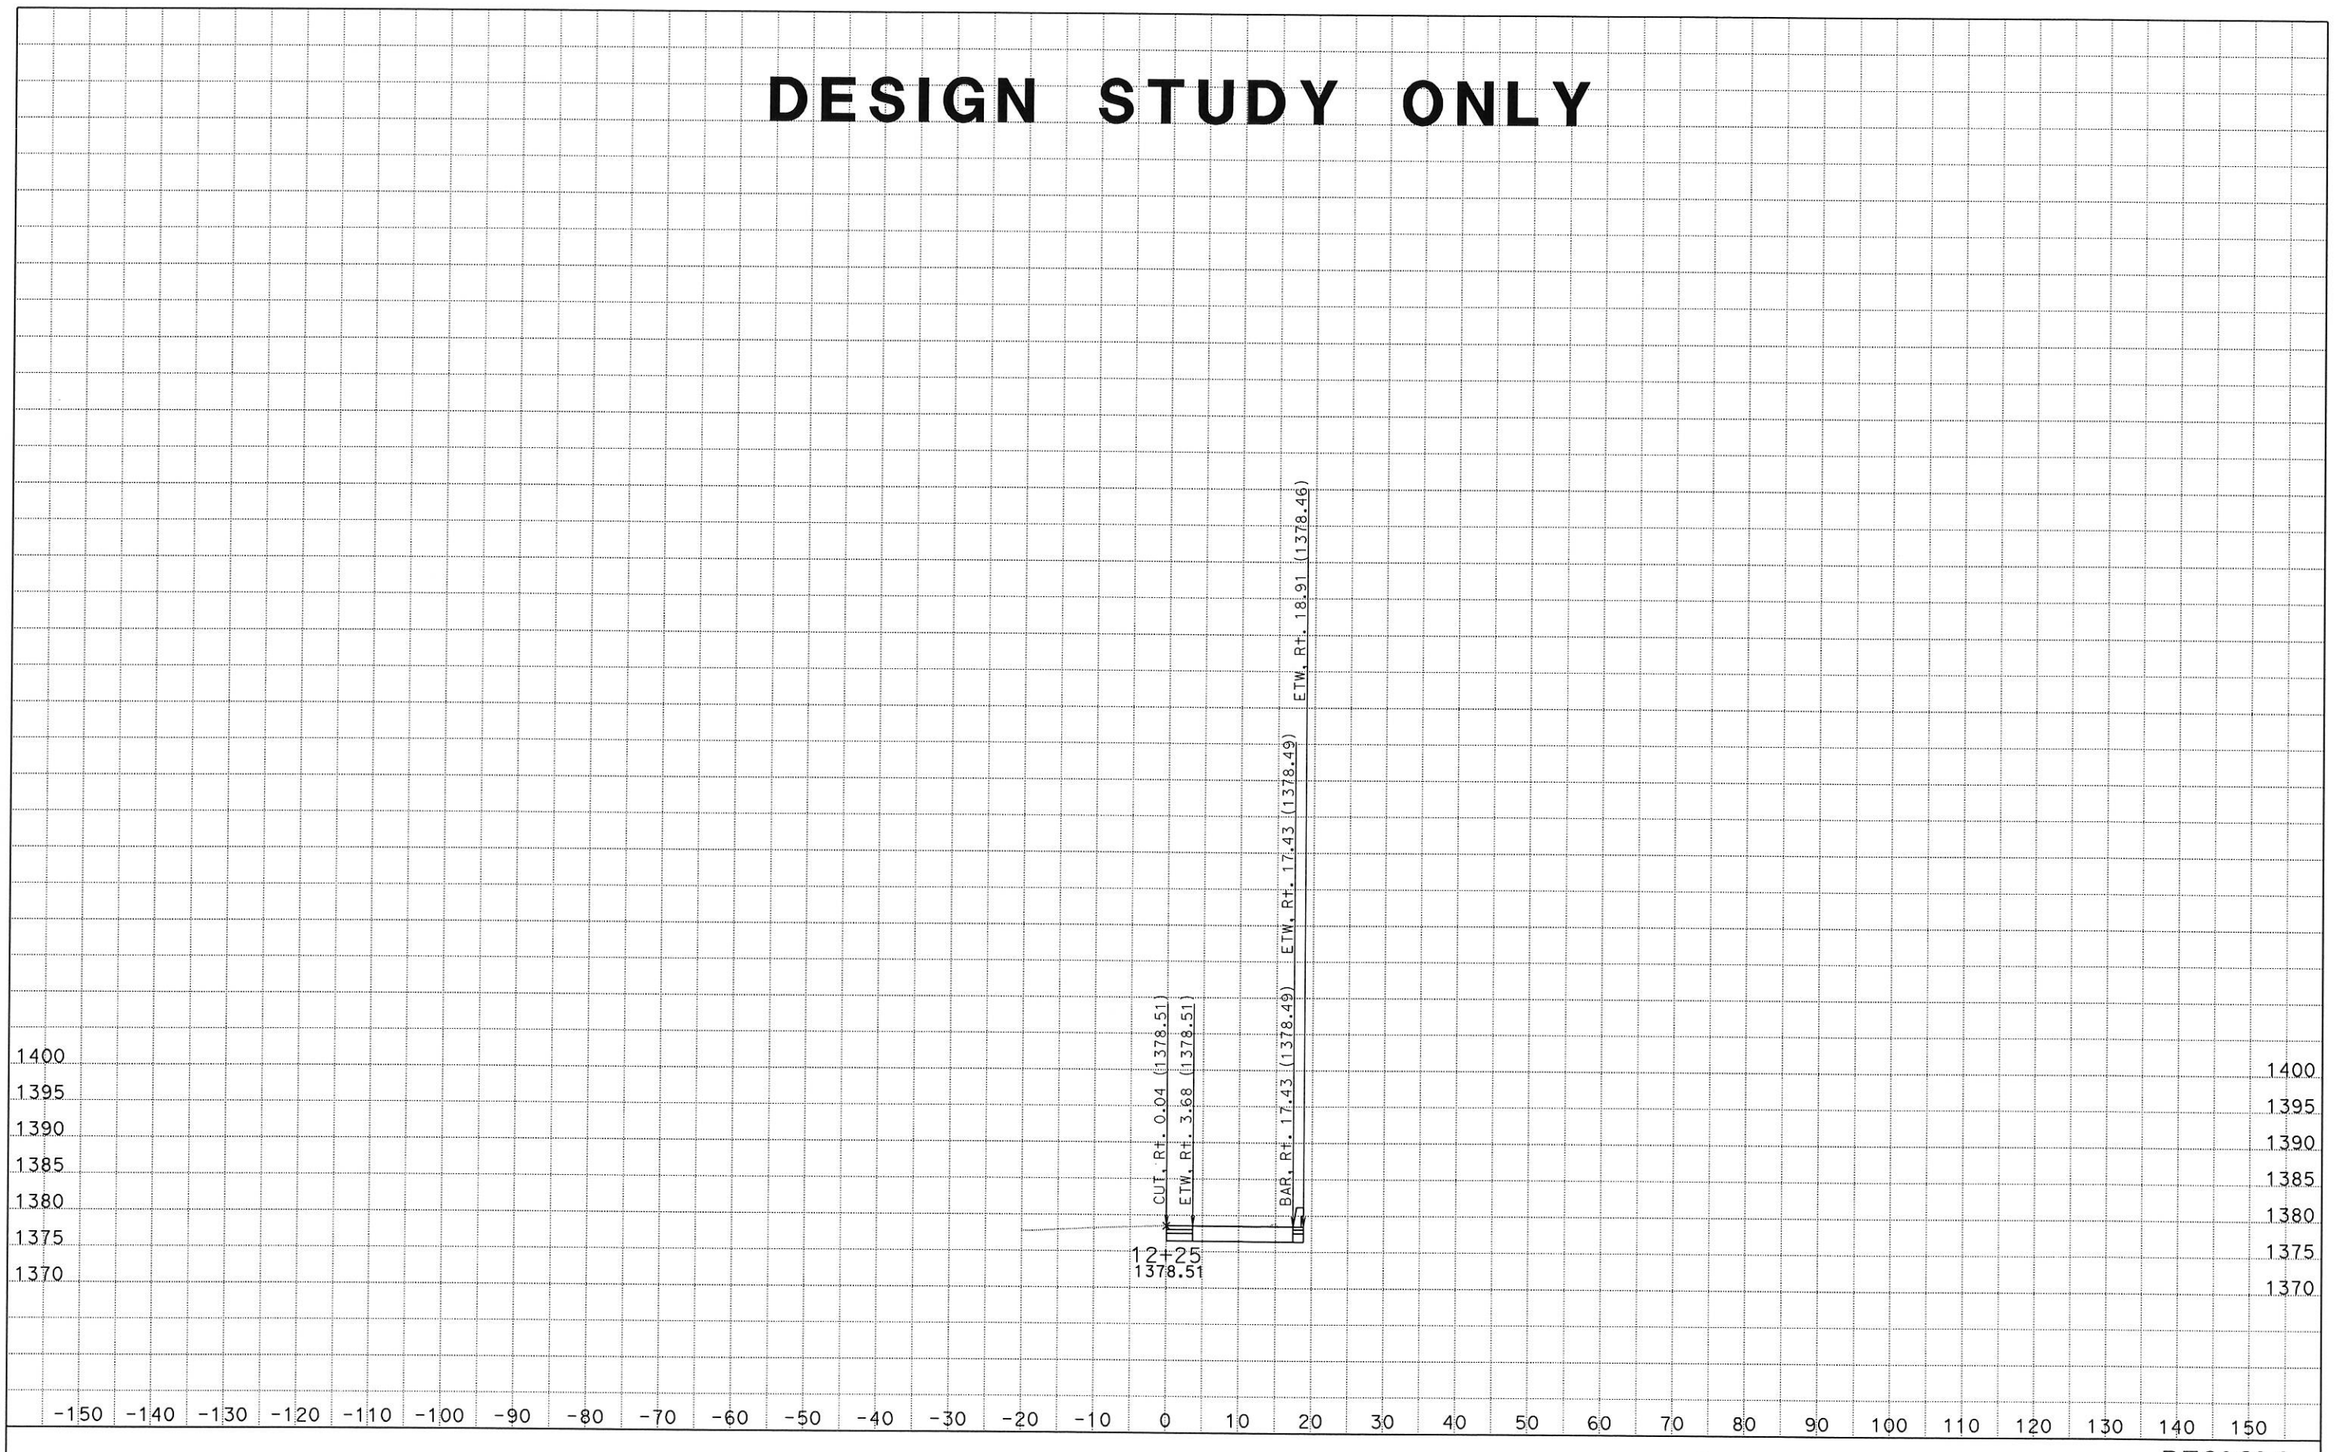

DATE: 2/21/2014
KC Project: 13013 File: S:\desig\3x8201\design\CAiCE\13013\rt39design_out.ear

SCALE: 1" = 10' Horiz.
1" = 10' Vert.

All Dimensions are US Survey Feet

RT39CL1
CROSS SECTIONS
SHEET 16 OF XXX

DESIGN STUDY ONLY

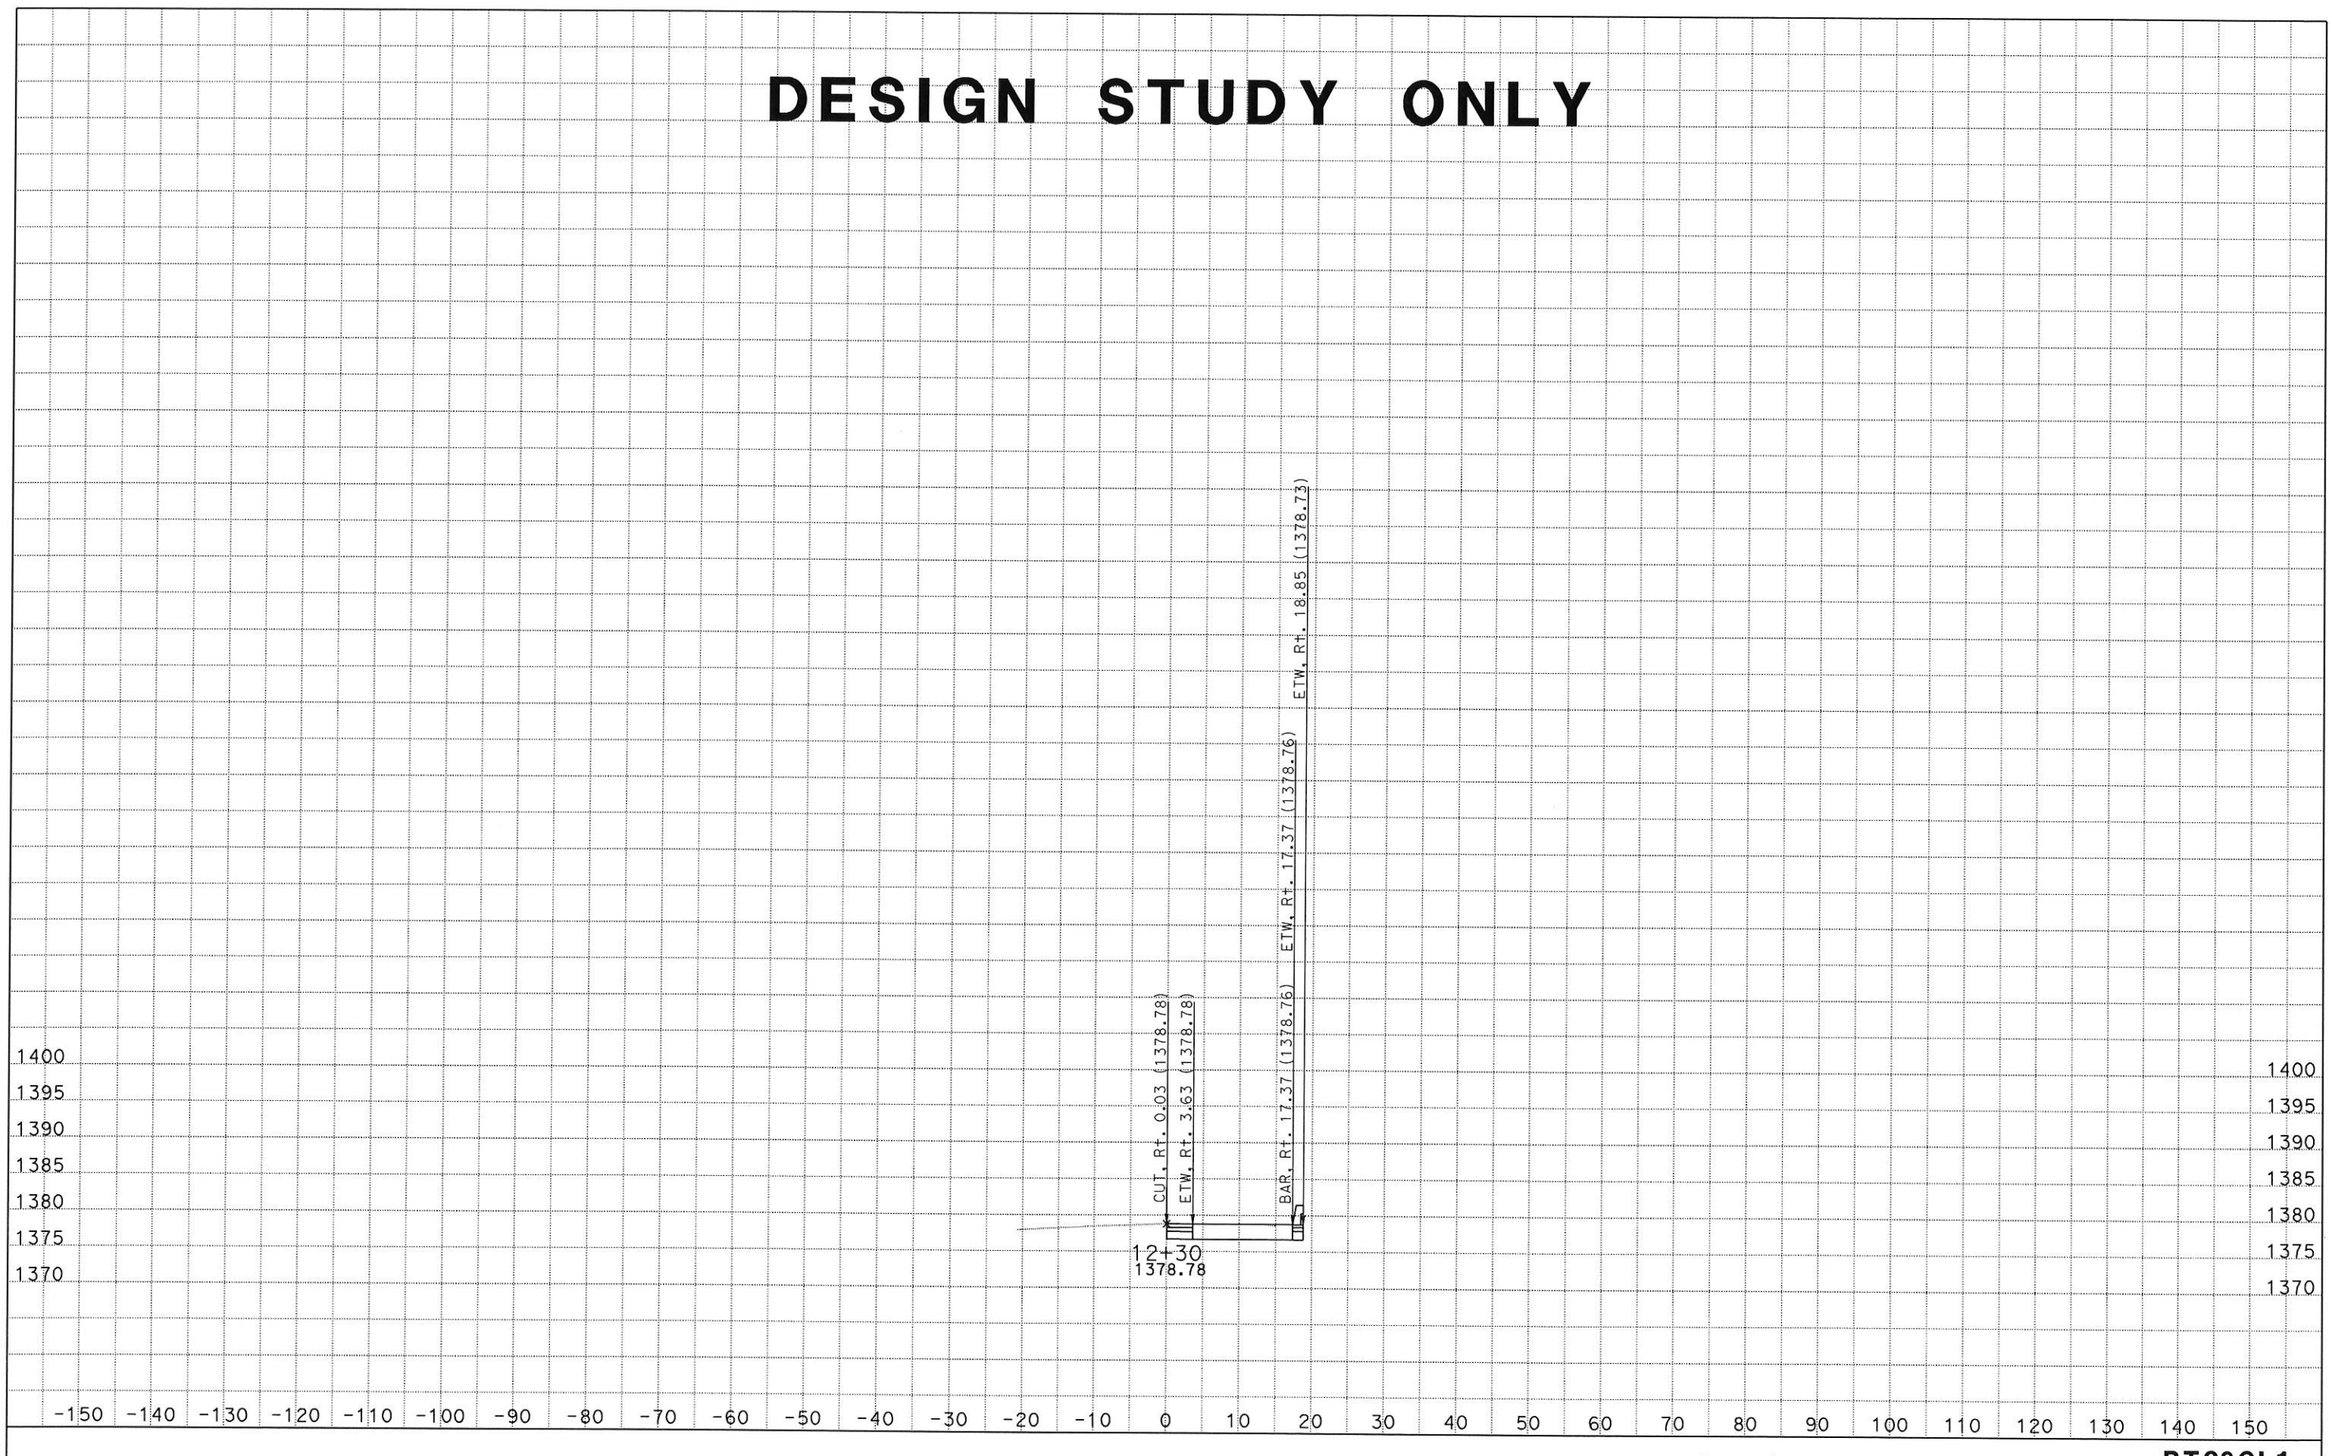

DATE: 2/21/2014
KC Project: 13013 File: S:\desig\3x8201\design\CAiCE\13013\rt39design_out.ear

SCALE: 1" = 10' Horiz.
1" = 10' Vert.

All Dimensions are US Survey Feet

RT39CL1
CROSS SECTIONS
SHEET 17 OF XXX

DESIGN STUDY ONLY

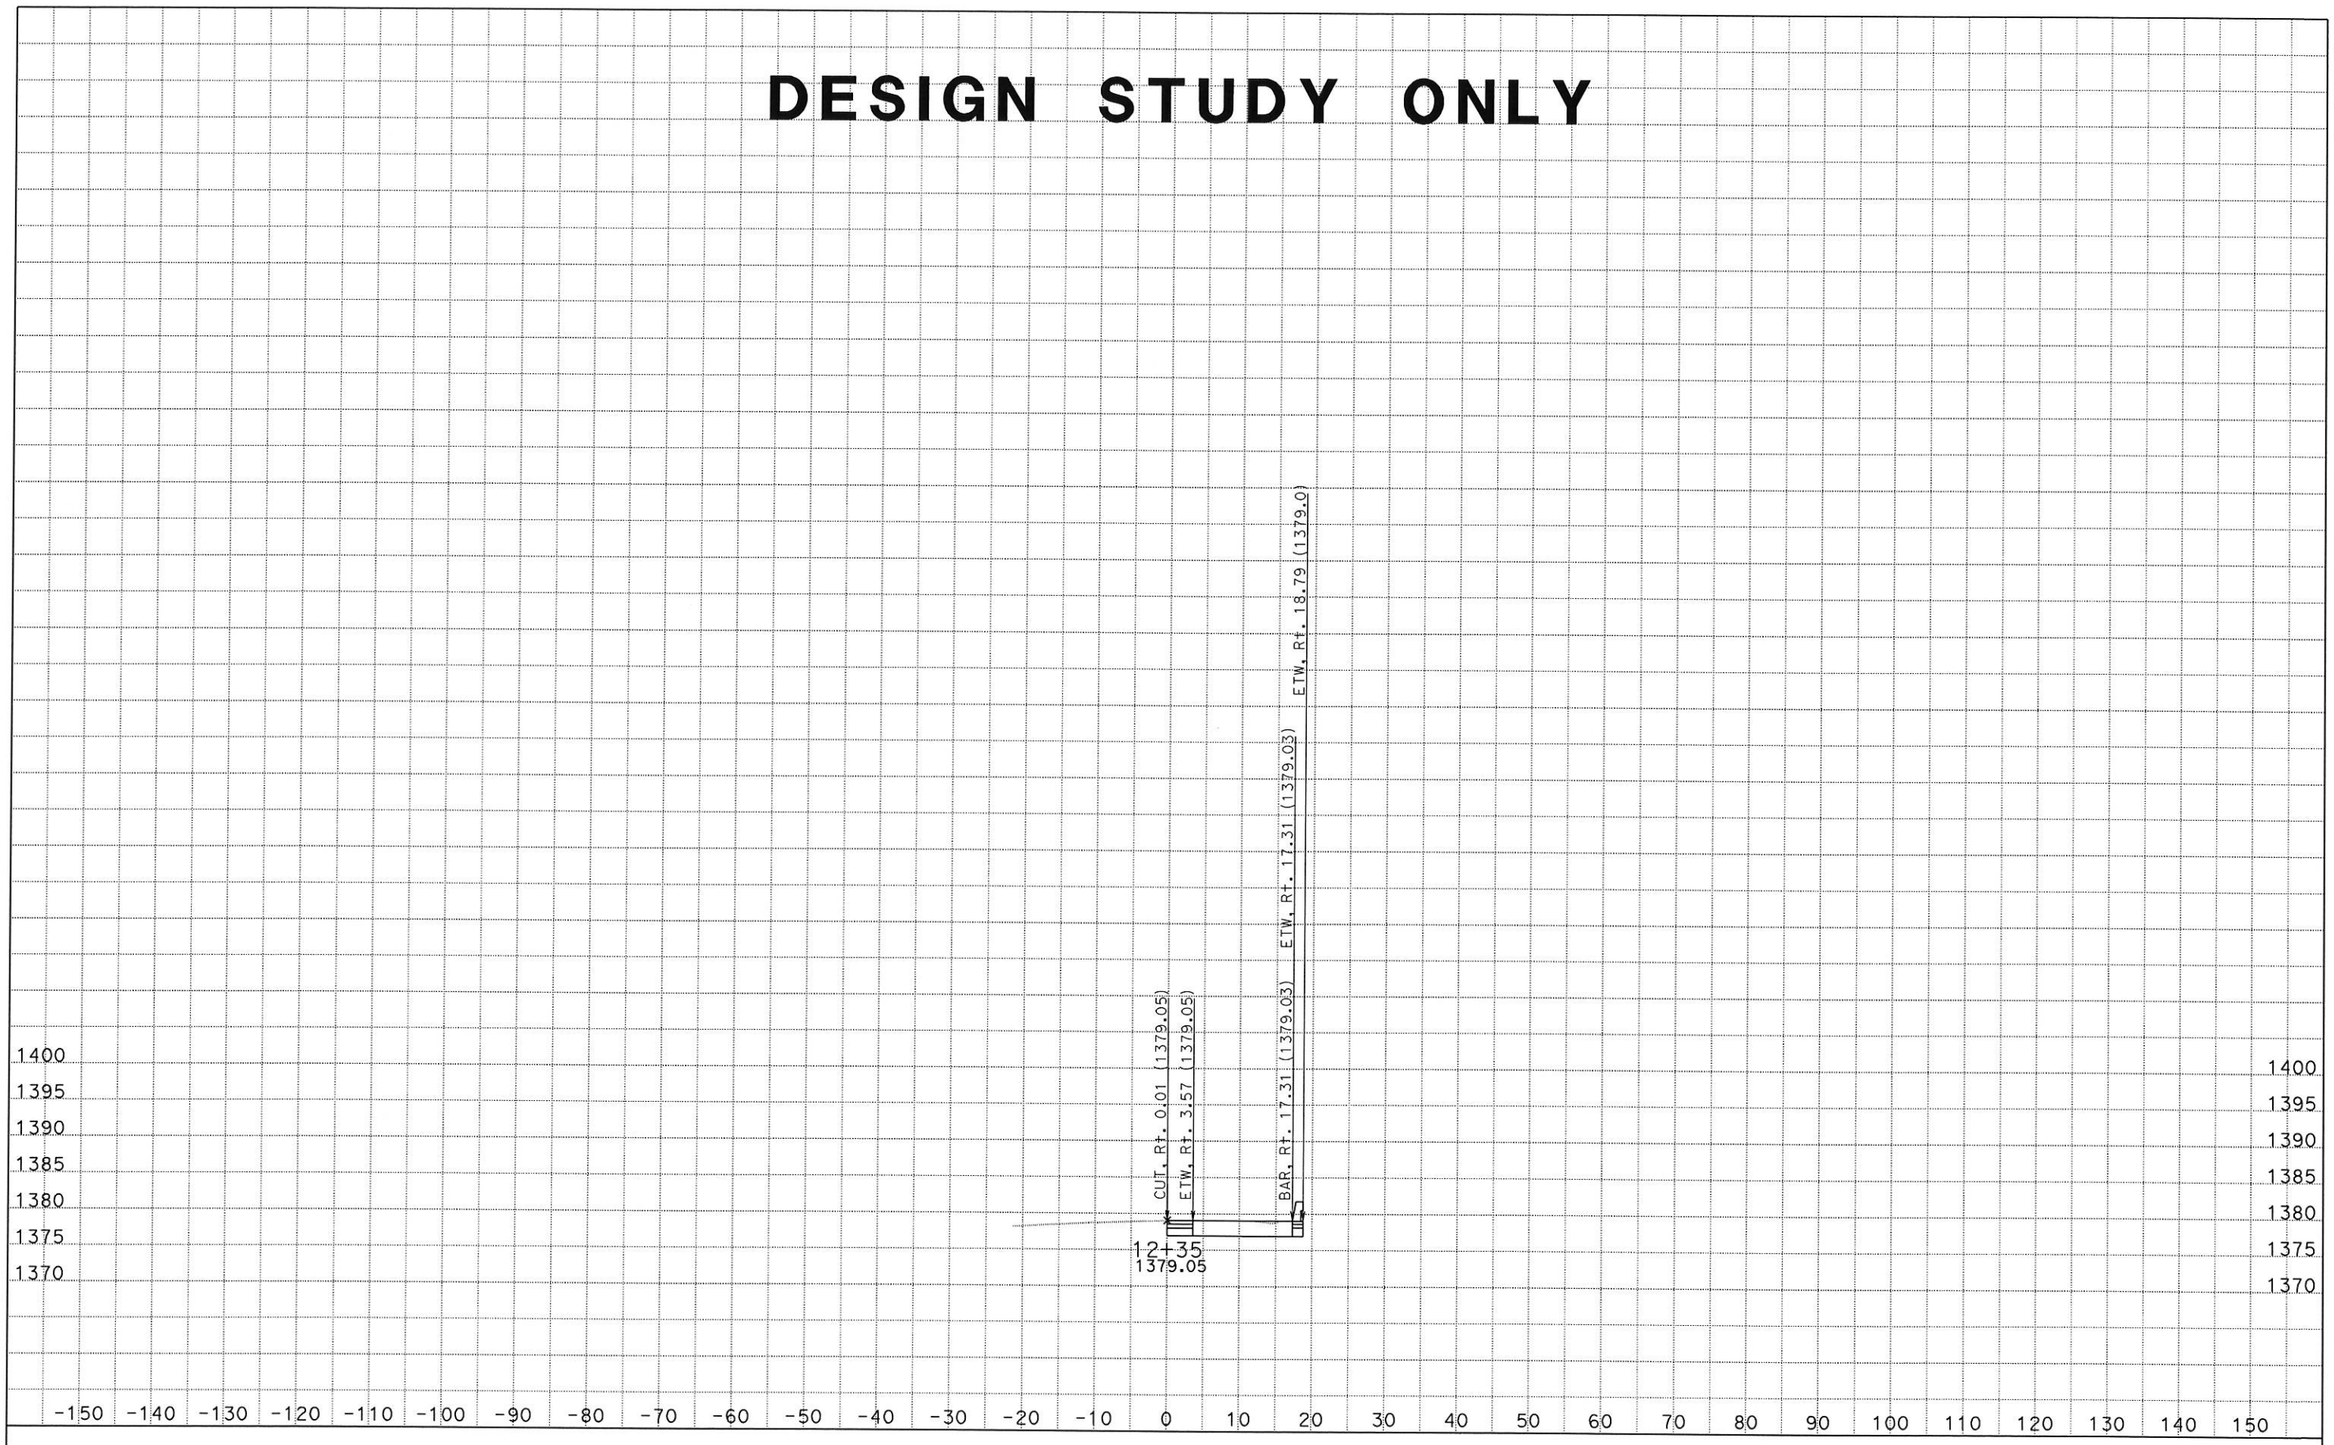

DATE: 2/21/2014
KC Project: 13013 File: S:\desig\3x8201\design\CAiCE\13013\rt39design_out.ear

SCALE: 1" = 10' Horiz.
1" = 10' Vert.

All Dimensions are US Survey Feet

RT39CL1
CROSS SECTIONS
SHEET 18 OF XXX

DESIGN STUDY ONLY

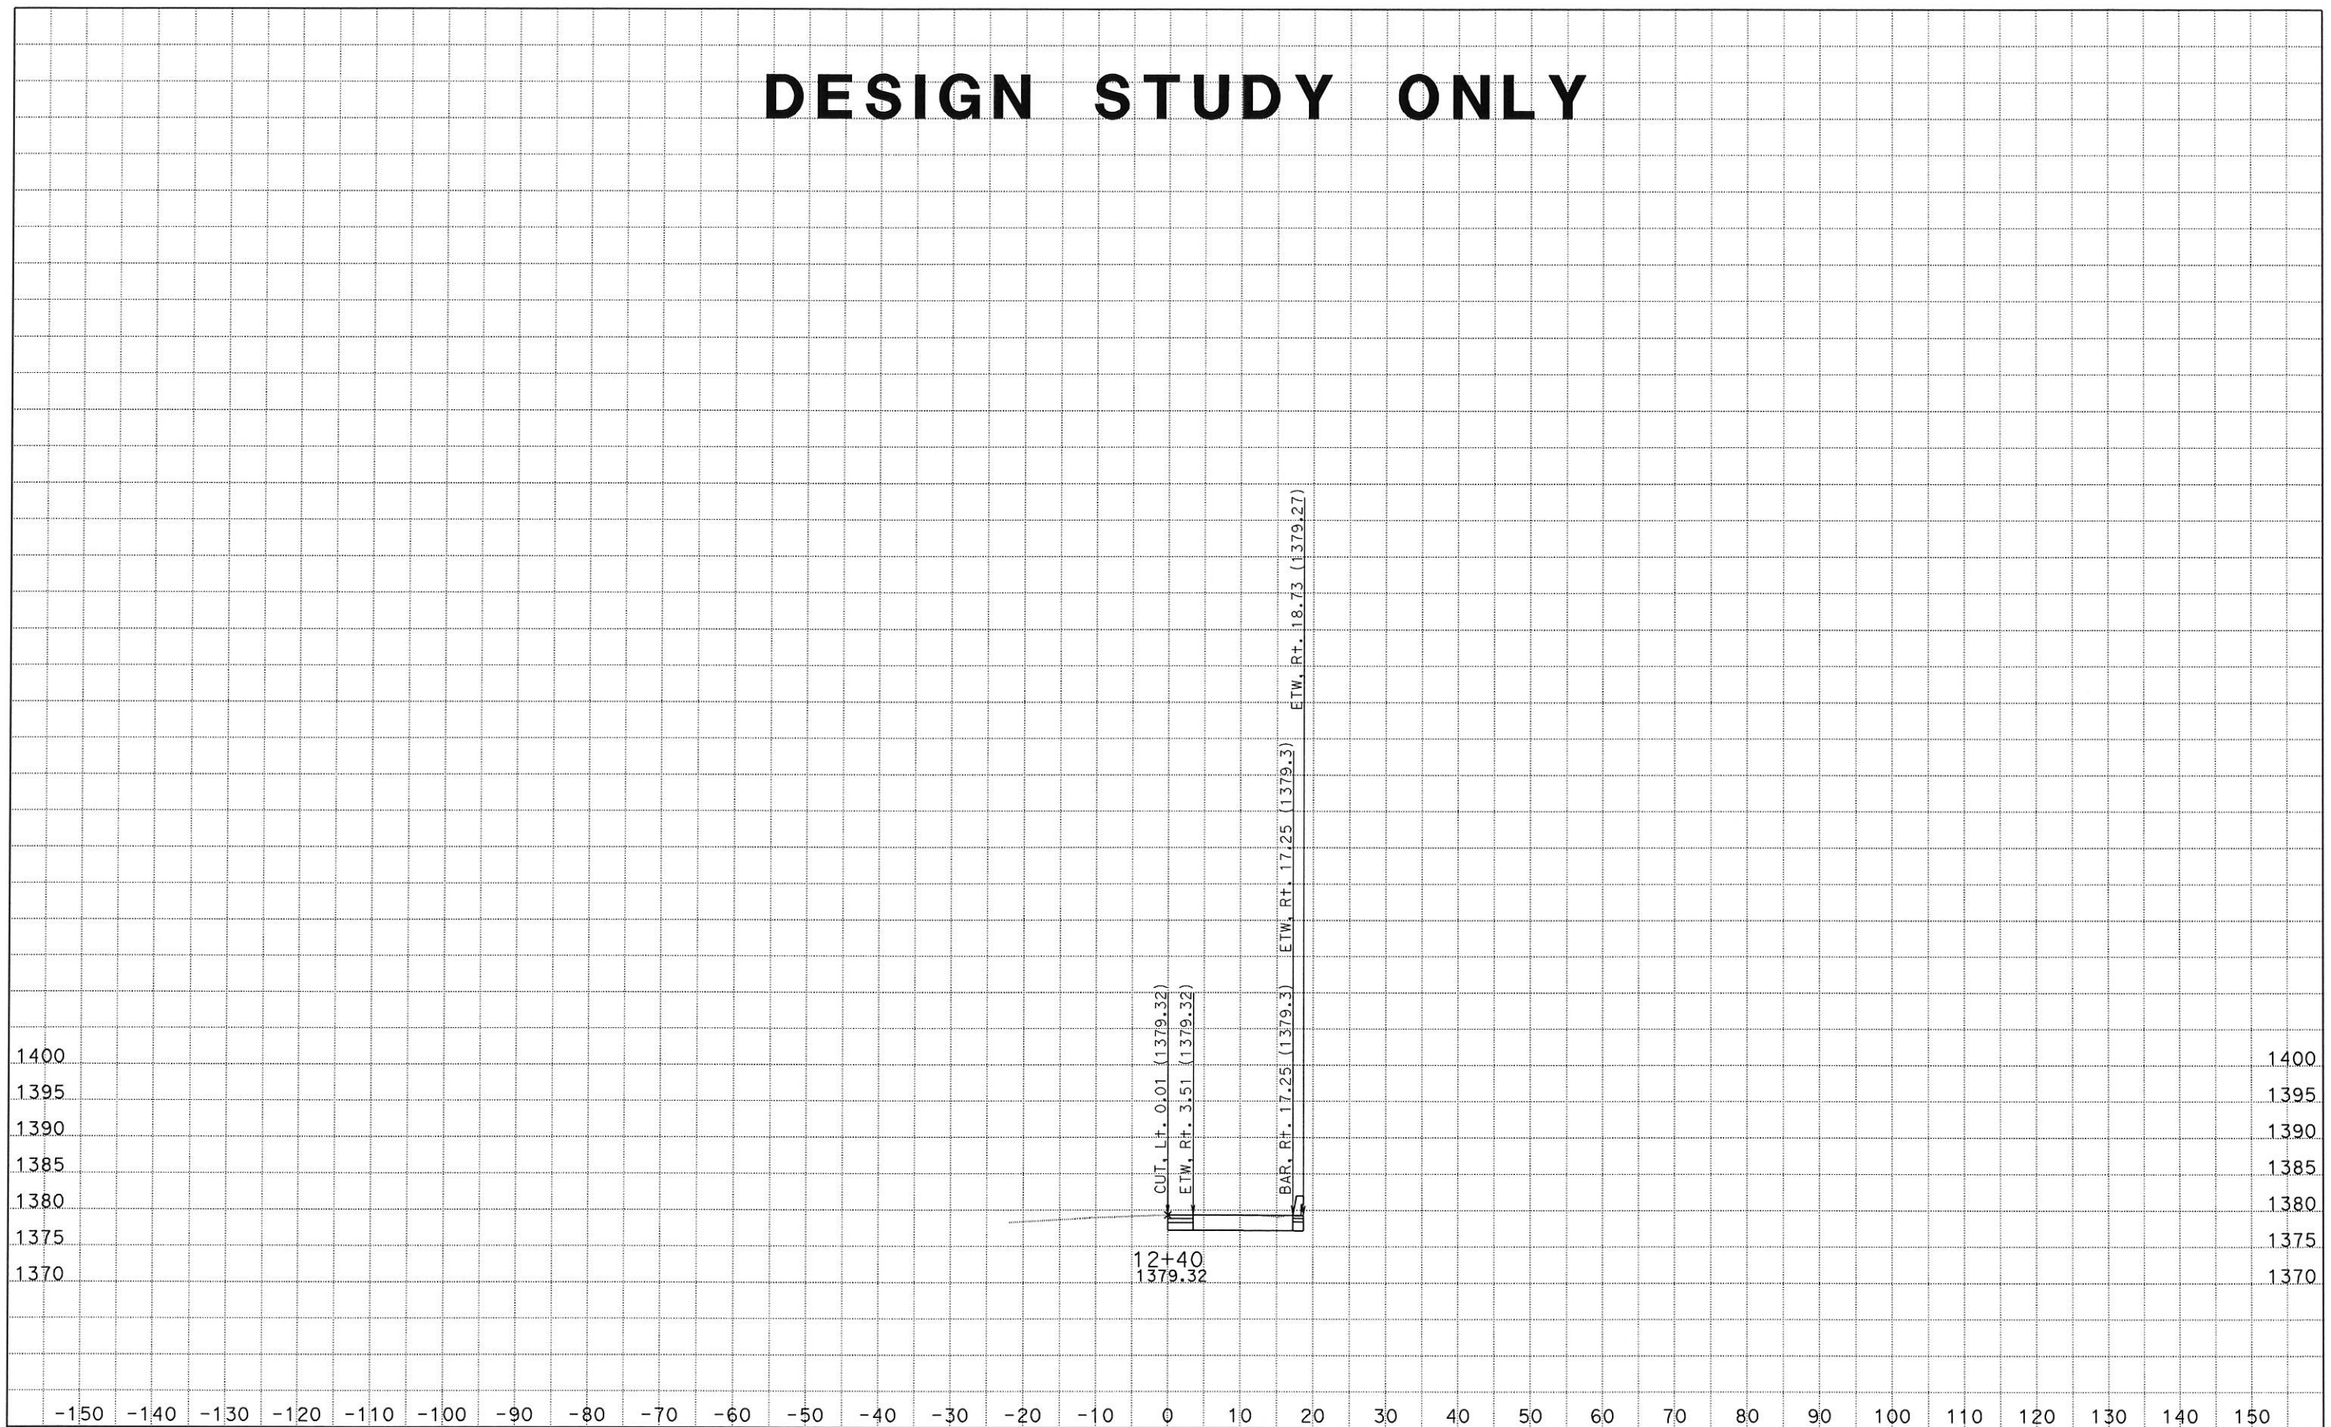

DATE: 2/21/2014
KC Project: 13013 File: S:\desig\3x8201\design\CAiCE\13013\rt39design_out.ear

SCALE: 1" = 10' Horiz.
1" = 10' Vert.

All Dimensions are US Survey Feet

RT39CL1
CROSS SECTIONS
SHEET 19 OF XXX

DESIGN STUDY ONLY

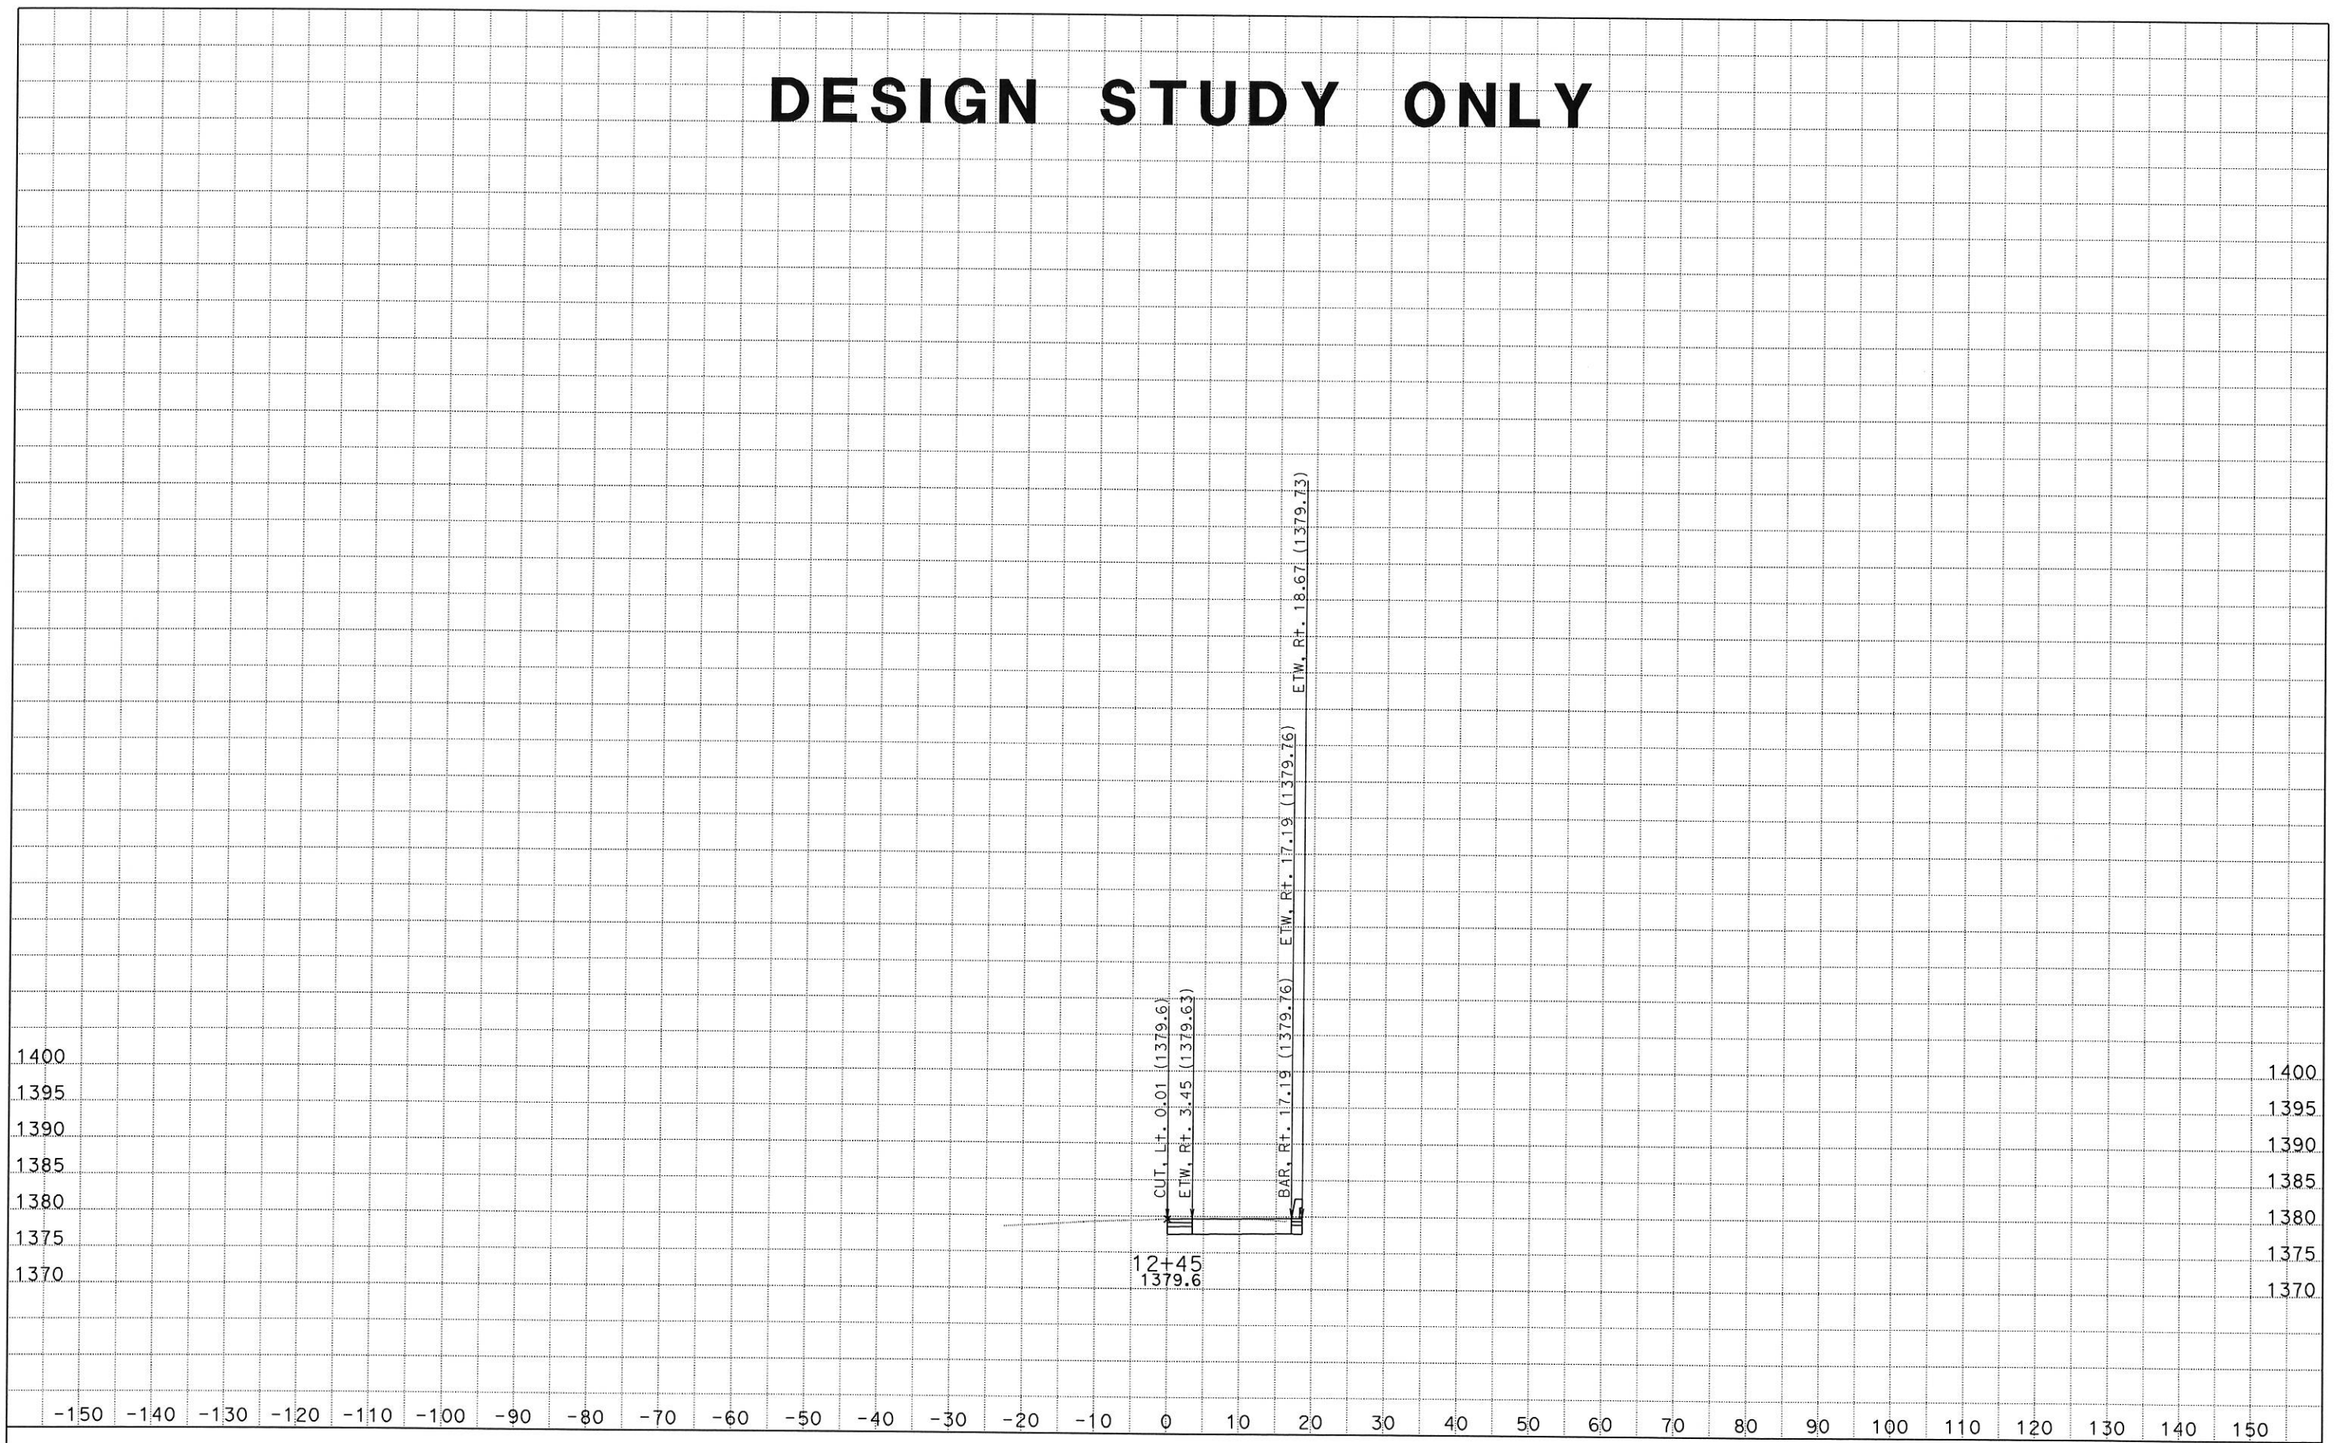

DATE: 2/21/2014
KC Project: 13013 File: S:\desig\3x8201\design\CAiCE\13013\rt39design_out.ear

SCALE: 1" = 10' Horiz.
1" = 10' Vert.

All Dimensions are US Survey Feet

RT39CL1
CROSS SECTIONS
SHEET 20 OF XXX

DESIGN STUDY ONLY

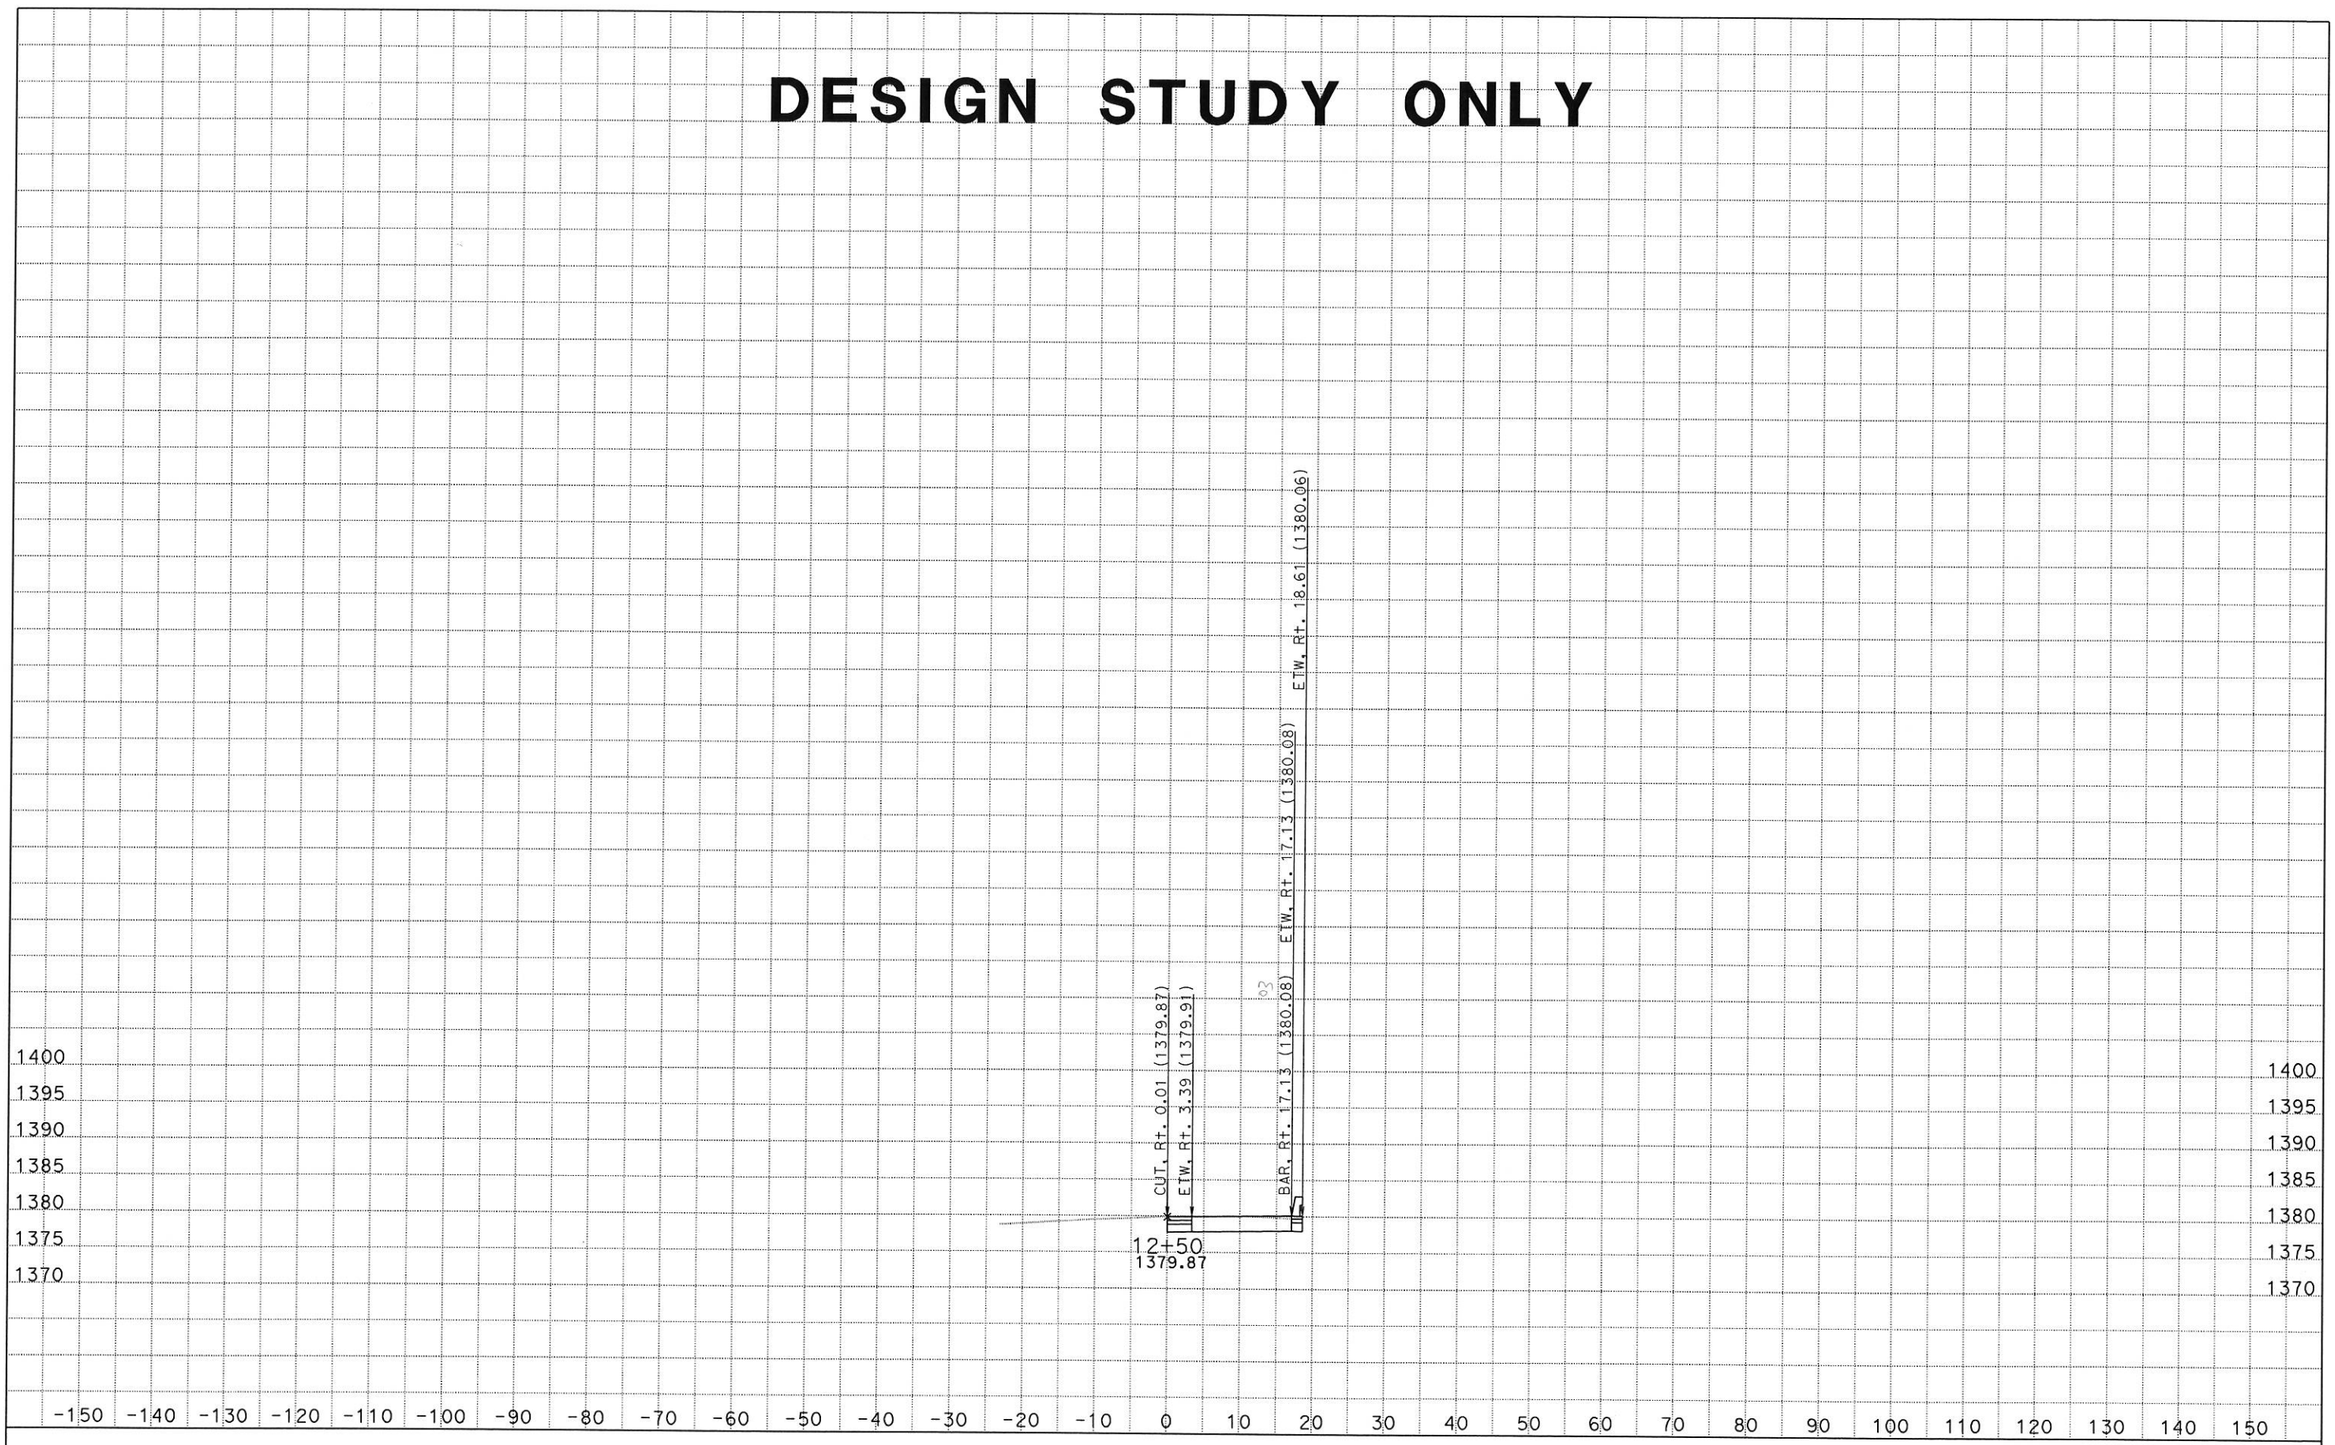

DATE: 2/21/2014
KC Project: 13013 File: S:\desig\3x8201\design\CAiCE\13013\rt39design_out.ear

SCALE: 1" = 10' Horiz.
1" = 10' Vert.

All Dimensions are US Survey Feet

RT39CL1
CROSS SECTIONS
SHEET 21 OF XXX

DESIGN STUDY ONLY

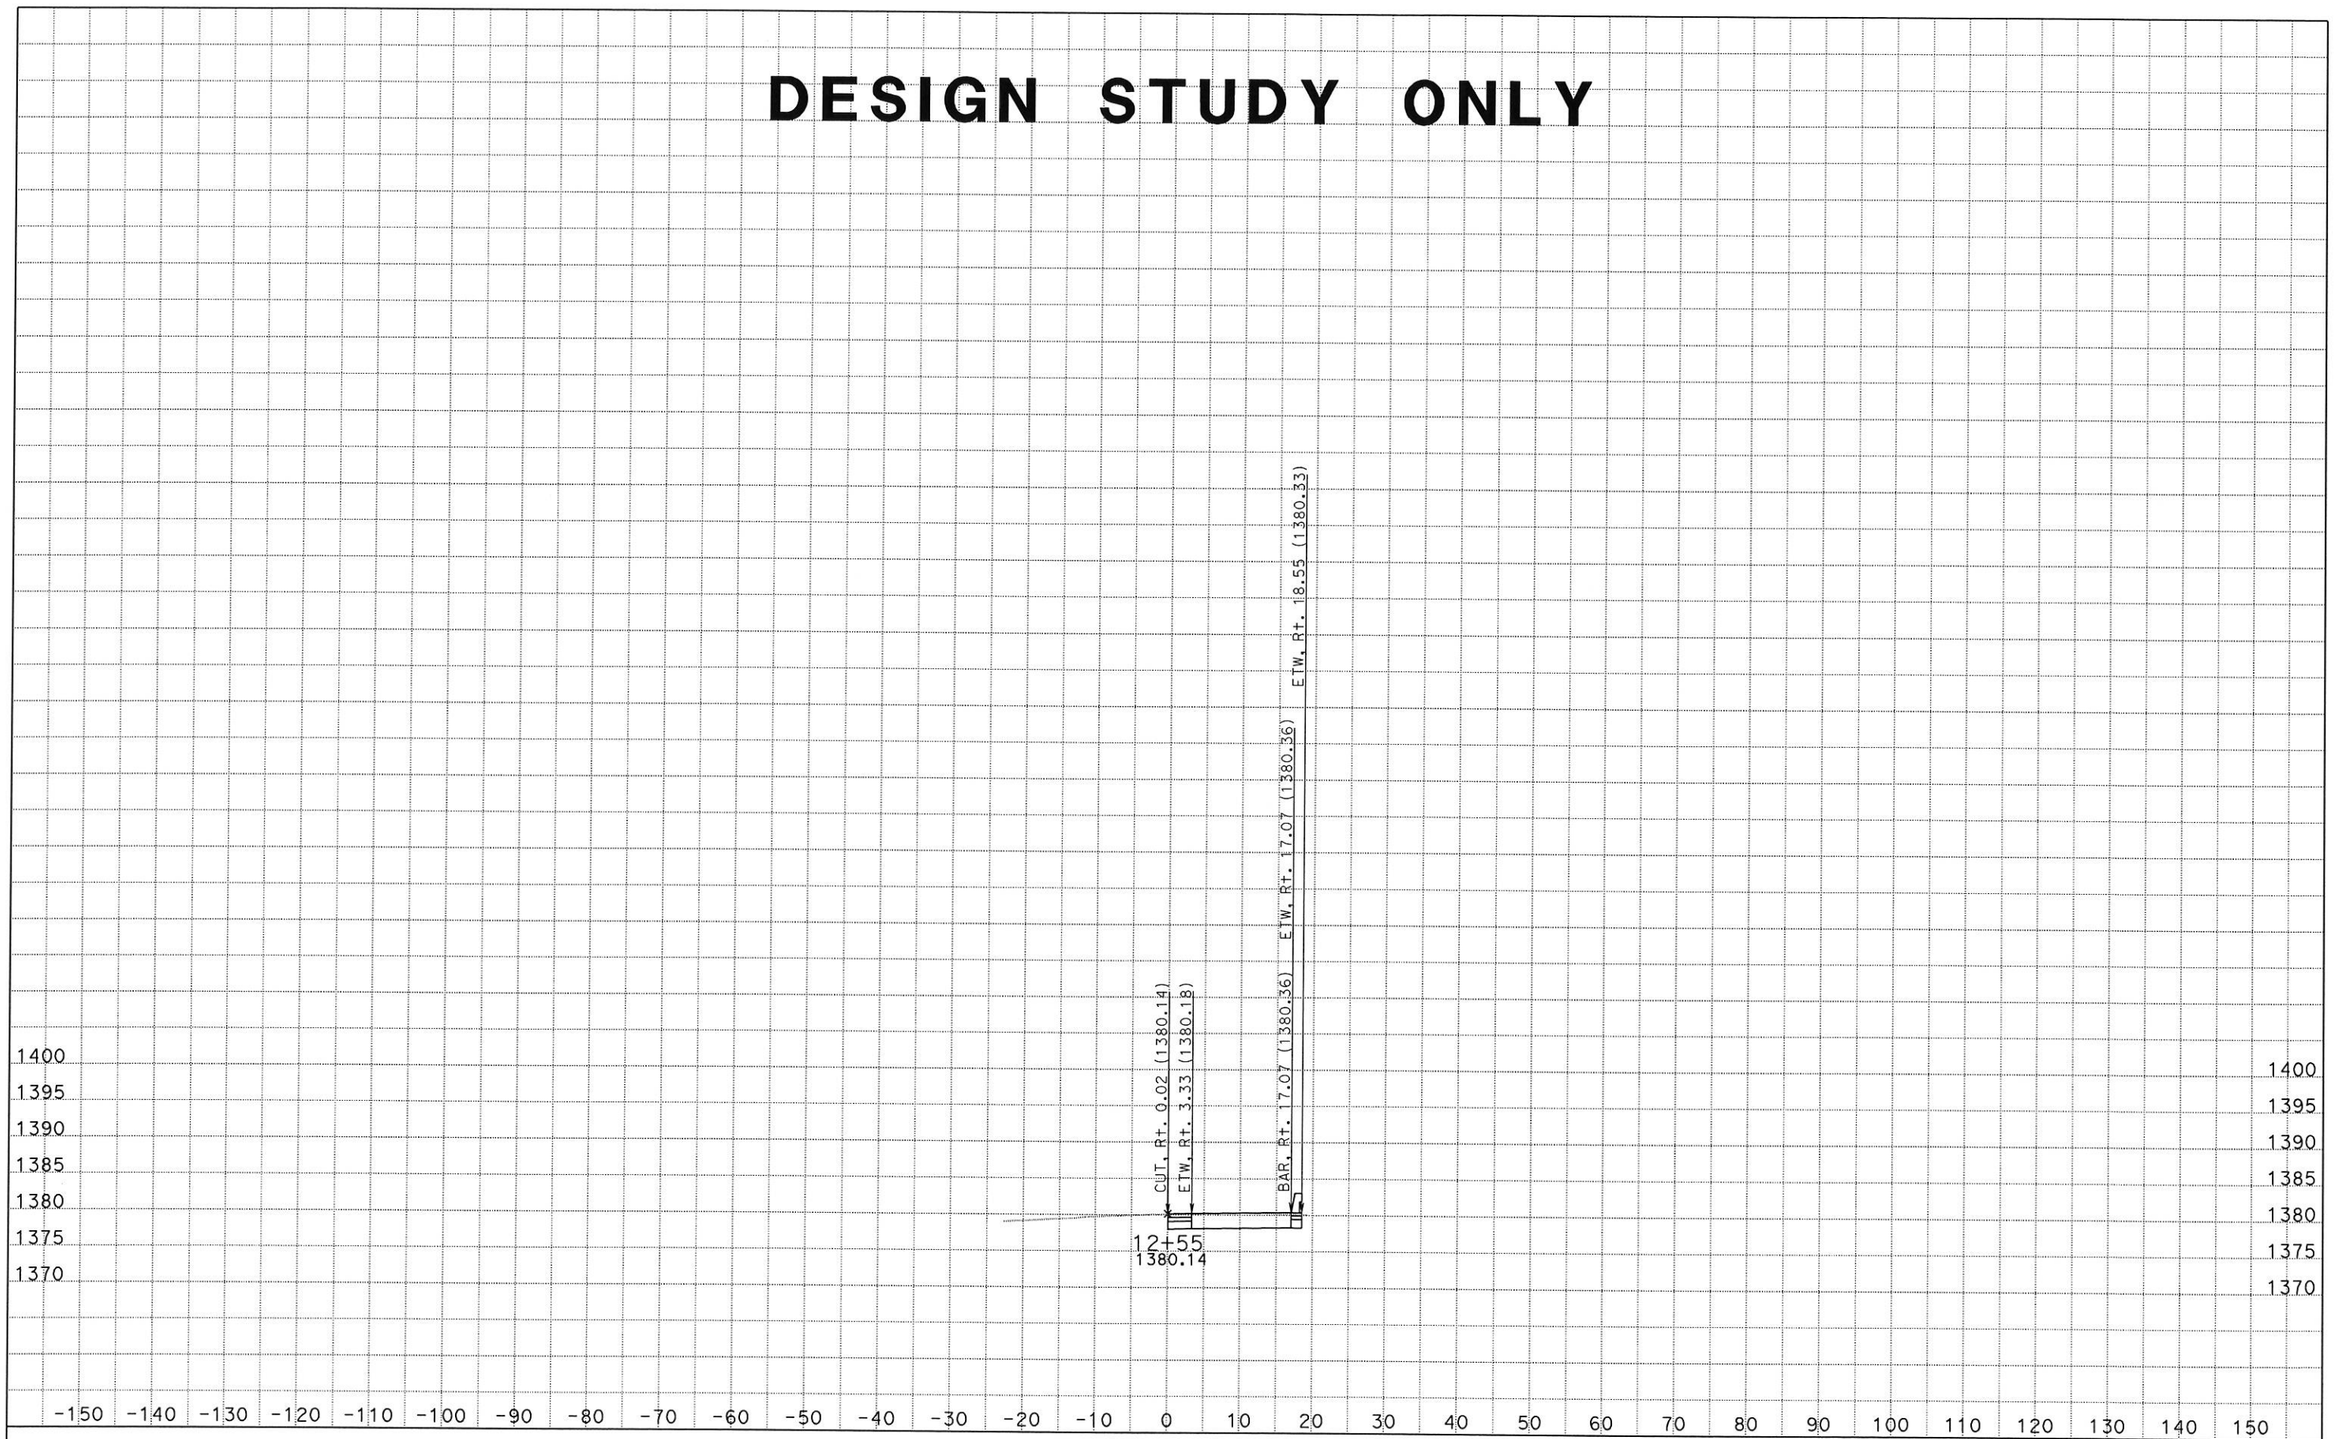

DATE: 2/21/2014
KC Project: 13013 File: S:\desig\3x8201\design\CAiCE\13013\rt39design_out.ear

SCALE: 1" = 10' Horiz.
1" = 10' Vert.

All Dimensions are US Survey Feet

RT39CL1
CROSS SECTIONS
SHEET 22 OF XXX

DESIGN STUDY ONLY

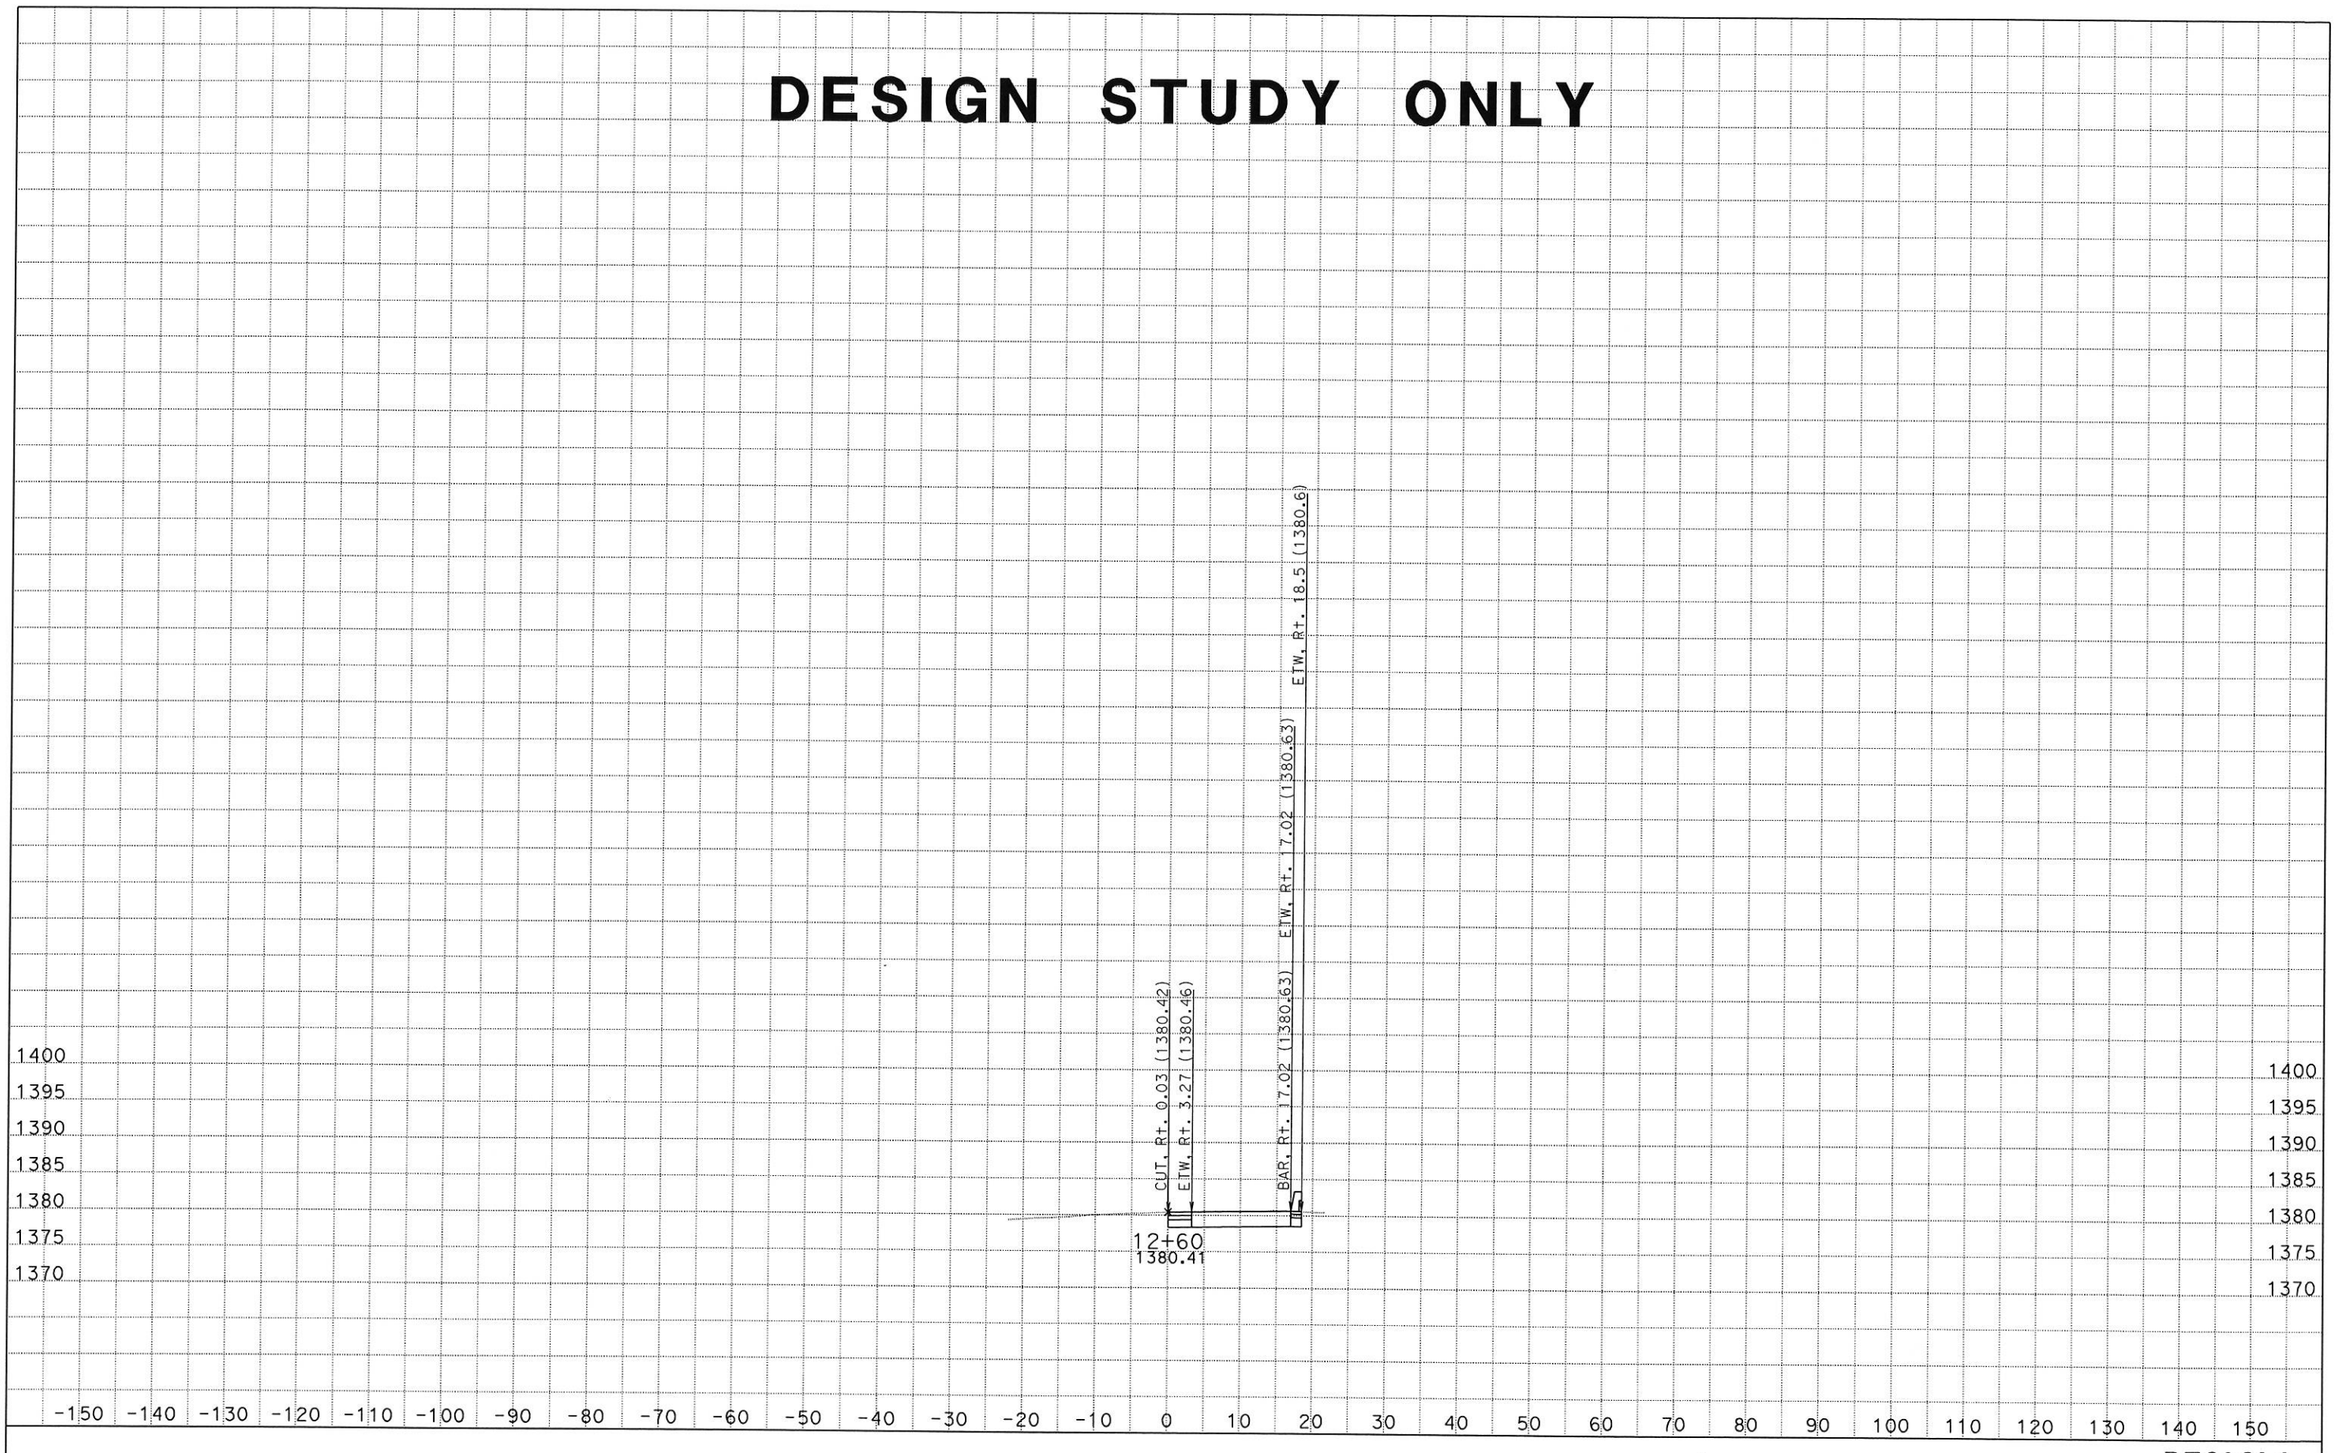

DATE: 2/21/2014
KC Project: 13013 File: S:\desig\3x8201\design\CAiCE\13013\rt39design_out.ear

SCALE: 1" = 10' Horiz.
1" = 10' Vert.

All Dimensions are US Survey Feet

RT39CL1
CROSS SECTIONS
SHEET 23 OF XXX

DESIGN STUDY ONLY

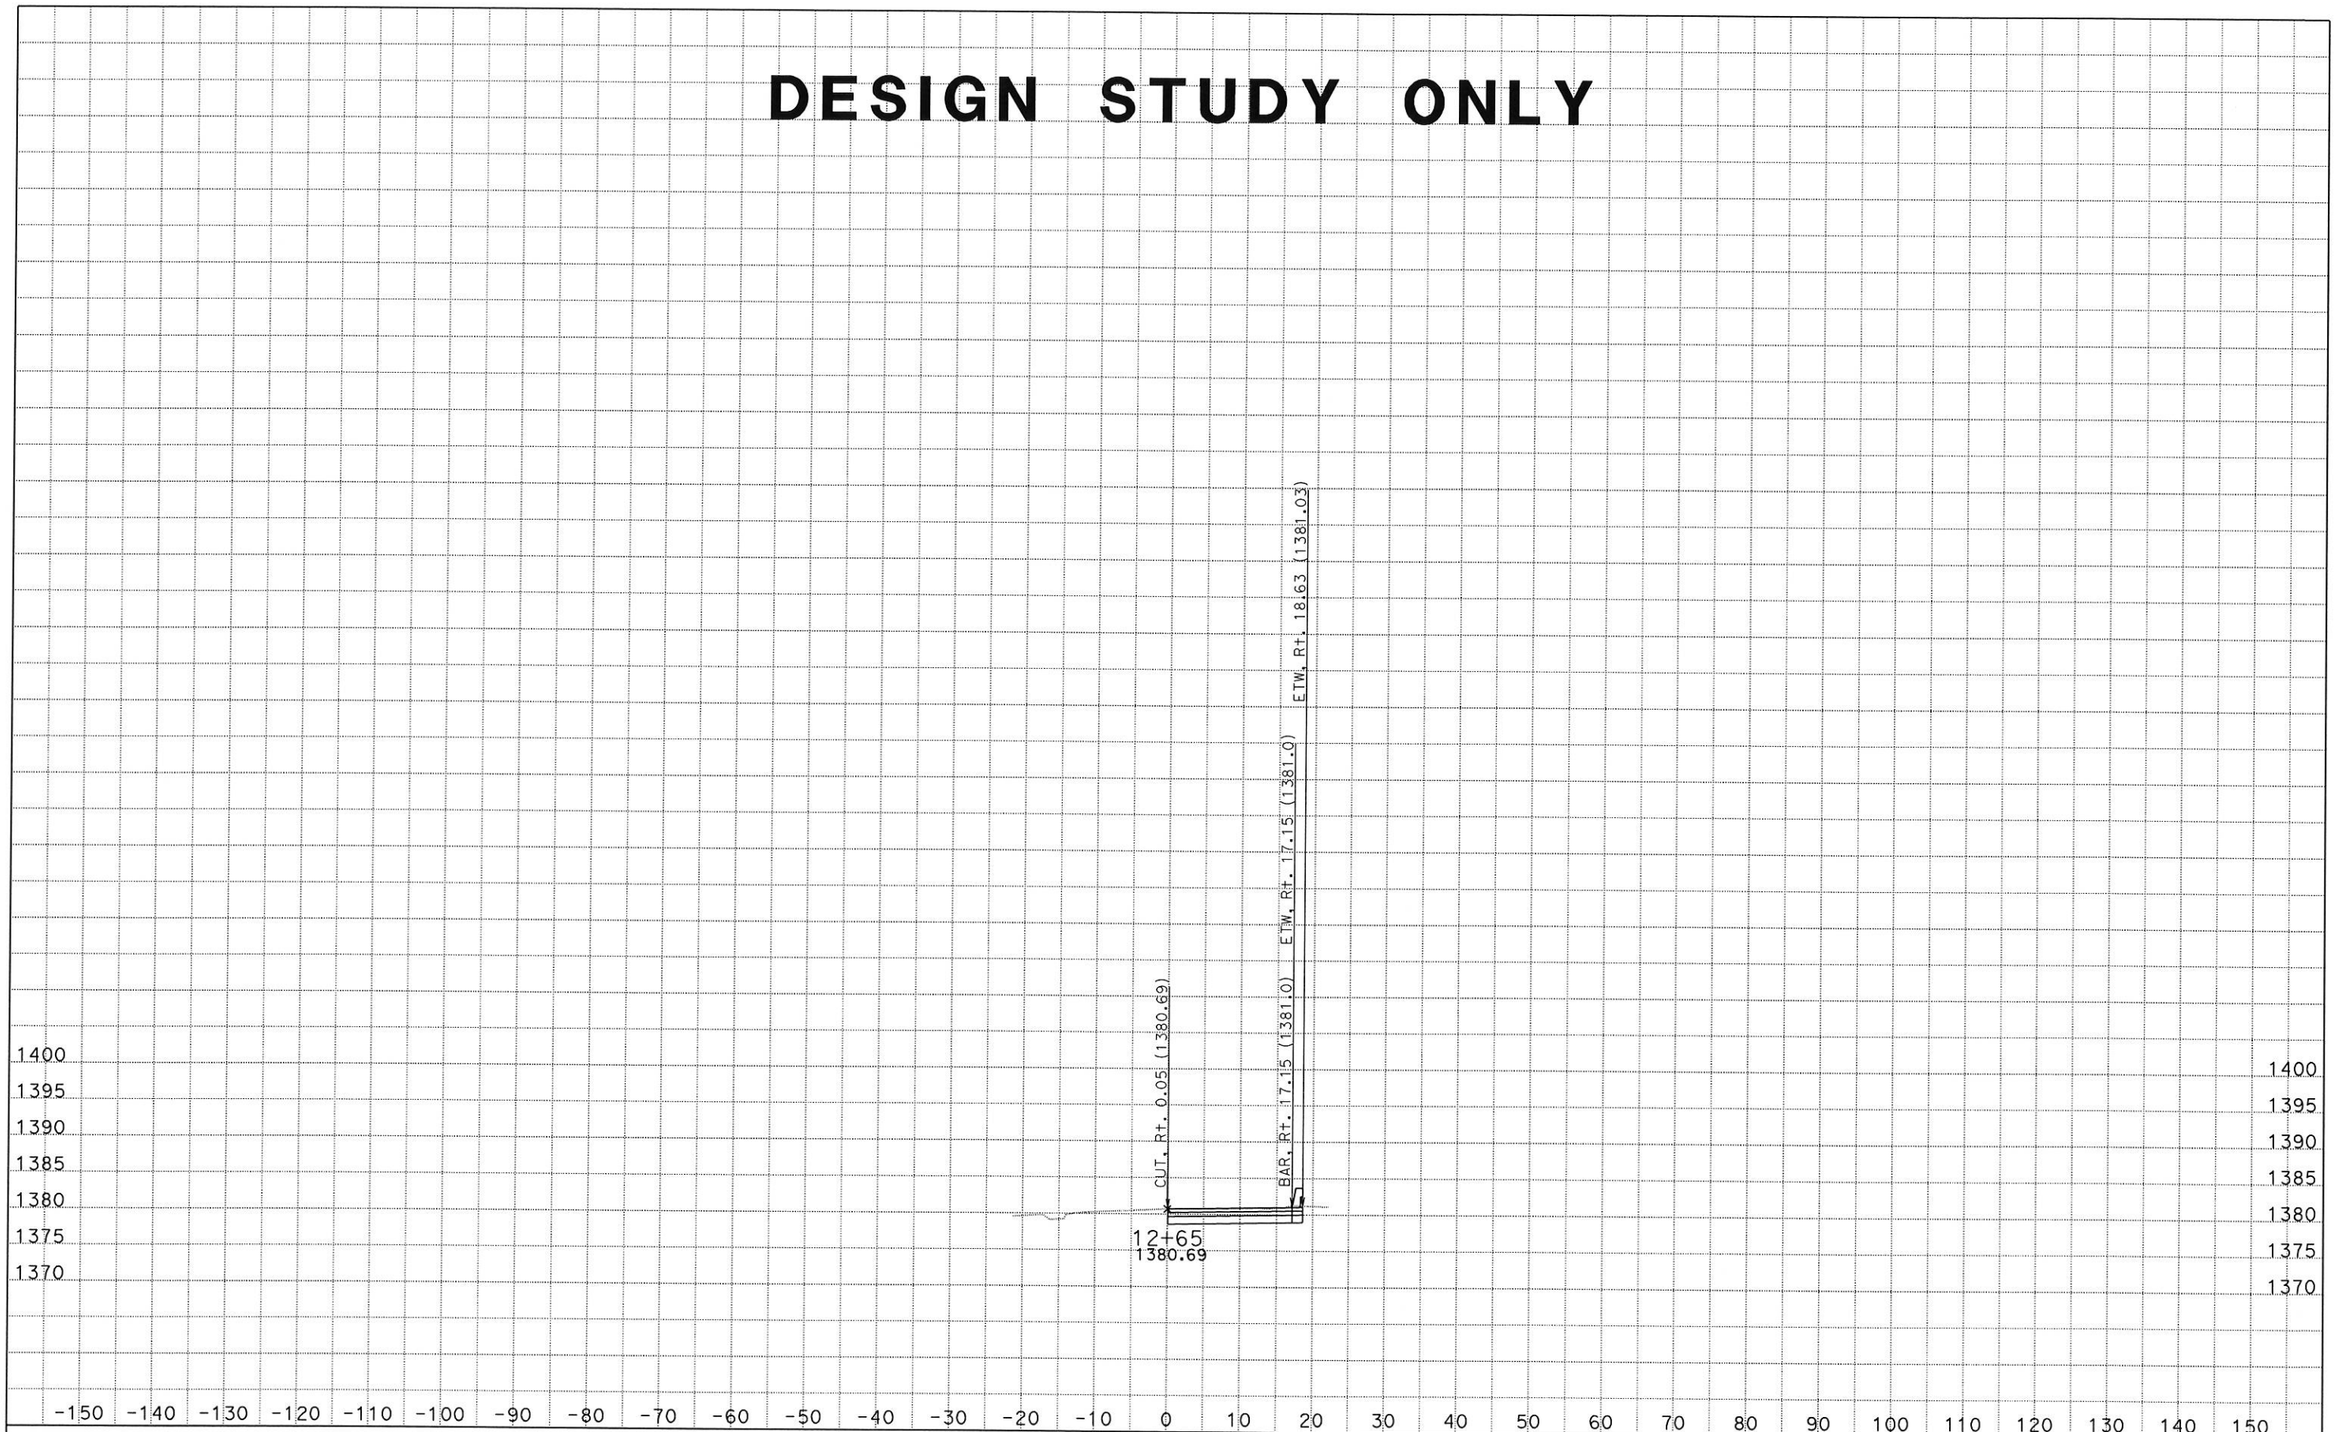

DATE: 2/21/2014
KC Project: 13013 File: S:\desig\3x8201\design\CAiCE\13013\rt39design_out.ear

SCALE: 1" = 10' Horiz.
1" = 10' Vert.

All Dimensions are US Survey Feet

RT39CL1
CROSS SECTIONS
SHEET 24 OF XXX

DESIGN STUDY ONLY

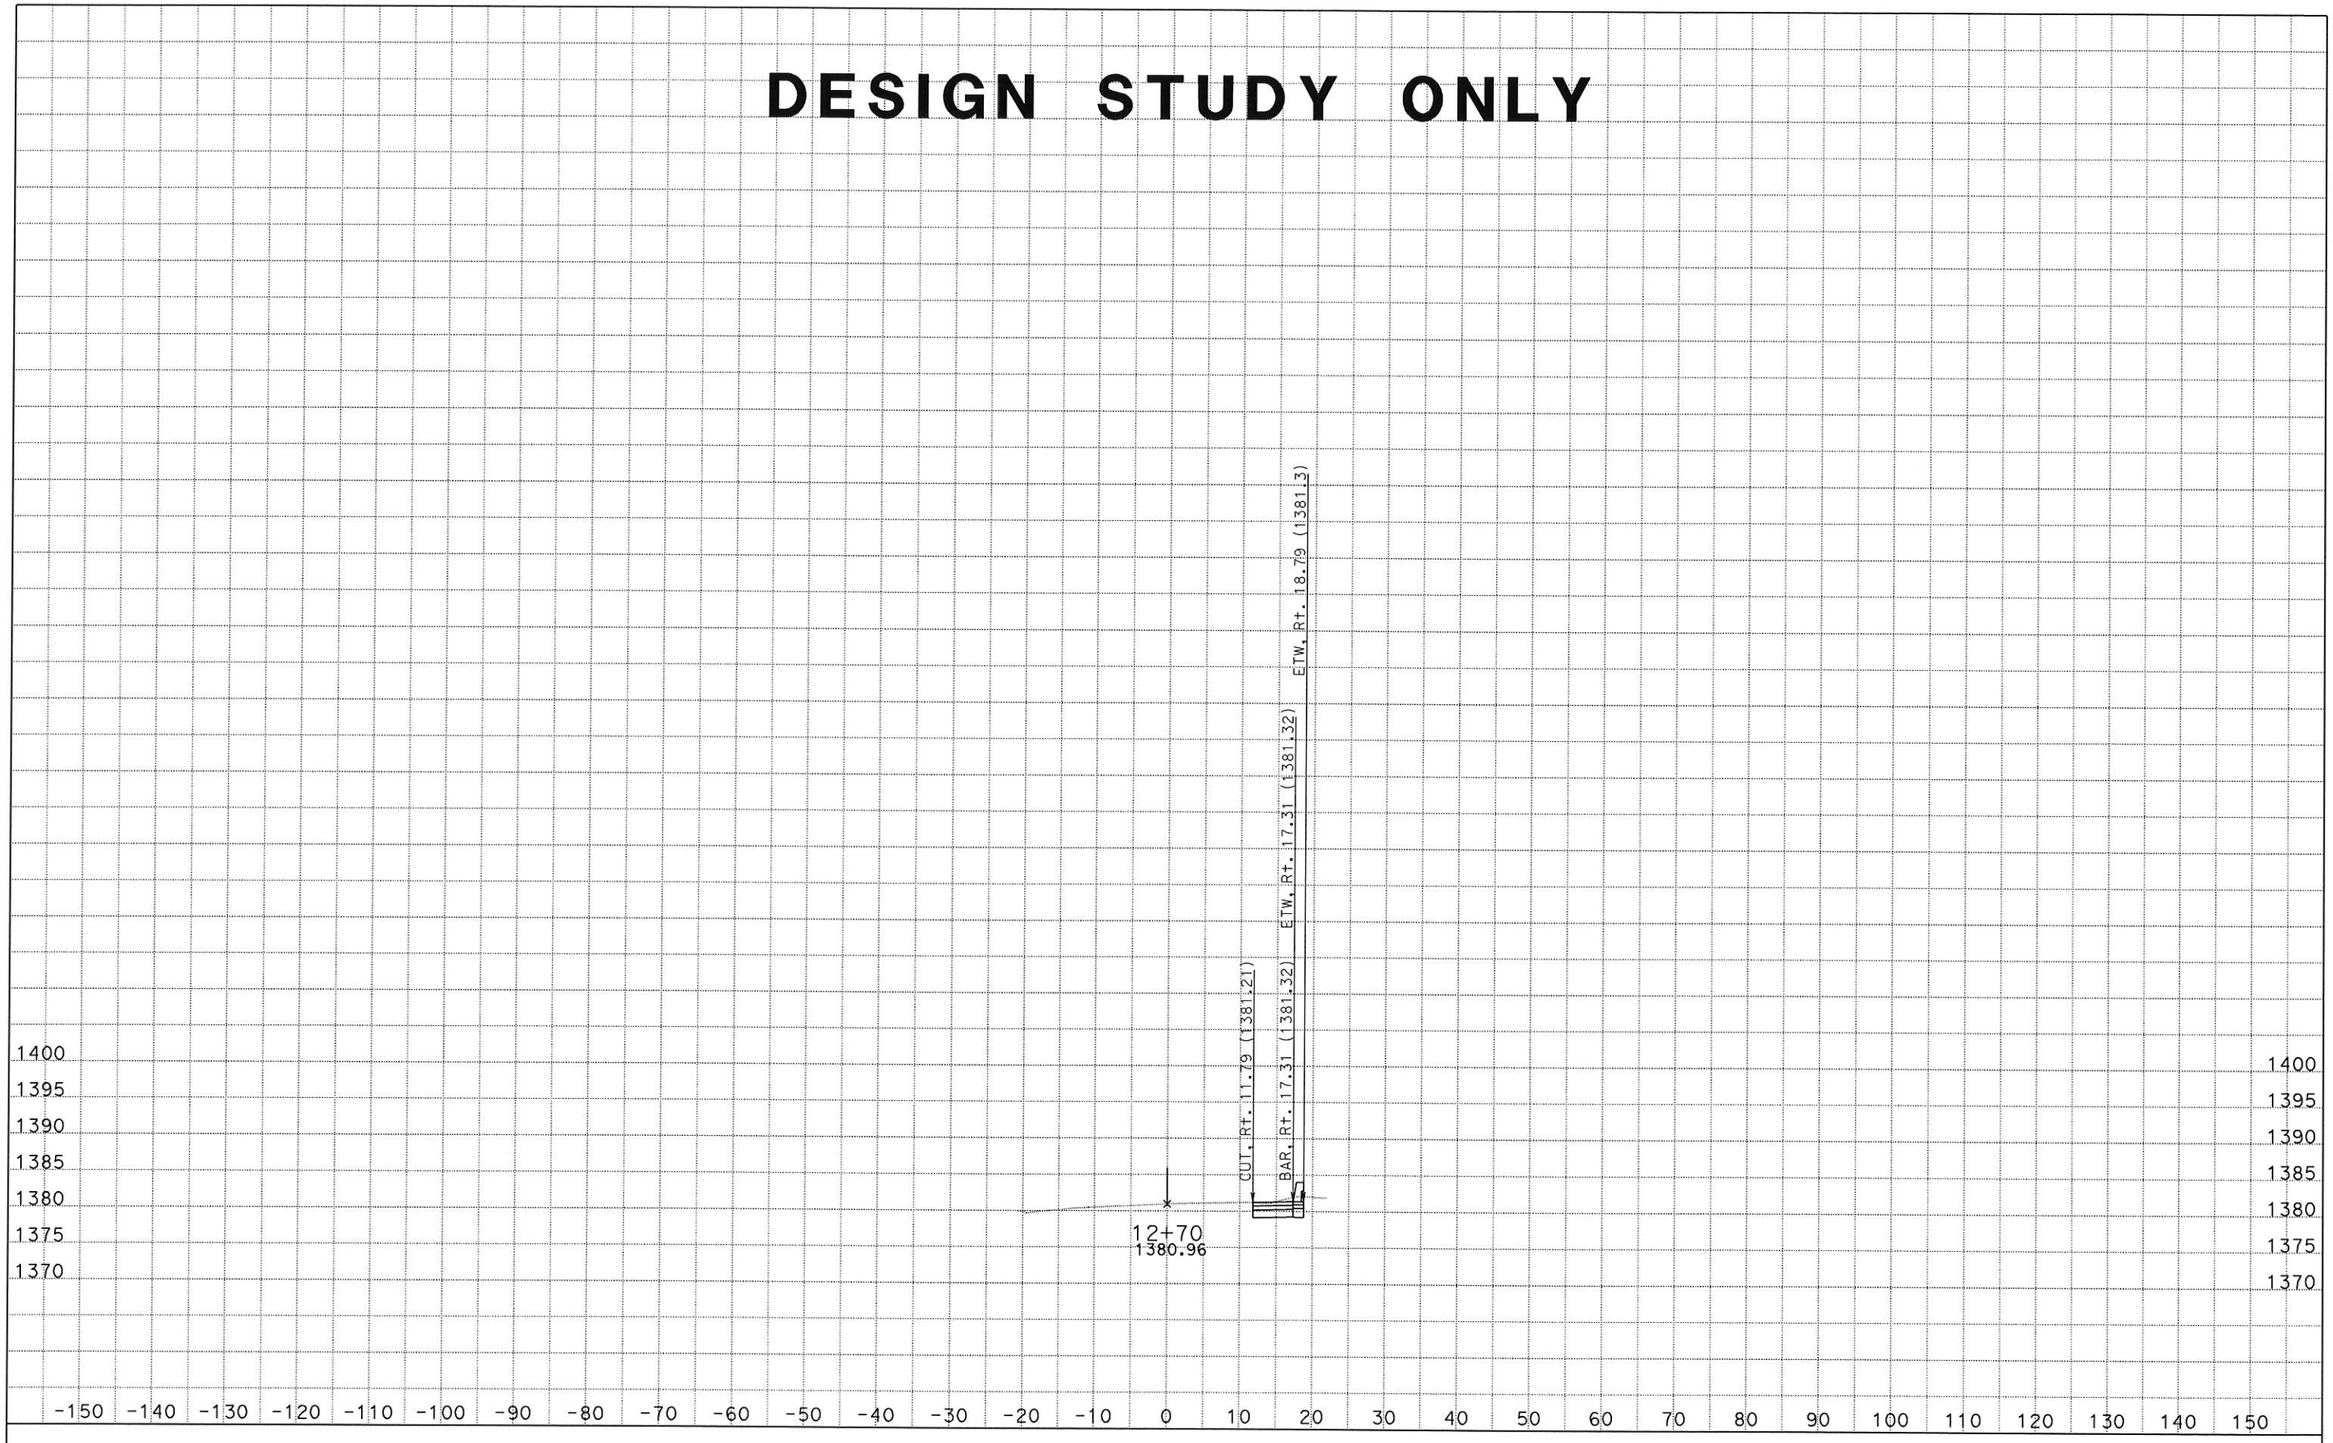

DATE: 2/21/2014
KC Project: 13013 File: S:\desig\3x8201\design\CAiCE\13013\rt39design_out.ear

SCALE: 1" = 10' Horiz.
1" = 10' Vert.

All Dimensions are US Survey Feet

RT39CL1
CROSS SECTIONS
SHEET 25 OF XXX

DESIGN STUDY ONLY

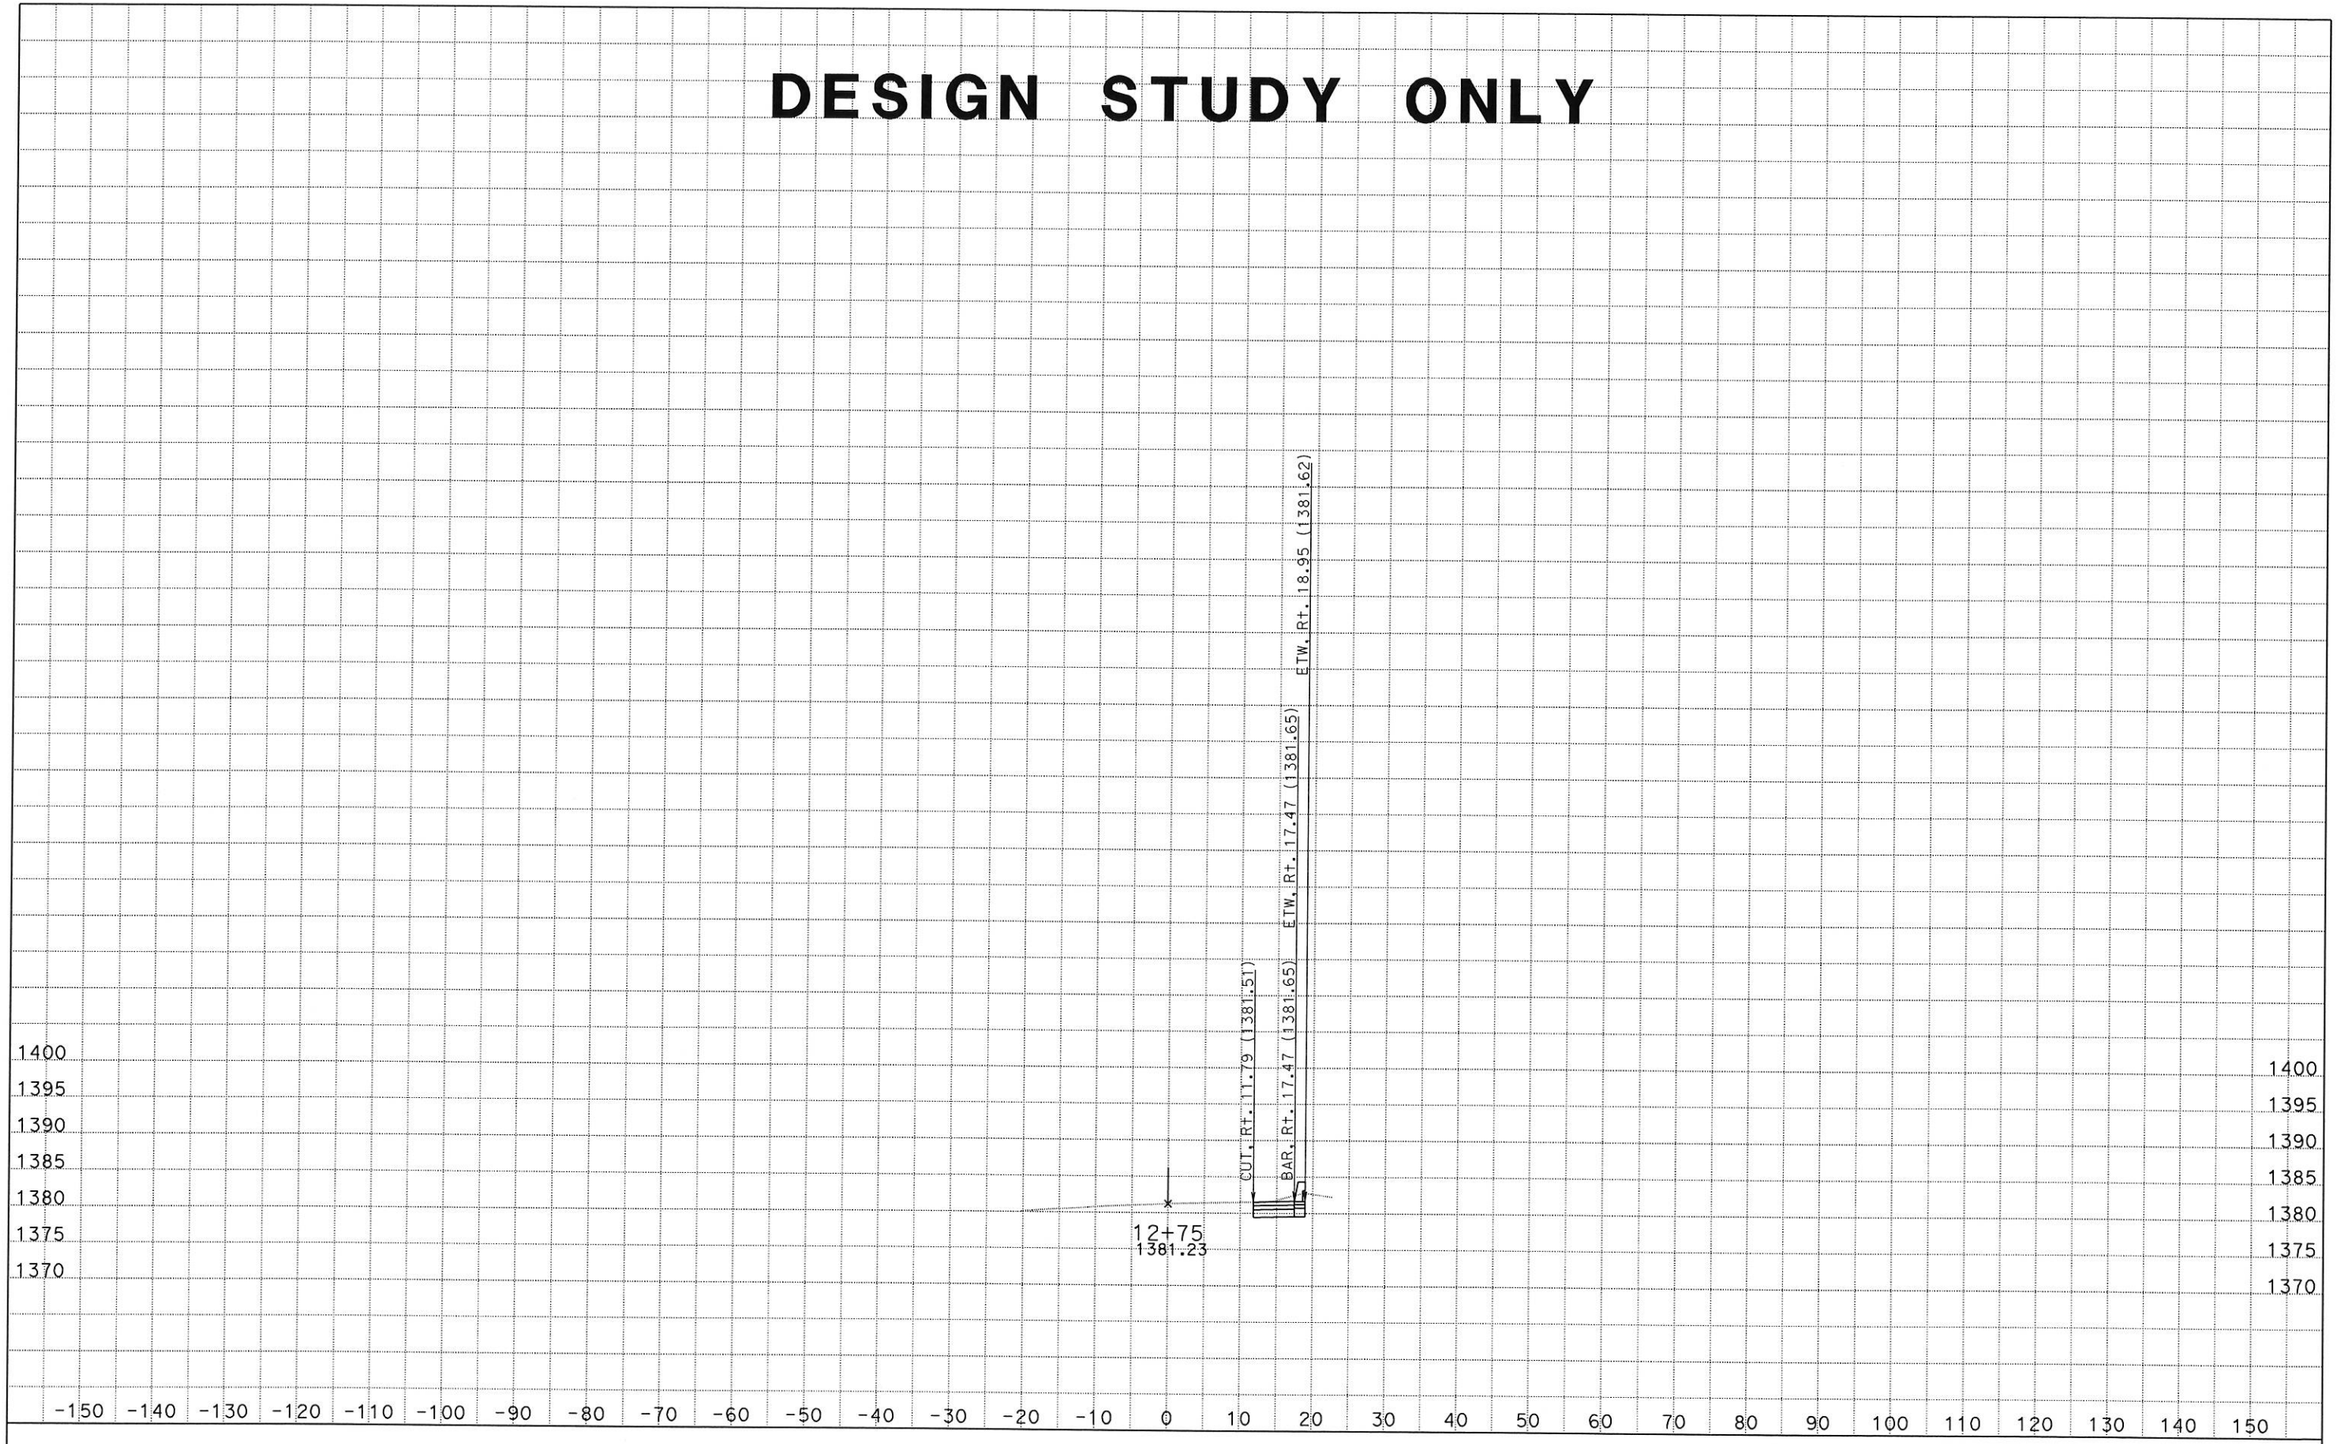

DATE: 2/21/2014
KC Project: 13013 File: S:\desig\3x8201\design\CAiCE\13013\rt39design_out.ear

SCALE: 1" = 10' Horiz.
1" = 10' Vert.

All Dimensions are US Survey Feet

RT39CL1
CROSS SECTIONS
SHEET 26 OF XXX

DESIGN STUDY ONLY

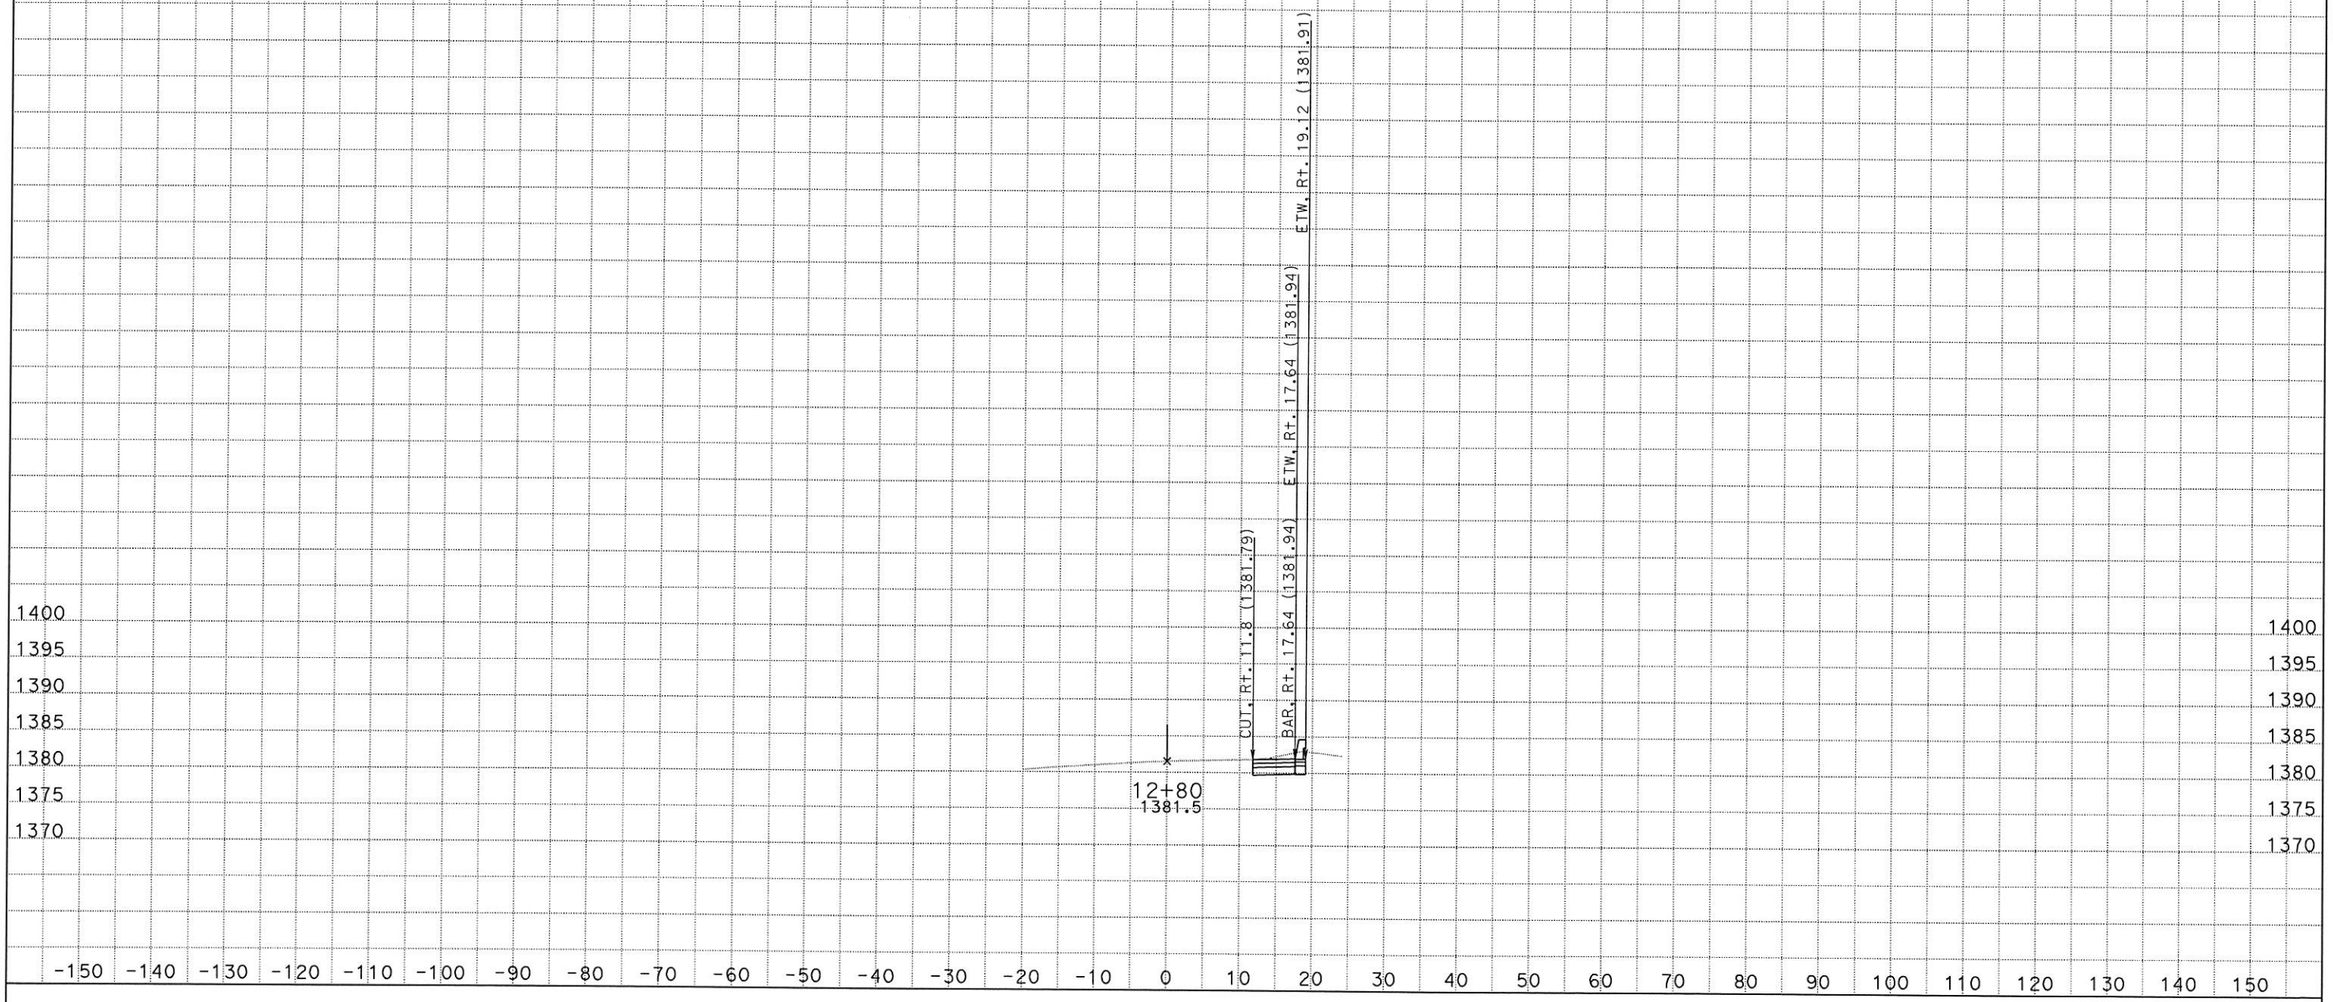

DATE: 2/21/2014
KC Project: 13013 File: S:\desig\3x8201\design\CAiCE\13013\rt39design_out.ear

SCALE: 1" = 10' Horiz.
1" = 10' Vert.

All Dimensions are US Survey Feet

RT39CL1
CROSS SECTIONS
SHEET 27 OF XXX

DESIGN STUDY ONLY

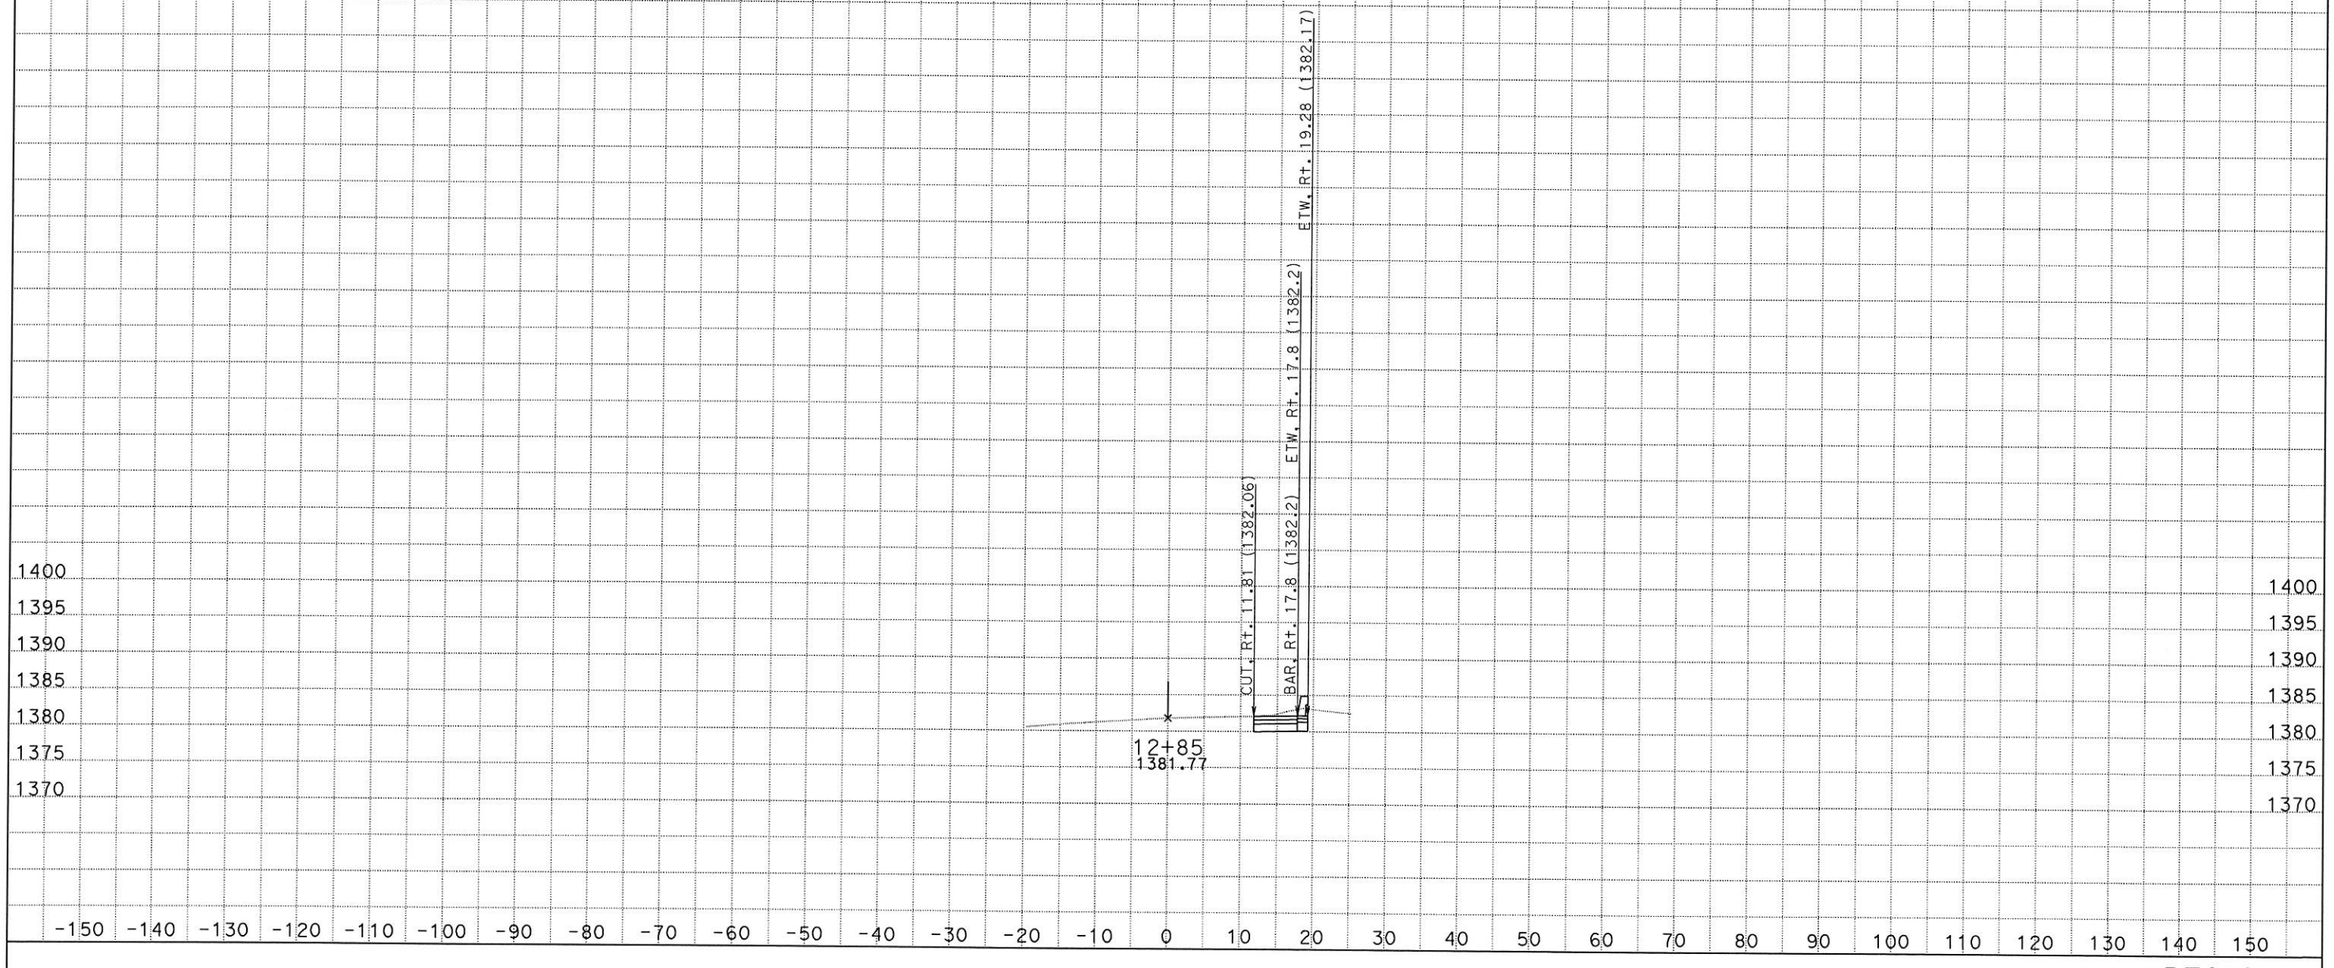

DATE: 2/21/2014
KC Project: 13013 File: S:\desig\3x8201\design\CAiCE\13013\rt39design_out.ear

SCALE: 1" = 10' Horiz.
1" = 10' Vert.

All Dimensions are US Survey Feet

RT39CL1
CROSS SECTIONS
SHEET 28 OF XXX

DESIGN STUDY ONLY

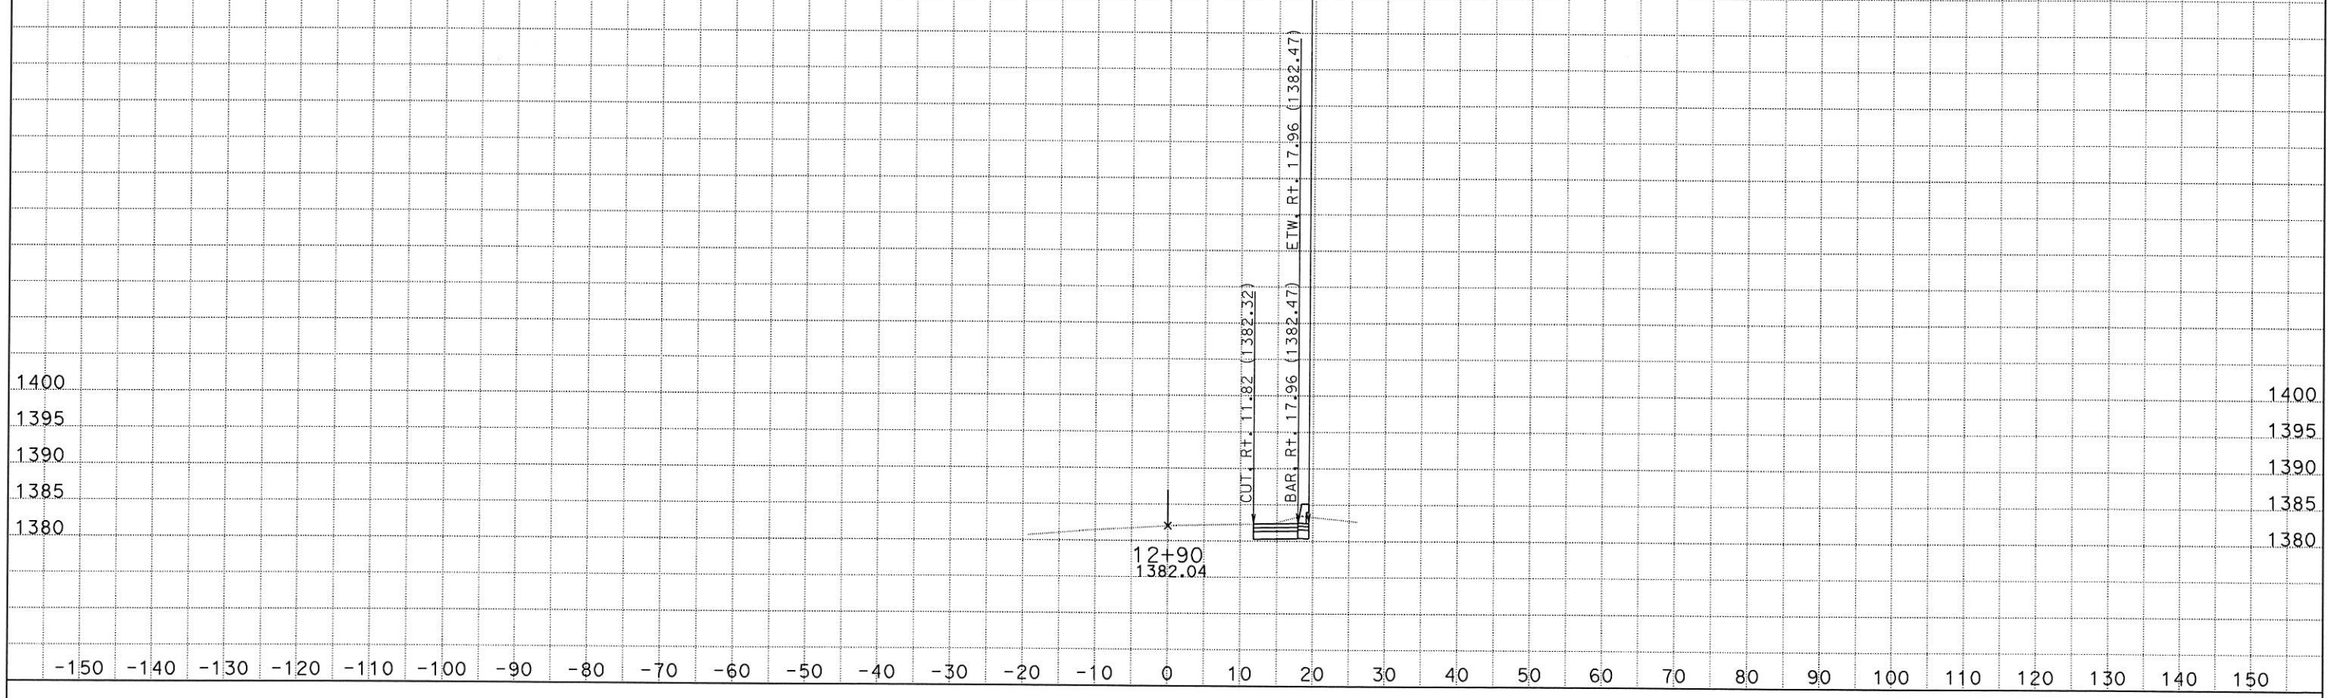

DATE: 2/21/2014
KC Project: 13013 File: S:\desig\3x8201\design\CAiCE\13013\rt39design_out.ear

SCALE: 1" = 10' Horiz.
1" = 10' Vert.

All Dimensions are US Survey Feet

RT39CL1
CROSS SECTIONS
SHEET 29 OF XXX

DESIGN STUDY ONLY

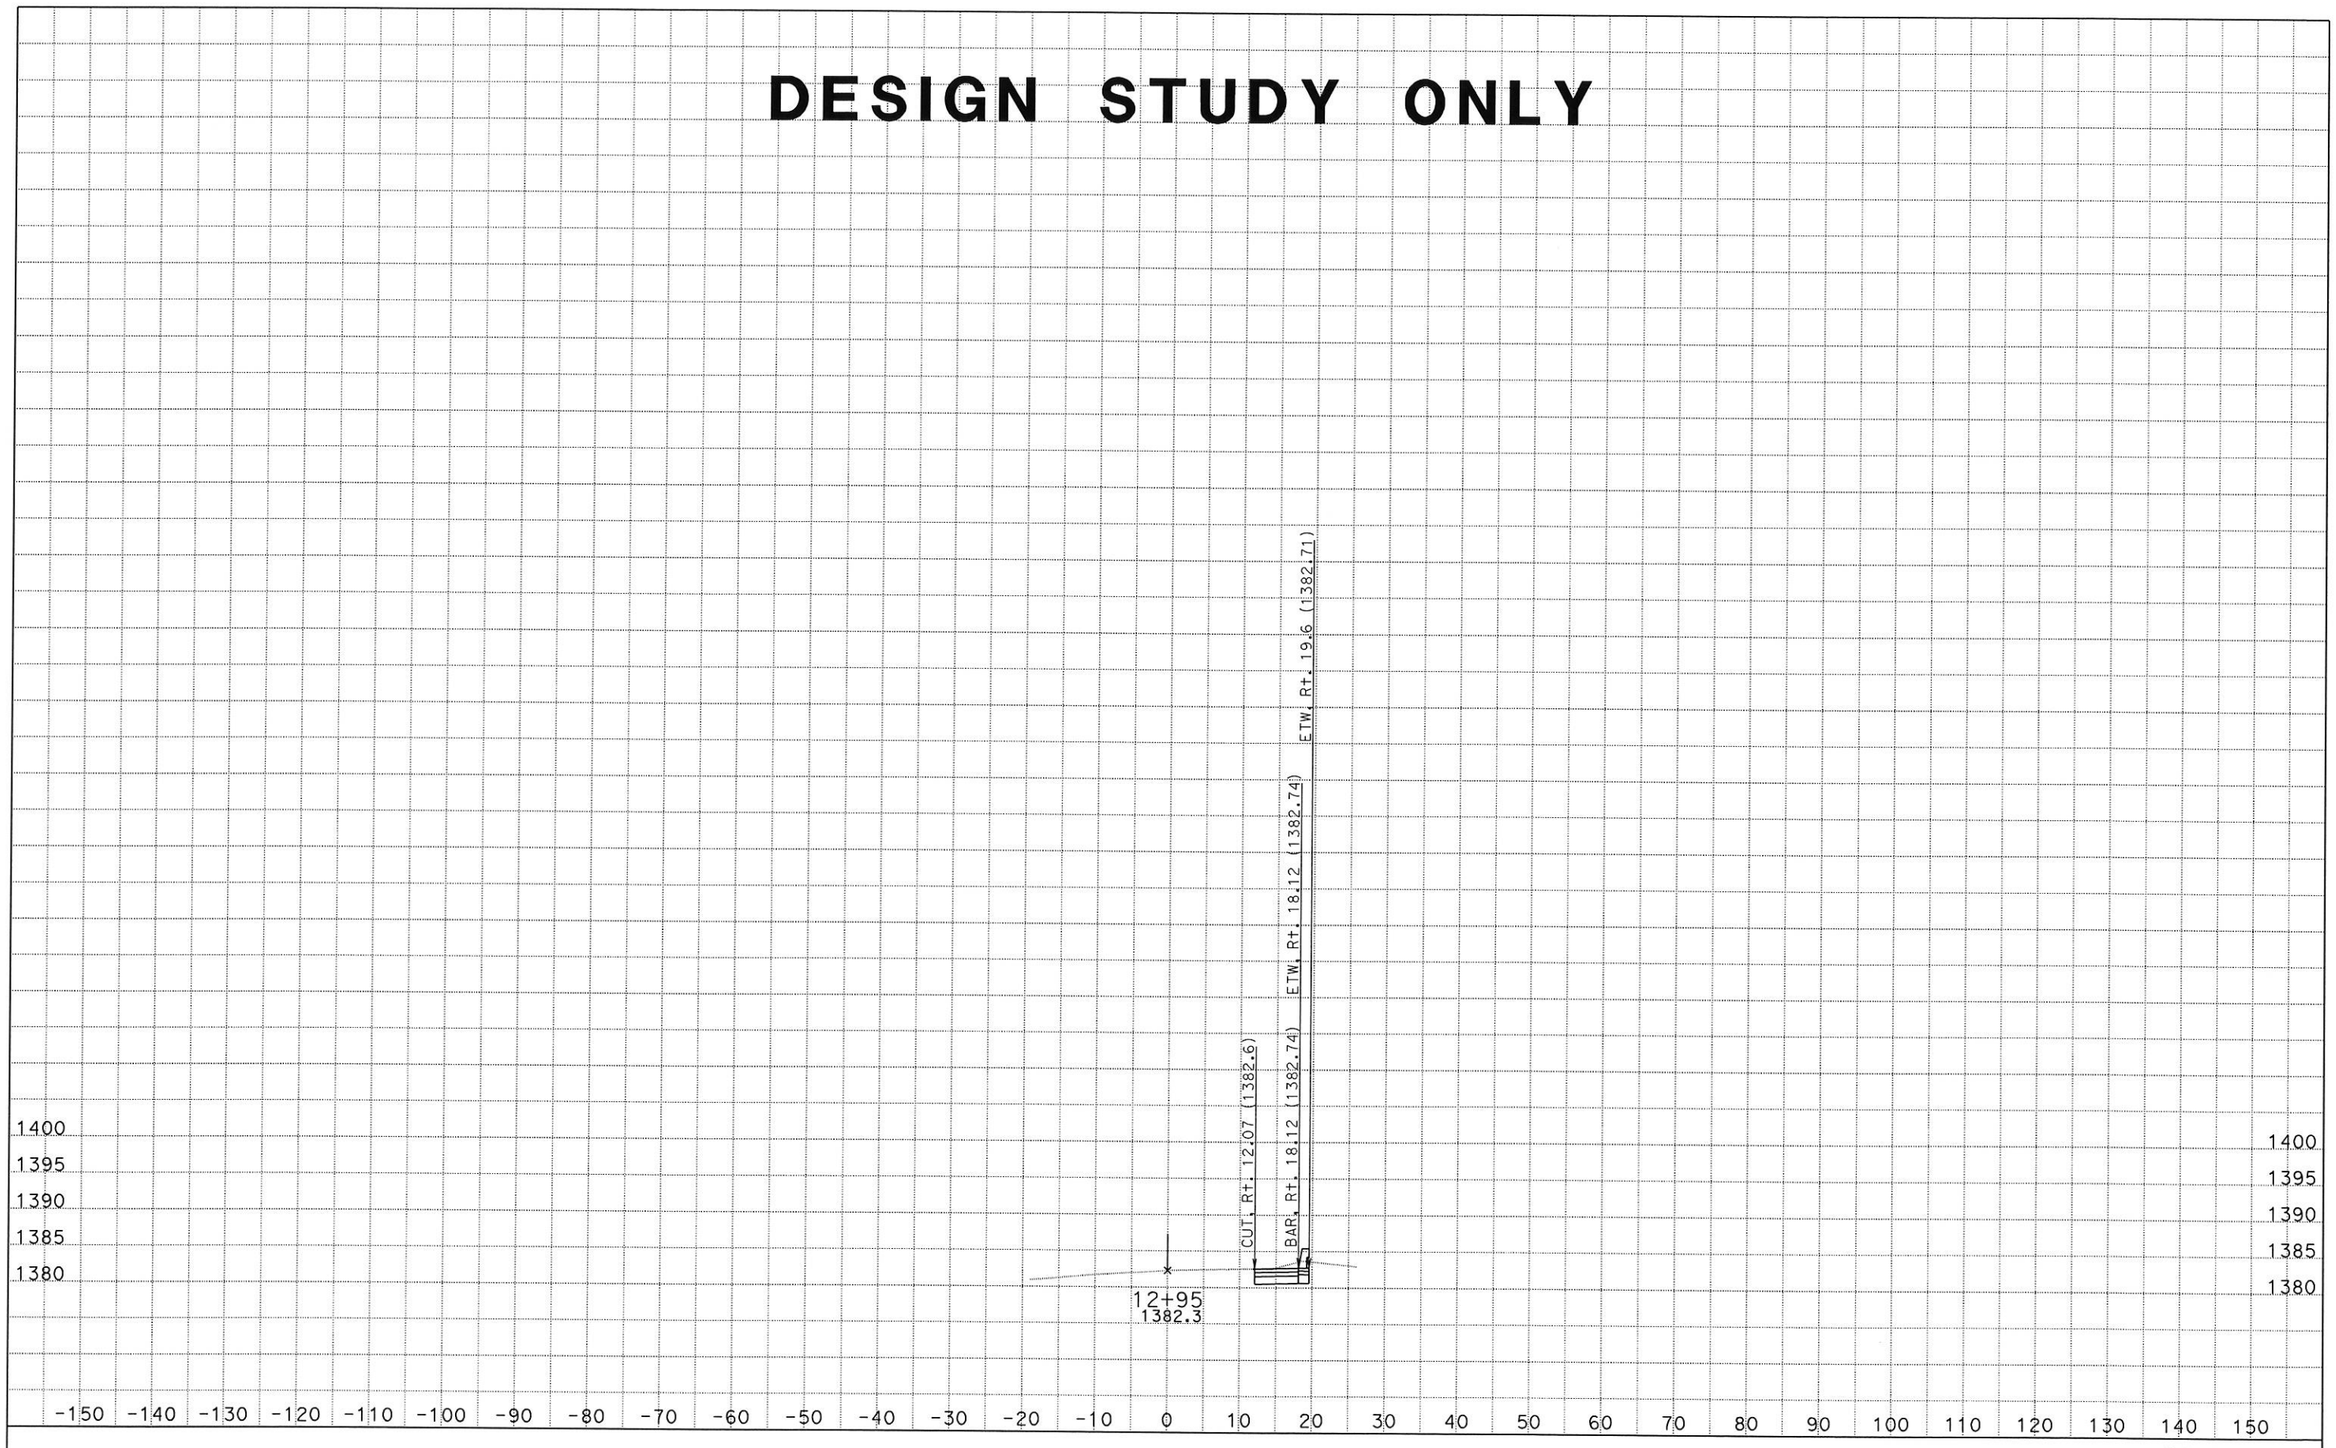

DATE: 2/21/2014
KC Project: 13013 File: S:\desig\3x8201\design\CAiCE\13013\rt39design_out.ear

SCALE: 1" = 10' Horiz.
1" = 10' Vert.

All Dimensions are US Survey Feet

RT39CL1
CROSS SECTIONS
SHEET 30 OF XXX

DESIGN STUDY ONLY

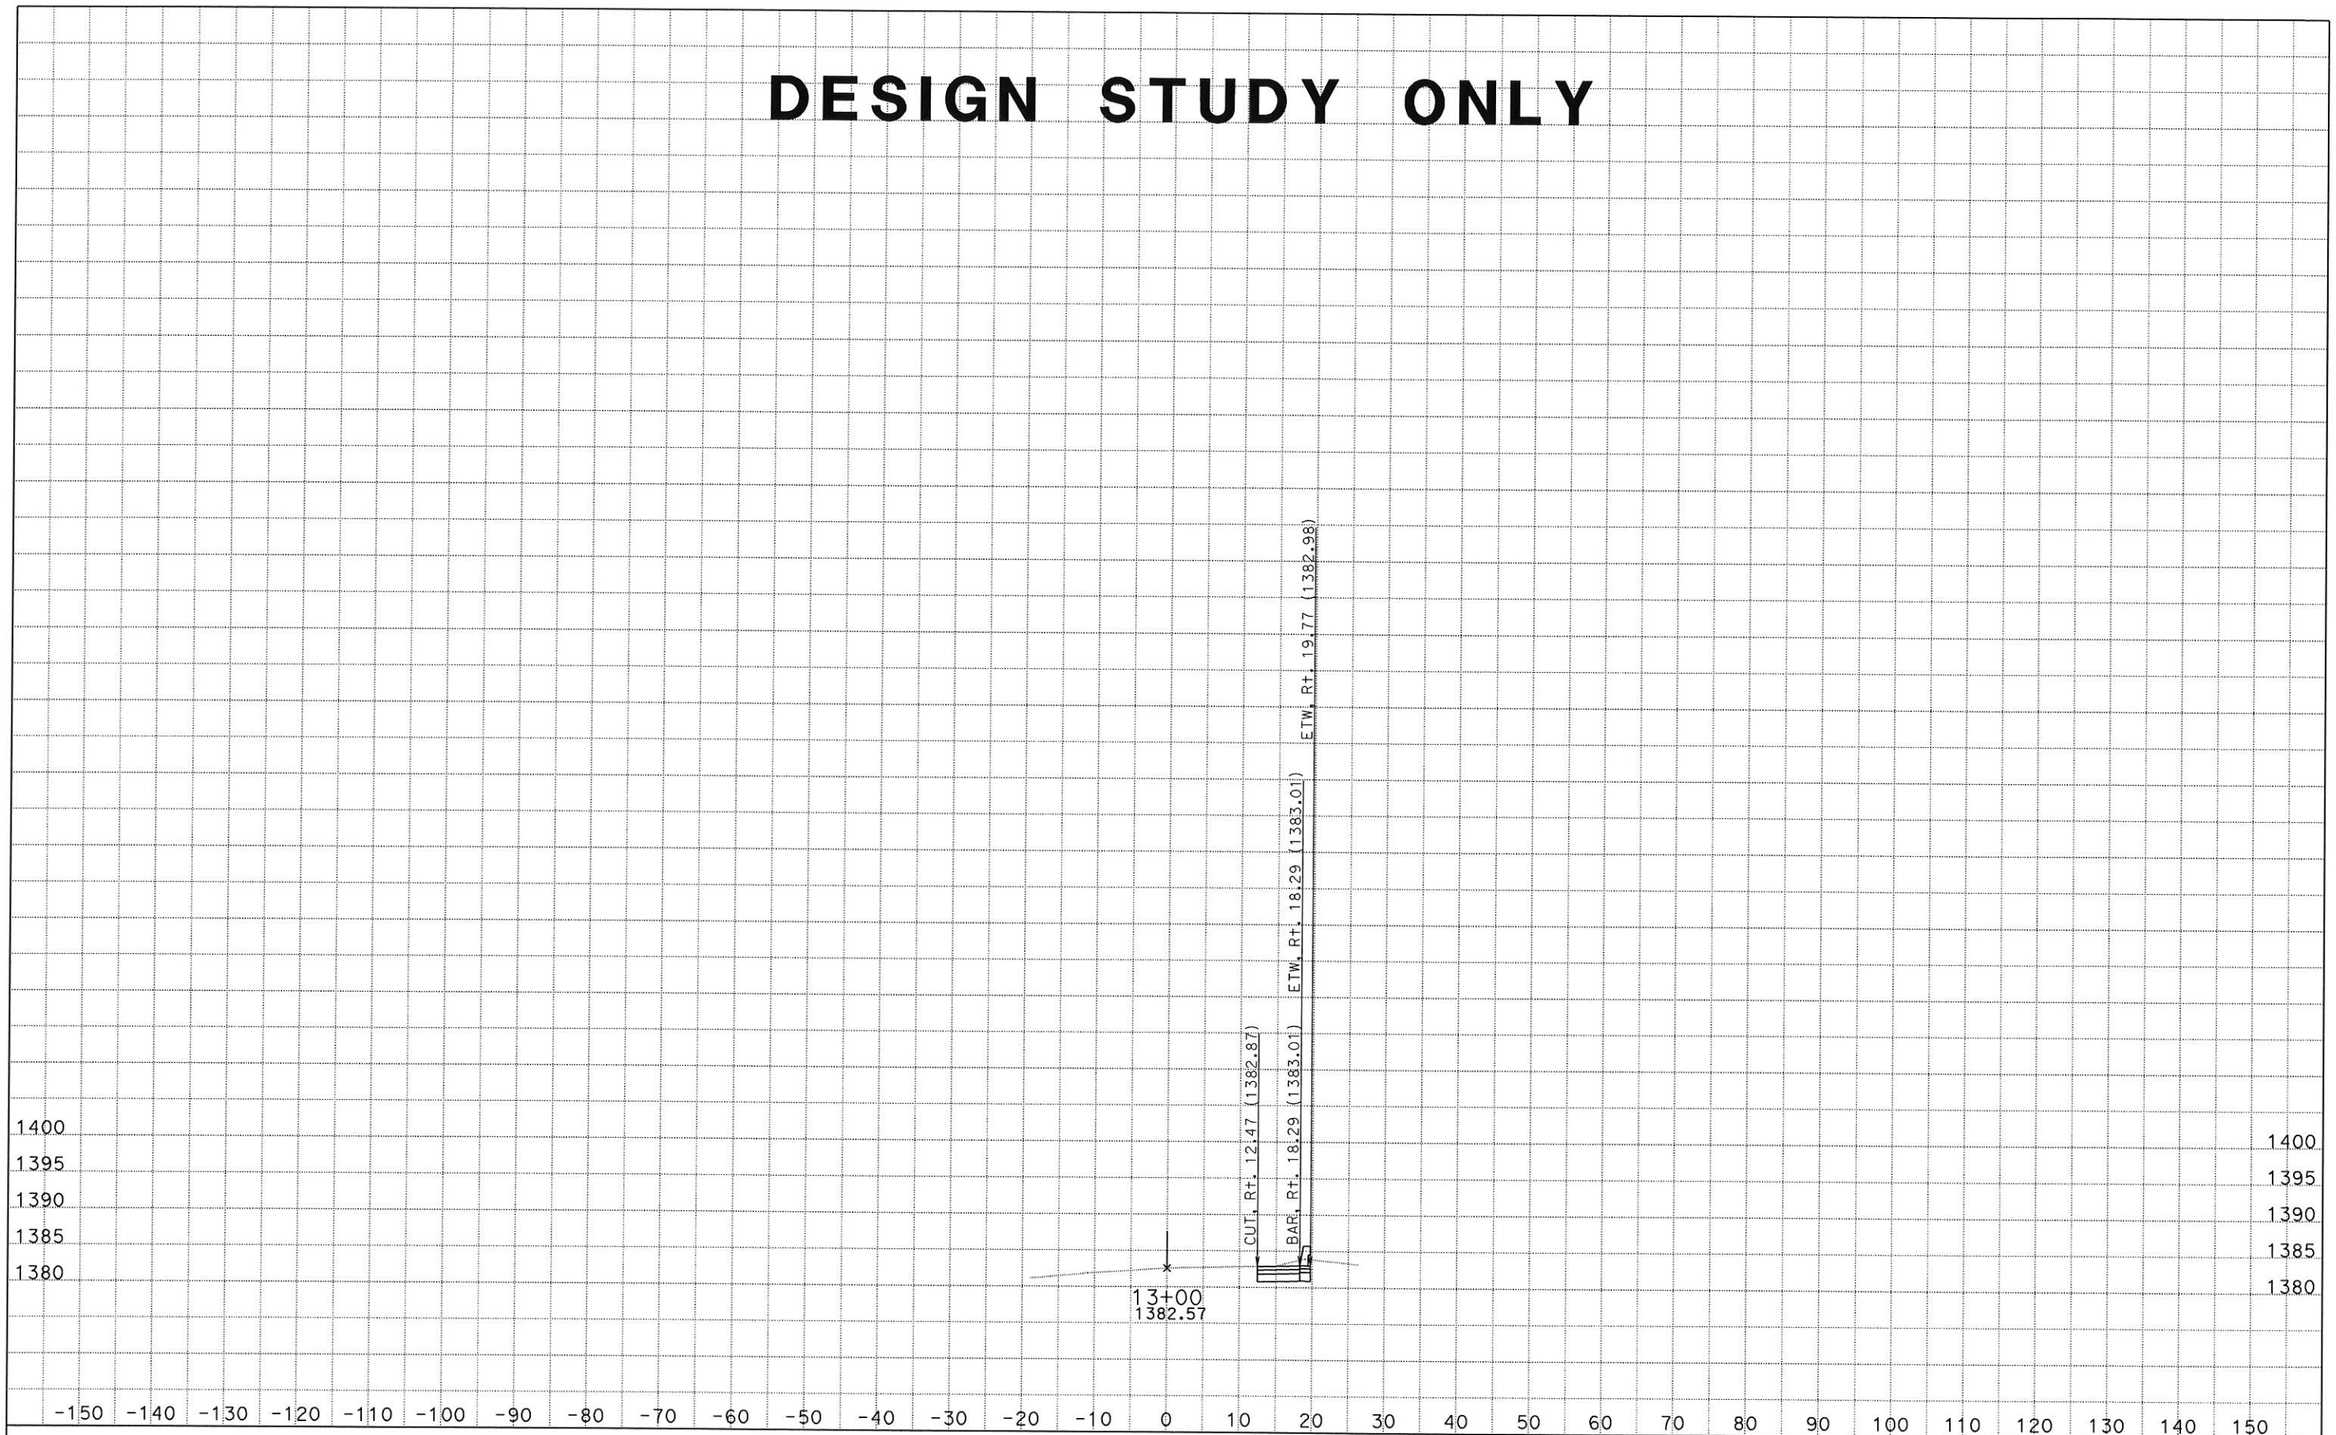

DATE: 2/21/2014
KC Project: 13013 File: S:\desig\3x8201\design\CAiCE\13013\rt39design_out.ear

SCALE: 1" = 10' Horiz.
1" = 10' Vert.

All Dimensions are US Survey Feet

RT39CL1
CROSS SECTIONS
SHEET 31 OF XXX

DESIGN STUDY ONLY

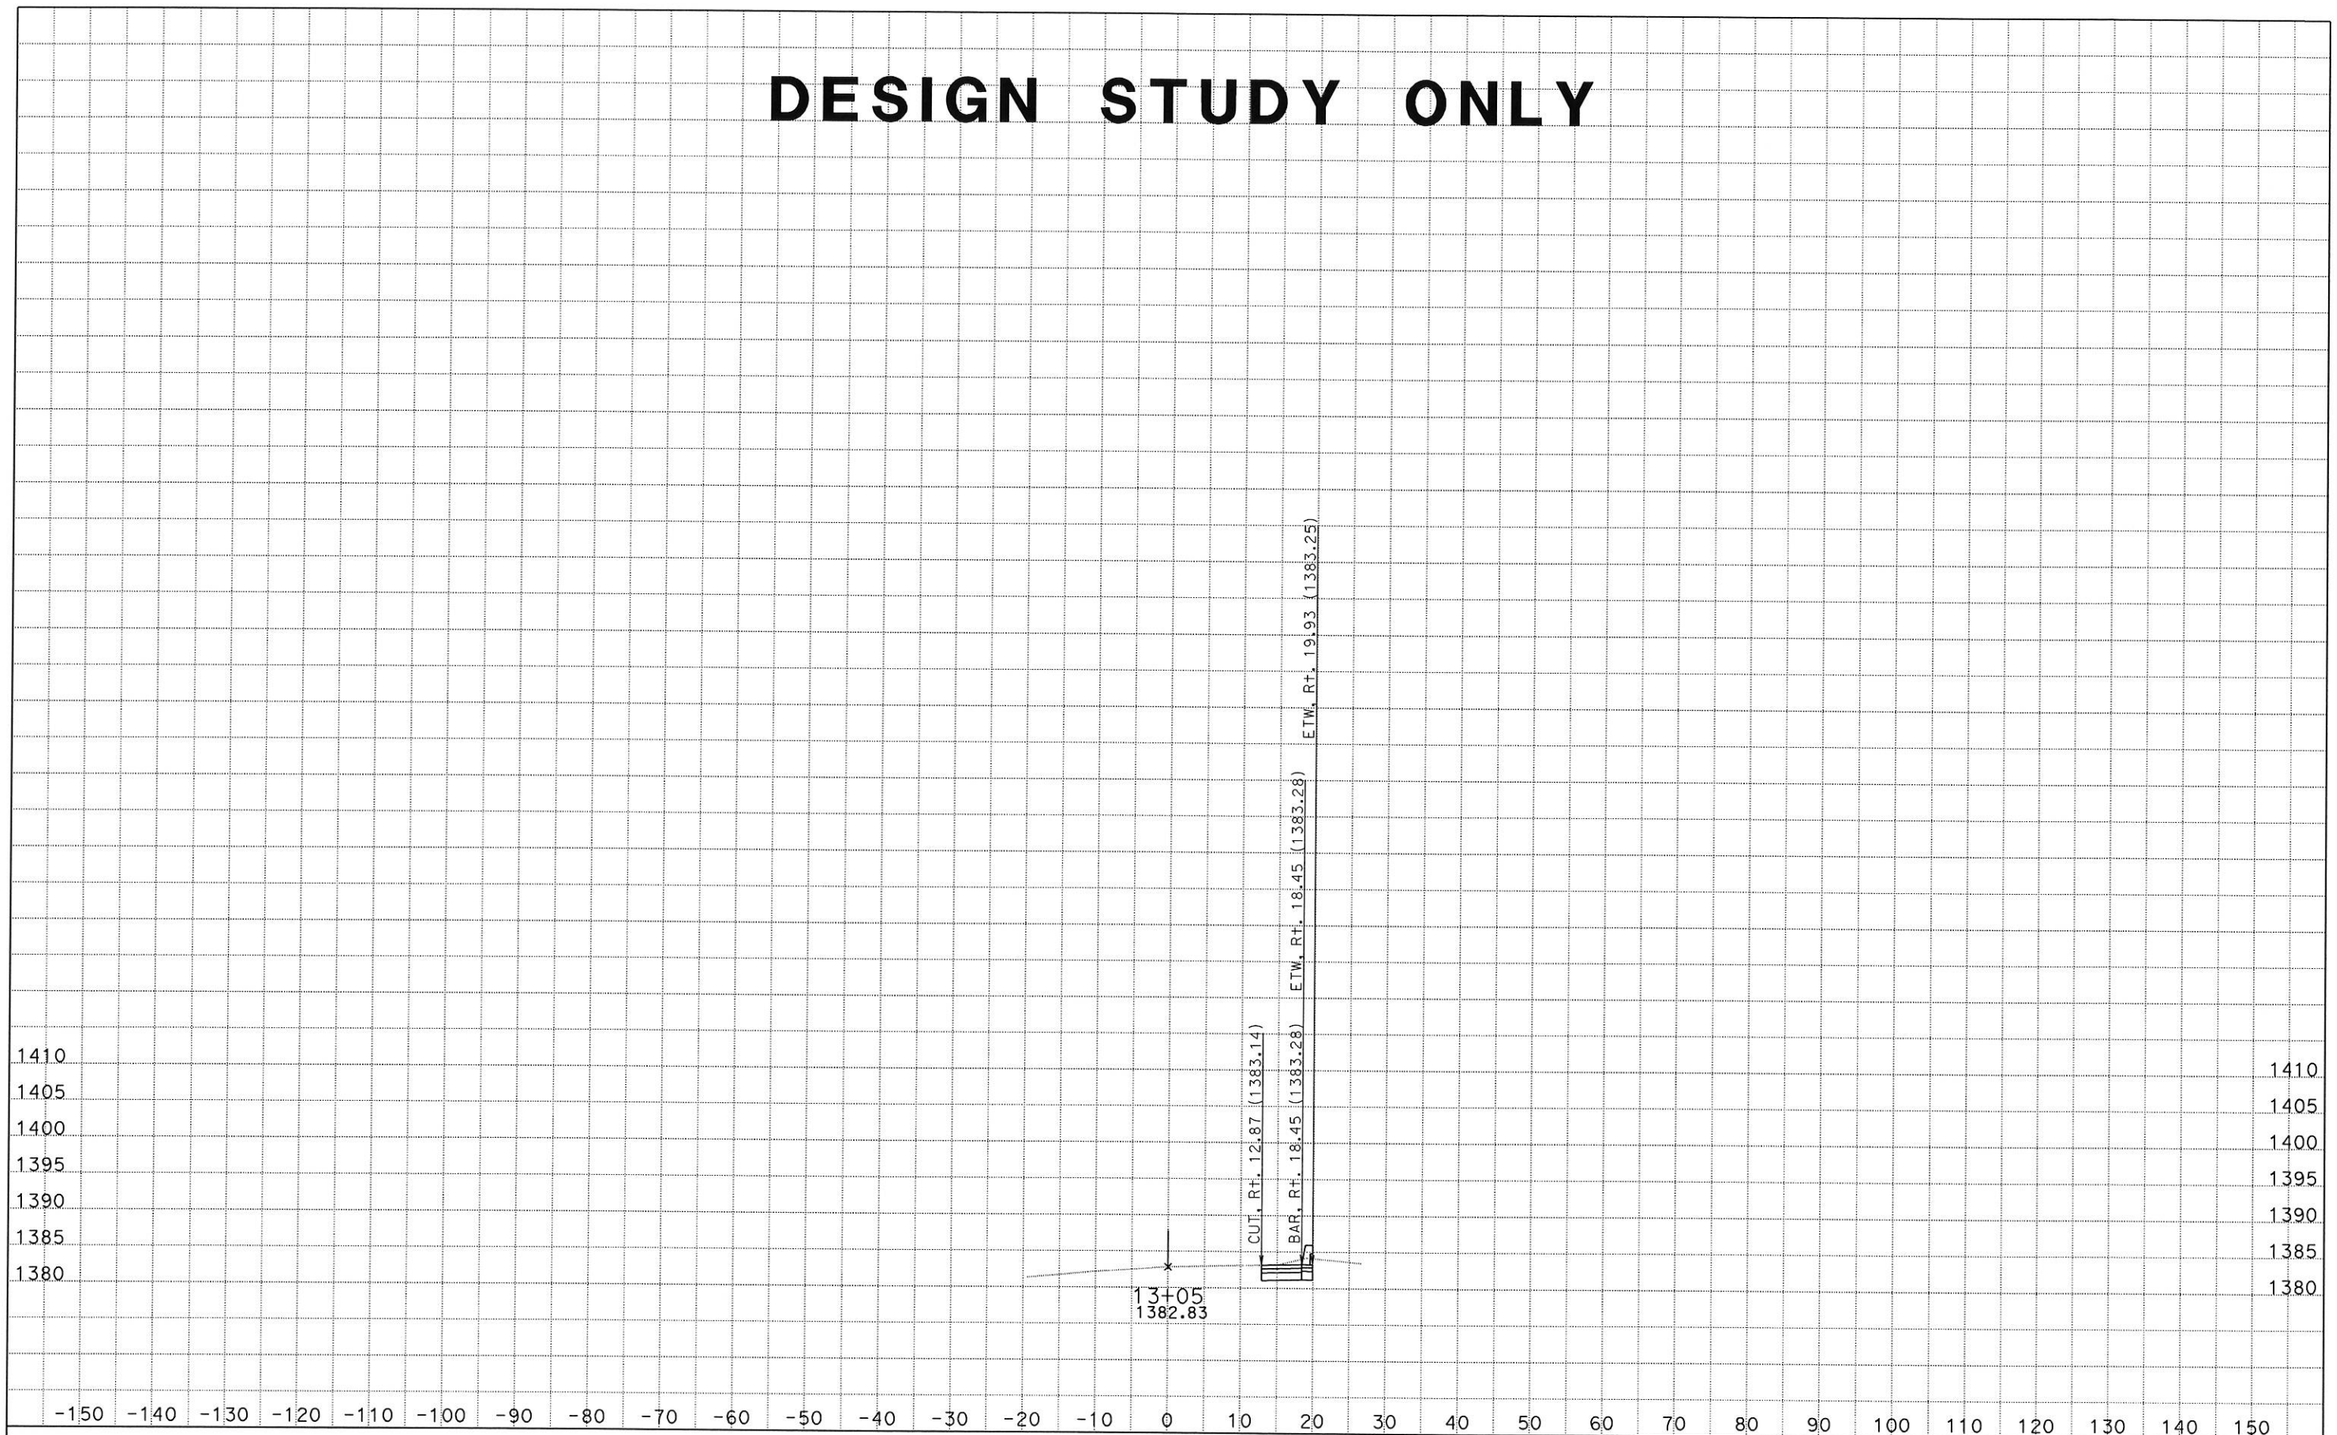

DATE: 2/21/2014
KC Project: 13013 File: S:\desig\3x8201\design\CAiCE\13013\rt39design_out.ear

SCALE: 1" = 10' Horiz.
1" = 10' Vert.

All Dimensions are US Survey Feet

RT39CL1
CROSS SECTIONS
SHEET 32 OF XXX

DESIGN STUDY ONLY

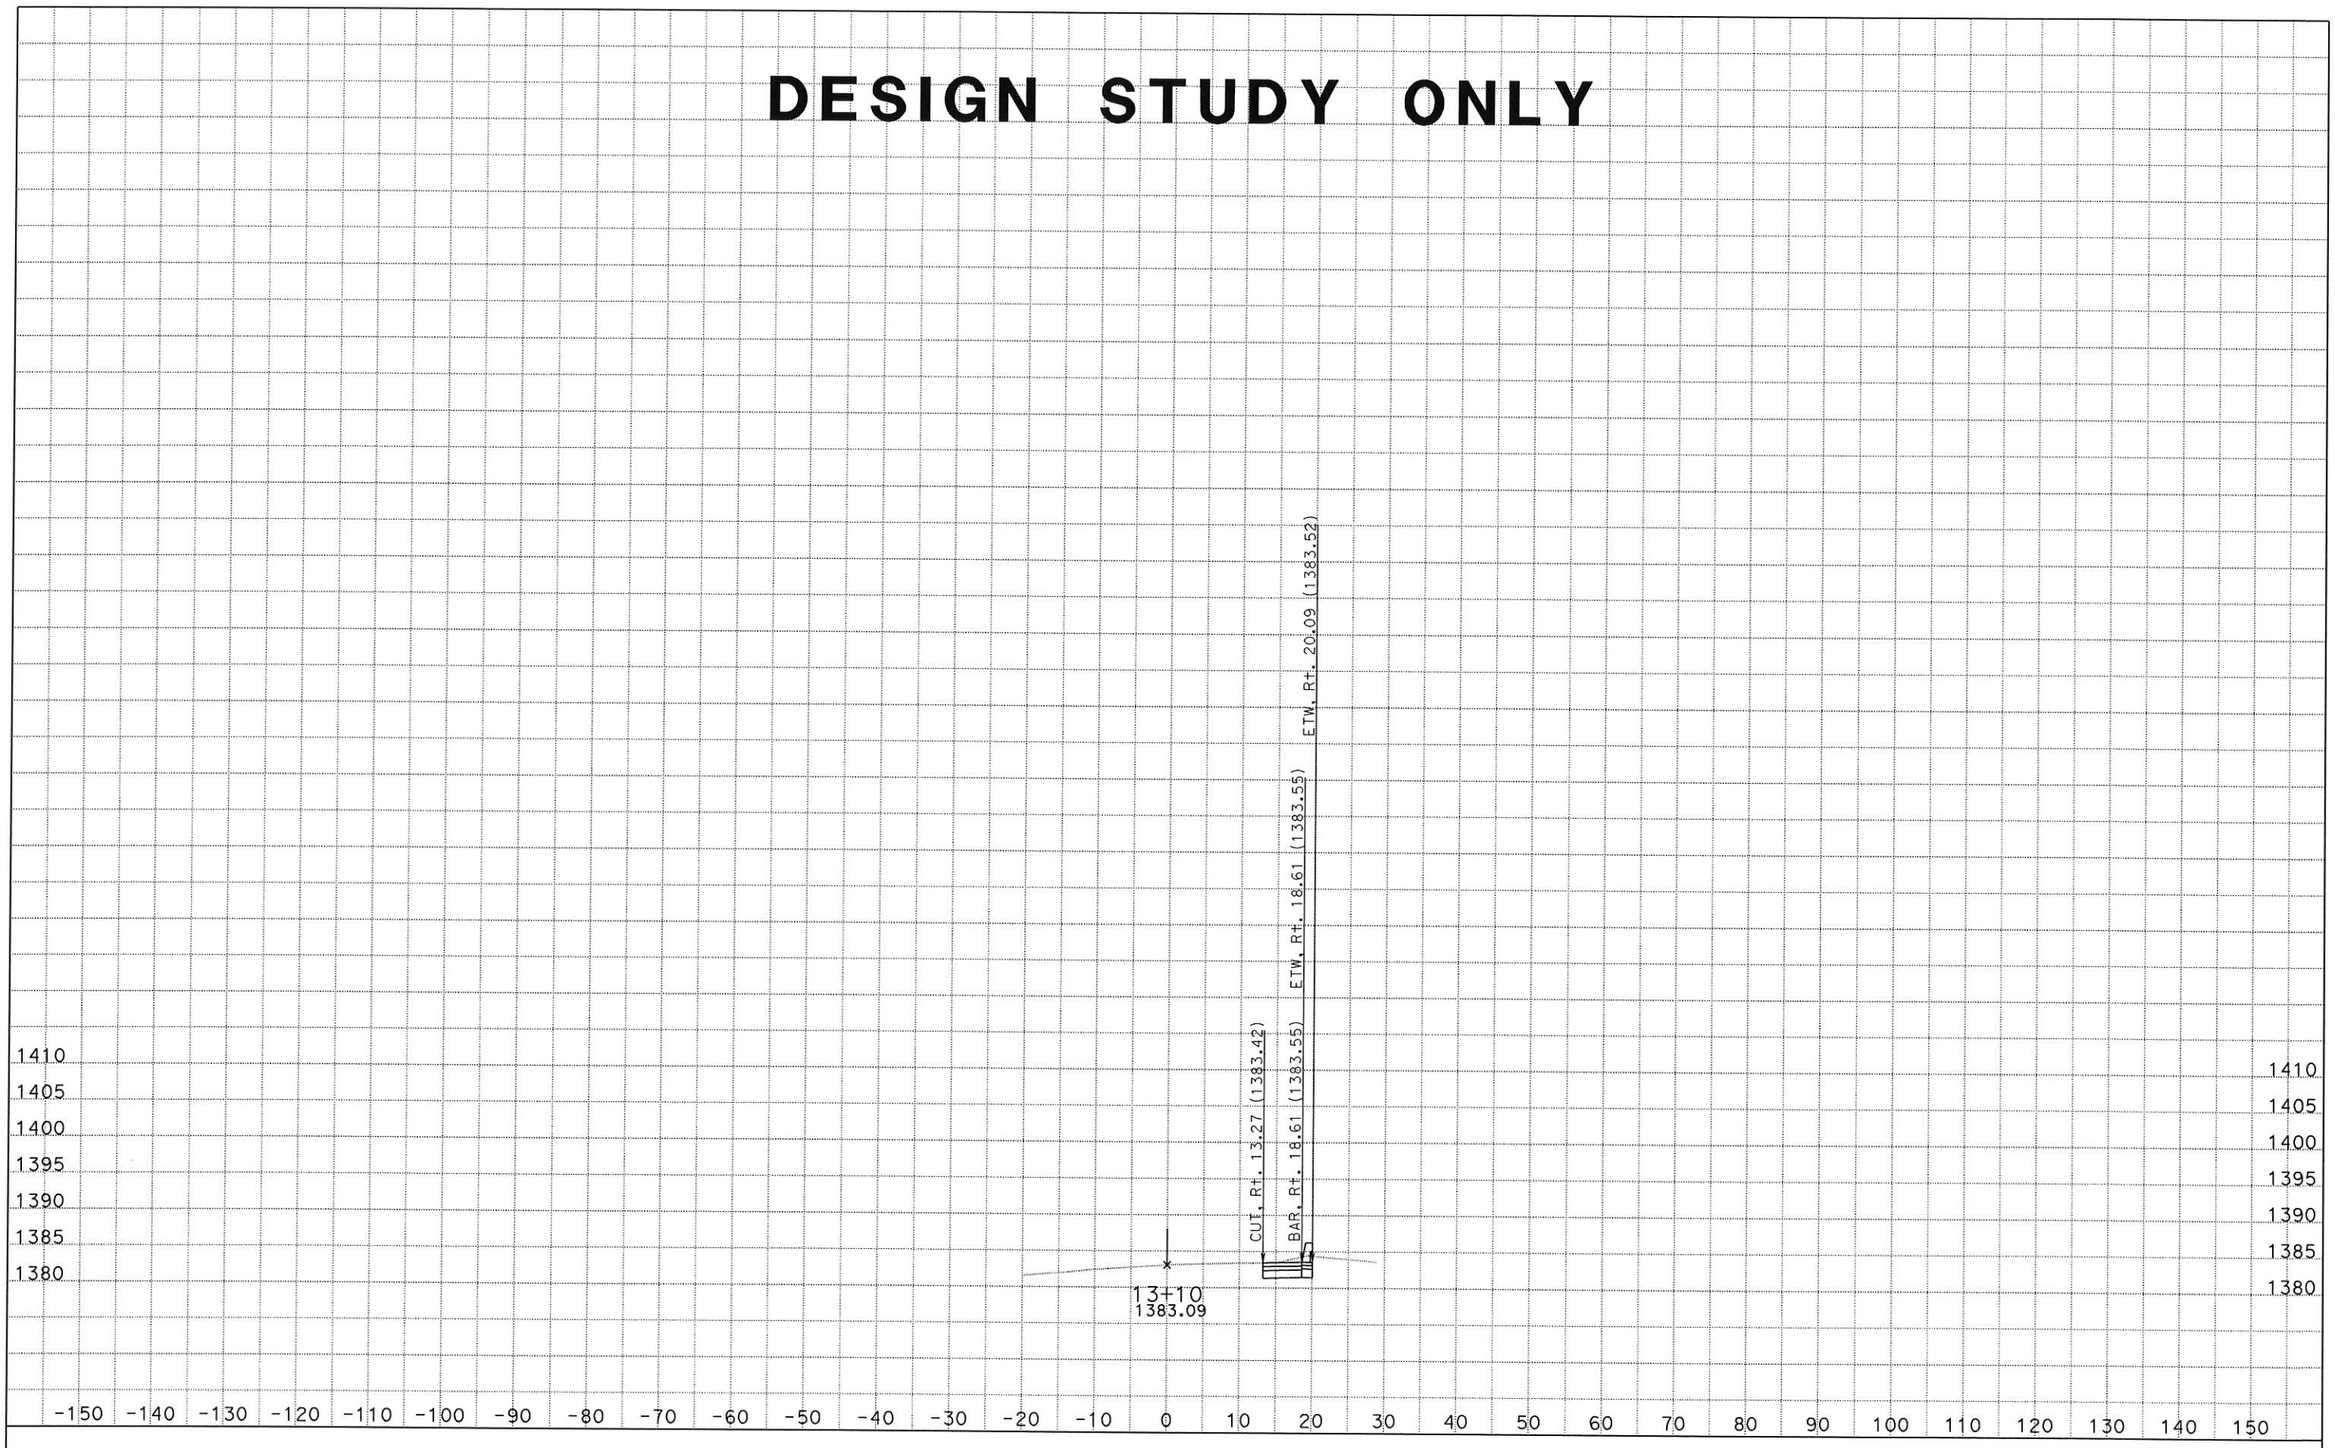

DATE: 2/21/2014
KC Project: 13013 File: S:\desig\3x8201\design\CAiCE\13013\rt39design_out.ear

SCALE: 1" = 10' Horiz.
1" = 10' Vert.

All Dimensions are US Survey Feet

RT39CL1
CROSS SECTIONS
SHEET 33 OF XXX

DESIGN STUDY ONLY

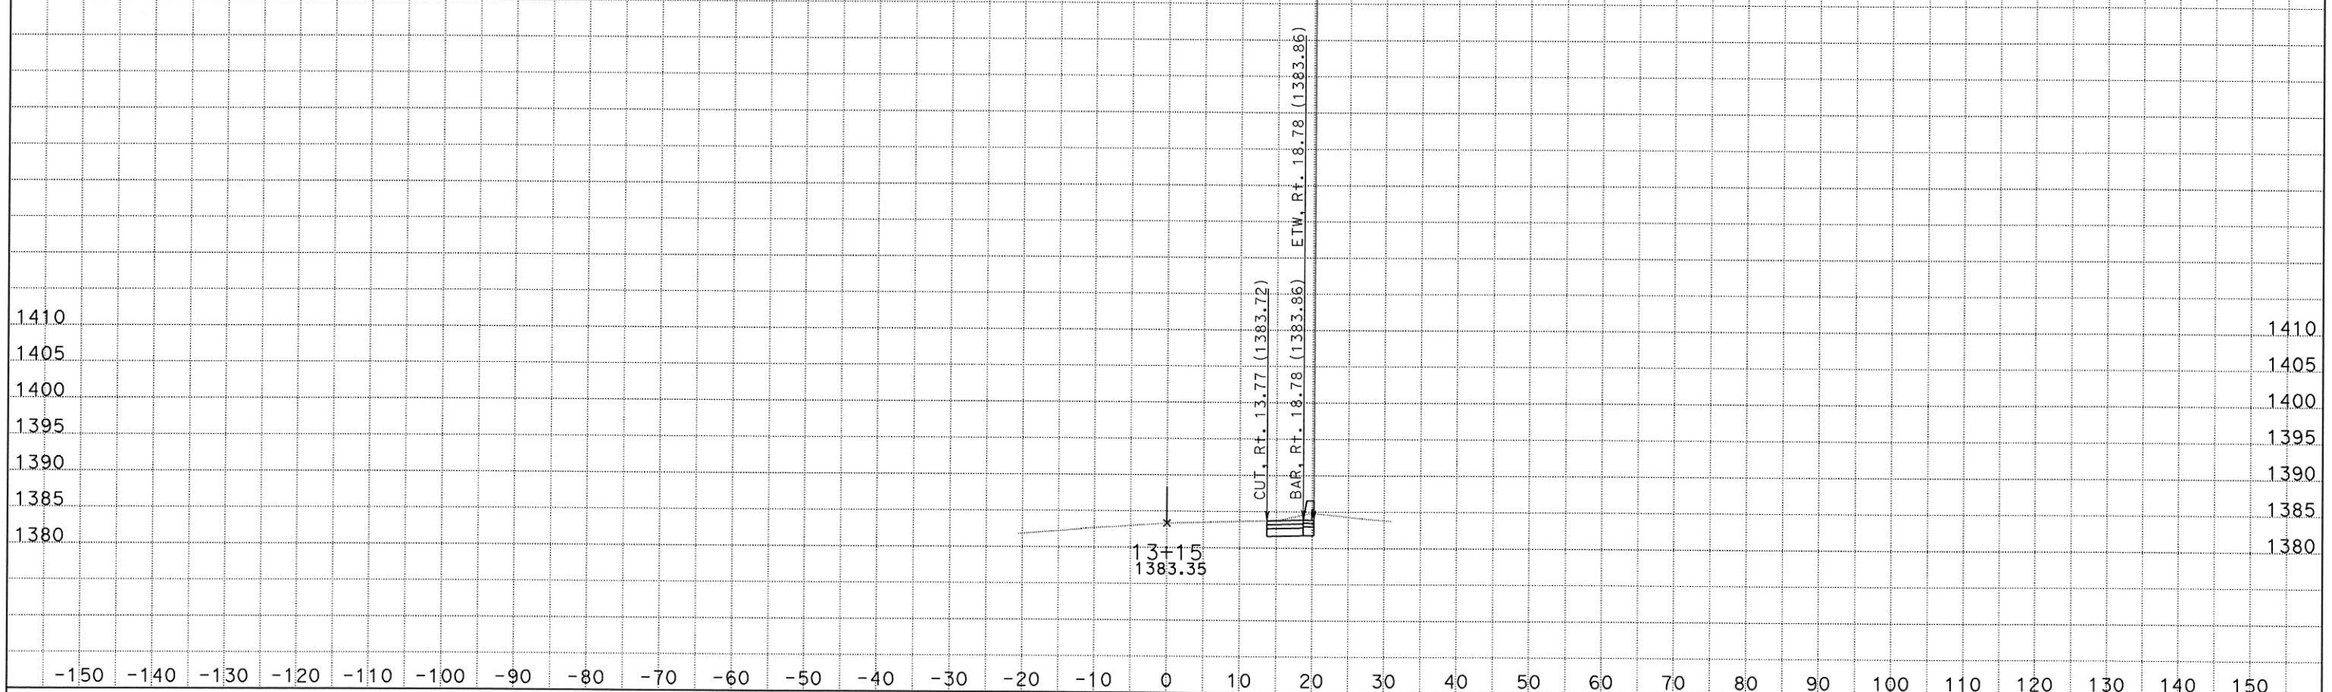

DATE: 2/21/2014
KC Project: 13013 File: S:\desig\3x8201\design\CAiCE\13013\rt39design_out.ear

SCALE: 1" = 10' Horiz.
1" = 10' Vert.

All Dimensions are US Survey Feet

RT39CL1
CROSS SECTIONS
SHEET 34 OF XXX

DESIGN STUDY ONLY

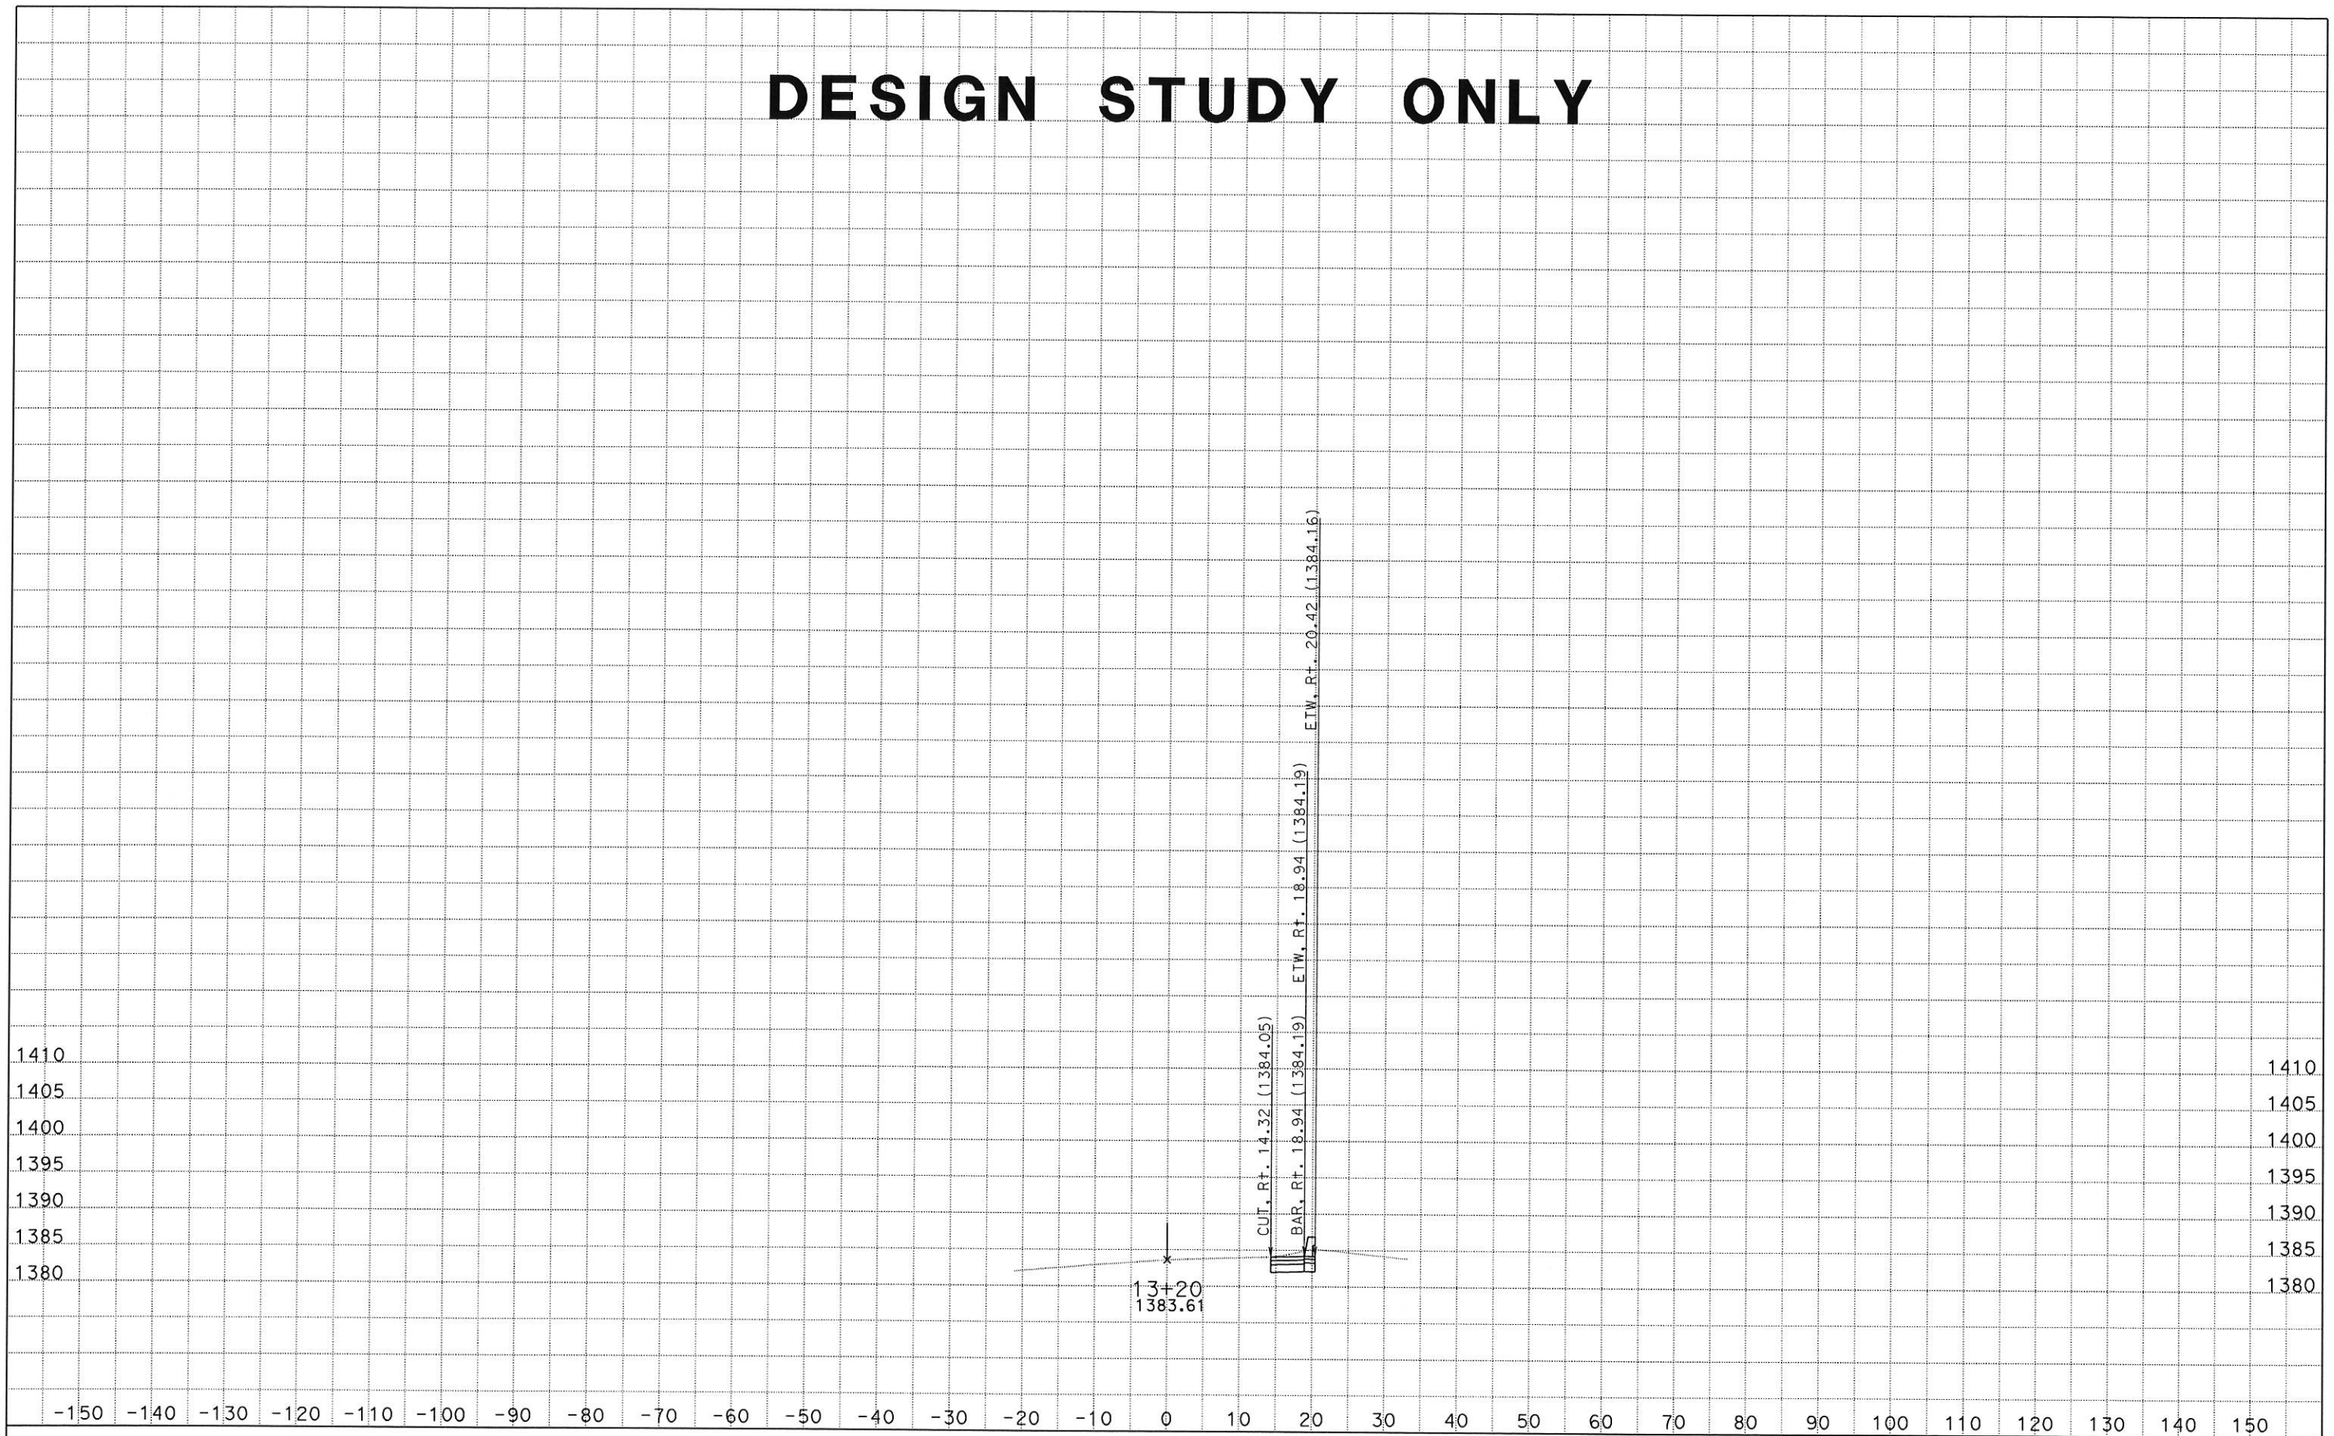

DATE: 2/21/2014
KC Project: 13013 File: S:\desig\3x8201\design\CAiCE\13013\rt39design_out.ear

SCALE: 1" = 10' Horiz.
1" = 10' Vert.

All Dimensions are US Survey Feet

RT39CL1
CROSS SECTIONS
SHEET 35 OF XXX

DESIGN STUDY ONLY

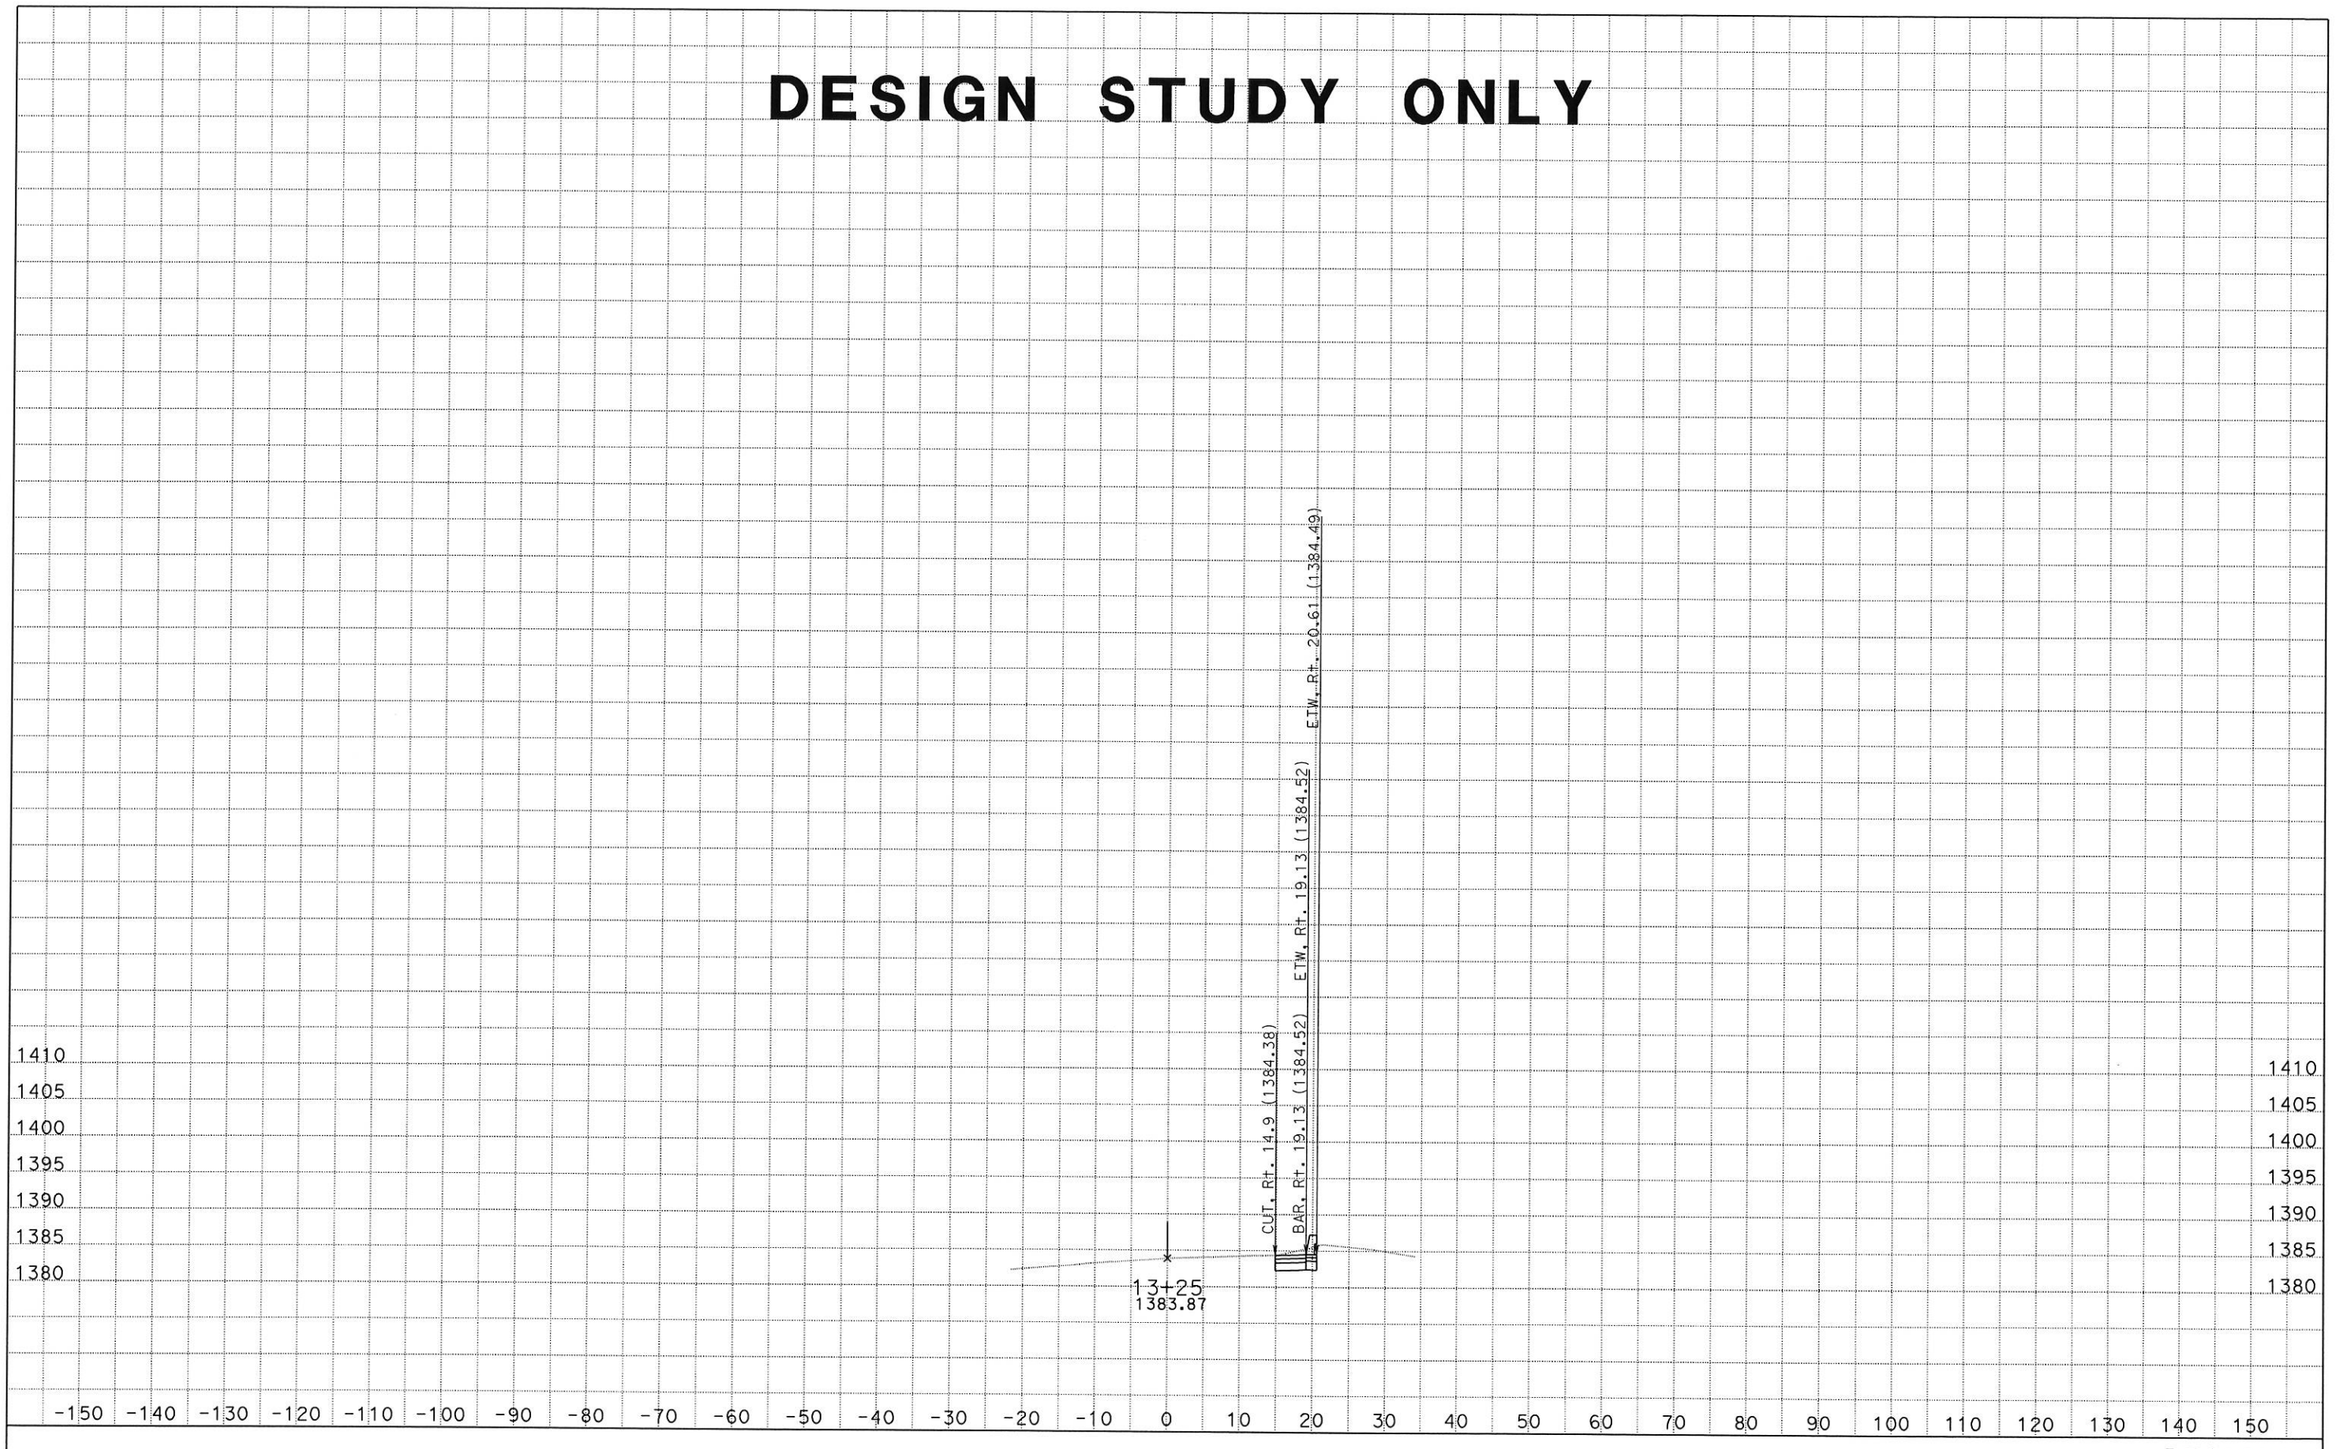

DATE: 2/21/2014
KC Project: 13013 File: S:\desig\3x8201\design\CAiCE\13013\rt39design_out.ear

SCALE: 1" = 10' Horiz.
1" = 10' Vert.

All Dimensions are US Survey Feet

RT39CL1
CROSS SECTIONS
SHEET 36 OF XXX

DESIGN STUDY ONLY

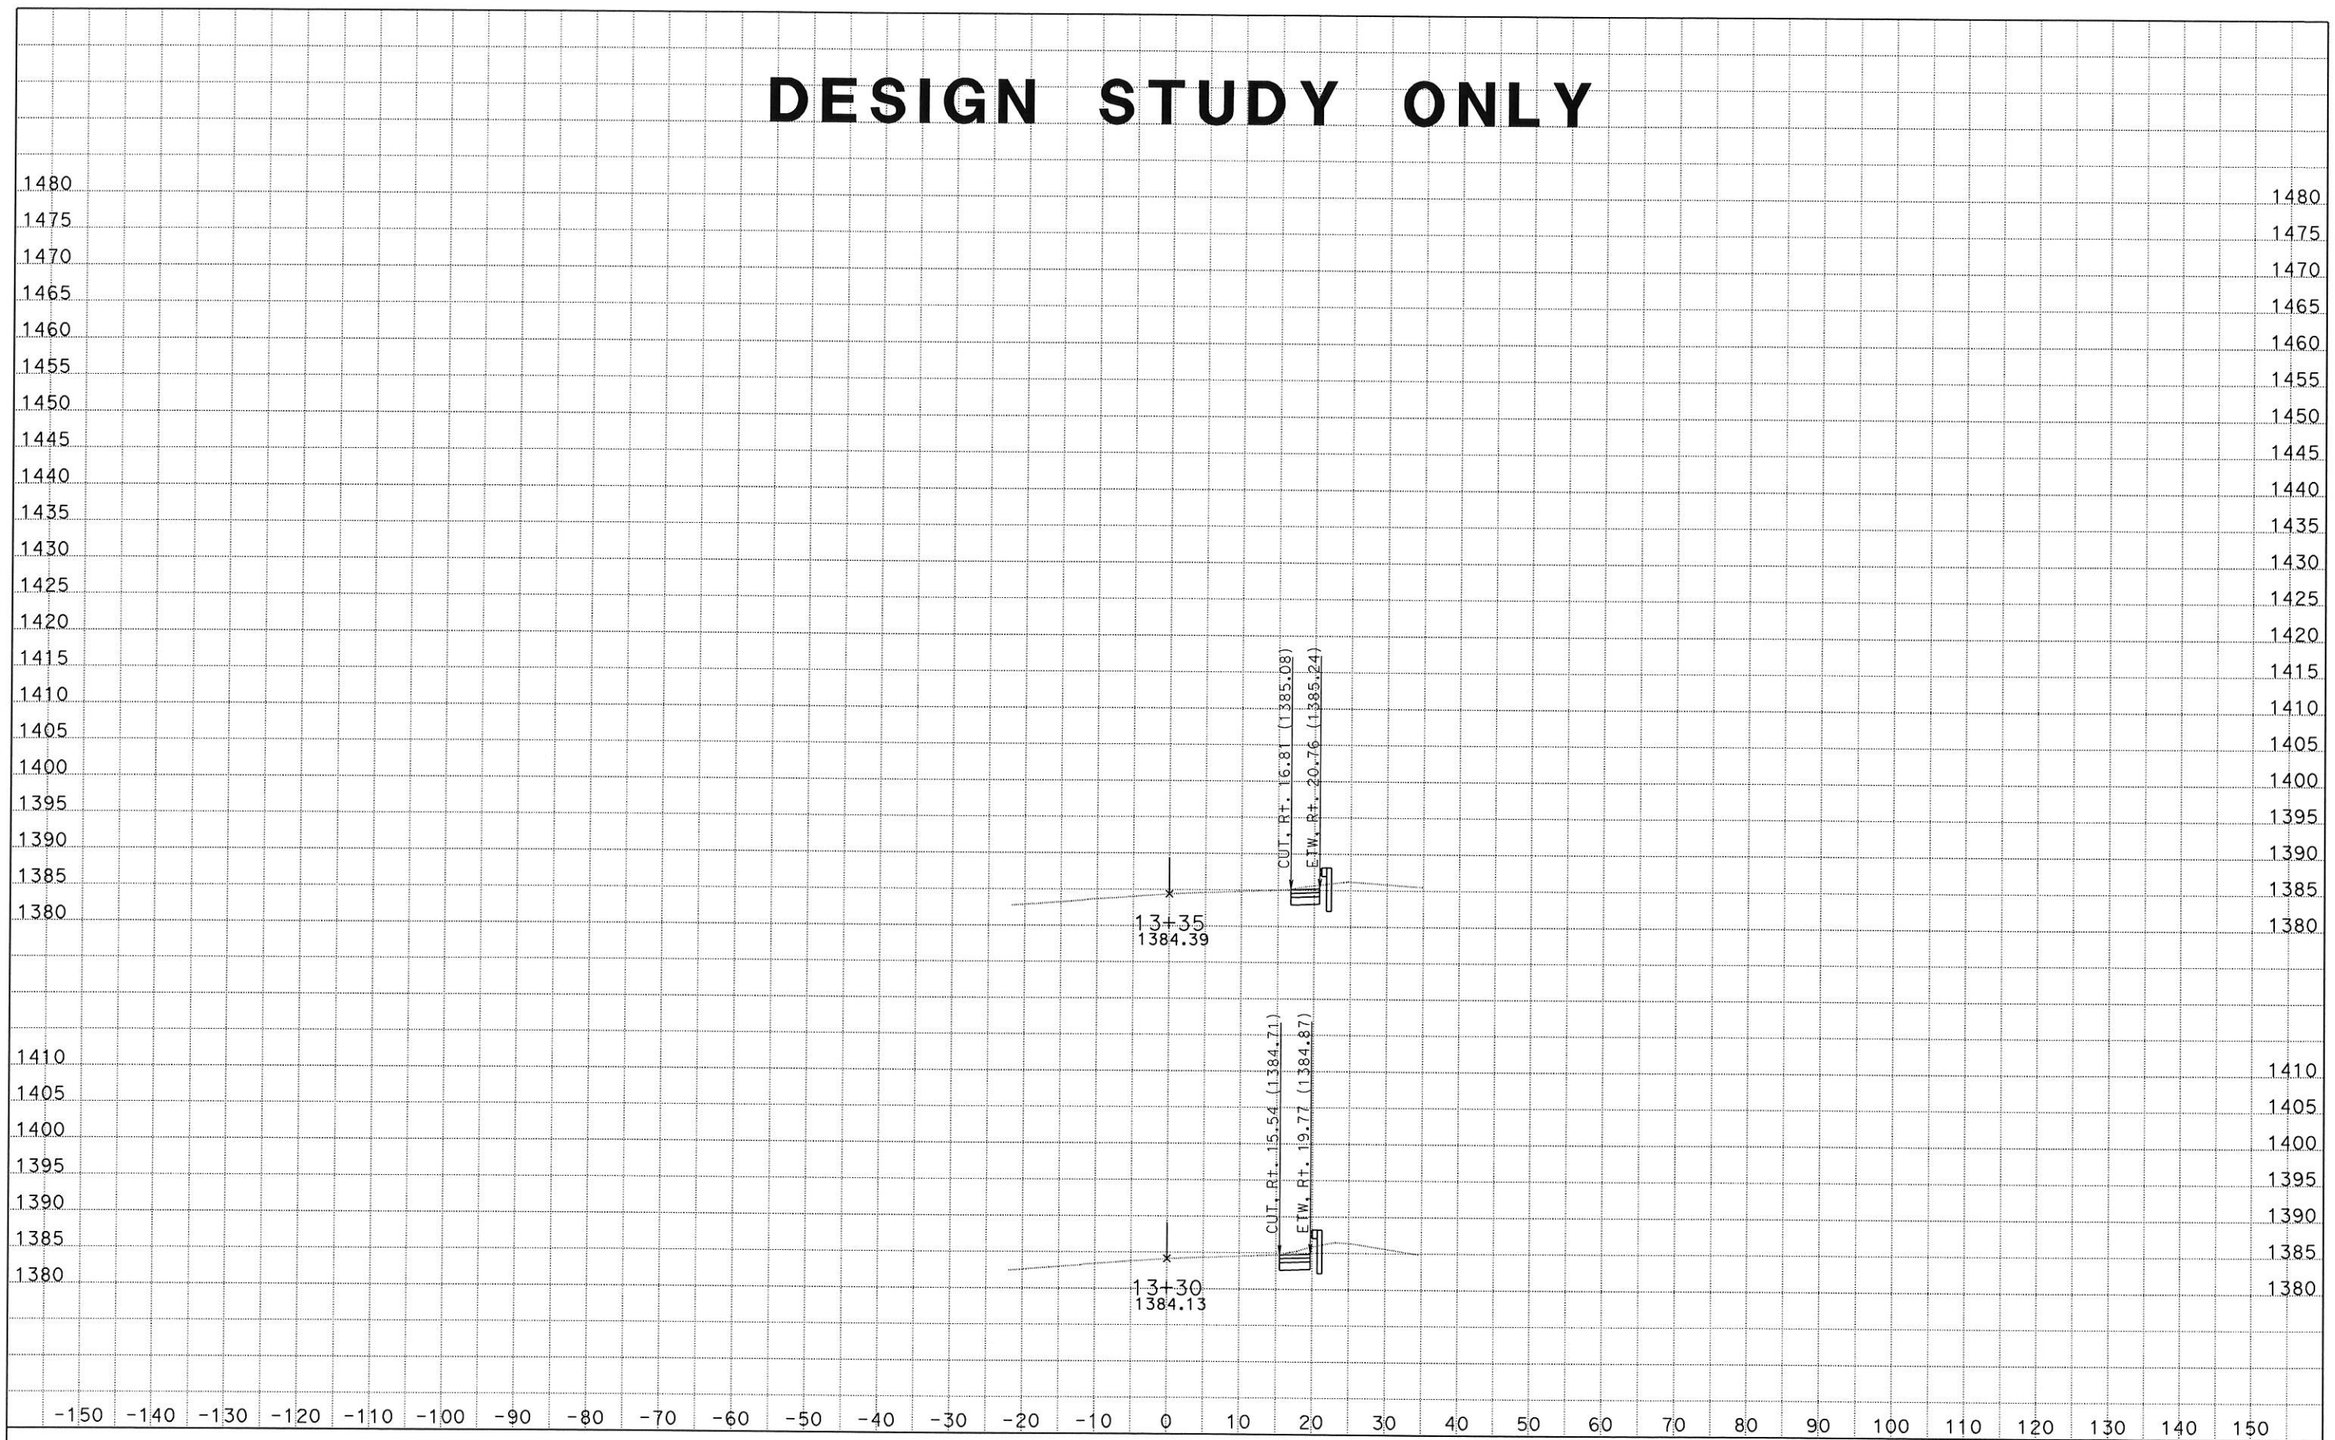

DATE: 2/21/2014
KC Project: 13013 File: S:\desig\3x8201\design\CAiCE\13013\rt39design_out.ear

SCALE: 1" = 10' Horiz.
1" = 10' Vert.

All Dimensions are US Survey Feet

RT39CL1
CROSS SECTIONS
SHEET 37 OF XXX

DESIGN STUDY ONLY

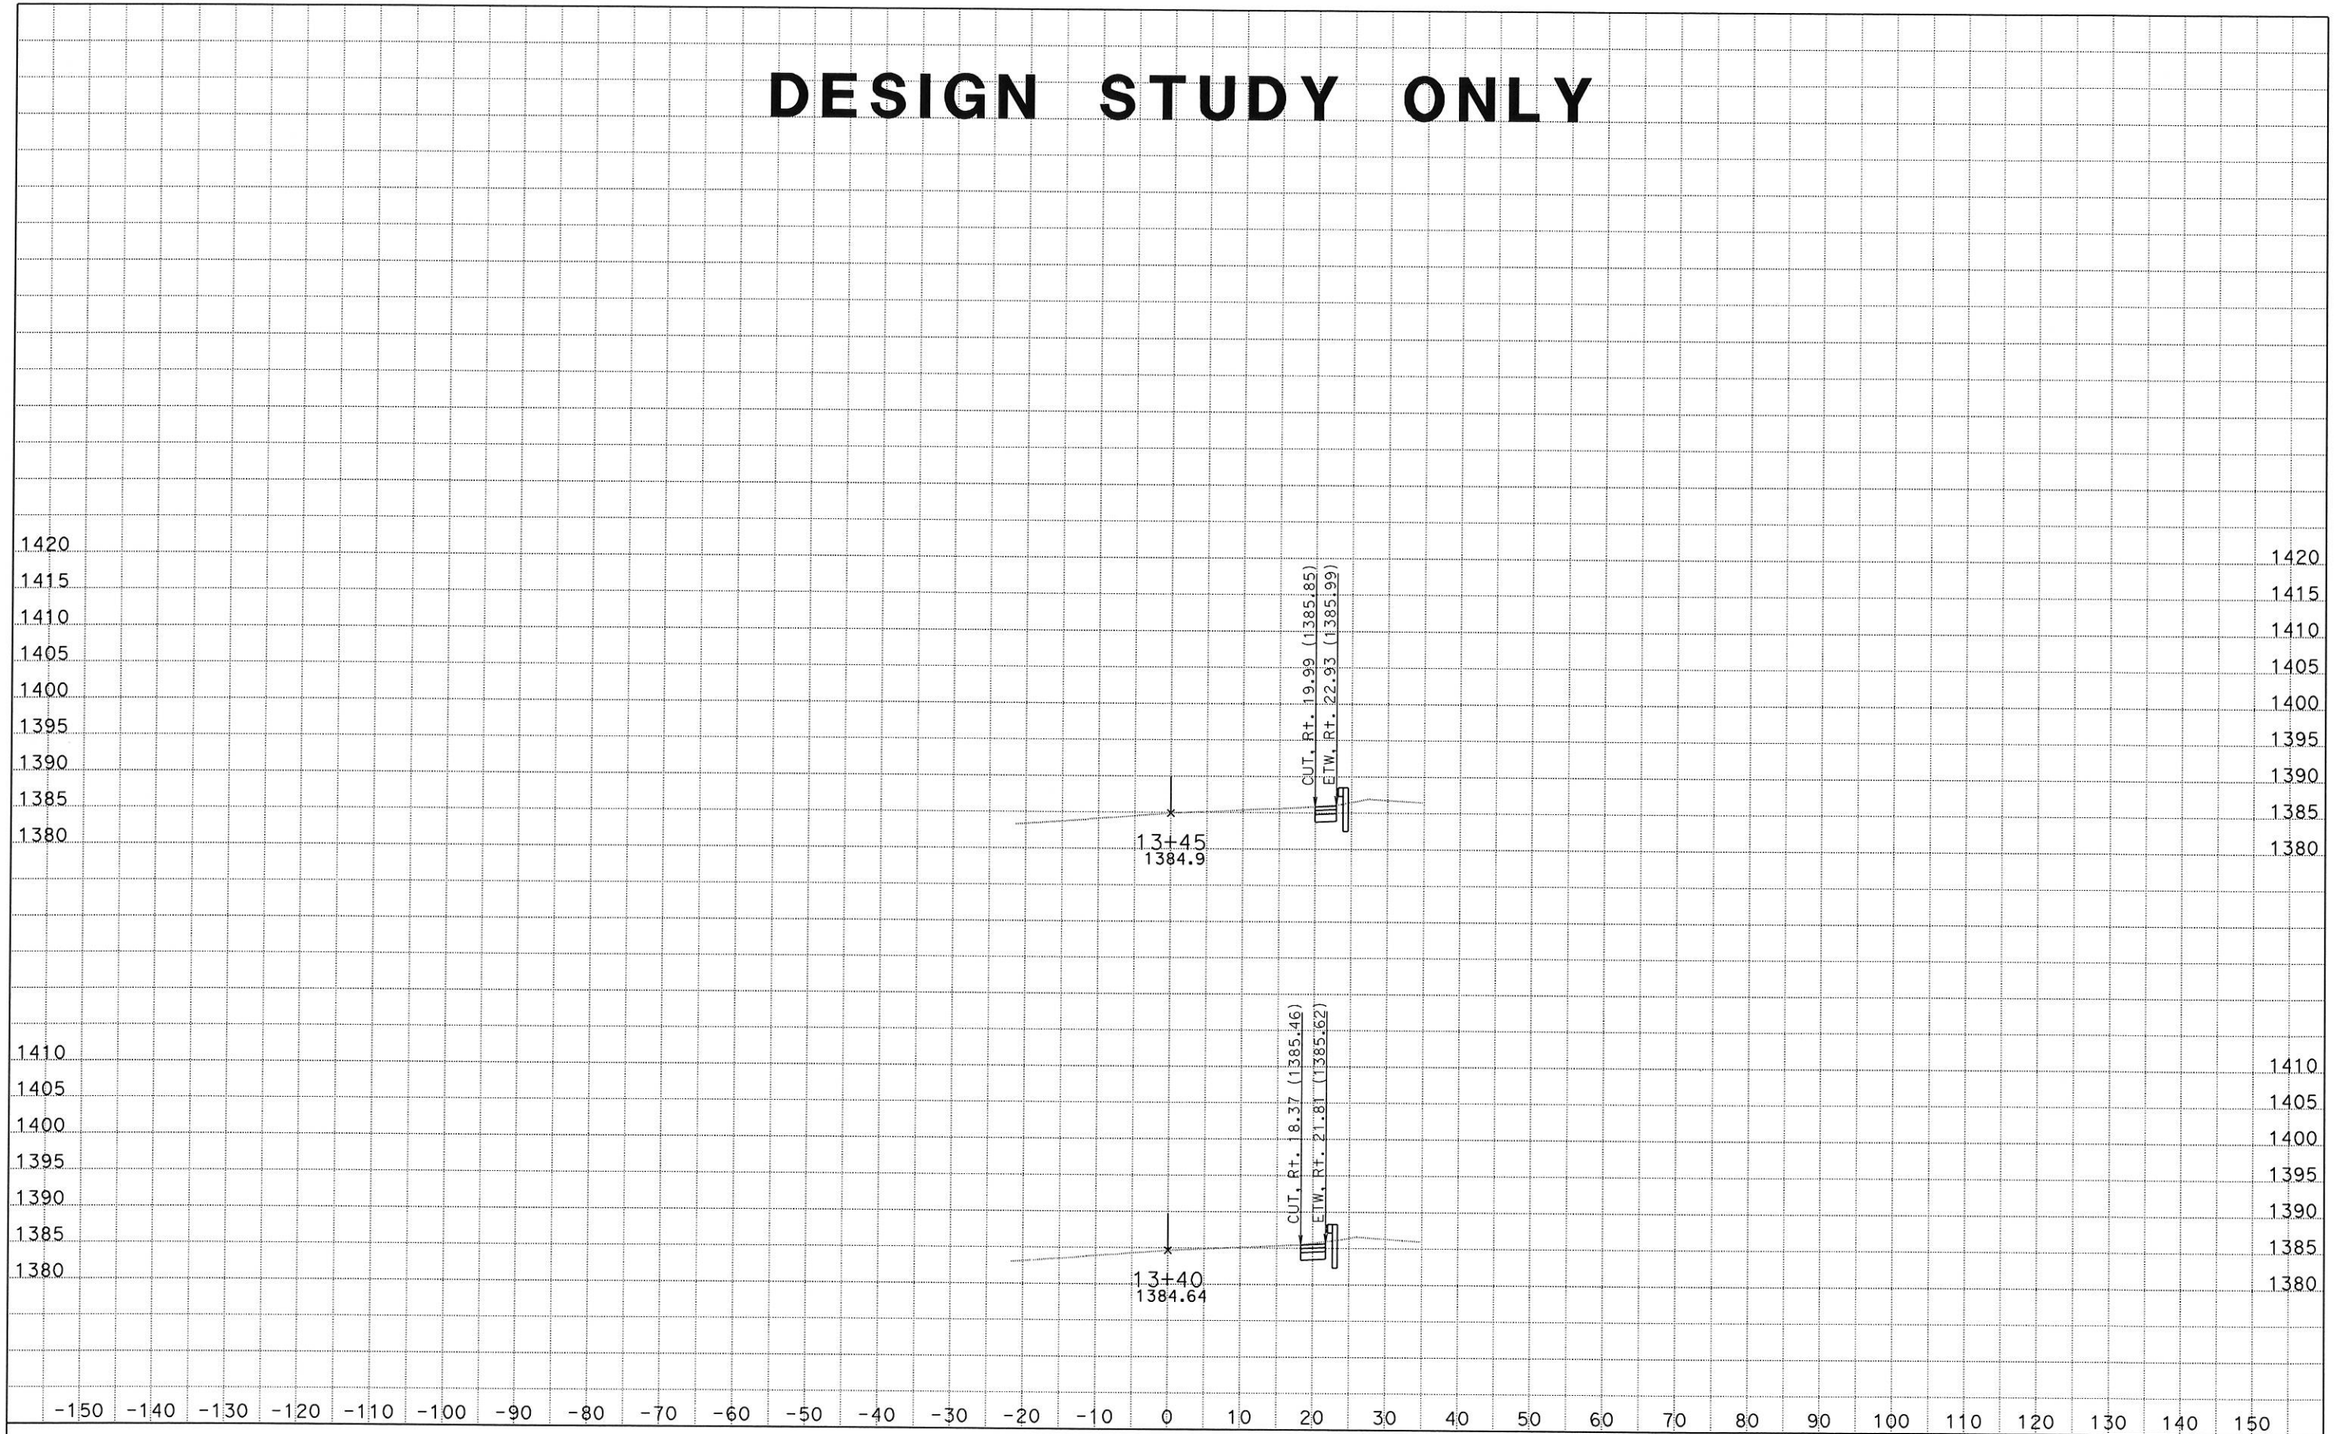

DATE: 2/21/2014
KC Project: 13013 File: S:\desig\3x8201\design\CAiCE\13013\rt39design_out.ear

SCALE: 1" = 10' Horiz.
1" = 10' Vert.

All Dimensions are US Survey Feet

RT39CL1
CROSS SECTIONS
SHEET 38 OF XXX

DESIGN STUDY ONLY

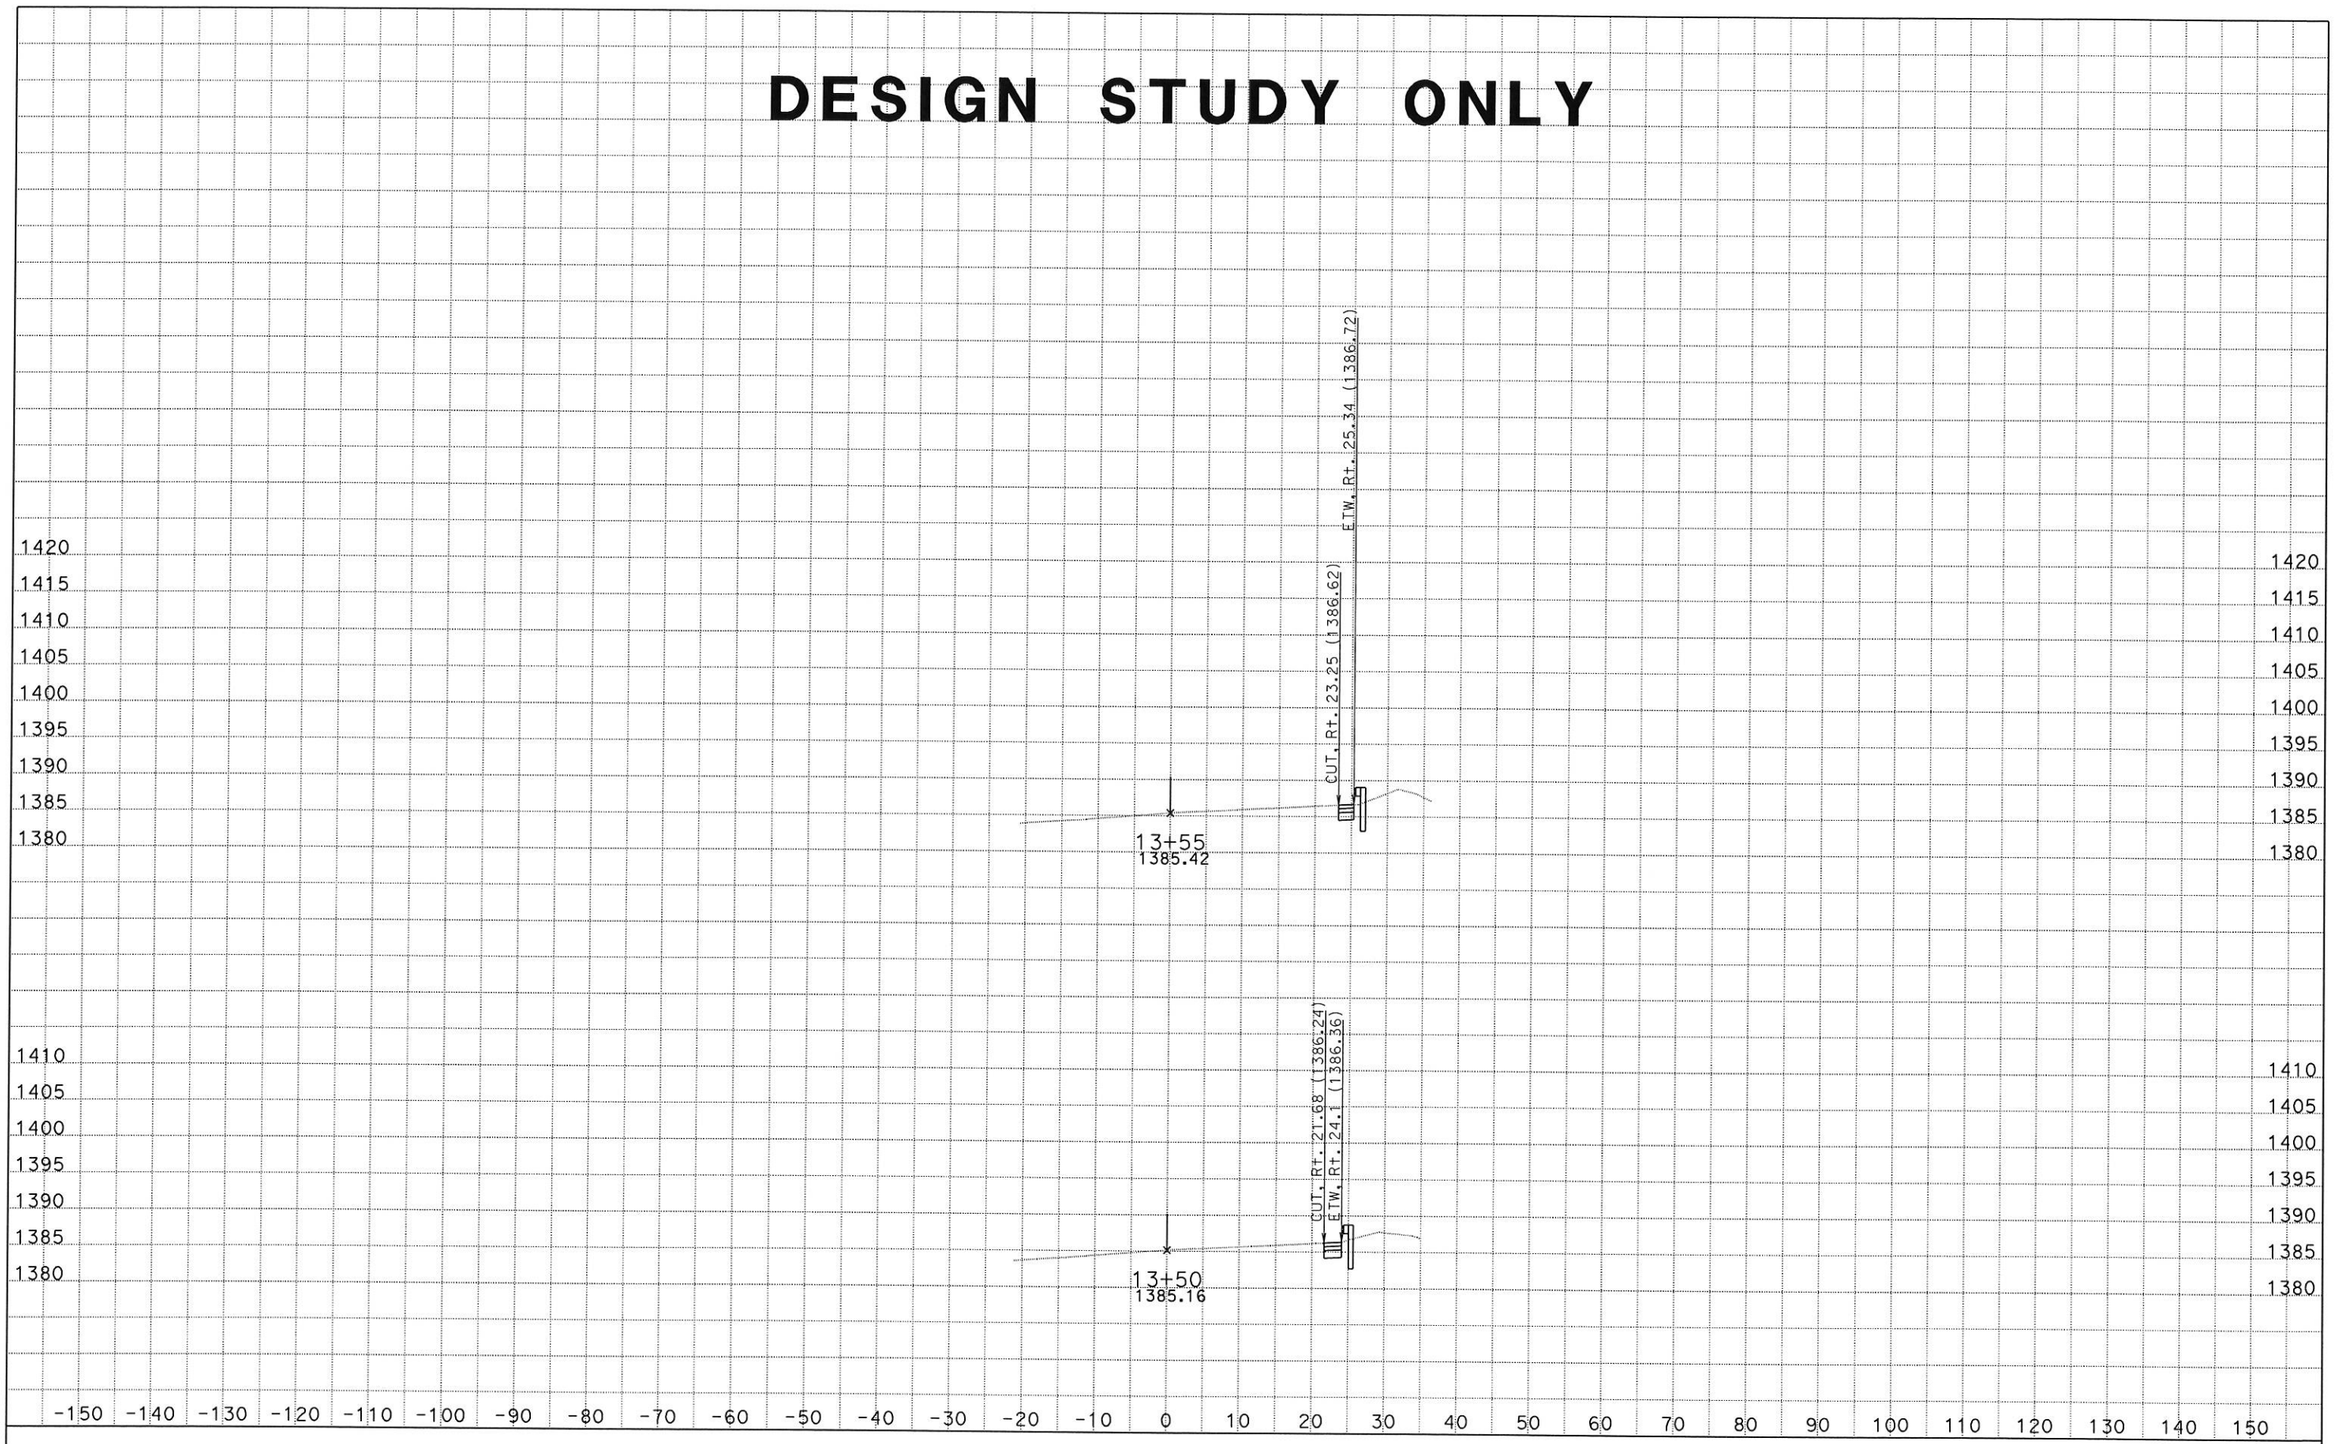

DATE: 2/21/2014
KC Project: 13013 File: S:\desig\3x8201\design\CAiCE\13013\rt39design_out.ear

SCALE: 1" = 10' Horiz.
1" = 10' Vert.

All Dimensions are US Survey Feet

RT39CL1
CROSS SECTIONS
SHEET 39 OF XXX

DESIGN STUDY ONLY

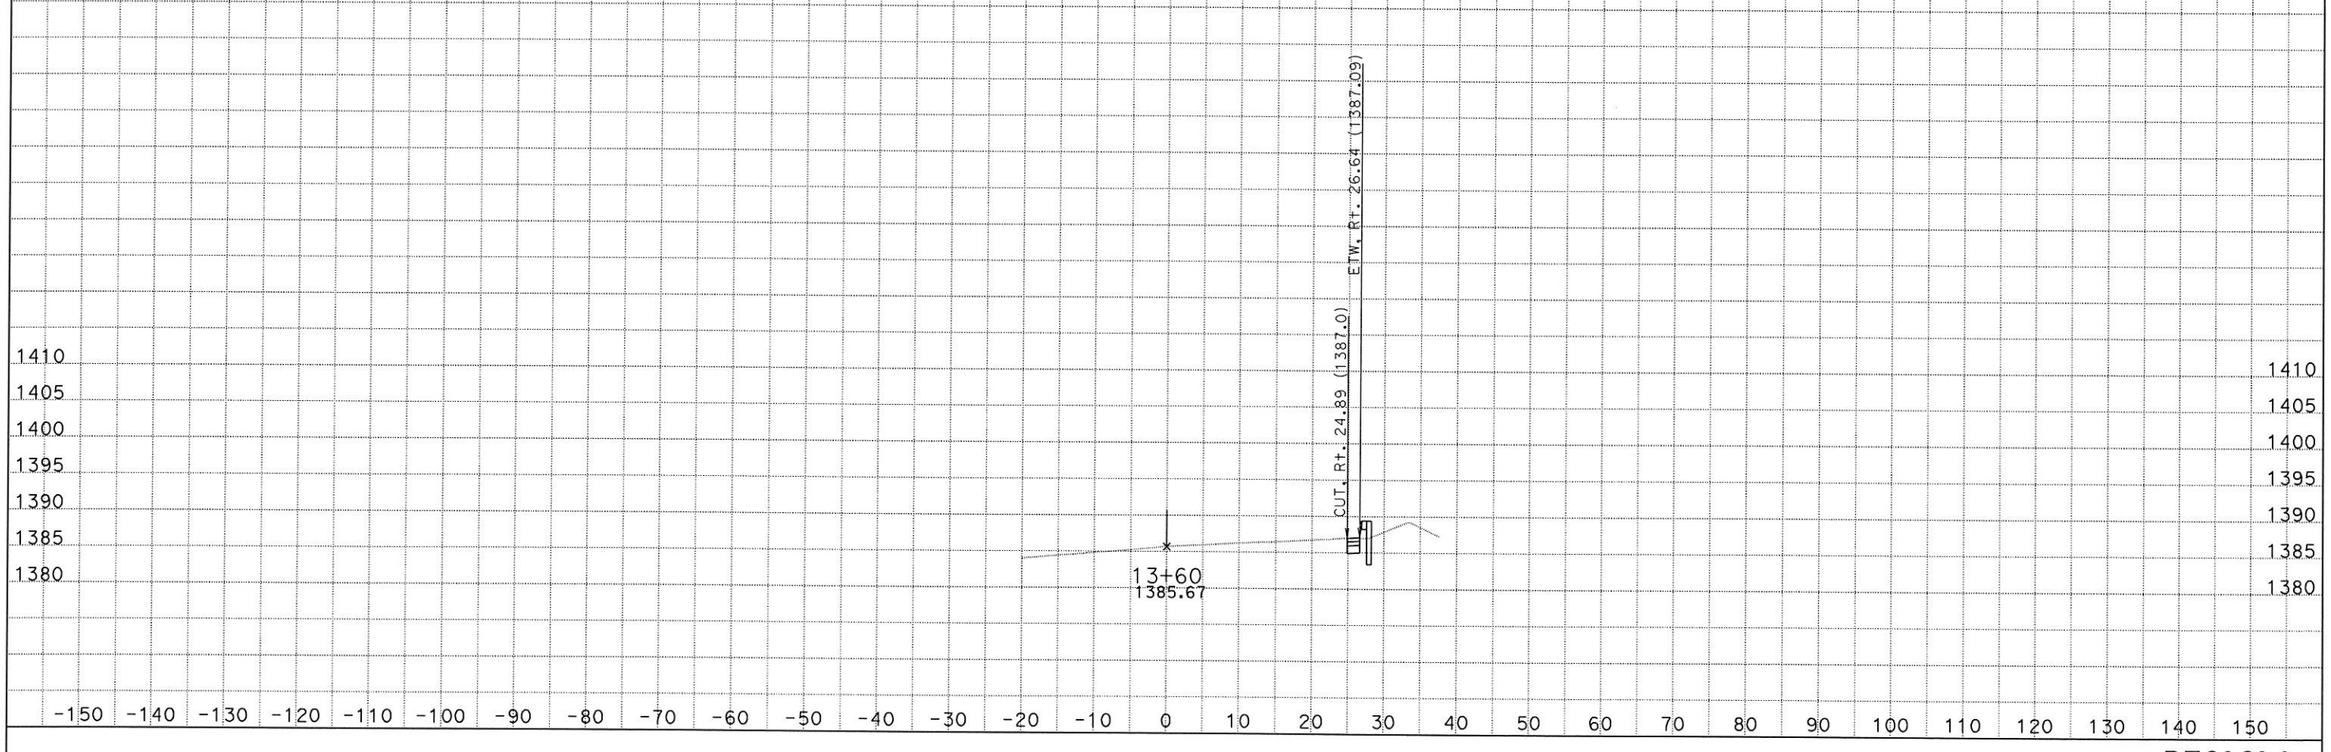

DATE: 2/21/2014
KC Project: 13013 File: S:\desig\3x8201\design\CAiCE\13013\rt39design_out.ear

SCALE: 1" = 10' Horiz.
1" = 10' Vert.

All Dimensions are US Survey Feet

RT39CL1
CROSS SECTIONS
SHEET 40 OF XXX

DESIGN STUDY ONLY

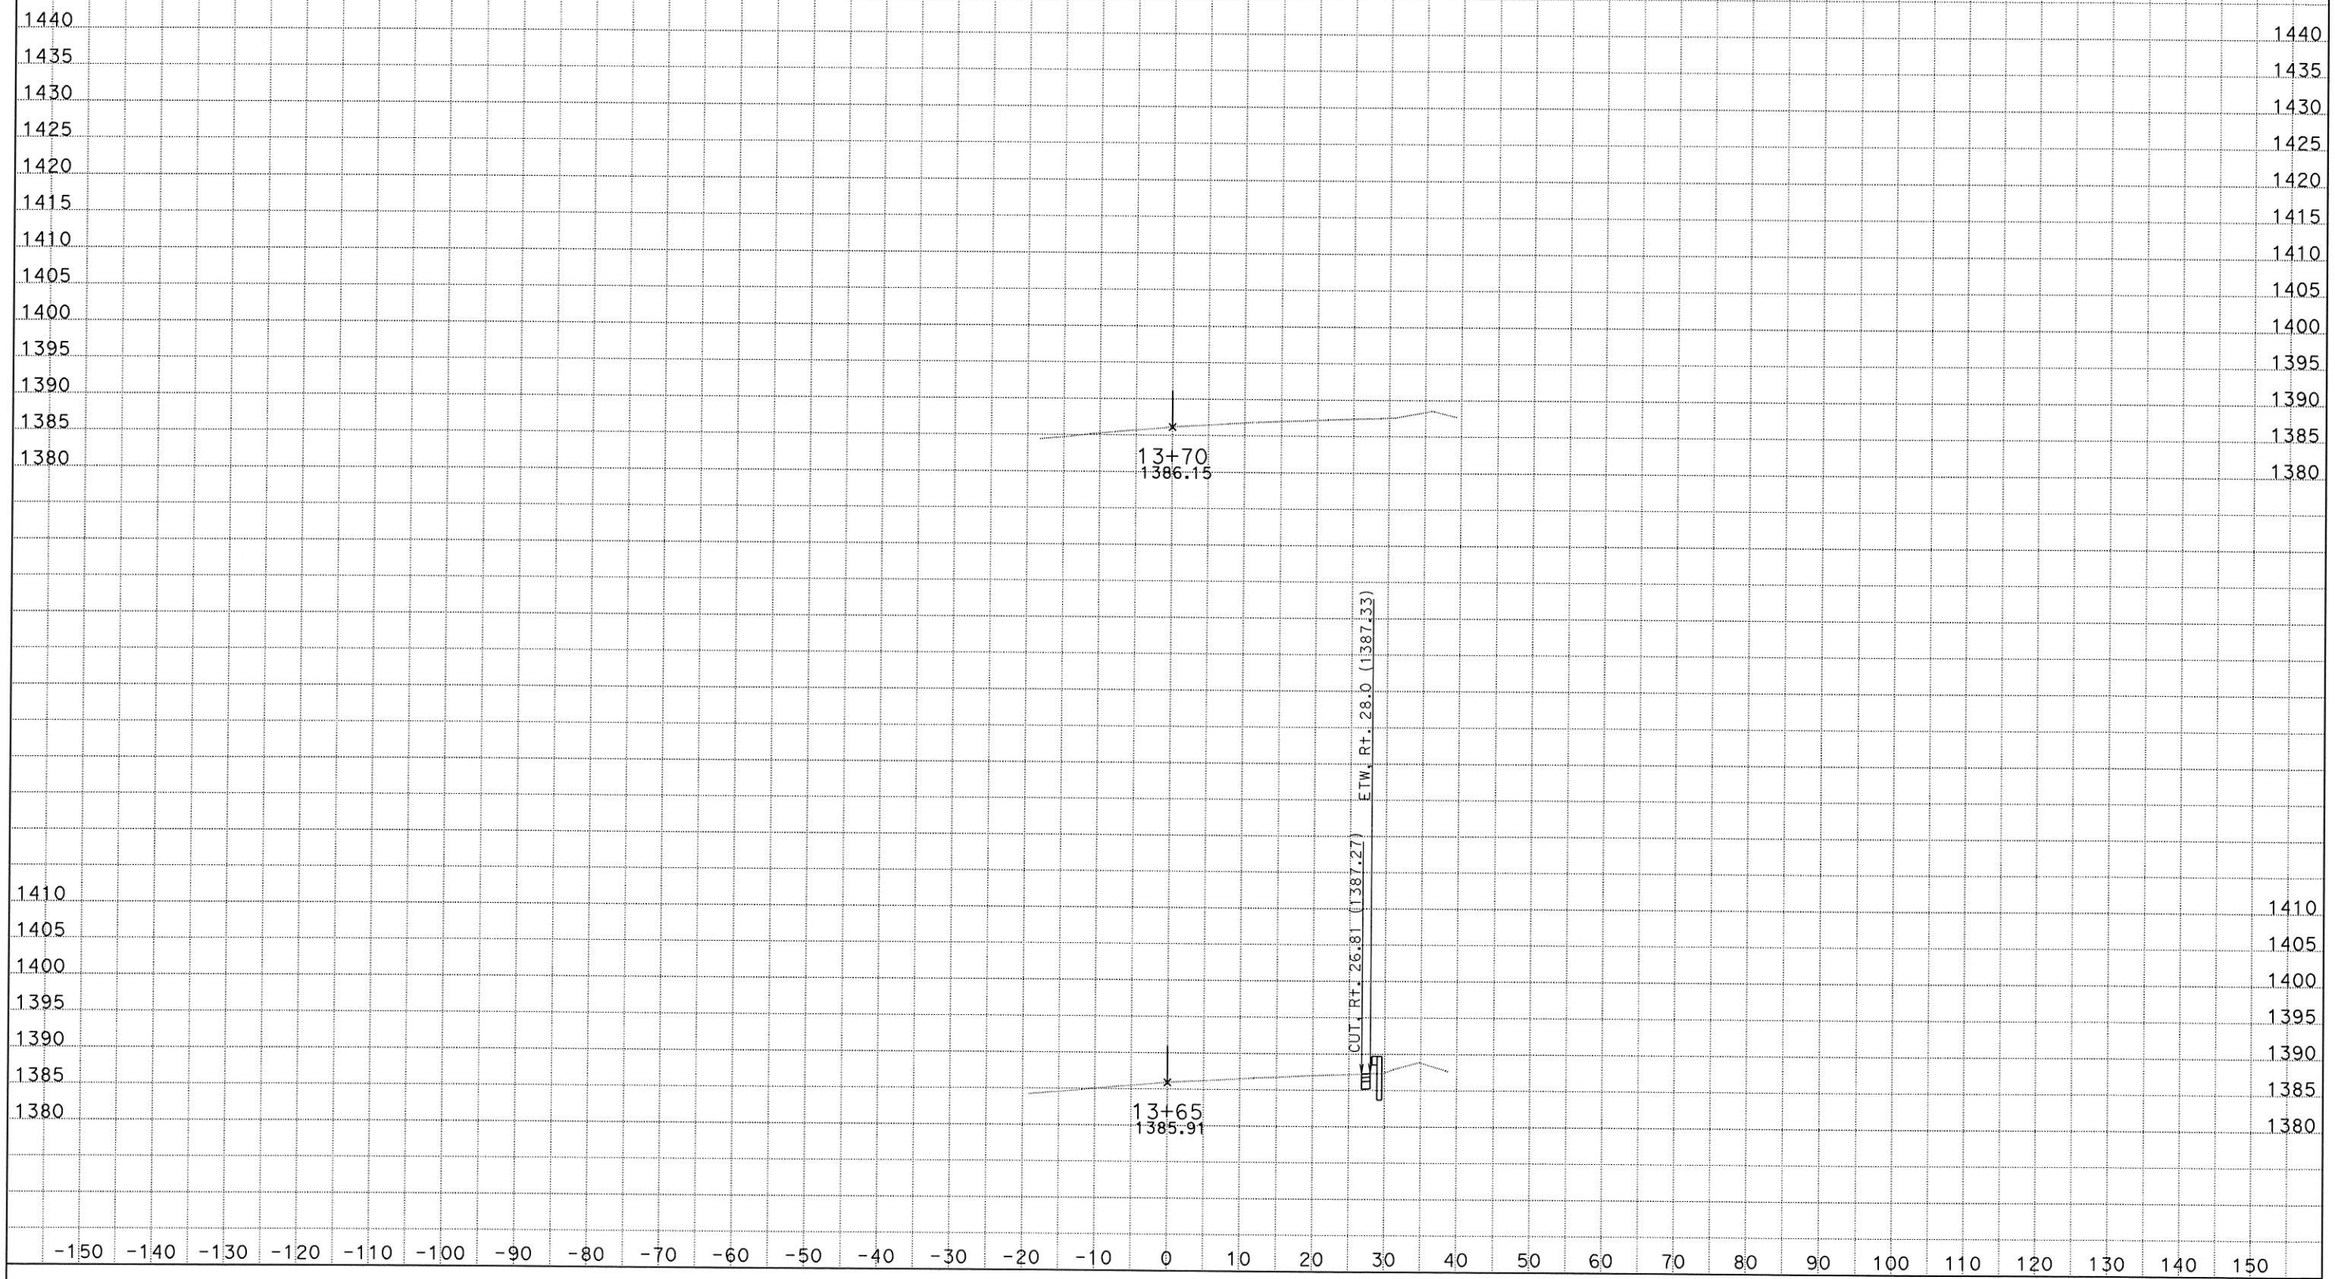

DATE: 2/21/2014
KC Project: 13013 File: S:\desig\3x8201\design\CAiCE\13013\rt39design_out.ear

SCALE: 1" = 10' Horiz.
1" = 10' Vert.

All Dimensions are US Survey Feet

RT39CL1
CROSS SECTIONS
SHEET 41 OF XXX